


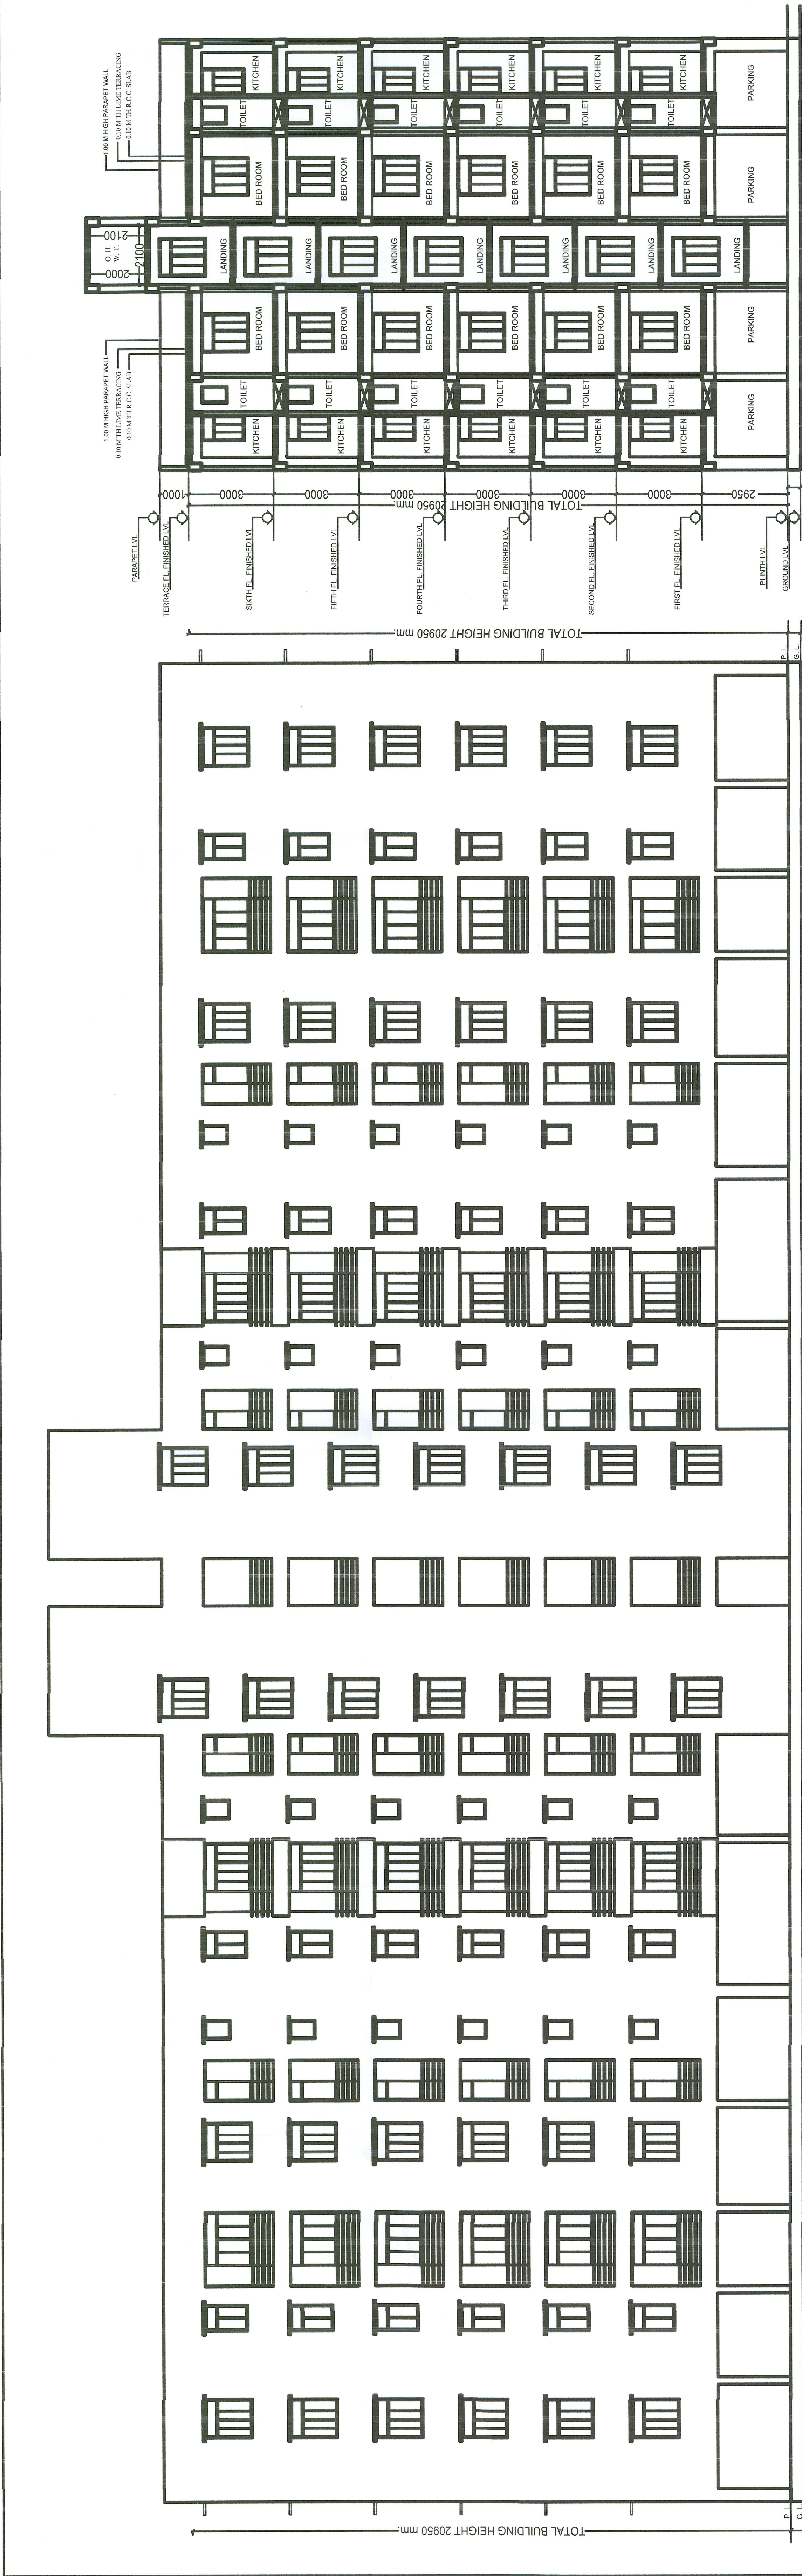

SCHEDULE OF DOORS & WINDOWS						
SLAB NO.	SLAB TYPE	WIDTH	HEIGHT	SILL	LEVEL DESCRIPTION	
1	D	1.07	2.29	G4	FLUSH DOOR	
2	DI	0.91	2.29	G4	FLUSH DOOR	
3	DI	0.76	2.29	G4	FLUSH DOOR	
4	W	1.83	1.38	0.91	2.29	FLUSH GLAZED
5	W1	1.40	1.38	0.91	2.29	FLUSH GLAZED
6	W2	1.22	1.38	0.91	2.29	FLUSH GLAZED
7	W3	0.91	1.38	0.91	2.29	FLUSH GLAZED
8	V	0.61	0.91	1.37	2.29	FLUSH GLAZED
9	DW1	1.55	1.38	0.91	2.29	FLUSH GLAZED
10	DW1	1.37	1.38	0.91	2.29	FLUSH GLAZED
11	DW2	1.35	1.38	0.91	2.29	FLUSH GLAZED

SPECIFICATION	
1.	RCC UNDER REAMED PILE FOUNDATION AS PER DETAIL GIVEN IN THIS DRAWING.
2.	IST CLASS BRICK WORK IN CEMENT MORTAR (1:6)
3.	HIGH POINT OF FINISH FLOOR AREA SHOWN IN SECTION.
4.	G401 F.F.S. FLOORING OVER 0.75 DRY RASSED IN SECTION.
5.	0.0080 THICK CONCRETE ON ALL ROUND THE BUILDING.
6.	0.010 TH D.P.C. CONCRETE OVER 0.0080 R.C.C. SLAB.
7.	0.010 TH PLASTER ON BOTH SIDE OF WALL.
8.	0.010 TH PLASTER ON BOTH SIDE OF WALL.
9.	WHITE & COLOUR WASH AS PER CHOICE.

SPECIFICATION

1. R.C.C. UNDER REAMED PILE FOUNDATION AS PER DETAIL GIVEN IN THIS DRAWING.

2. ALL WORKS TO BE DONE IN CEMENT MORTAR (1:4:9).

3. HEIGHT OF PLINTH FLOOR AREA SHOWN IN SECTION.

4. OVER FLAT BRICK SOLING OVER LOCAL SAND FILLING.

5. 0.050 TH D.P.C. ON P.L. ALL ROUND THE BUILDING.

6. 7.5 TH R.C.C. BAND AT DOORS & WINDOWS OPENINGS.

7. 0.013 TH R.C.C. BAND AT DOORS & WINDOWS OPENINGS.

8. 0.12 CEMENT PLASTER ON BOTH SIDE OF WALL.

9. WHITE & COLOUR WASH AS PER CHOICE.

PLOT DETAILS

PROPOSED RESIDENTIAL APARTMENT OF
M/s NARGADA DEVELOPERS PRIVATE LIMITED
C/O- RAHUL KUMAR, & VIJAY KUMAR,
VILLAGE- NARGADA,
AT MALUZA- JAMSAUTI,
THANA NC- 30, TALUZI - BHAR SARKAR,
PIN CODE - 801505,
DISTRICT - NARGADA,
STATE - BIHAR,
PLAT NO- 2506 (P), 2506 (P), 2510 (P), 2511 (P),
2497 (P), 2498 (P), 2498 (P), 2500 (P), 2501,
2502 (P), 2503 (P),
KHATA NC- 245, 204, 233/234, 337, 338, 243, 205,
206, 215, 224, 236, 326, 225, 237.

SCALE

DRG. NO.

NORTH

SIGN OF OWNER

SIGN OF ENGINEER / STRUCTURE ENGINEER

SIGN OF ARCHITECT

Front Elevation (Block A)

Section Y-Y (Block A)