

PARKING CALCULATION:-

TOTAL BUILT UP AREA (Commercial) = 1855.53 SQ.MT.
TOTAL REQUIRED PARKING AREA =(BUILT UP AREA - 15%)X30%
REQUIRED CAR PARKING AREA (30%) = 473.11 SQMT
TOTAL BUILT UP AREA (Residential) = 3557.87 SQ.MT.
TOTAL REQUIRED PARKING AREA =(BUILT UP AREA - 15%)X25%
REQUIRED CAR PARKING AREA (25%) = 750.04 SQMT
TOTAL REQUIRED PARKING AREA = 473.11+750.04 SQMT
= 1223.15 SQMT
TOTAL PROVIDED PARKING AREA = 1243.66 SQMT

PROPOSED COMMERCIAL CUM
RESIDENTIAL BUILDING FOR KUMAR
HEIGHT'S VENTURE PVT. LTD.,
DIRECTOR SRI JAY PRAKASH S/O- SRI
ASHOK KUMAR SINGH, AT MAUZA -
NOHSA, SURVEY THANA - PHULWARI,
PARGANA- PHULWARI, THANA NO.- 38,
TAUZI NO.- 5262, KHATA NO.-102,
SURVEY PLOT NO.- 116(P), DIST. - PATNA.

SIGNATURE OF BUILDER

SIGNATURE OF ENGINEER



Satendra Pr Singh
E. Satendra Pr Singh
Structural Engineer
UDHD/SE/23-085
Emp No.- 870 UDHD Bihar (Patna)

SUDHENDU RAMJAN
ARCHITECT
UDHD/SE/23-085
UDHD GOVERNMENT OF BIHAR



NORTH


SHEET NO. - 02

Patna Metropolitan Area Authority
Sanction of Plan Case No. 2244/2023, Patna
dated. 06.11.2023, accorded under
Development Control Regulations For Patna
Master Plan 2031 (Bylaws no 8) of Bihar Building
Bylaws 2014 (as amended 2022) on Date. 21.05.2025


16.05.25
सहायक अभियंता
पटना महानगर क्षेत्र प्राधिकार

अधीक्षक अभियंता
पटना महानगर क्षेत्र प्राधिकार

बिहार भू-सम्पदा (विनियमन विकास)
नियामक, 2017 की शर्तों के अंतर्गत
राज्य में गठित विनियमन प्राधिकरण
से इस परियोजना का निबंधन
अनिवार्य होगा।

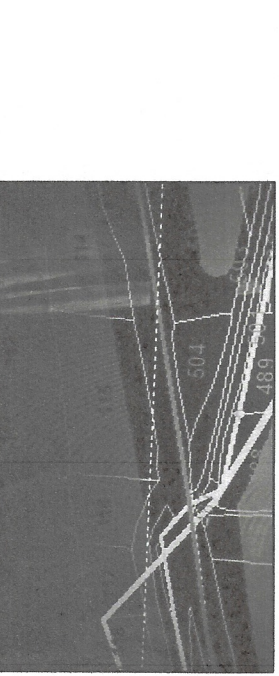


KEY PLAN

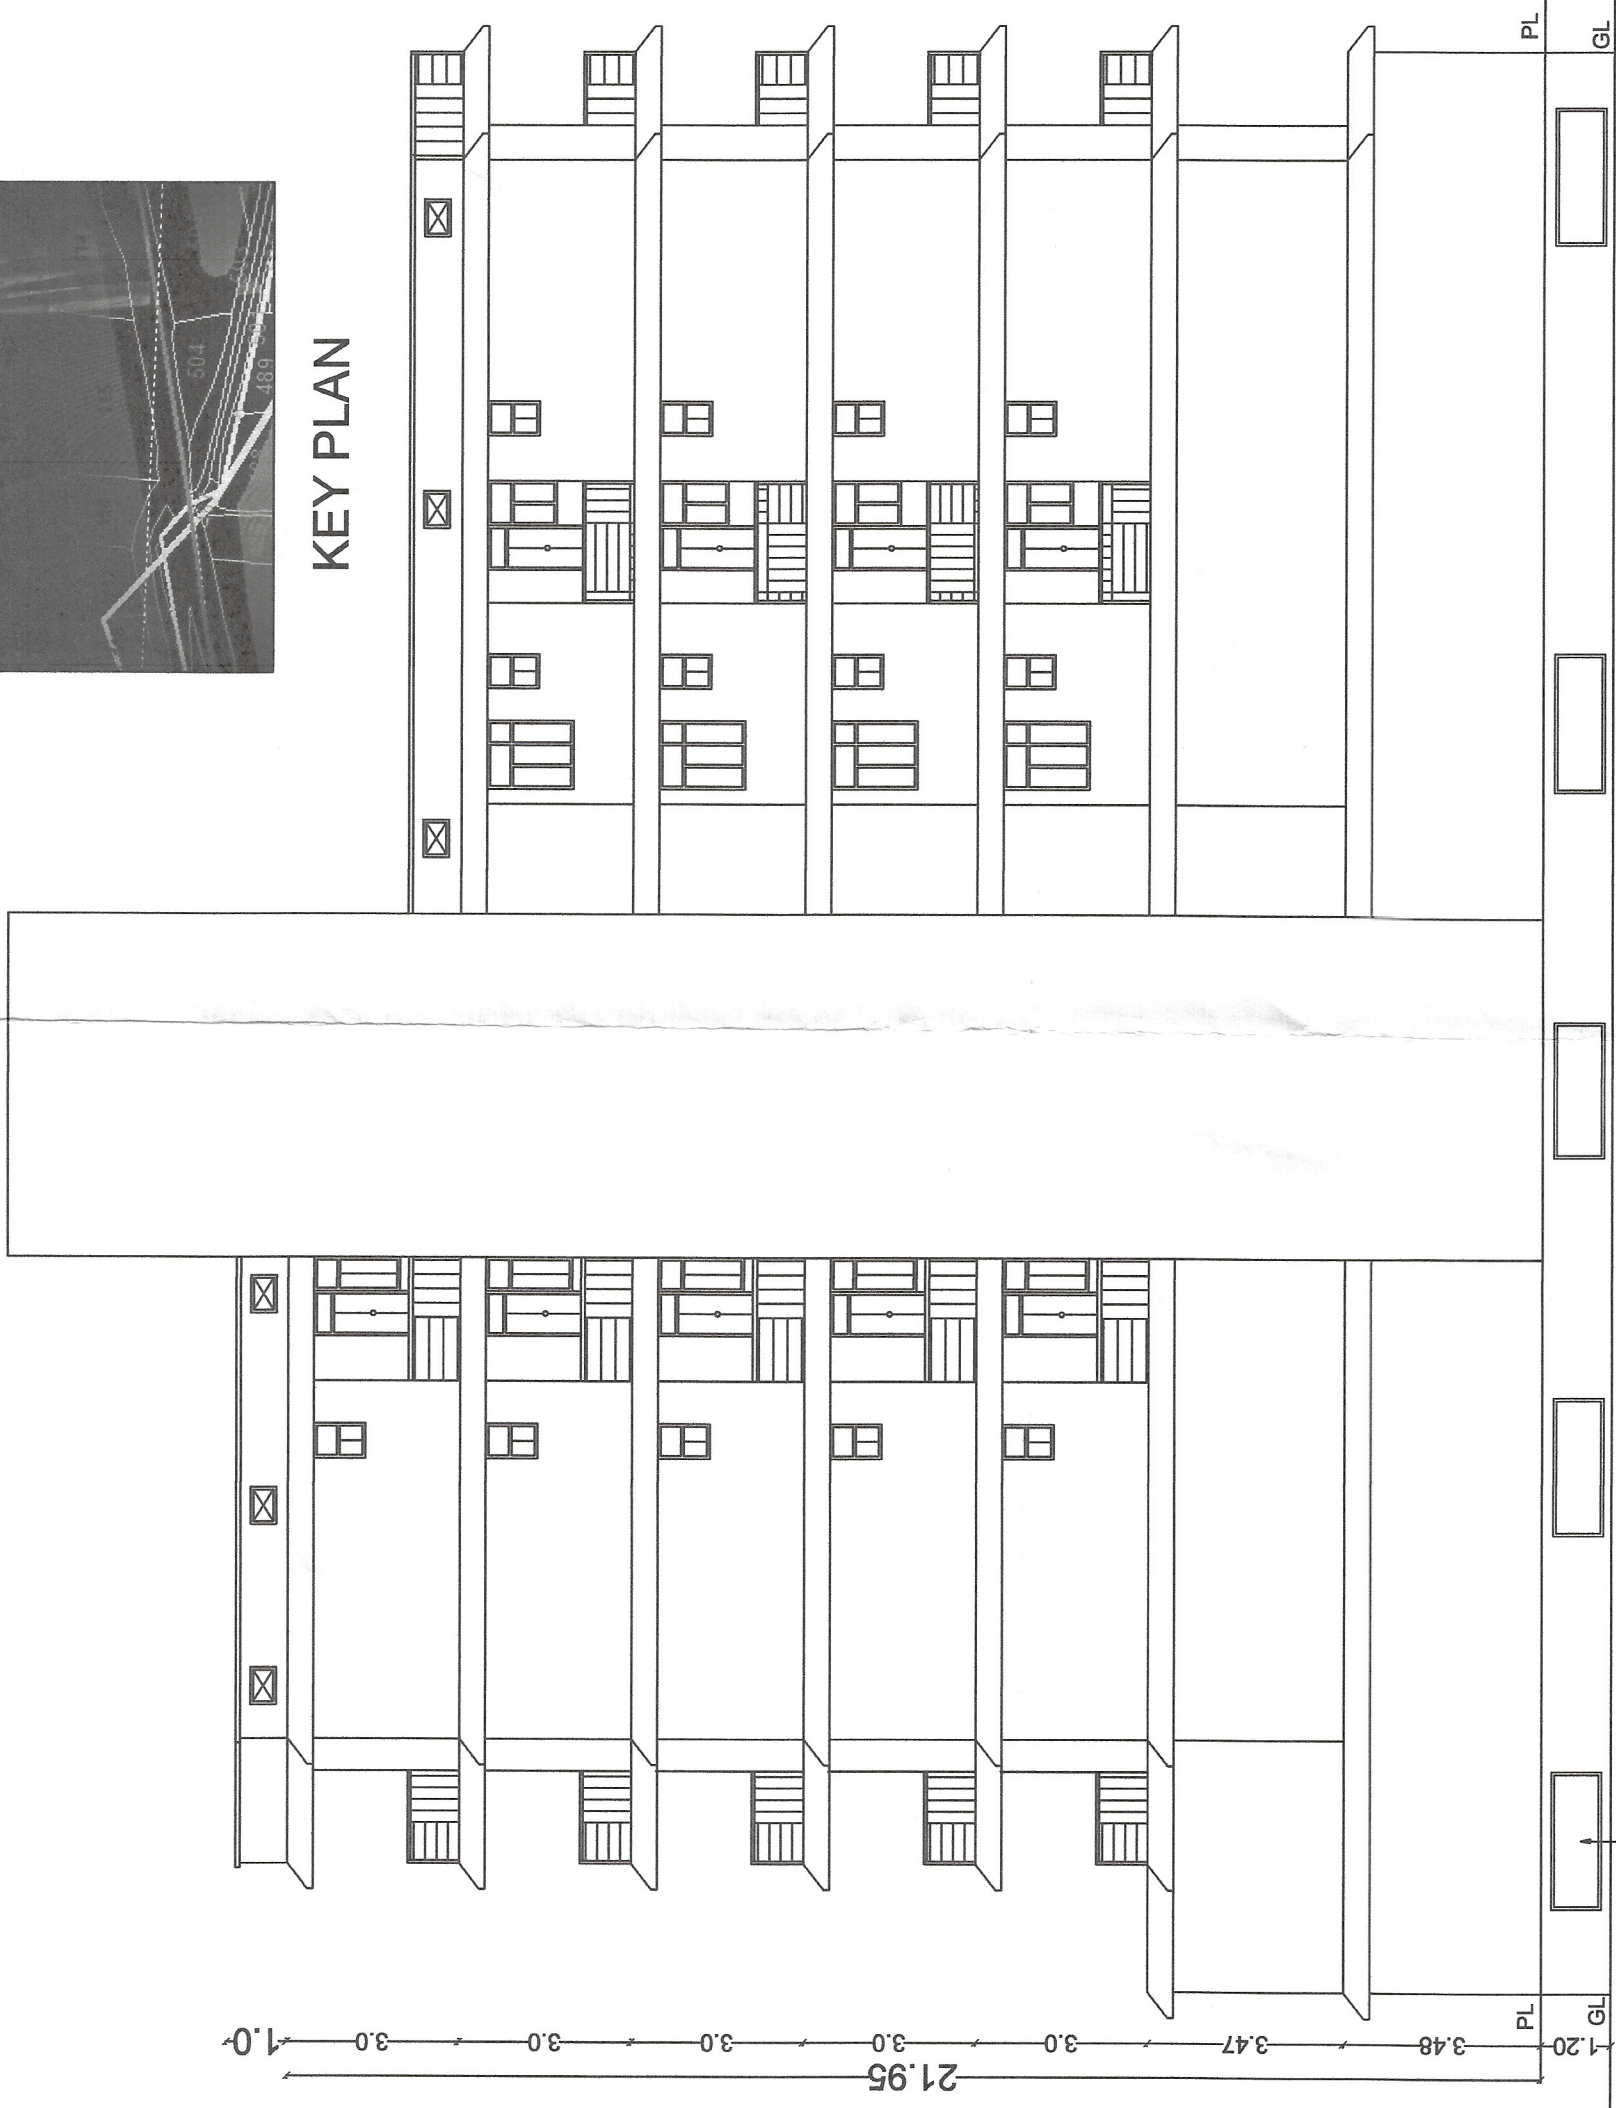

LEGEND FOR FIRE FIGHTING		
1) HYDRAN SPRINKLER	—S—	⑤
2) HOSE REEL	—H—	⑥
3) UNDER GROUND WATER TANT WITH 100000 LTRS. CAPACITY		⑩00000
4) OVER HEAD WATER FOR FIRE FIGHTING TANK WITH 30,000 LTR. CAPACITY.		⑩0000
5) SIAMISE CONNECTION		⑦⑦⑦
6) ELECRICALLY INSULATED METAL STRIP OF 2.50X3-50MM		⑩②②
7) EXTINGUISHER	—E—	⑩
8) FIRE HYDRANT	—H—	⑩
9) EMERGENCY LIGHTING SYSTEM		⑩
10) AUTOMATIC INDICATOR	—A—	⑩②②
11) AREA COVERED BY SMOKEDETECTOR		⑩②②
12) FIRE ALARM CALL POINT.		⑩
13) AUDIBLE WARNING DEVICE.		⑩
14) LOUD SPEAKER OUT LET.		⑩
15) MICROPHONE POSITION.		⑩
16) FIRE RESISTANCE DOOR.	—FD—	⑩
17) SMOKE DETECTOR.		⑩
18) ILLUMINATED EXIT DIRECTIONAL SIGN	—EXIT—	⑩
19) WET RISER	—W—	⑩


RIGHT SIDE ELEVATION

GREEN AREA CALCULATION
TOTAL PLOT AREA = 2165.23 SQ.MT.
TOTAL REQUIRED GREEN AREA 10% OF TOTAL PLOT AREA
REQUIRED GREEN AREA (10%) = 216.52 SQMT
PROVIDED GREEN AREA = 217.21 SQMT

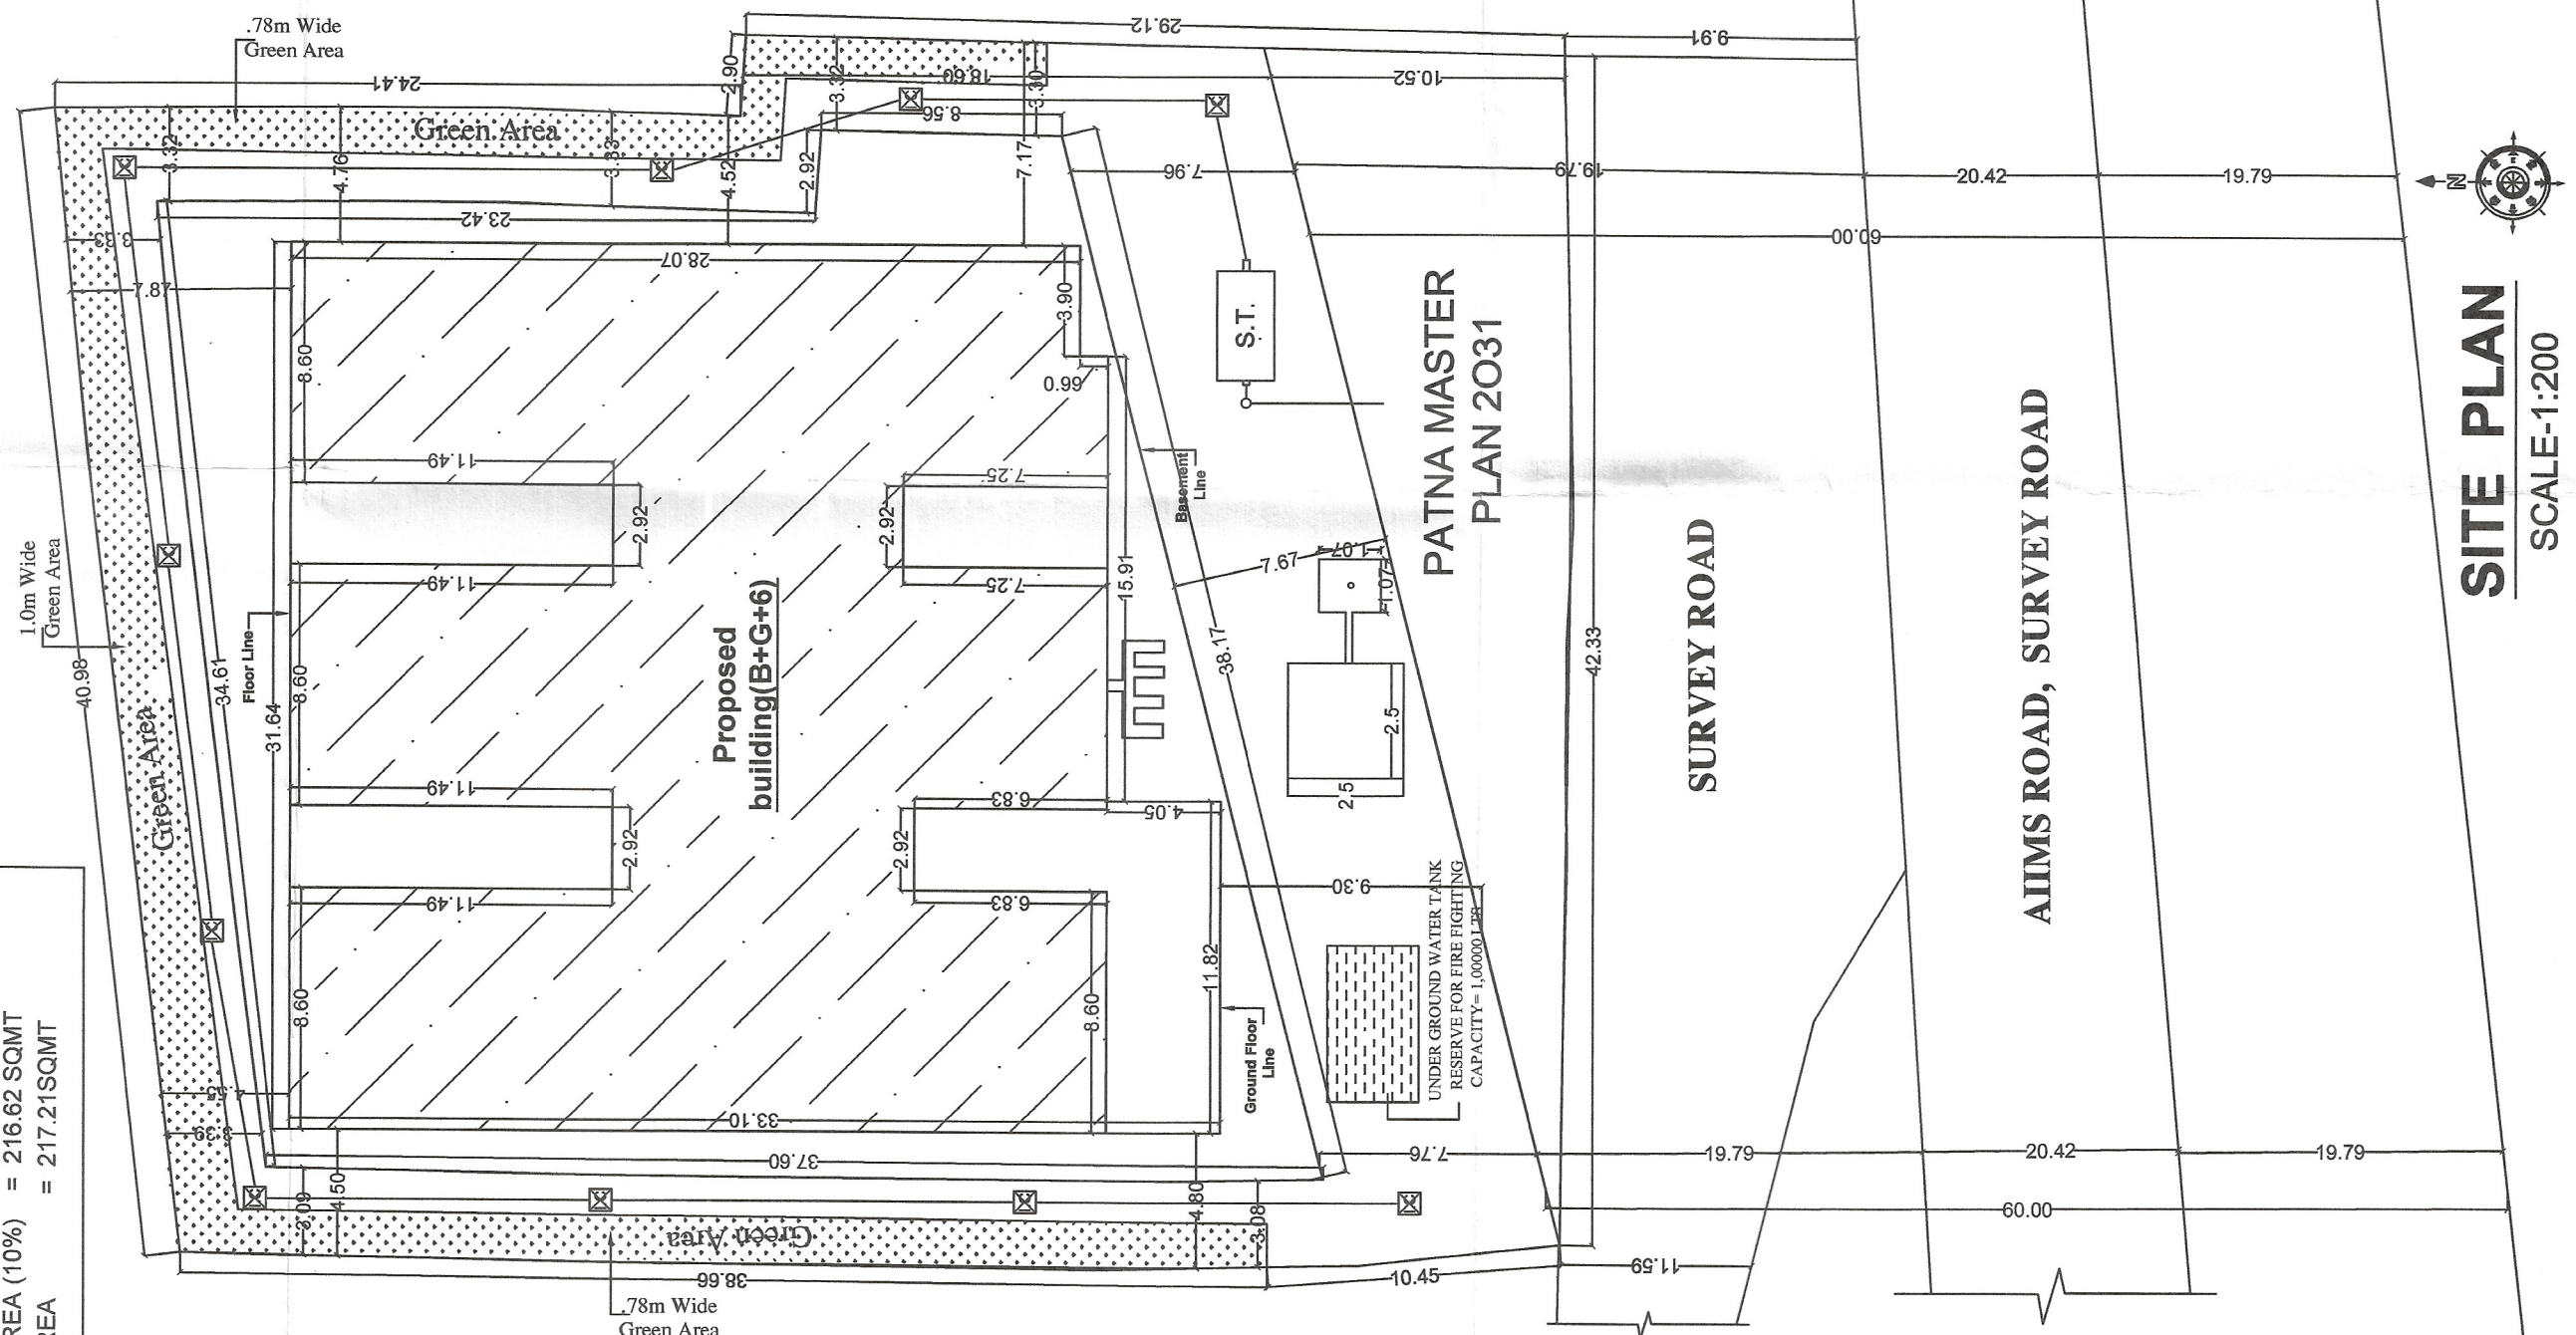


SITE PLAN
SCALE:1:200

SECTION - X-X

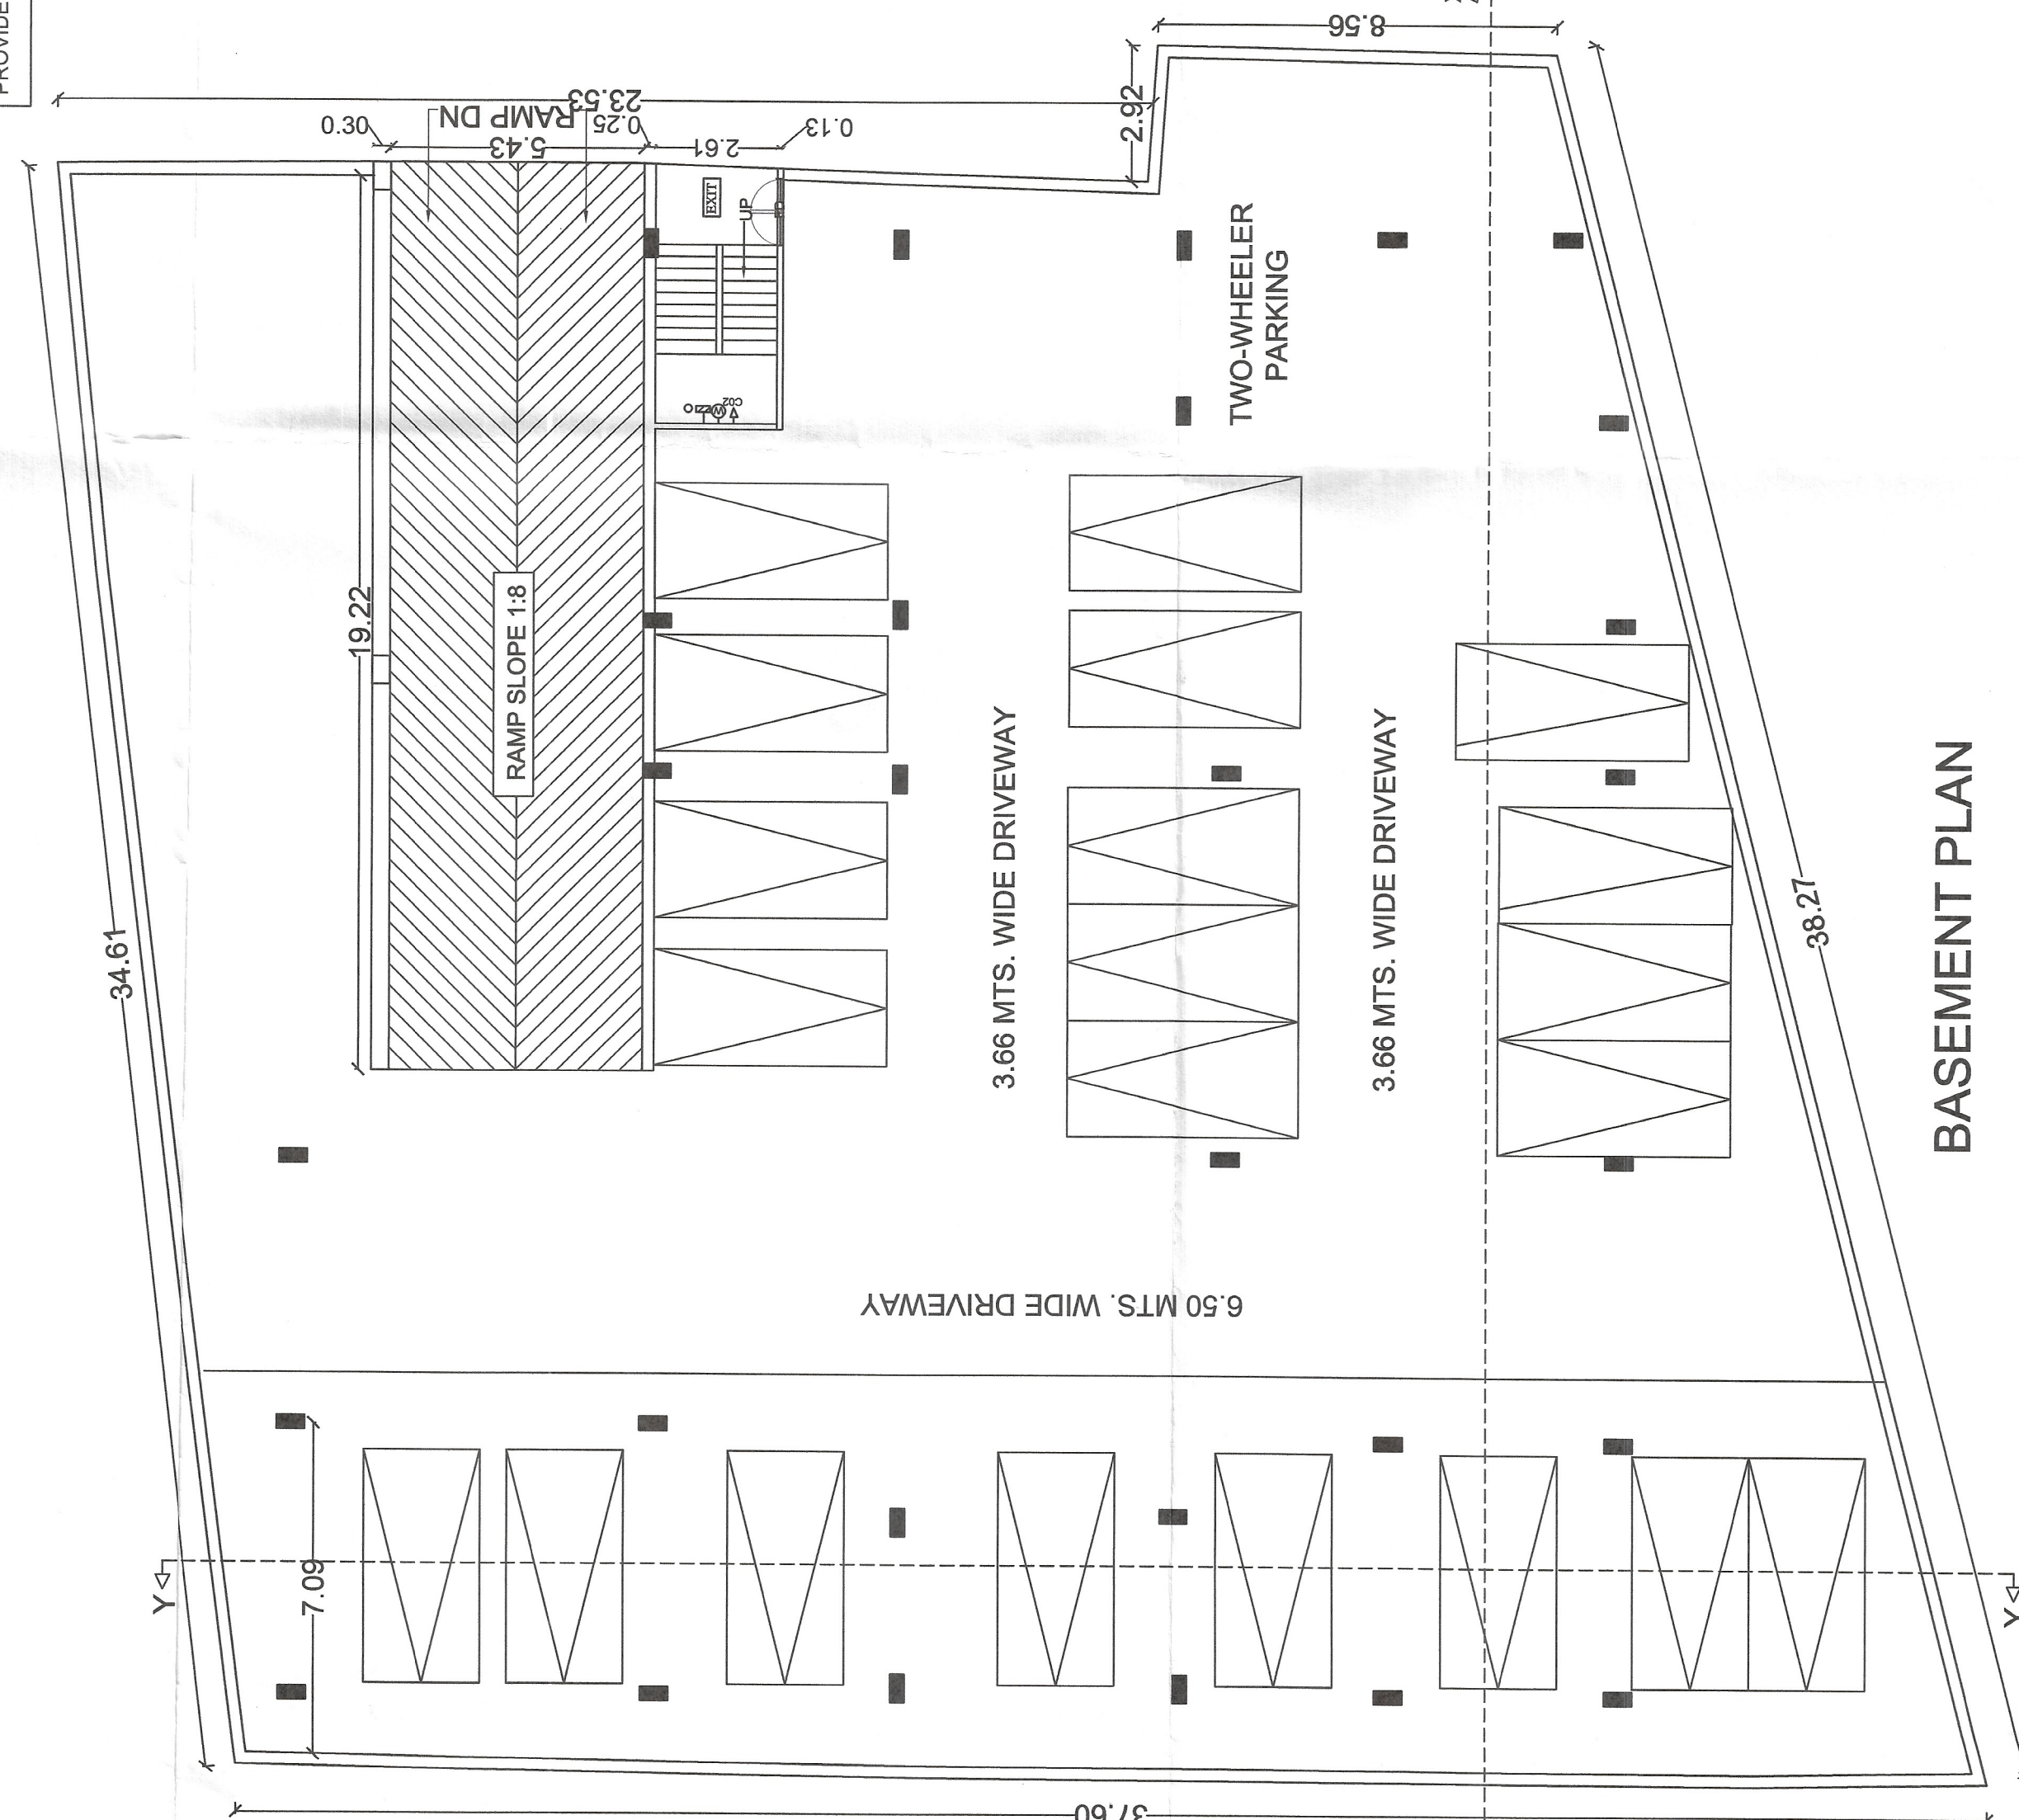


BASEMENT PLAN

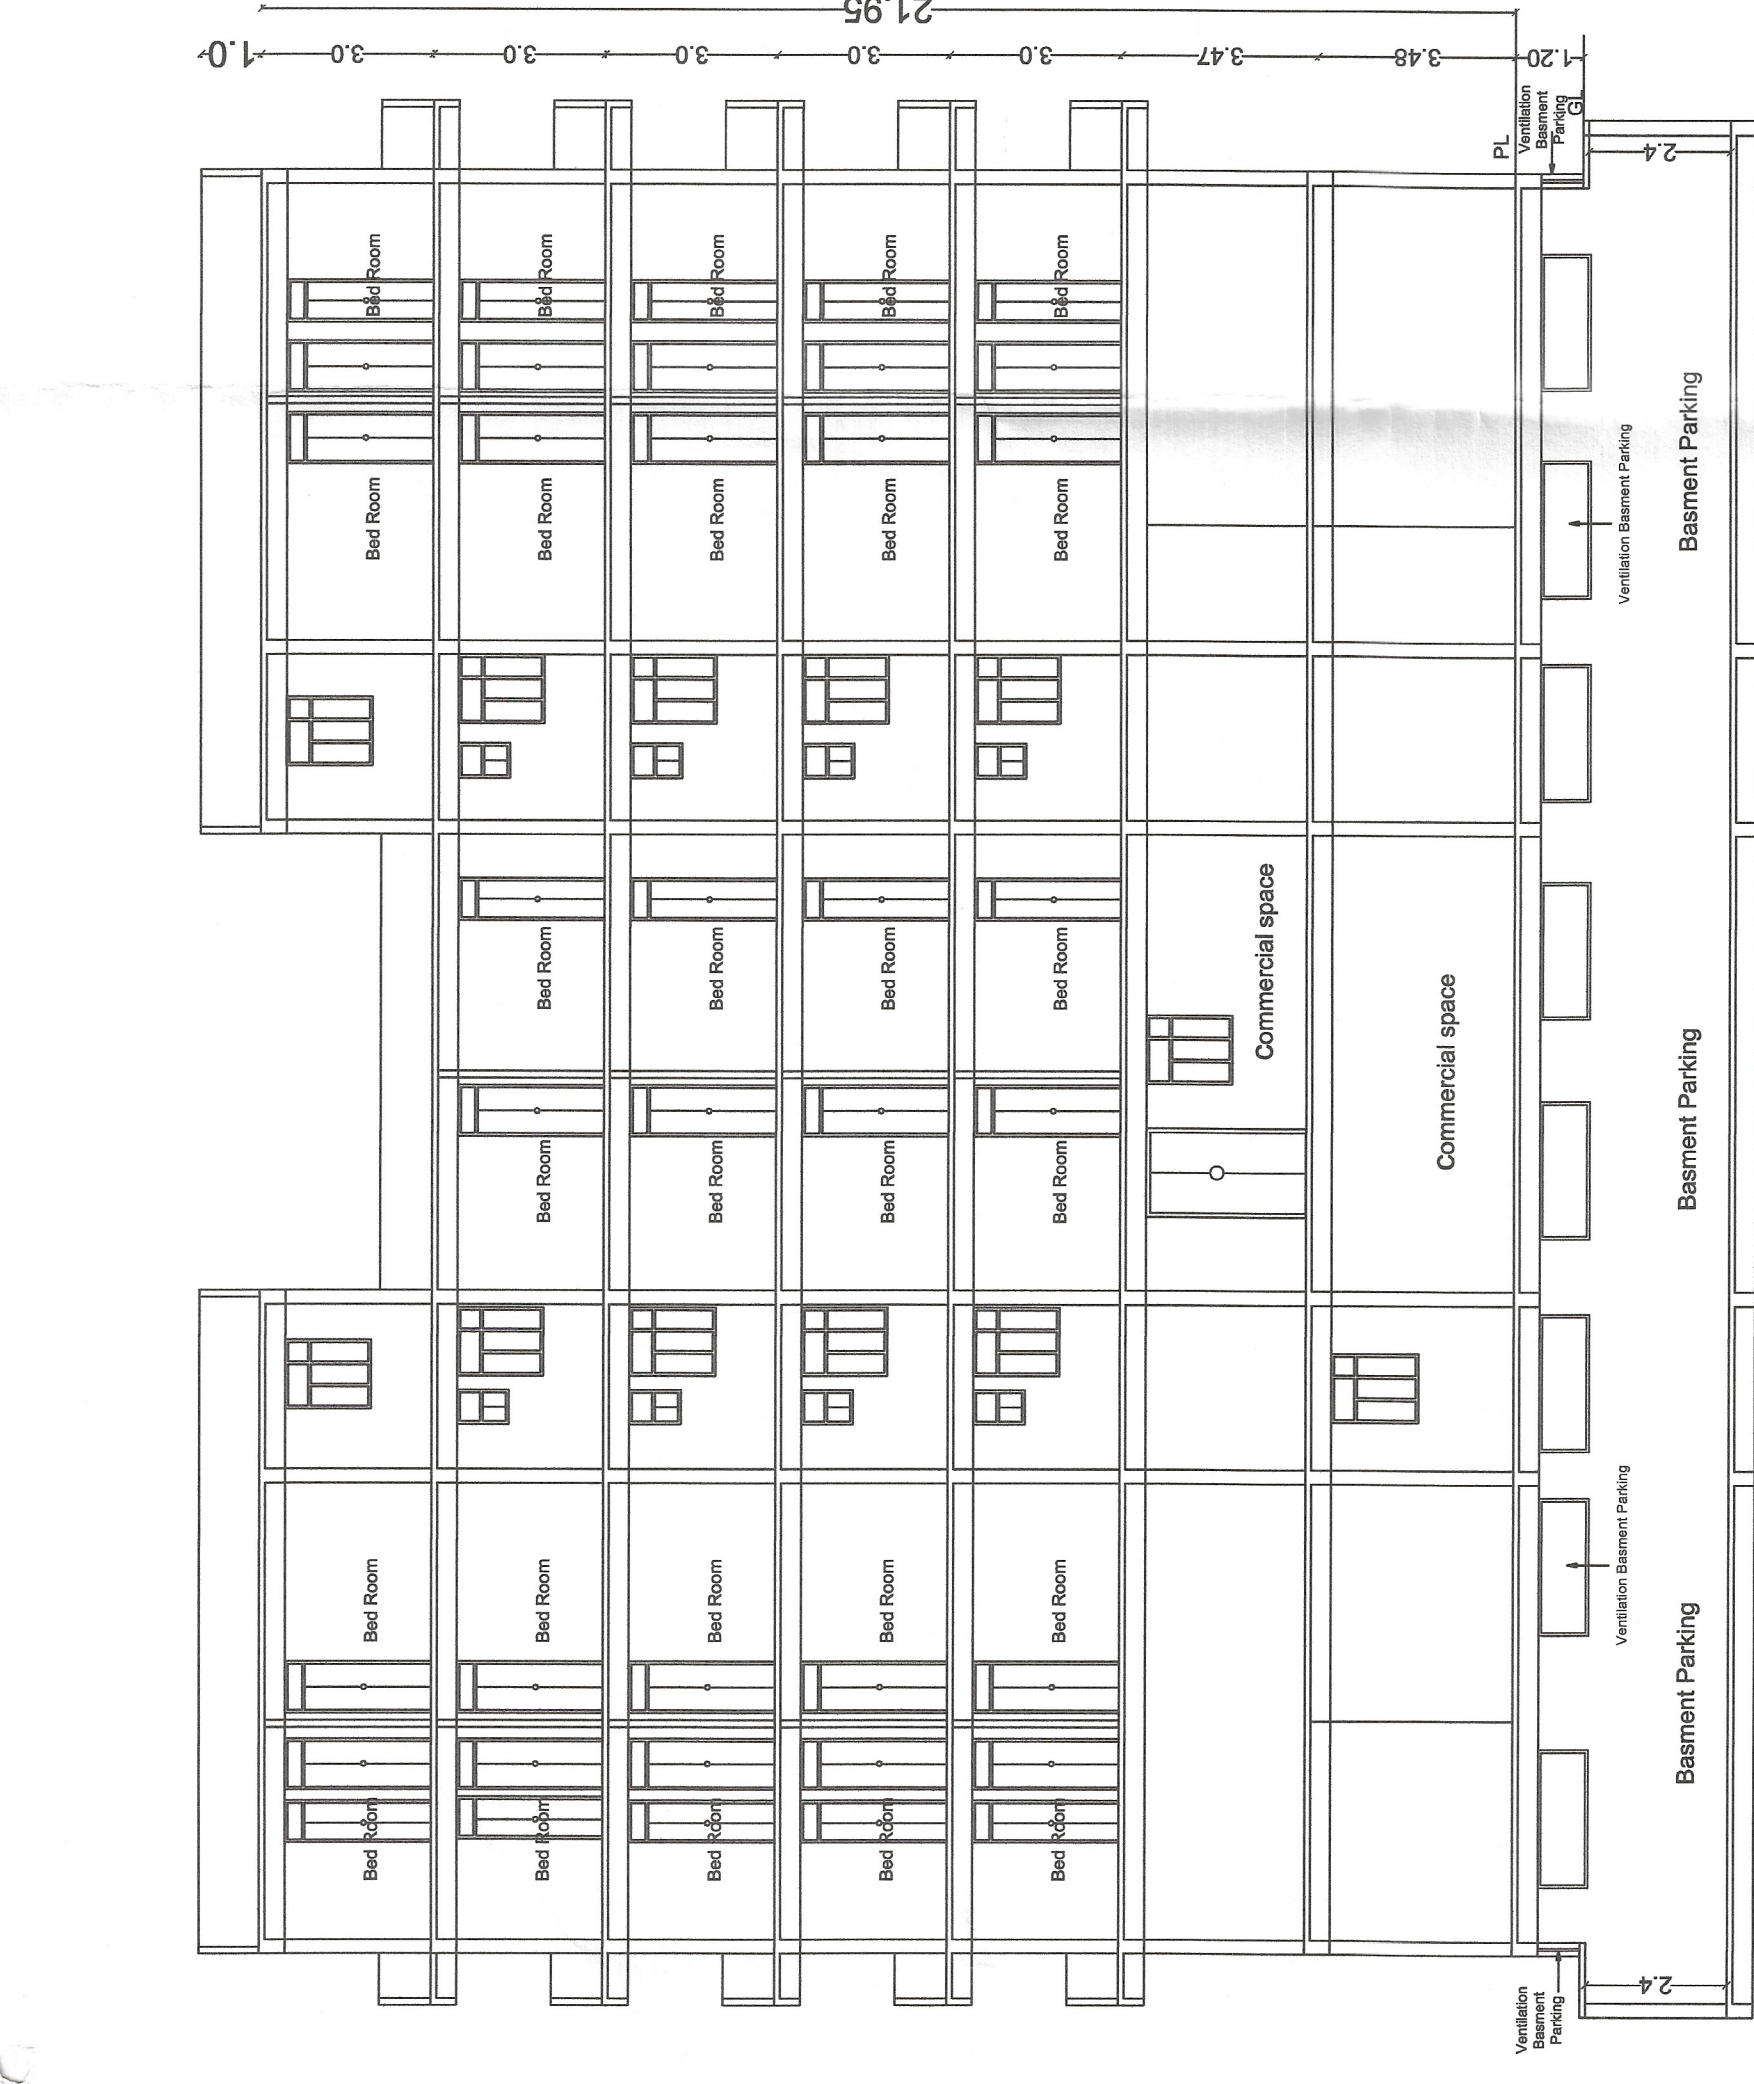


RIGHT SIDE ELEVATION

GREEN AREA CALCULATION
TOTAL PLOT AREA = 2165.23 SQ.MT.
TOTAL REQUIRED GREEN AREA 10% OF TOTAL PLOT AREA
REQUIRED GREEN AREA (10%) = 216.52 SQMT
PROVIDED GREEN AREA = 217.21 SQMT

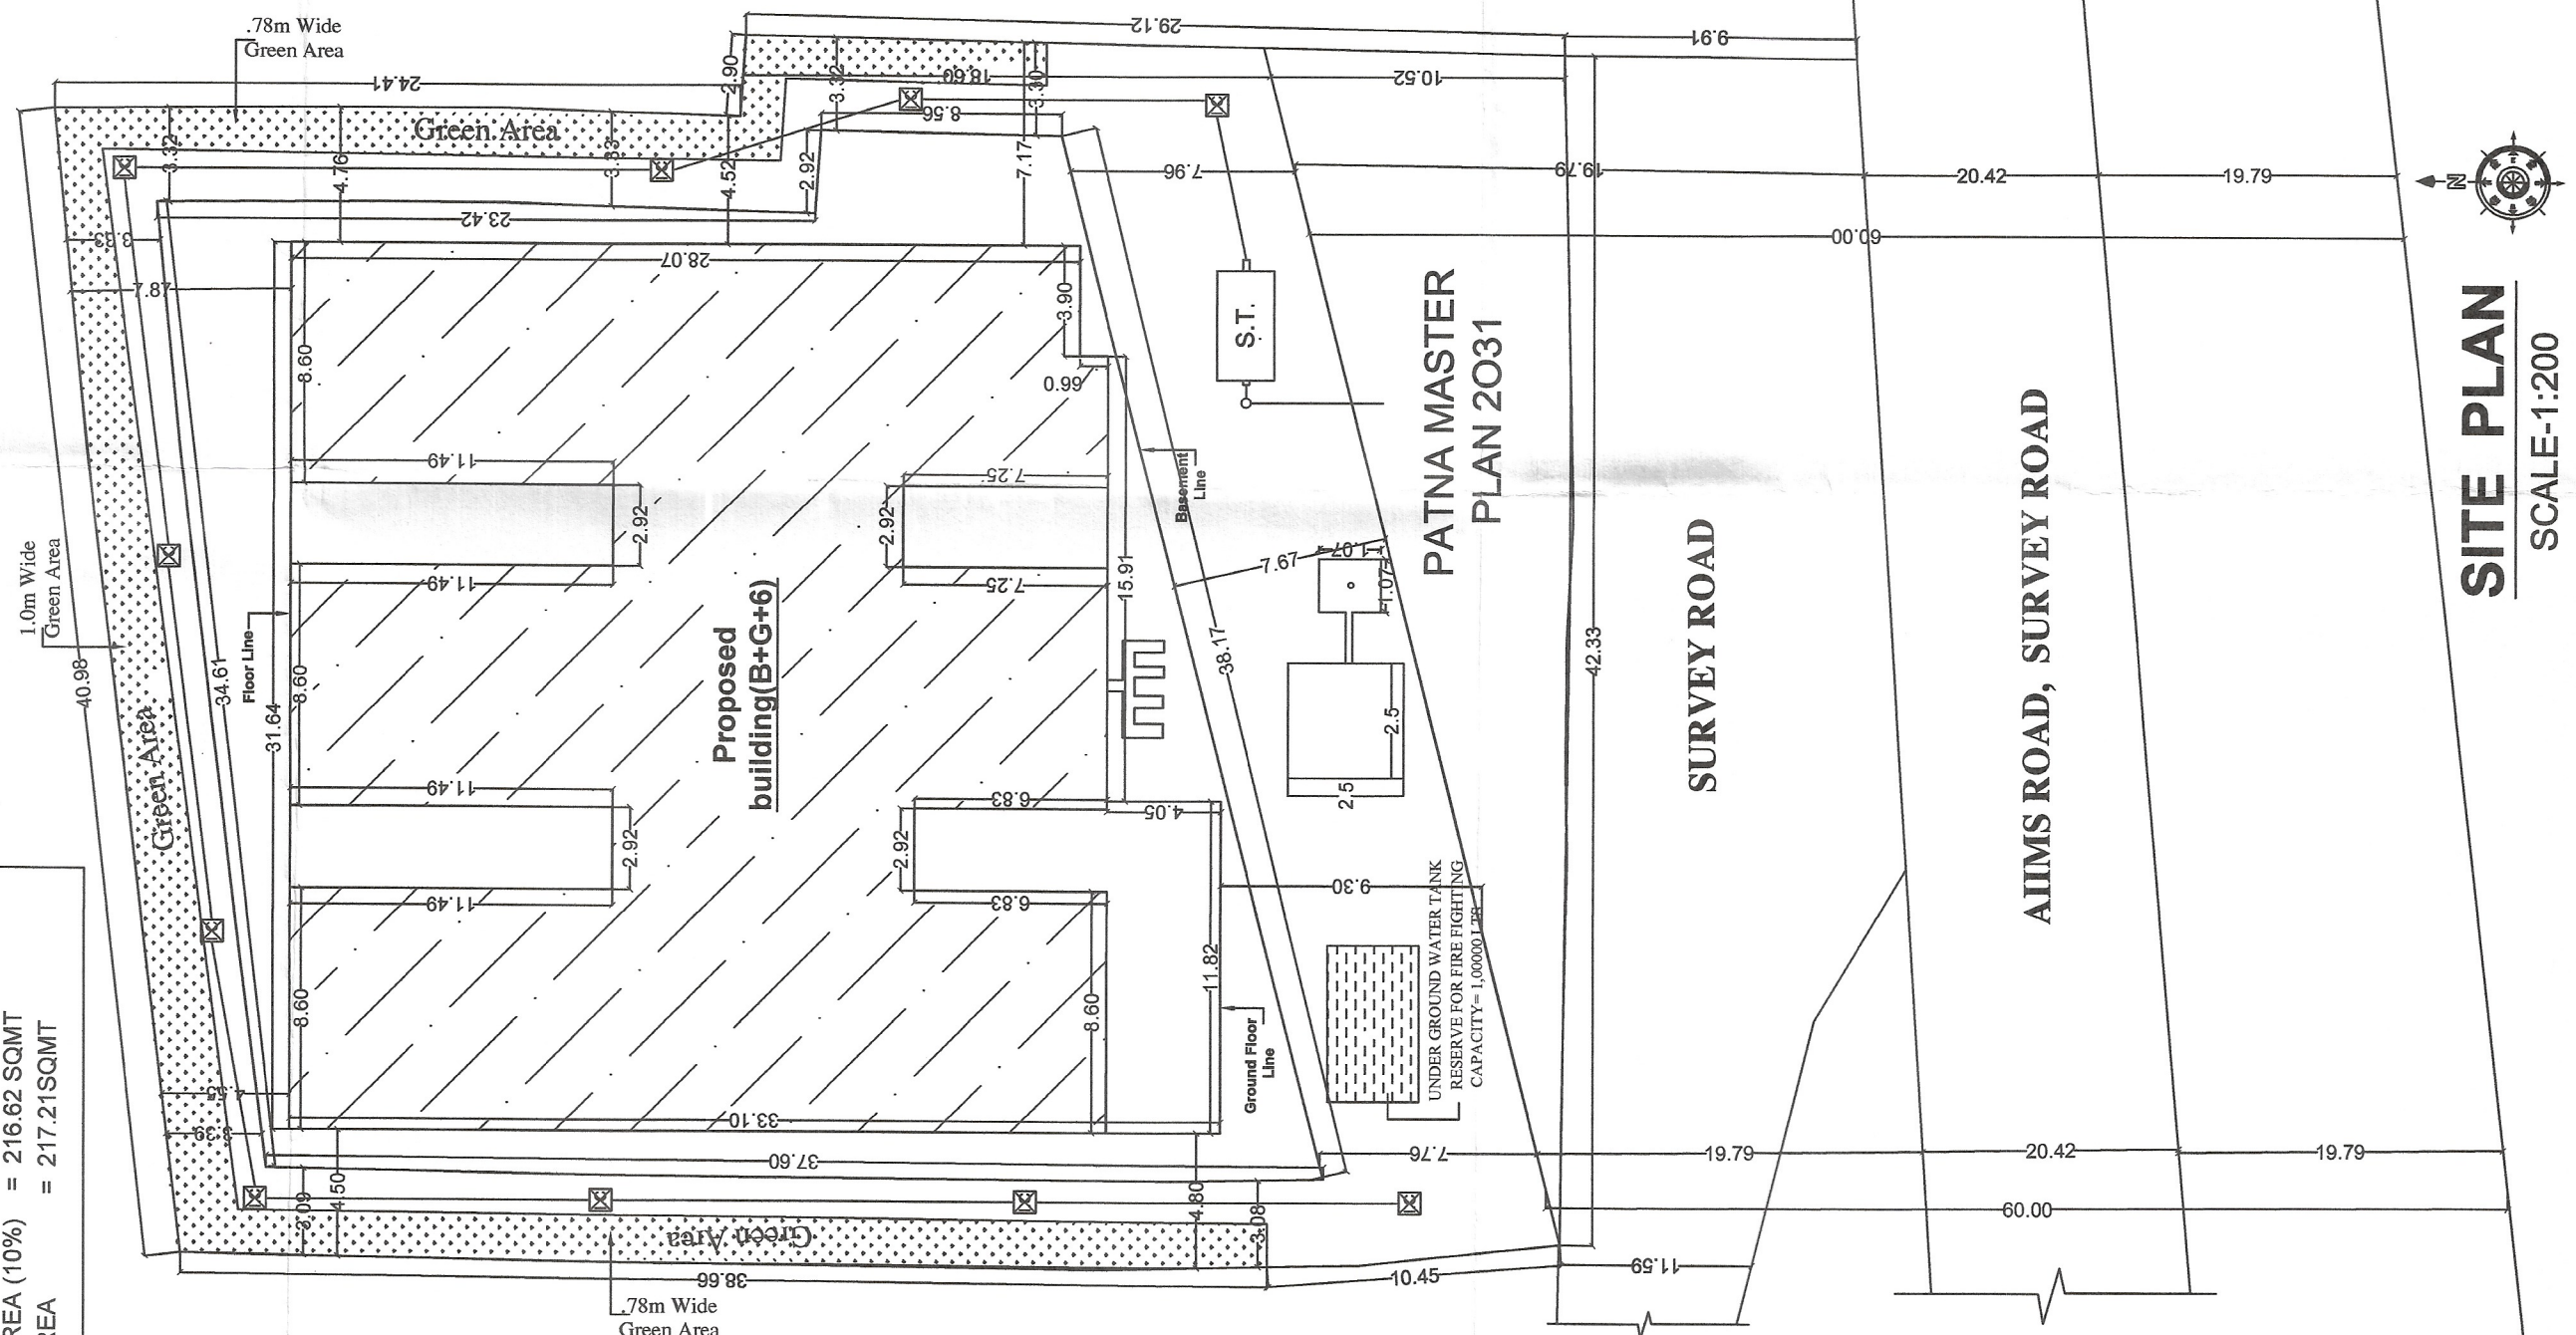

SITE PLAN
SCALE:1:200

SECTION - X-X

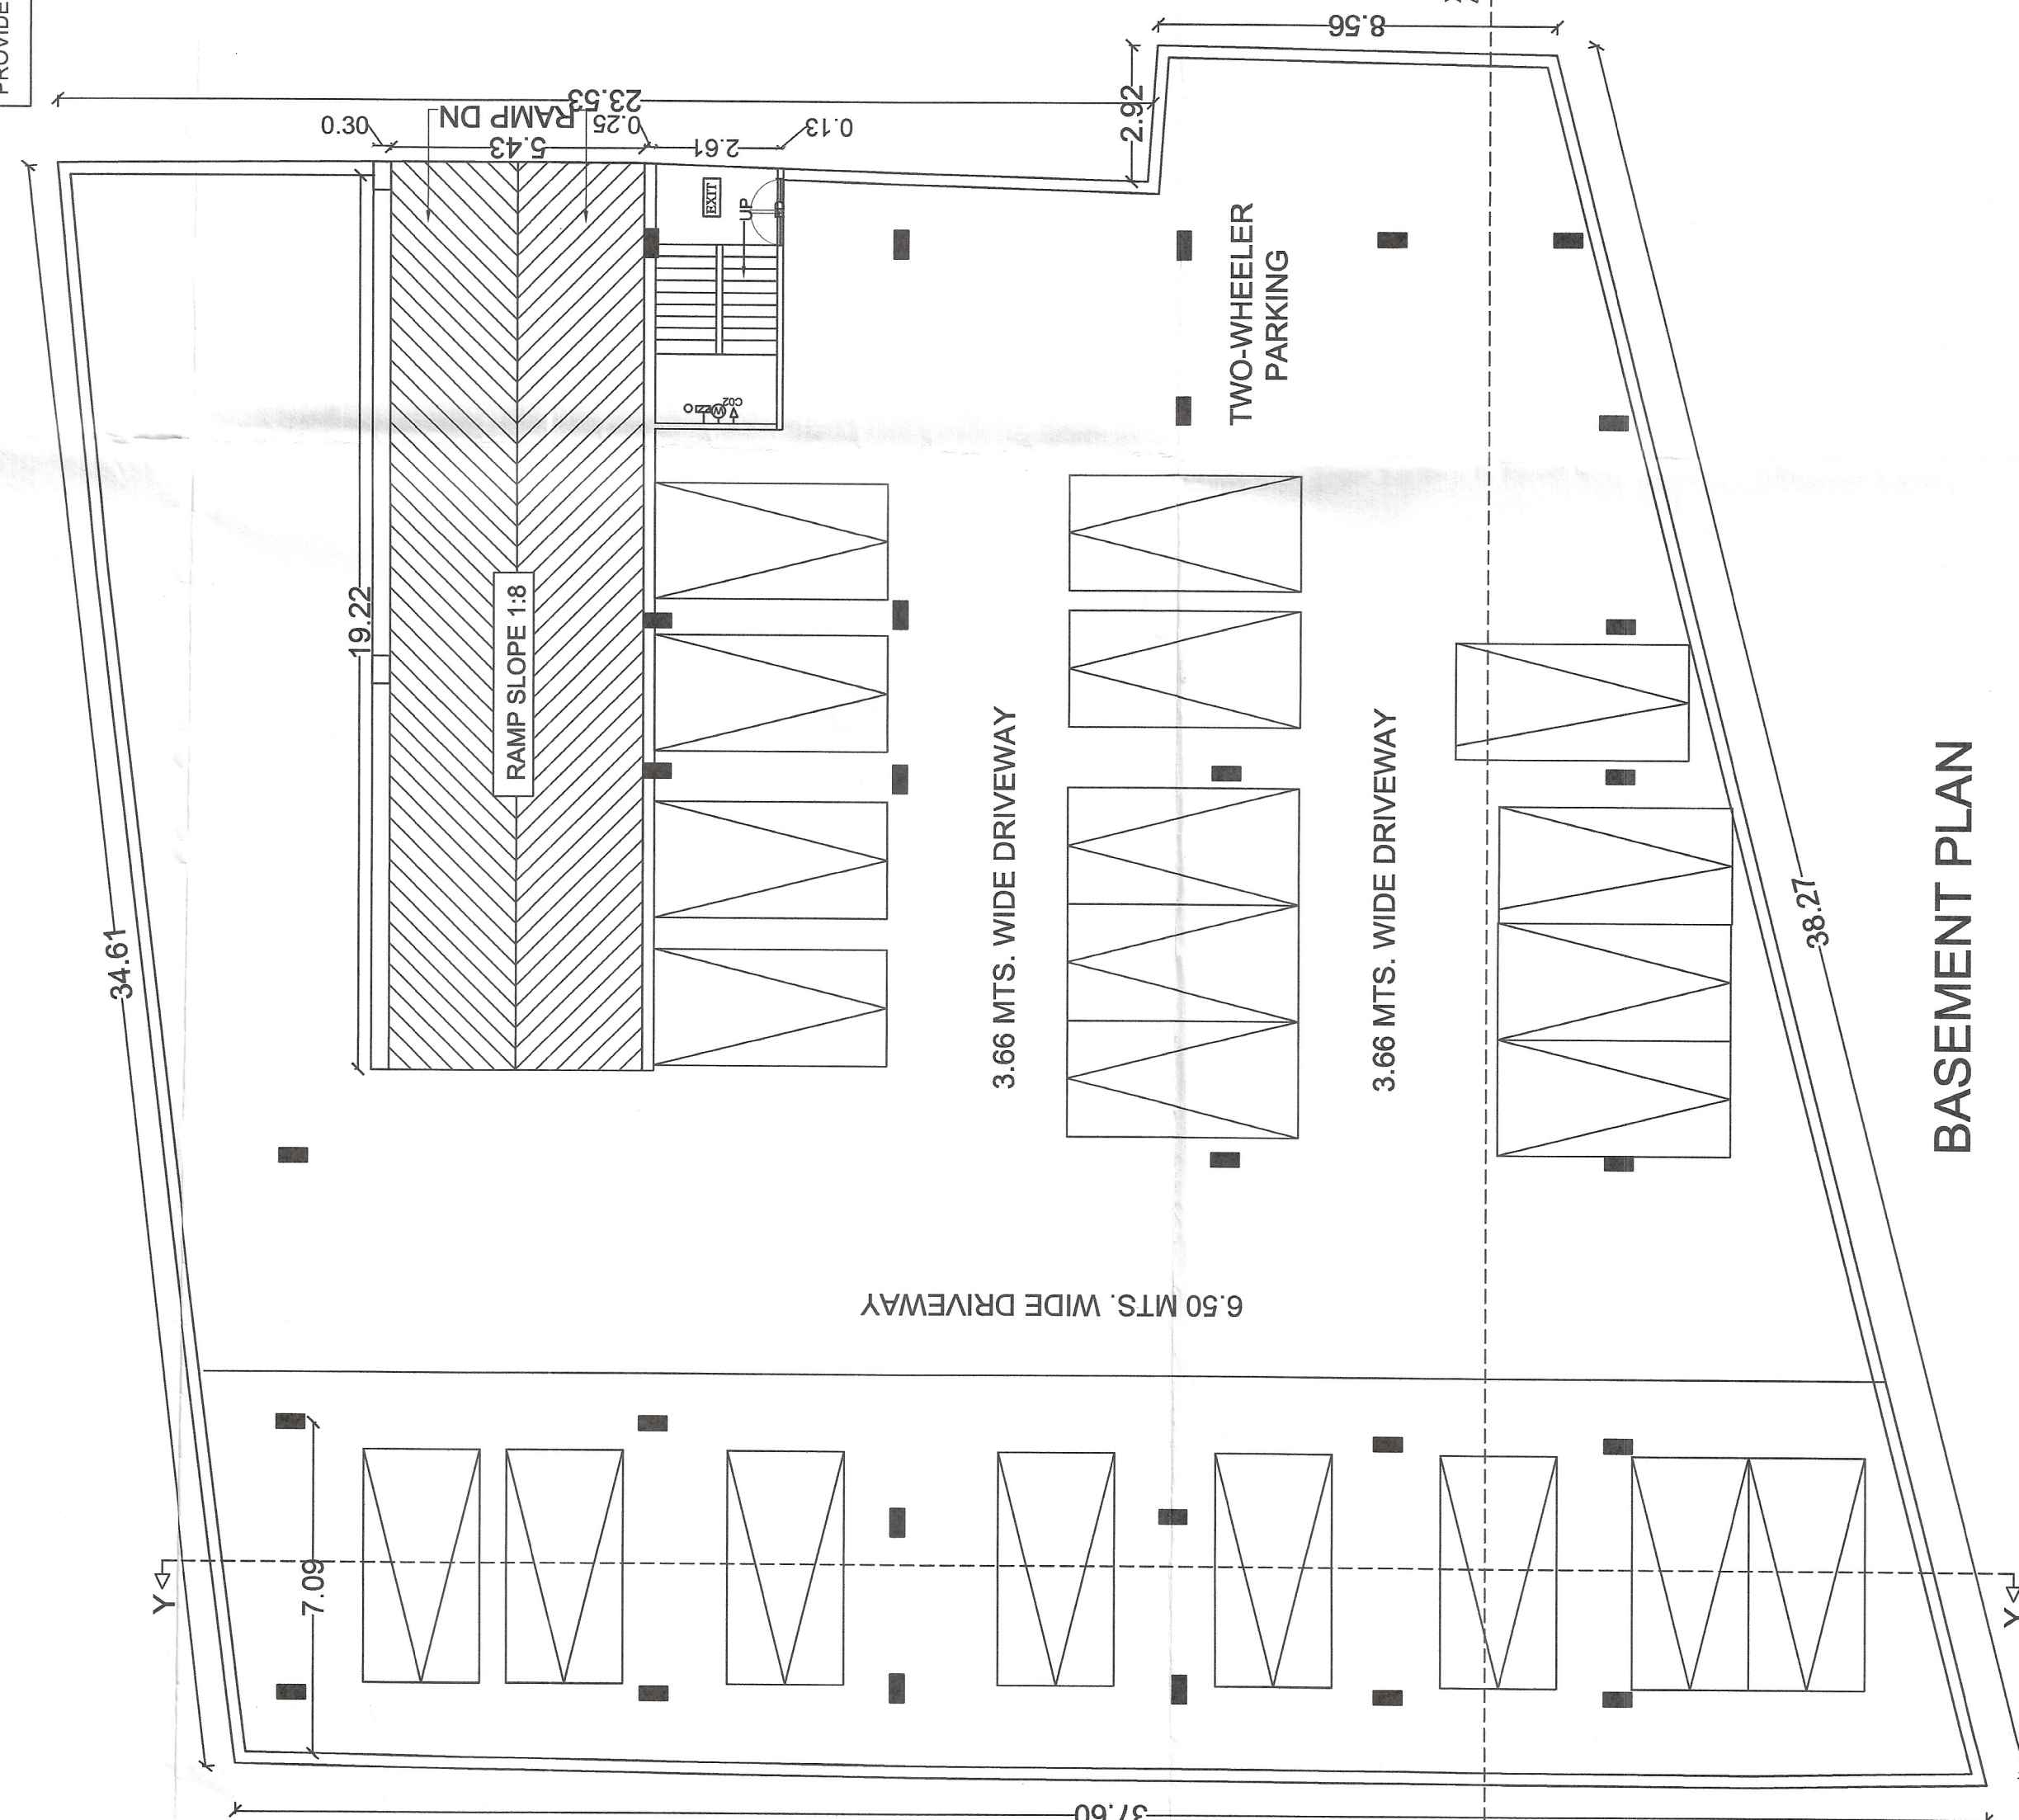

BASEMENT PLAN

