



FLAT NO	TYPE	CARPET AREA	BAL CONY AREA	B/U AREA	SUPER B/U AREA
01	3 BHK	933.94 SQFT	187.01 SQFT	1120.95 SQFT	1457.25 SQFT
02	3 BHK	1029.64 SQFT	208.29 SQFT	1237.93 SQFT	1609.30 SQFT
03	3 BHK	1010.28 SQFT	211.99 SQFT	1222.27 SQFT	1588.95 SQFT
04	3 BHK	971.89 SQFT	203.81 SQFT	1175.70 SQFT	1528.50 SQFT

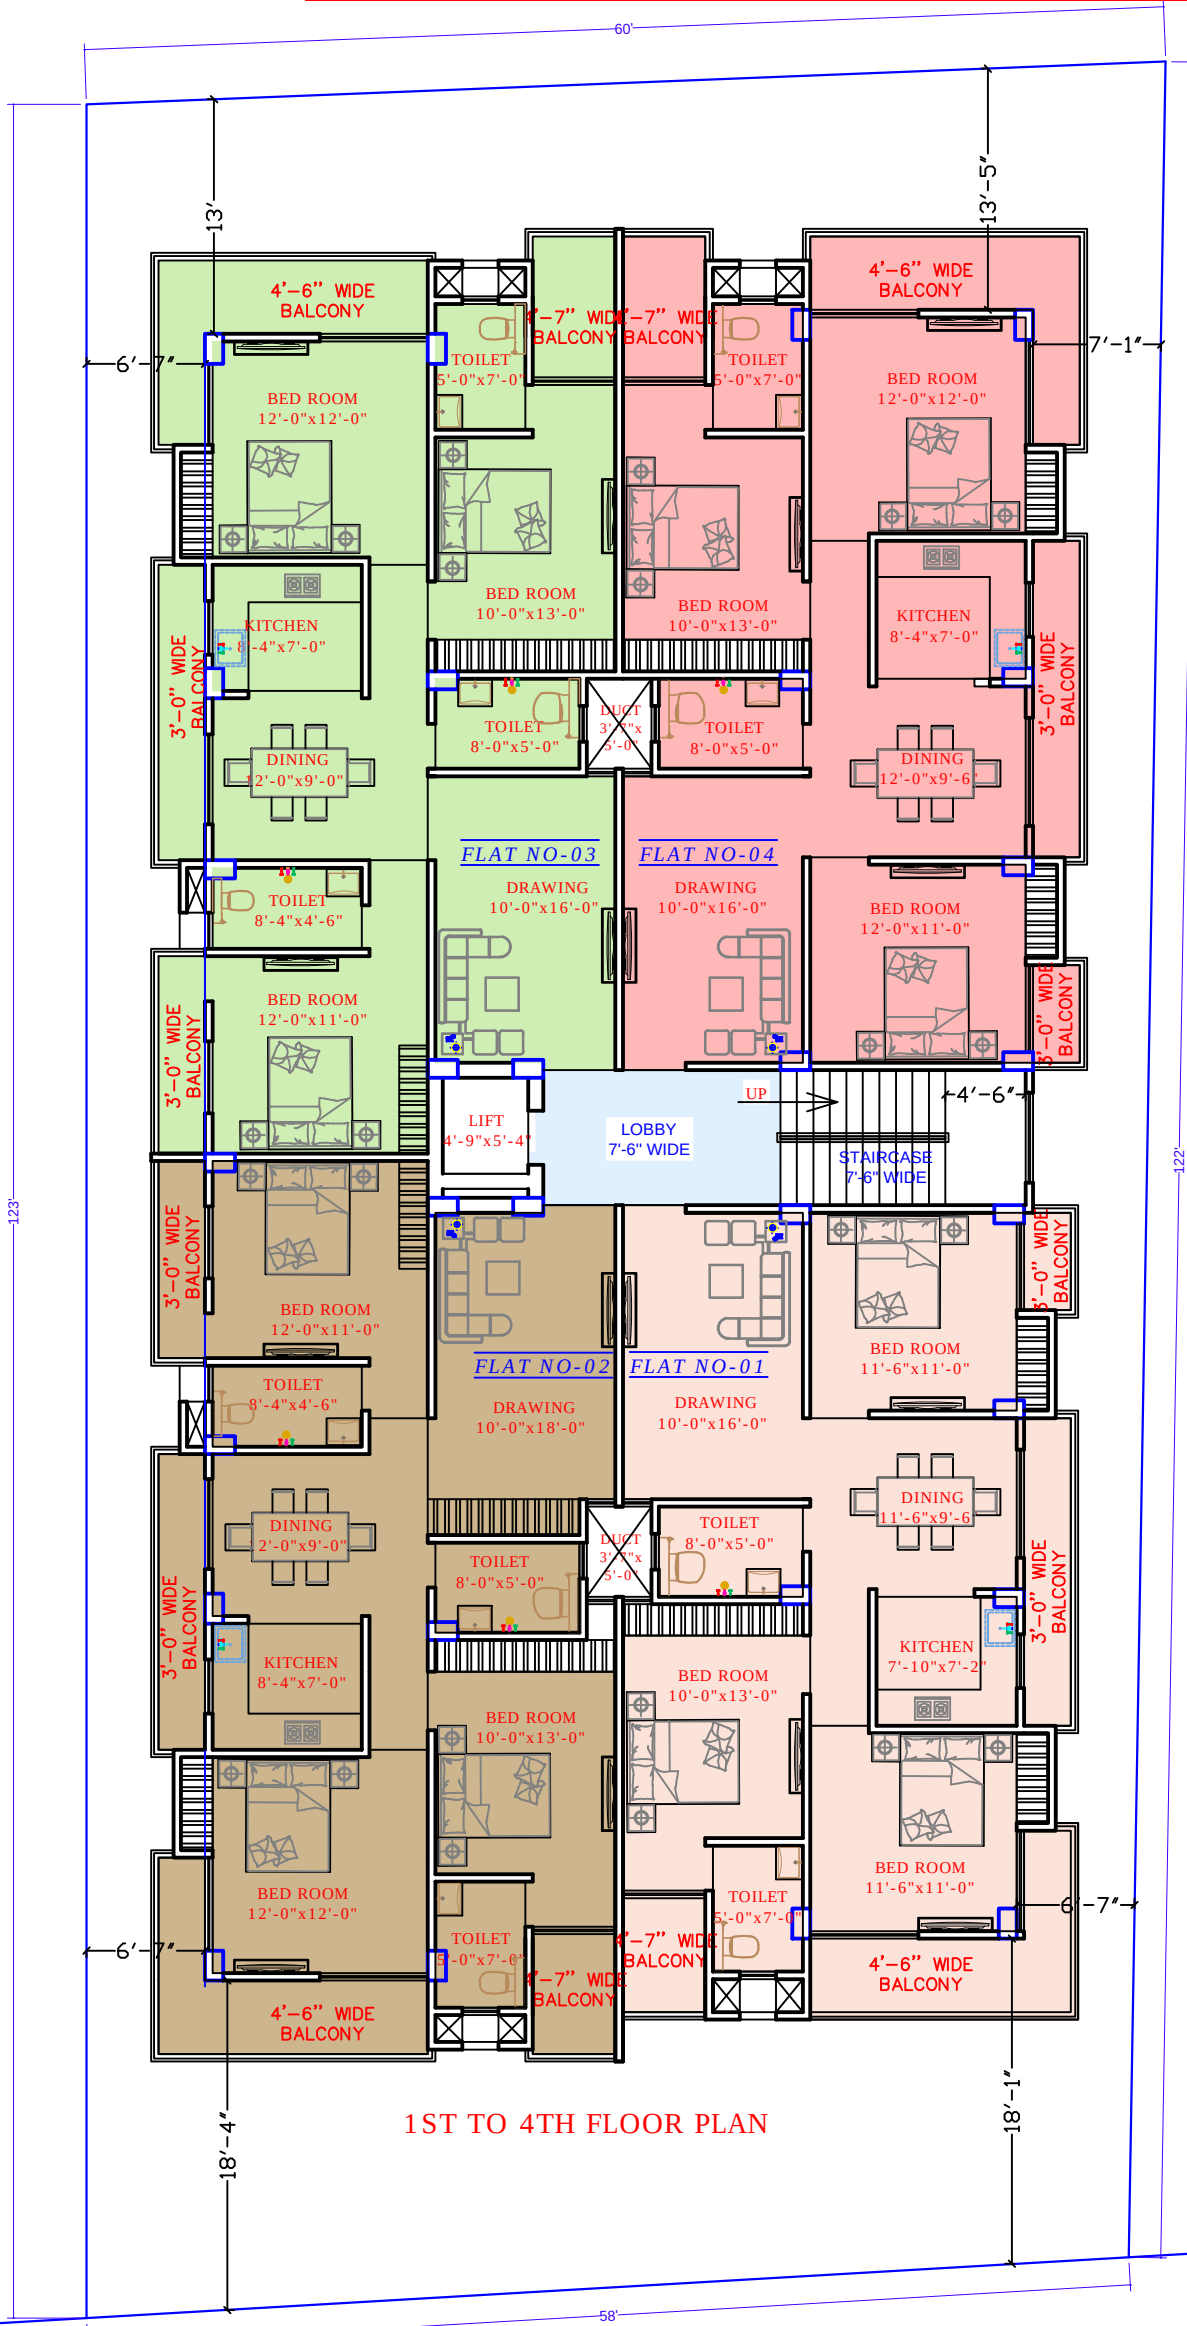

30 FT WIDE ROAD

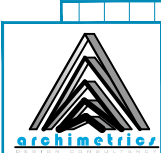

PROJECT: Proposed G+4 BUILDING @ SANDALPUR, PATNA
BALAJI ENGICON PVT LTD

SHEET NAME: 1ST TO 4TH FLOOR PLAN
DESIGNED BY: Ar. Ajit Singh

SCALE: 1"=4'-0"
SHEET NO: 02/02

DATE: 18.08.2025
DRAFTED BY: Aditya Raj(Anuj)



ARCHITECTS: archimetrics
design solutions
Architecture, Interior Designing
& Engineering
Phone : 9939604962
email : ar.ajitsingh@gmail.com