




KEY PLAN

PROPOSED RESIDENTIAL BUILDING
"EMERALD GREENS" FOR
ATKIN CONSTRUCTION PVT.LTD
AT KHEASARA NO:377,TAUZI NO:8/5
KATHA NO: 36,THANA NO:246,
MAUZA:PUPARIYA,THANA:KASBA,
DISTT: PURNEA,BIHAR

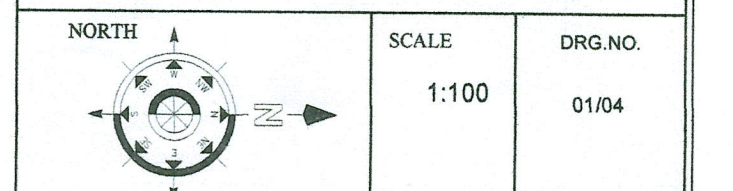

Dr. Sanjiv Kumar Yadav
(Civil Engineer)
Regd. Government of Bihar
Regd. No. DHD/CE/23-0088
S.G. OF ENGINEER


BR/UDHD/BLDR/25-0624
S/G. OF OWNER


Atkin Construction Pvt. Ltd.
Nikhilesh K. Sga
Director

Shawrya Ajay


SHAURYA AJAY (M.Tech)
Structure Engineer
Govt. of Bihar
Roll No.-BR/UDHD/SE/230020

Chief Executive Officer
Punea Planning Area Authority

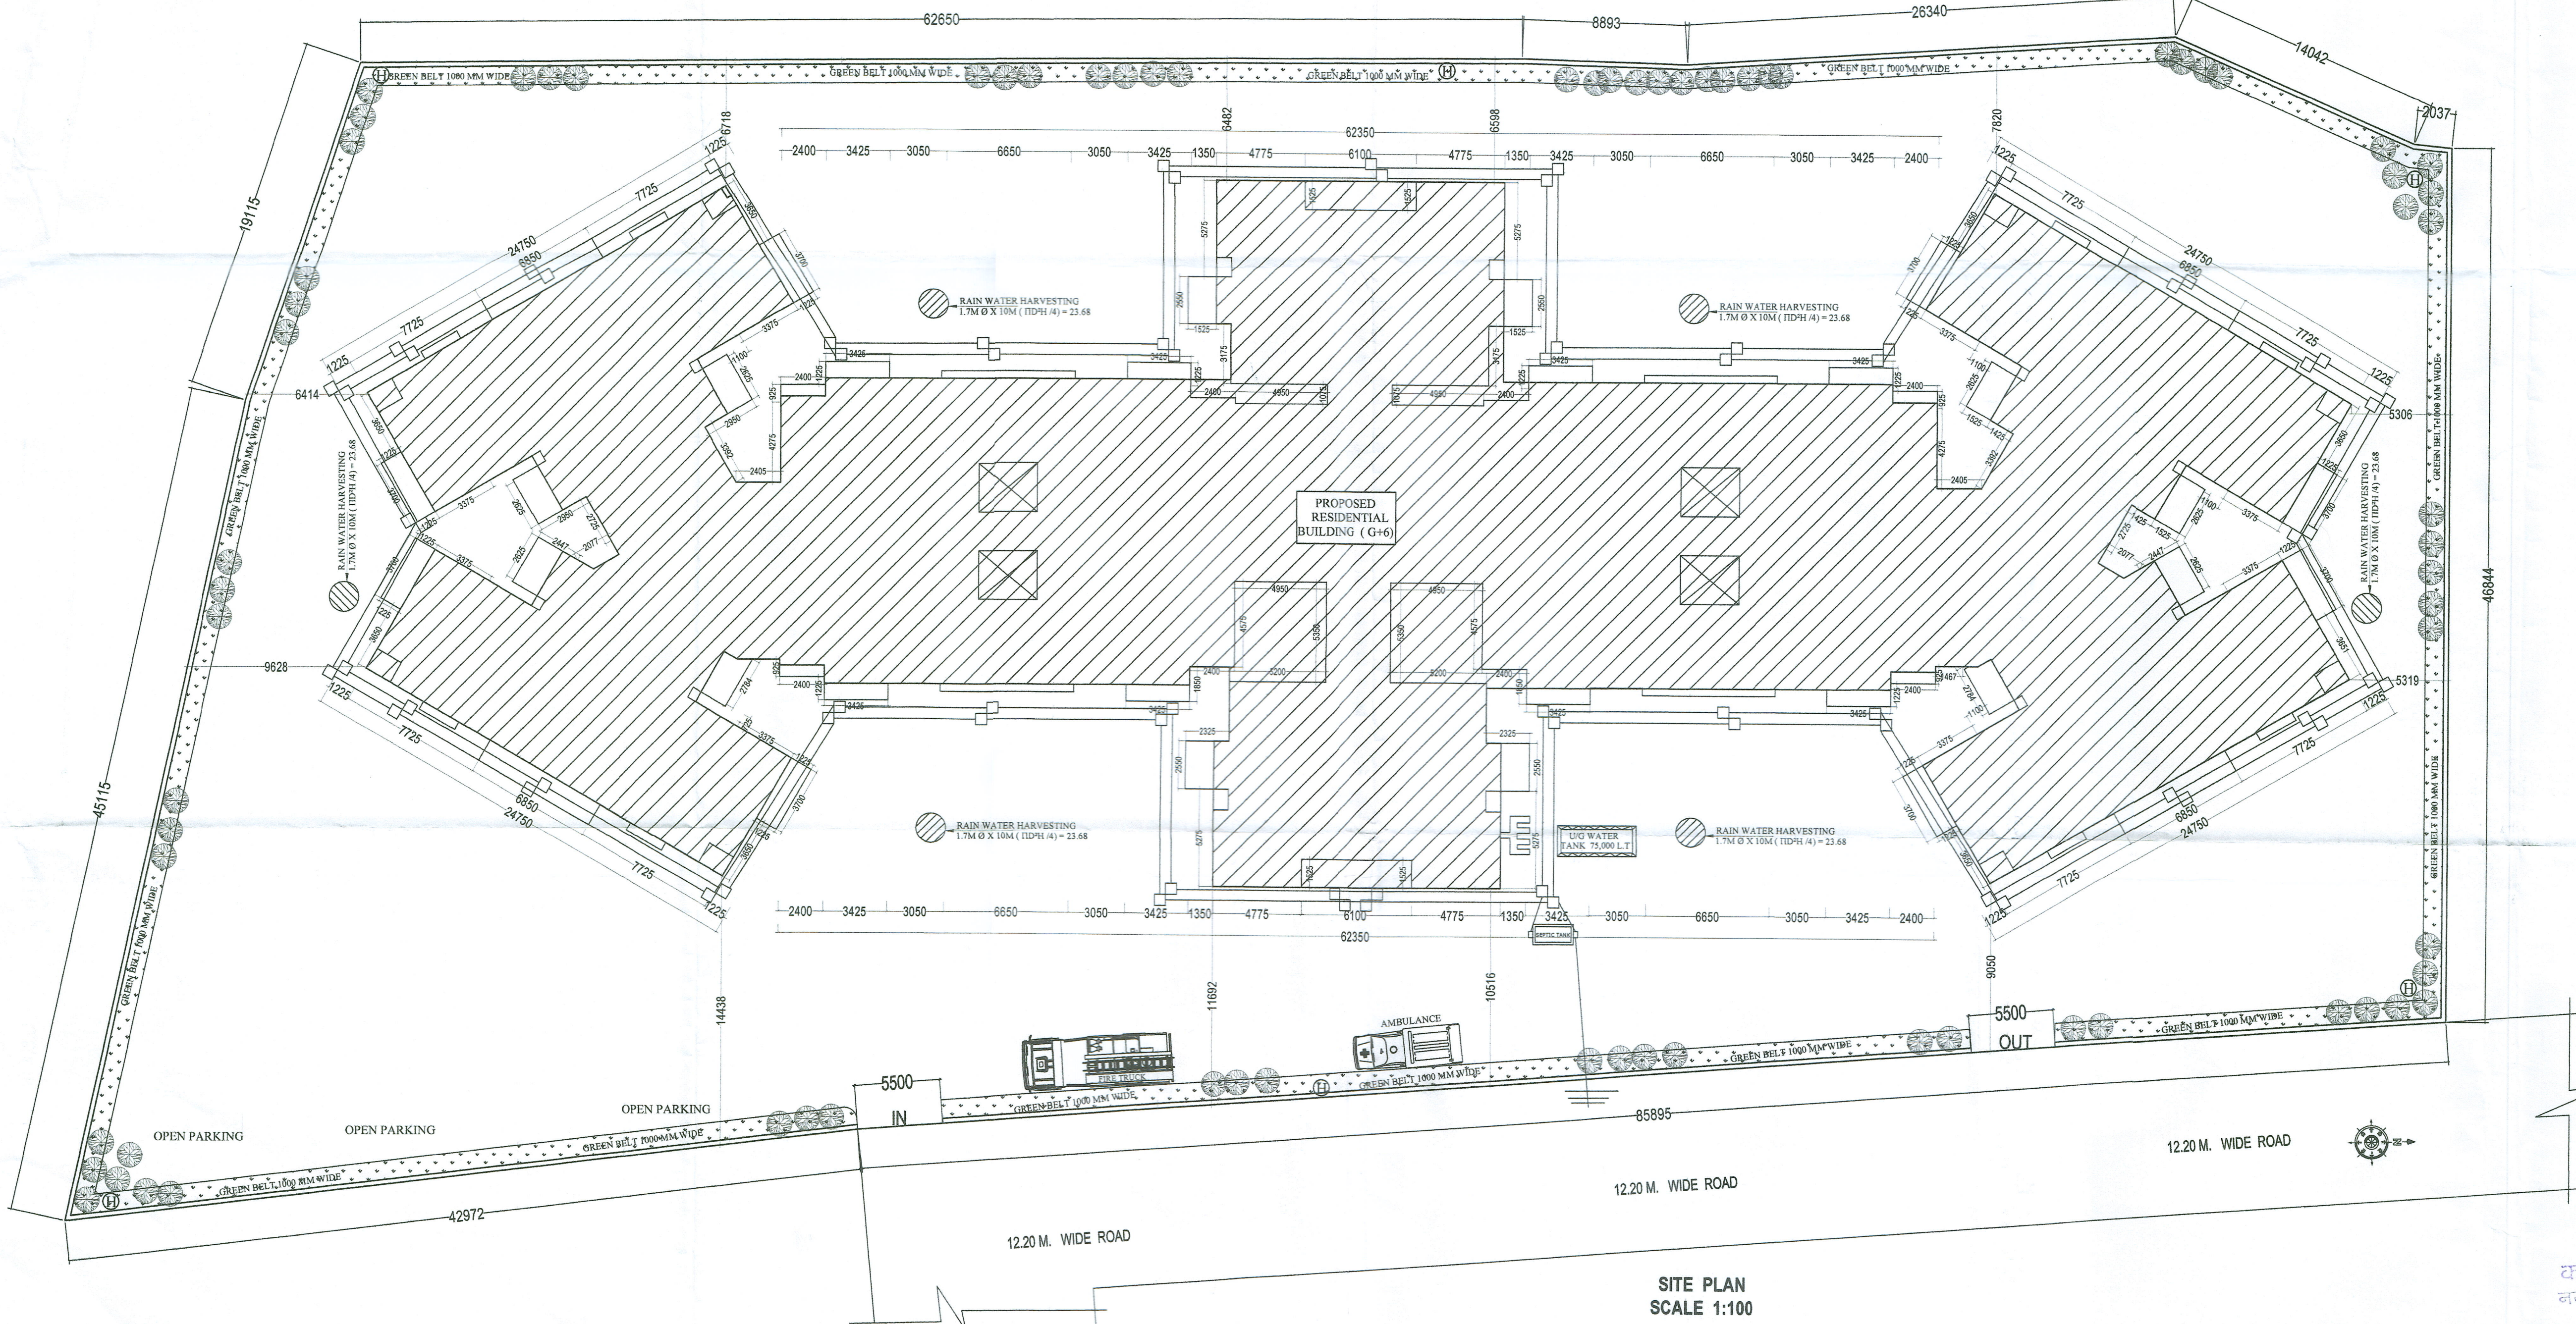

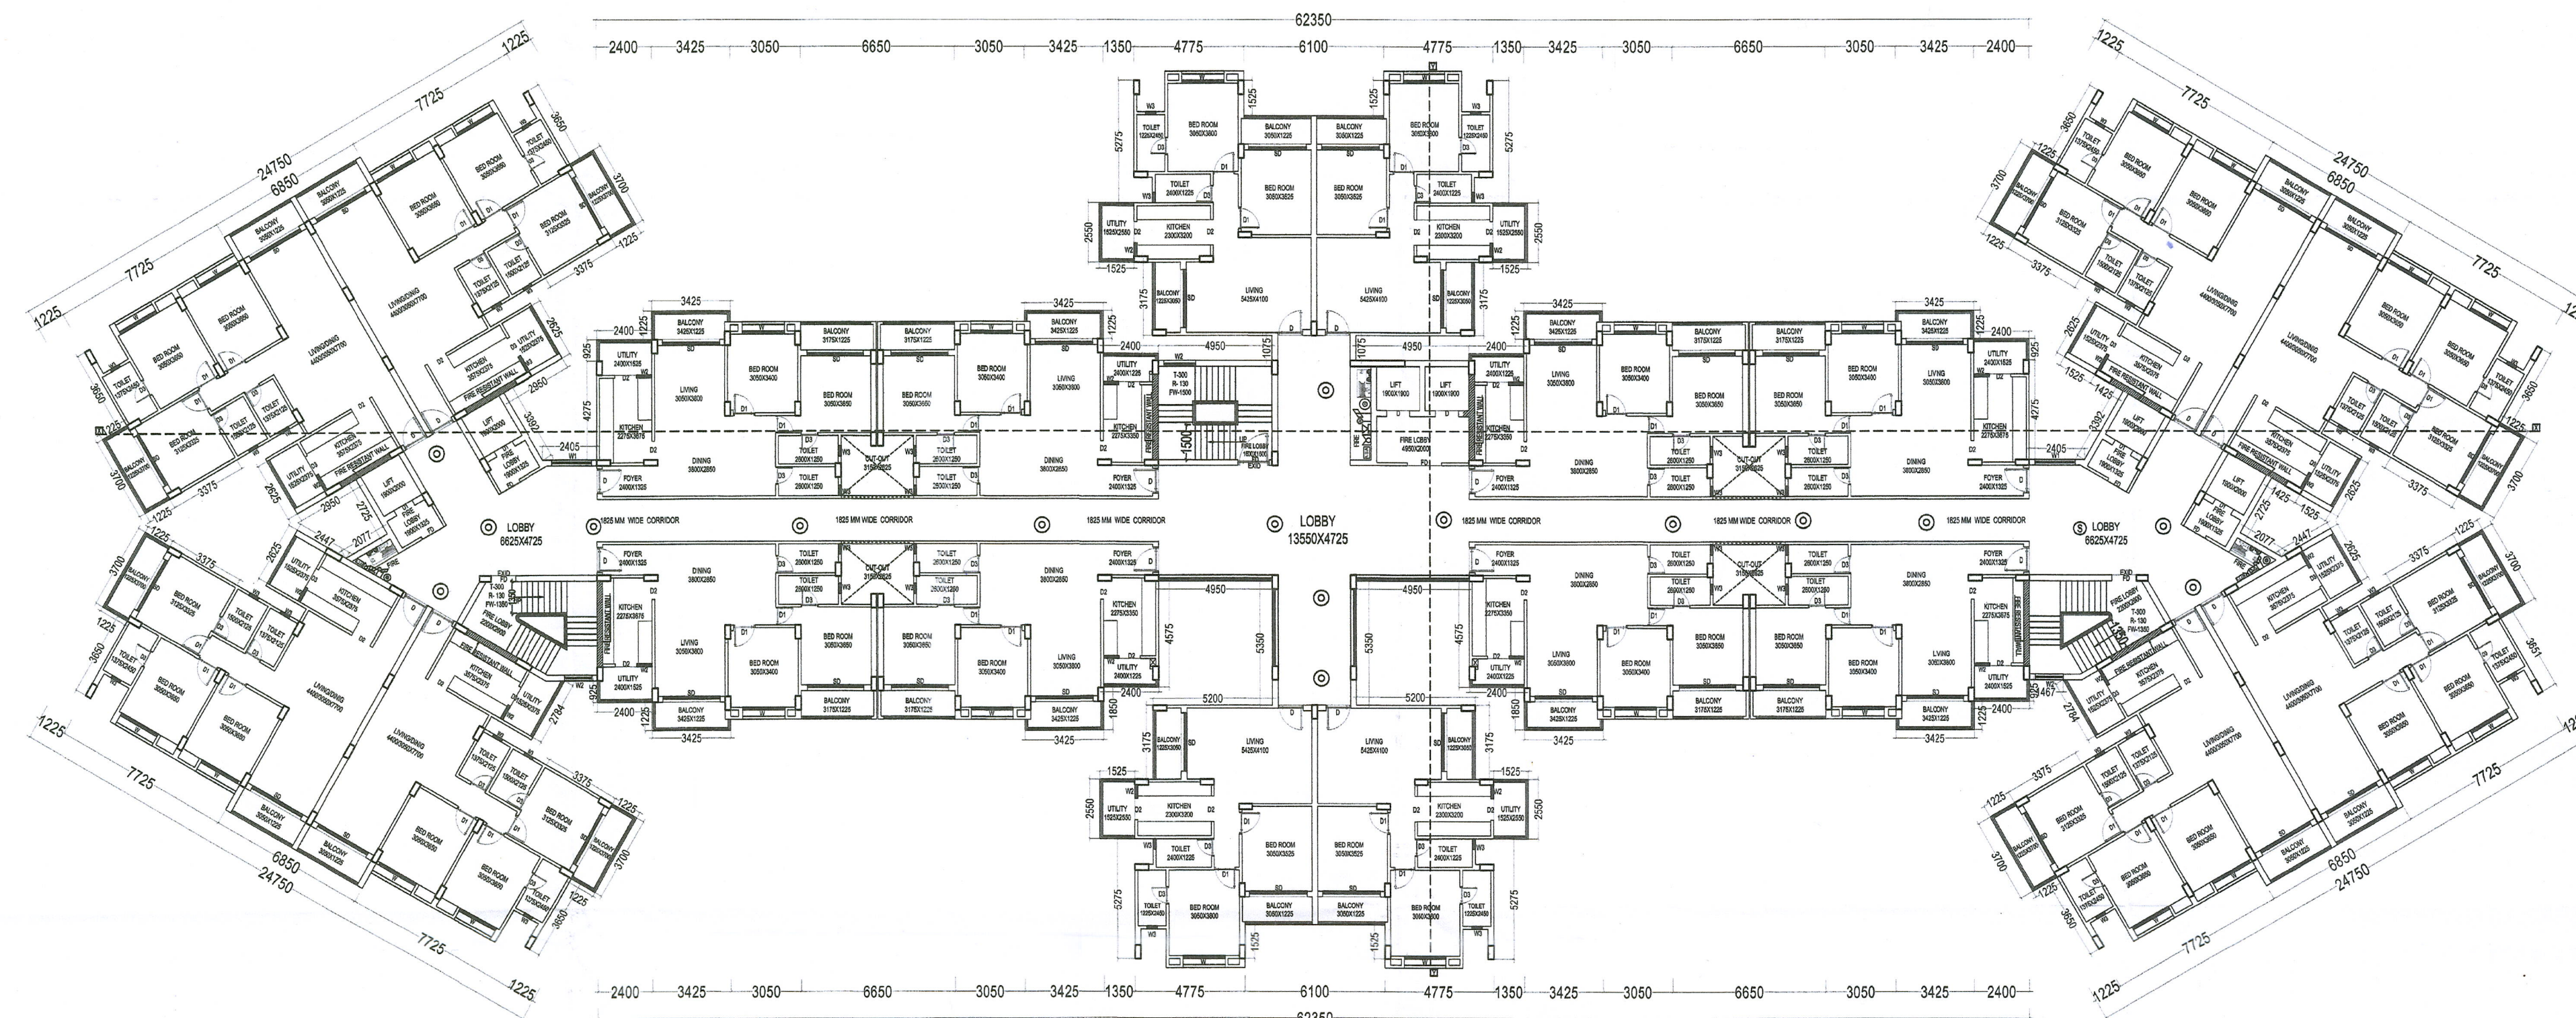

2ND TO 6TH FLOOR PLAN
SCALE 1:100

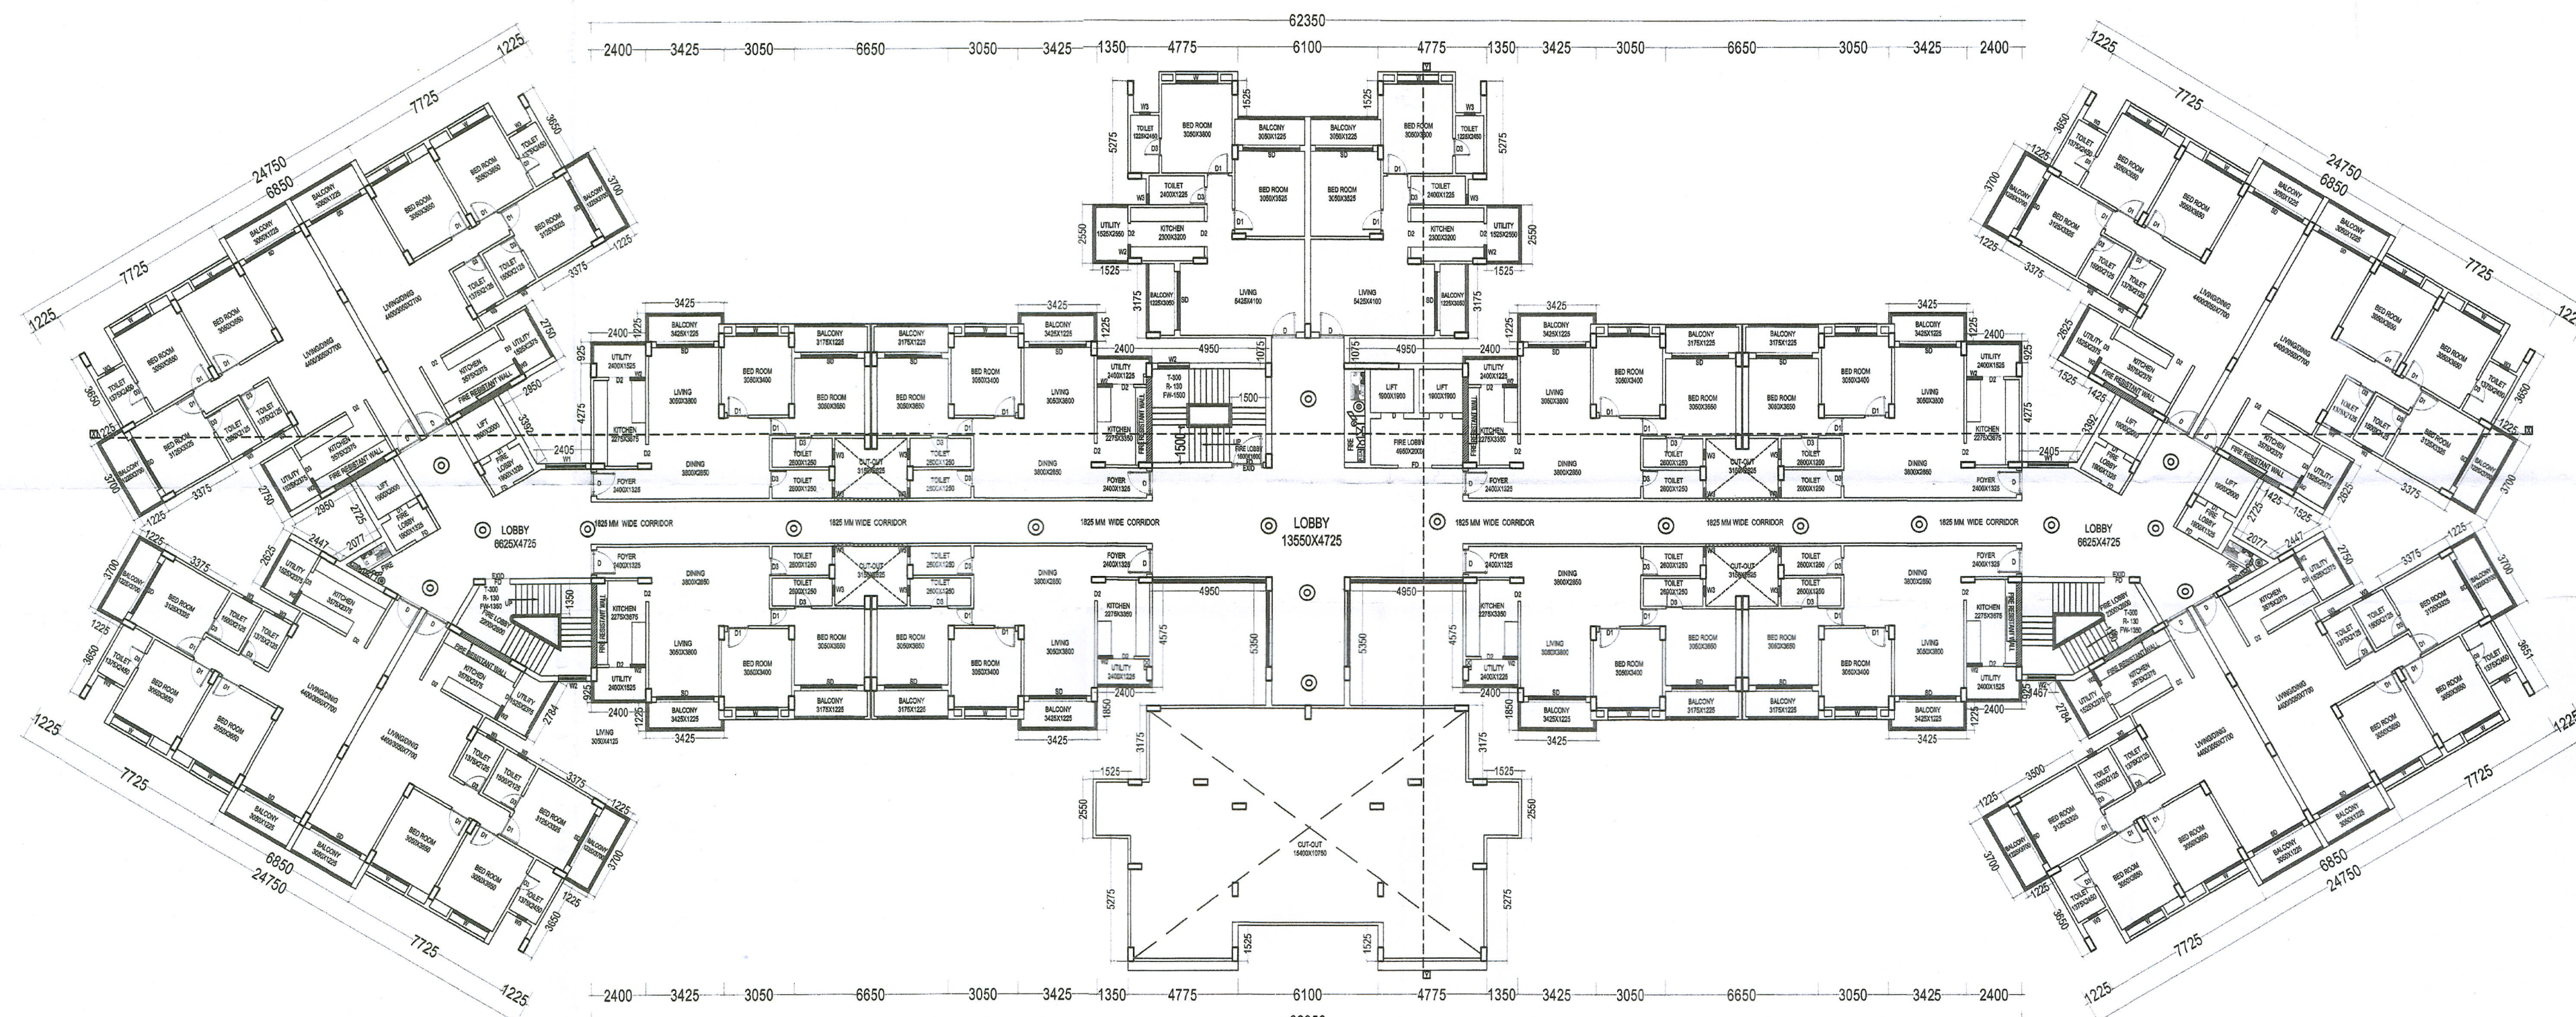

1ST FLOOR PLAN
SCALE 1:100

SCHEDULE OF DOORS & WINDOWS				
SL.NO.	TYPE	WIDTH	SILL.	HEIGHT
1.	D	1.06	0.00	2.59
2.	D1	0.91	0.00	2.13
3.	D2	0.76	0.00	2.13
4.	D3	0.76	0.00	2.13
5.	W	2.56	0.75	1.68
6.	W1	2.45	0.75	1.68
7.	W2	0.91	0.75	1.68
8.	W3	0.61	1.37	1.07

- SPECIFICATION**
1. R.C.C UNDER REMMED PILE FOUNDATION AS PER DETAIL GIVEN IN THIS DRAWING.
 2. 1ST GLASS BRICK WORK IN CEMENT MORTAR(1:6) IN SUPER STRUCTURE.
 3. HEIGHT OF PLINTH FLOOR AREA SHOWN IN SECTION.
 4. 0.02 I.P.S. FLOORING OVER 0.75 DRY REMMED KHOA OVER FLAT BRICK SOLING OVER LOCAL SAND FILLING.
 5. 0.050 TH D.P.C. ON P.L. ALL ROUND THE BUILDING.
 6. 0.110 TH LIME CONCRETE OVER 0.100TH R.C.C. SLAB.
 7. 0.15 TH R.C.C. BAND AT DOORS & WINDOWS OPENINGS.
 8. 0.12 CEMENT PLASTER ON BOTH SIDE OF WALL.
 9. WHITE & COLOUR WASH AS PER CHOICE.

PLOT DETAILS :-

PROPOSED RESIDENTIAL BUILDING
"EMERALD GREENS" FOR
ATKIN CONSTRUCTION PVT.LTD
AT KHESARA NO:377,TAUZI NO:8/5
KATHA NO:36,THANA NO:246,
MAUZA:PUPARIYA,THANA:KASBA,
DISTT: PURNEA,BIHAR

OWNER:
Smt. NIMISHA SINGH W/O NITESH SINGH,

NORTH 	SCALE 1:100	DRG NO. 03/04
-----------	----------------	------------------

En. Satish Kumar Yadav
(Civil Engineer)
Regd. Government of Bihar
BR/UDHD/CE/23-008
SIG. OF ENGINEER

Nimisha Singh
BR/UDHD/BLDR/25-0624
SIG. OF OWNER


AR. SHYAM PRASAD
UDHD EMP NO-AR/000/55
COA-CA/98/19721
SIG. OF ARCHITECT

Atkin Construction Pvt. Ltd.
Nitesh Singh
Director


Shaurya Ajay
SHAURYA AJAY (M.Tech)
Structure Engineer
Govt. of Bihar
Regd. No. BR/UDHD/SE/230020

Chief Executive Officer,
Purnea Planning Area, Authority
Chief Executive Officer,
Purnea Planning Area, Authority

कनीय अभियंता
नगर निगम, पुरिया

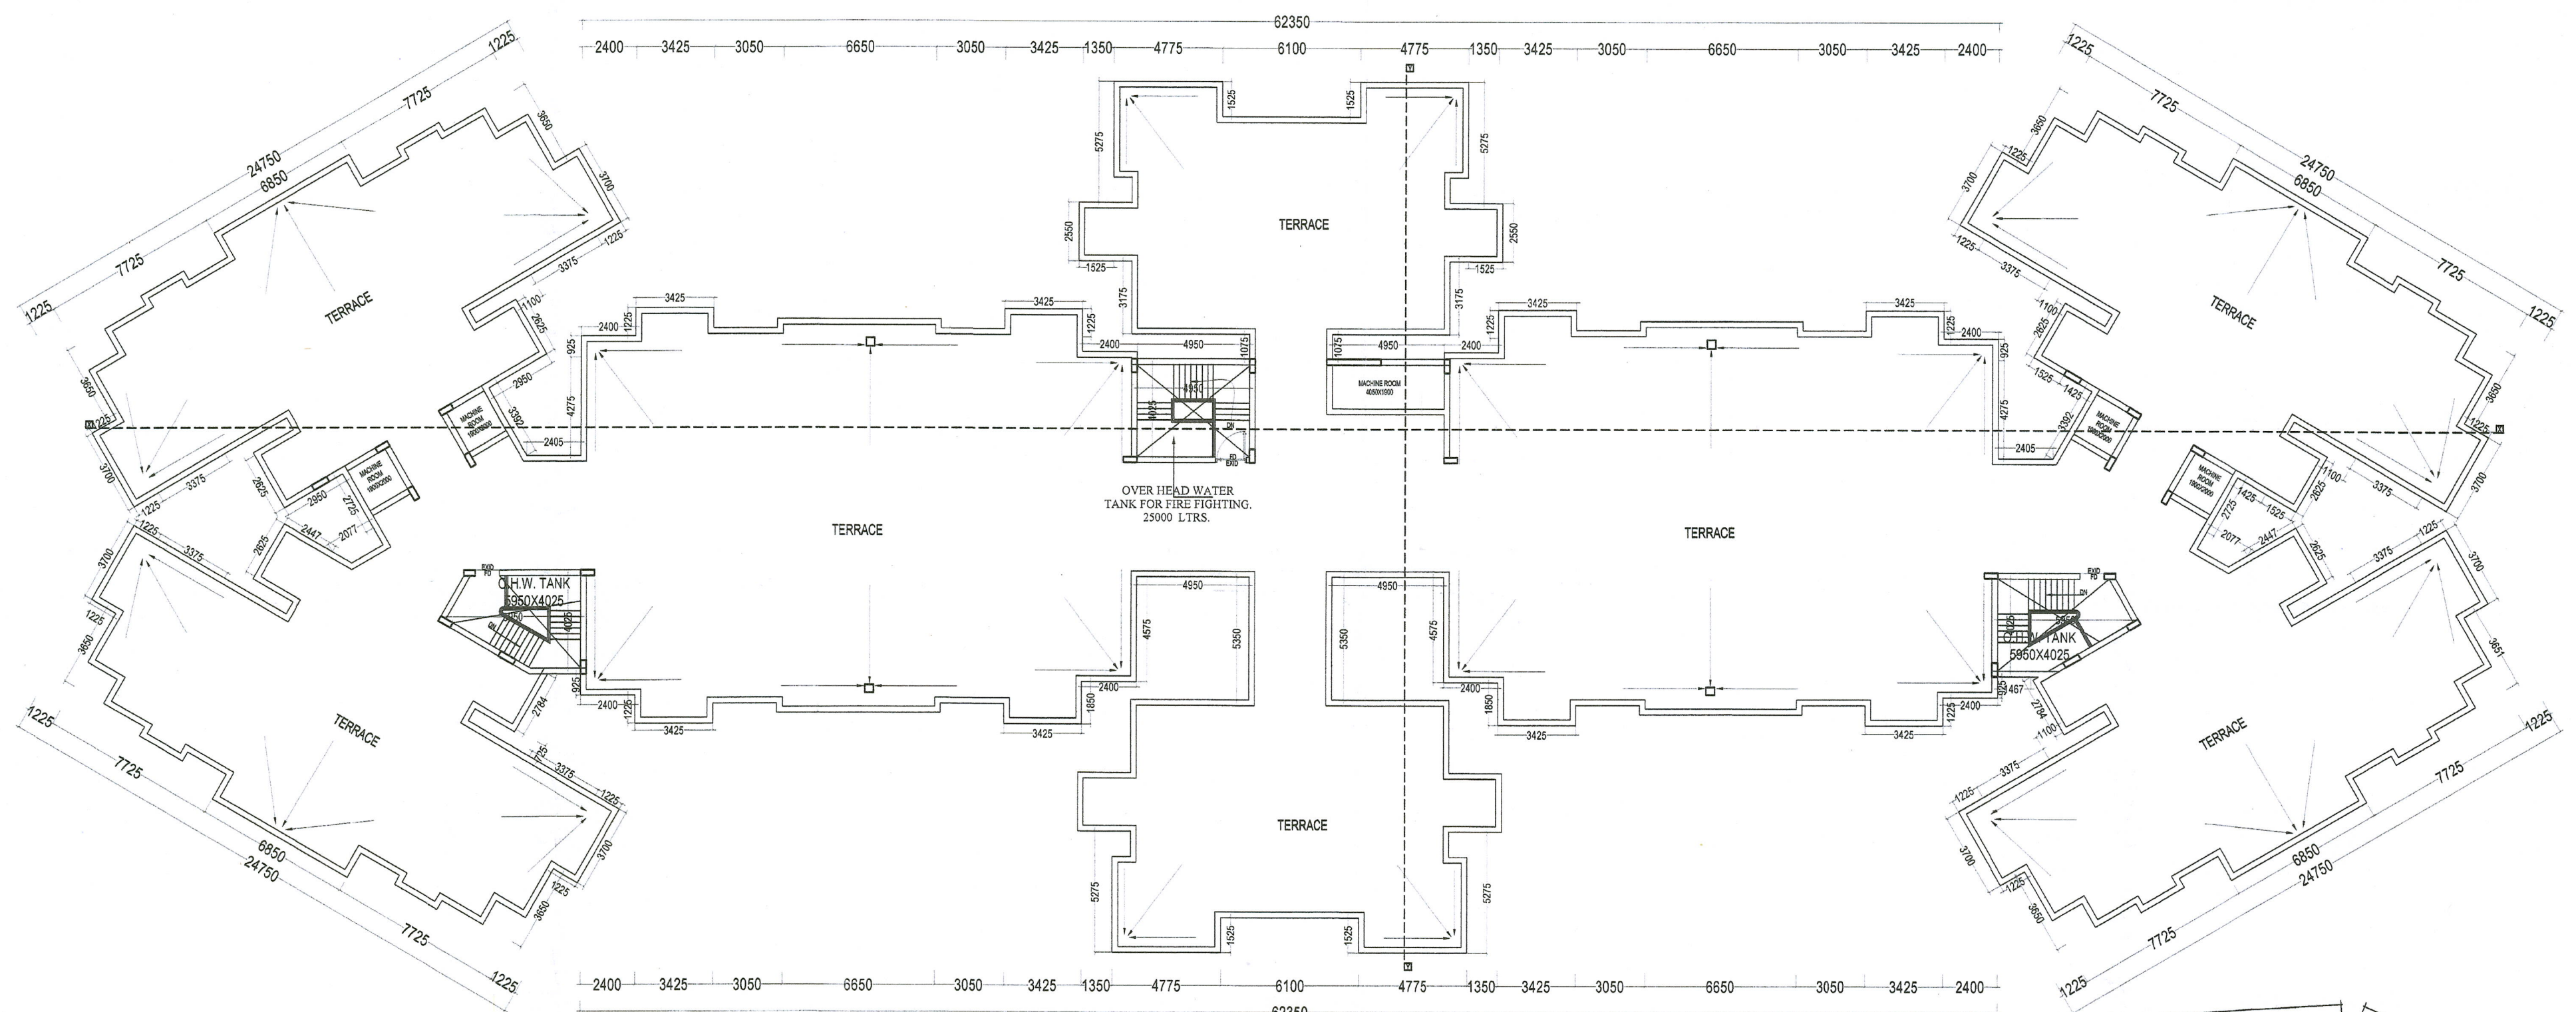

TERRACE FLOOR PLAN
SCALE 1:100

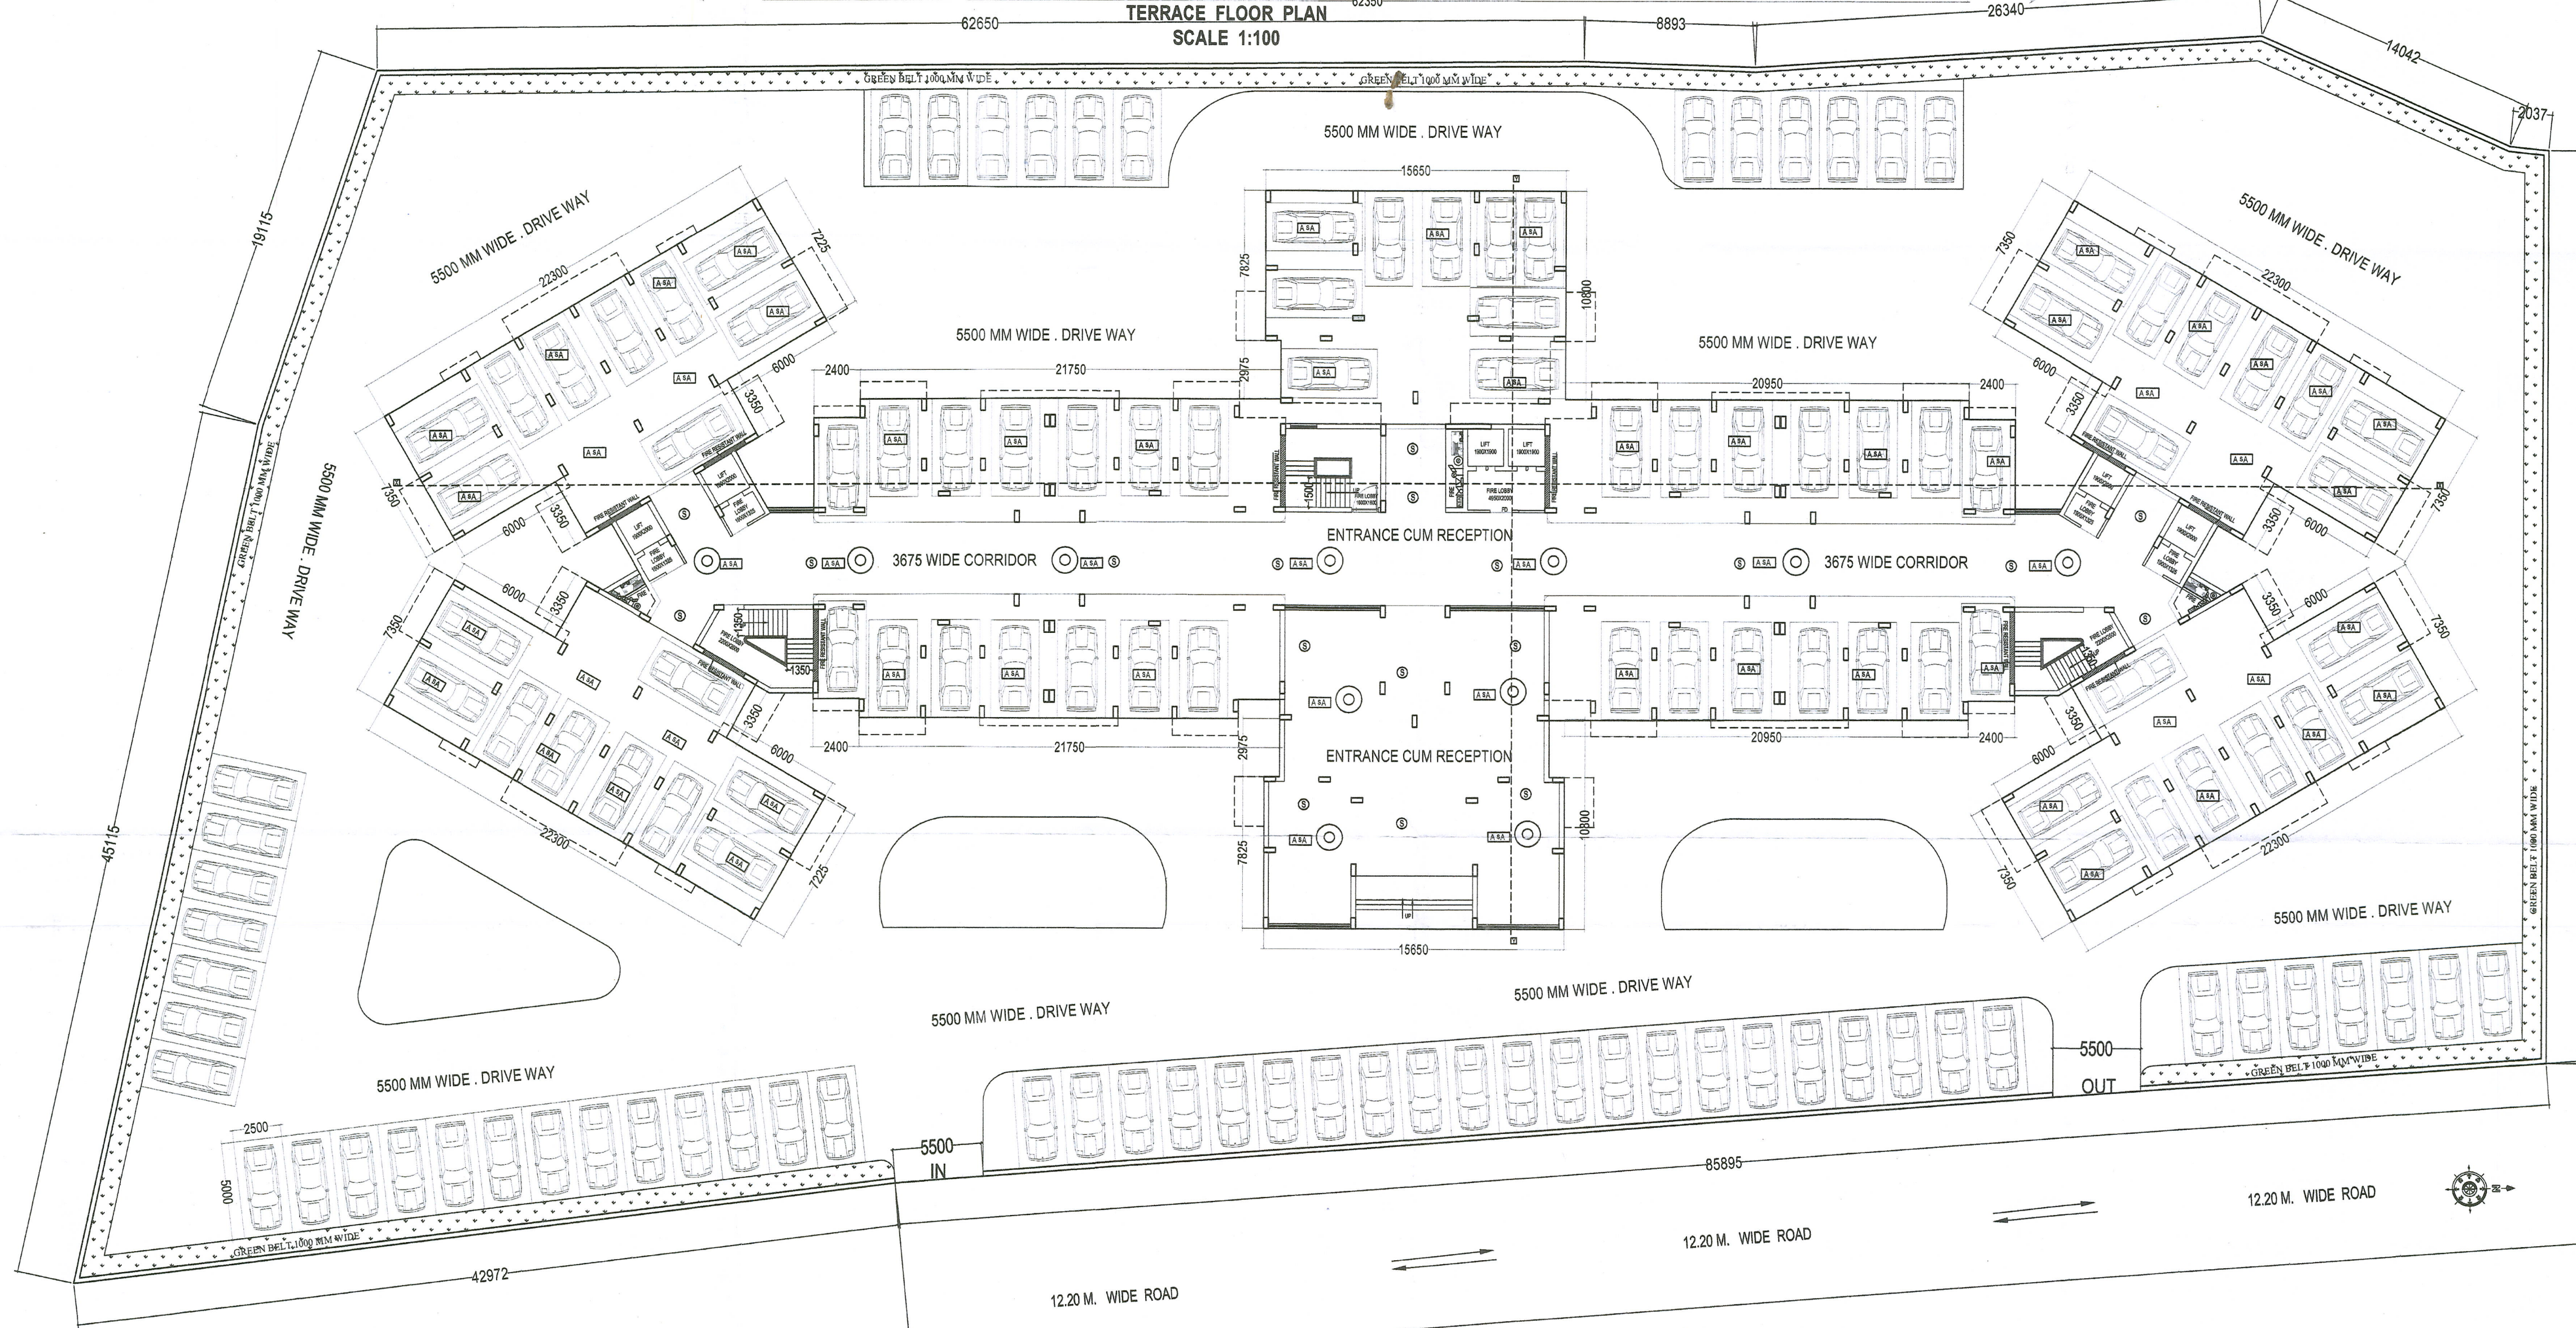

GROUND FLOOR PLAN
SCALE 1:100

SCHEDULE OF DOORS & WINDOWS

SL.NO.	TYPE	WIDTH	SILL.	HEIGHT
1.	D	1.06	0.00	2.59
2.	D1	0.91	0.00	2.13
3.	D2	0.76	0.00	2.13
4.	D3	0.76	0.00	2.13
5.	W	2.56	0.75	1.68
6.	W1	2.45	0.75	1.68
7.	W2	0.91	0.75	1.68
8.	W3	0.61	1.37	1.07

- SPECIFICATION**
1. R.C.C UNDER REMMED PILE FOUNDATION AS PER DETAIL GIVEN IN THIS DRAWING.
 2. 1ST CLASS BRICK WORK IN CEMENT MORTAR(1:6) IN SUPER STRUCTURE.
 3. HEIGHT OF PLINTH FLOOR AREA SHOWN IN SECTION.
 4. 0.03 I.P.S. FLOORING OVER 0.75 DRY REMMED KHGA. OVER FLAT BRICK SOLING OVER LOCAL SAND FILLING.
 5. 0.080 TH D.P.C. ON P.L. ALL ROUND THE BUILDING.
 6. 0.110 TH LIME CONCRETE OVER 0.100TH R.C.C. SLAB.
 7. 0.15 TH R.C.C. BAND AT DOORS & WINDOWS OPENINGS.
 8. 0.12 CEMENT PLASTER ON BOTH SIDE OF WALL.
 9. WHITE & COLOUR WASH AS PER CHOICE.

PLOT DETAILS :-

PROPOSED RESIDENTIAL BUILDING
"EMERALD GREENS" FOR
ATKIN CONSTRUCTION PVT.LTD
AT KHEASARA NO:377,TAUZI NO:8/5
KATHA NO: 36,THANA NO:246,
MAUZA:PUPARIYA,THANA:KASBA,
DISTT: PURNEA,BIHAR

OWNER:
Smt. NIMISHA SINGH W/O NITESH SINGH,

NORTH	SCALE	DRG. NO.
	1:100	02/04

Er. Sanjay Kumar Yadav
(Civil Engineer)
Govt. of Bihar
Regd. No. 1523/0078
SIG. OF ENGINEER

Nimisha S
AR. SHYAM PRASAD
UDHD EMP NO-AR/000155
COA-CA/08/19721
SIG. OF ARCHITECT

Atkin Construction Pvt. Ltd.
Nikhilendra K. S.
Director

Shaurya Ajay
SHAURYA AJAY (M.Tech)
Structure Engineer
Govt. of Bihar
Regd. No. 230020

Chief Executive officer
Purnea Planning Area, Authority
कवीय अभियंता
नगर निगम, पूर्णिया.