



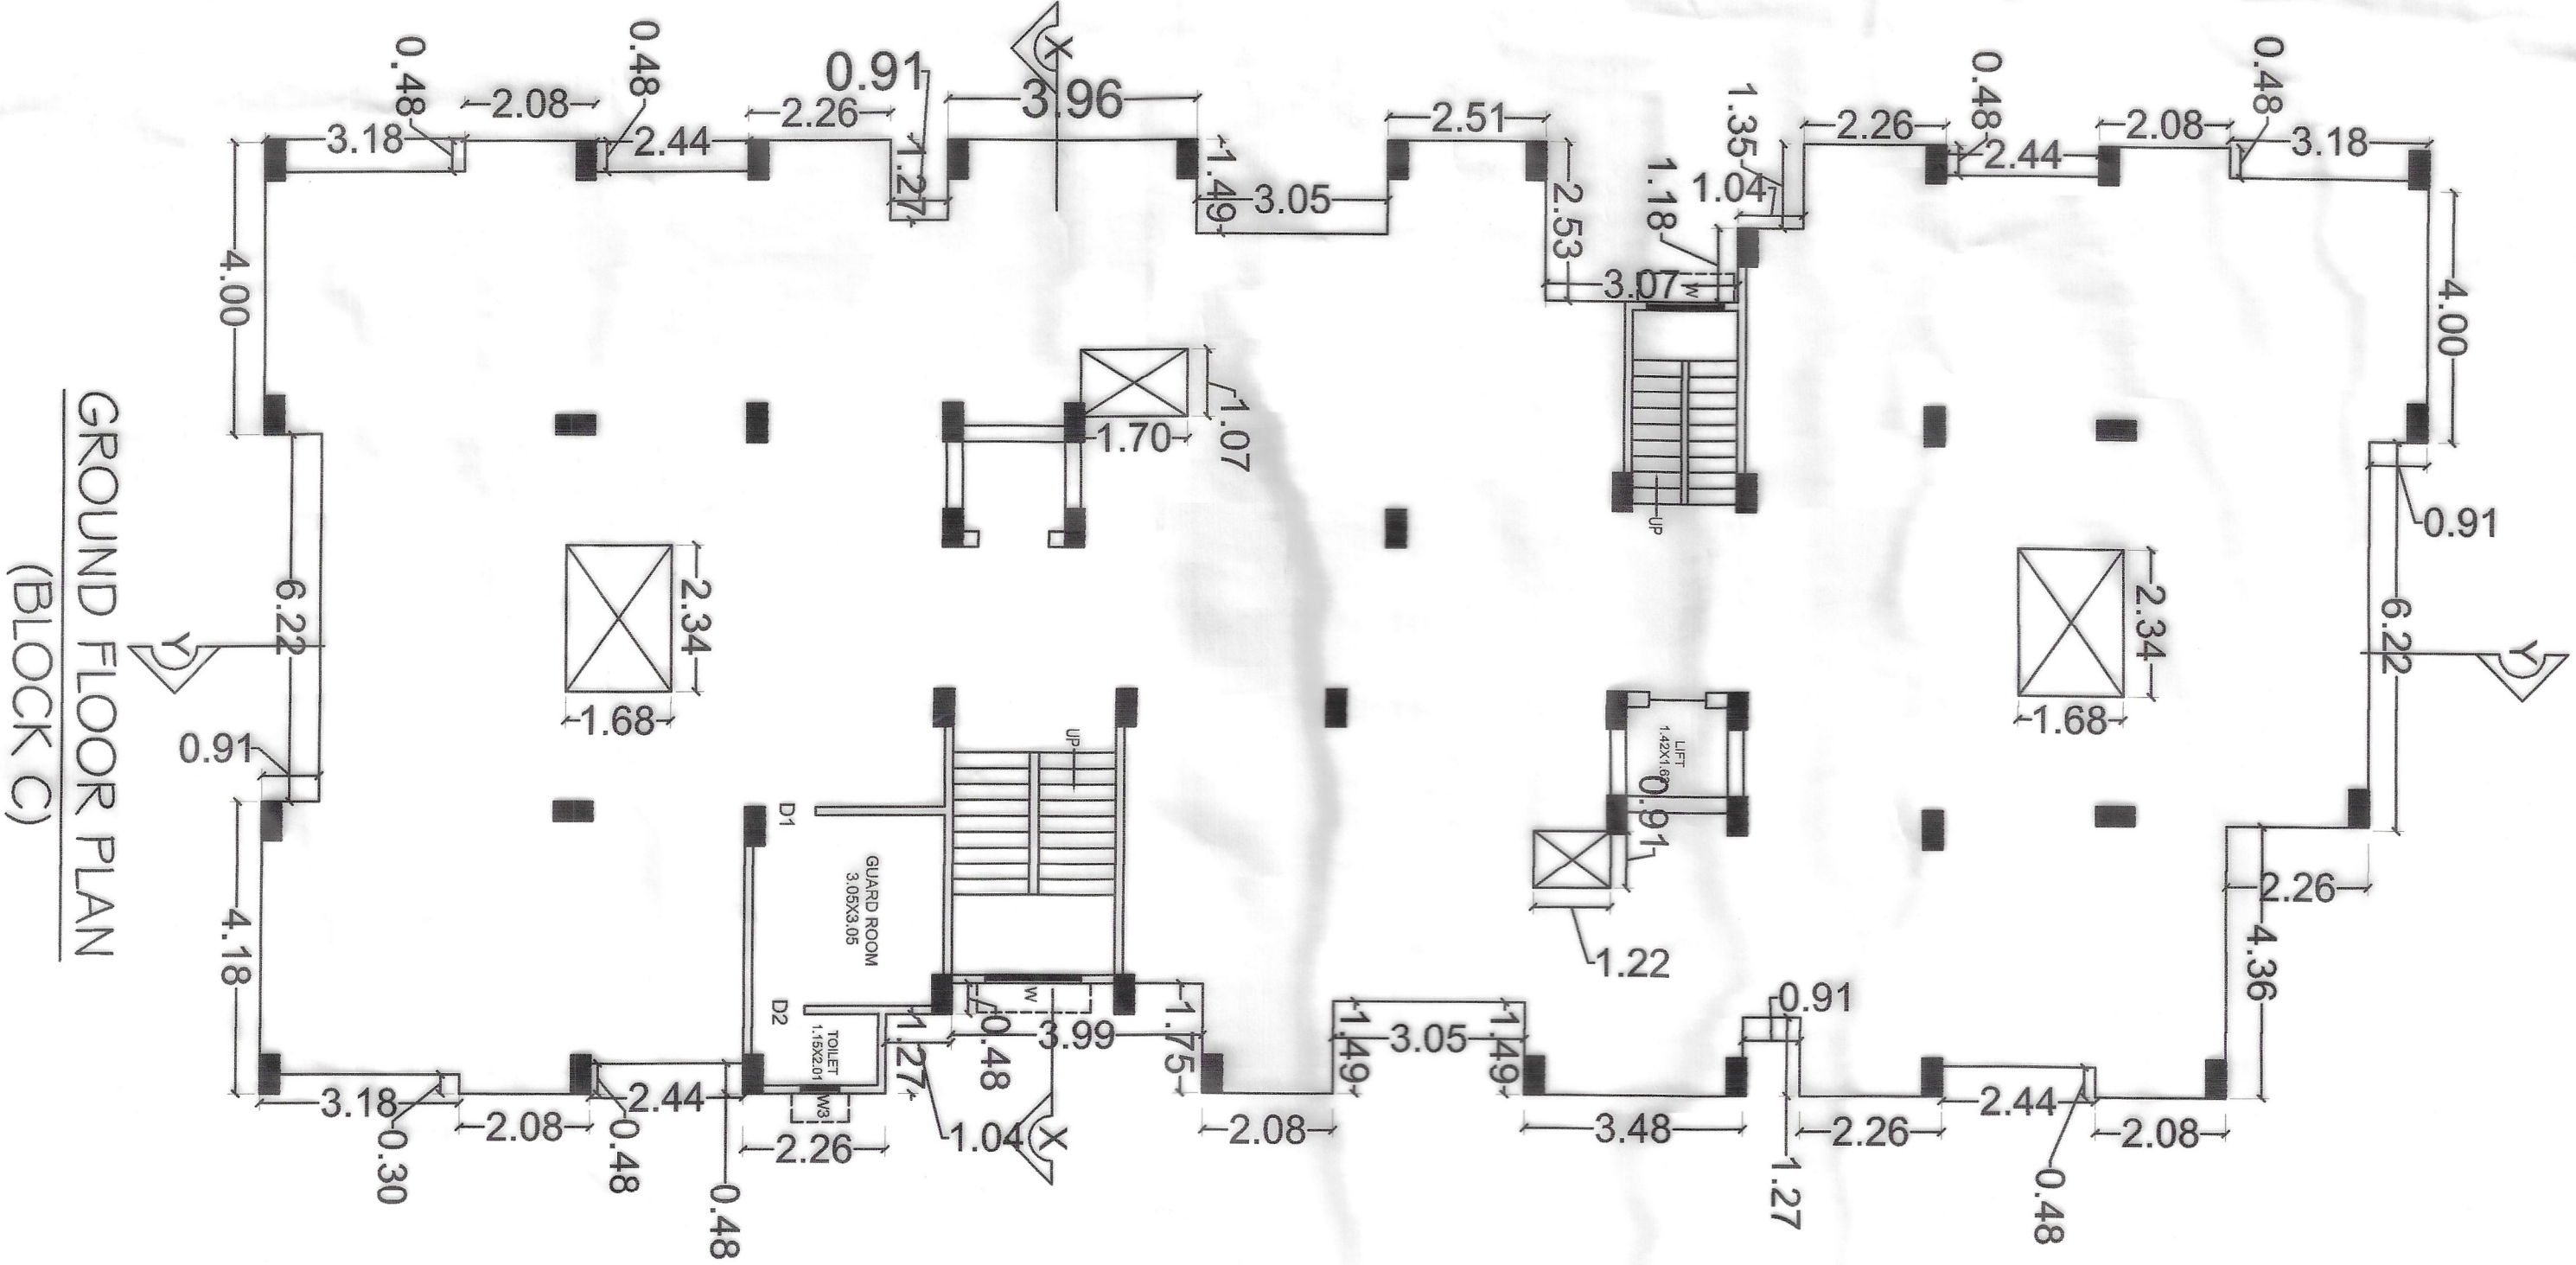




GROUND FLOOR PLAN
(BLOCK C)





TYPICAL (FIRST TO SIXTH) FLOOR PLAN
(BLOCK C)

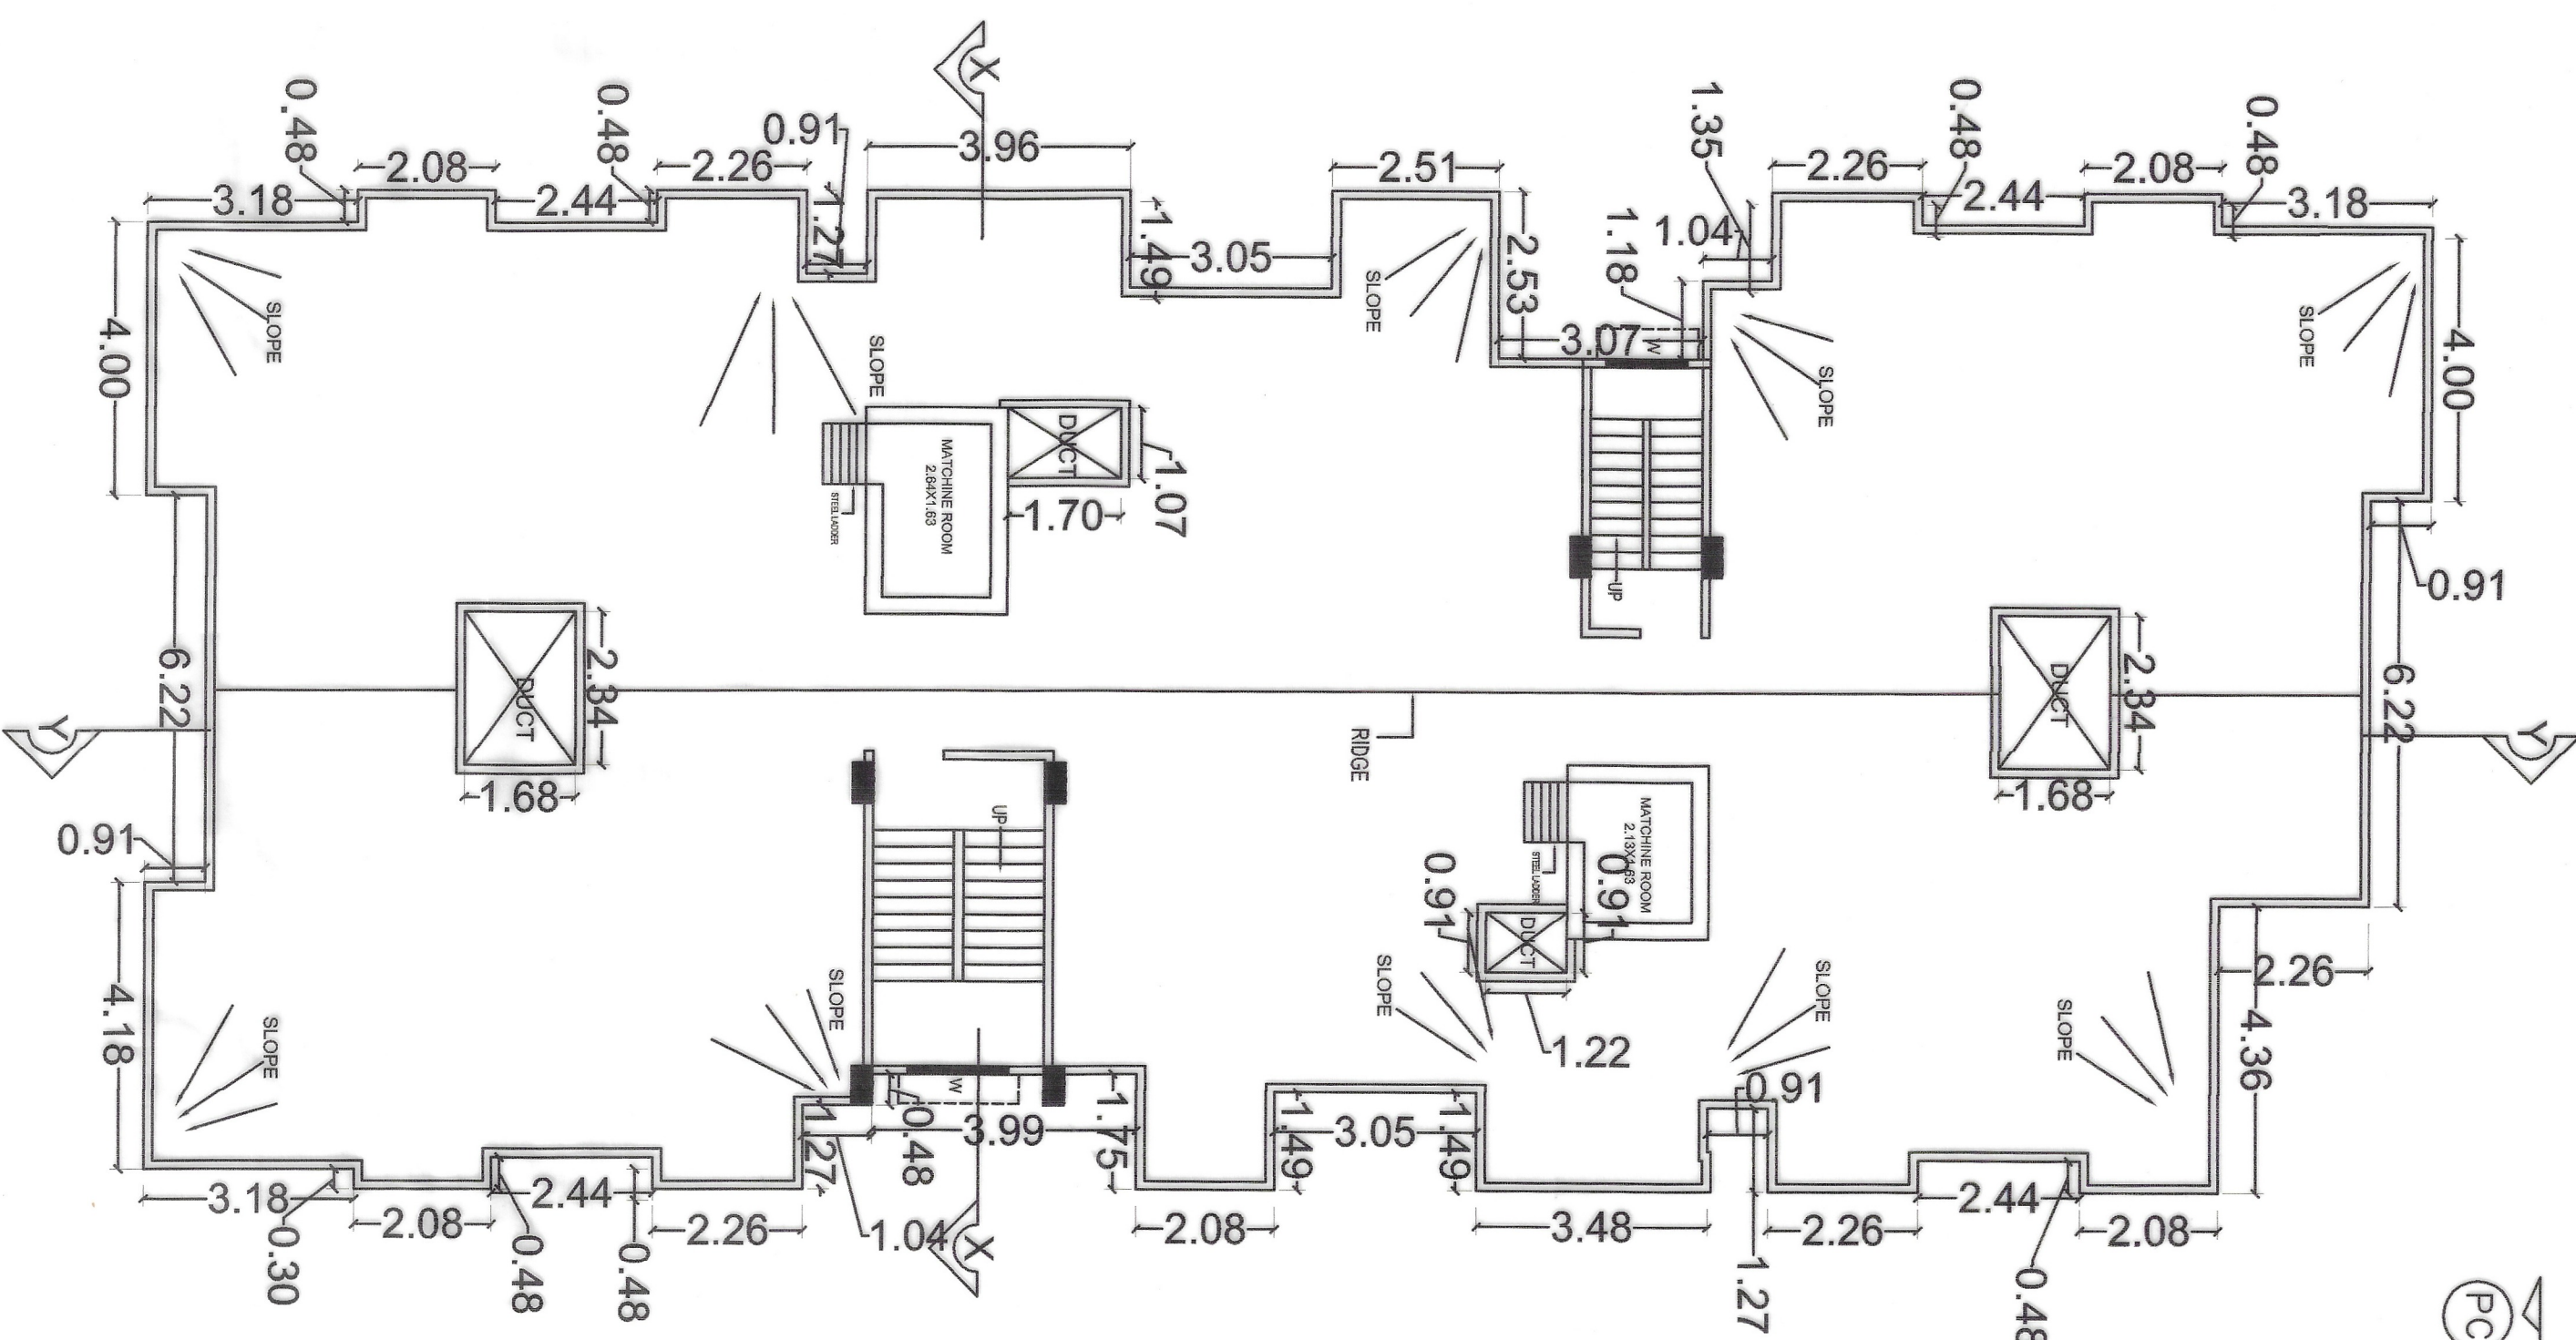

TERRACE FLOOR PLAN
BLOCK :- C

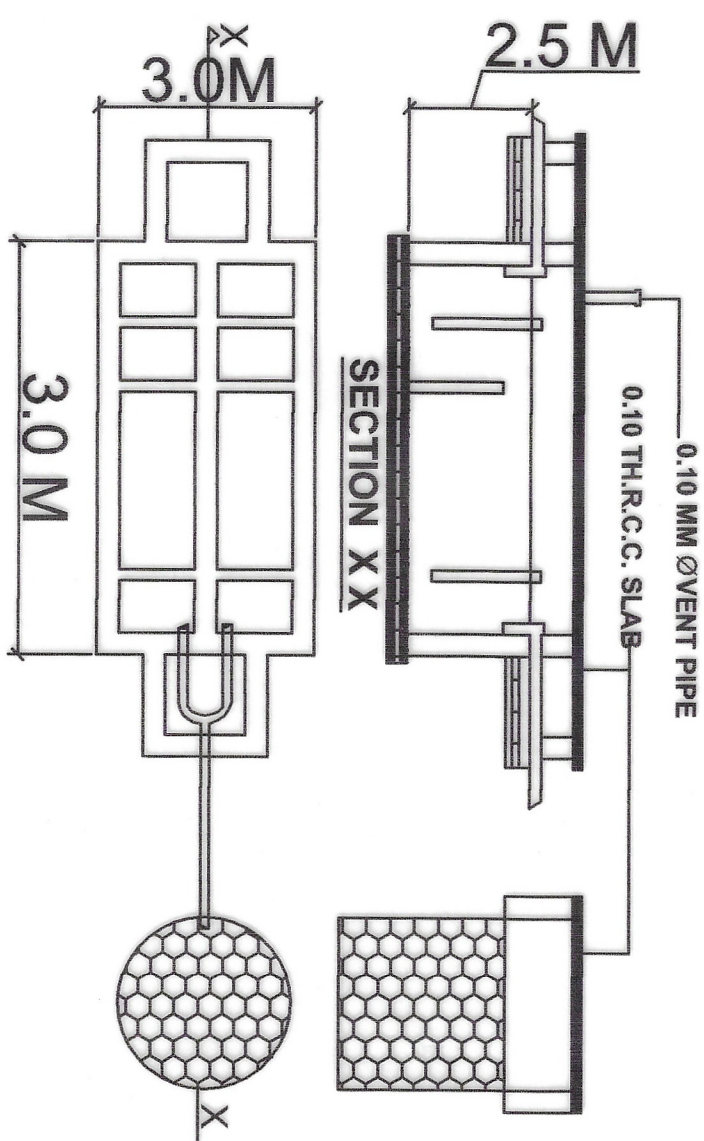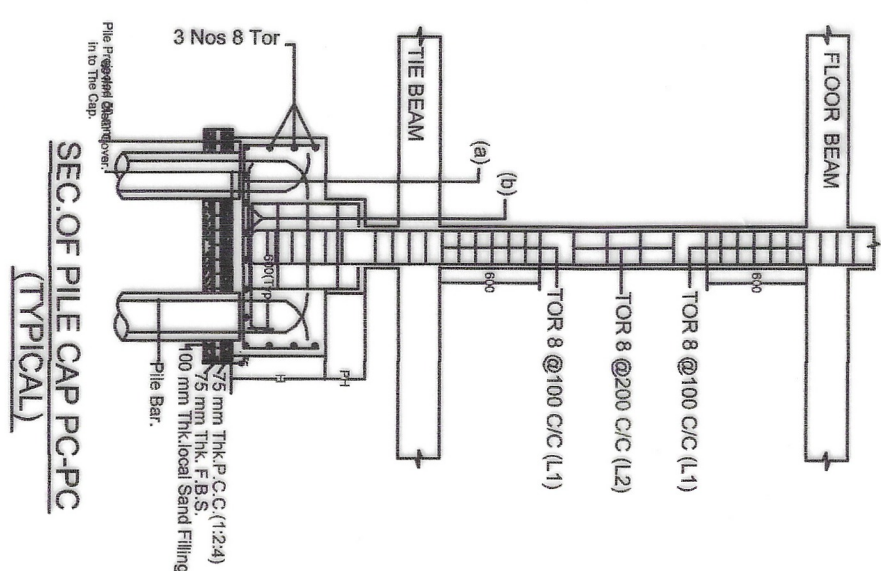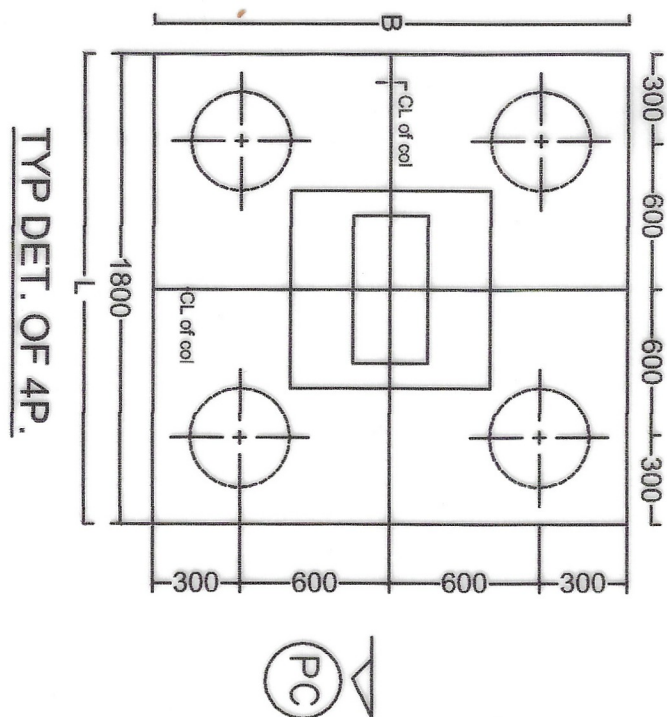

PLAN OF SEPTIC TANK AND SOAK PIT

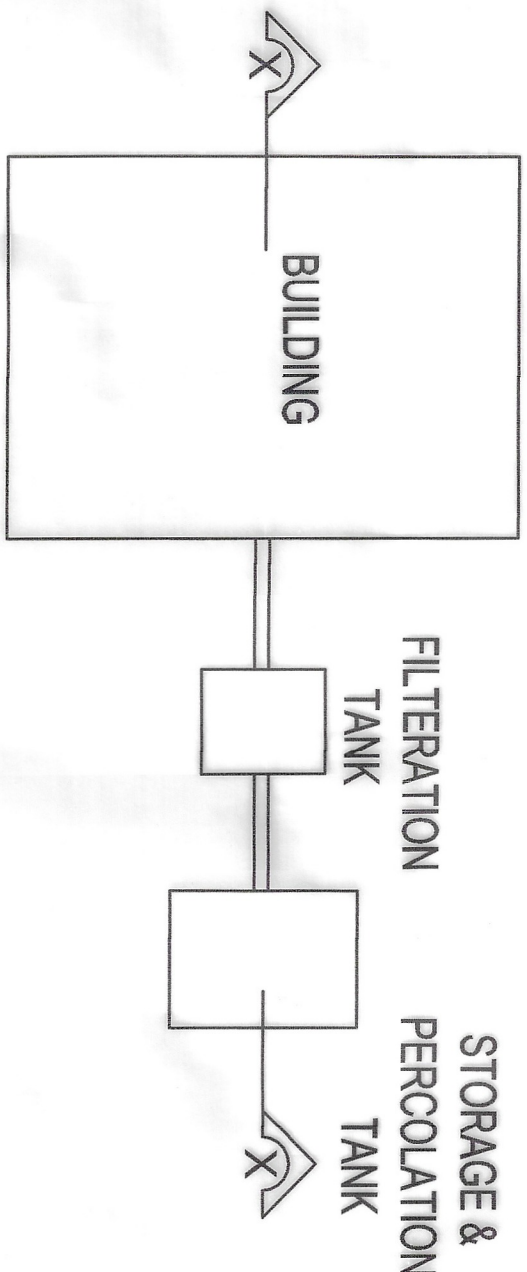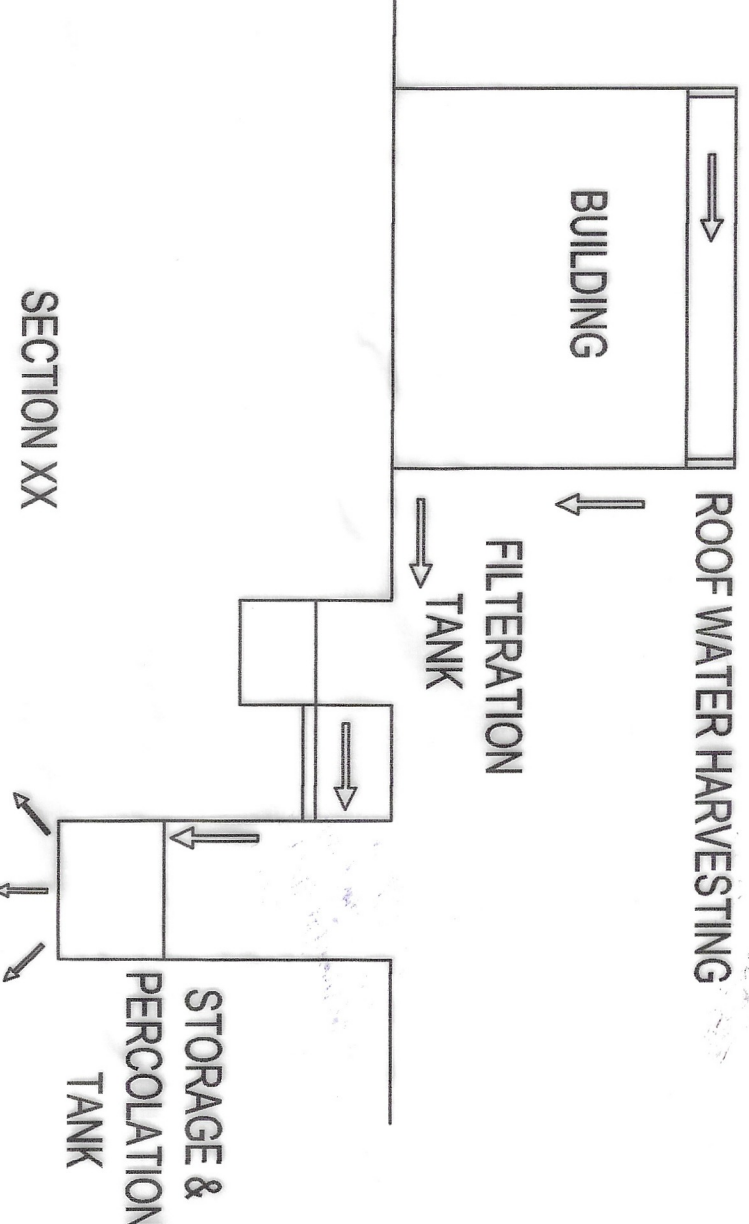

RAIN WATER HARVESTING PLAN

SPECIFICATION

1. R.C.C UNDER REMAINED PILE FOUNDATION AS PER DETAIL GIVEN IN THIS DRAWING.
2. 1ST CLASS BRICK WORK IN CEMENT MORTAR (1:5) IN SUPER STRUCTURE.
3. HEIGHT OF PLINTH FLOOR AREA SHOWN IN SECTION.
4. 0.03 I.P.S. FLOORING OVER 0.75 DRY REMAINED KHOA.
5. OVER FLAT BRICK SOLING OVER LOCAL SAND FILLING.
6. 0.050 TH D.P.C. ON P.L. ALL ROUND THE BUILDING.
7. 0.110 TH LIME CONCRETE OVER 0.100TH R.C.C. SLAB.
8. 0.12 TH R.C.C. BAND AT DOORS & WINDOWS OPENINGS.
9. WHITE & COLOUR WASH AS PER CHOICE.

SCALE	1:100	NORTH	SHEET NO.	1/1
NAME OF DIRECTORS	1. SRI AMIT KUMAR RAI, CHAIRMAN, S/O SRI NAVAL KISHORE RAI	2. SRI GYANENDRA KUMAR MANIYANG DIRECTOR, S/O SRI NAVAL KISHORE SINGH	3. SRI SURENDRA KUMAR CHAUDHARY, S/O LATE AJEEL LAL CHAUDHARY.	
SIGNATURE OF DIRECTORS	<i>[Signature]</i>	<i>[Signature]</i>	<i>[Signature]</i>	
SIGN. OF ARCHITECT	<i>[Signature]</i>	<i>[Signature]</i>	<i>[Signature]</i>	
SIGN. OF STR. ENG.	<i>[Signature]</i>	<i>[Signature]</i>	<i>[Signature]</i>	