


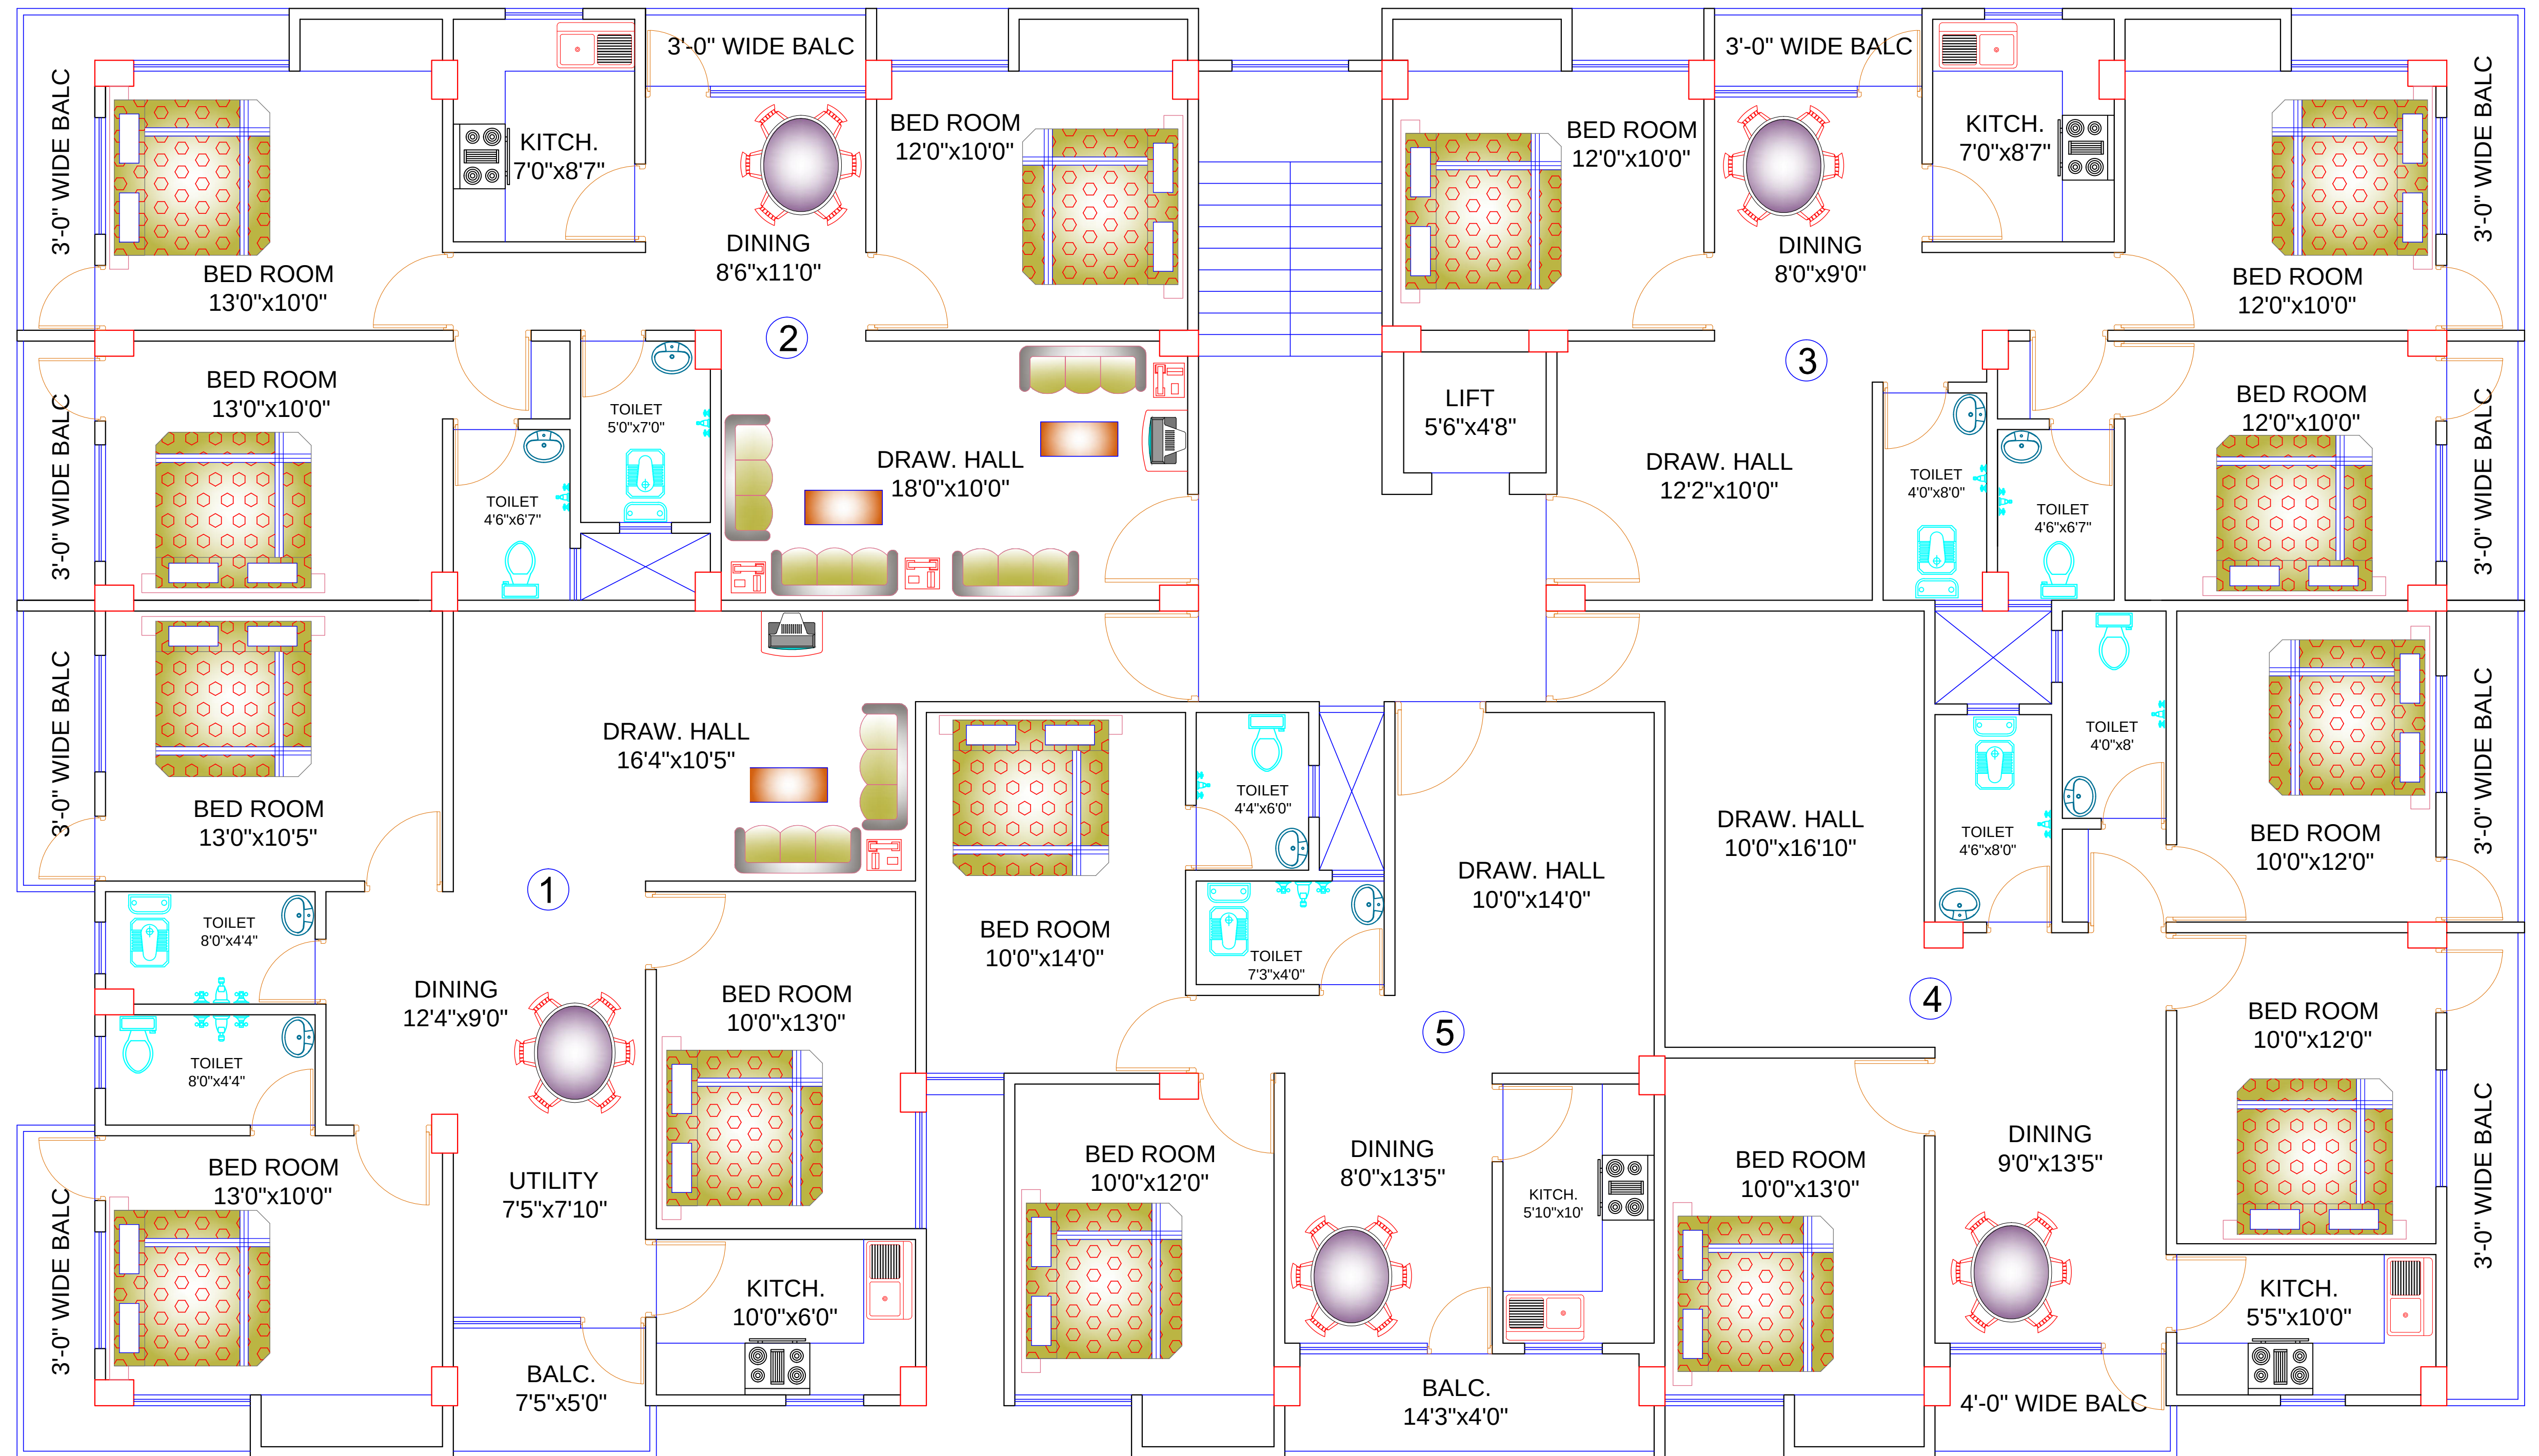


AREA STATEMENTS

TYPE	BUILT UP AREA	CARPET AREA	BALCONY AREA	SUPER BUILT UP AREA
1	1150 SFT.	973 SFT.	121 SFT.	1440 SFT.
2	1040 SFT.	865 SFT.	108 SFT.	1300 SFT.
3	952 SFT.	787 SFT.	104 SFT.	1200 SFT.
4	1080 SFT.	886 SFT.	126 SFT.	1350 SFT.
5	760 SFT.	657 SFT.	55 SFT.	950 SFT.

DEVELOPER
ADITYA MEENA ENCLAVE
(SIDHESHWER NAGAR)
NEAR GREEN HERITAGE APARTMENT
NEHRU-NAGAR, PATNA

PROJECT:-

ADITYA MEENA ENCLAVE
NEHRU-NAGAR, PATNA

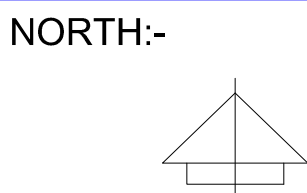

DATE:-

CITY PLANNERS
ARCHITECTS ENGINEER
PUSHPANJALI MALLMAX BUILDING
WEST BORING CANAL ROAD, PATNA

SHEET TITLE

TYPICAL FLOOR PLAN