

From:- Umashankar Kumar
Certified Architect
Empanelment No.- CA / 2011 / 54023
Hartali More, Boring Canal Road,
Patna-01

To,
The Mukhiya
Gram Panchayat Kanuji, Kachhura

Sub:- Sanctioning of building plan by Certified Architect under Section-314 of
Bihar Municipal Act 2007,

Sir,

I, Ar. Umashankar Kumar hereby submitting 2 copies of sanctioned map bearing plan case no GREEN CITY – S.CHACK/01/G.P/PATNA, Dated 25.02.2014, BLOCK A & B – NO. 03/RESI/G+7/ELH/PATNA, Dated 25.02.2016 DUPLEX NO. 1 TO 14 NO. 04/RESI.+1/ELH/PATNA, Dated 25.02.2016. BLOCK 02 - No. 11/RESI/G+7/ELH/PATNA Dated 17.08.2016, BLOCK 03- 15/RESI/G+7/ELH/PATNA Dated 17.08.2016, BLOCK - E No. 10/RESI/G+7/RESI/G+7/ELH/PATNA Dated 17.08.2016, BLOCK K- 08/RESI/G+7/ELH/PATNA Dated 17.08.2016, BLOCK H-09/Rrsi/G+7/ELH/PATNA Dated 17.08.2016, BLOCK - J No.07/Rrsi/G+7/ELH/PATNA Dated 17.08.2016, Along with document and building fees of amount vide bank cheque

Details given below.

1) AXIS Bank Chq. No. 605998 Amount 1,23,500/-Rs only.

Kindly do the needful

Thanking You

Ar. Umashankar Kumar
Empanelment No:- CA / 2011 / 54023

AR. Umashankar Kumar
Registered Architect
Reg. No.-CA/2011/54023

Enclosure:- 2 Copies of sanctioned map with documents

ने सेट नमूना स्टेशन 6 05998
से प्राप्त किया

विजय राय

मुद्रिका

ग्राम पंचायत कनुजी, कच्छुरा
पटना-01

[illegible]

TOTAL B U AREA BUNGALOW

TOTAL BU AREA OF 1ST & 2ND FLOOR
= (NO. 1+2+3+...+7) x (LxW)
= (90.28 + 65.27 + 104.38 + 104.64 + 109.42 + 113.50 + 149.03)
X 2 = 96.25 X 2 = 192.50 M²

Total of Duplex Bu area = 1385.53 Sqm.

TOTAL BU AREA MULTYSTORY BUILDING - BUNGLOW: = (50349.26 + 1385.53) = 51734.79 SQM
FAR- 51737.79 / 23238.30 = 2.22


PARKING CALCULATION -	
TOTAL BUILT UP AREA	5054.28 SQM
41% (2% OF 25% + 1% OF 3% OF 50M	
PROVIDED PARKING AREA *	
	GROUND FLOOR
BLOCK-A	530.11 SQM
BLOCK-B	444.43 SQM
BLOCK-C	563.73 SQM
BLOCK-D	563.73 SQM
BLOCK-G	703.82 SQM
BLOCK-H	703.82 SQM
BLOCK-I	703.82 SQM
BLOCK-K	703.82 SQM
BLOCK-O	734.23 SQM
BLOCK-Q2	703.82 SQM
BLOCK-Q3	737.46 SQM
TOTAL	7197.11 SQM


TOTAL COVERED PARKING AREA = 7157.11 SQM
OPEN PARKING AREA = 5187.29 SQM
TOTAL PROVIDED PARKING AREA =
(7157.11+5187.29) = 12344.40 SQM

PLOT DETAILS:


PROPOSED RESIDENTIAL BUILDING OF
GETTAARAJIYANA PVT LTD
DIRECTOR: SRI SANTOSH KUMAR
S/O SRI PULANA KESAR
ON S PLOT NO. 06, 24, 47, 33, 30, 31.
KHA TA NO. - 82, 25, 23, 14, 12
THANA NO. - 118
MULGA, SAHARASH DIST. - RATNA

17/08/2016
 DIRECTOR
 GEETANJALI WATER PVT LTD
 17-08-2016
 AR Unnibank of Mumbai
 Registered Architect
 No. C-20/100/1000
 1336
 1336
 1336

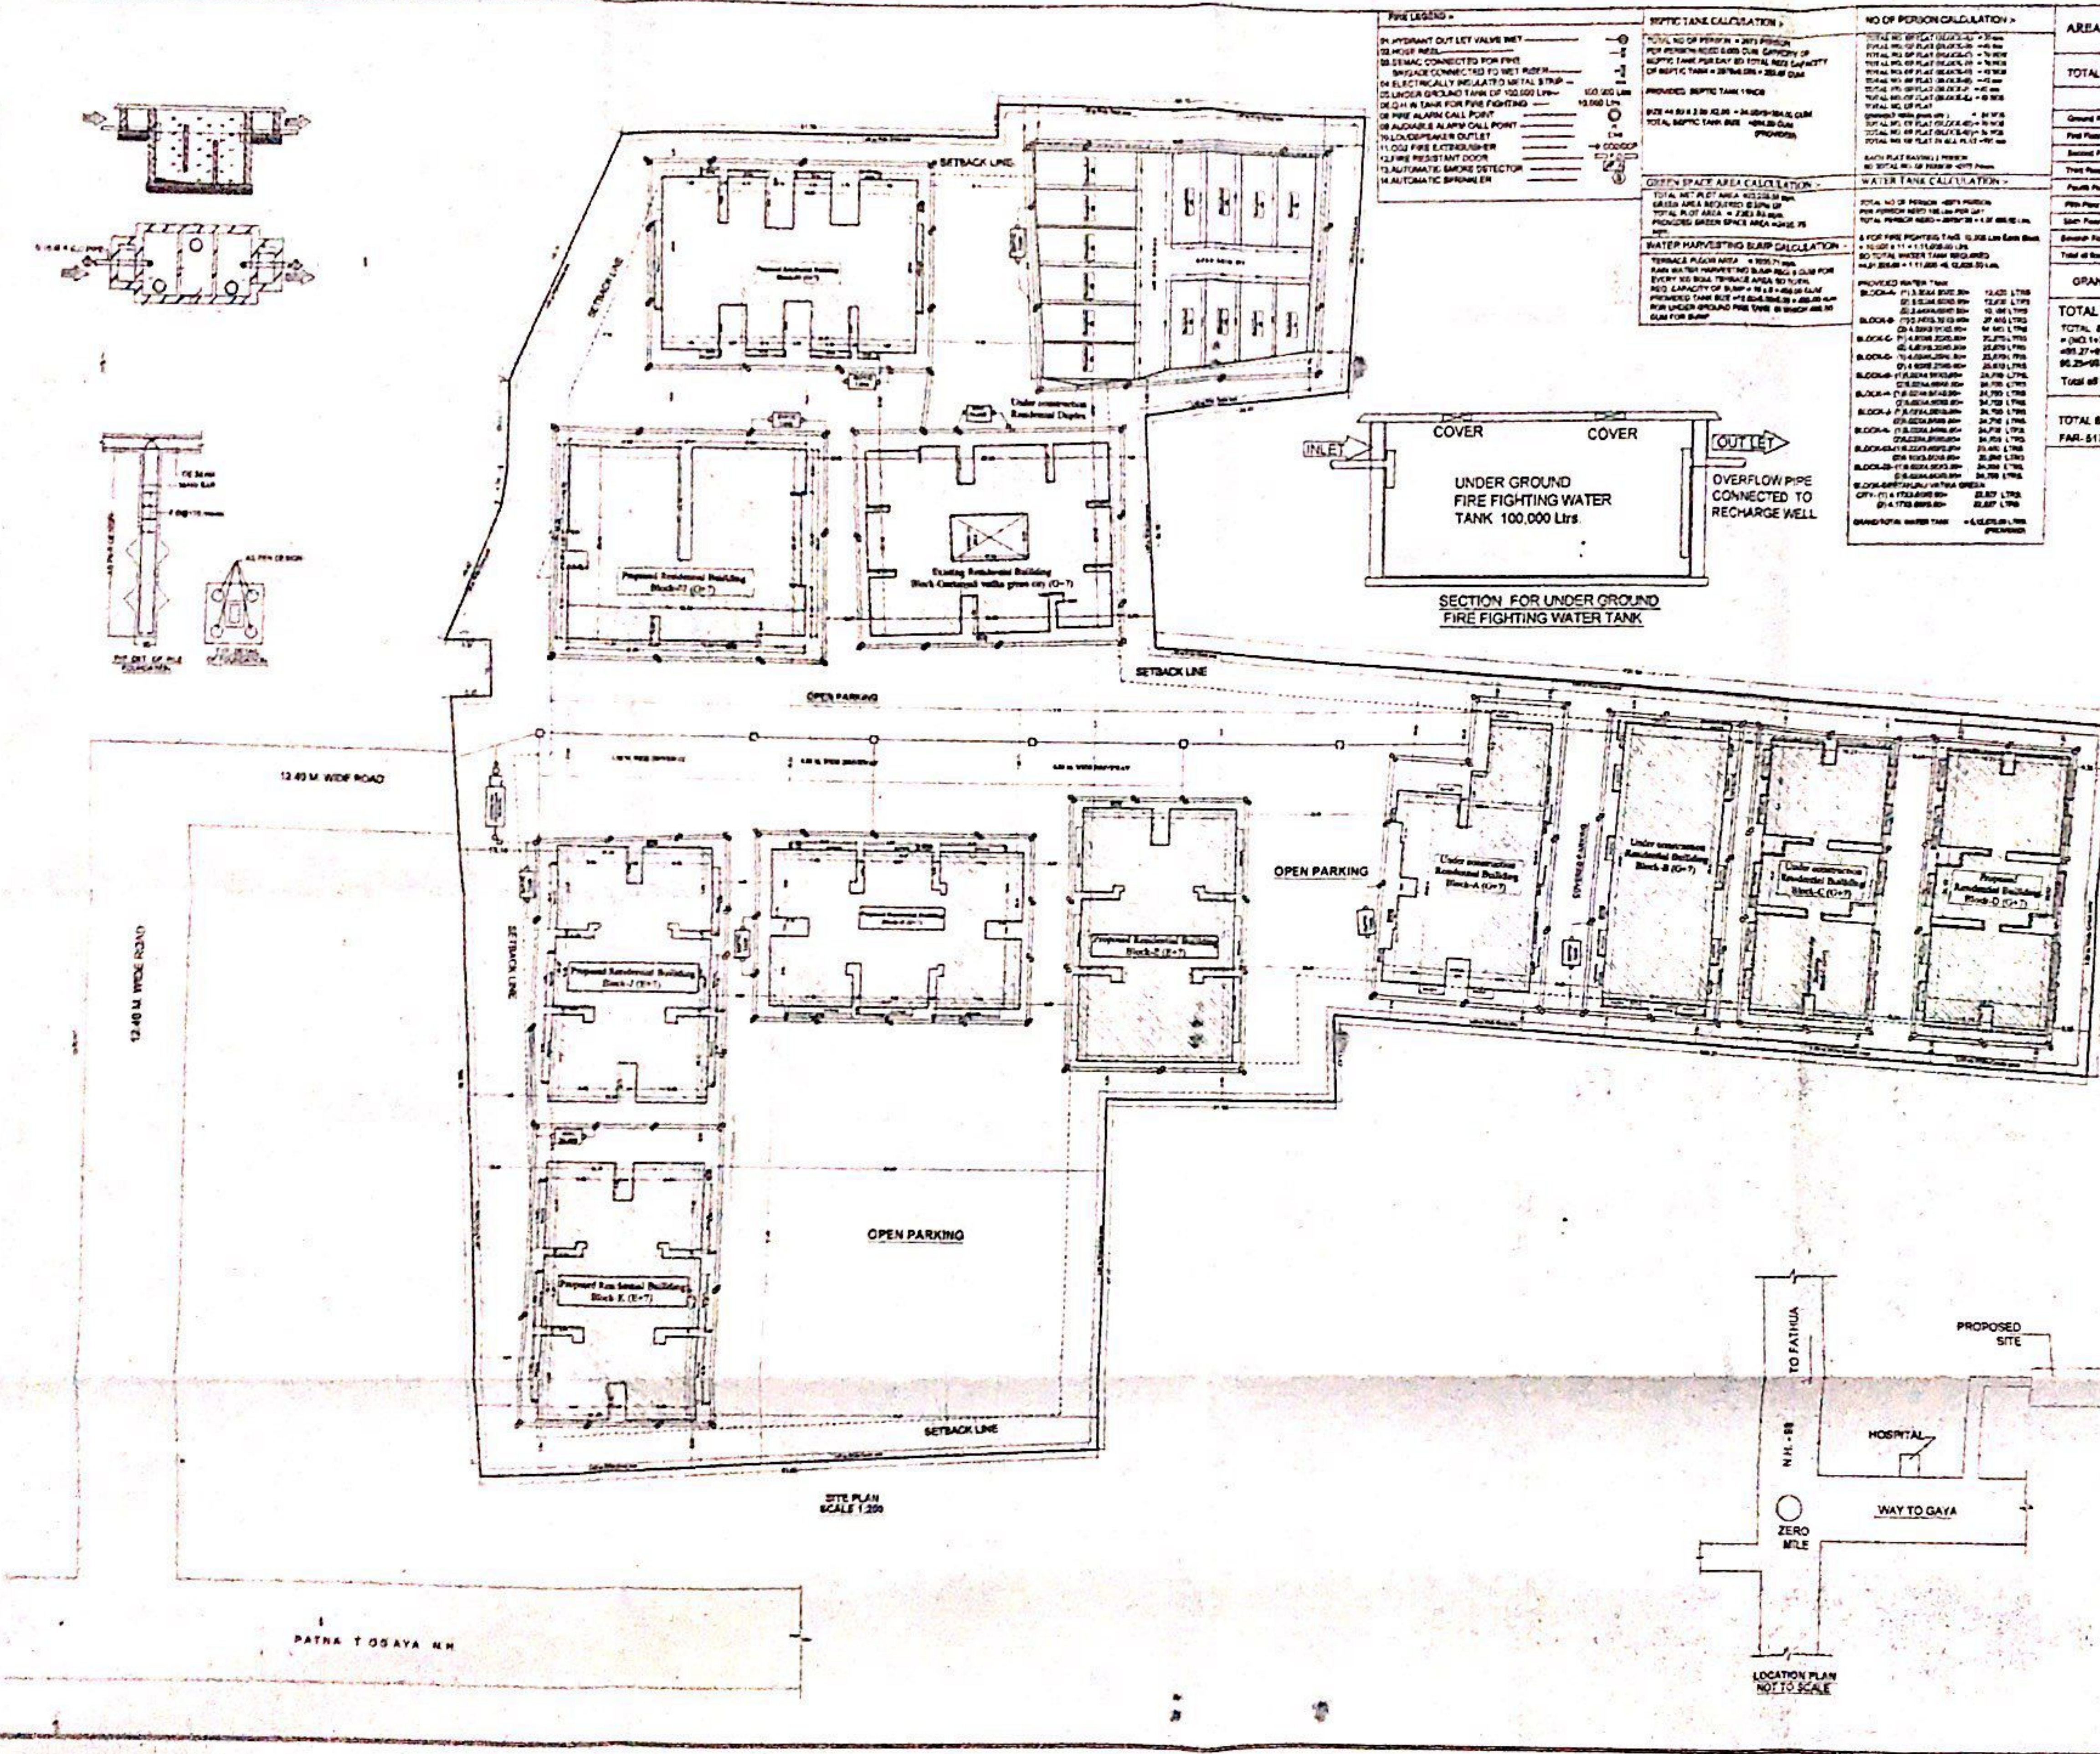


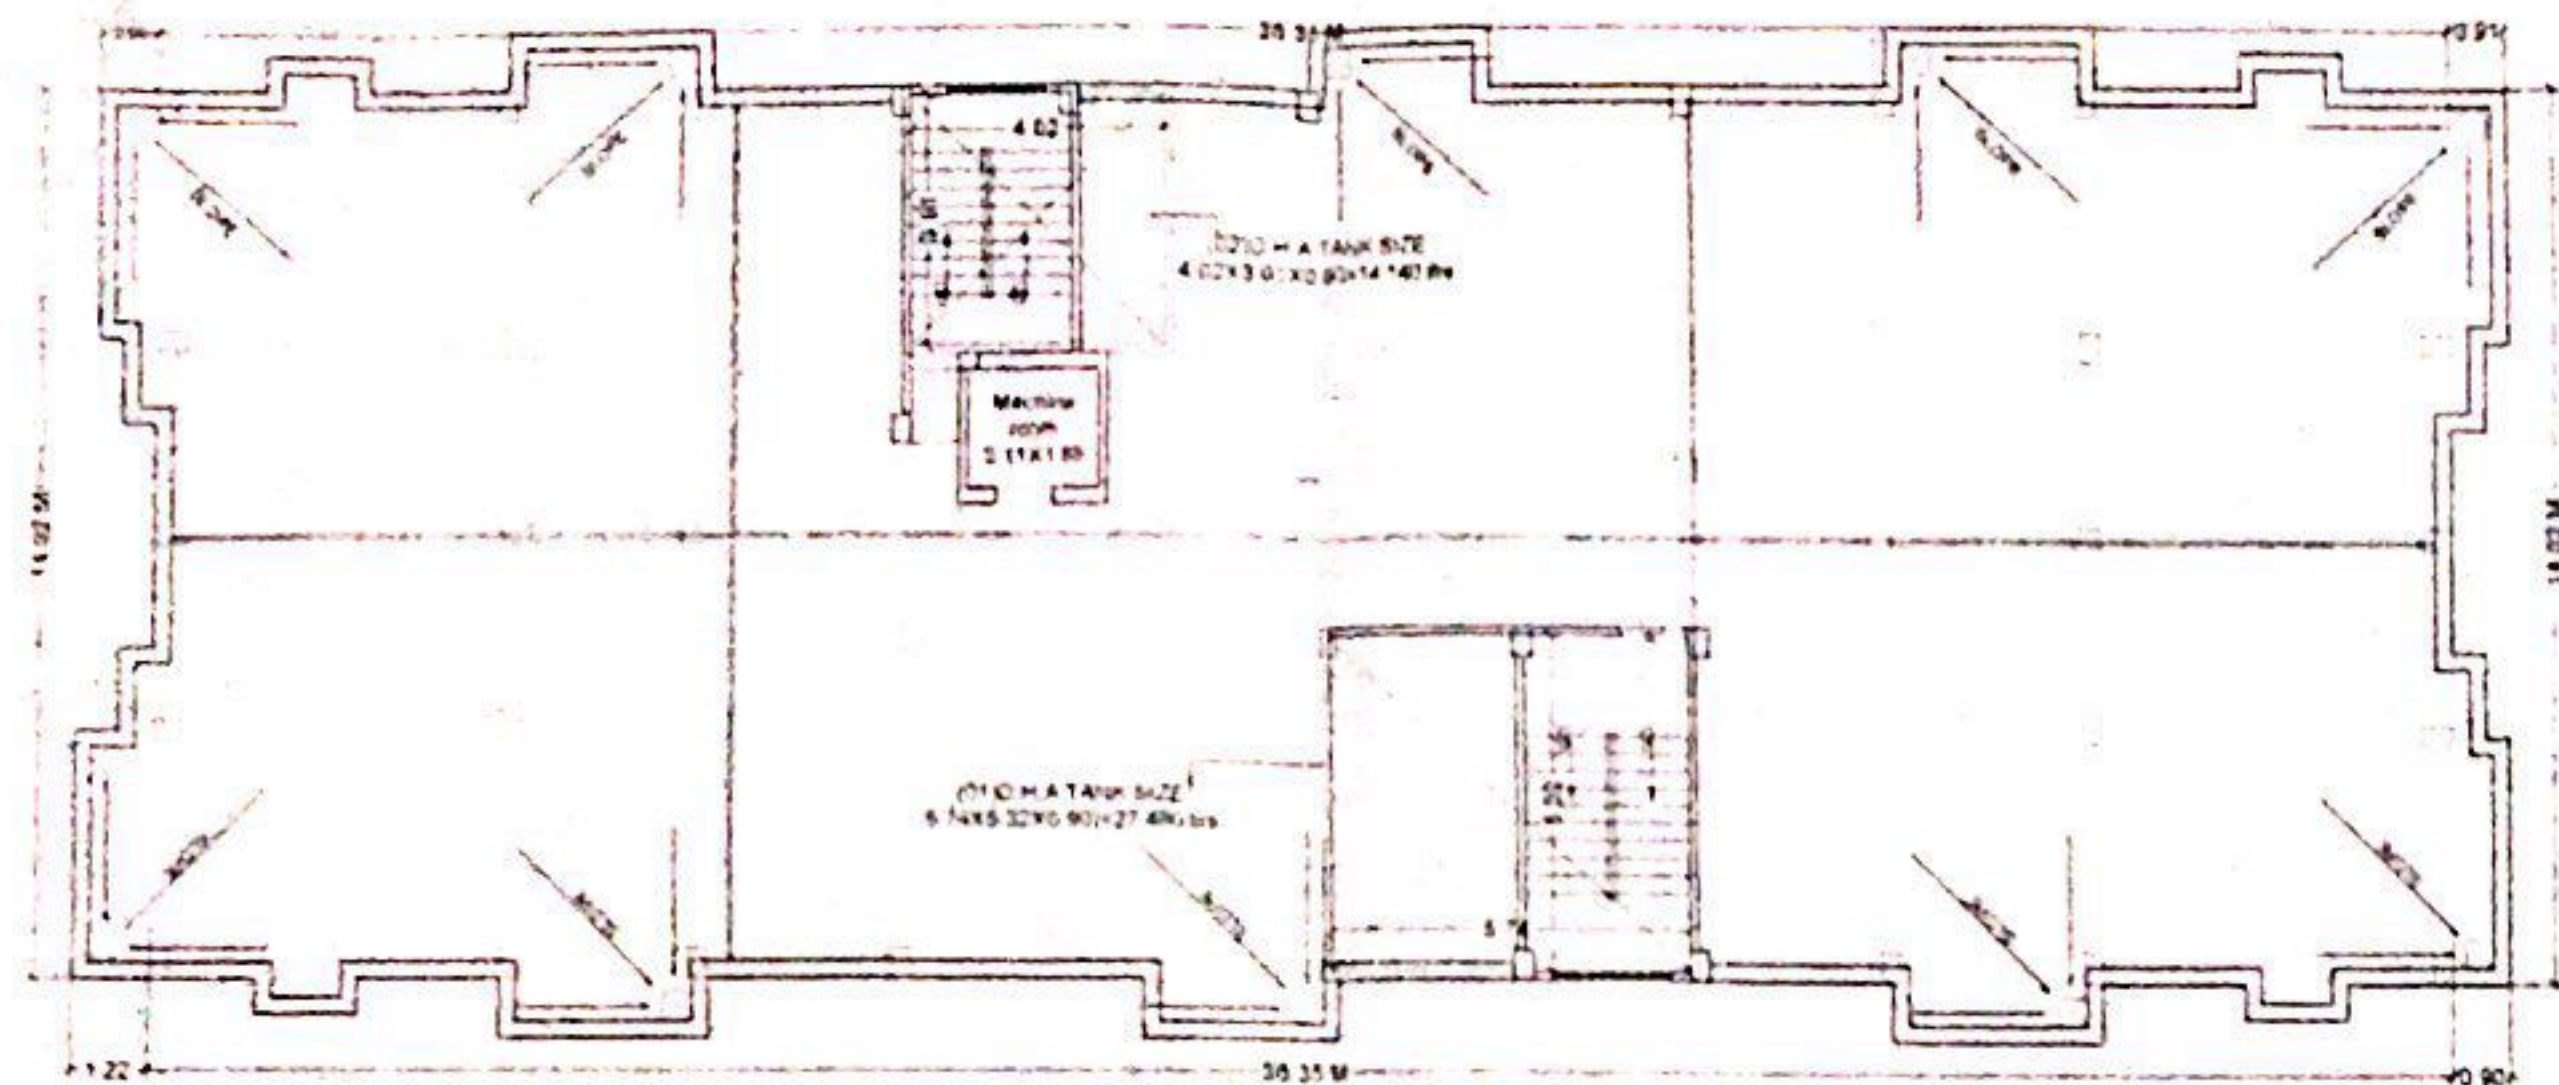


TERRACE FLOOR PLAN BLOCK-B
SCALE:1:100

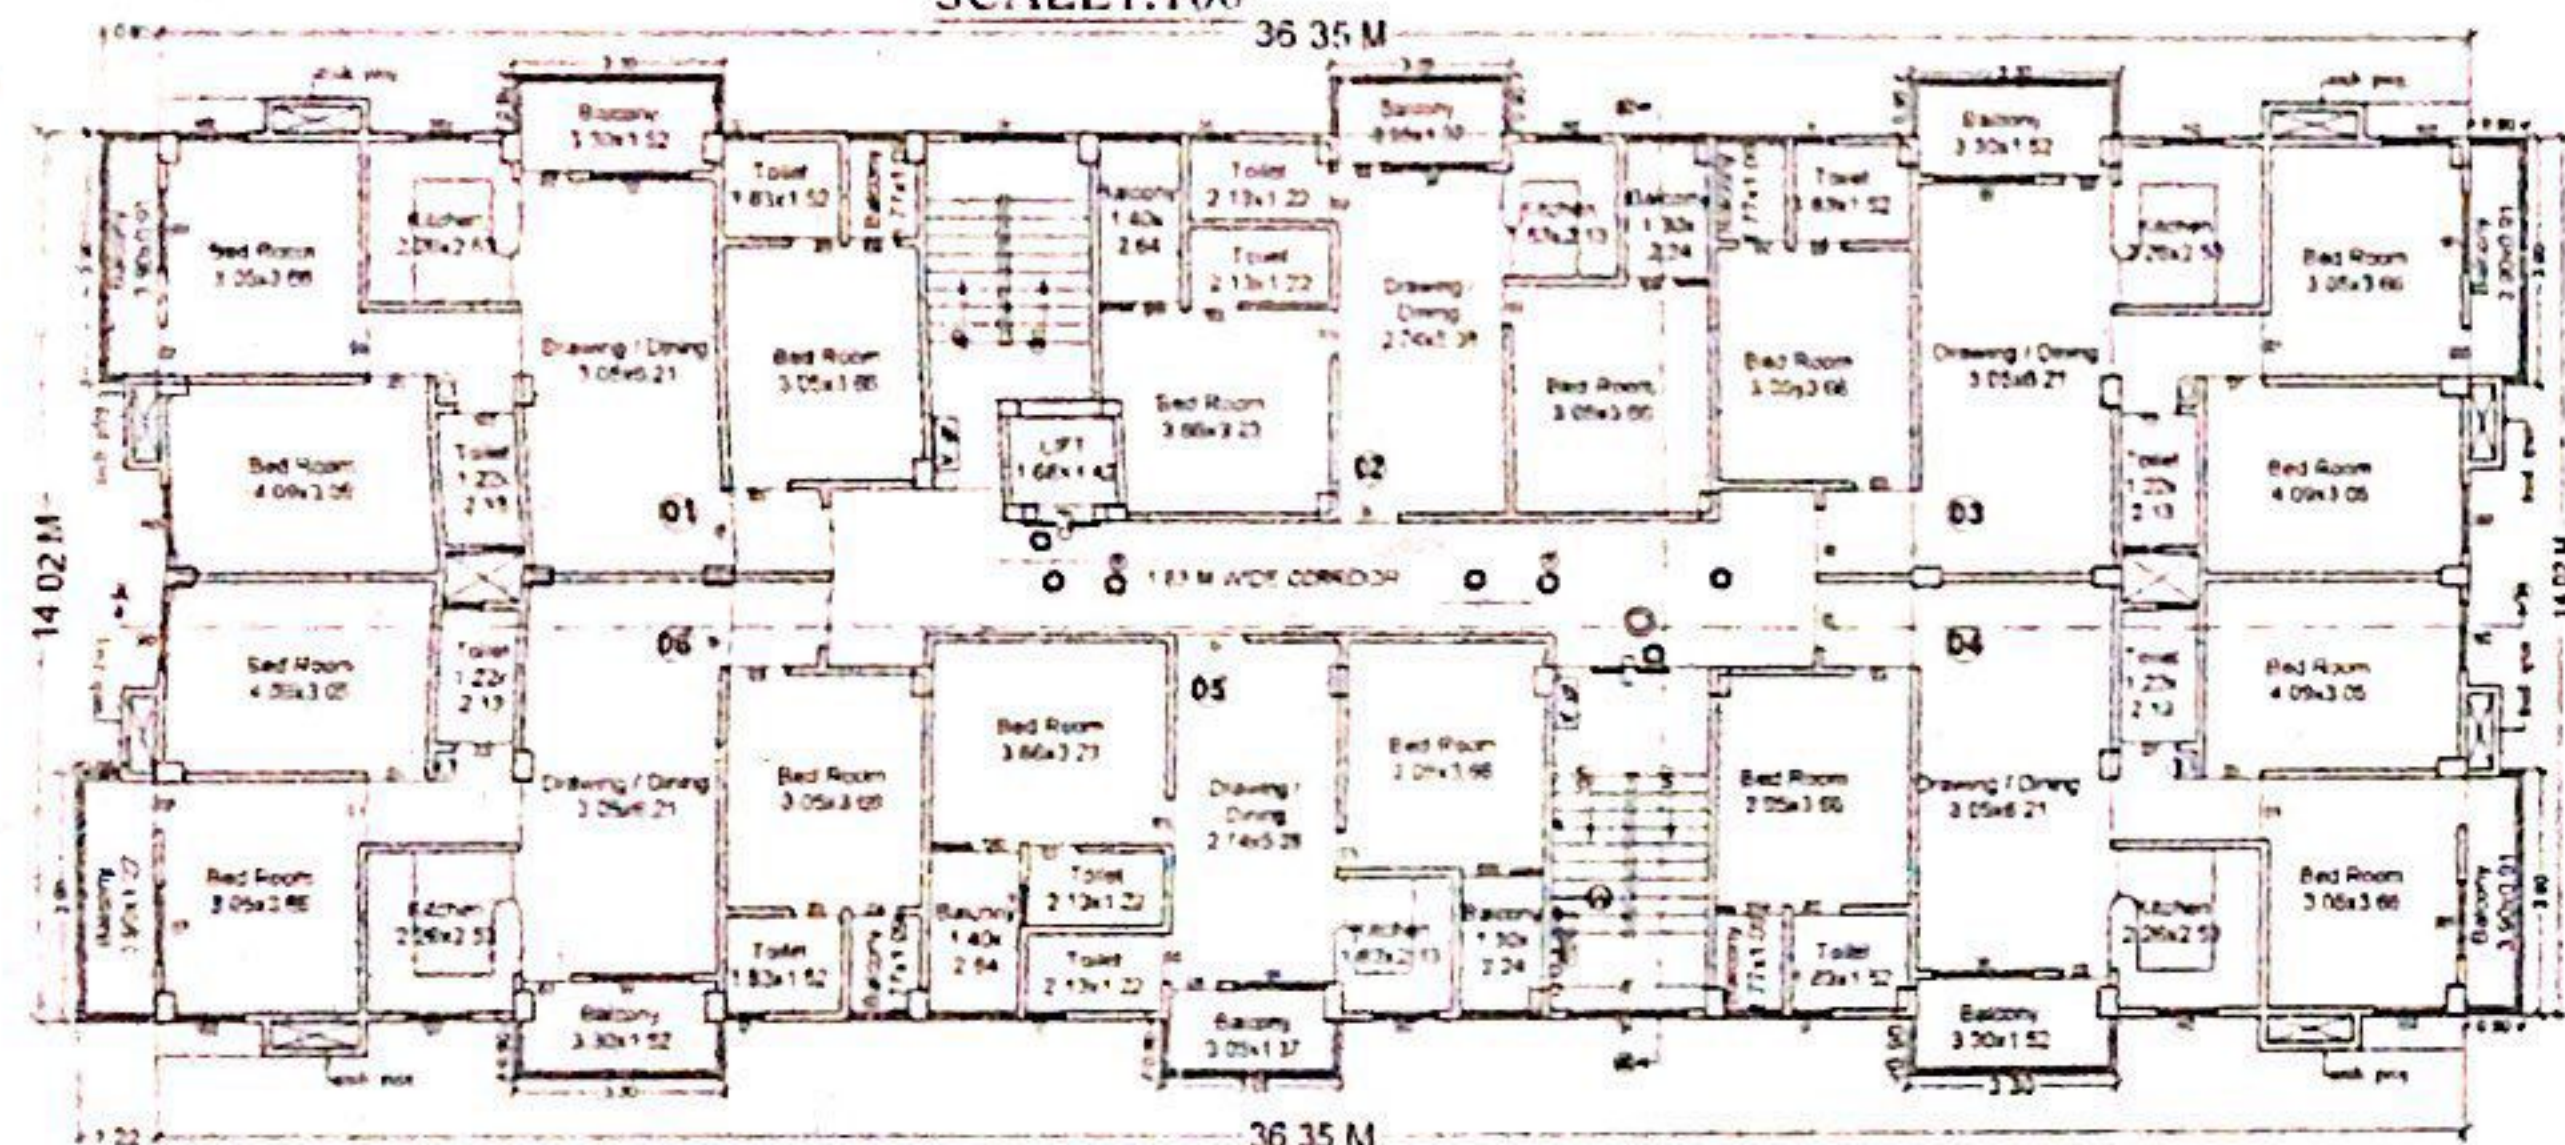


1ST TO 7TH FLOOR PLAN BLOCK-B
SCALE:1:100

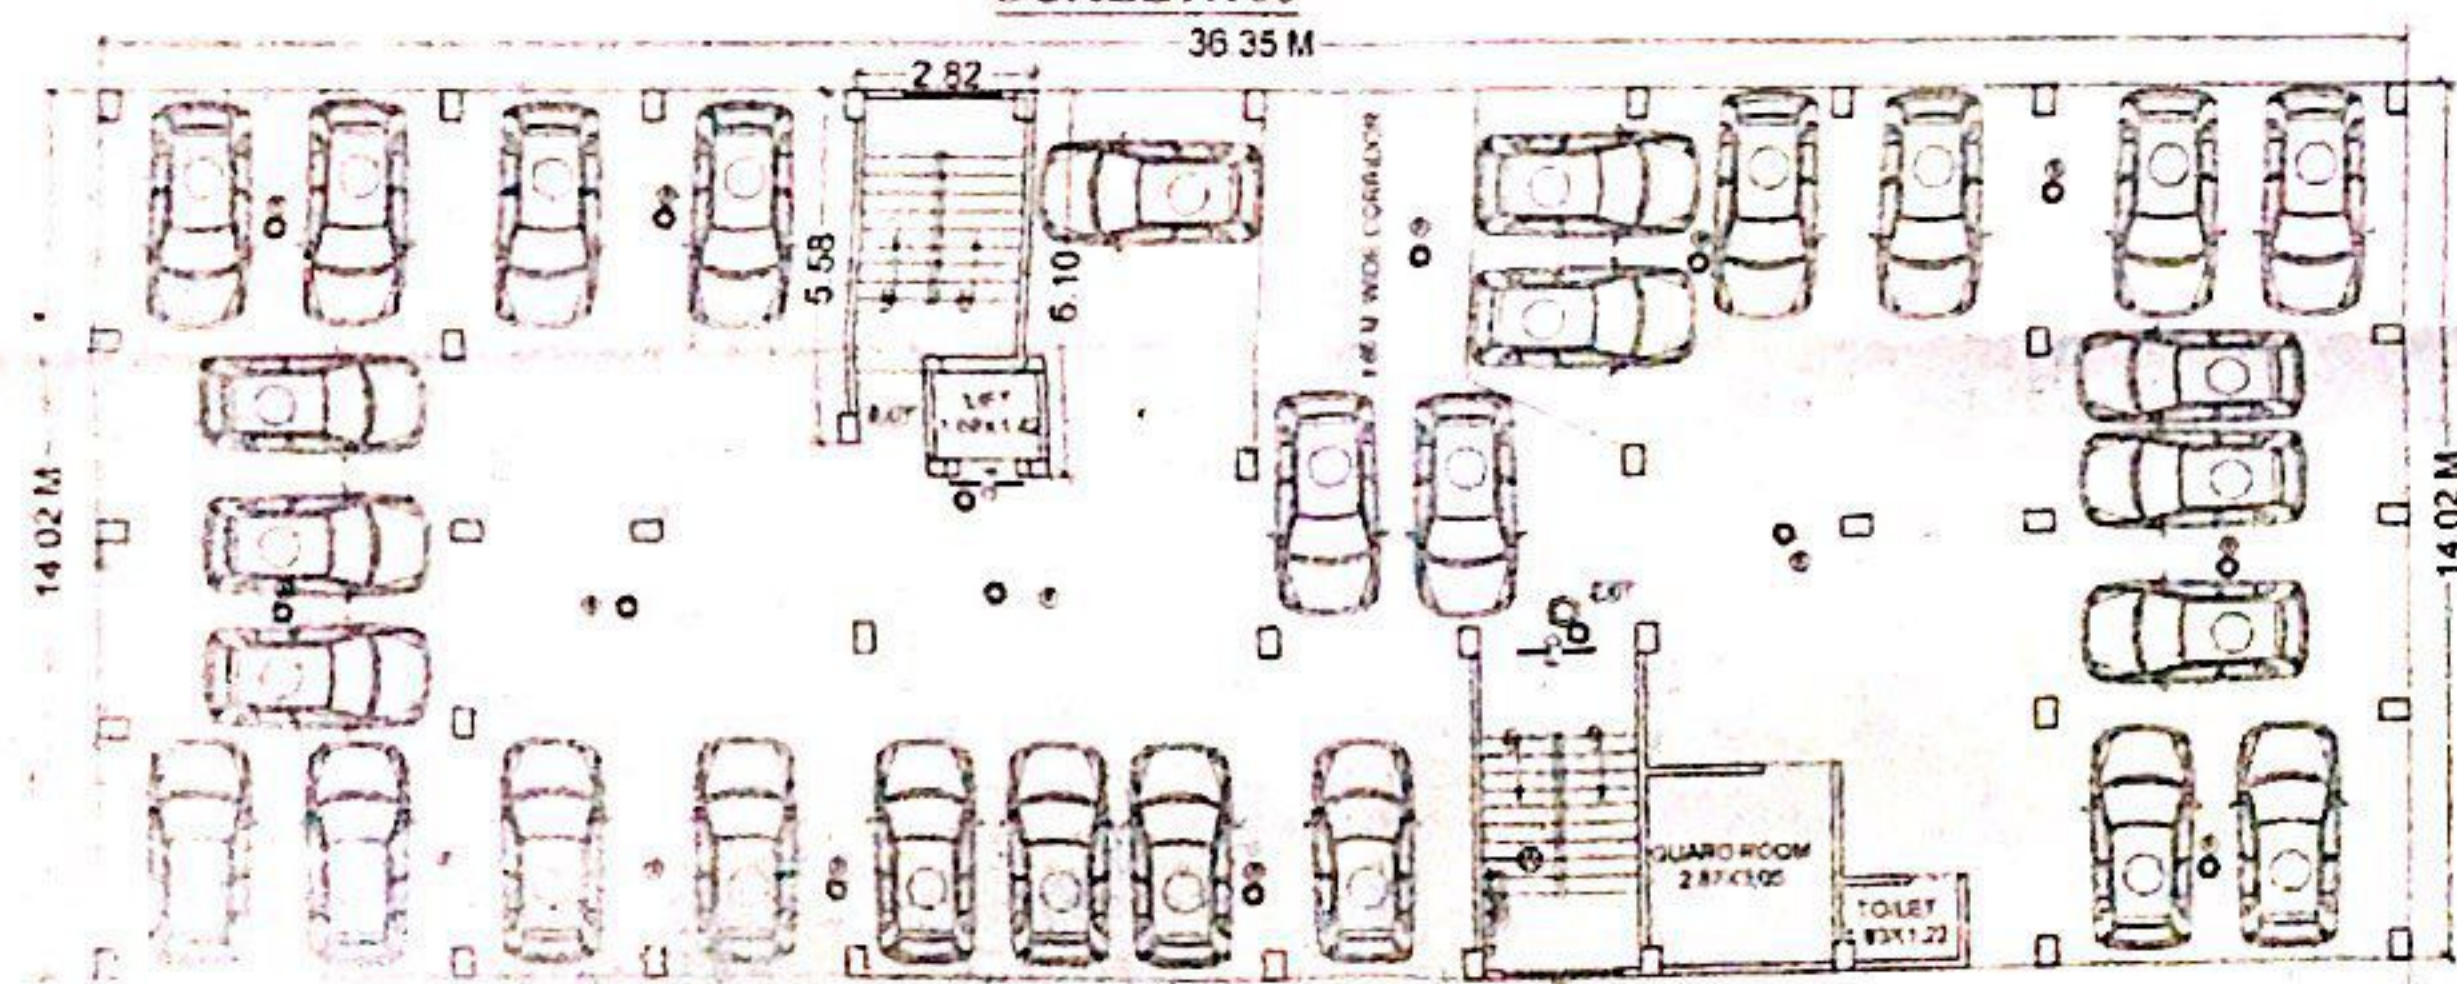

BLOCK-B GROUND FLOOR PLAN
SCALE:1:100

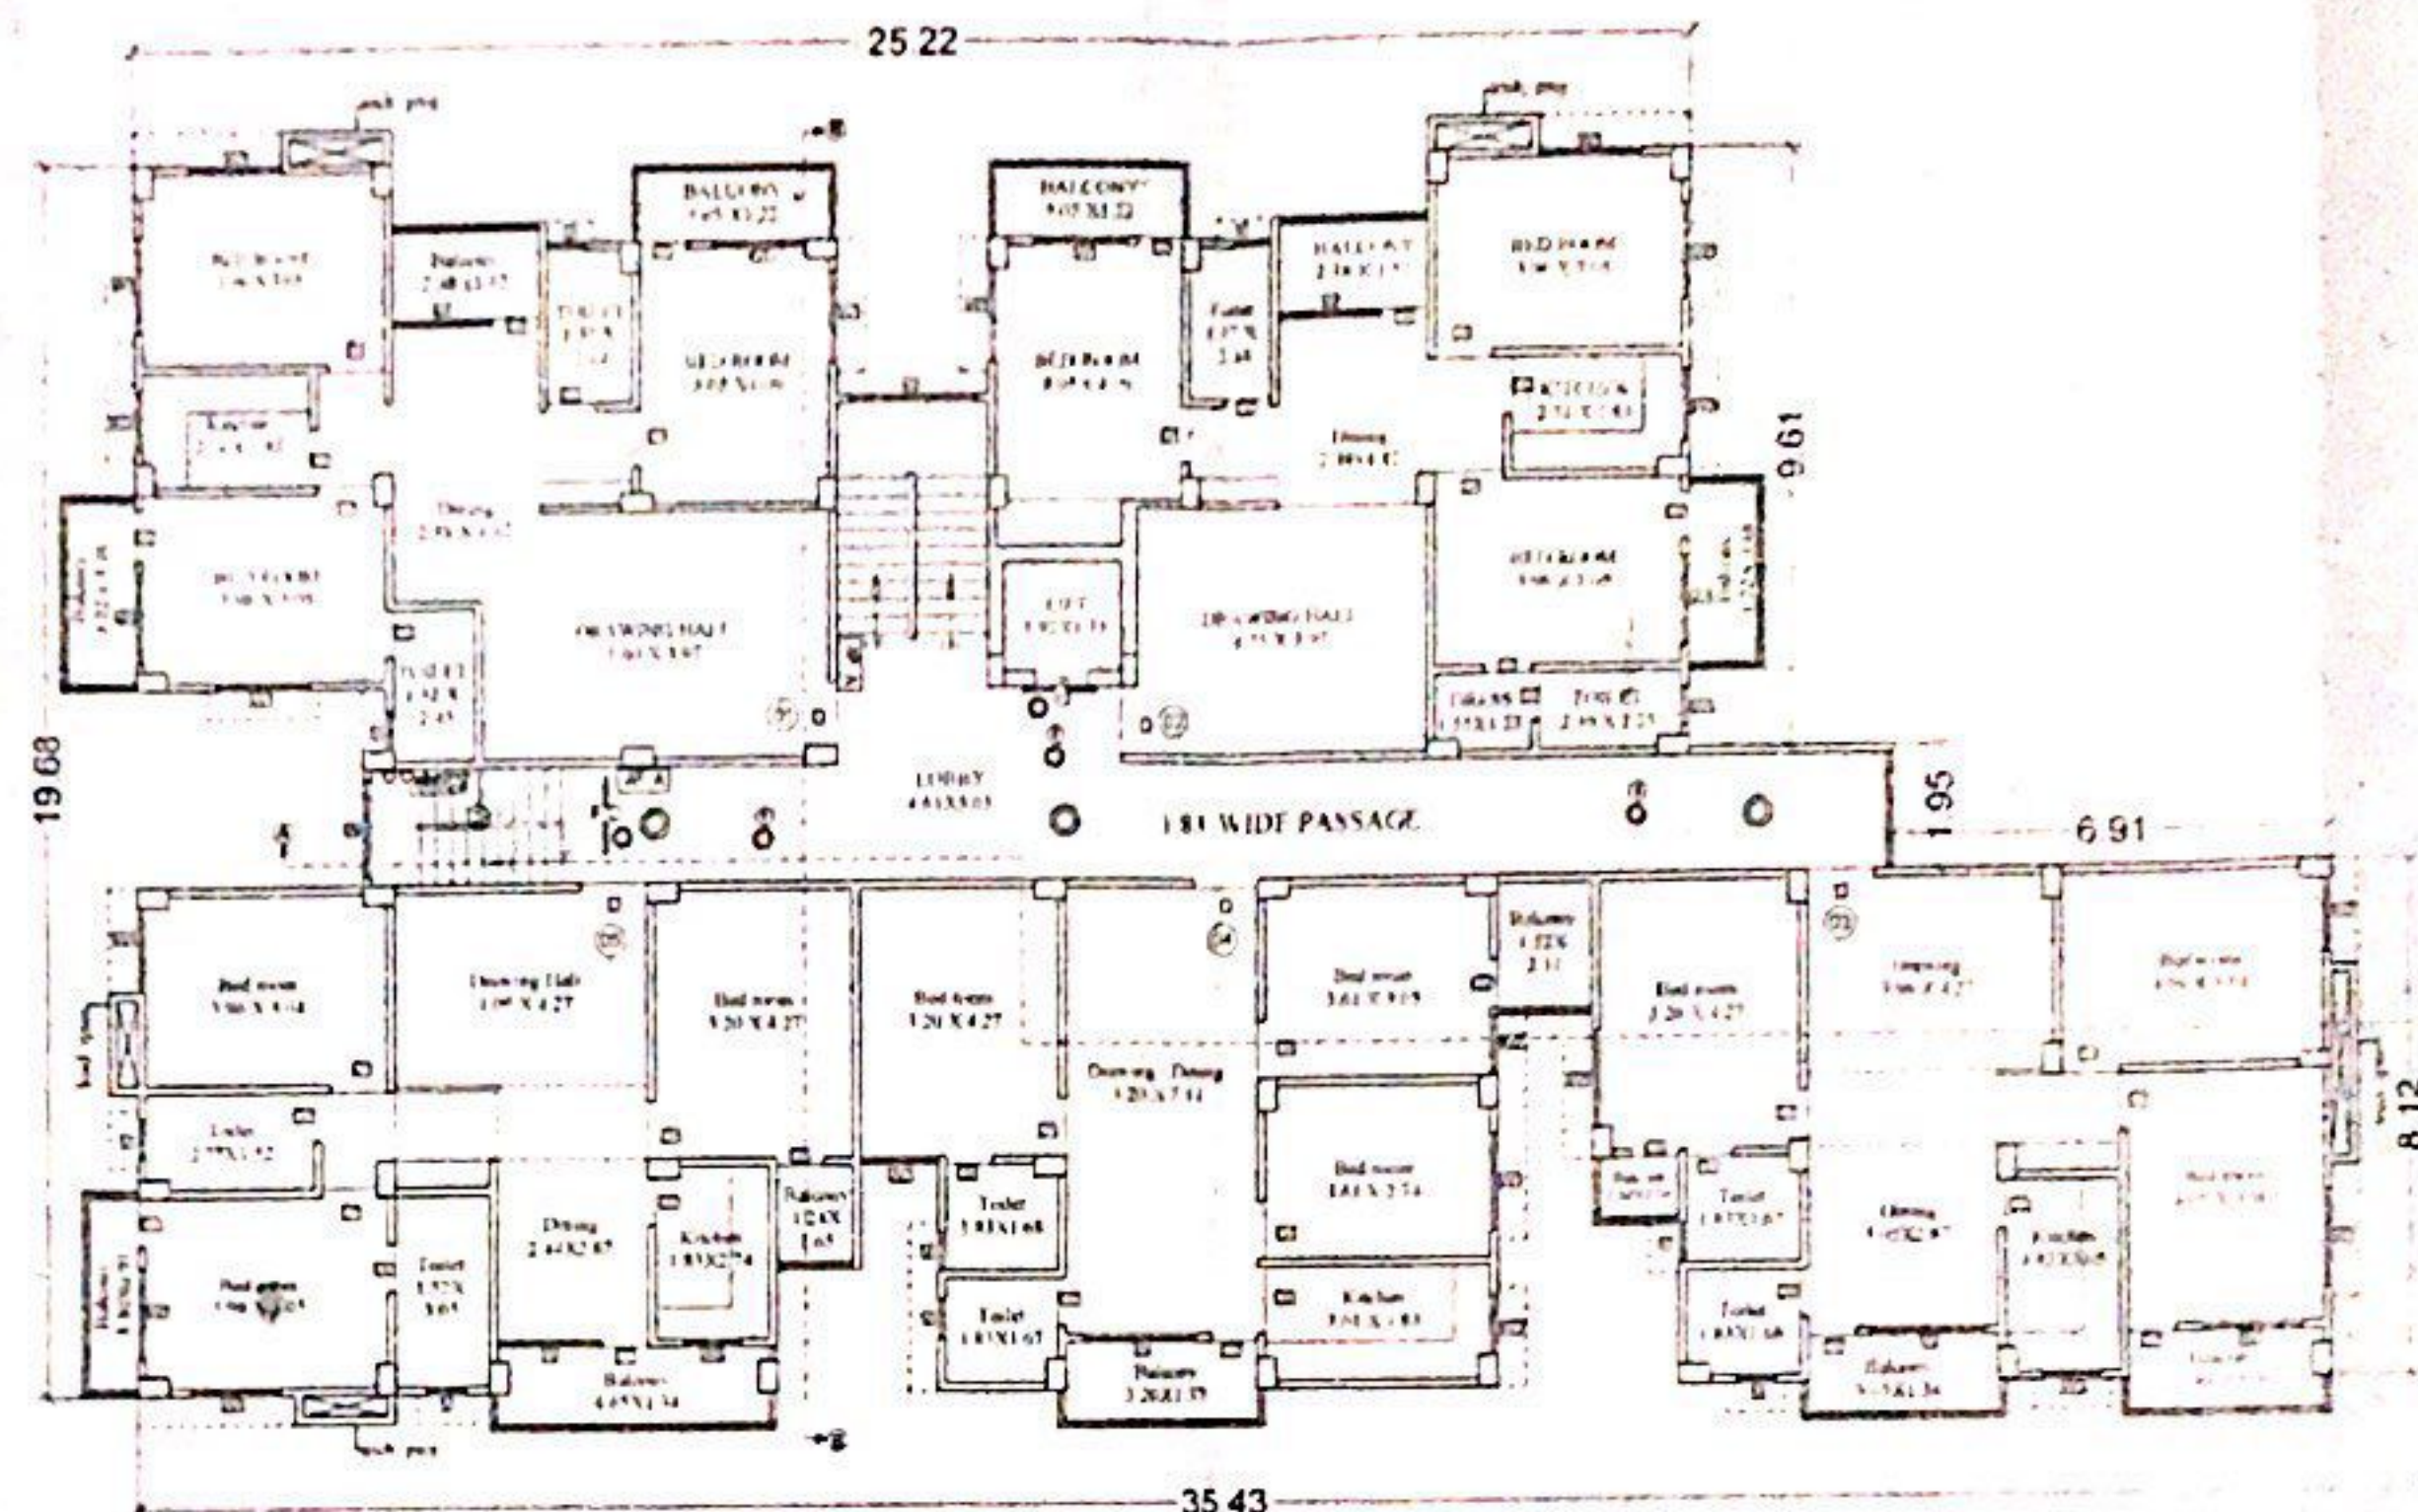

BLOCK-A 1ST TO 7TH FLOOR PLAN
SCALE:1:100

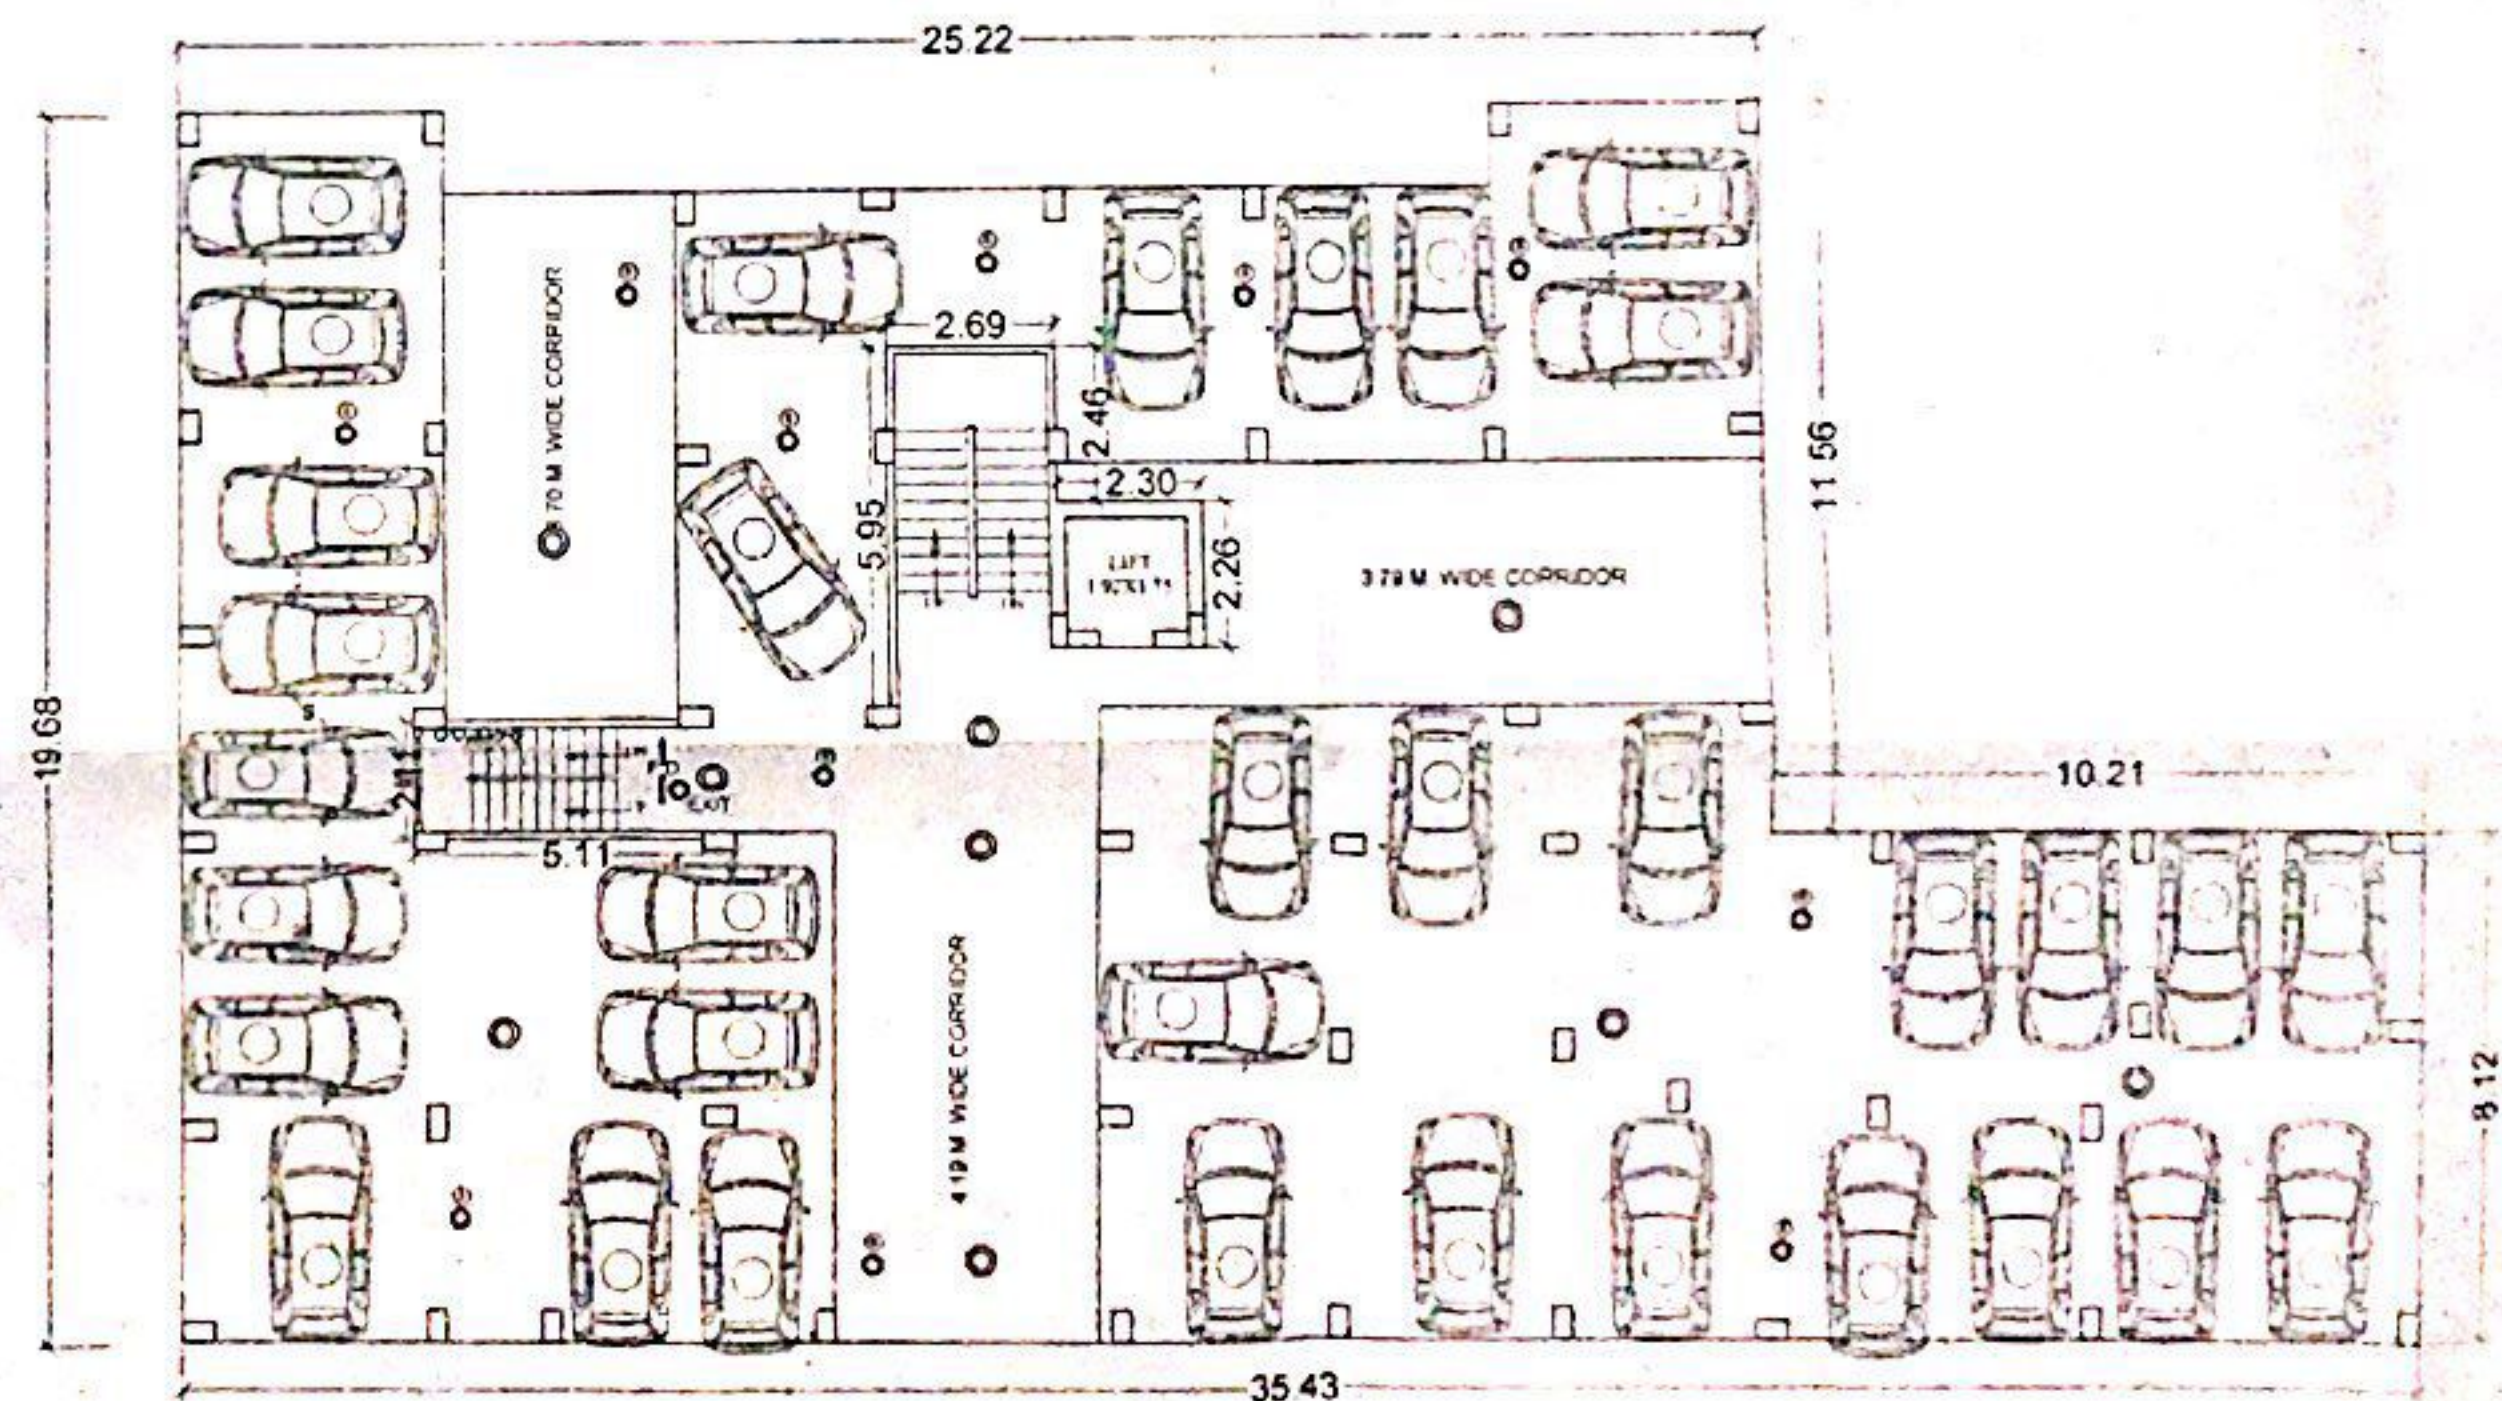

BLOCK-A GROUND FLOOR PLAN
SCALE:1:100

SCHEDULE OF DOORS & WINDOWS

NO.	DOOR	WINDOW	DOOR	WINDOW
01	1.00x2.00	1.00x2.00	1.00x2.00	1.00x2.00
02	1.00x2.00	1.00x2.00	1.00x2.00	1.00x2.00
PLOT DETAIL:-

PROPOSED RESIDENTIAL BUILDING OF
GEETANJALI VATHKA PVT. LTD.
DIRECTOR: SRI SANTOSH KUMAR
S/O SRI FULENA KUMAR,
G.N.S PLOT NO. -06 35 45 33 30 31
KHATA NO. -02 05 08 04 18
THANA NO. -119
MAUZA - ILAHIBAGH, DIST - PATNA

SCALE: 1:100

GEETANJALI VATHKA PVT. LTD.
SANTOSH KUMAR
DIRECTOR

25.02.2016
25.02.2016
25.02.2016

25.02.2016

25.02.2016

[illegible]

SPECIFICATION:

- 1. FOUNDATION: TO BE DEEPENED TO 1.50 M.
- 2. DEEP: TO BE 1.50 M. DEEPENED.
- 3. SURFACE FINISH: TO BE DONE WITH A GOOD QUALITY.
- 4. STRUCTURE: TO BE CONCRETE MORTAR.
- 5. PLASTER: TO BE DONE WITH A GOOD QUALITY.
- 6. ROOFING: TO BE DONE WITH A GOOD QUALITY.
- 7. FLOORING: TO BE DONE WITH A GOOD QUALITY.
- 8. PAINTING: TO BE DONE WITH A GOOD QUALITY.
- 9. COLOUR: TO BE DONE WITH A GOOD QUALITY.

PLOT DETAIL:

PROPOSED RESIDENTIAL BUILDING OF
GEETANALI MATIKA PVT. LTD.
DIRECTOR: SRI SANTOSH KUMAR
S/O SRI PULENA KUMAR
ON S PLOT NO. - 06/35/45/33/30/31
KHATA NO. - 02/05/08/04/16
THANA NO. - 119
MAUZA - LAHIBAGH DIST. - PATNA


GEETANALI MATIKA PVT. LTD.

20/12/2016 DIRECTOR


[Signature]
SRI SANTOSH KUMAR
Registered Architect
Reg. No. CA/02/115/001

25-02-2016

15/03/2016

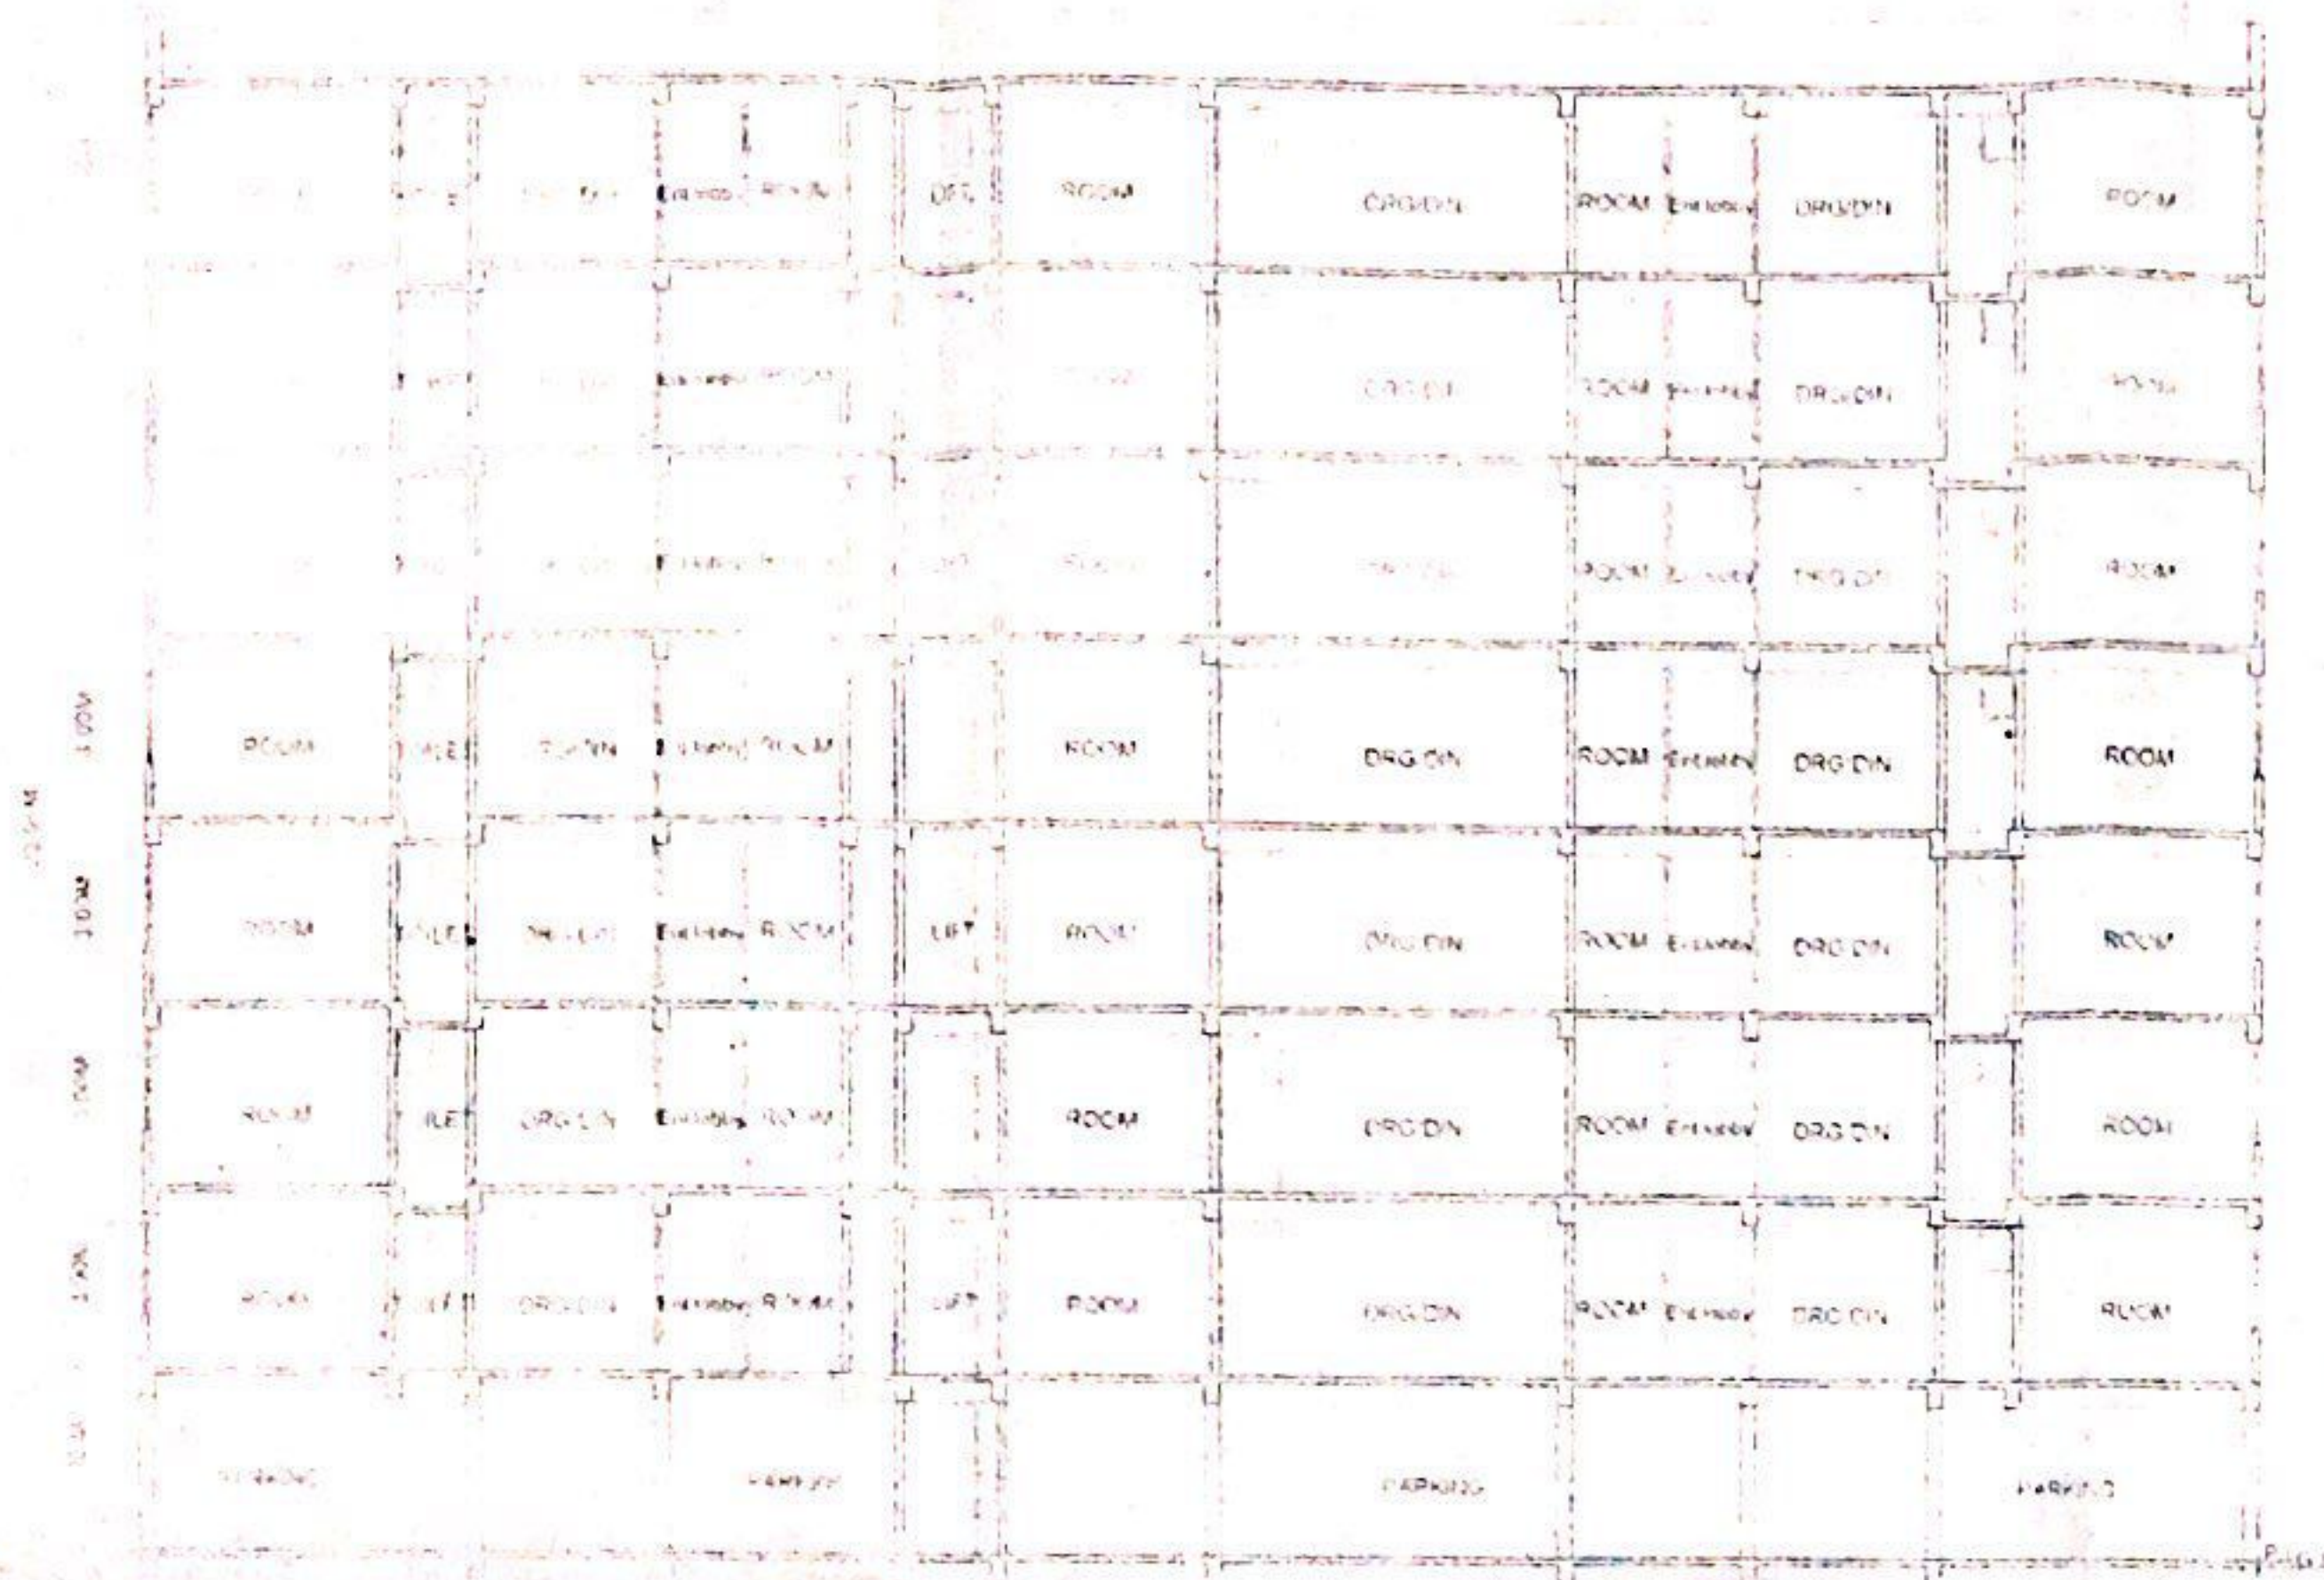

SECTION A-A
BLOCK-A

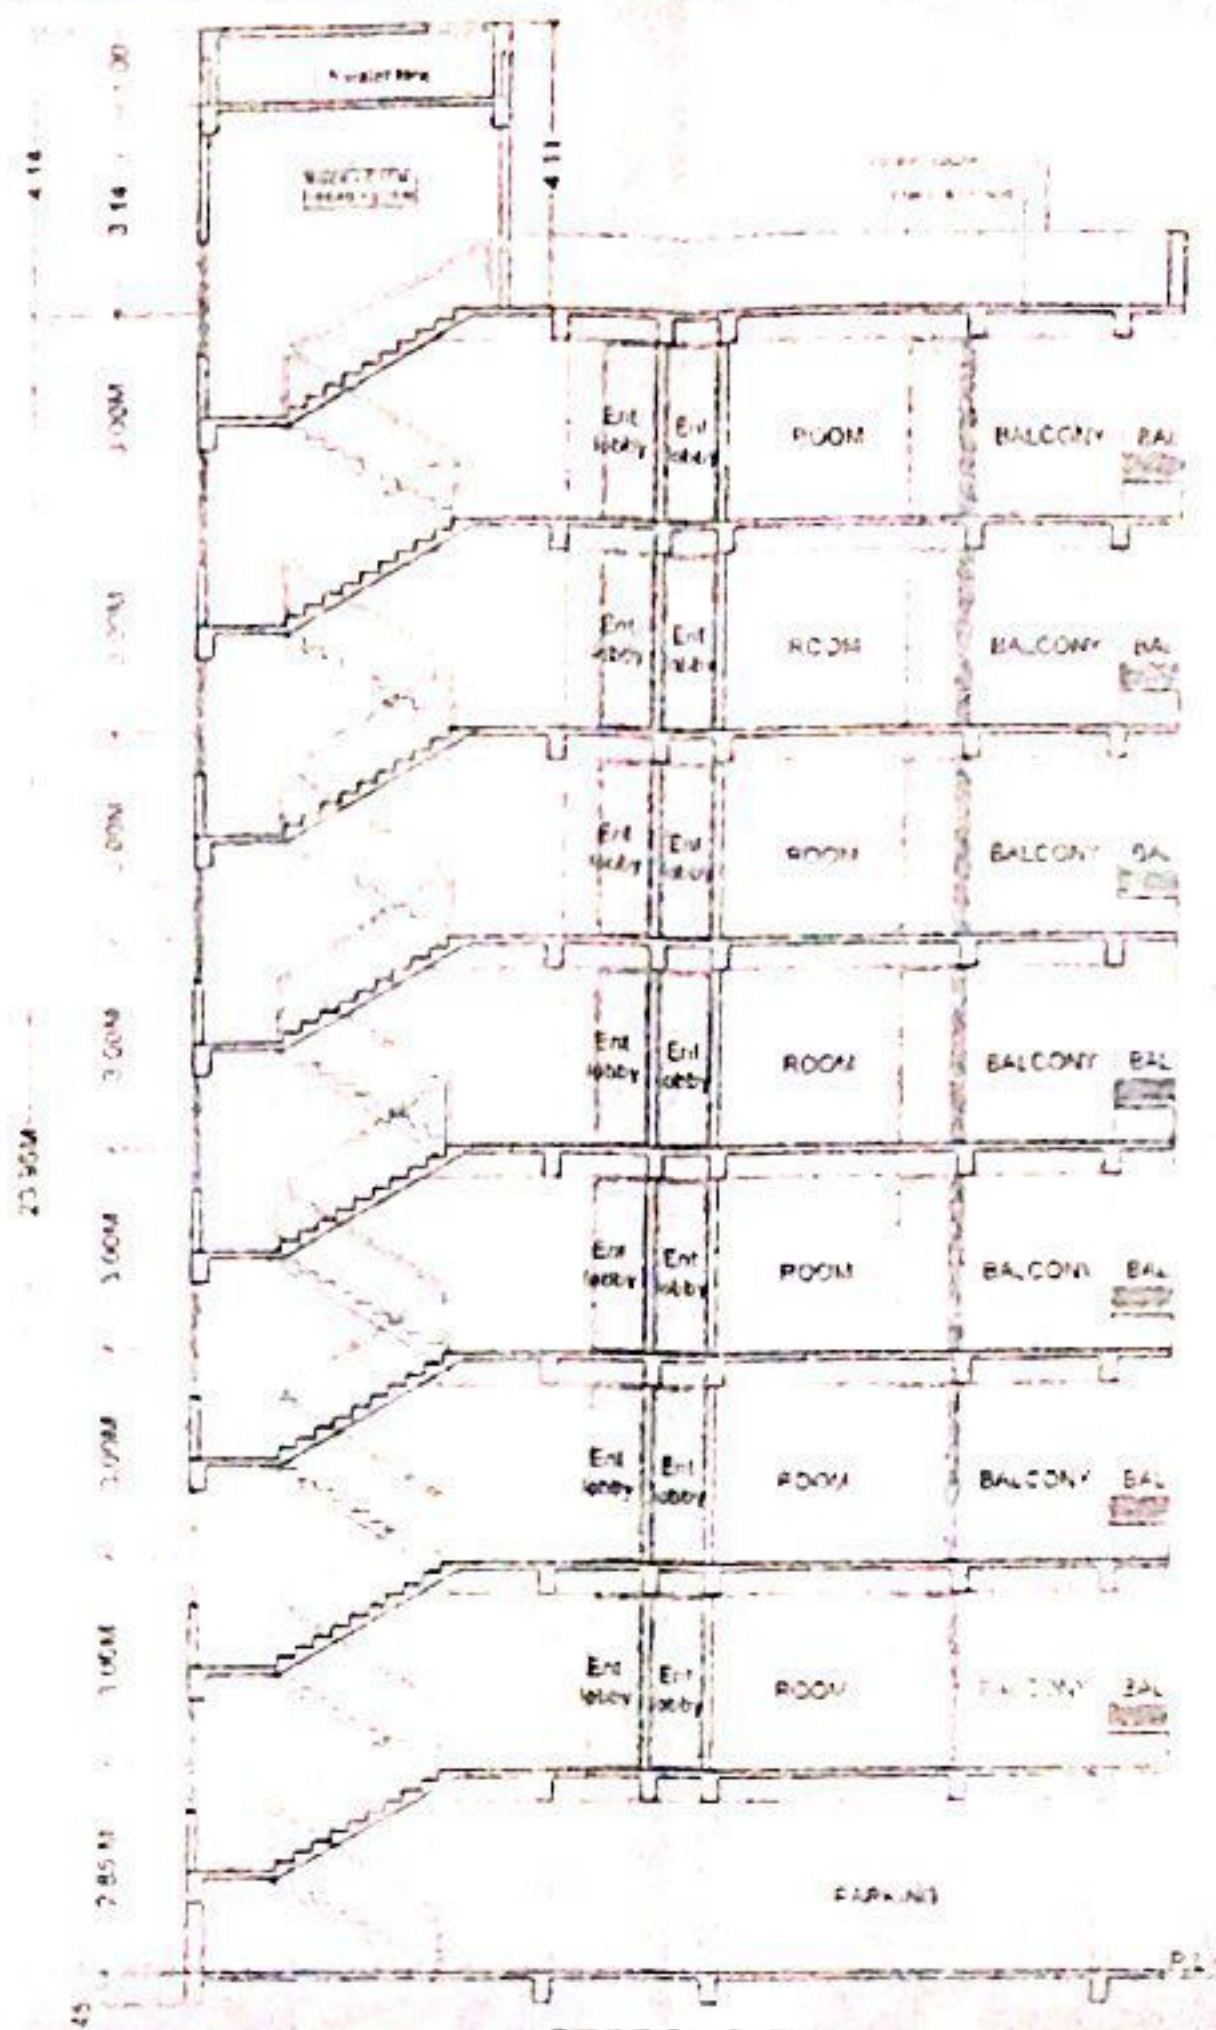

SECTION B-B
BLOCK-B

