



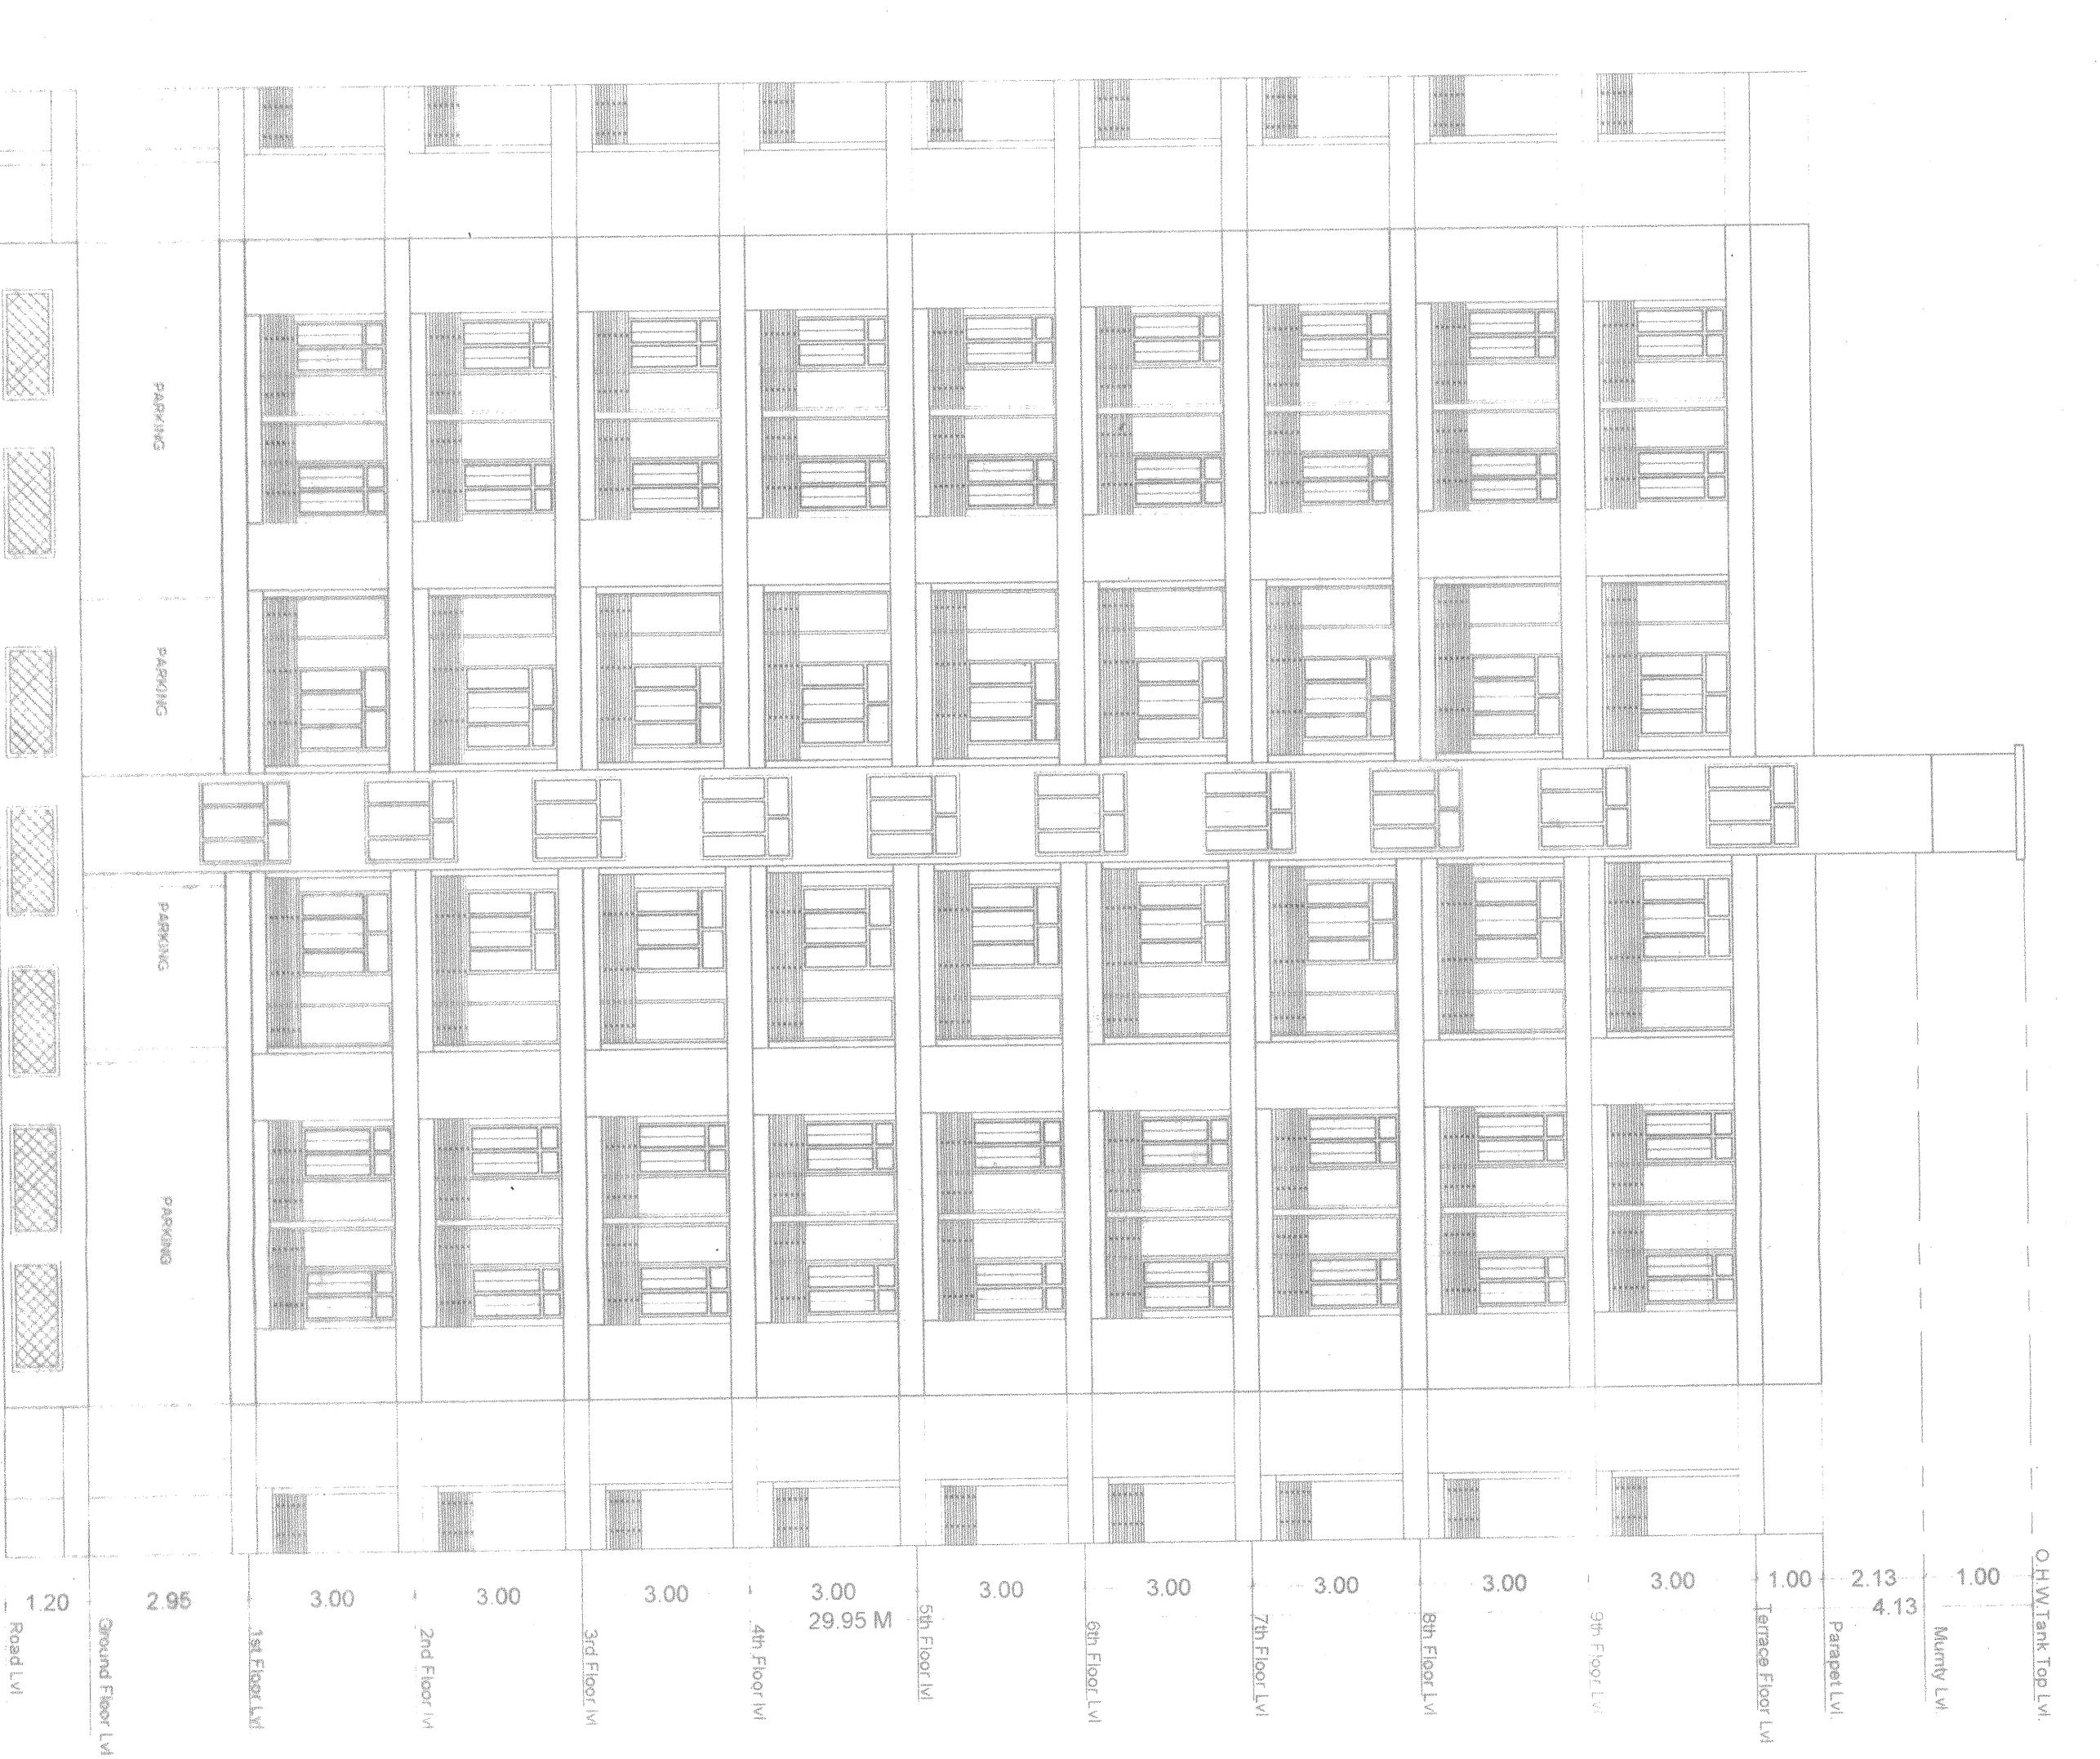

FRONT ELEVATION

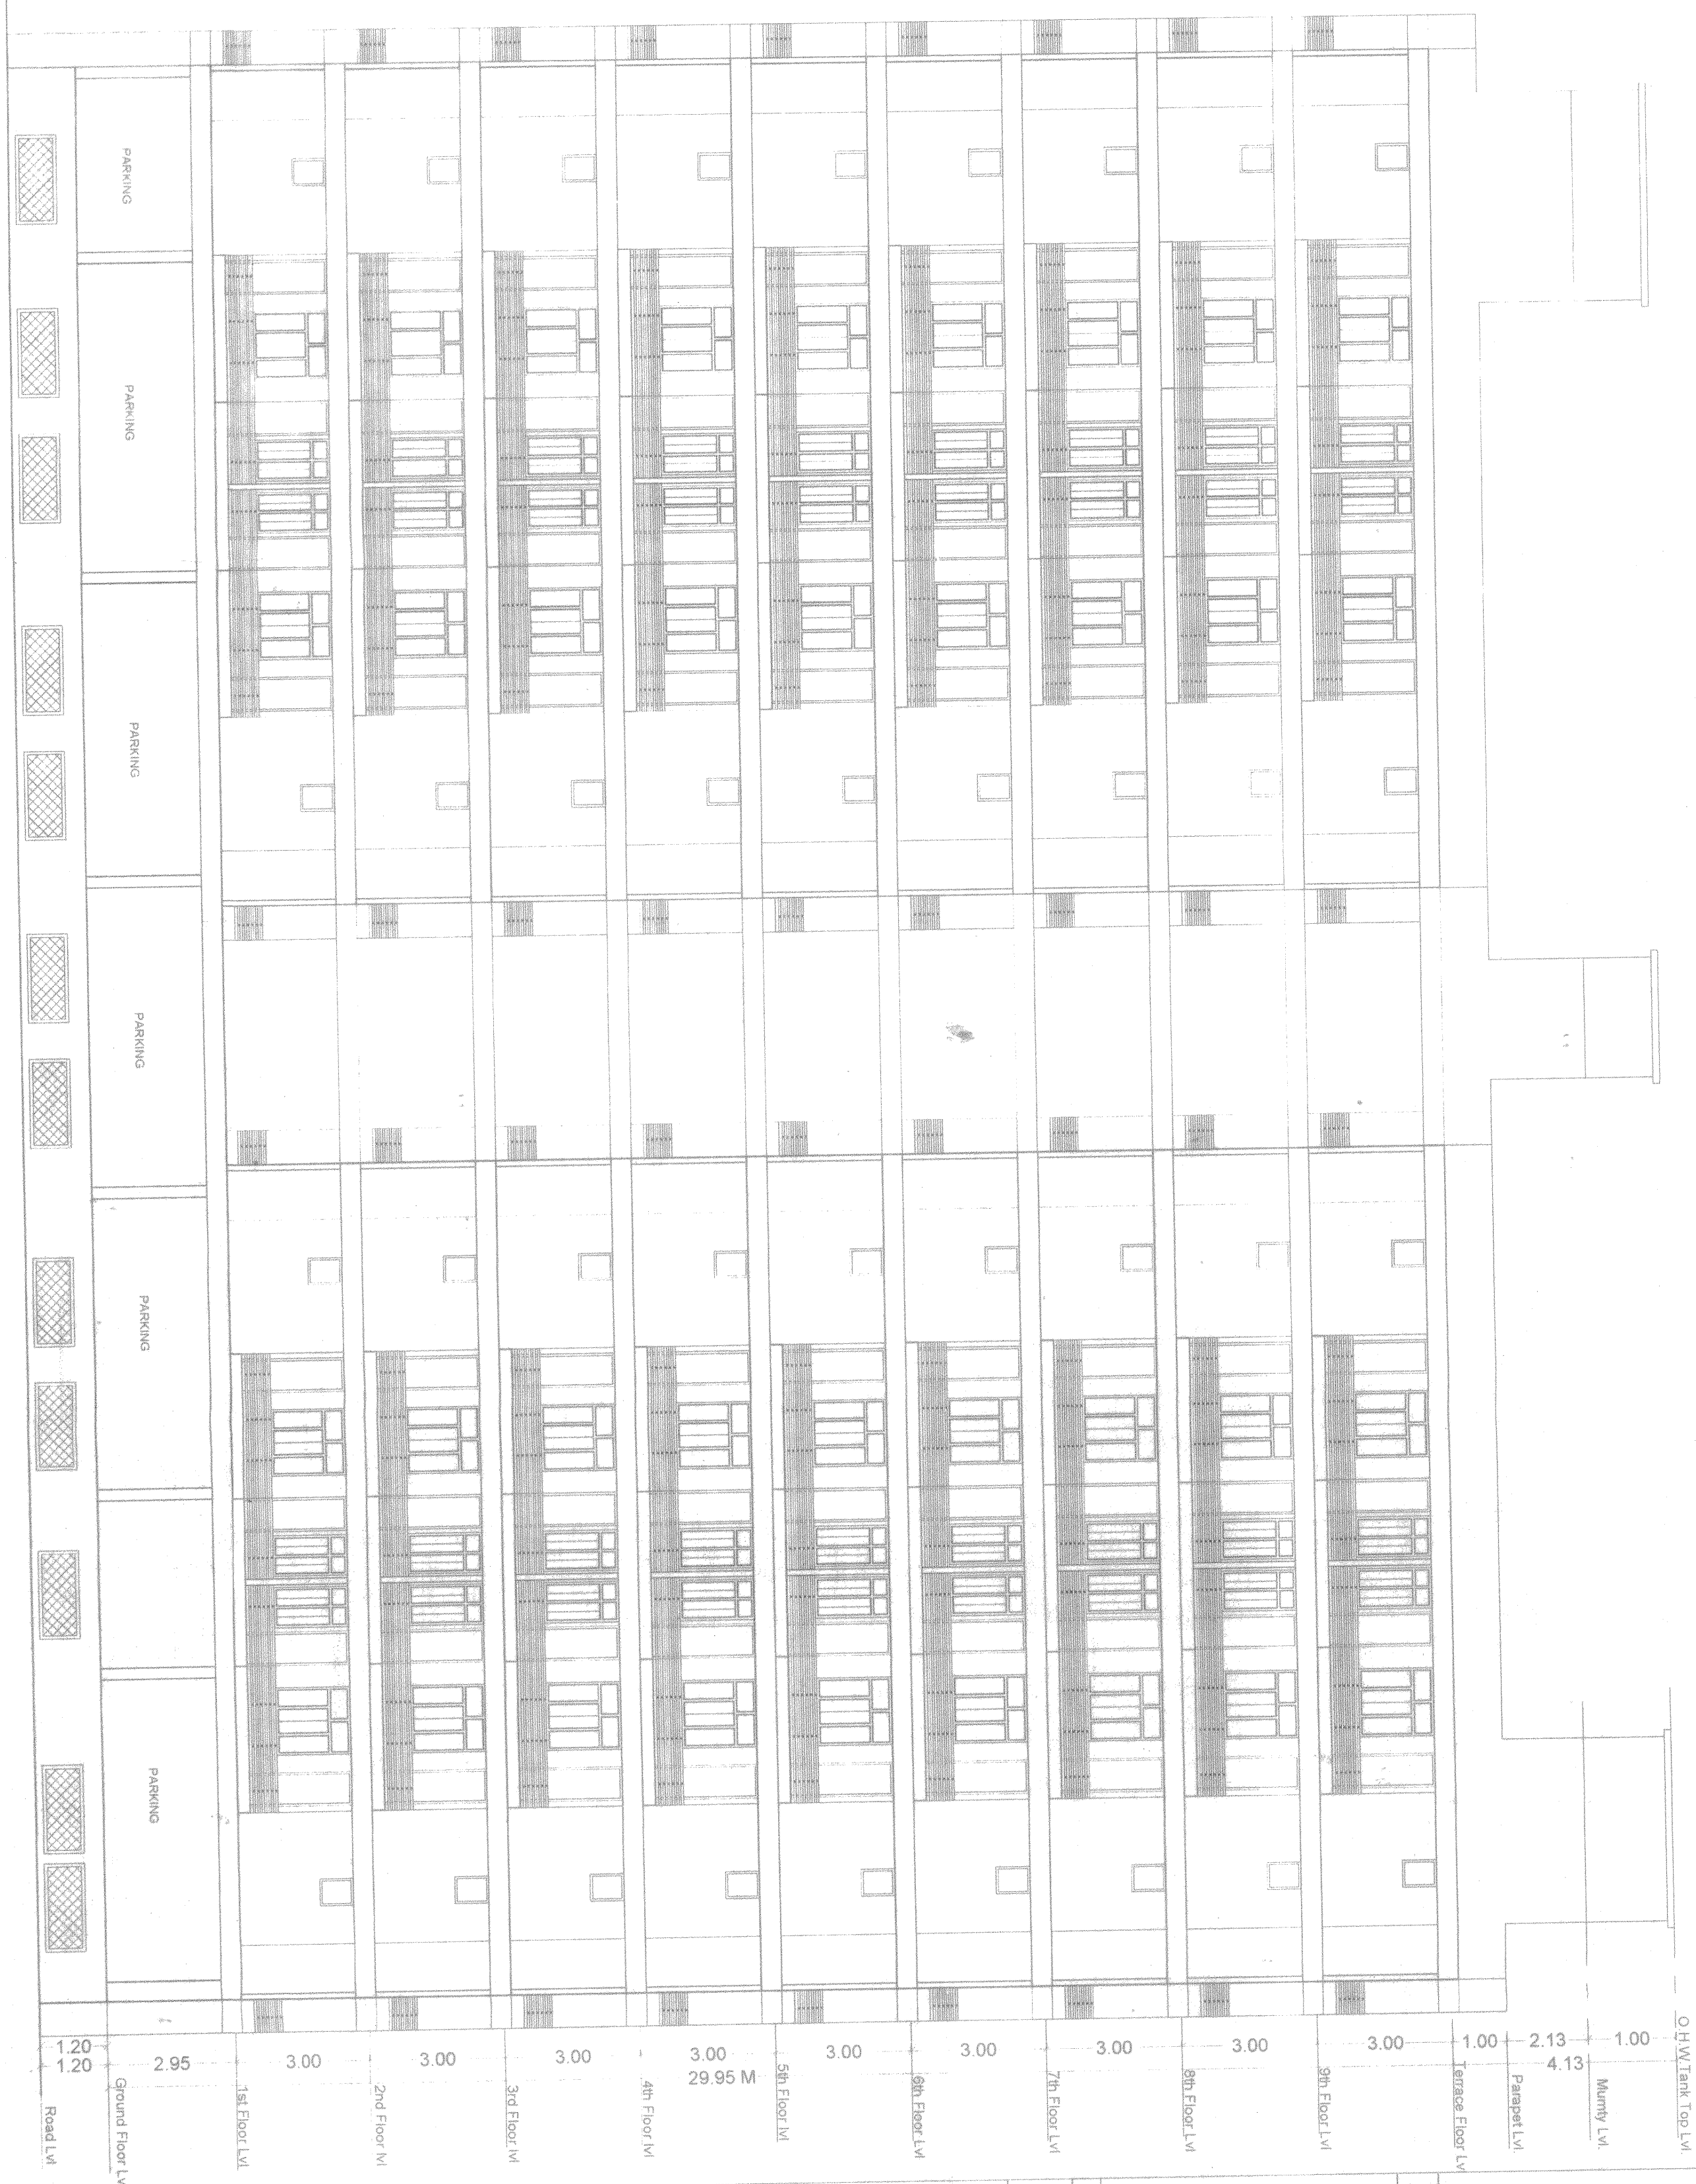

RIGHT SIDE ELEVATION

PLOT DETAIL :-
PROPOSED RESIDENTIAL BUILDING OF
SHREE LOK NATH BABA HOMES PVT LTD.
DIRECTOR - MR. ROHIT KUMAR & OTHERS
S.O. SRI INDIA D29, 239, 238,
KHAJA NO. - 170241
TAJWA NO. - 47, JAMABANDI NO. - 1064, 1065,
TAJWA NO. - 5225, 5226,
AT MALUA - LAHMAN BIGHA,
THANA - DAMPUR DIST - PATNA.

SCALE : 1 : 100
NORTH

SIGN OF EMPANELLED
STRUCTURAL ENGINEER
MR. Unnashankar Kumar
Registration No. CE-020119002
PUNJAB

SIGNATURE OF
OWNER / DEVELOPER

श्री लोका नथ बाबा
होम प्रो. प्रा. लि.
पुणे