






SOUTH SIDE ELEVATION

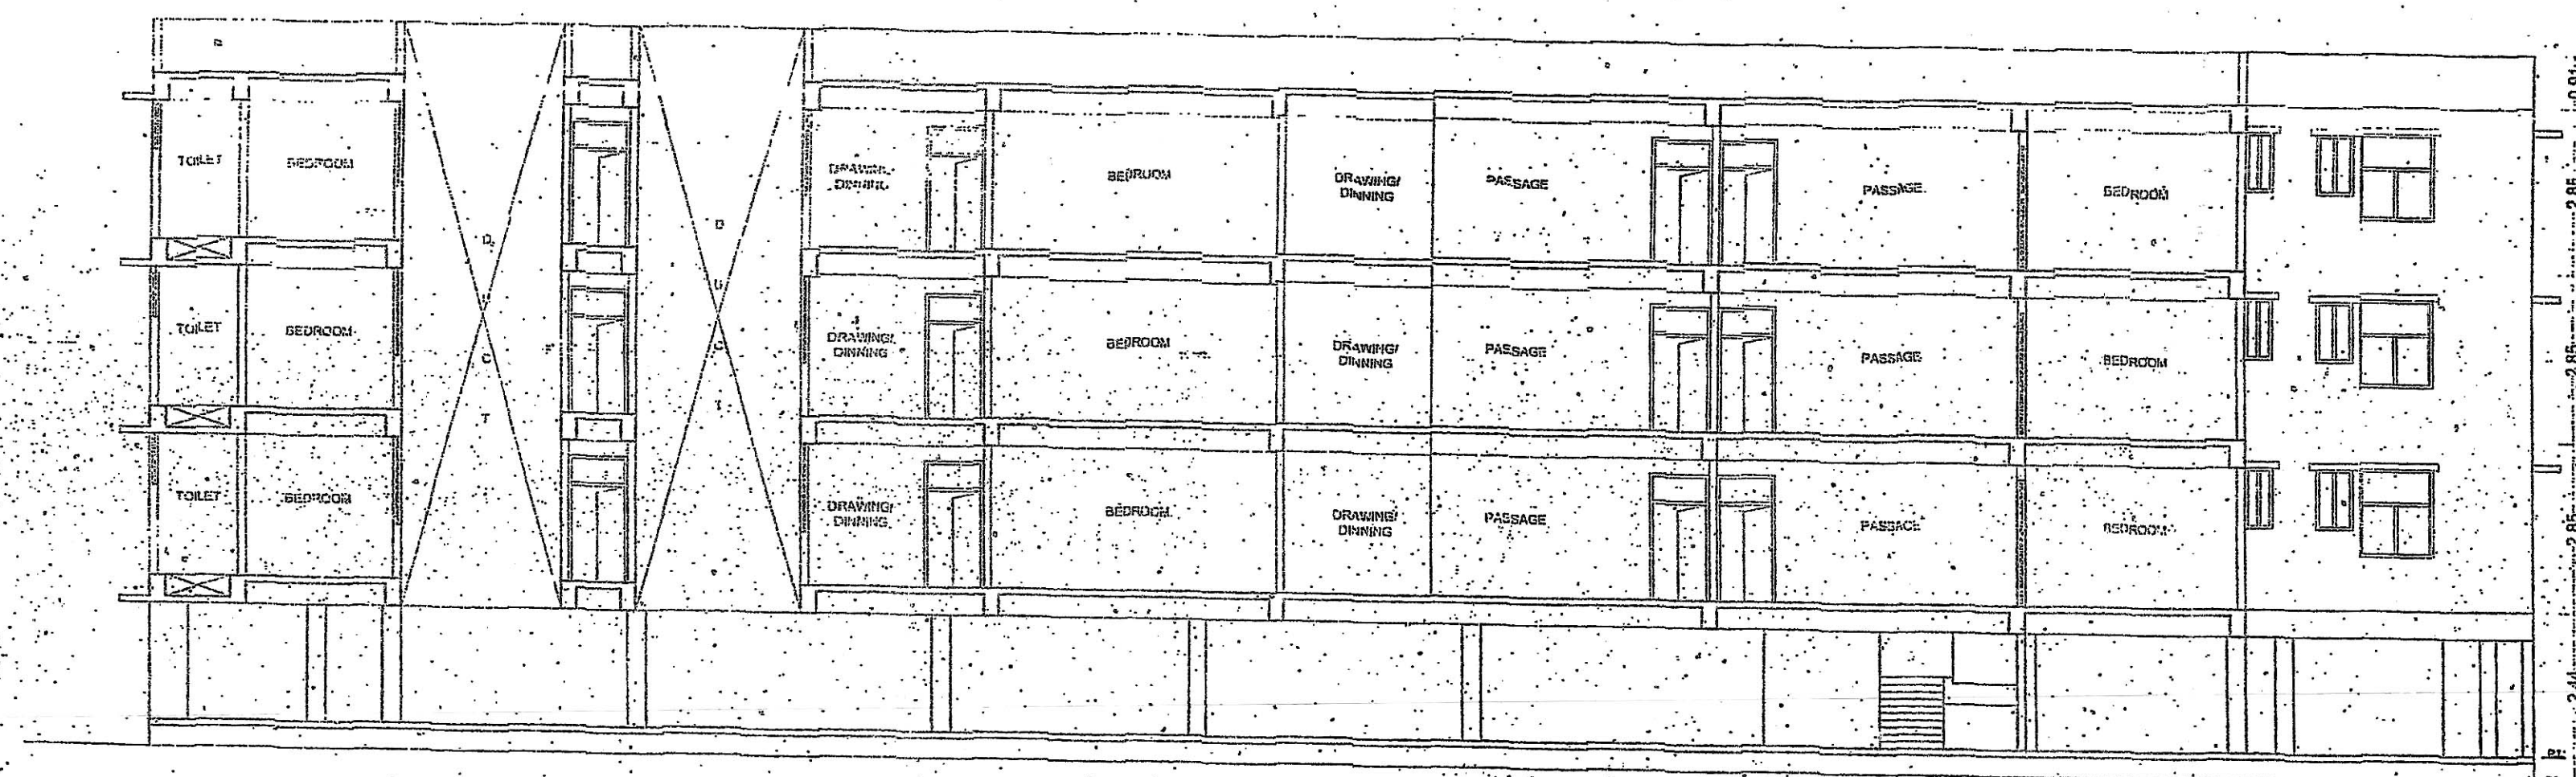


SECTION A-B

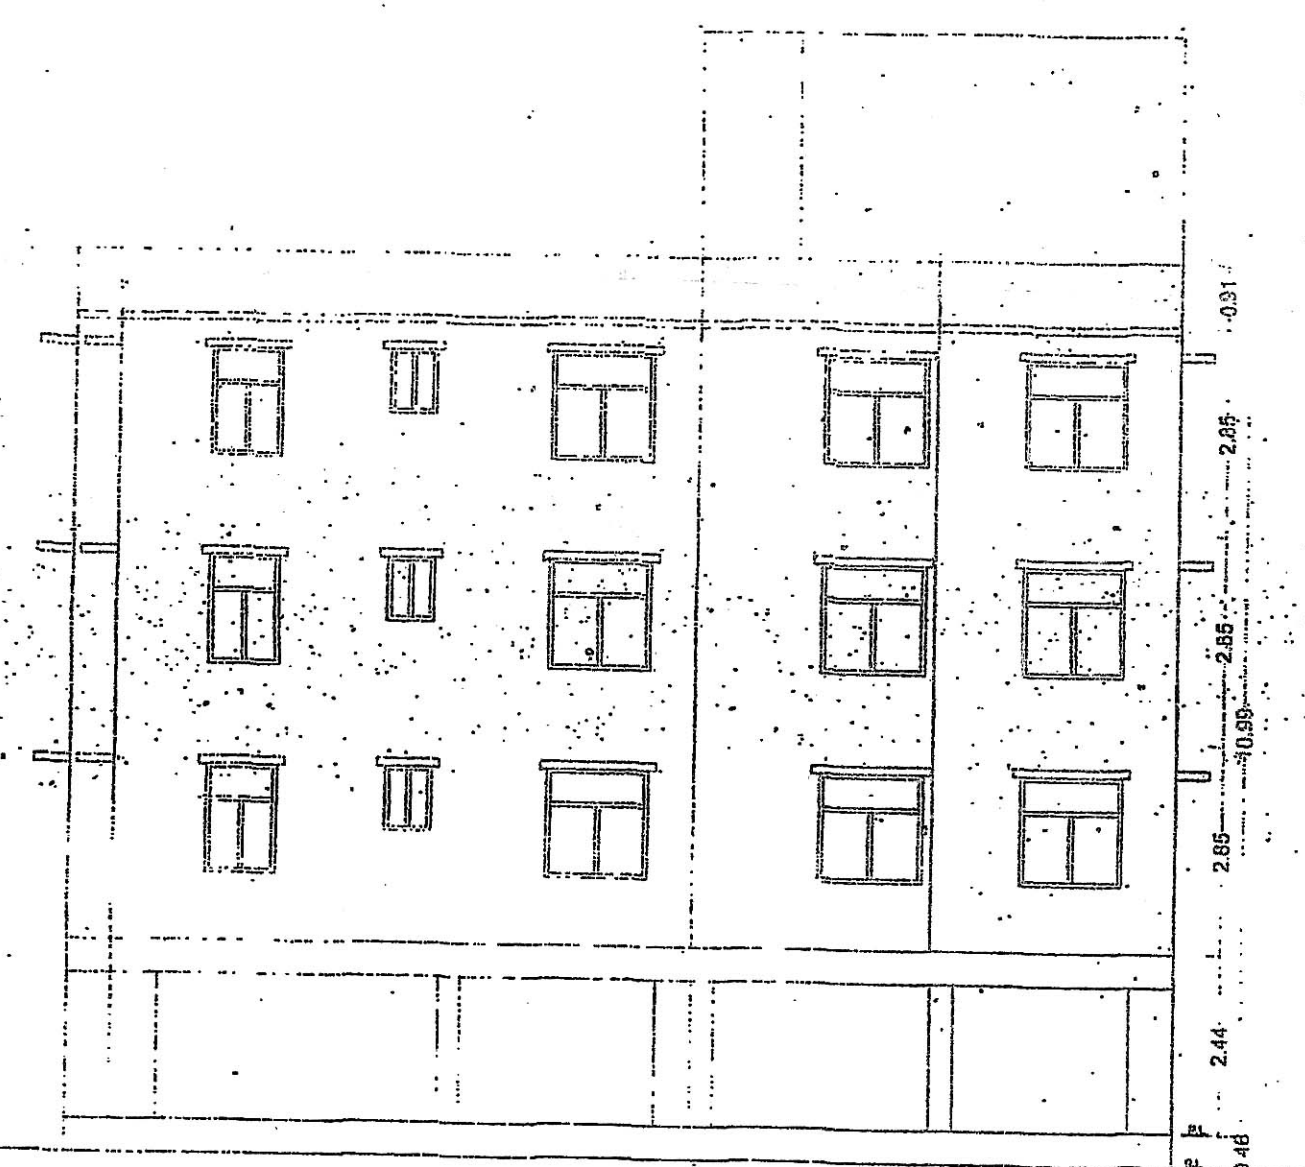


FRONT ELEVATION

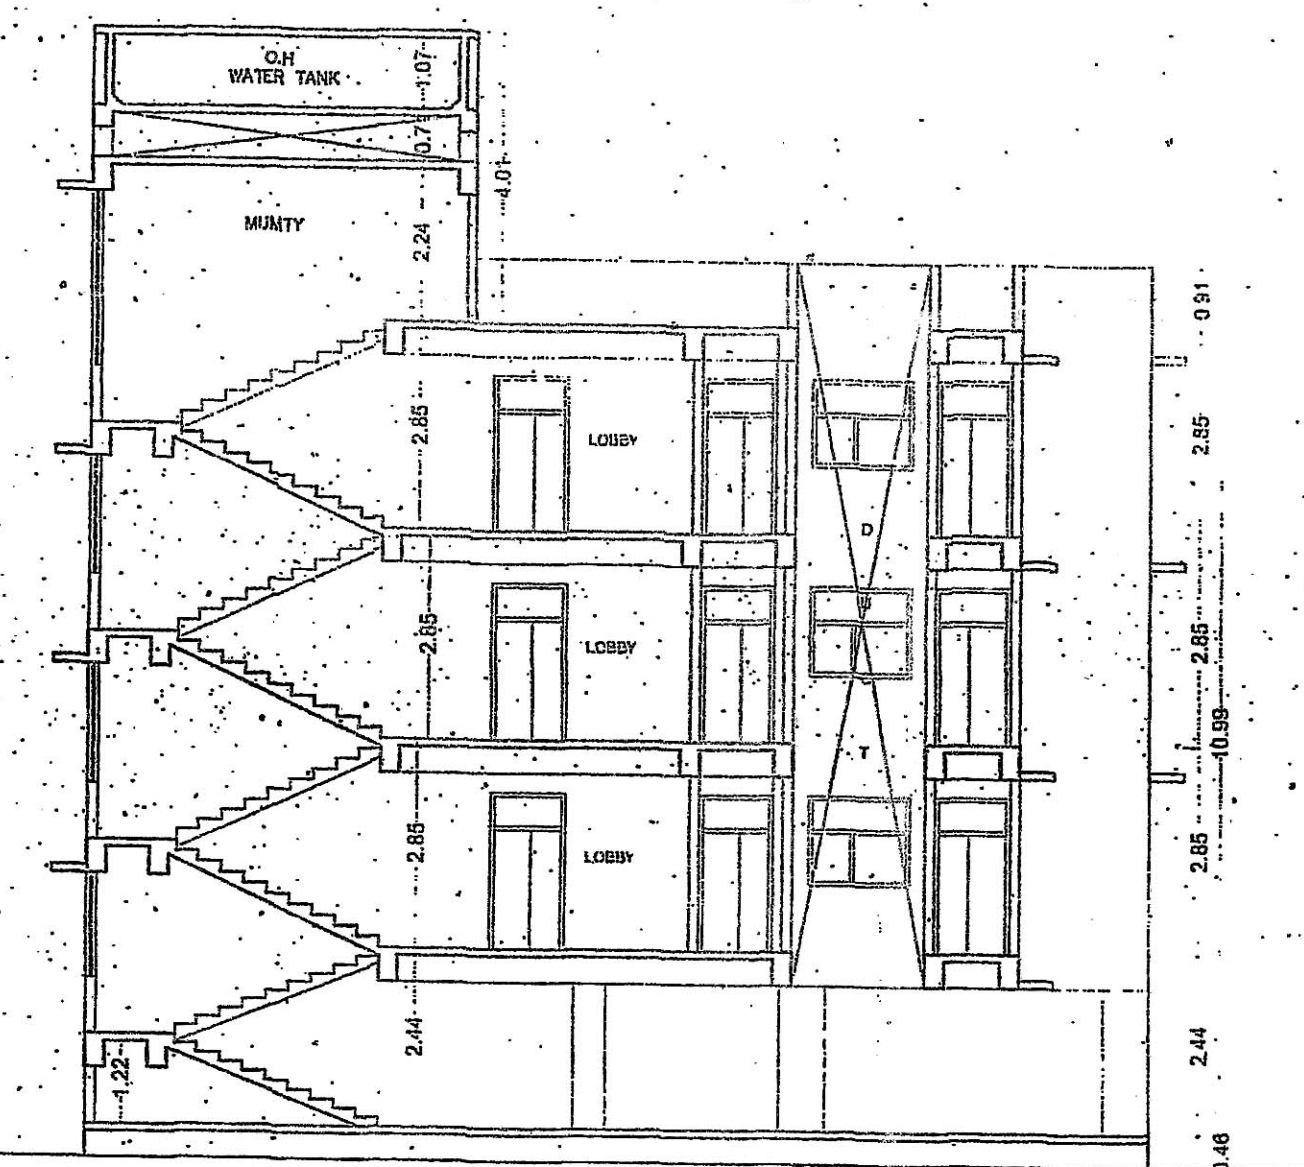

SECTION A-A

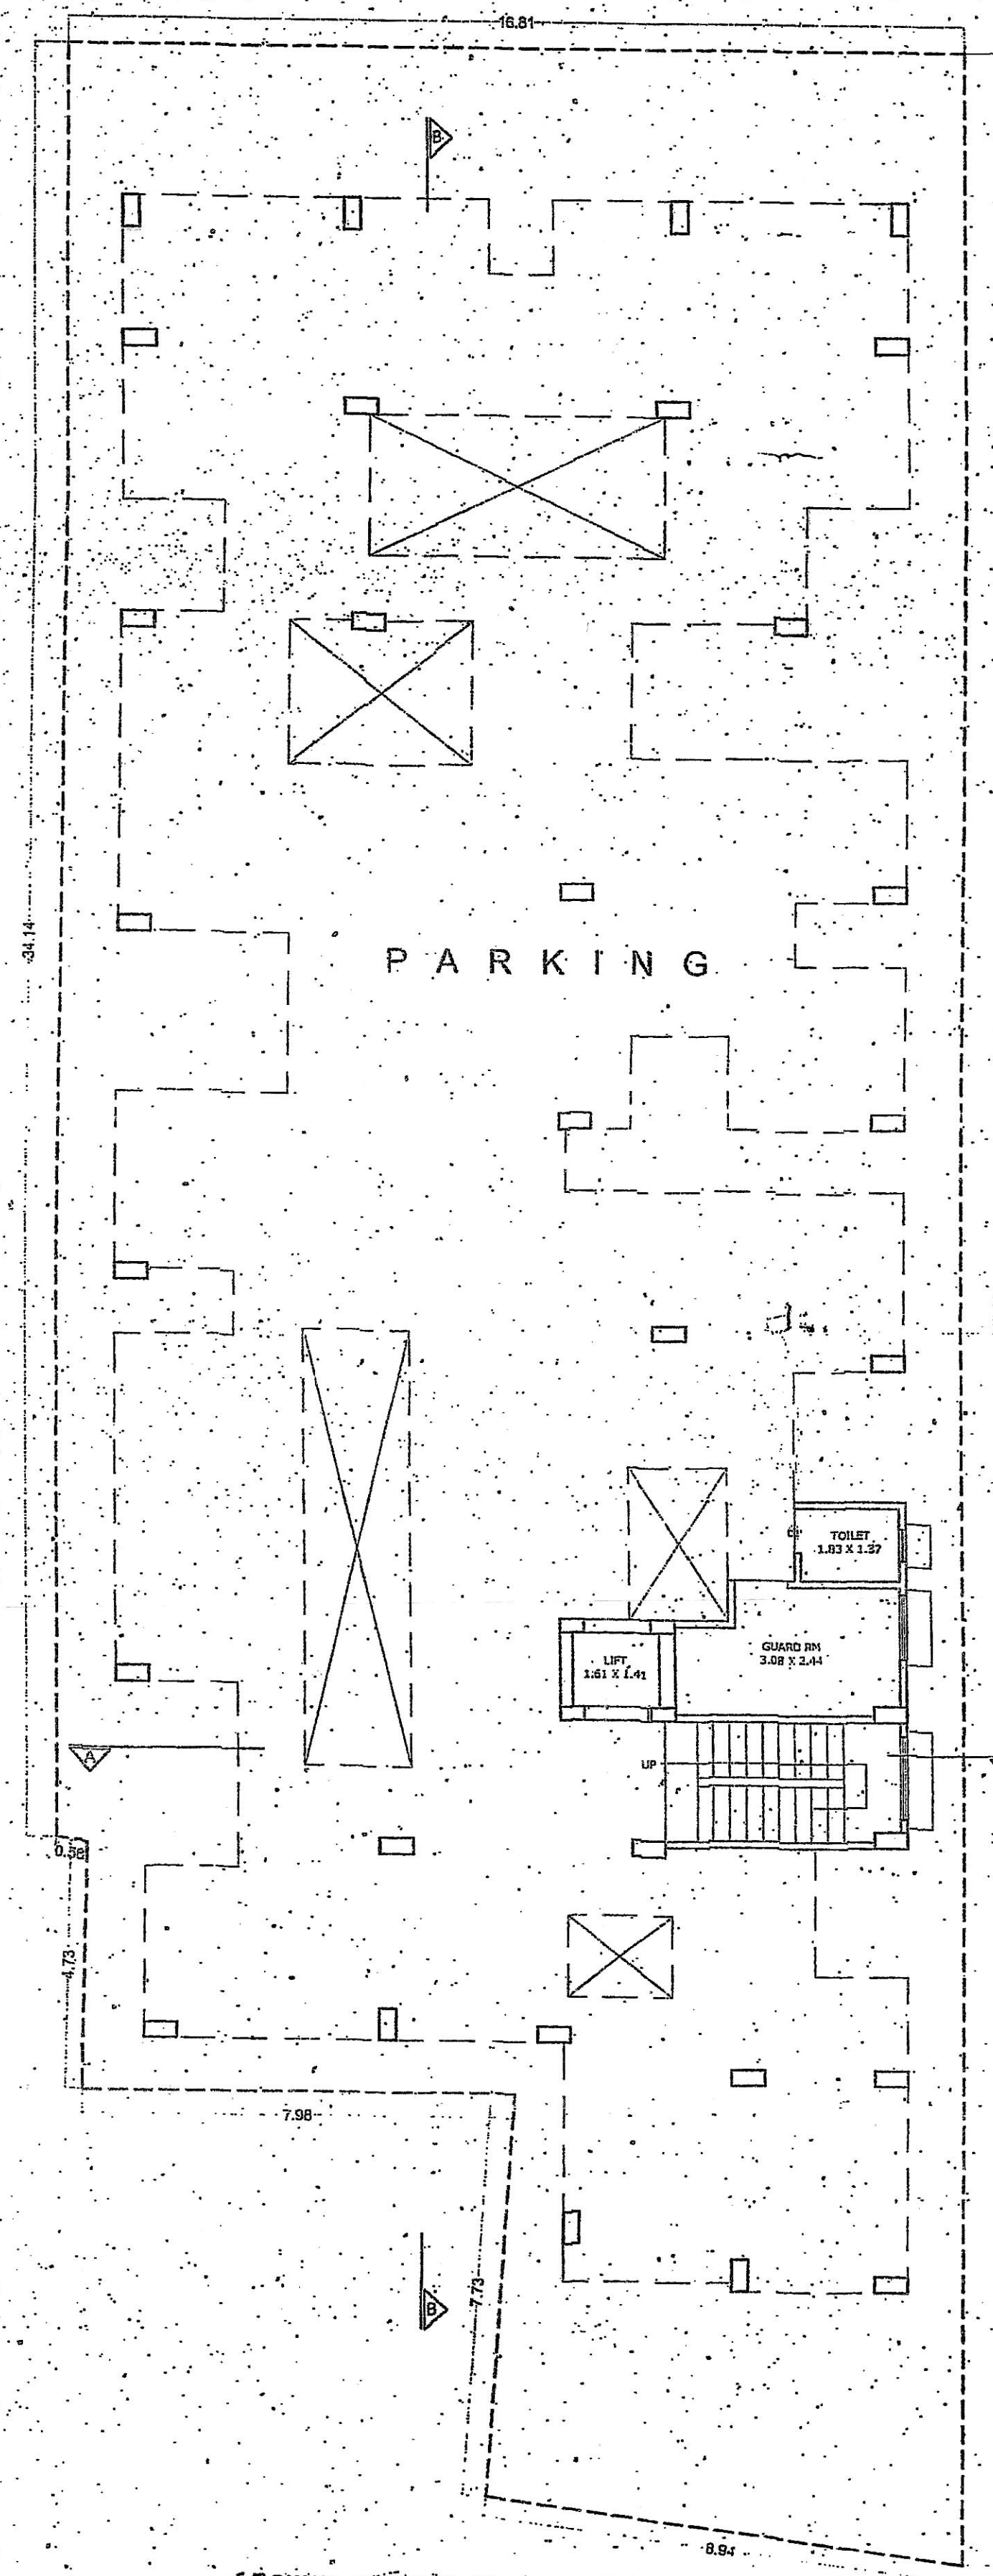

GROUND FLOOR PLAN (PARKING)

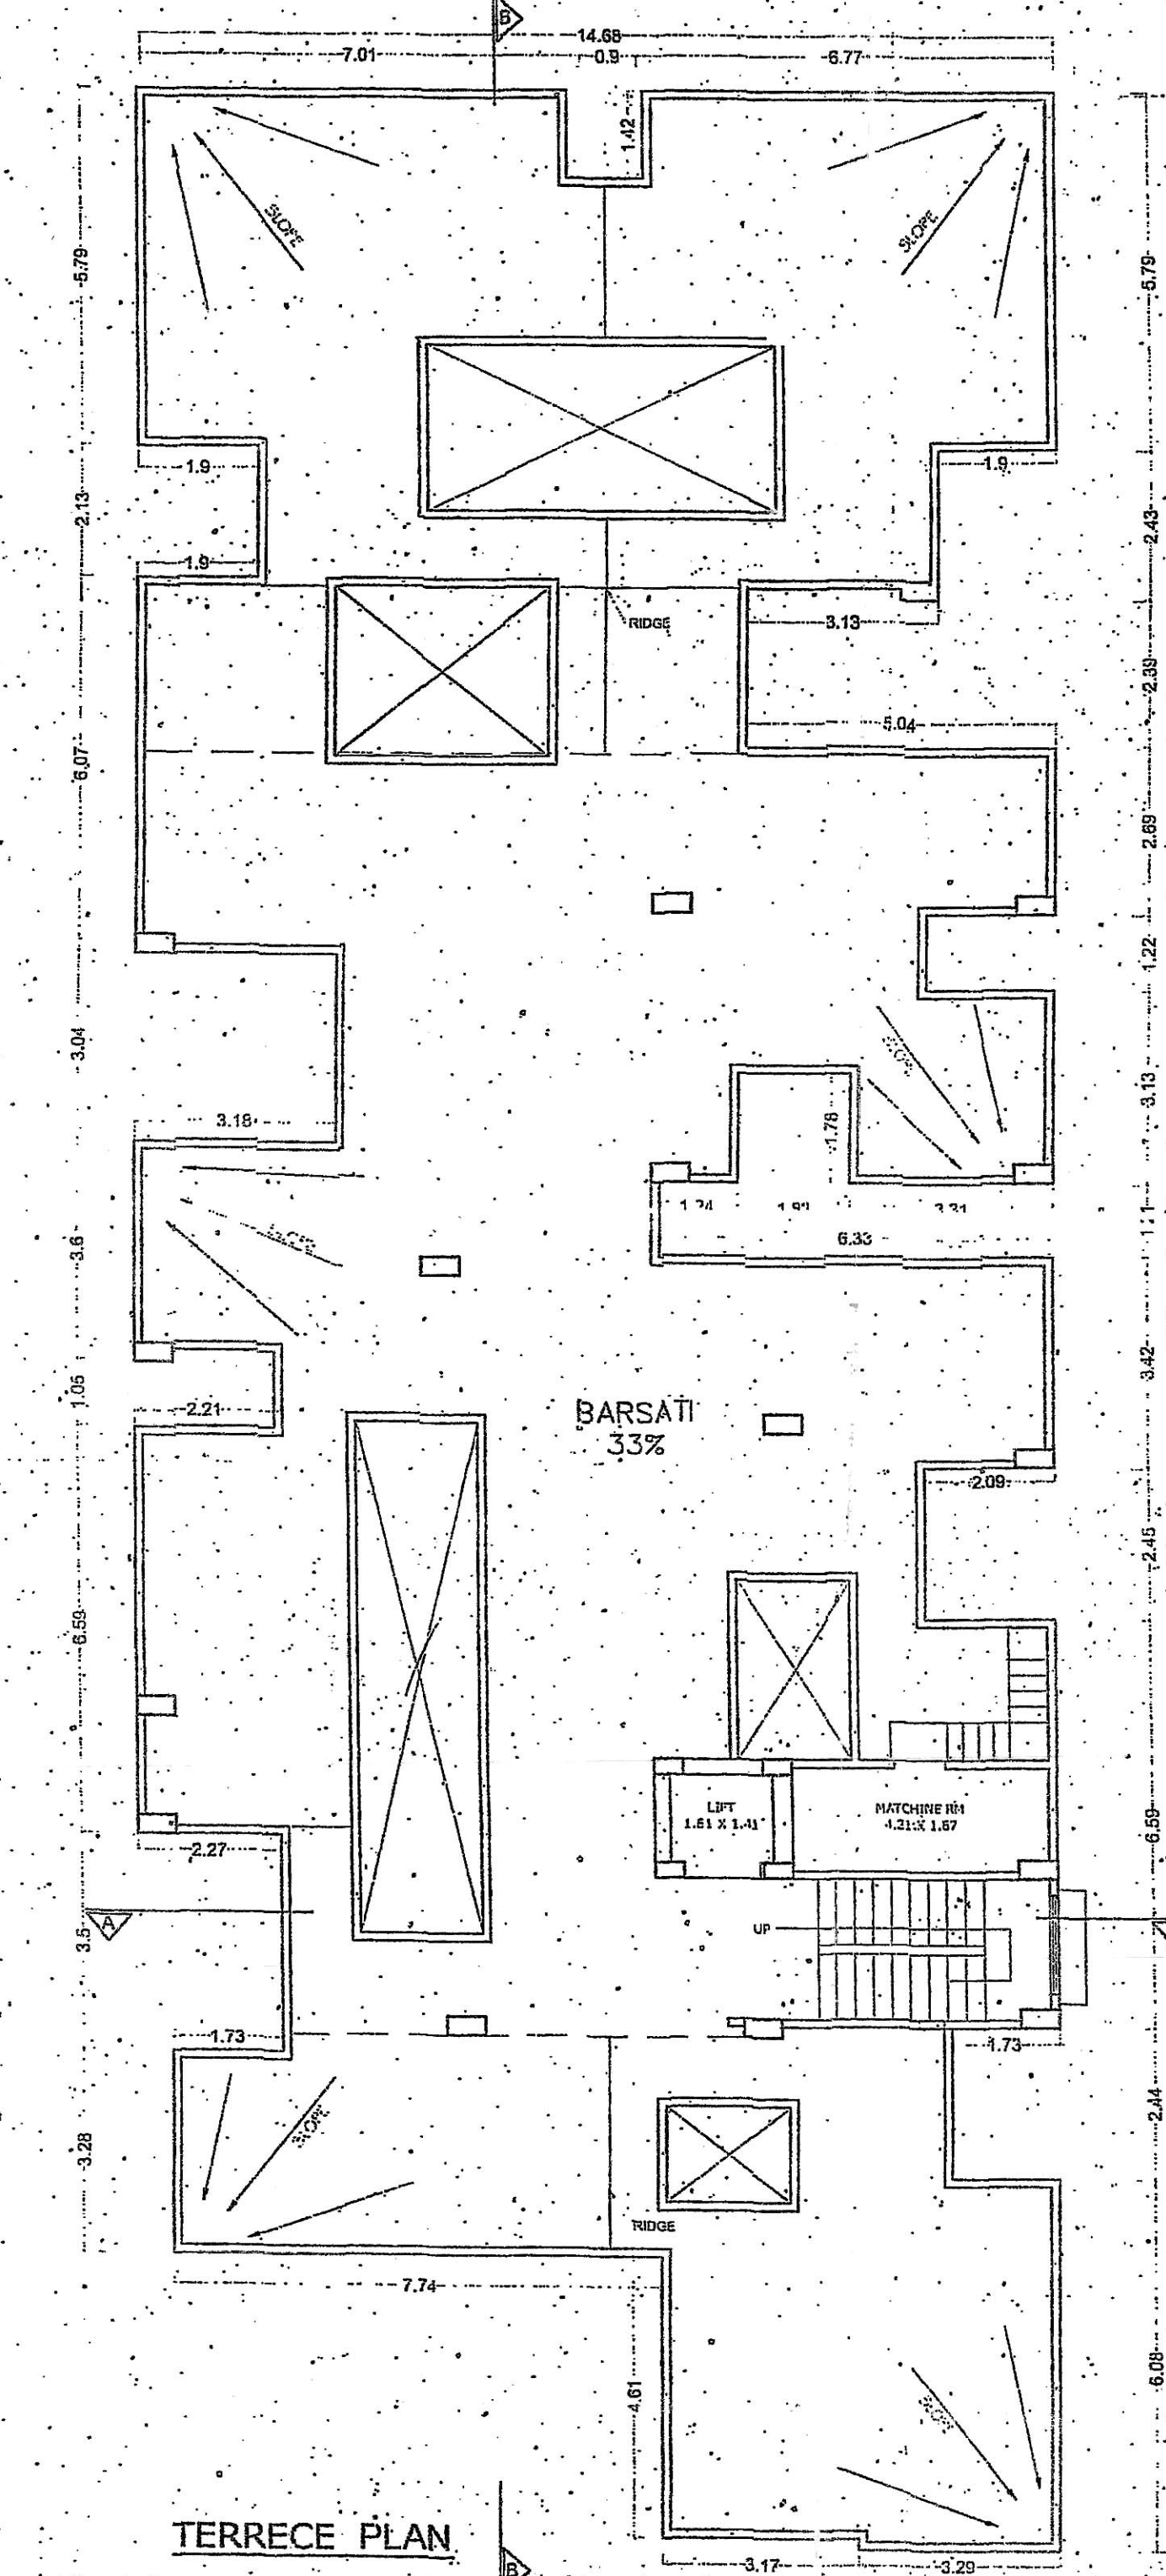

TERRECE PLAN

PROPOSED RESIDENTIAL BUILDING OF
M/S SRI ANU ANAND CONSTRUCTION Pvt. Ltd.
Director - SRI BIMAL KUMAR
ON PLOT NO. - 793, 759
KHATA NO. - 100
THANA NO. - 04, TAUKI NO. -
MAUZA-Dujara (04), THANA-Budha Colony,
DIST. - PATNA.

NAME OF OWNERS

1. SRI NARENDRA KR. VERMA, S/O LATE YOGENDRA PD. YEARNIA
2. SRI RAVINDRA KR. VERMA, S/O LATE YOGENDRA PD. YEARNIA
3. SRI SHALENDRA KR. VERMA, S/O LATE YOGENDRA PD. YEARNIA
4. SRI YOGENDRA KUMAR, S/O LATE YOGENDRA PD. YEARNIA

NORTH
SCALE
1:100
1:200
SHEET NO.
01/02

SIGN OF BUILDER ON
BEHALF OF OWNER
SIGN OF ARCHITECT

The Owner/Builder shall in no case deviate
from the sanctioned plan for the construction.
If any deviation is found during the
construction or at any time, the entire
structure will be treated as unauthorized and
the owner/Builder will be liable for legal
action. The owner will keep a copy of
sanctioned plan at the site during construction.

Name of Certified Architect: JIWACHH KUMAR
COA No. - CA/99/24413
Empanelment No. - 17/2009
Plan Case Number: P/04/2013/PRN-4-05613
Date of Sanction: 22/11/2013
Sanction of Plan accorded under provision of
Section 214 of Bihar Municipal Act.

यह स्वीकृति/मंजूरी निर्माण के अंतिम चरण पर
संश्लेषित है। यदि निर्माण के दौरान या
किसी भी समय पर कोई भी परिवर्तन
आवश्यक हो तो यह स्वीकृति/मंजूरी
रद्द हो जाएगी।

नक्सा स्वीकृति की मान्यता
तीन वर्ष तक रहेगी।
JIWACHH KUMAR
Certified Architect
Patna Nagar Nigam, Patna
Reg. No. - 17/2009