



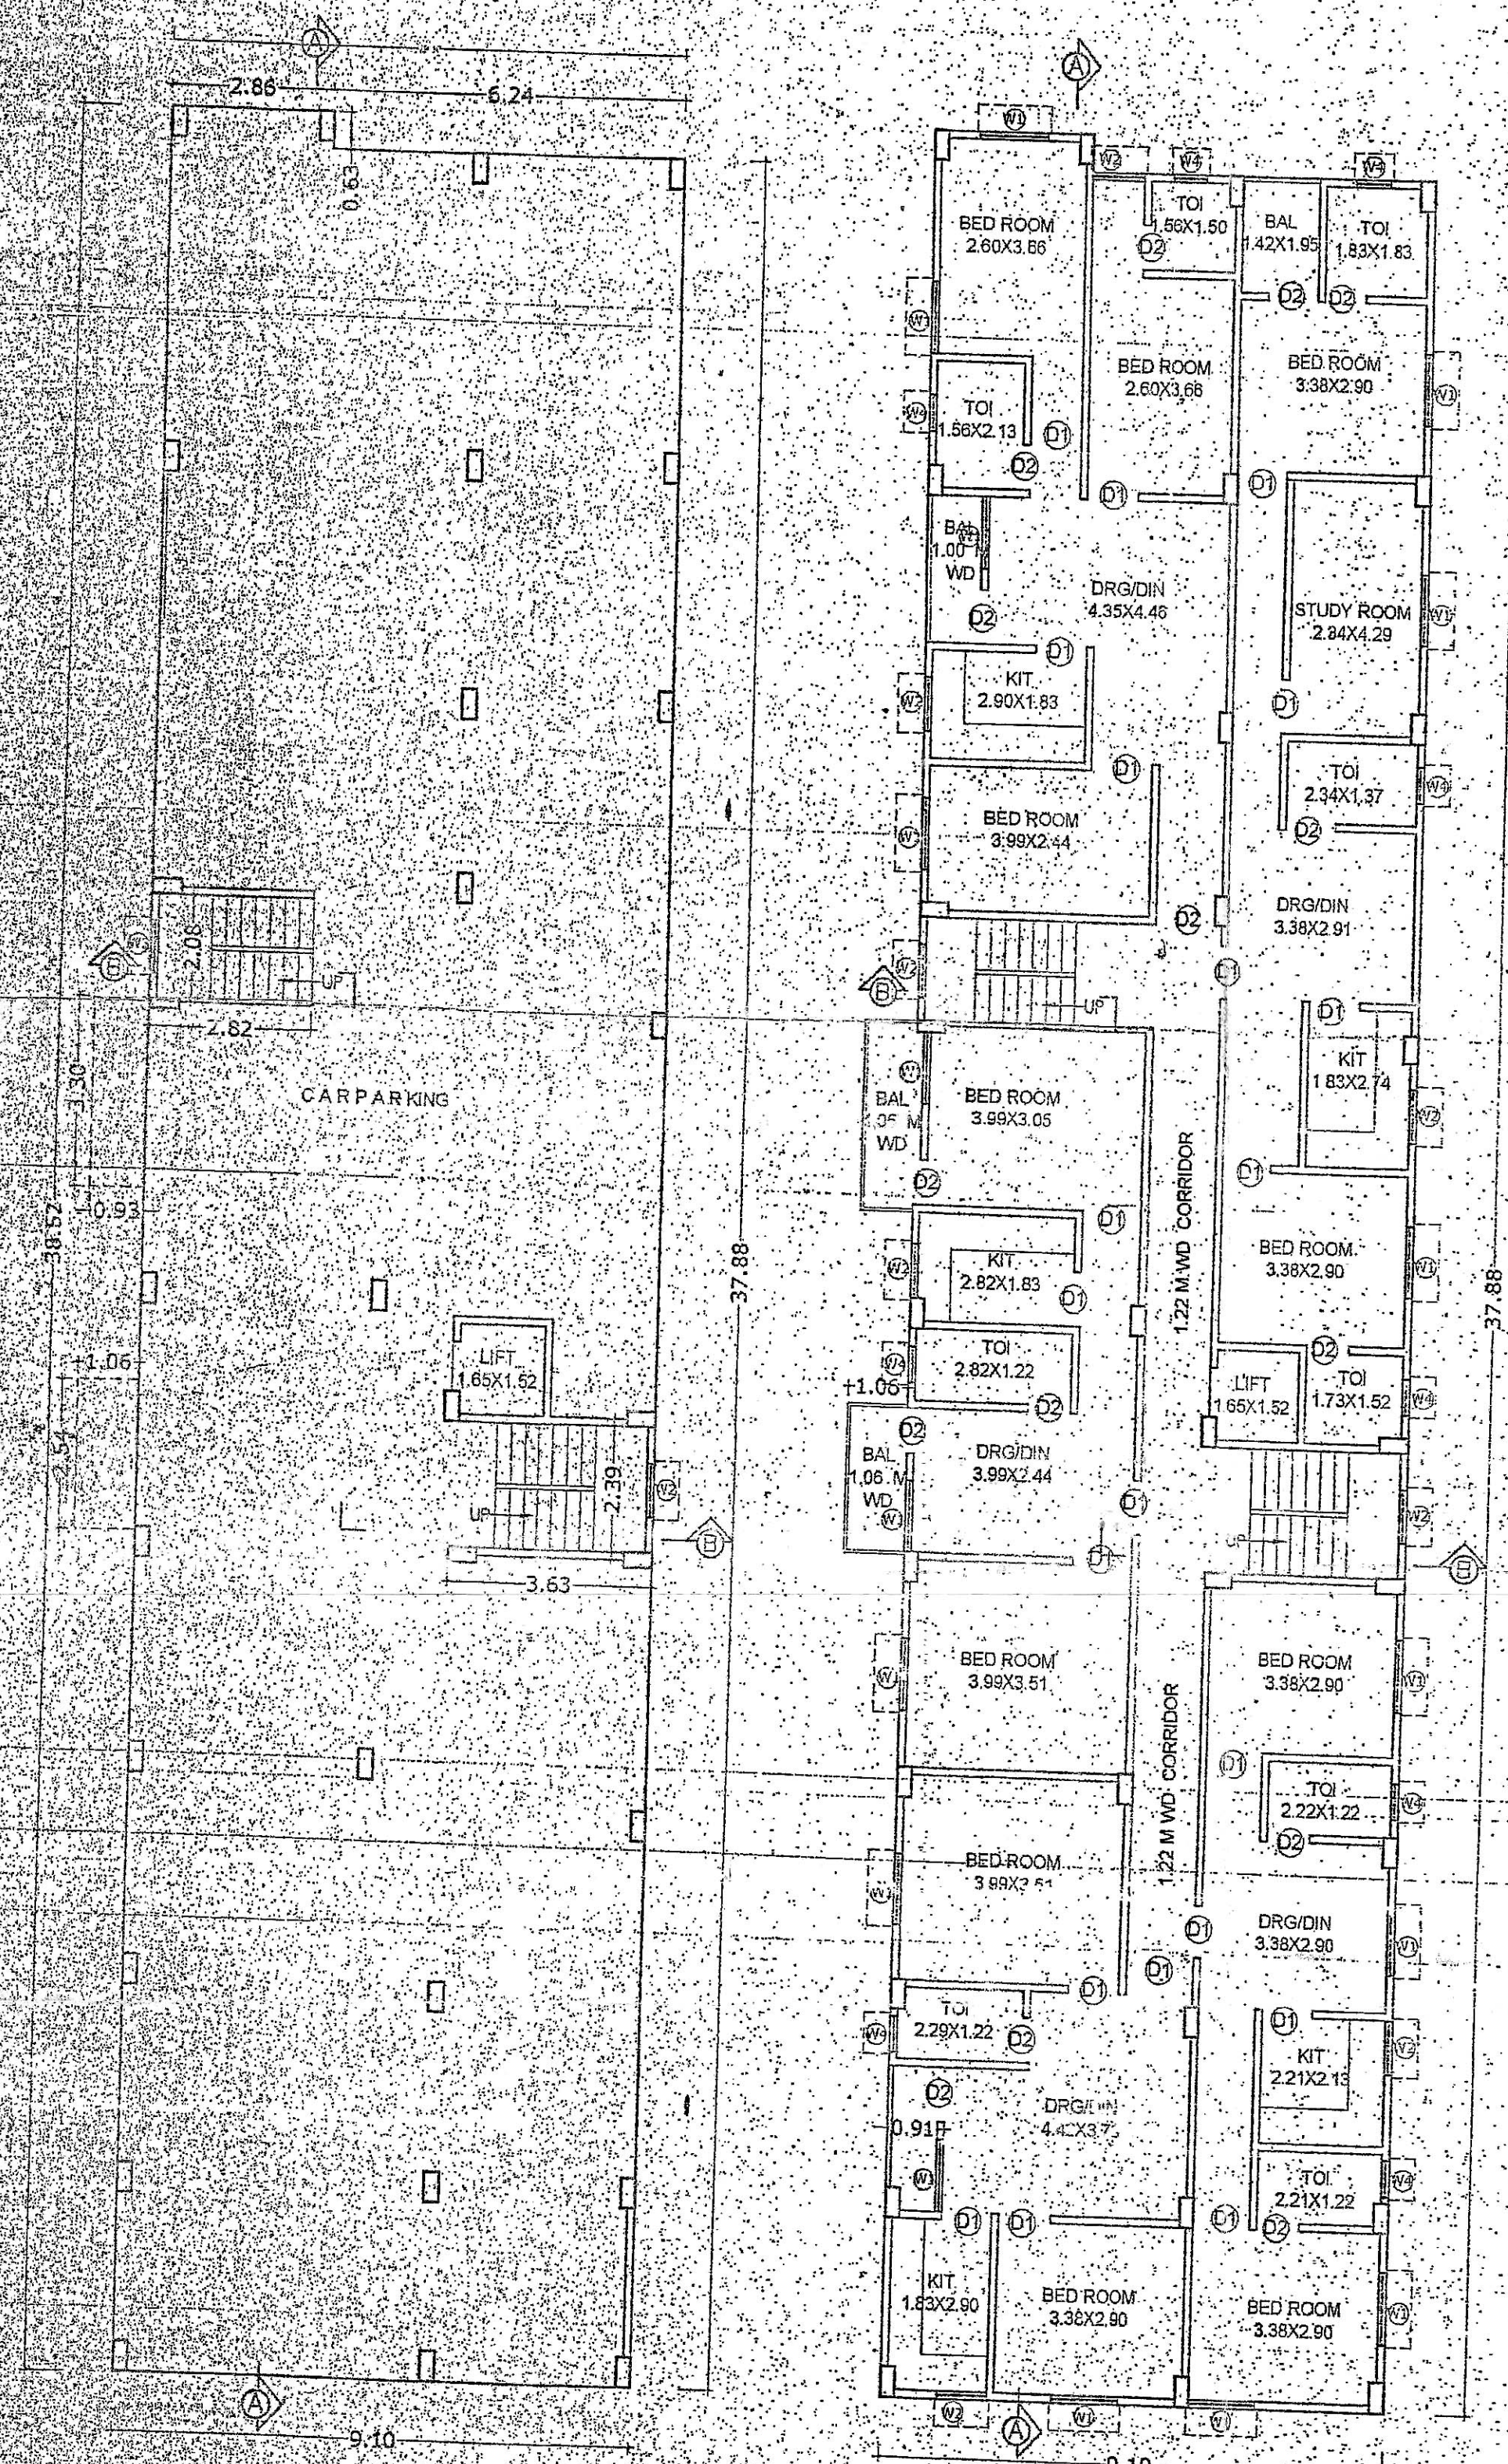


PLAN, GROUND FLOOR


PLAN, 1ST, 2ND, 3RD, 4TH, 5TH & 6TH FLOOR

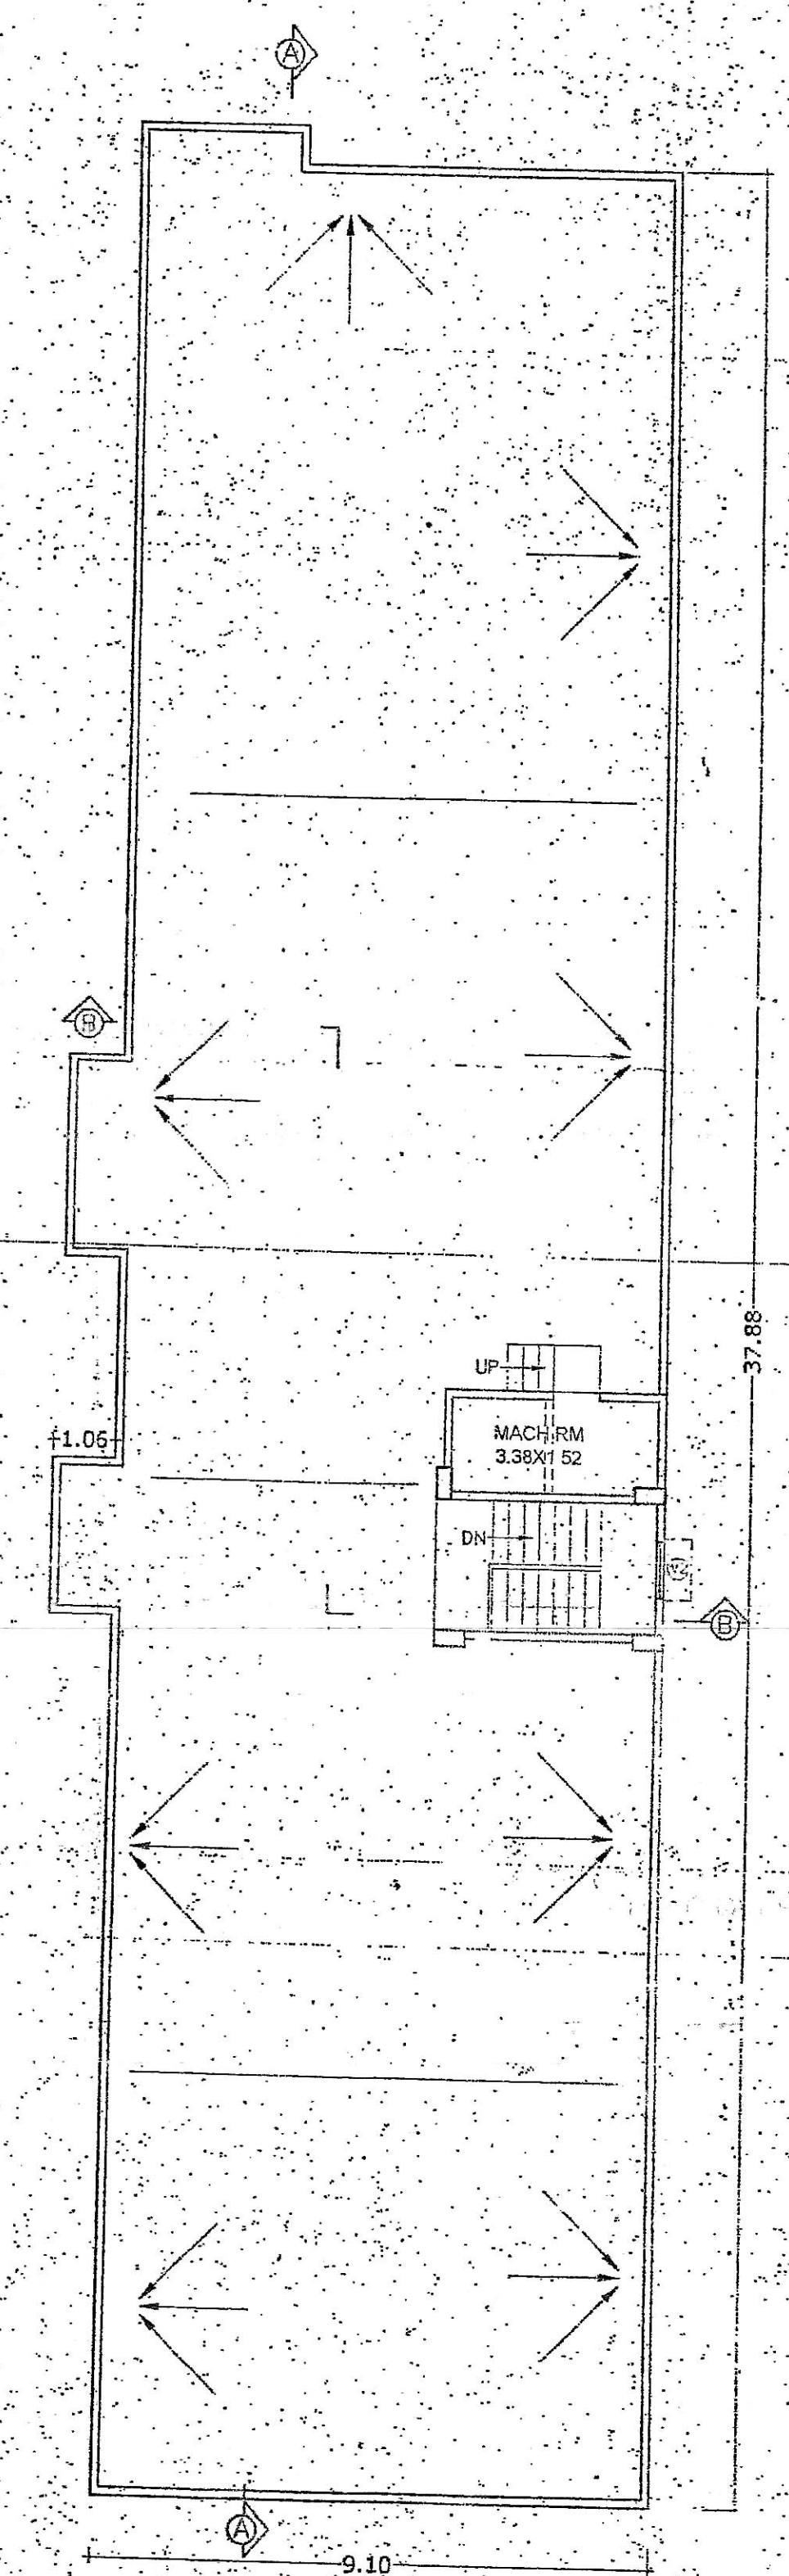


PLAN, TERRACE FLOOR

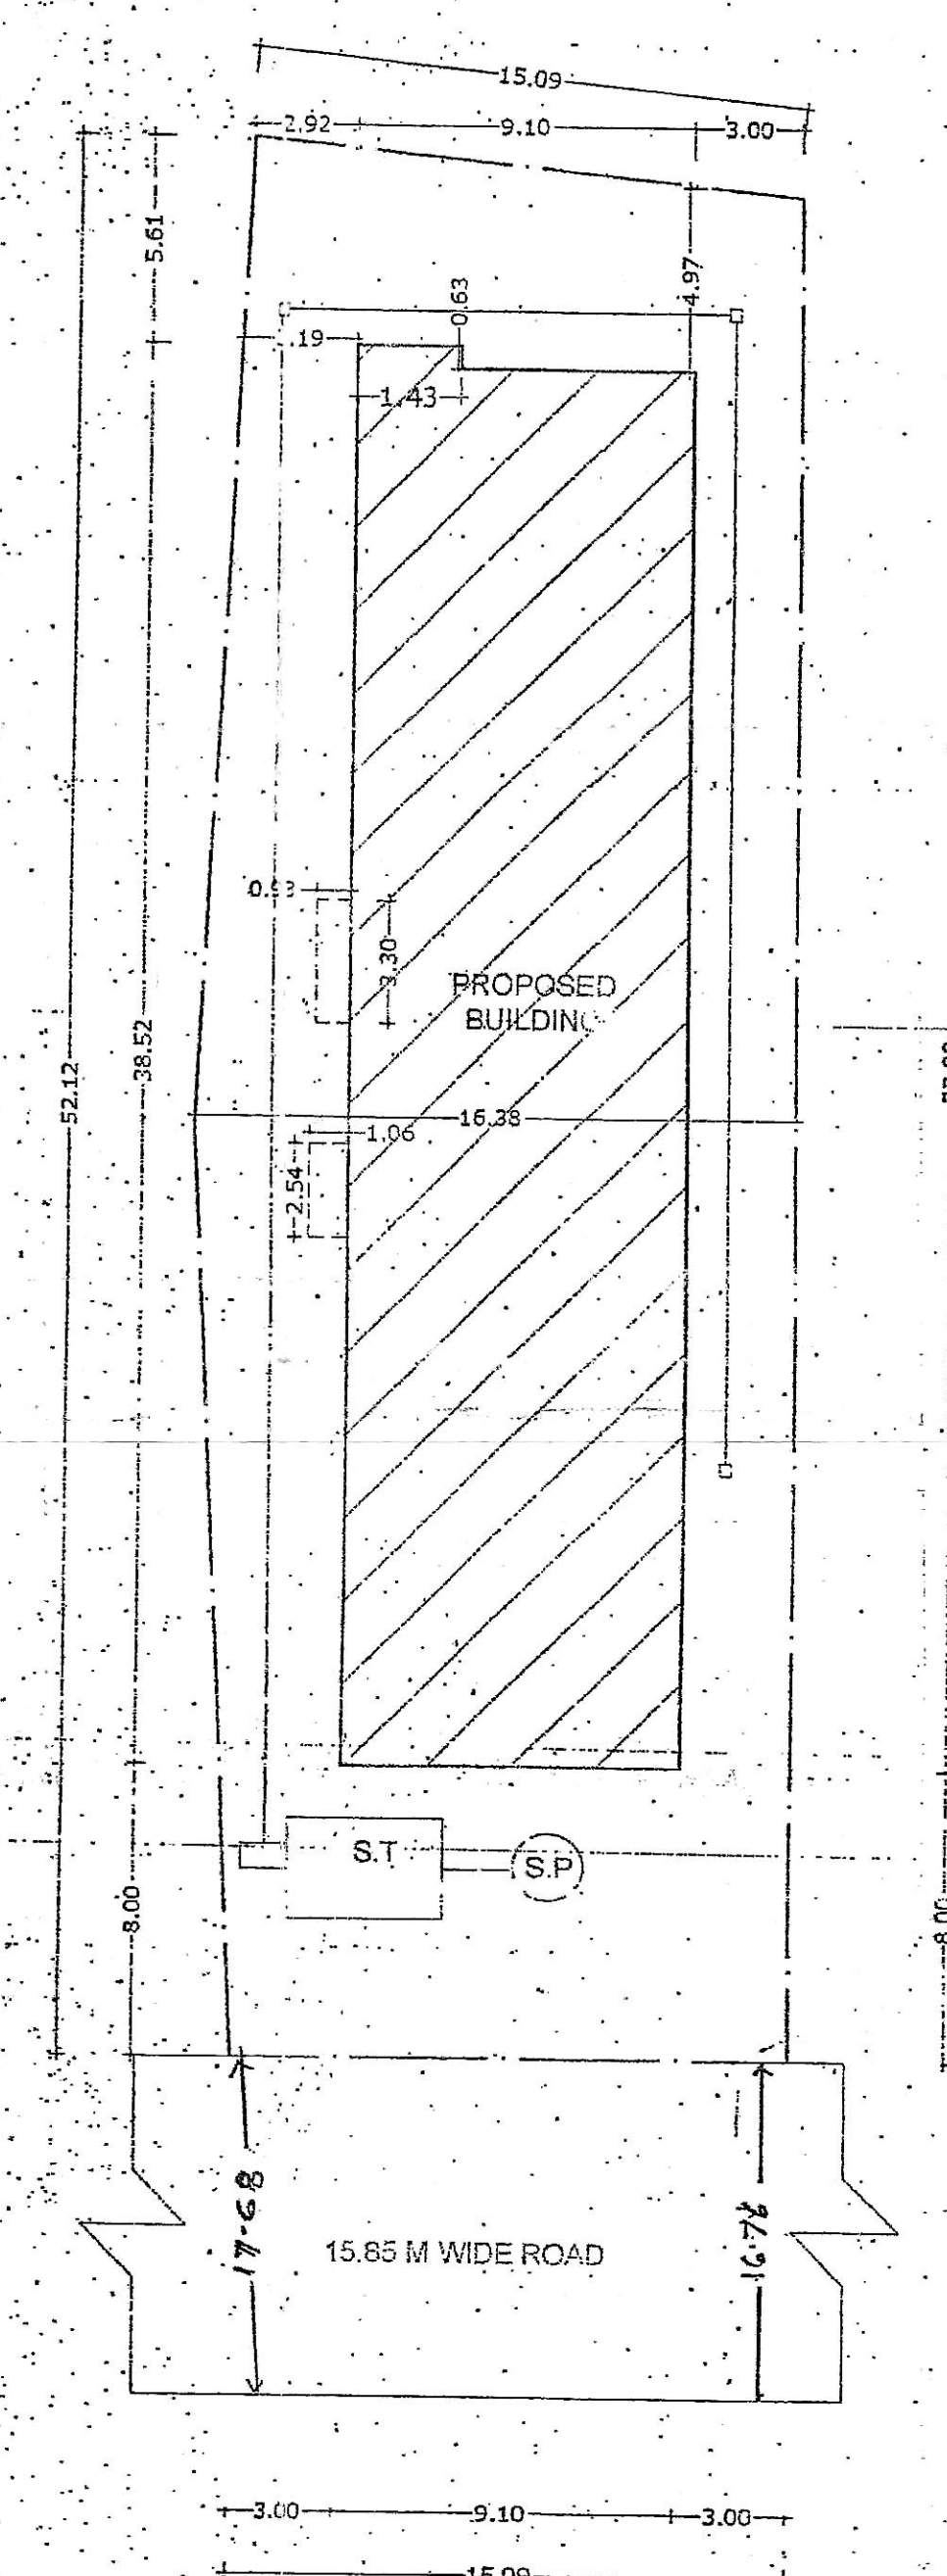



SITE PLAN
SCALE=1:200

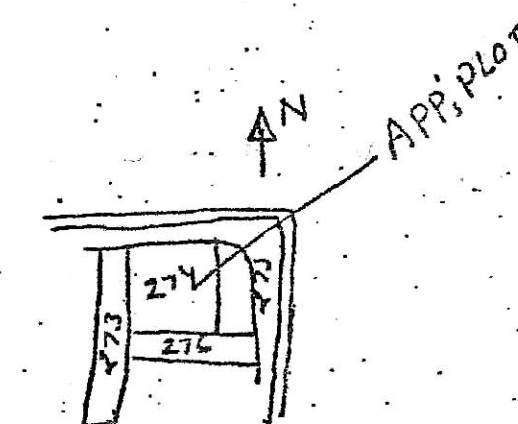


KEY PLAN
SCALE=1"=33'-0"

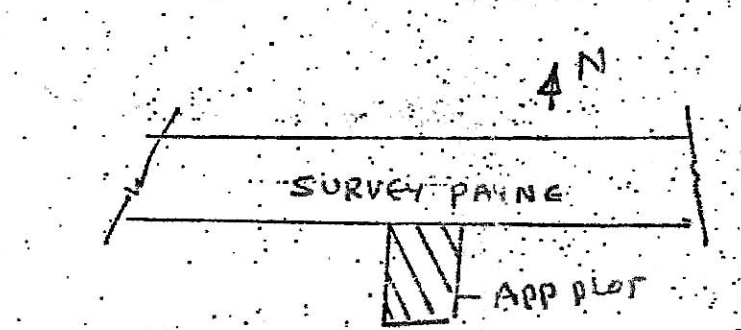


LOCATION PLAN

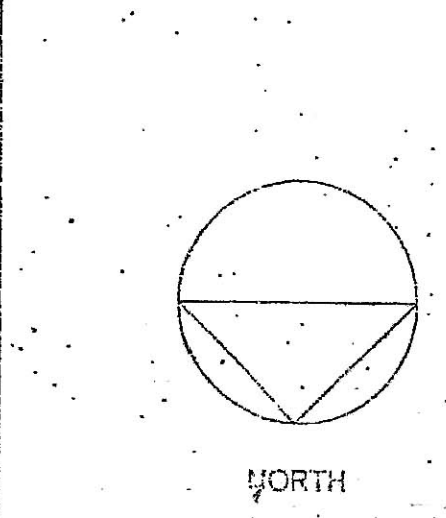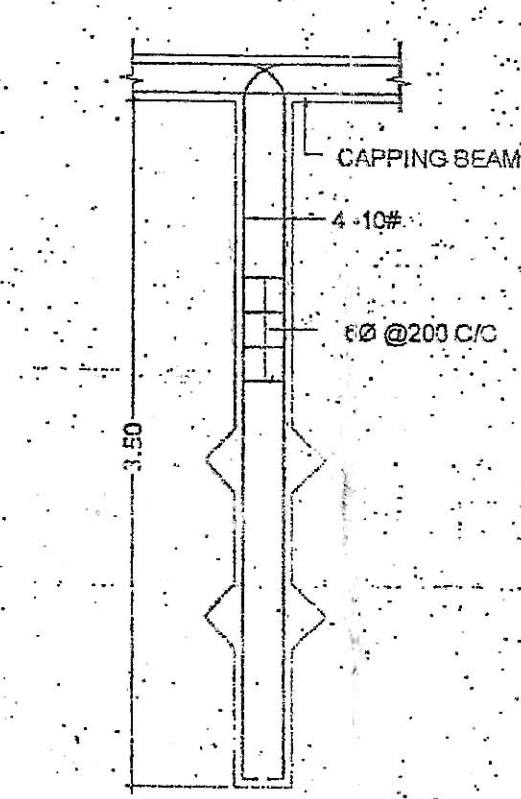

DETAIL OF PILE

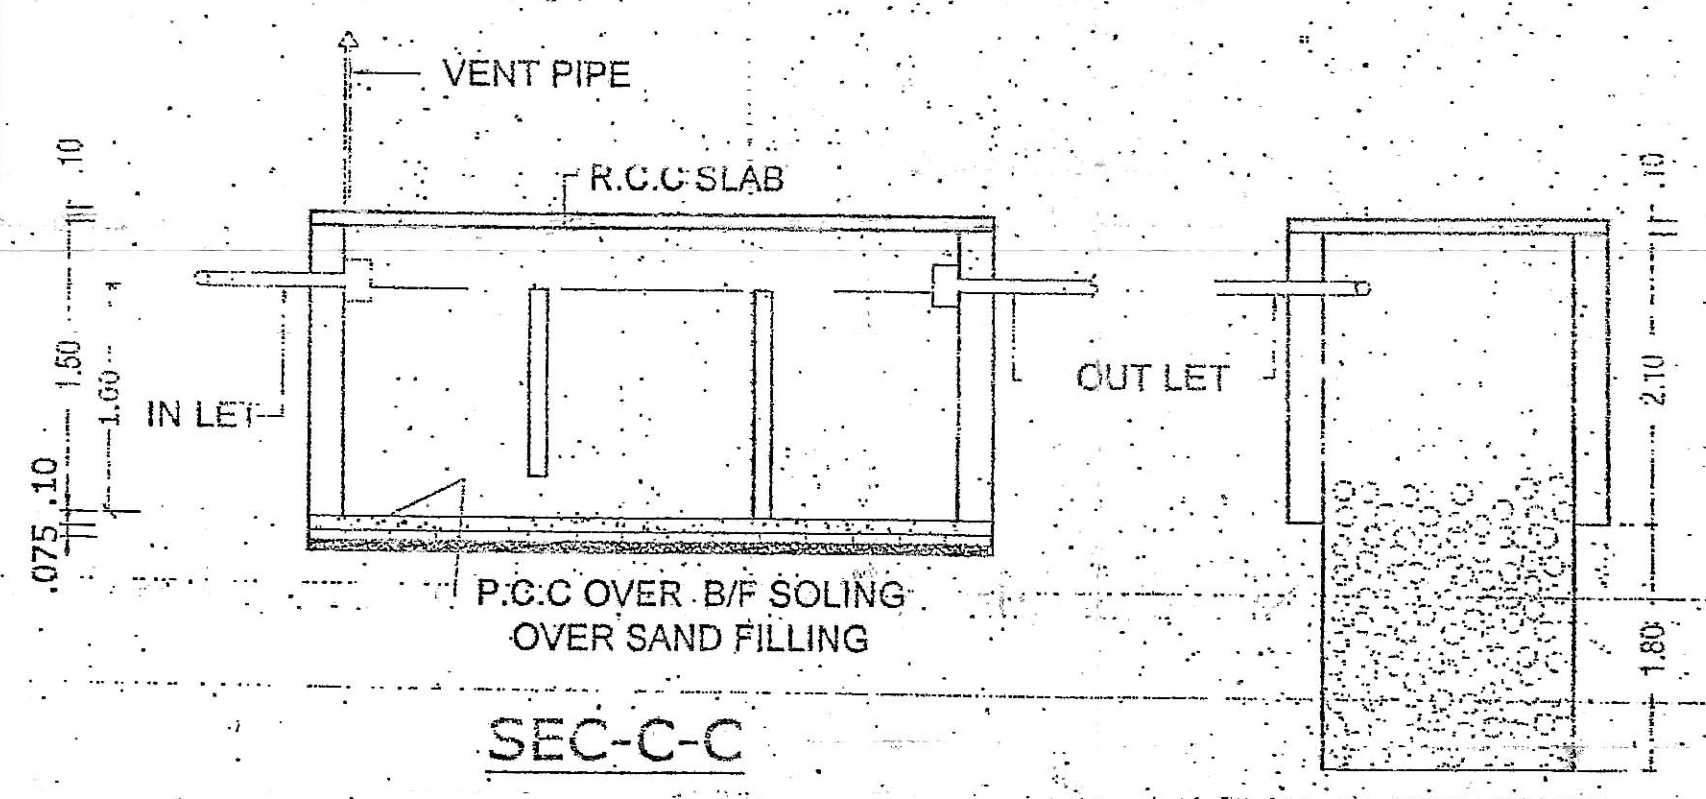

SEC-C-C

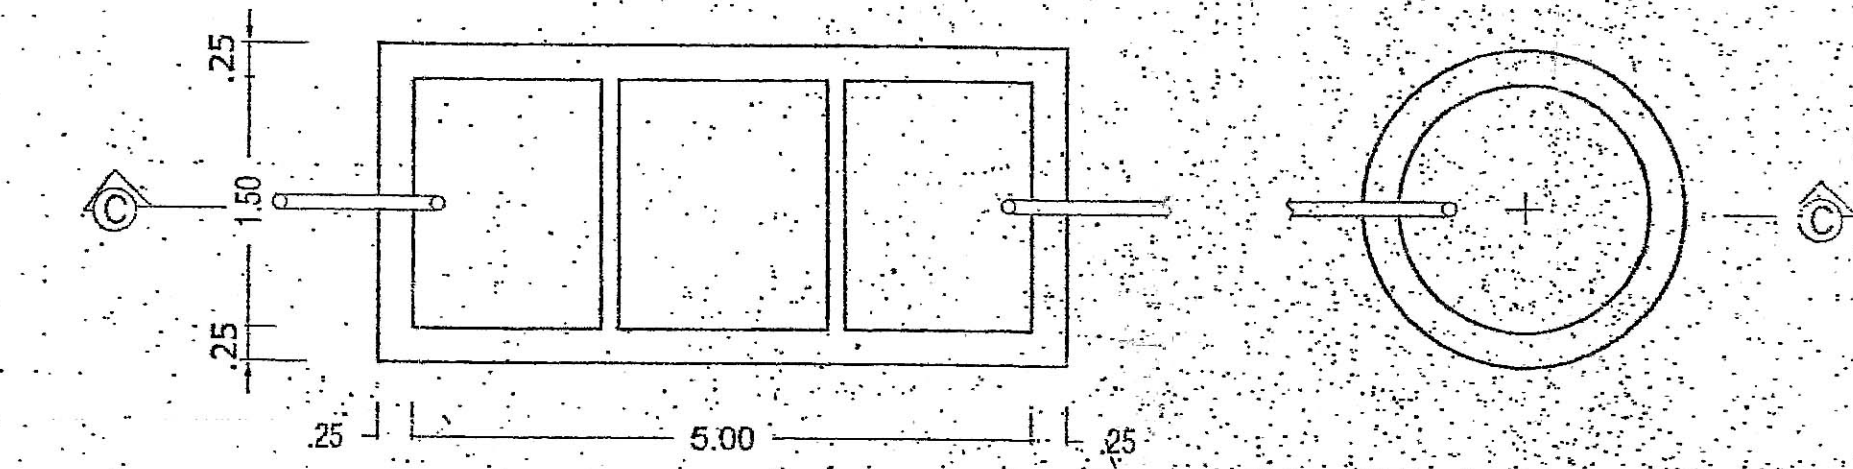

PLAN OF SEPTIC TANK

SCHEDULE OF OPENINGS				
SL.NO.	DESCRIPTION	WIDTH	HEIGHT	SILL
D1	SINGLE LEAF PANEL DOOR	0.91	2.13	
D2	SINGLE LEAF PANEL DOOR	0.76	2.13	
W2	GLAZED SIDE HUNG	0.90	1.35	0.76
W3	GLAZED SIDE HUNG	0.90	1.05	1.06
W4	GLAZED TOP HUNG	0.60	0.91	1.20
V/V	VENTILATOR	VARIA	0.45	

AREA CALCULATION	
TOTAL PLOT AREA	= 797.10 sqm
GROUND FLOOR B/U AREA	= 17.66 sqm
FIRST FLOOR B/U AREA	= 394.12 sqm
SECOND FL. B/U AREA	= 394.12 sqm
THIRD FL. B/U AREA	= 394.12 sqm
FOURTH FL. B/U AREA	= 394.12 sqm
FIFTH FL. B/U AREA	= 394.12 sqm
SIXTH FL. B/U AREA	= 394.12 sqm
TOTAL FLOOR BUILT UP AREA	= 2382.38 sqm
F. A. R	= 2.988
COVERAGE AREA	= 49.44 %
PARKING AREA	= 328.84 sqm

PROPOSED RESIDENTIAL BUILDING OF
ANUJANAND CONSTRUCTION PVT. LTD.,
MANAGING DIRECTOR SRI BIMAL KUMAR
S/O SRI ANAND KISHORE SRIVASTAVA
MAUZA - ADAMPUR, THANA - DANAPUR,
THANA NO-40, KHATA NO- 166
PLOT NO - 274, TAUKI NO -5619,
DIST - PATNA

SHEET TITLE		
PLANS		
SCALE 1:100 1:200	DATE	DWG. NO. M-1/2
SRI ANUJANAND CONSTRUCTION PVT. LTD. Managing Director		Permitting B. E. (Civil) M. Sc. Structural Engineer License No-01/2011-12 Shri Anand Kishore Srivastava Patna
SIG. OF OWNER		

The Owner/Builder in no case deviate
construction from the sanctioned plan
Any Deviation Found during construction
or any time the entire structure will be
treated as unauthorized and the owner/
builder will be liable for legal action. The
owner will keep a copy of sanctioned
plan at the site during construction.
Sanctioned plan valid for three years only.

Certified Architect (Name) Raman Kumar.
C.O.A. Reg. No. CA/82/5719
ULB- Nagar Parishad, Khagaul
Empowerment No. 19/11-12
Plan Case No. 112/11-12
Date of Issuance 10/01/2011
Sanction of Plan according under
Provision of Section 314 of Bihar
Municipal Act, 2007

Permitting
B. E. (Civil) M. Sc.
Structural Engineer
License No-01/2011-12
Shri Anand Kishore Srivastava
Patna