


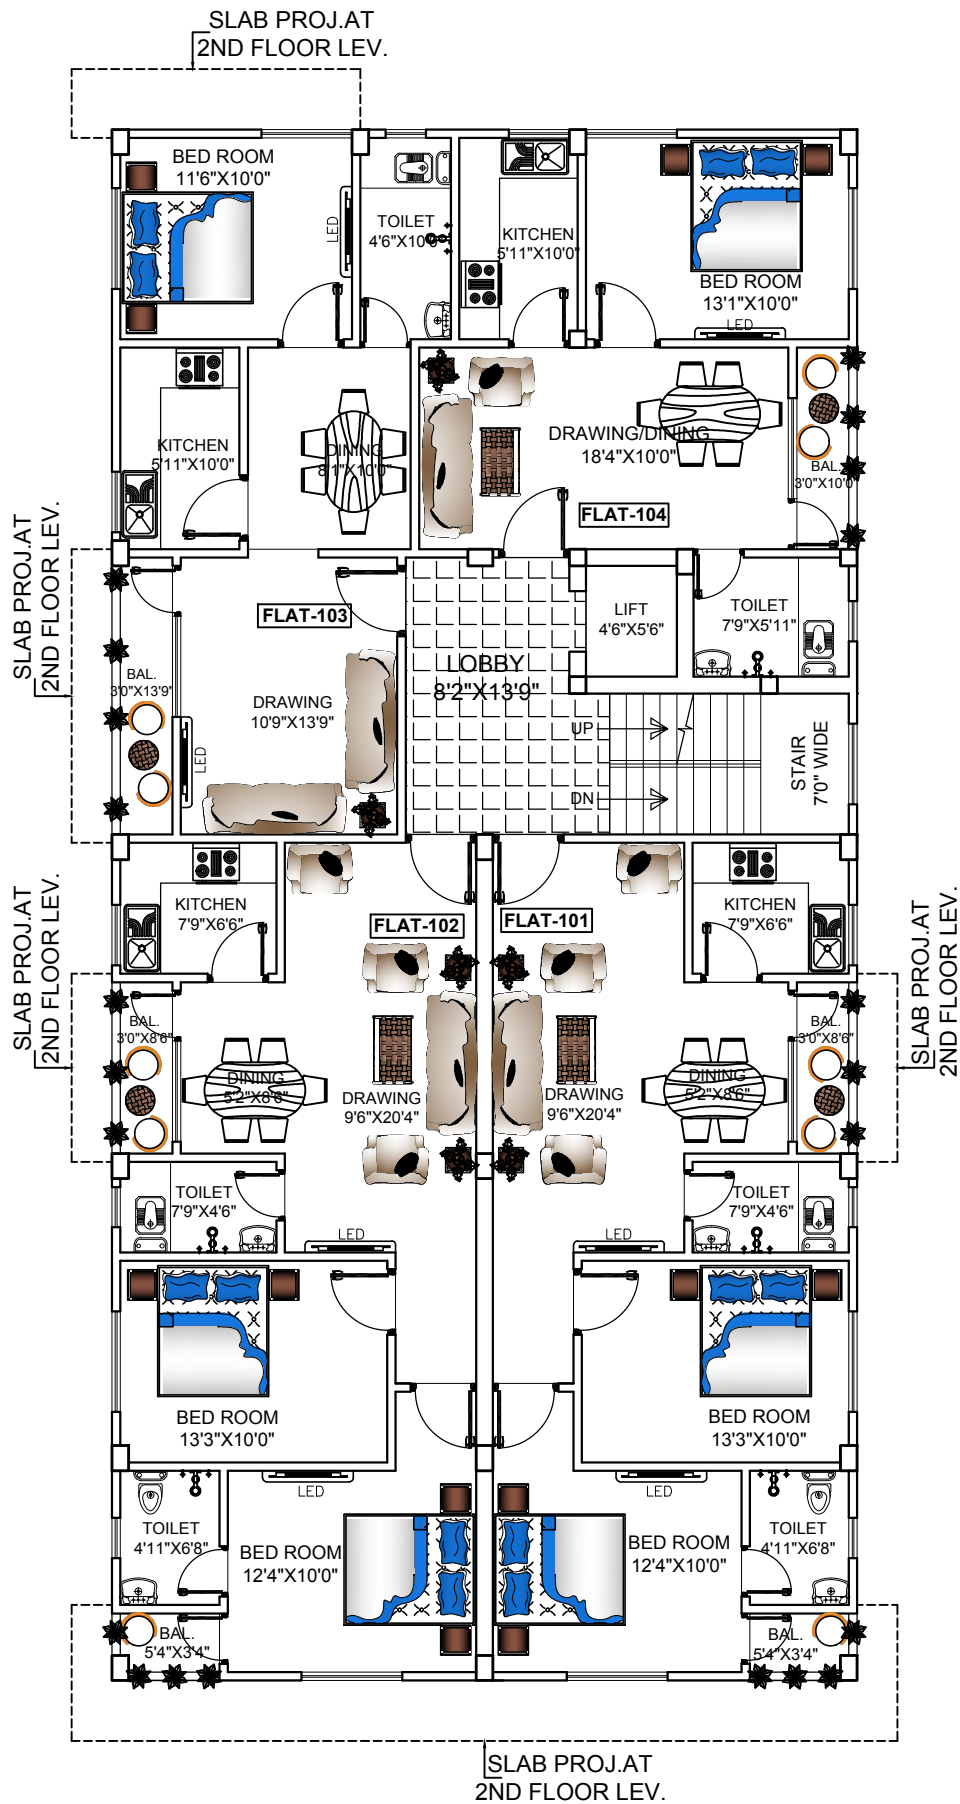


Project:-

Proposed Apartment 'Malti Kuni'
At- Bodhgaya

Client:-

Vastu Vastaya Pvt. Ltd.

North:-

 

Sheet Title:-

FIRST FLOOR PLAN

Dealt by :-

Ckd by:-

Date :-

REVISION :-

NO:-	DETAIL:-	DATE:-
5		
4		
3		
2		
1		

SCALE: ARCHITECTS

Ar. Abhishek Kumar

Abhivanta Nagar, Ashivana Nagar Phase-I Road, Patna

N.T.S

Fig. No.:- IAPL/ARCH/...../Concept/AR-01

Serial No.:- AR-02

Revision:- AR/WD/R-0

All Dimension Are in feet & Inches