




PLAN OF SEPTIC TANK AND SOAK PIT

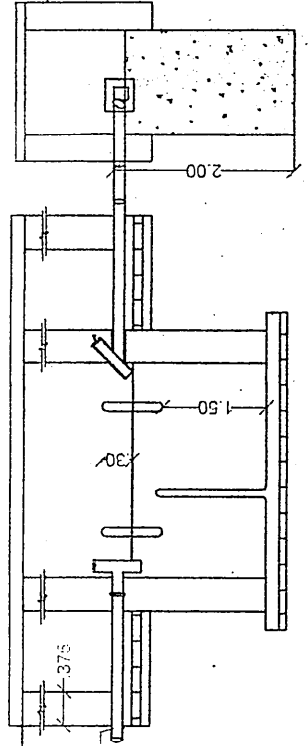


SECTION ON 'Z-Z'

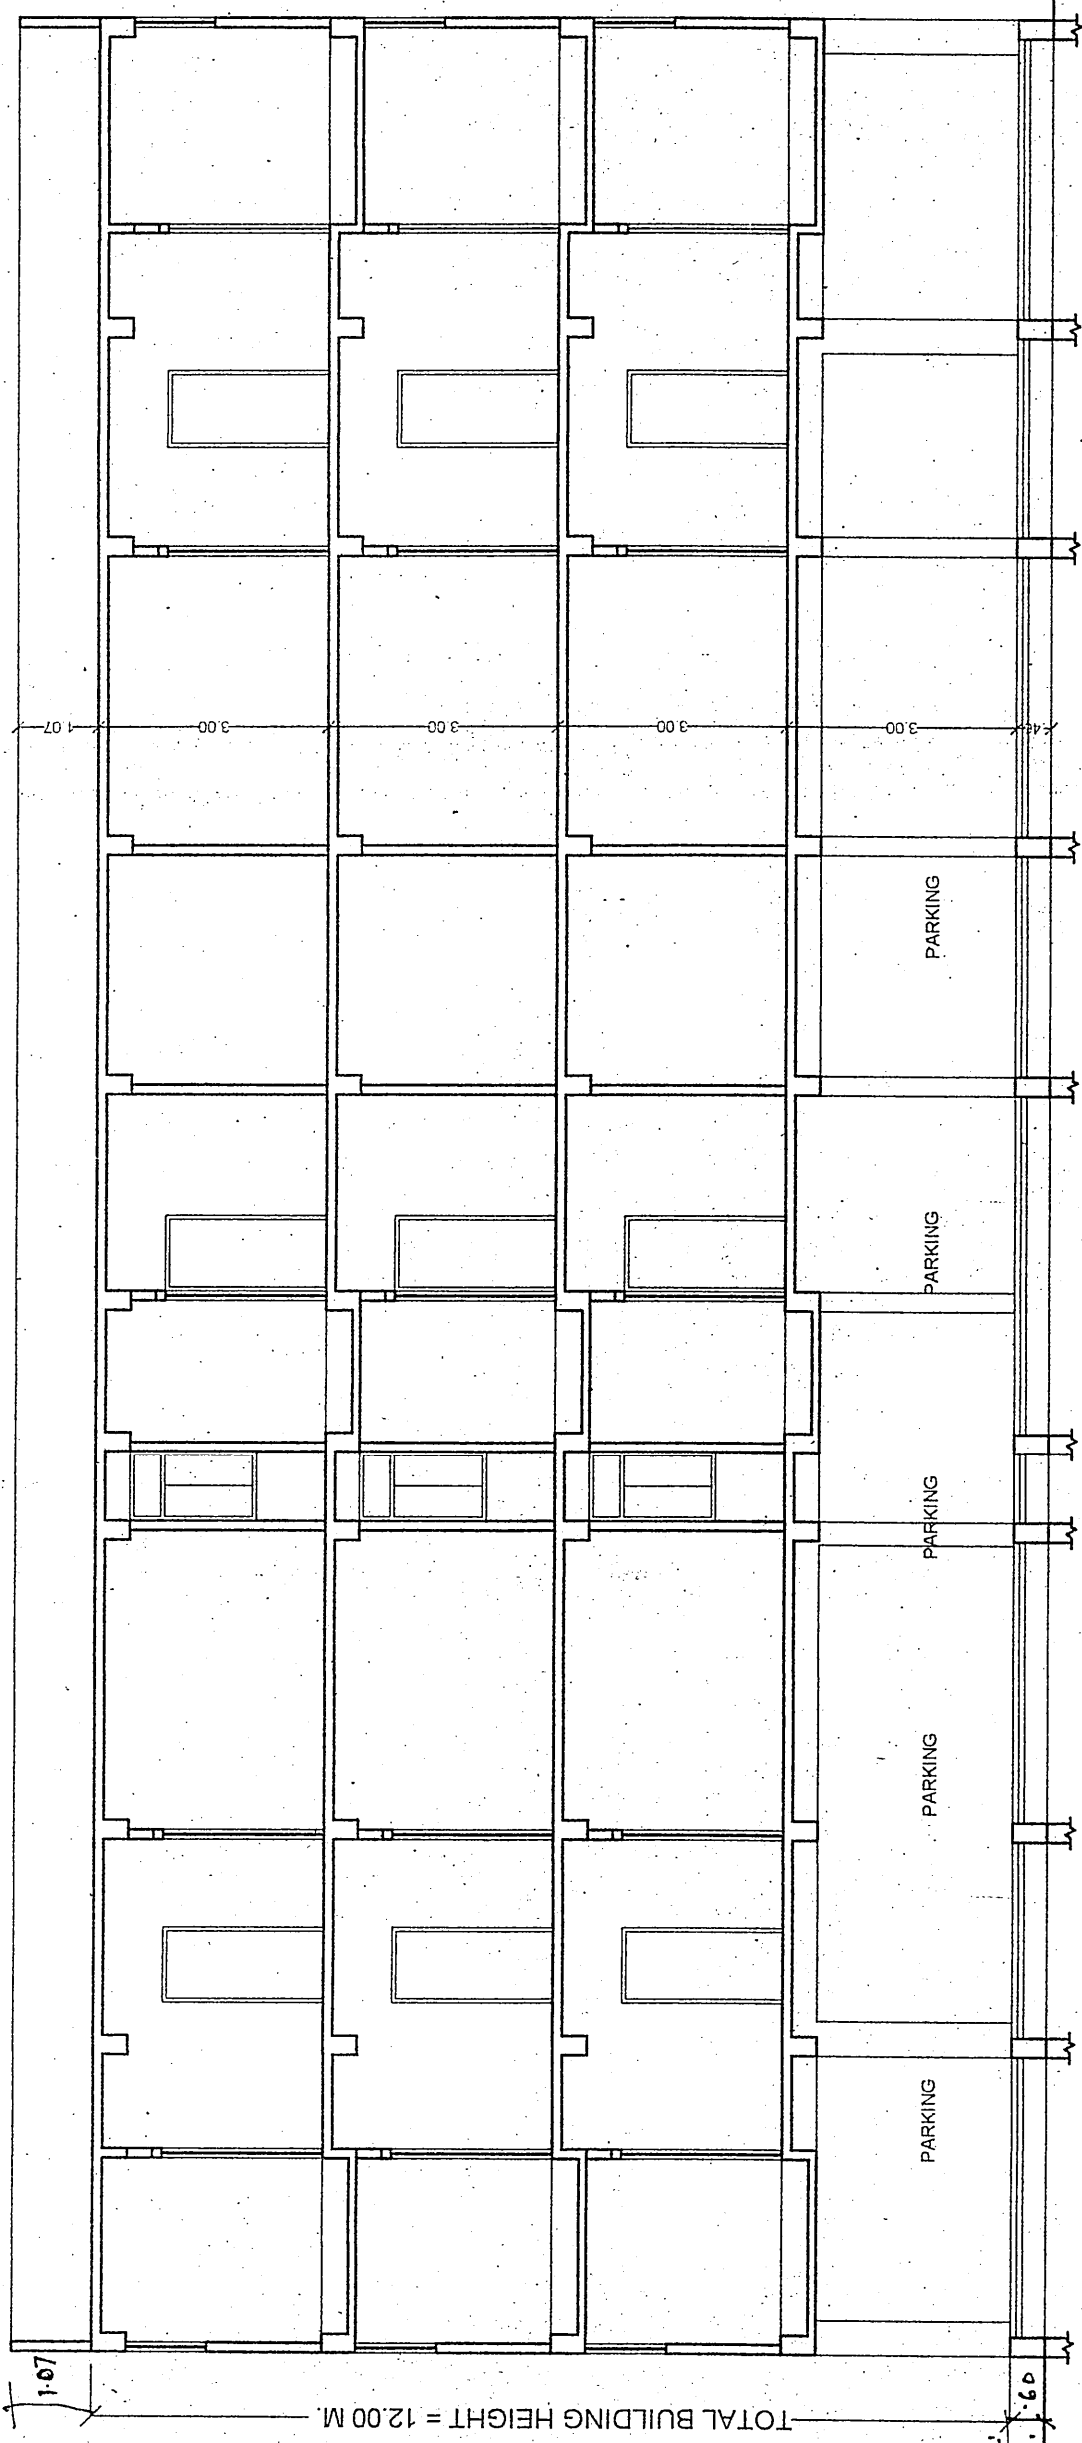


SECTION X-X

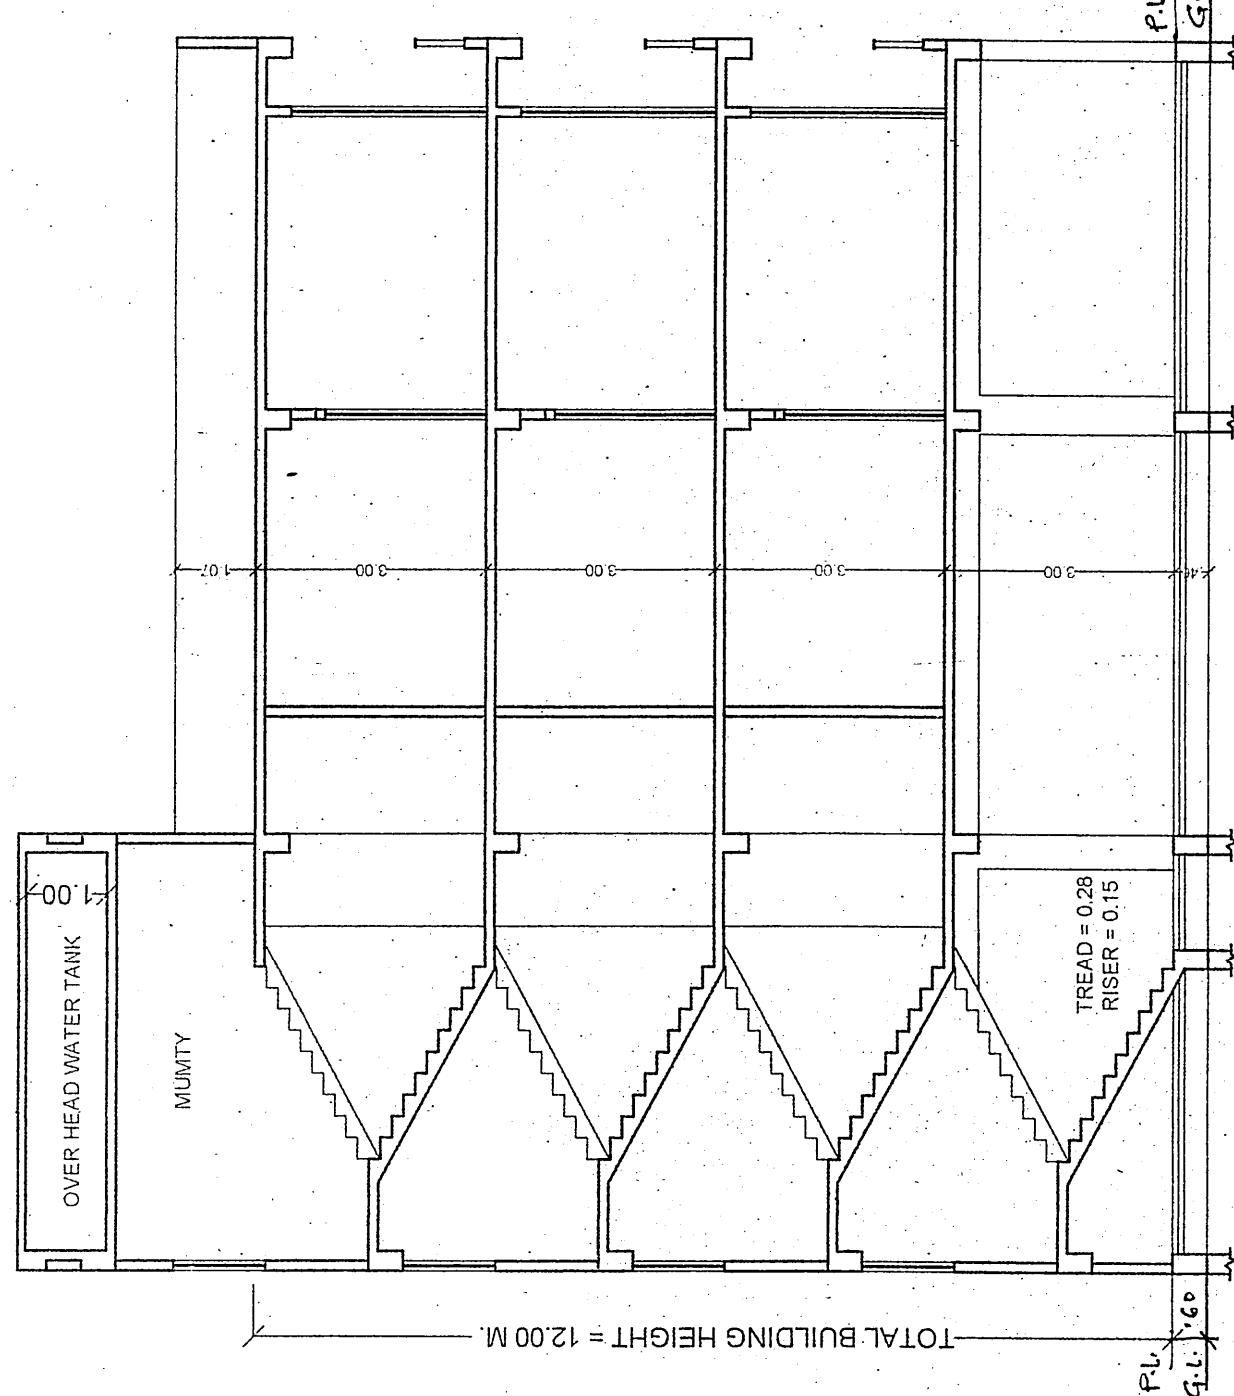


SECTION Y-Y

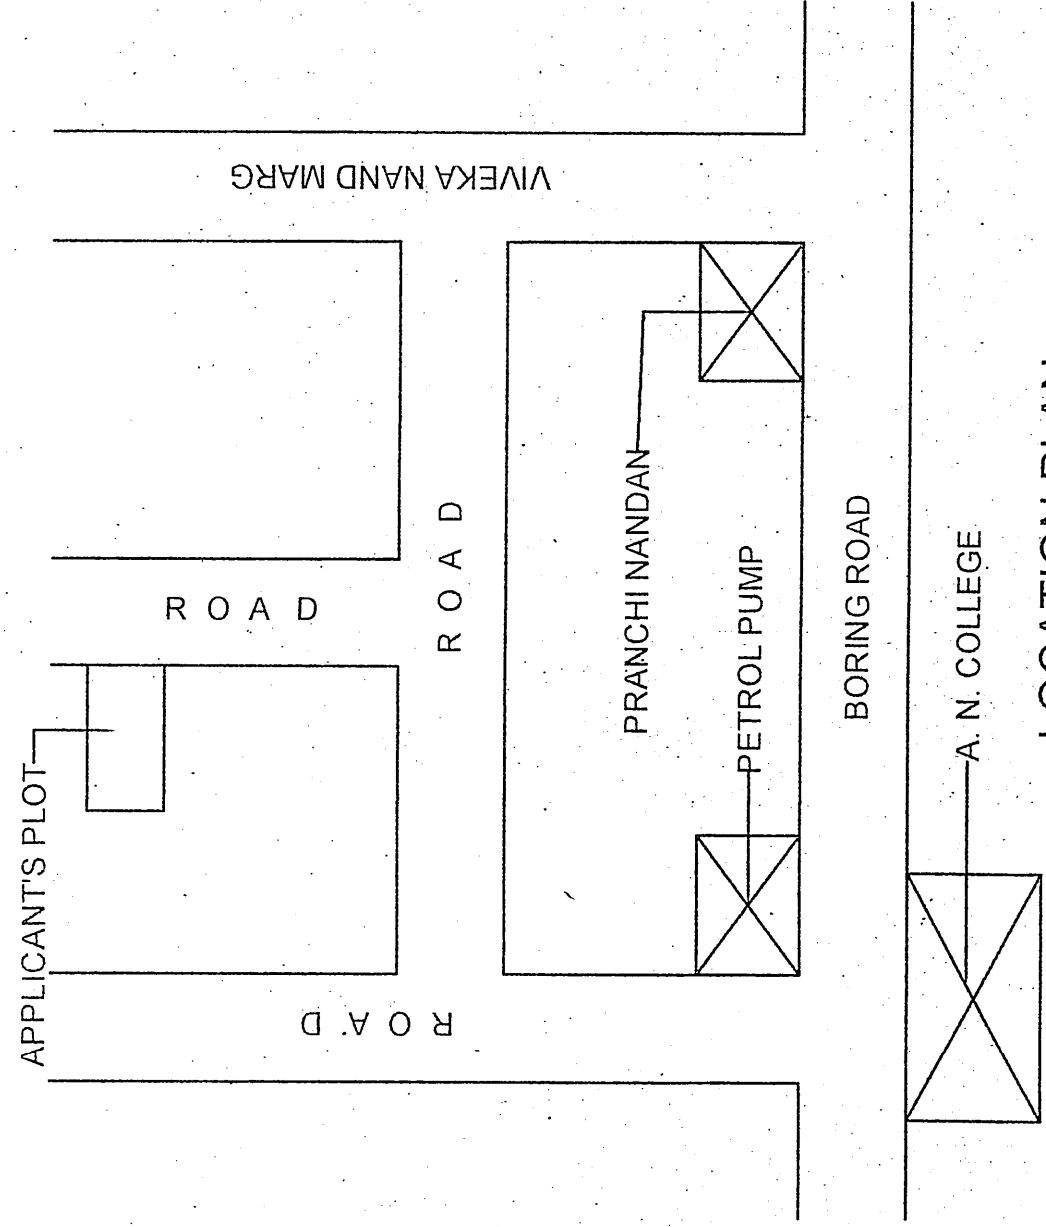


LOCATION PLAN

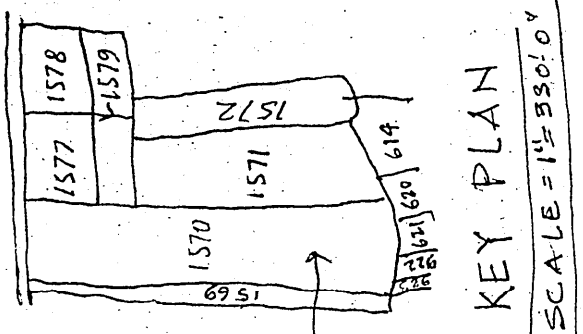


KEY PLAN
SCALE = 1:12500

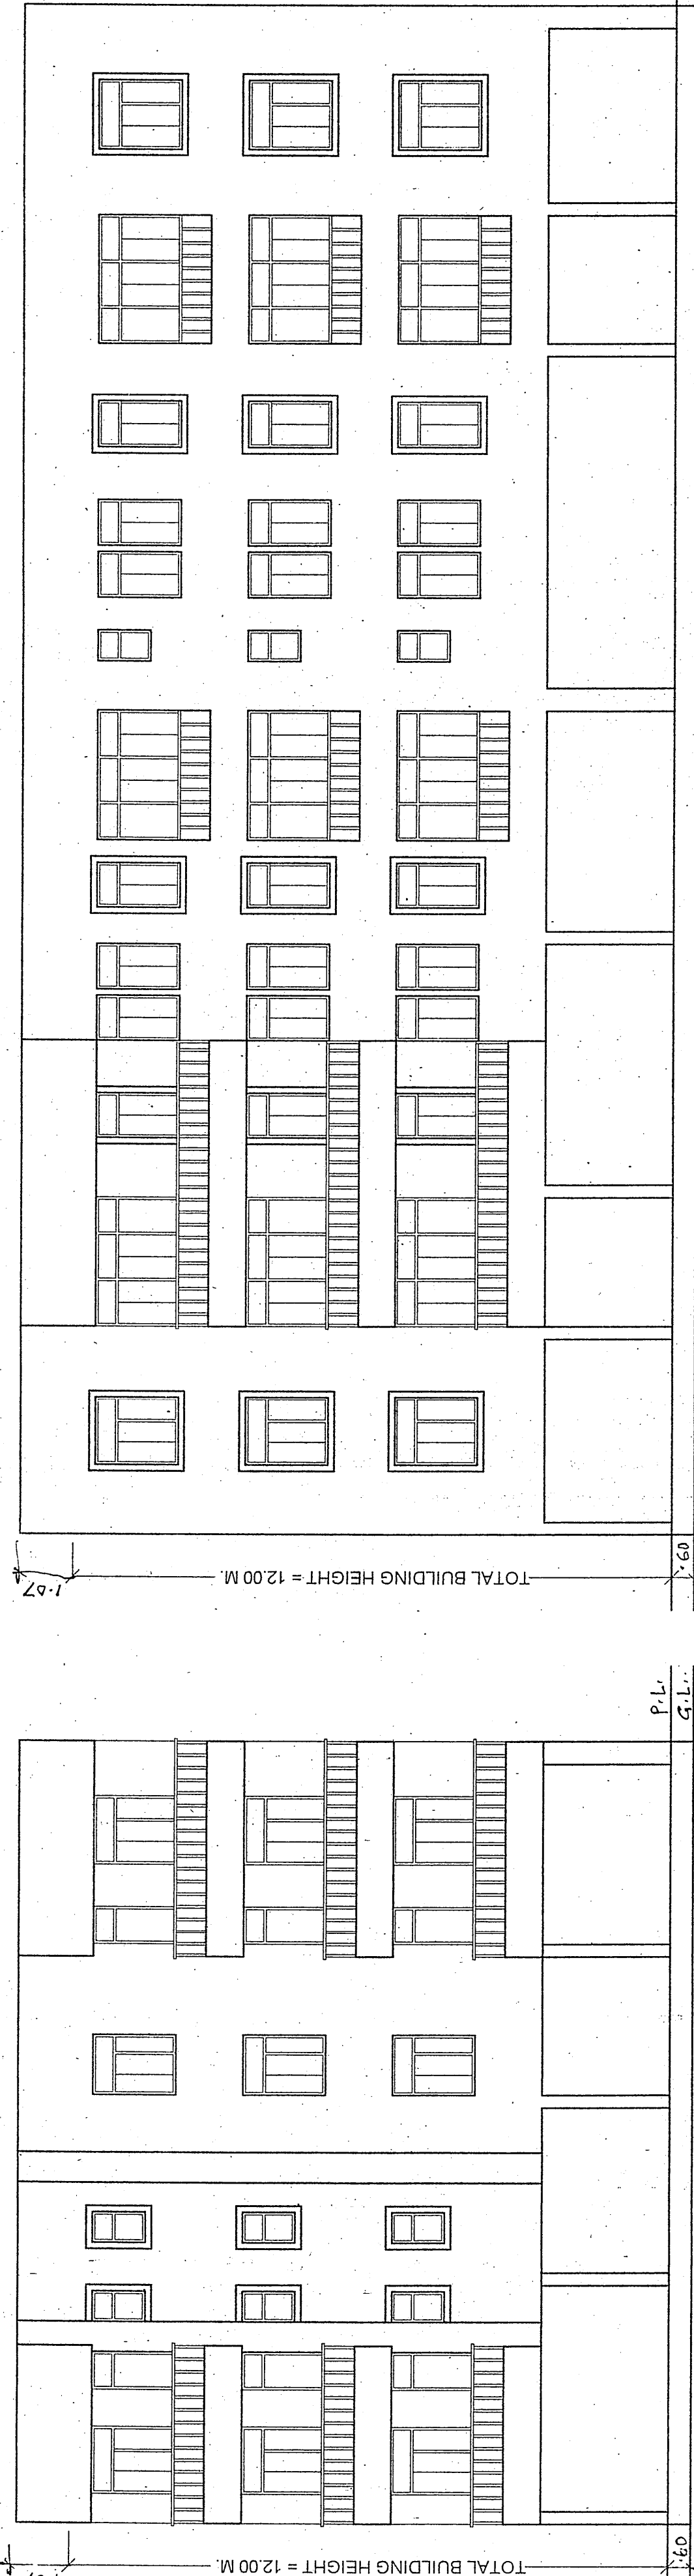

FRONT ELEVATION

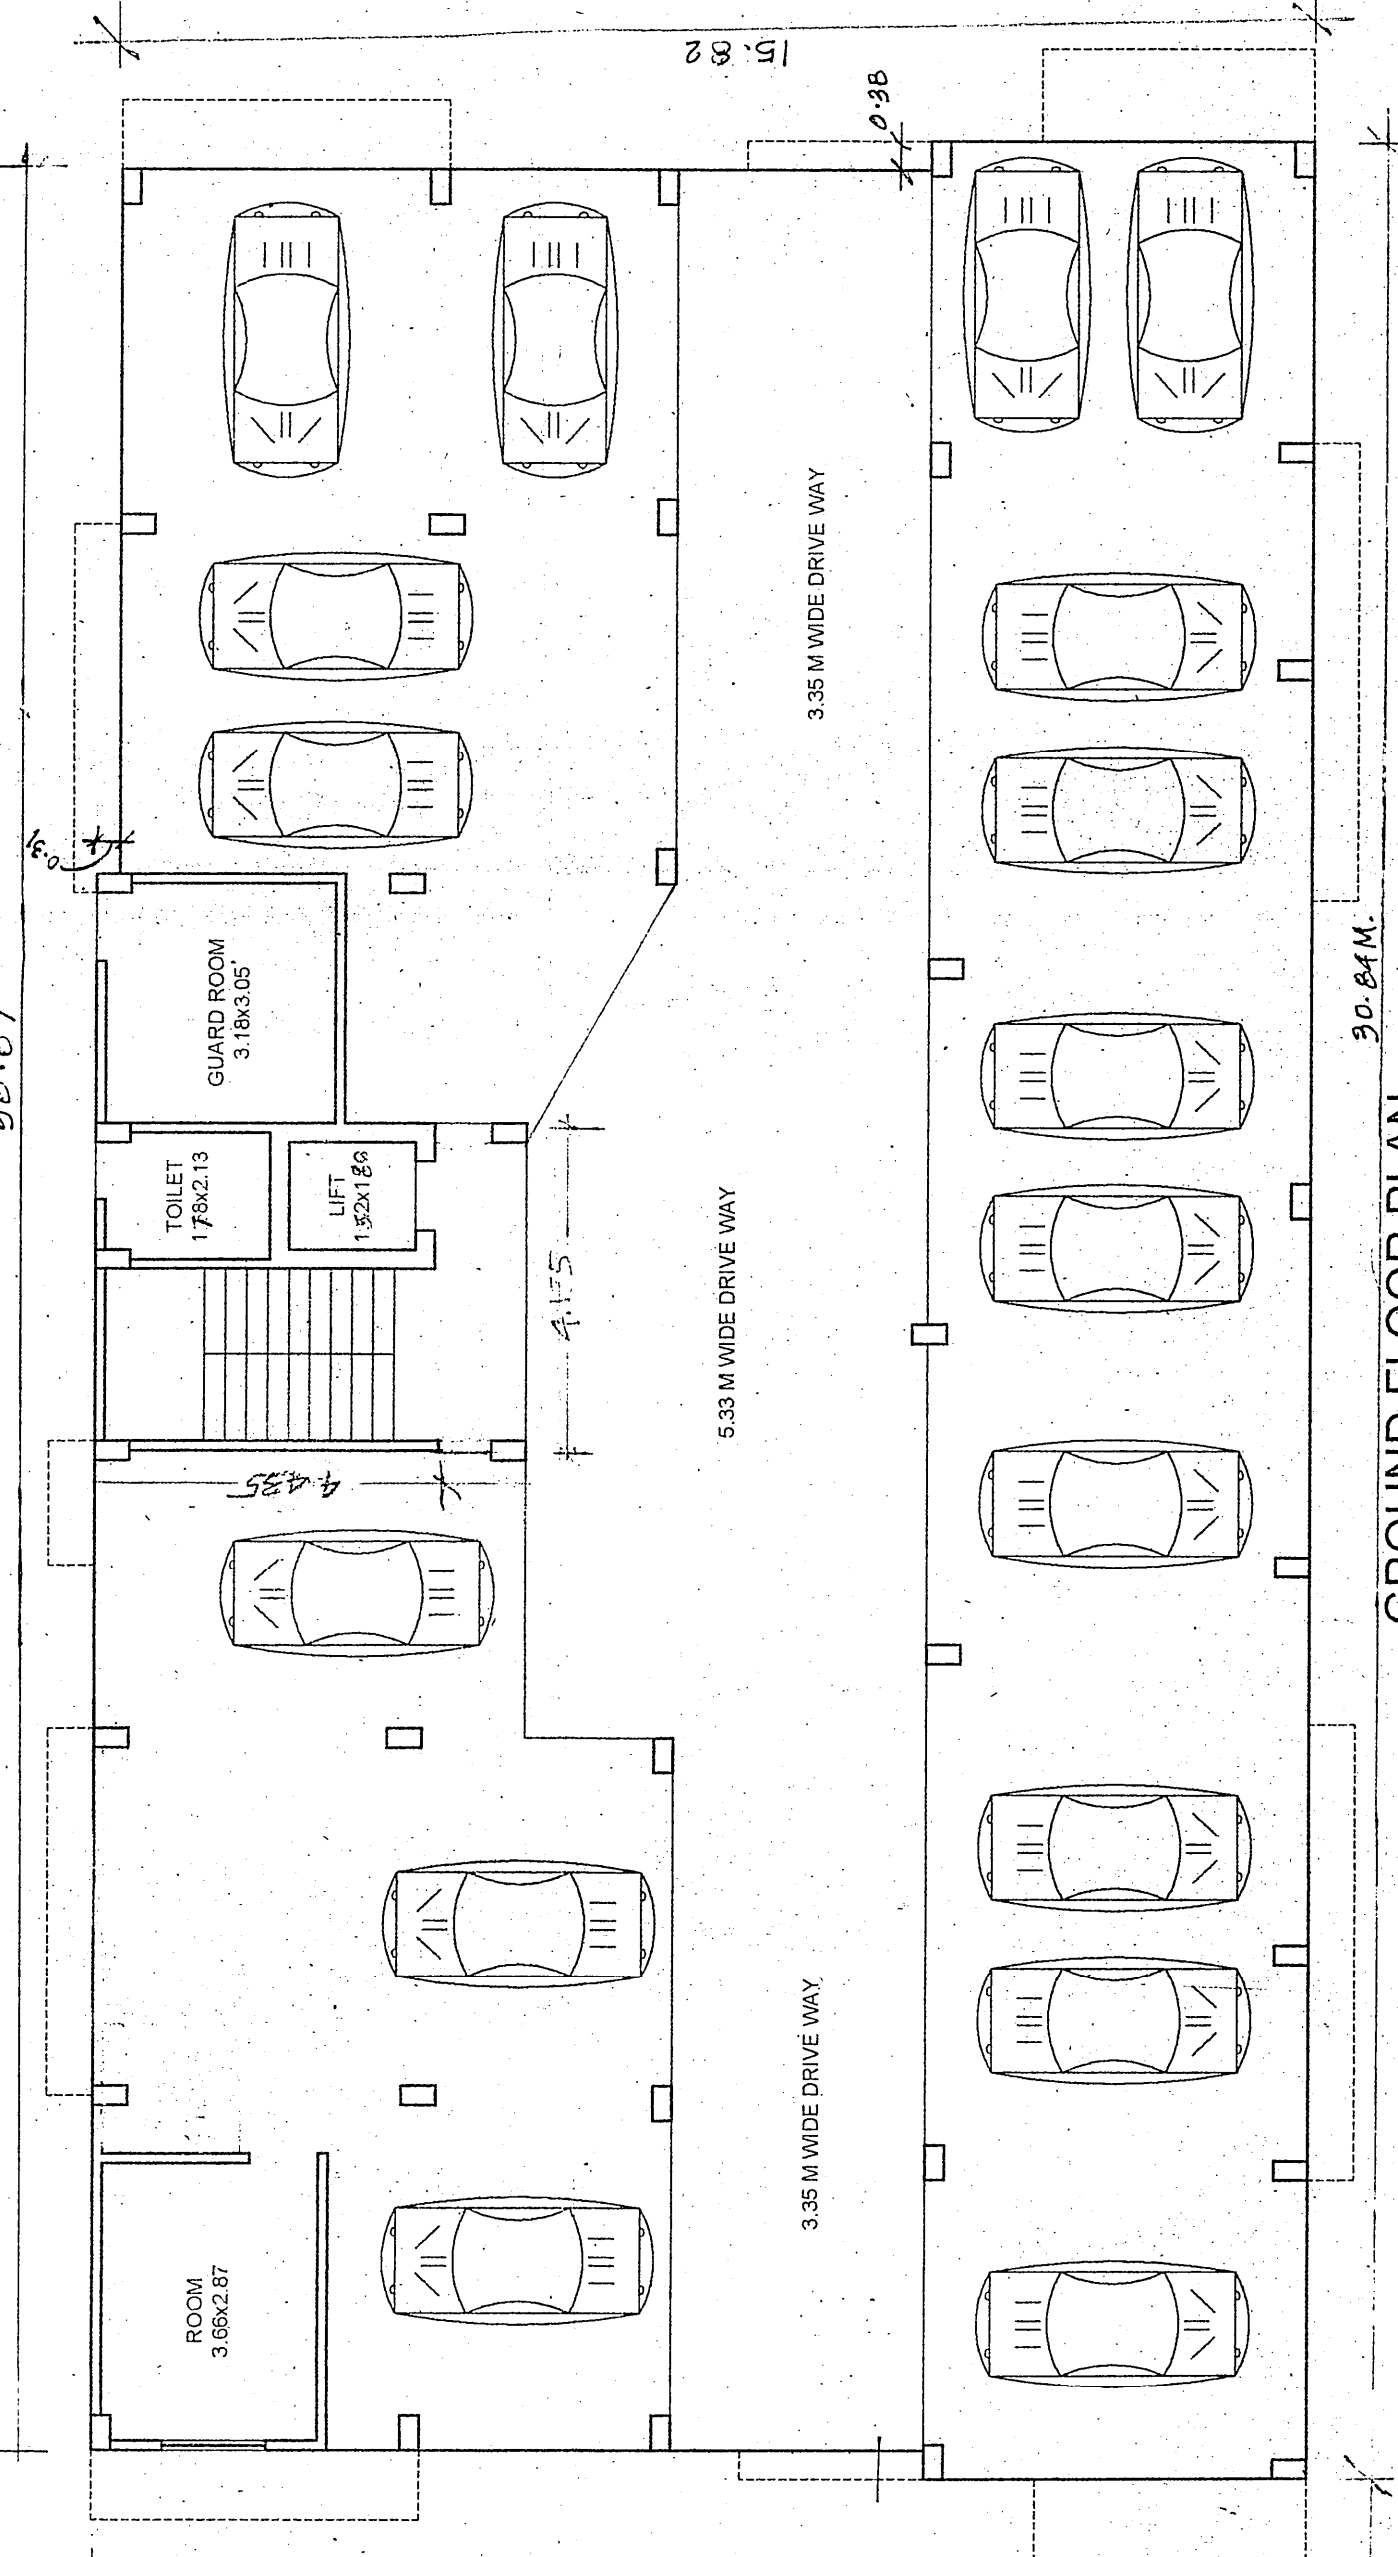


GROUND FLOOR PLAN

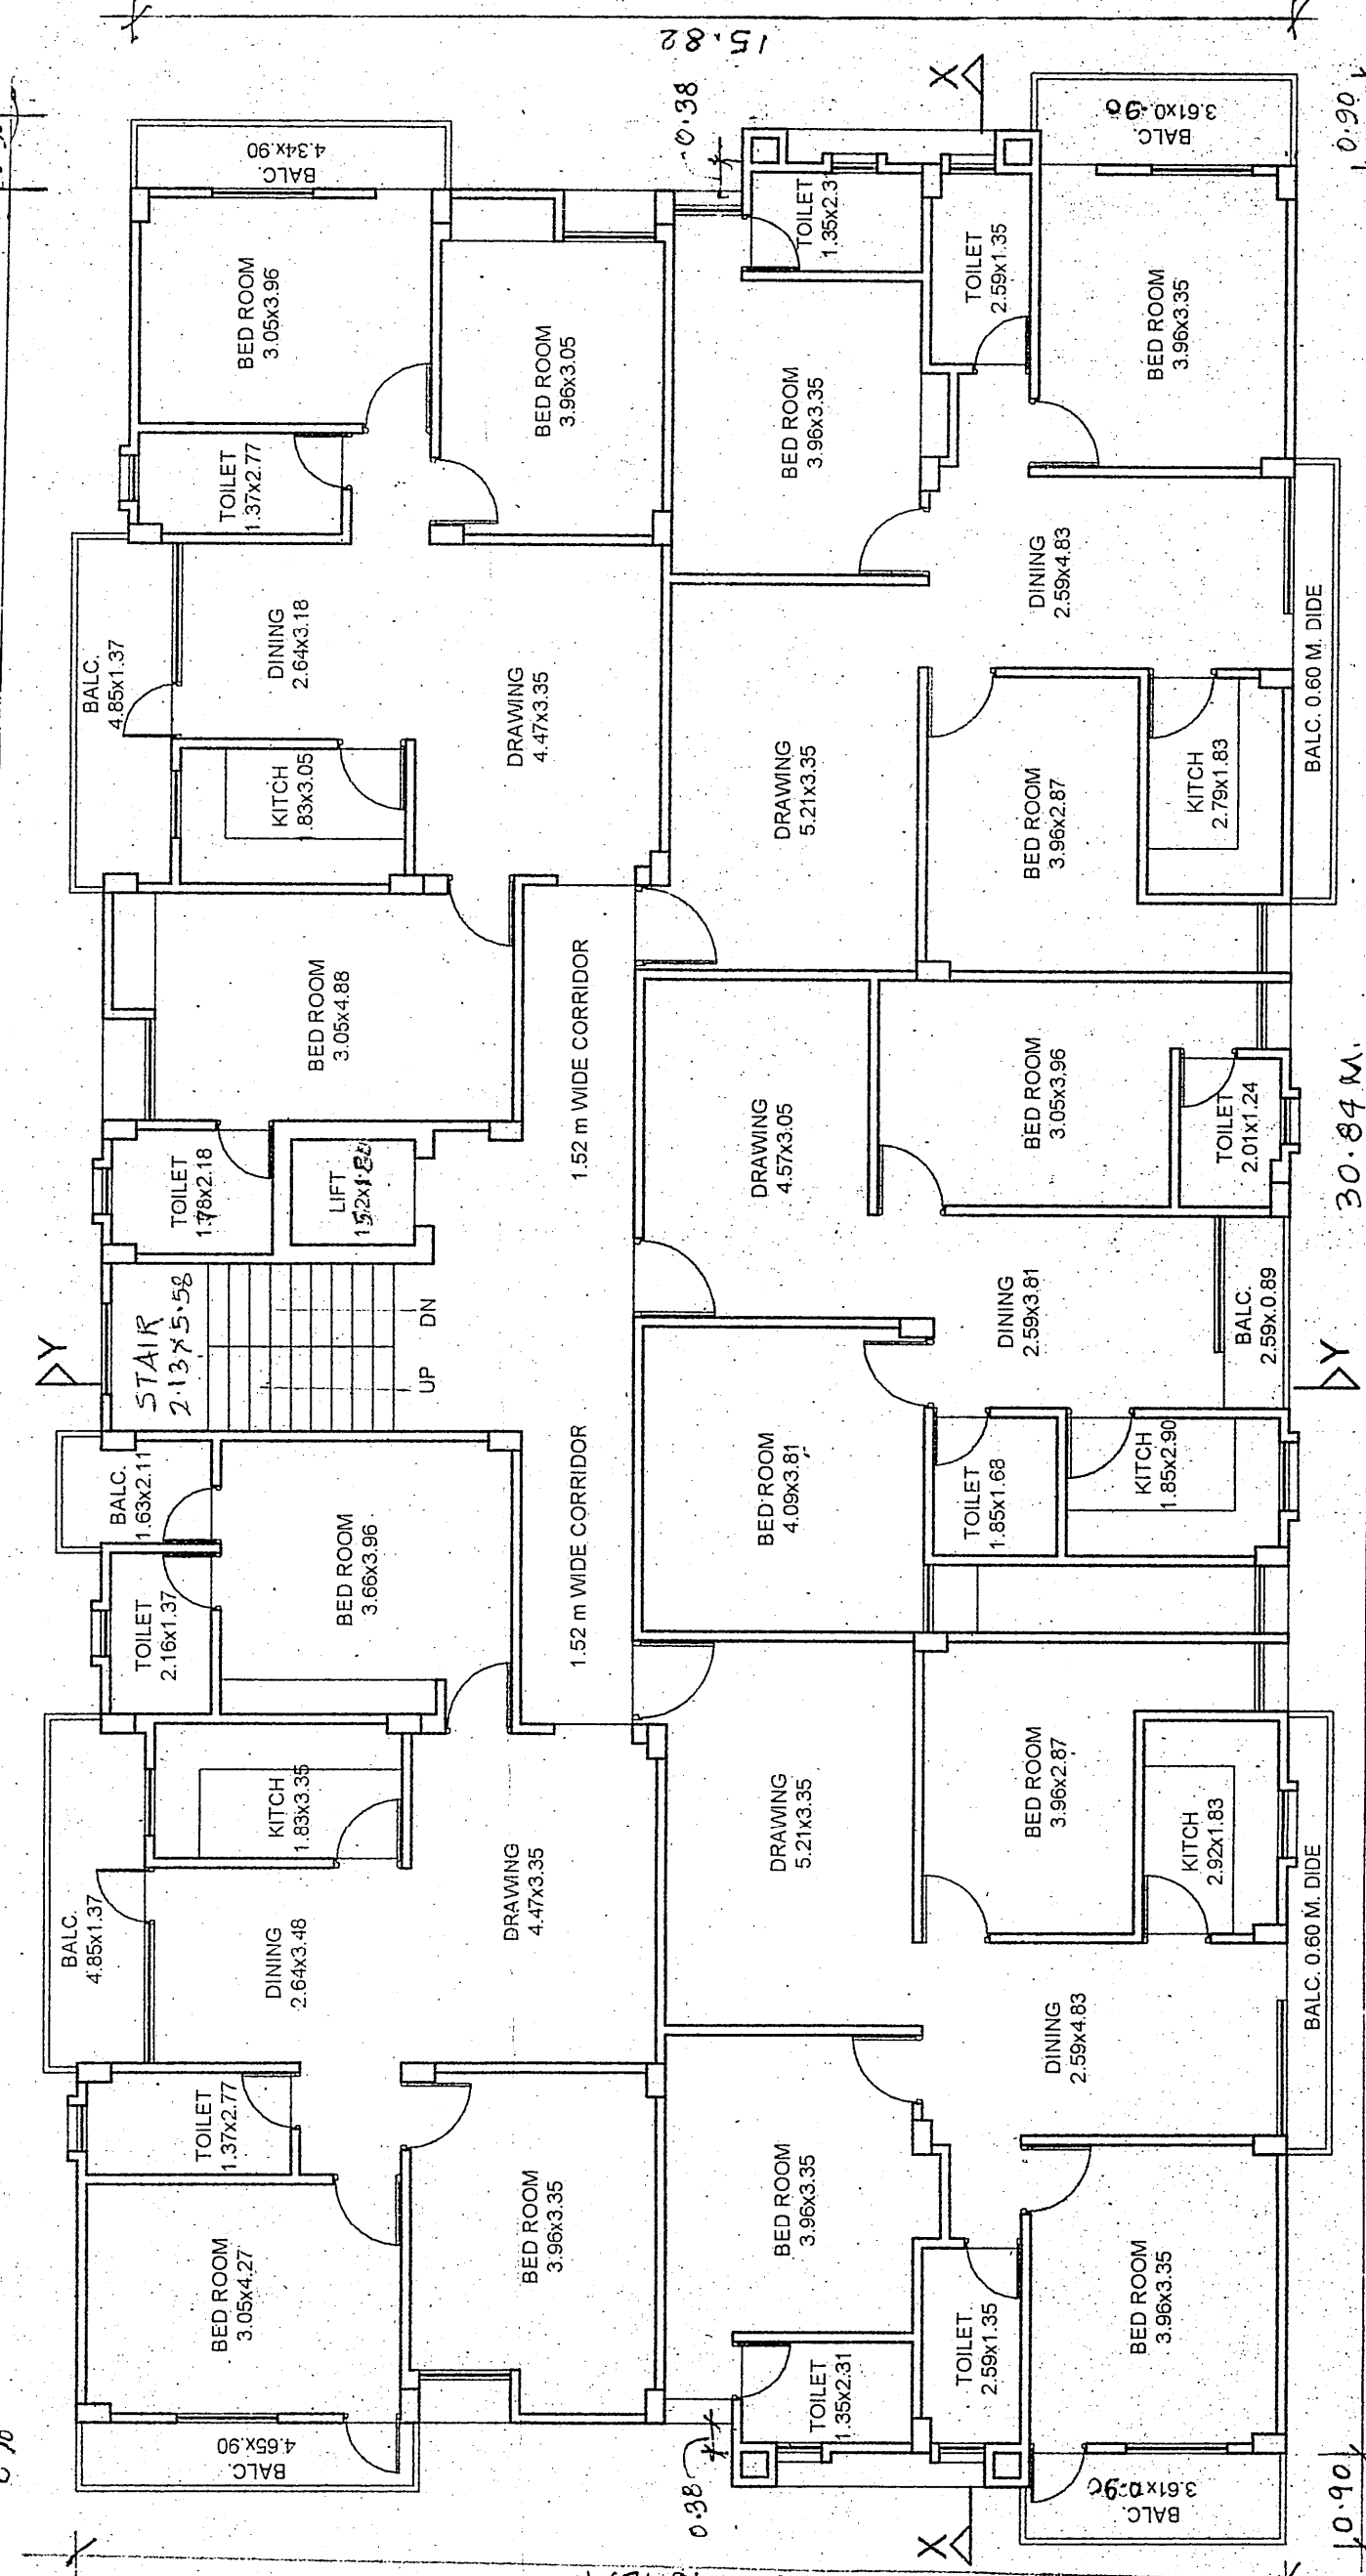

1ST, 2ND & 3RD FLOOR PLAN

LEFT SIDE ELEVATION

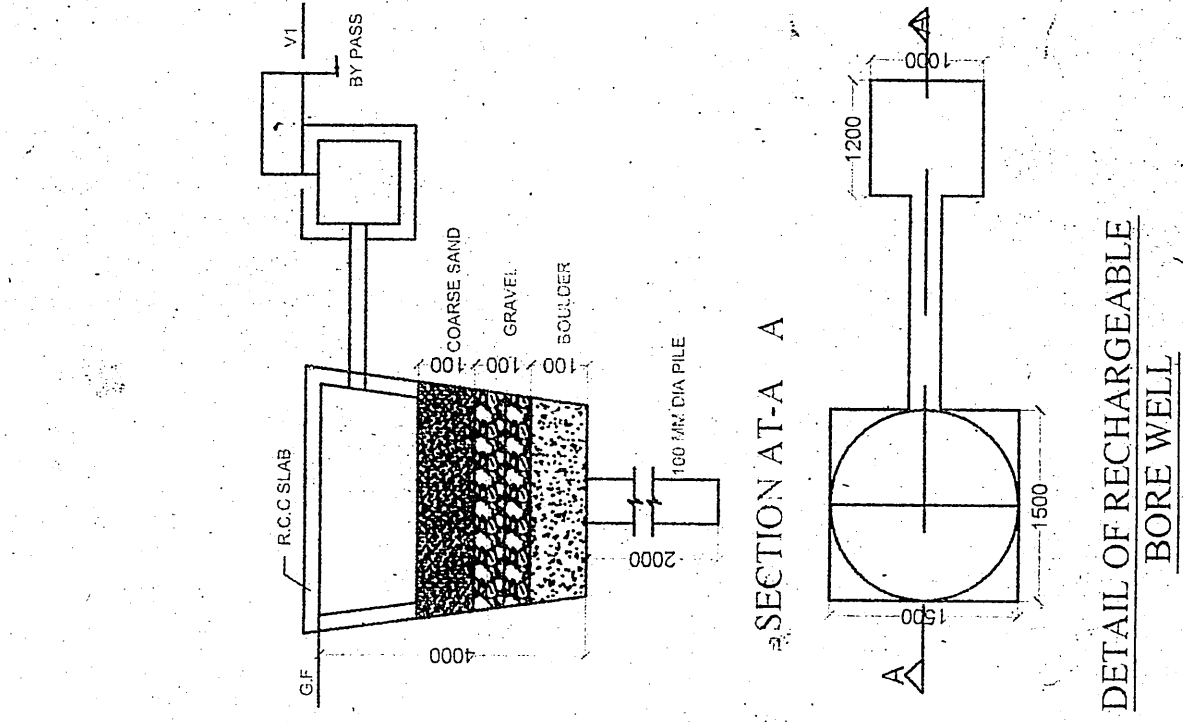

DETAIL OF RECHARGEABLE BORE WELL

SCHEDULE OF DOORS & WINDOWS			
SL NO	TYPE	WIDTH	HEIGHT
1	D	1.05	2.10
2	D1	0.80	2.10
3	D2	0.75	2.10
5	W1	1.80	1.35
6	W2	1.20	1.35
8	W4	0.60	0.90
SPECIFICATION			
(1) FOUNDATION - R.C.C. U/R GROUP PILE FOUNDATION AS STRUCTURE DESIGN			
(2) SUPER STRUCTURE - 1ST. CLASS BRICK WORK IN SUPER STRUCTURE WITH CEMENT MORTAR			
(3) PLINTH - HEIGHT P. LEV. & G. LEV. AS SHOWN IN SECTION			
(4) FLOORING - 12mm TH. MOSAIC FLOORING OVER 125mm TH. DRY R.C.C. SLAB WITH 10mm TH. POLYMER SAND FILLING			
(5) DOORS - CHOWDHATS OF DOOR TO BE SA. WOOD IN STEEL			
(6) WINDOWS - ALL WINDOWS TO BE FULLY GLAZED IN STEEL			
(7) ROOF - 10mm TH. R.C.C. SLAB - 11mm TH. AVG. LIME TERRACING OVER			
(8) PLASTER - 12mm TH. CEMENT PLASTER ON BOTH SIDE OF WALL			
(9) COLOUR - COLOUR OR WHITE WASH AS CHOICE			
AREA CALCULATION			
TOTAL PLOT AREA AS USED = 1922.45 M ²			
TOTAL AREA OF THIS PLOT = 767.88 M ²			
TOTAL GROUND FLOOR BUILT UP AREA = 471.63 M ²			
TOTAL FIRST FLOOR BUILT UP AREA = 431.44 M ²			
TOTAL SECOND FLOOR BUILT UP AREA = 496.44 M ²			
TOTAL THIRD FLOOR BUILT UP AREA = 496.44 M ²			
TOTAL FLOOR BUILT UP AREA = 1530.95 M ²			
F.A.R. = 1.99			

PROPOSED RESIDENTIAL BUILDING OF
SRI ANJAN KUMAR SINHA, S/O
SRI ANIL KUMAR SINHA,
PLOT NO. - 1570, MAUZA - MAINPURA,
KHATA NO. - 639, TAUZI NO. - 5506,
THANA NO. - 2, THANA S.K. PURI,
DIST. - PATNA

SCALE	NORTH	SHEET NO
1:100		01

SIGNATURE OF OWNER
SIGN OF ENGINEER/ARCHITECT

PATNA MUNICIPAL CORPORATION
PUNJAB WALI DEVELOPMENT AUTHORITY (ASSAID)
Case No. 1943/175
Sanction of Plan Accorded under Section 314,
315, 316 & 317 of the Bihar Municipal Act 200
by the Municipal Commissioner, Patna on 06.06.2017

06.06.2017
SANCTION UP PLAN APPROVED

सत्येंद्र कुमार सिंह
उप निरीक्षक, नगर विकास
पटना, भारत गणराज्य