


ROAD 40' WIDE

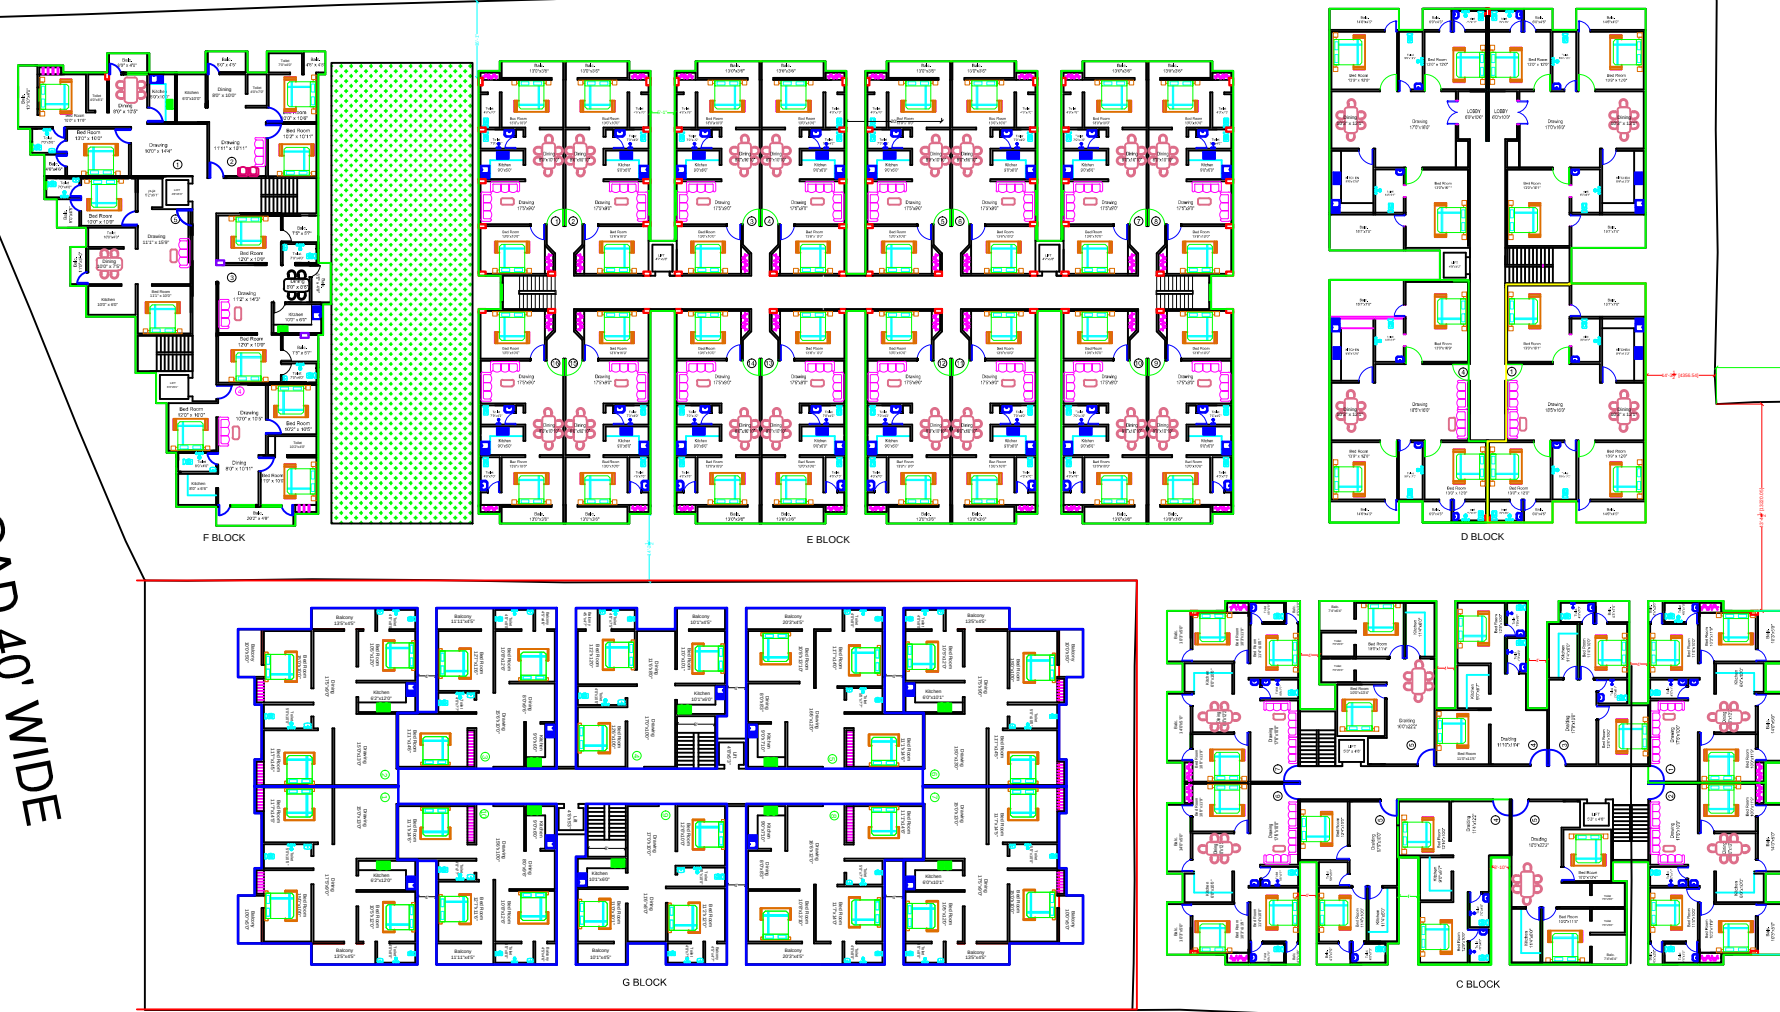

ROAD 40' WIDE

PROJECT	SHEET TITLE TYPICAL FLOOR PLAN (B+G+6)
298	NORTH
DEVELOPER	RANJAN ASSOCIATES ARCHITECTS ENGINEERS INTERIOR DESIGNERS Q-1 CHANDIBAYPAR BHAWAN, EXHIBITION ROAD, PATNA MOB - 9835491787
298	RUKMANI BUILDTECH PVT.LTD