



PRODUCED BY AN AUTODESK EDUCATIONAL PRODUCT

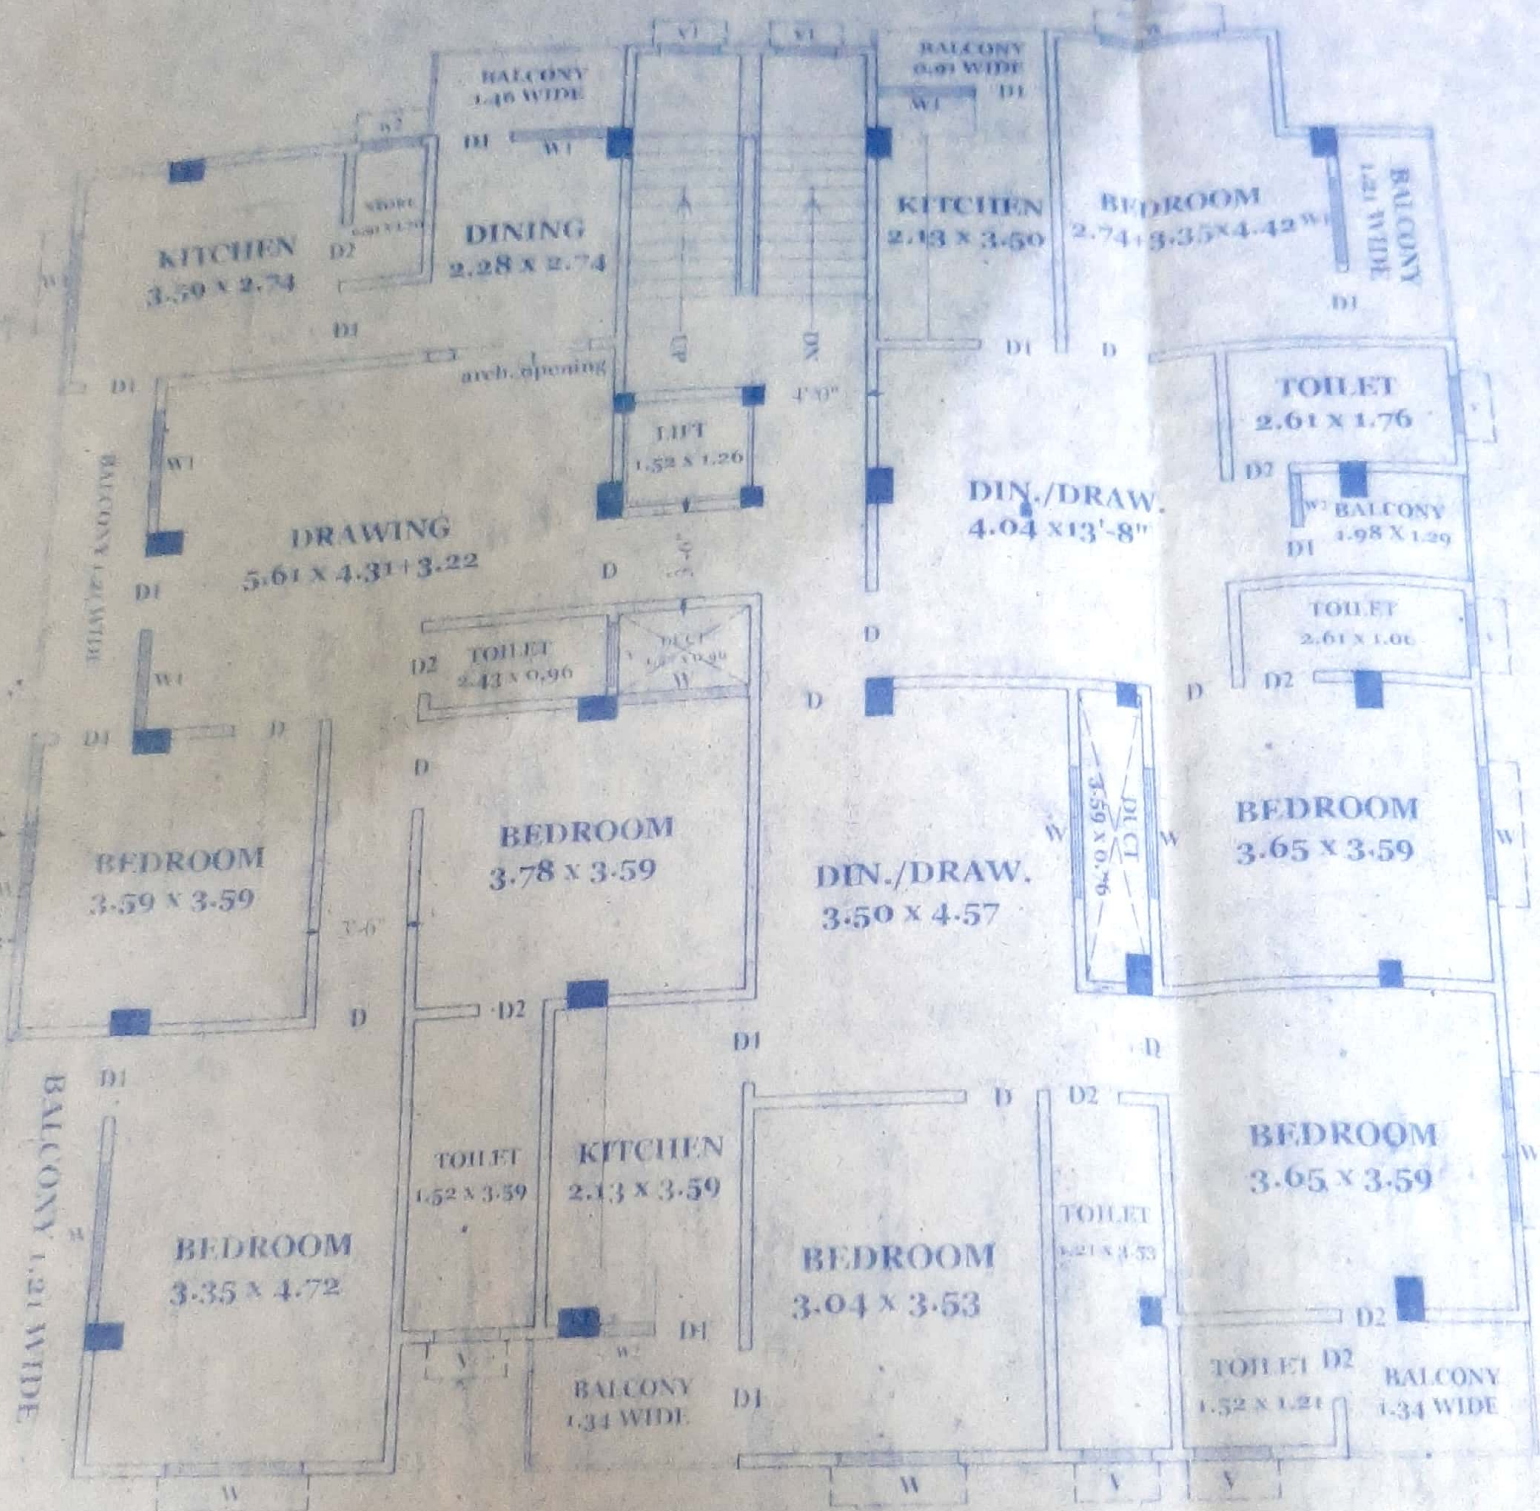


FOURTH FLOOR PLAN

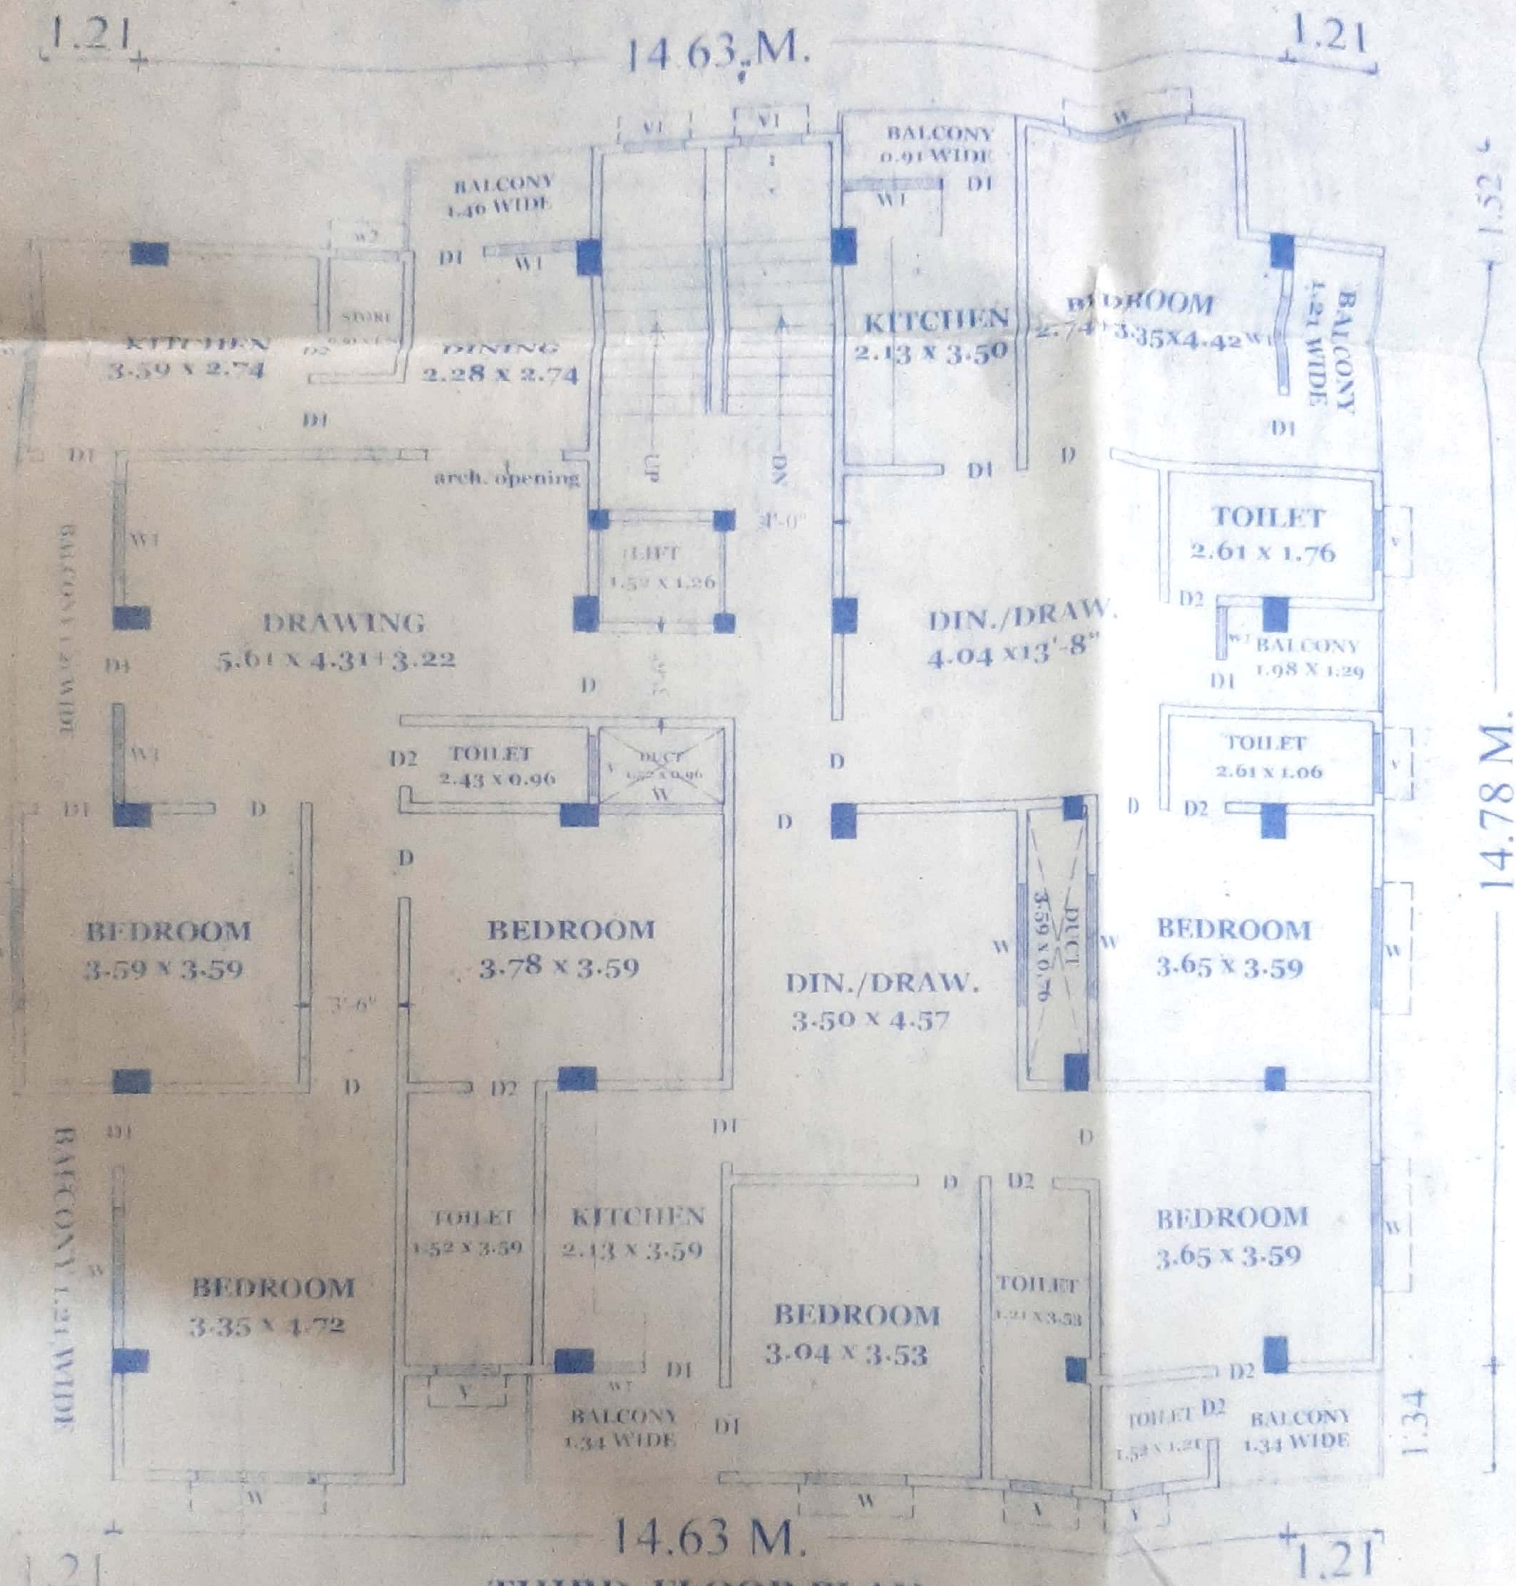


THIRD FLOOR PLAN

PRODUCED BY AN AUTODESK EDUCATIONAL PRODUCT

121

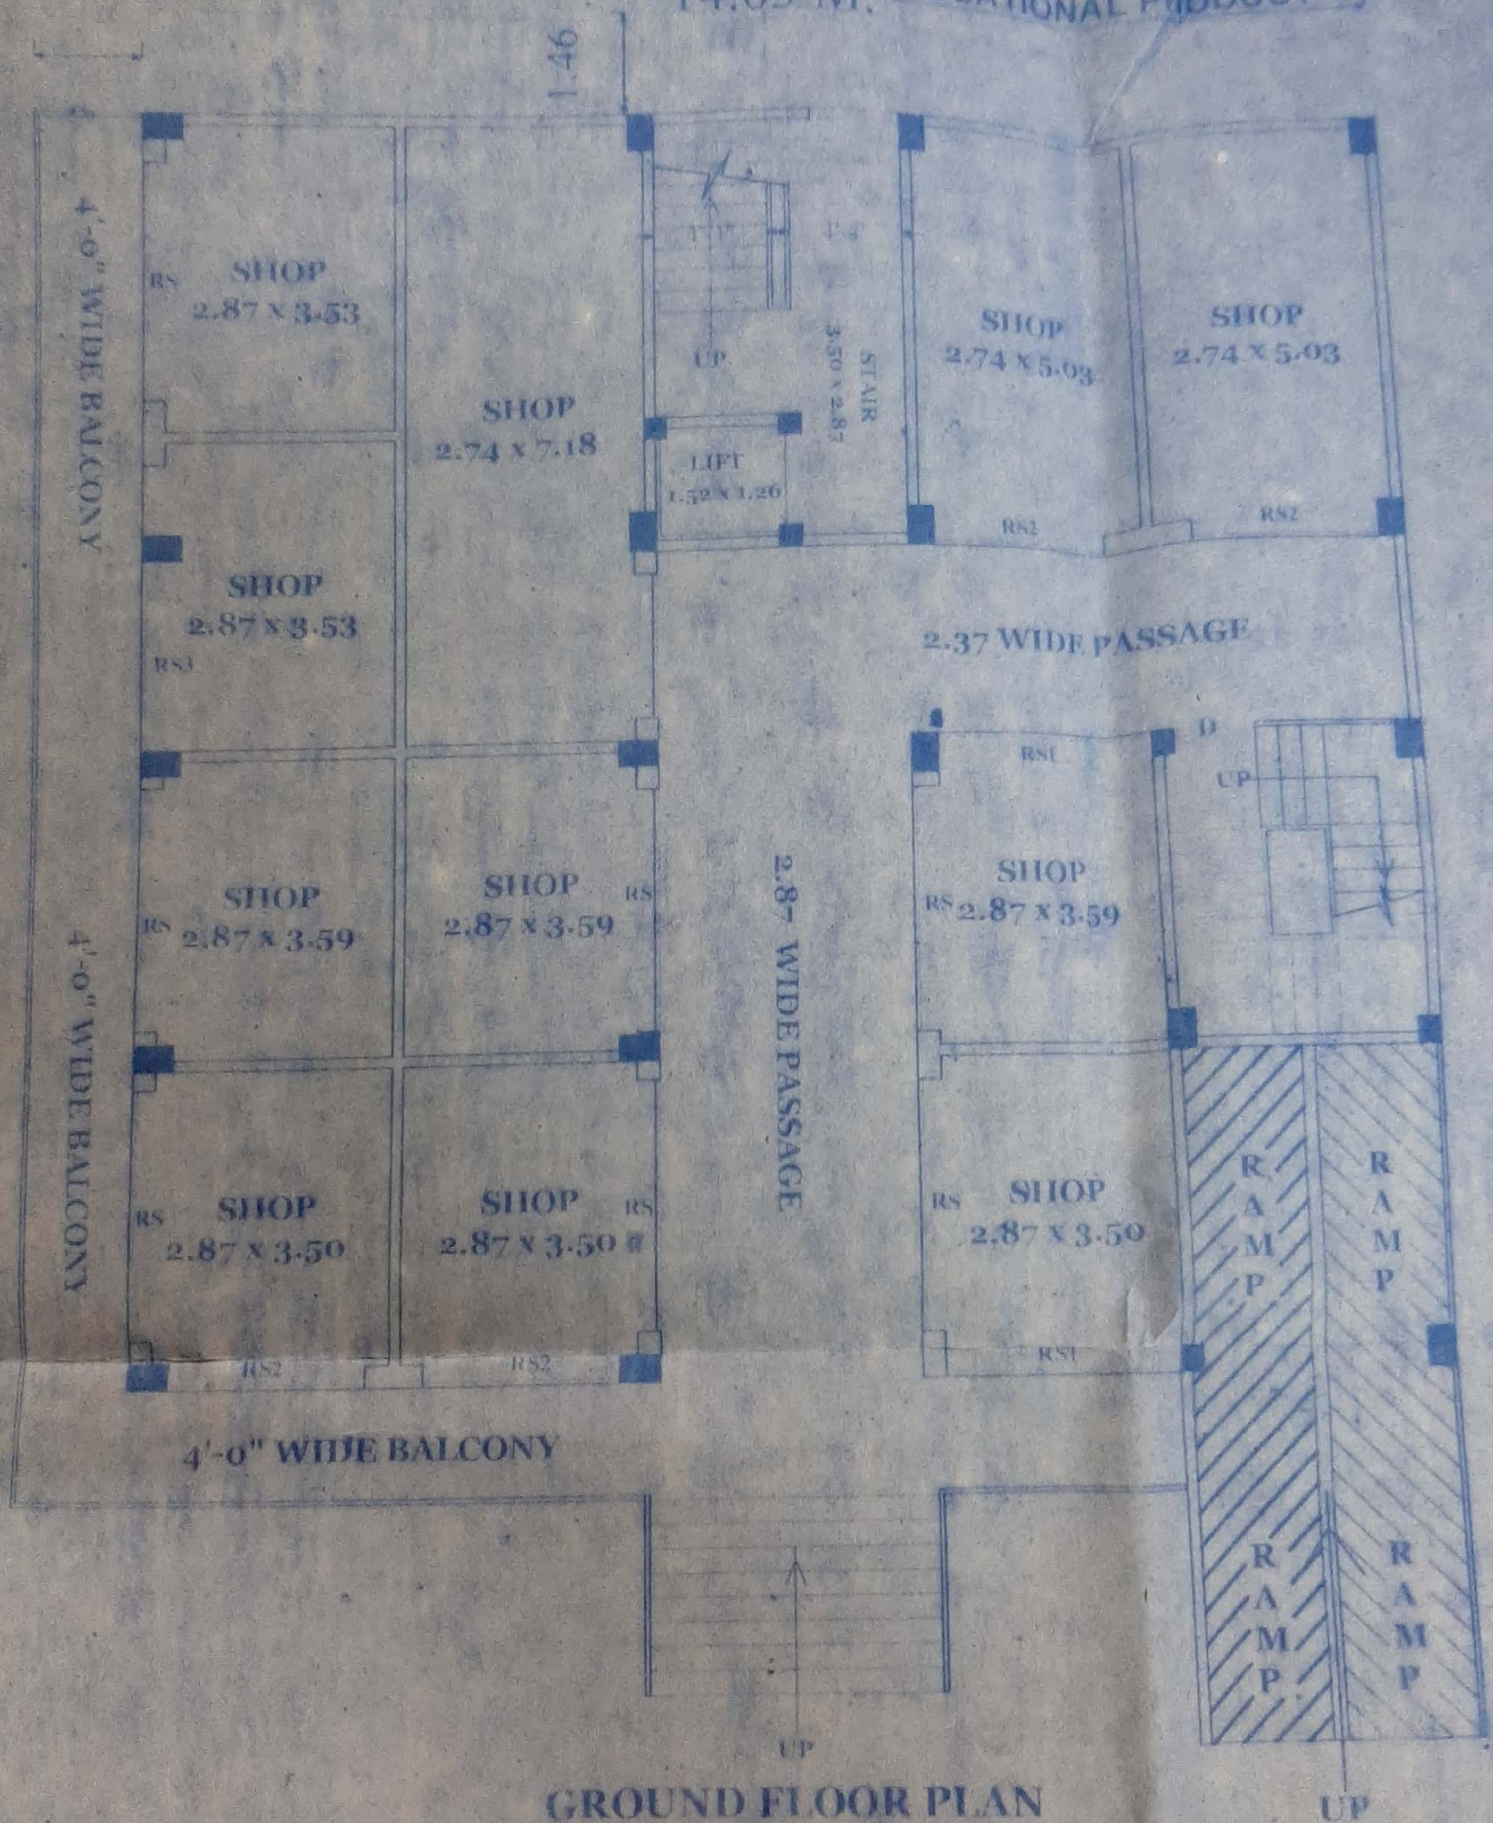PRODUCED BY AN AUTODESK EDUCATIONAL PRODUCT
14.03 M.


14.63 M.

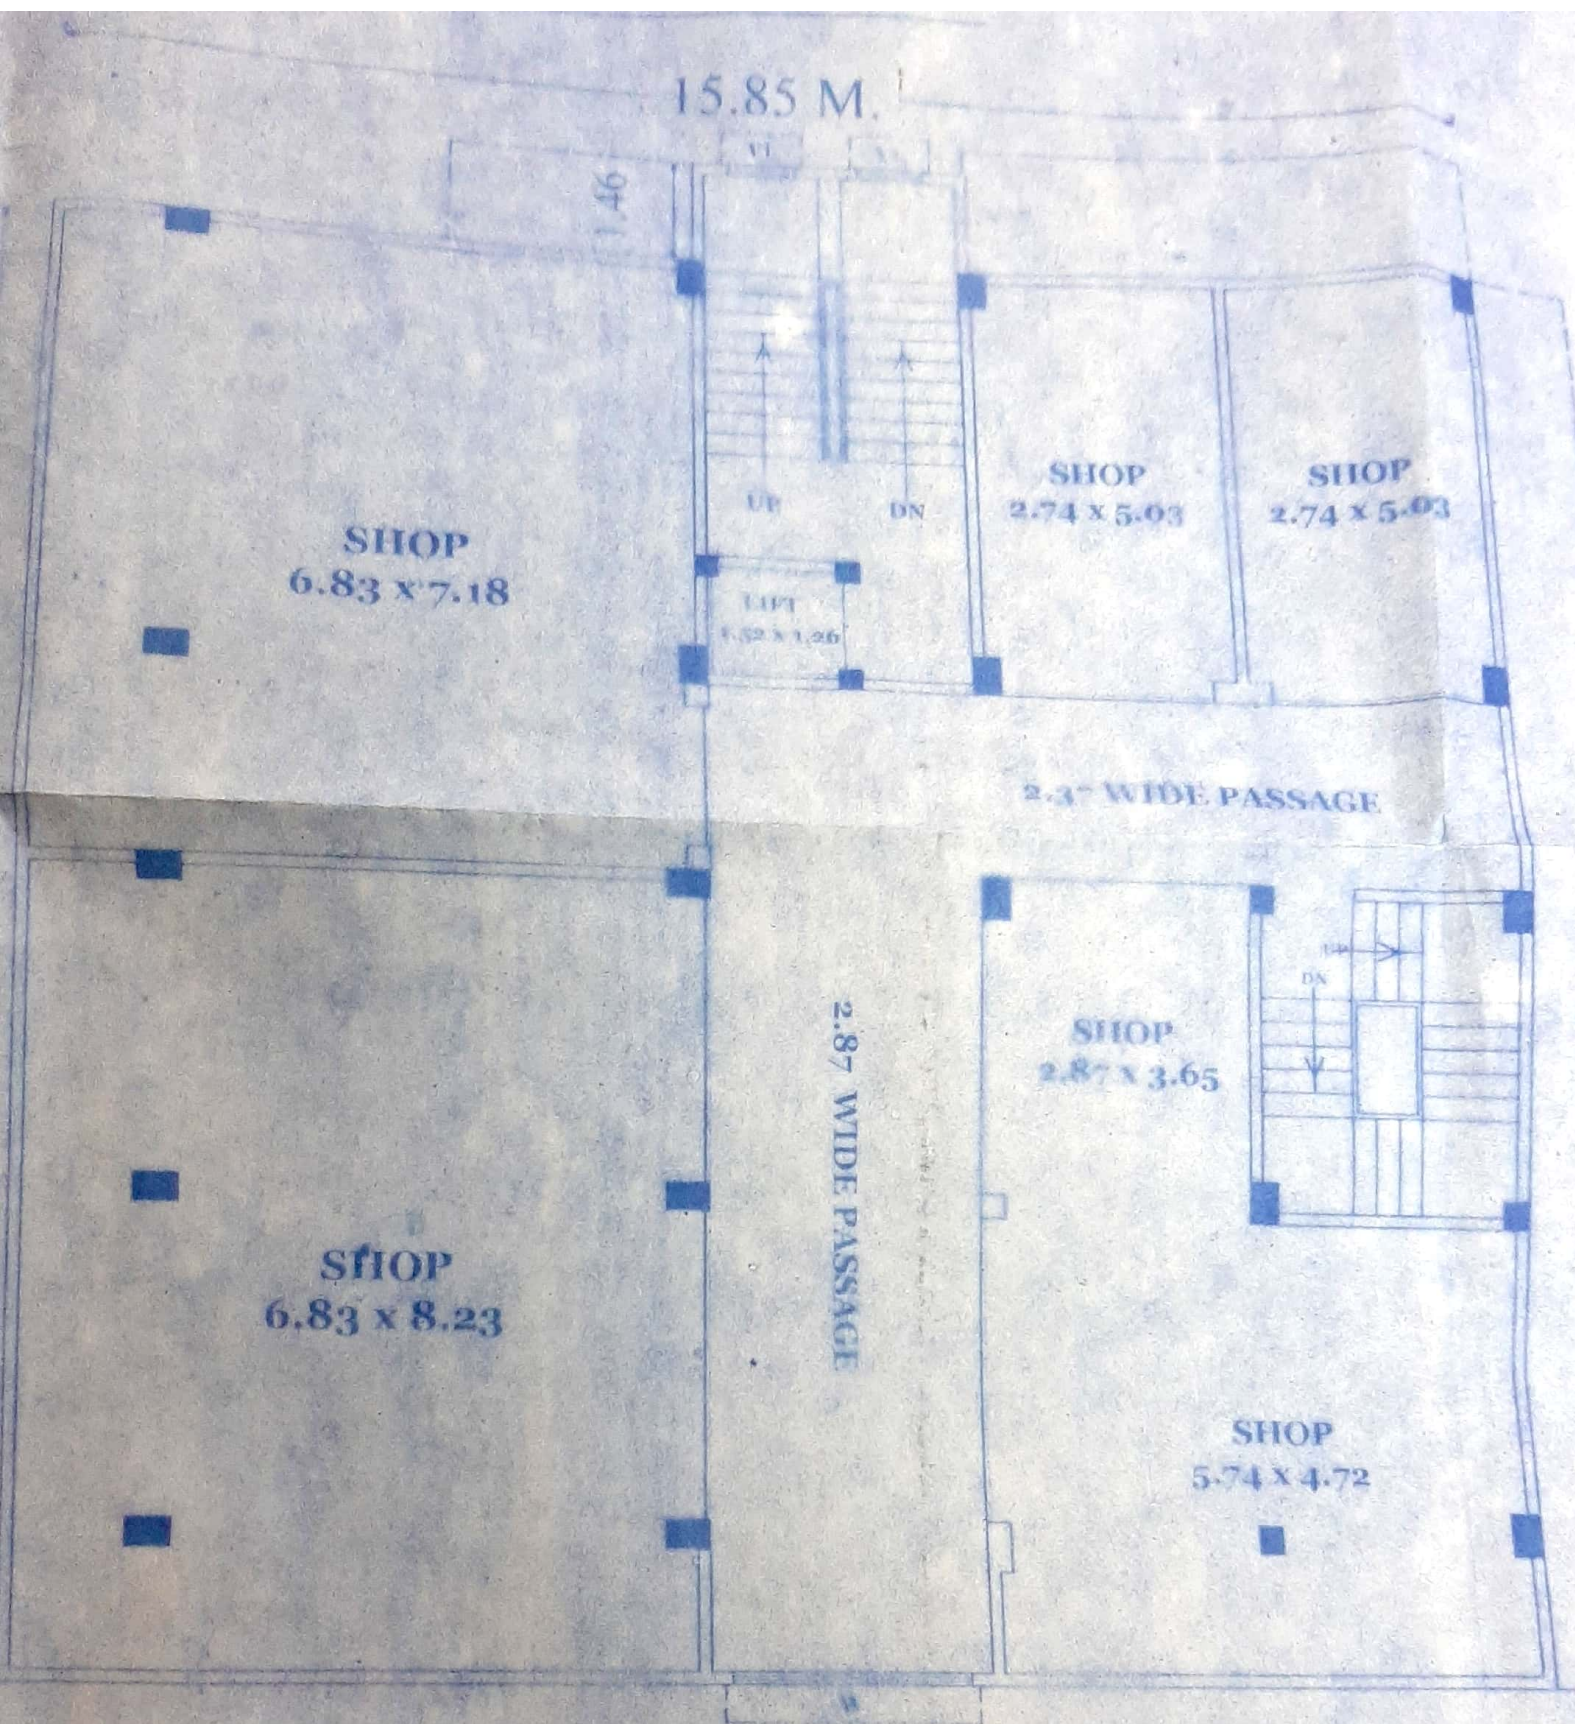


FIRST FLOOR PLAN

PRODUCED BY AN AUTODESK EDUCATIONAL PRODUCT

PRODUCED BY AN AUTODESK EDUCATIONAL PRODUCT

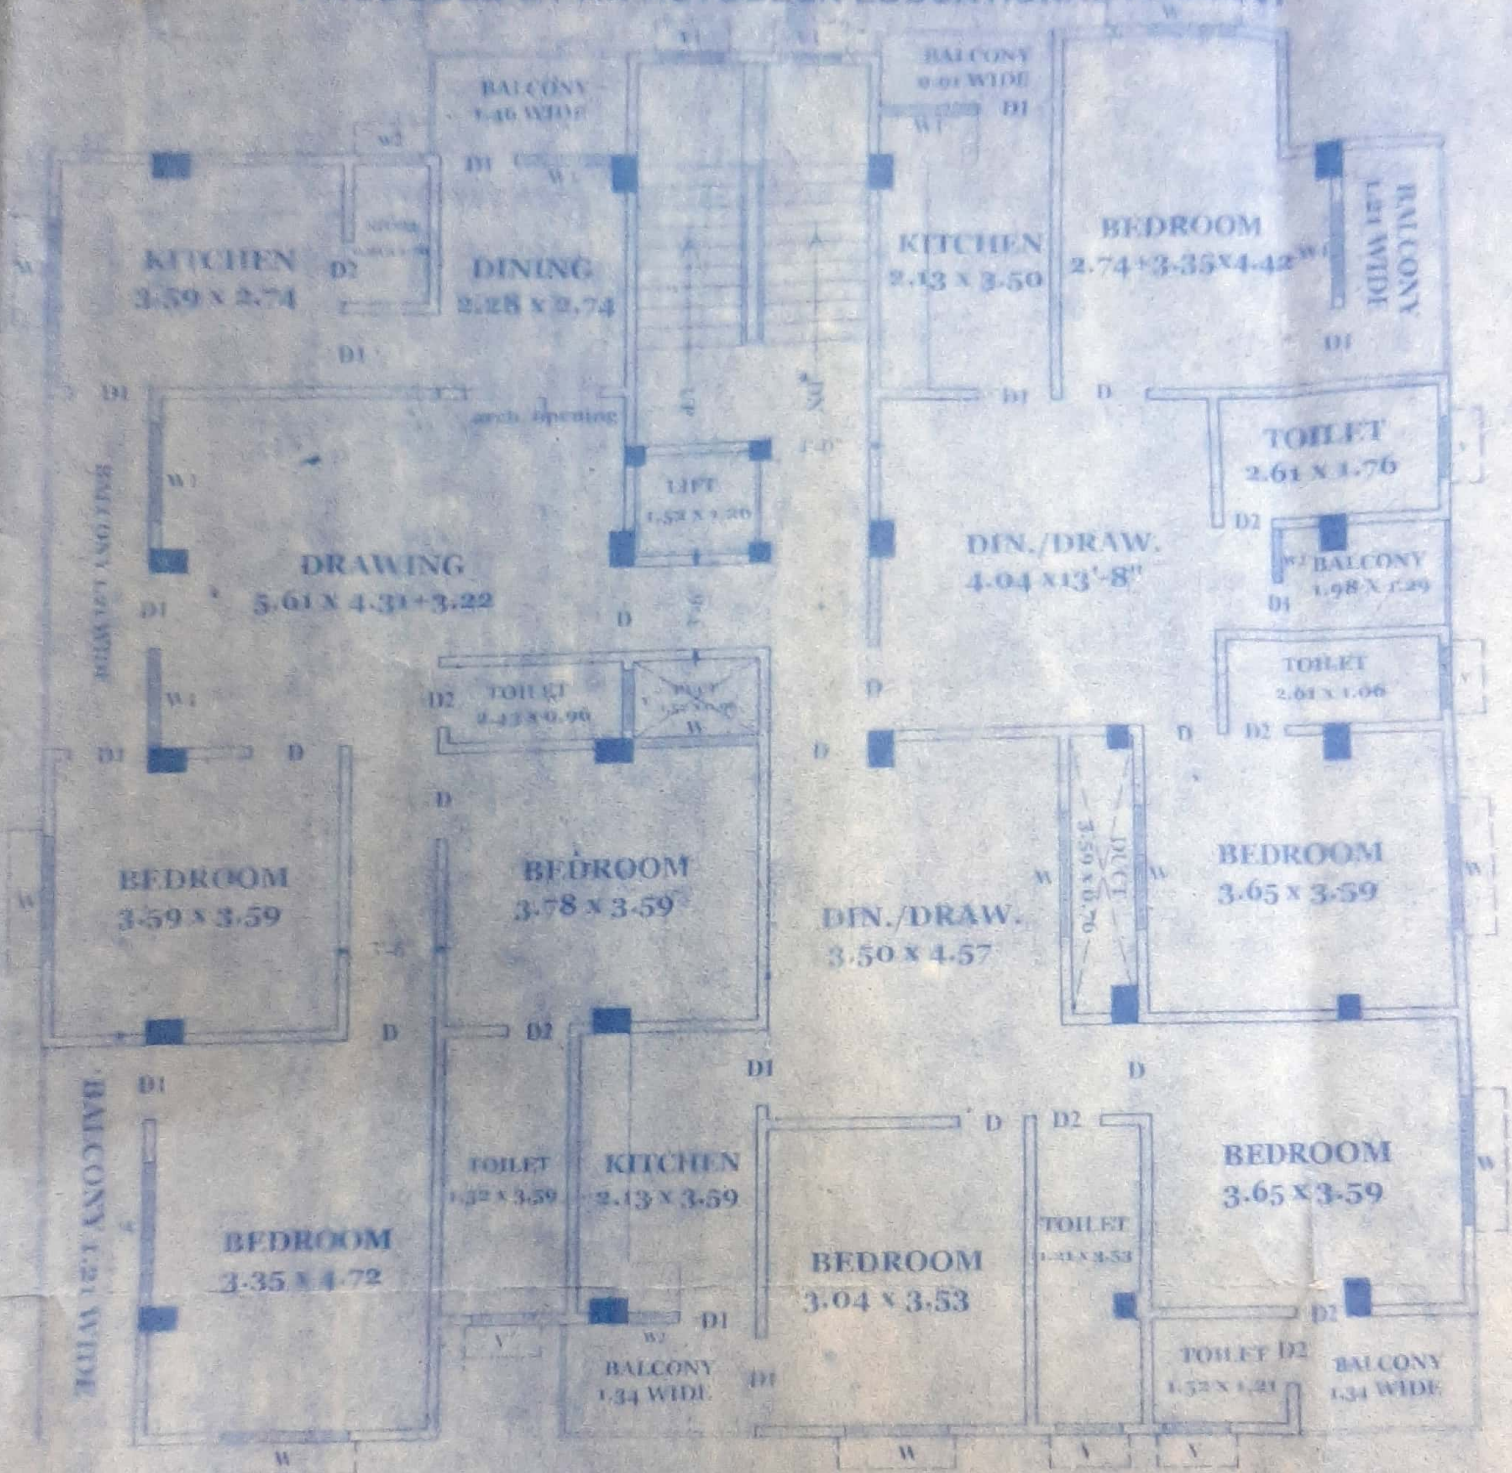





SECOND FLOOR PLAN

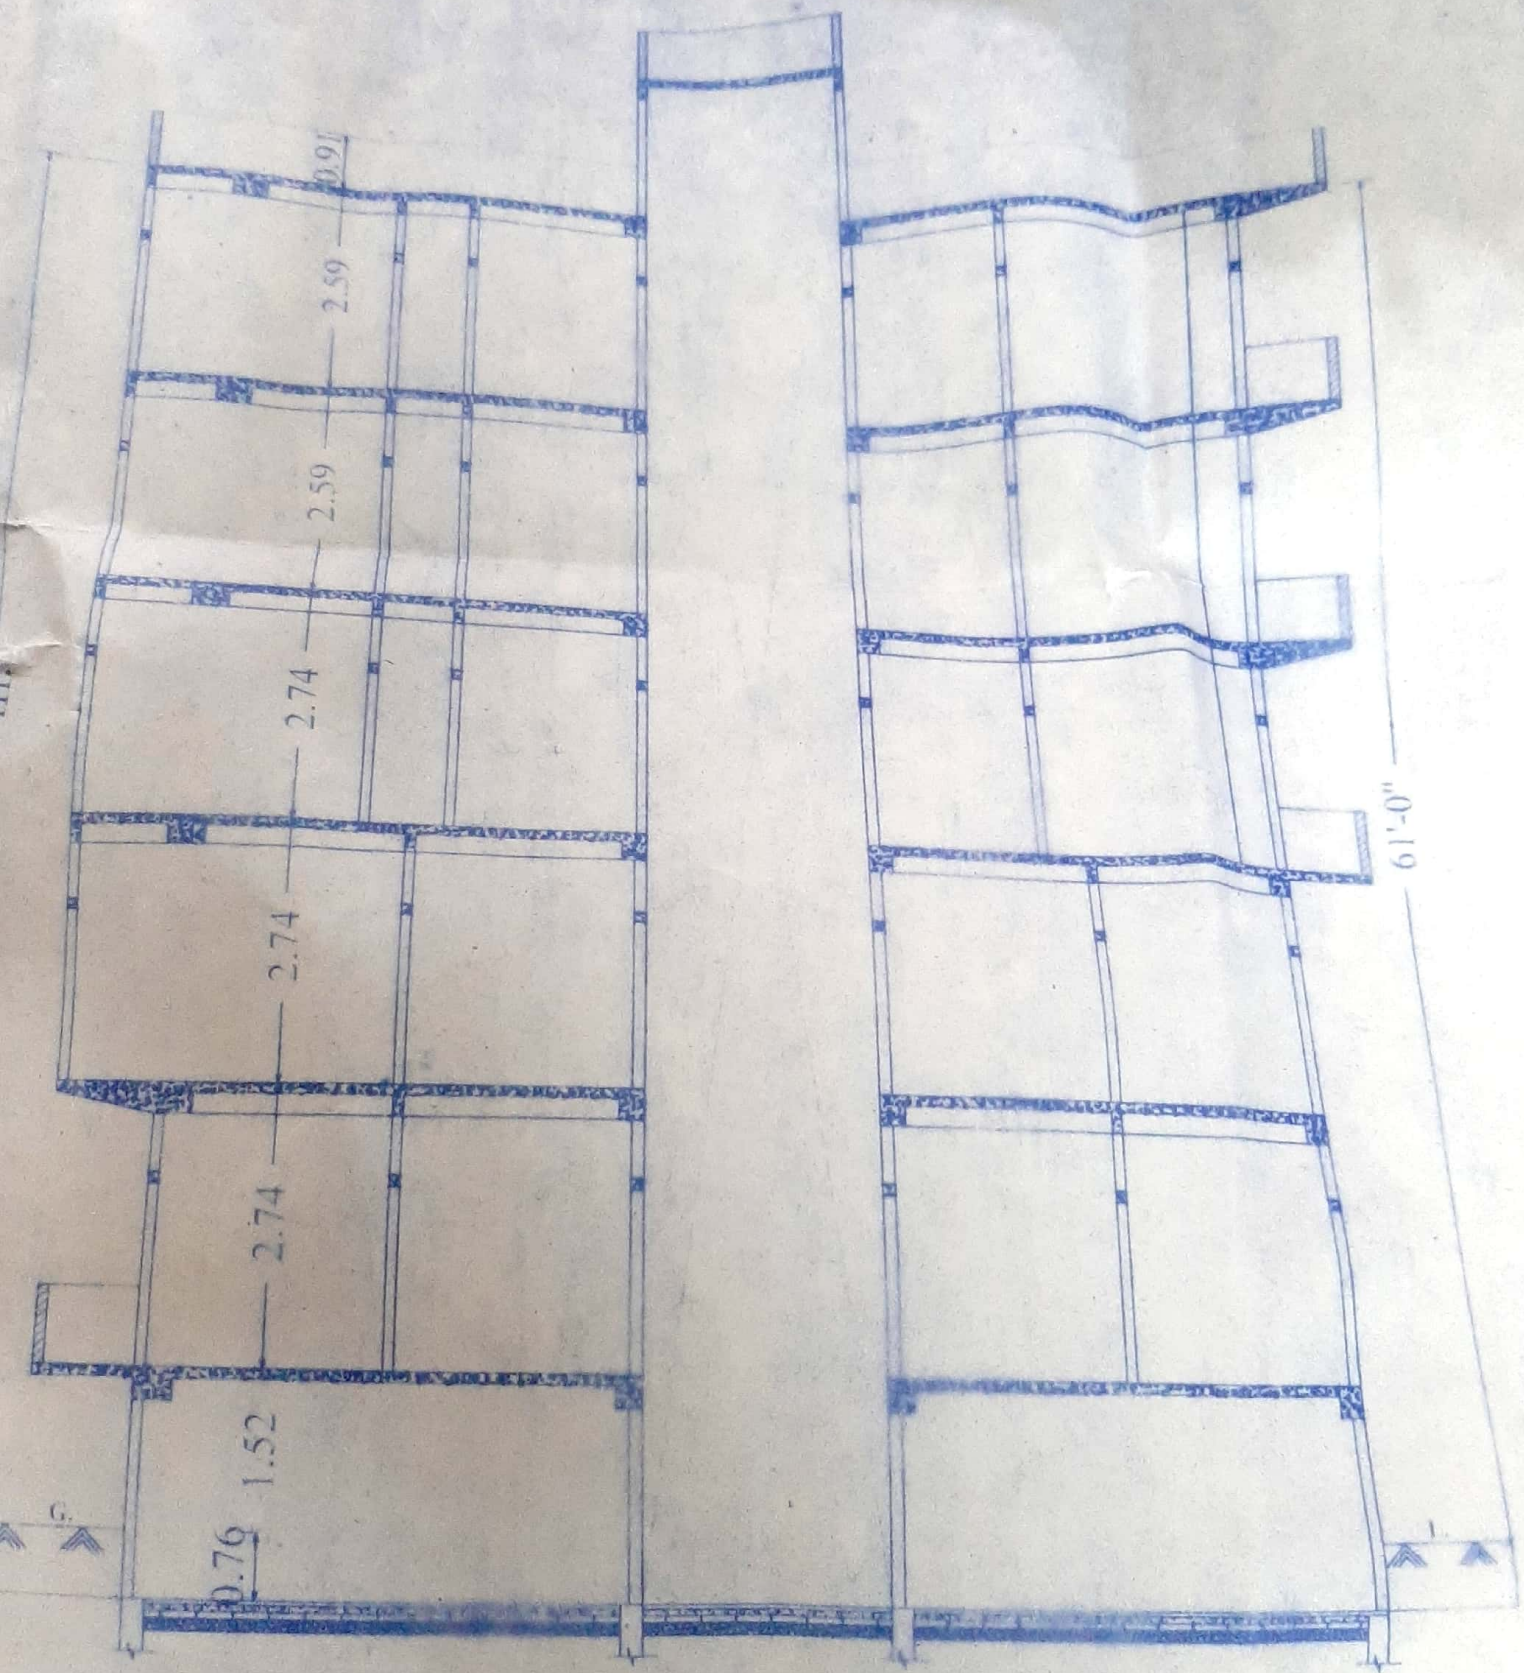


SECTION AT X-X

PRODUCED BY AN AUTODESK EDUCATIONAL PRODUCT

PRODUCED BY AN AUTODESK EDUCATIONAL PRODUCT

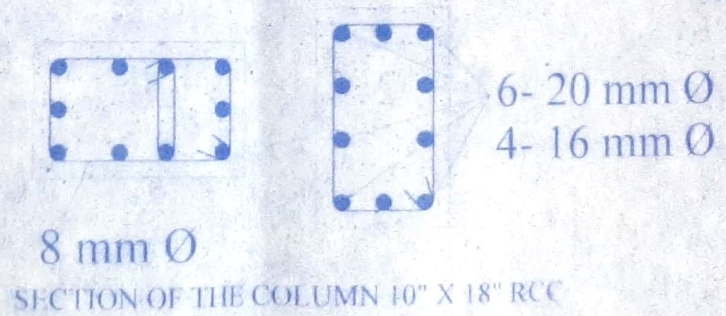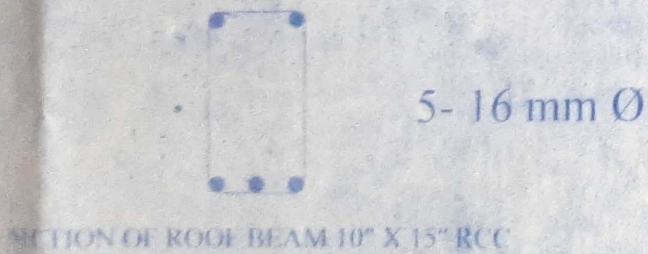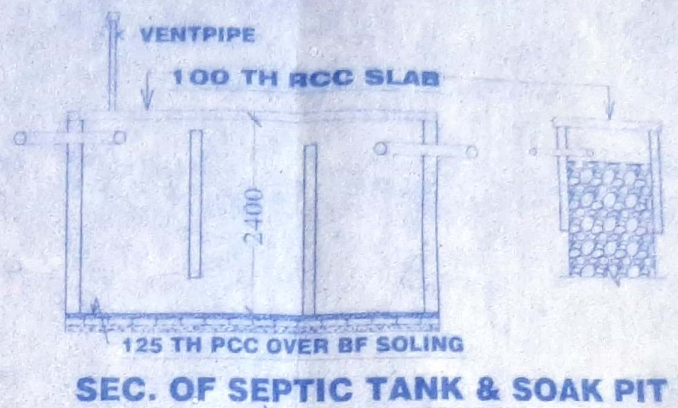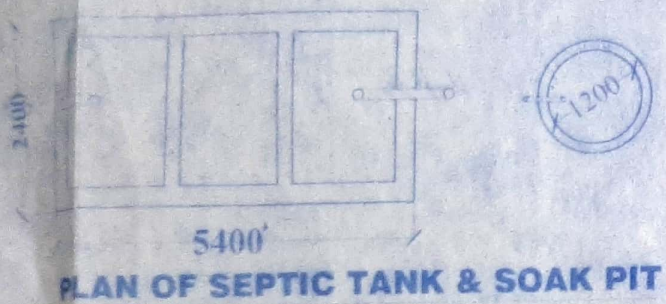

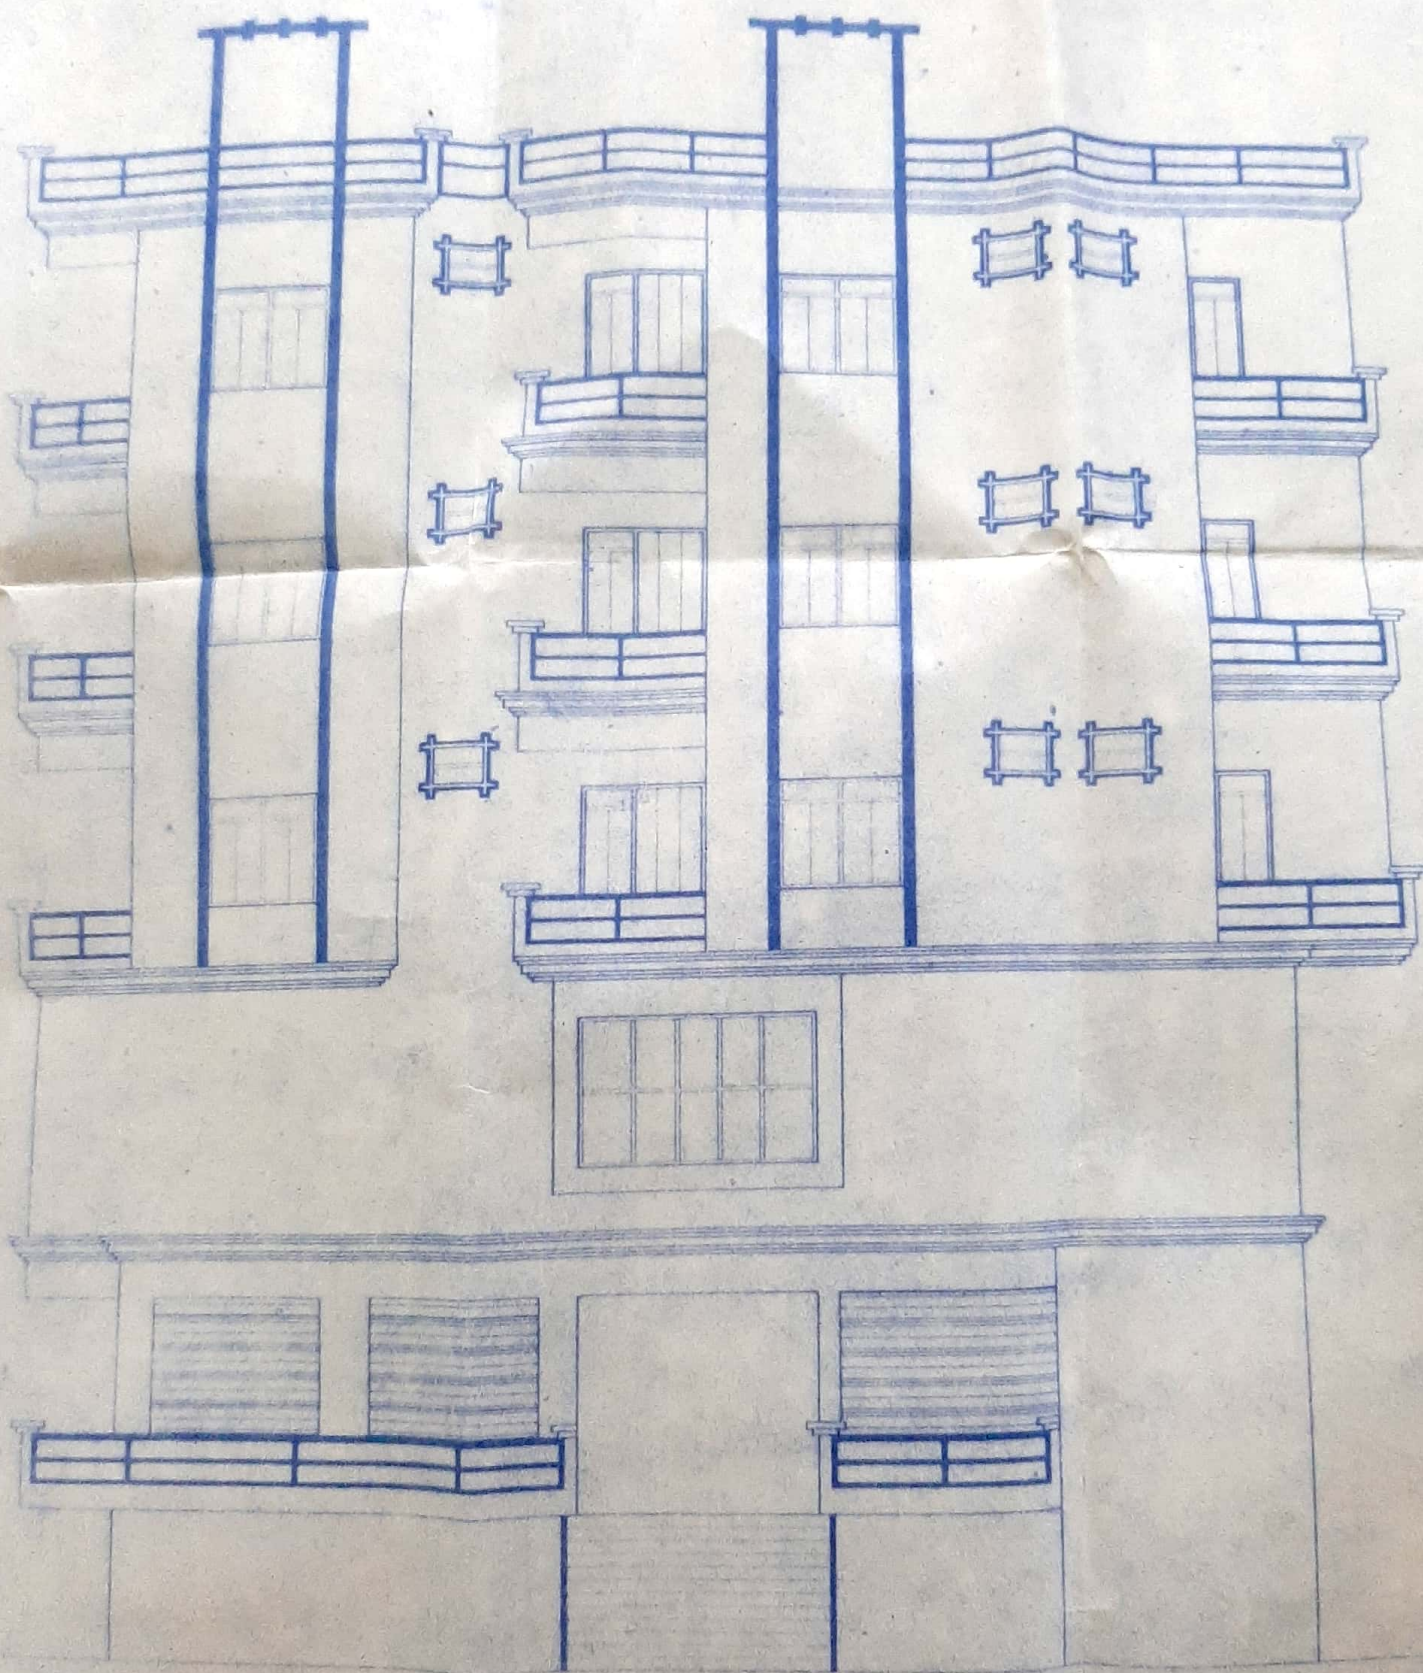

FRONT ELEVATION

SCHEDULE OF DOORS & WINDOWS

TYPE	SIZE	LIN. LEV.	DESCRIPTION
D	1050X2100	7'-0"	PANALED DOOR
D ₁	900X2100	7'-0"	"
D ₂	750X2100	7'-0"	"
W	1500X1350	7'-0"	PANALED & GLAZED WINDOW
W ₁	1200X1350	7'-0"	"
W ₂	900X750	7'-0"	"
V	600X750	7'-0"	"
V ₁	600X1350	7'-0"	"
RS	2700X2550	8'-6"	N.S. ROLLING SHUTTER
RS ₁	2550X2550	"	"
RS ₂	600X750	7'-0"	"
RS ₃	600X750	7'-0"	"

SCALE

1" = 2'-0" 1" = 8'-0"

1" = 16'-0"



AREA CALCULATION

TOTAL PLOT AREA = 465.70 Sqmt.

SEMI BASEMENT B/U AREA = 16.44 Sqmt.

GROUND FLOOR B/U AREA = 180.17 Sqmt.

FIRST FLOOR B/U AREA = 240.60 Sqmt.

SECOND FLOOR B/U AREA = 240.60 Sqmt.

THIRD FLOOR B/U AREA = 240.60 Sqmt.

FOURTH FLOOR B/U AREA = 240.60 Sqmt.

TOTAL B/U AREA = 1159.01 Sqmt.

F.A.R 1218.01/465.70 = 2.68

PARKING AREA = 195.16 Sqmt.

BOUNDARY OF BOTH SIDE

NORTH - SURVEY PITCHING ROAD
SOUTH - KHESSRA NO:- 696 PART & 698 PART
EAST - SURVEY P.C.C ROAD
WEST - 4'-0" WIDE GALLI (KHESSRA NO: 695)

ADYAH ENCLAVE APARTMENT

PROPOSED BUILDING OF ARJYA KUMAR
MONDAL, S/O LATE SHAILENDRA KUMAR
AT:- KALI BARI ROAD (BHATTA BAZAR, PURNEA)
MAUZA:- MADHUBANI, WARD NO:- 2
HOLDING NO:- 105/227, CIRCLE NO:- 08
KHATA NO:- 445, KHESSRA NO:- 696 K(P), KTL, G, GH
THANA:- KHALI, DIST:- PURNEA

Municipal Commissioner
Municipal Corporation
Purnea

Arjya K. Mondal

प्रमाणित किया जाता है कि यह
प्लान सब शुद्ध रूप निरूपित है तथा
विवरण पवन उपरि लिखित है
अनुसृत है।

RAJEEV KUMAR
Certified Architect
Purnea Nagar Nigam
Regd. No. 11/13

SIGN. OF OWNER

SIGN. OF ARCHITECT

PRODUCED BY AN AUTODESK EDUCATIONAL PRODUCT

PRODUCED BY AN AUTODESK EDUCATIONAL PRODUCT

