


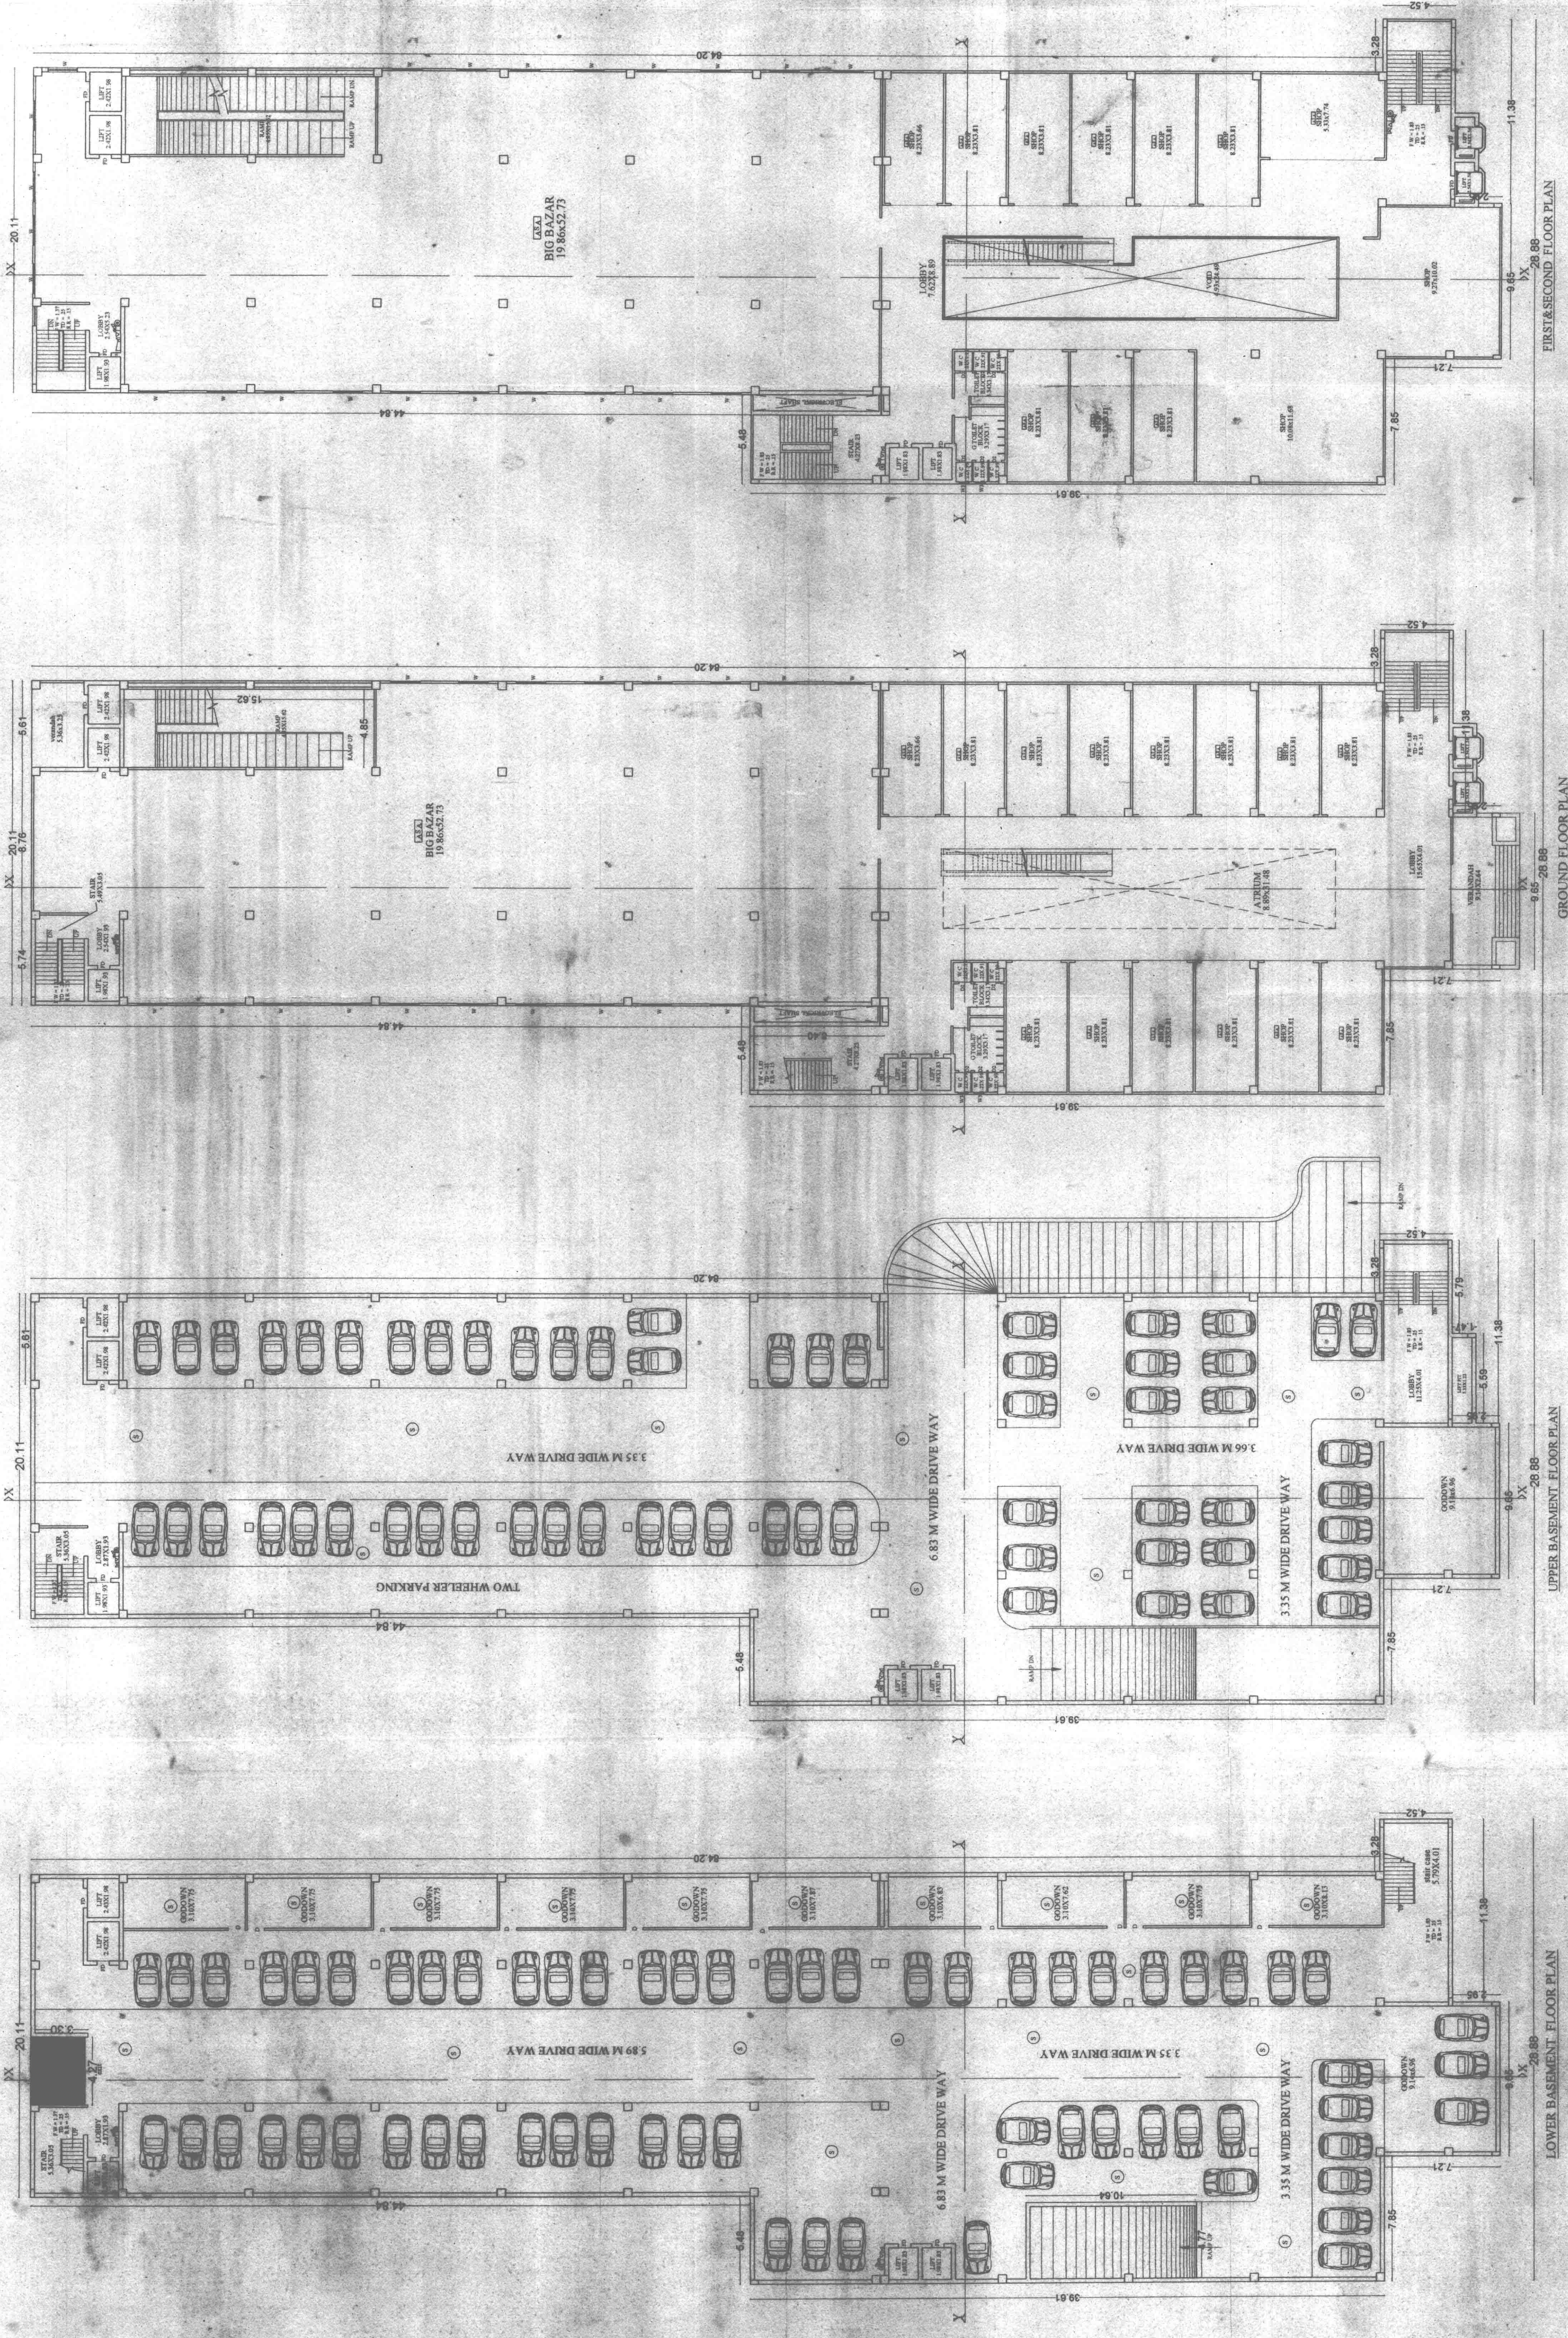

PLOT DETAILS:-
PROPOSED COMMERCIAL BUILDING
FOR SHYAMA THAKUR MARKETING PVT LTD
AT PLOT NO. 3163/718, 319/33, 3366/96
MAHA MAHARAJ KIRITAI, PHASE NO. A-3
AT NEAR SCIENCE COLLEGE, NH-28
MUZAFFARPUR BARAUNI ROAD
MUZAFFARPUR, BIHAR

Shyam Prasad
(Certified Architect)
Registration No. 177/93
State of Bihar

Shyam Prasad
10/10/2023

Scale of Construction
1:100
1:200
1:500

The Owner/Client shall be responsible for the construction of the building. If any deviation is found in the construction, the architect shall not be liable for the same. The architect shall be liable for the legal action taken by the owner/client. 

Stamp of Certified Architect for
Shyam Prasad
Registration No. 177/93
State of Bihar
Date: 10/10/2023
Page No. 2/2




FIRST&SECOND FLOOR PLAN

GROUND FLOOR PLAN

UPPER BASEMENT FLOOR PLAN

LOWER BASEMENT FLOOR PLAN

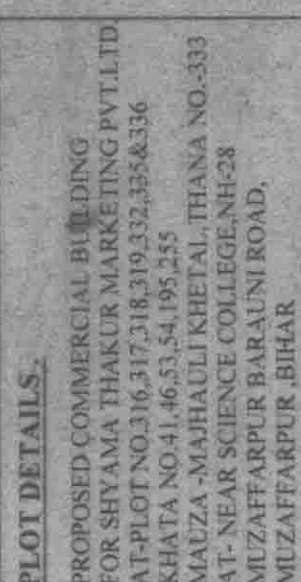

PLOT DETAILS-
 PROPOSED COMMERCIAL BUILDING
 FOR SHYAMA THAKUR INVESTMENT PVT.LTD
 AT- PLOT NO.316,317,318,319,332,335&336
 KHATA NO.41,46,53,54,195,255
 MAHAUZA-MAHAULIKHETAL,THANA NO.-333
 AT- NEAR SCIENCE COLLEGE,NH-28
 MUZAFFARPUR BARAUN ROAD,
 MUZAFFARPUR ,BIHAR






	SCALE	SHEET NO.
	1:100 1:200	02






SIGN OF STRUCTURAL ENGG

Shyam Prasad
Certified Architect
Registration No. 4270
SIGN OF OWNER

The owner, under a strict no case deviate from the sanctioned plan for the construction. If any deviation is found, the construction shall be treated as unauthorized and the owner will be liable for all action. The owner will keep a copy of sanctioned plan at the site during construction

Sanctioned by certified Auditech for
Municipal Corporation/Magar Parkbad
Magar, Pandharpur. *Maza/102 box*
In panel/print no. *23/2000*
In Case no. *26569/23/89* 14/5/20
Recorded under provision of Section 240
of Bharatiya Nyaya Sanhita 1973

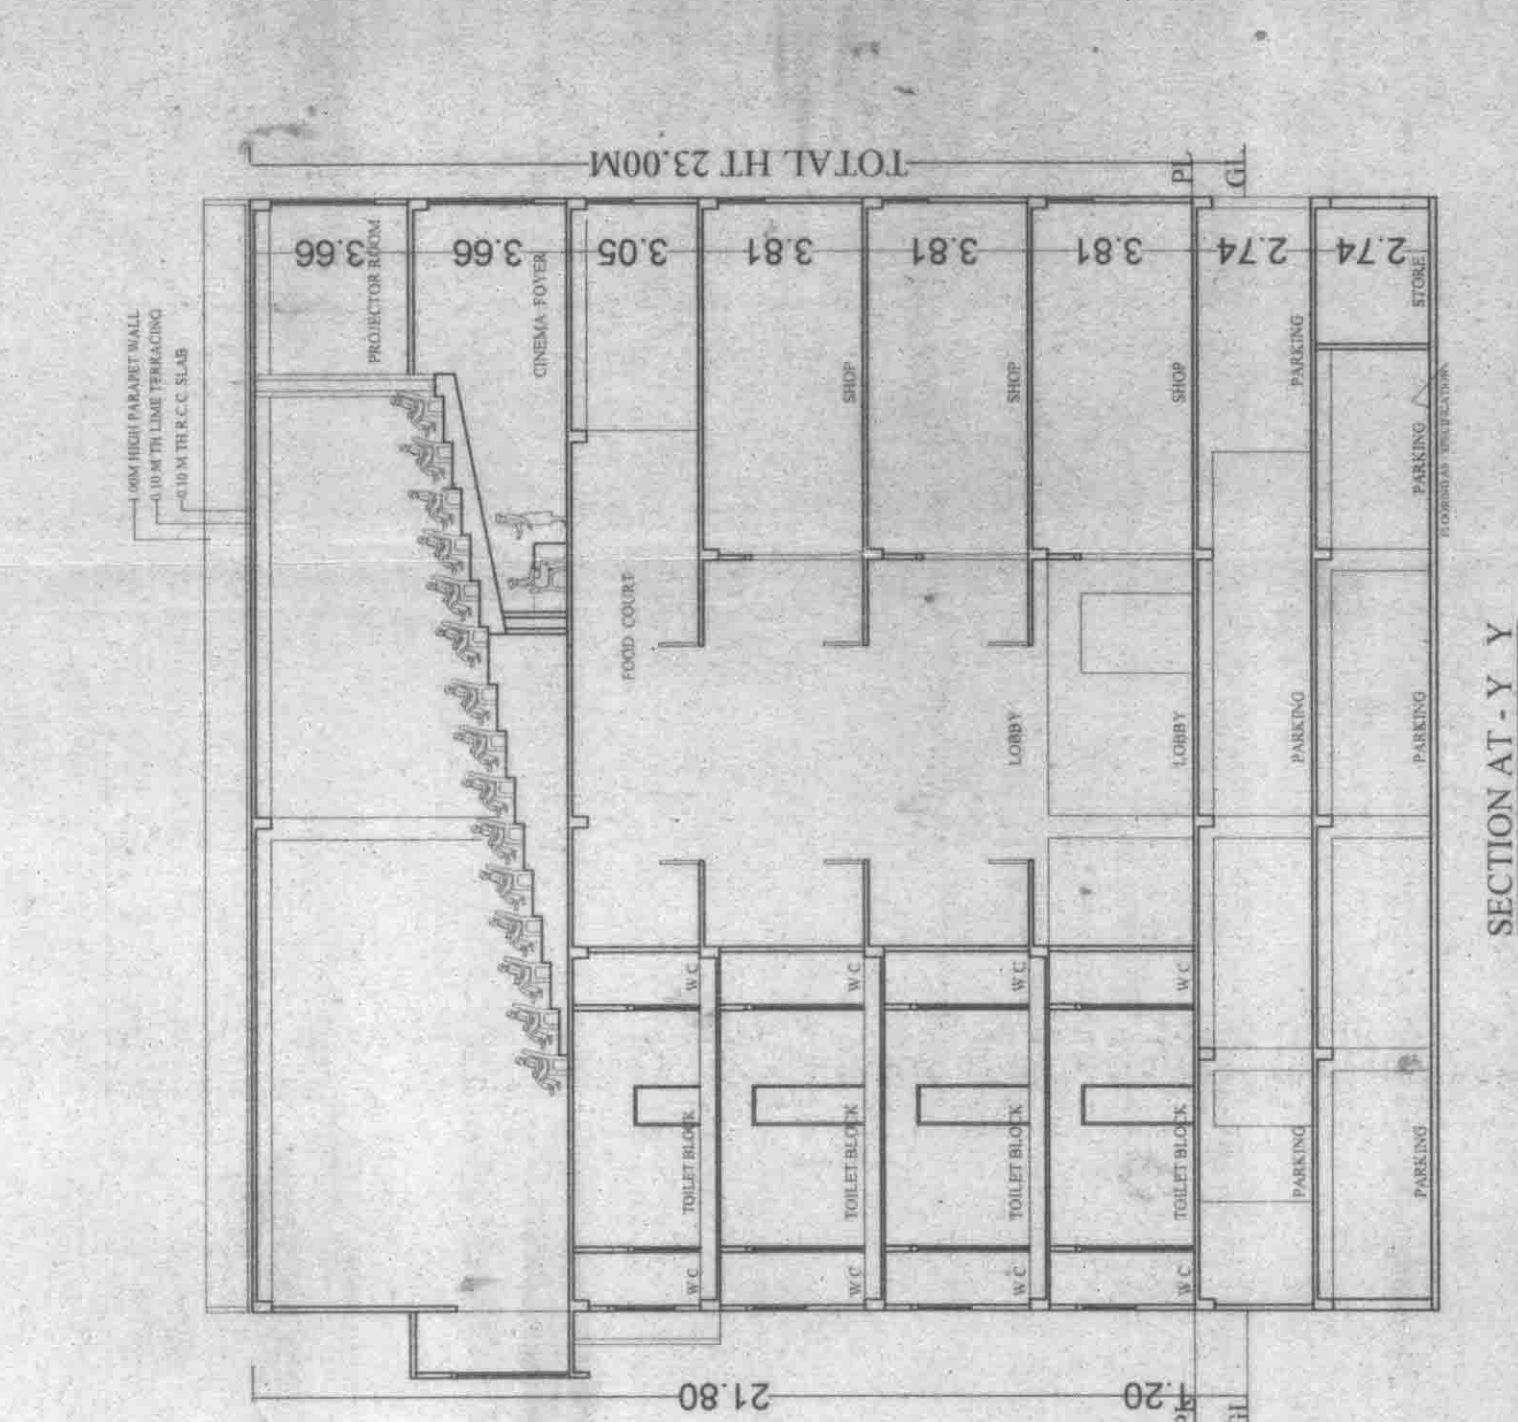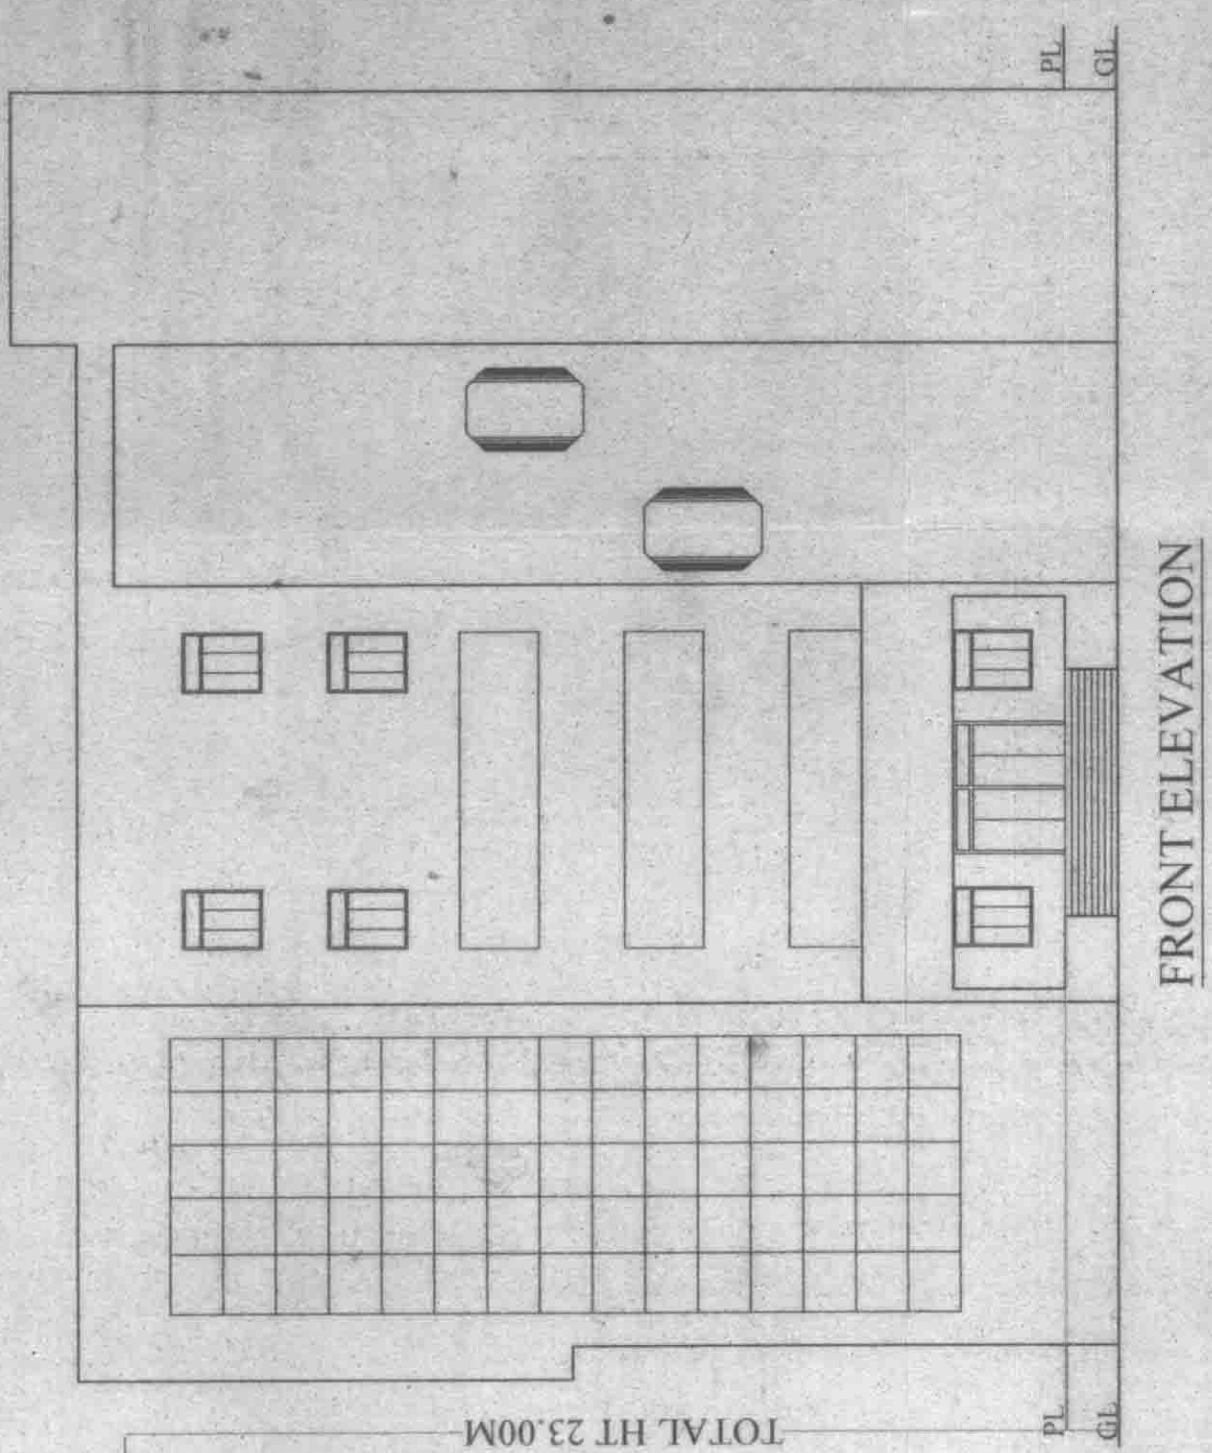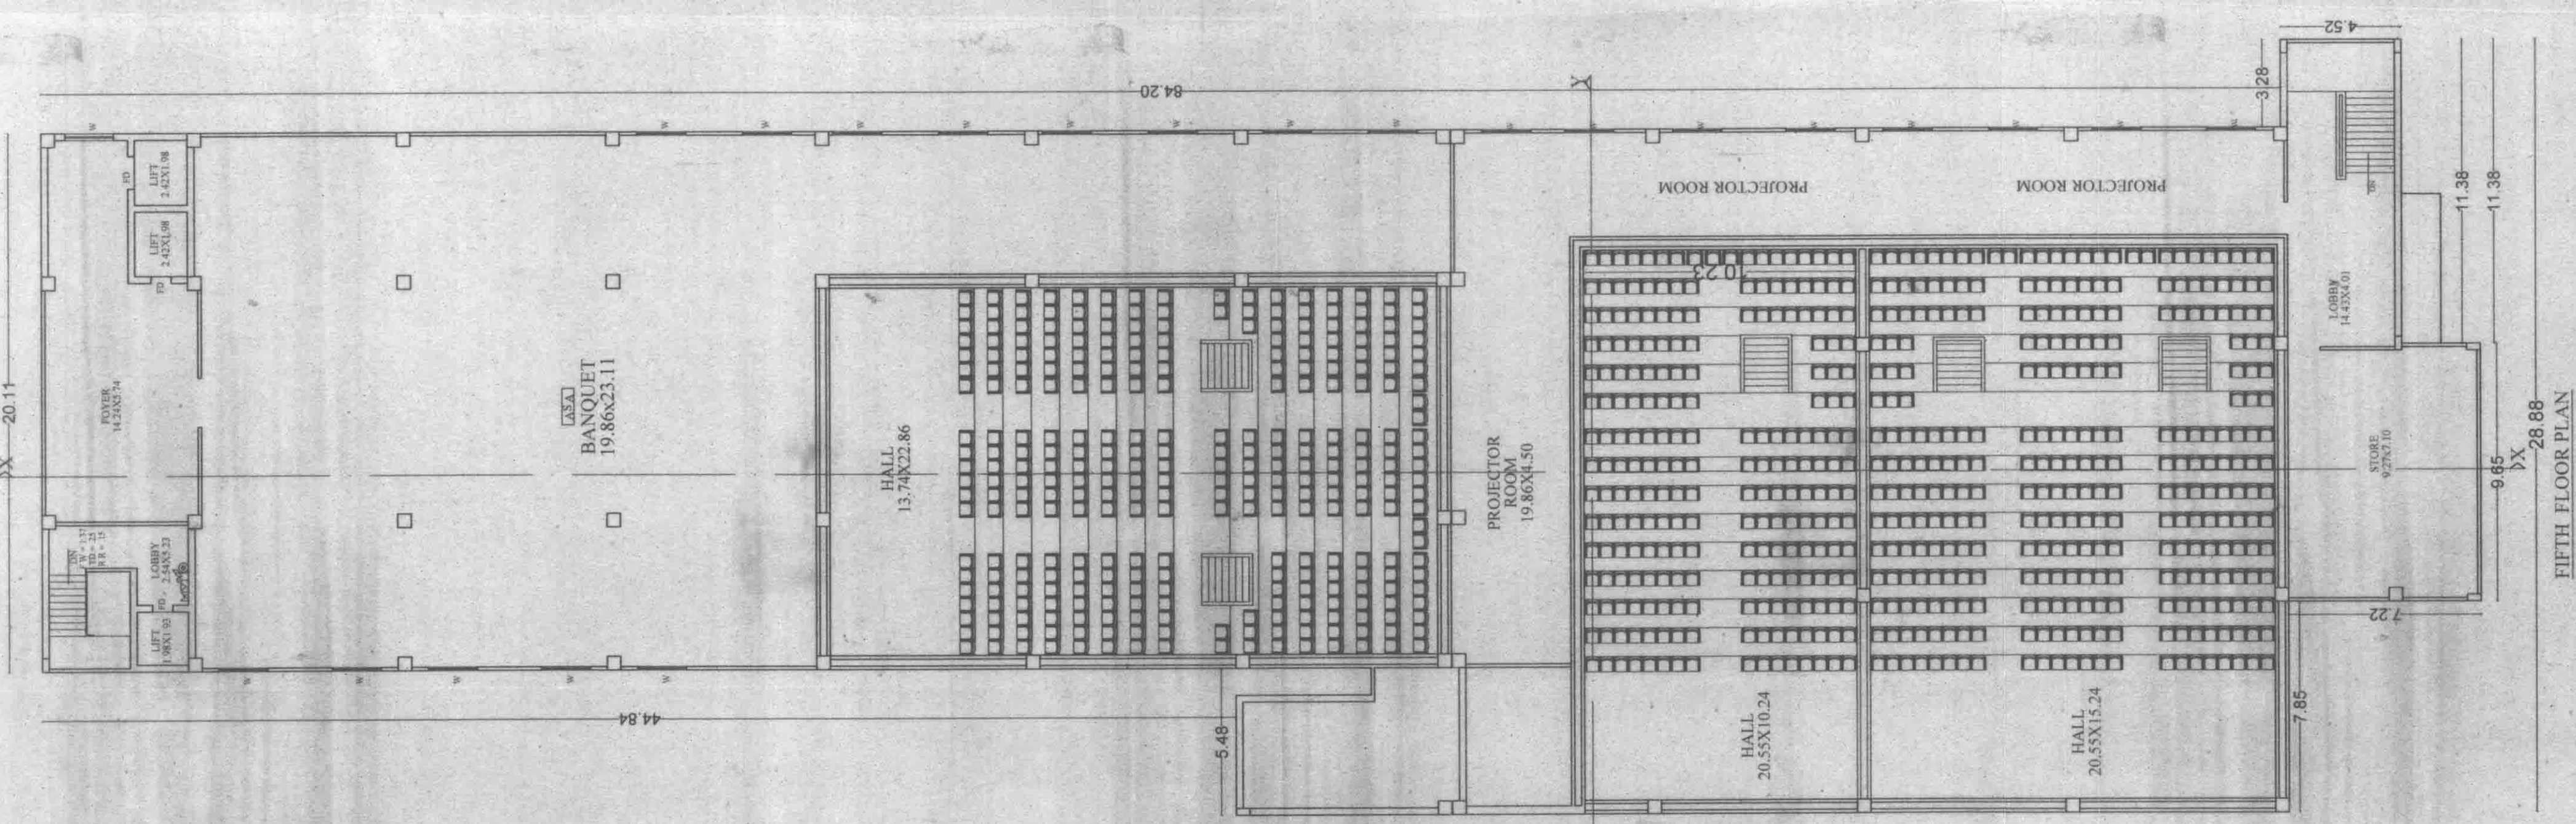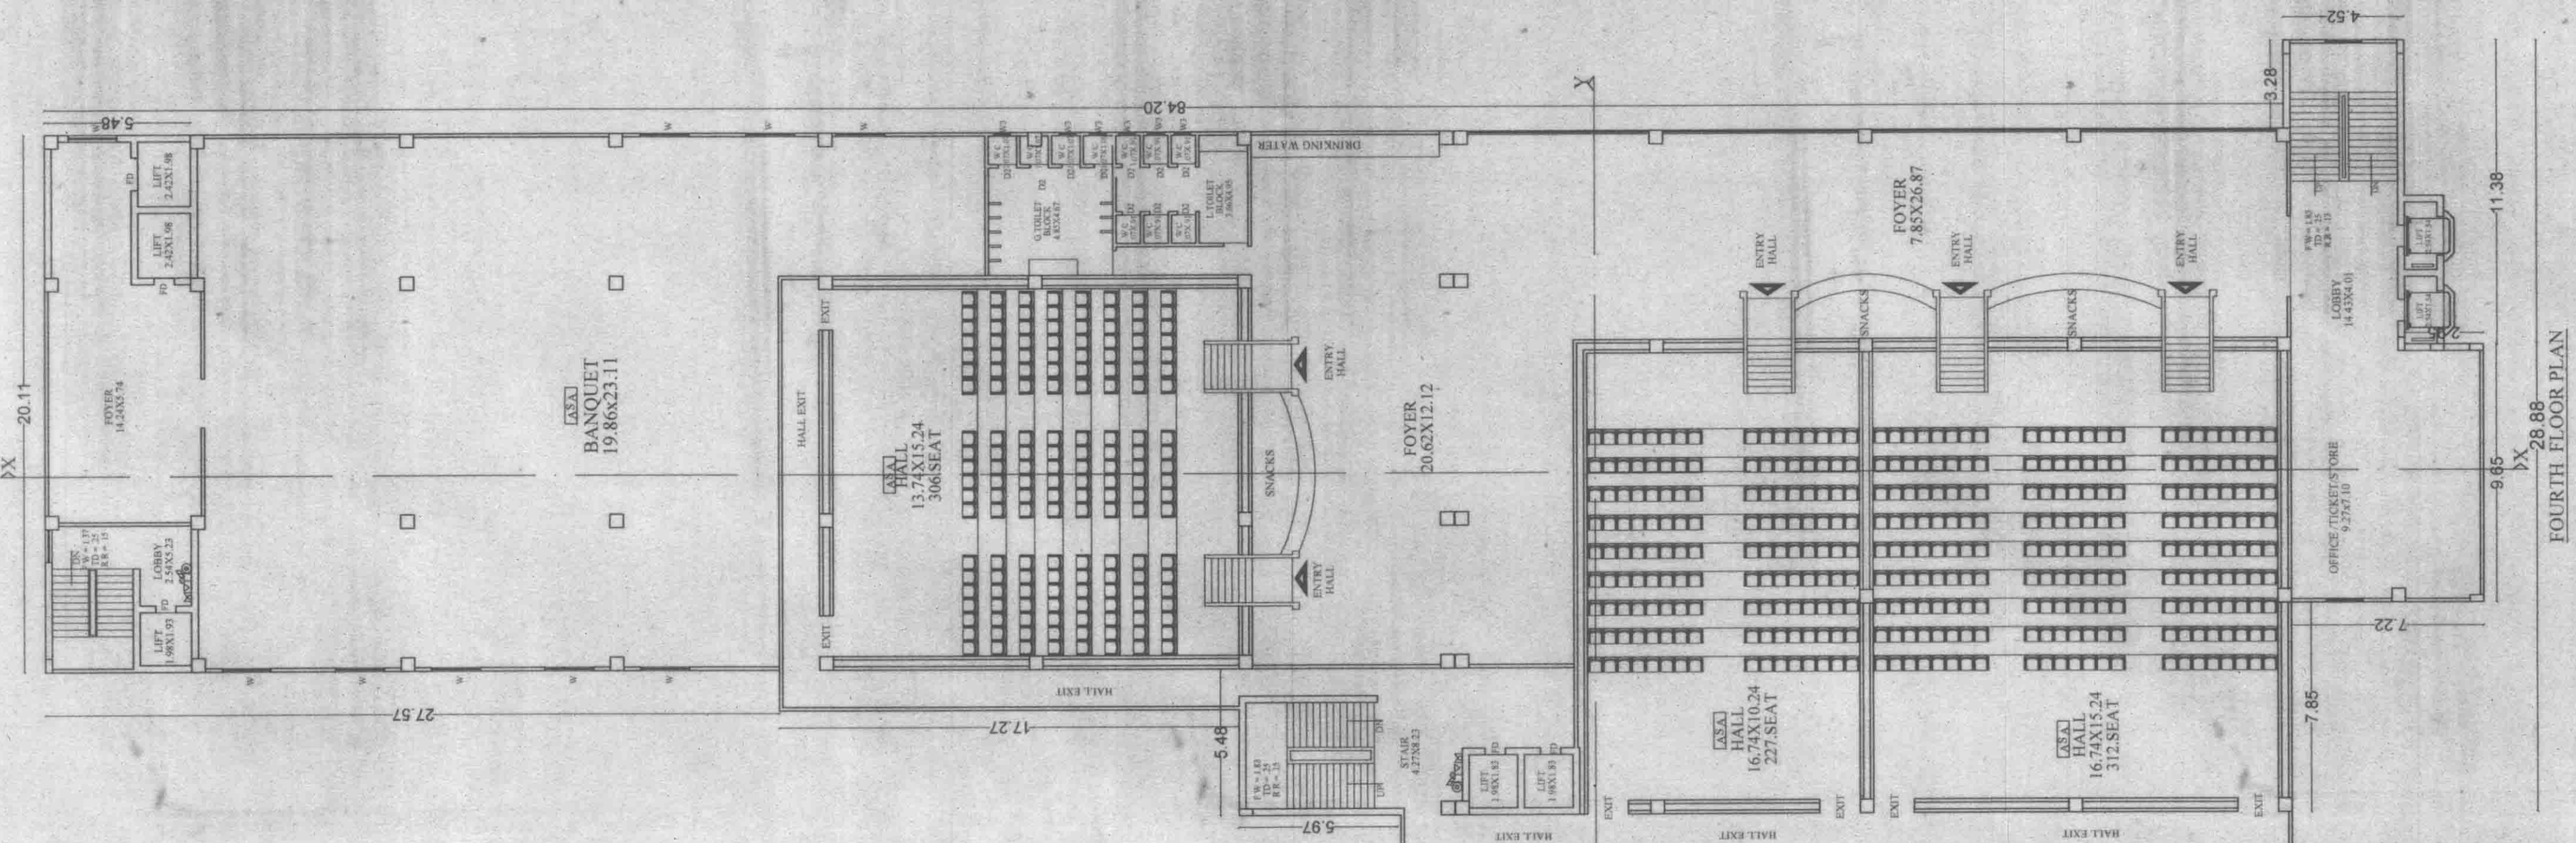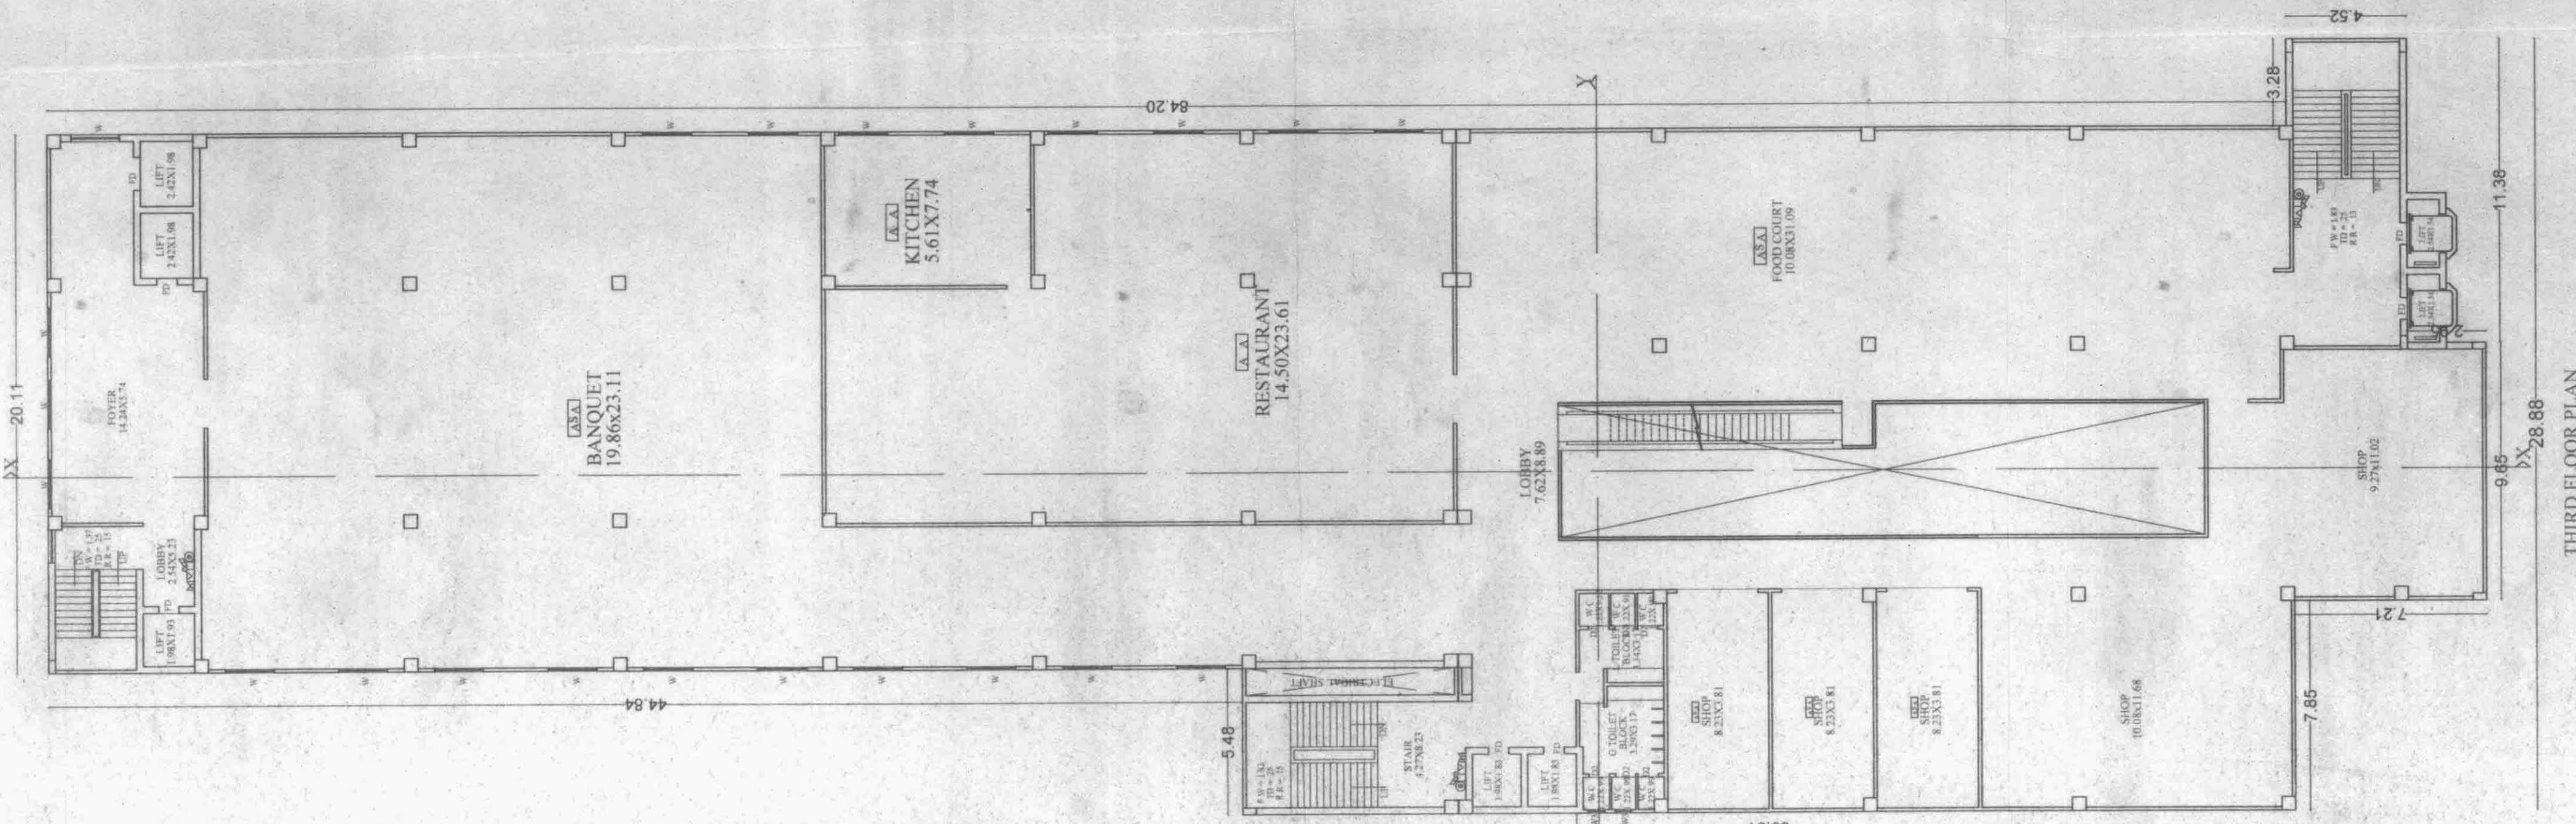

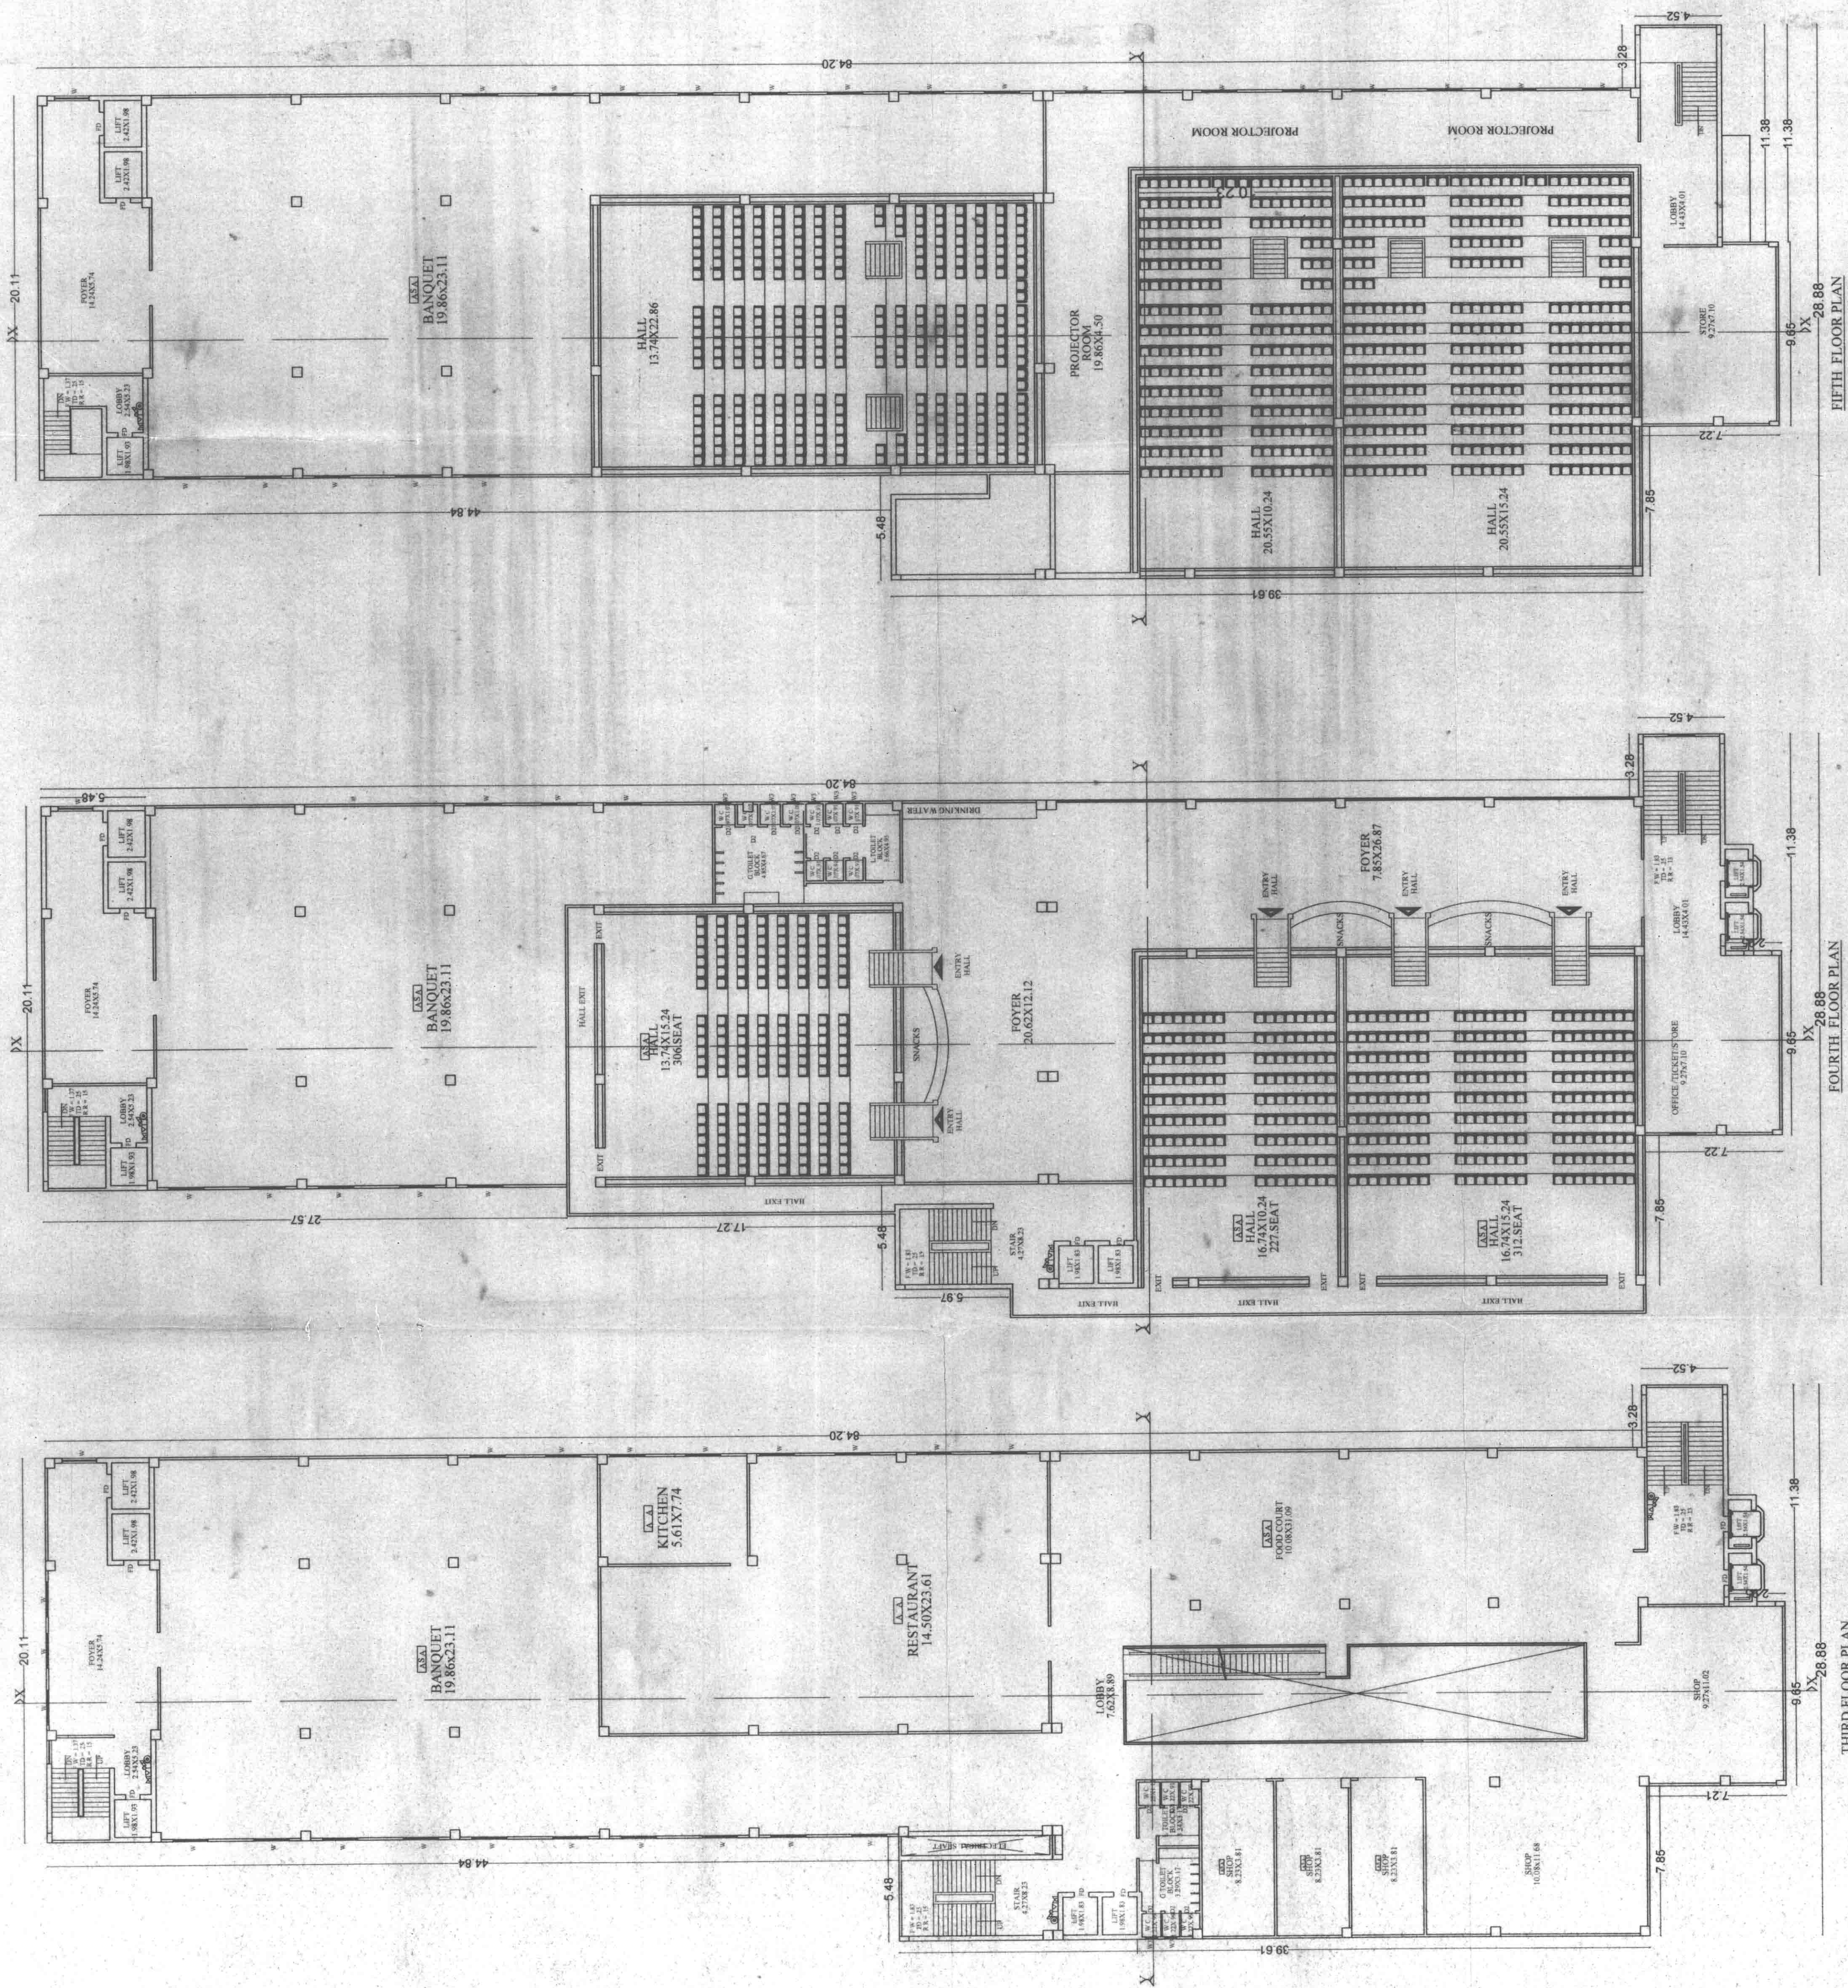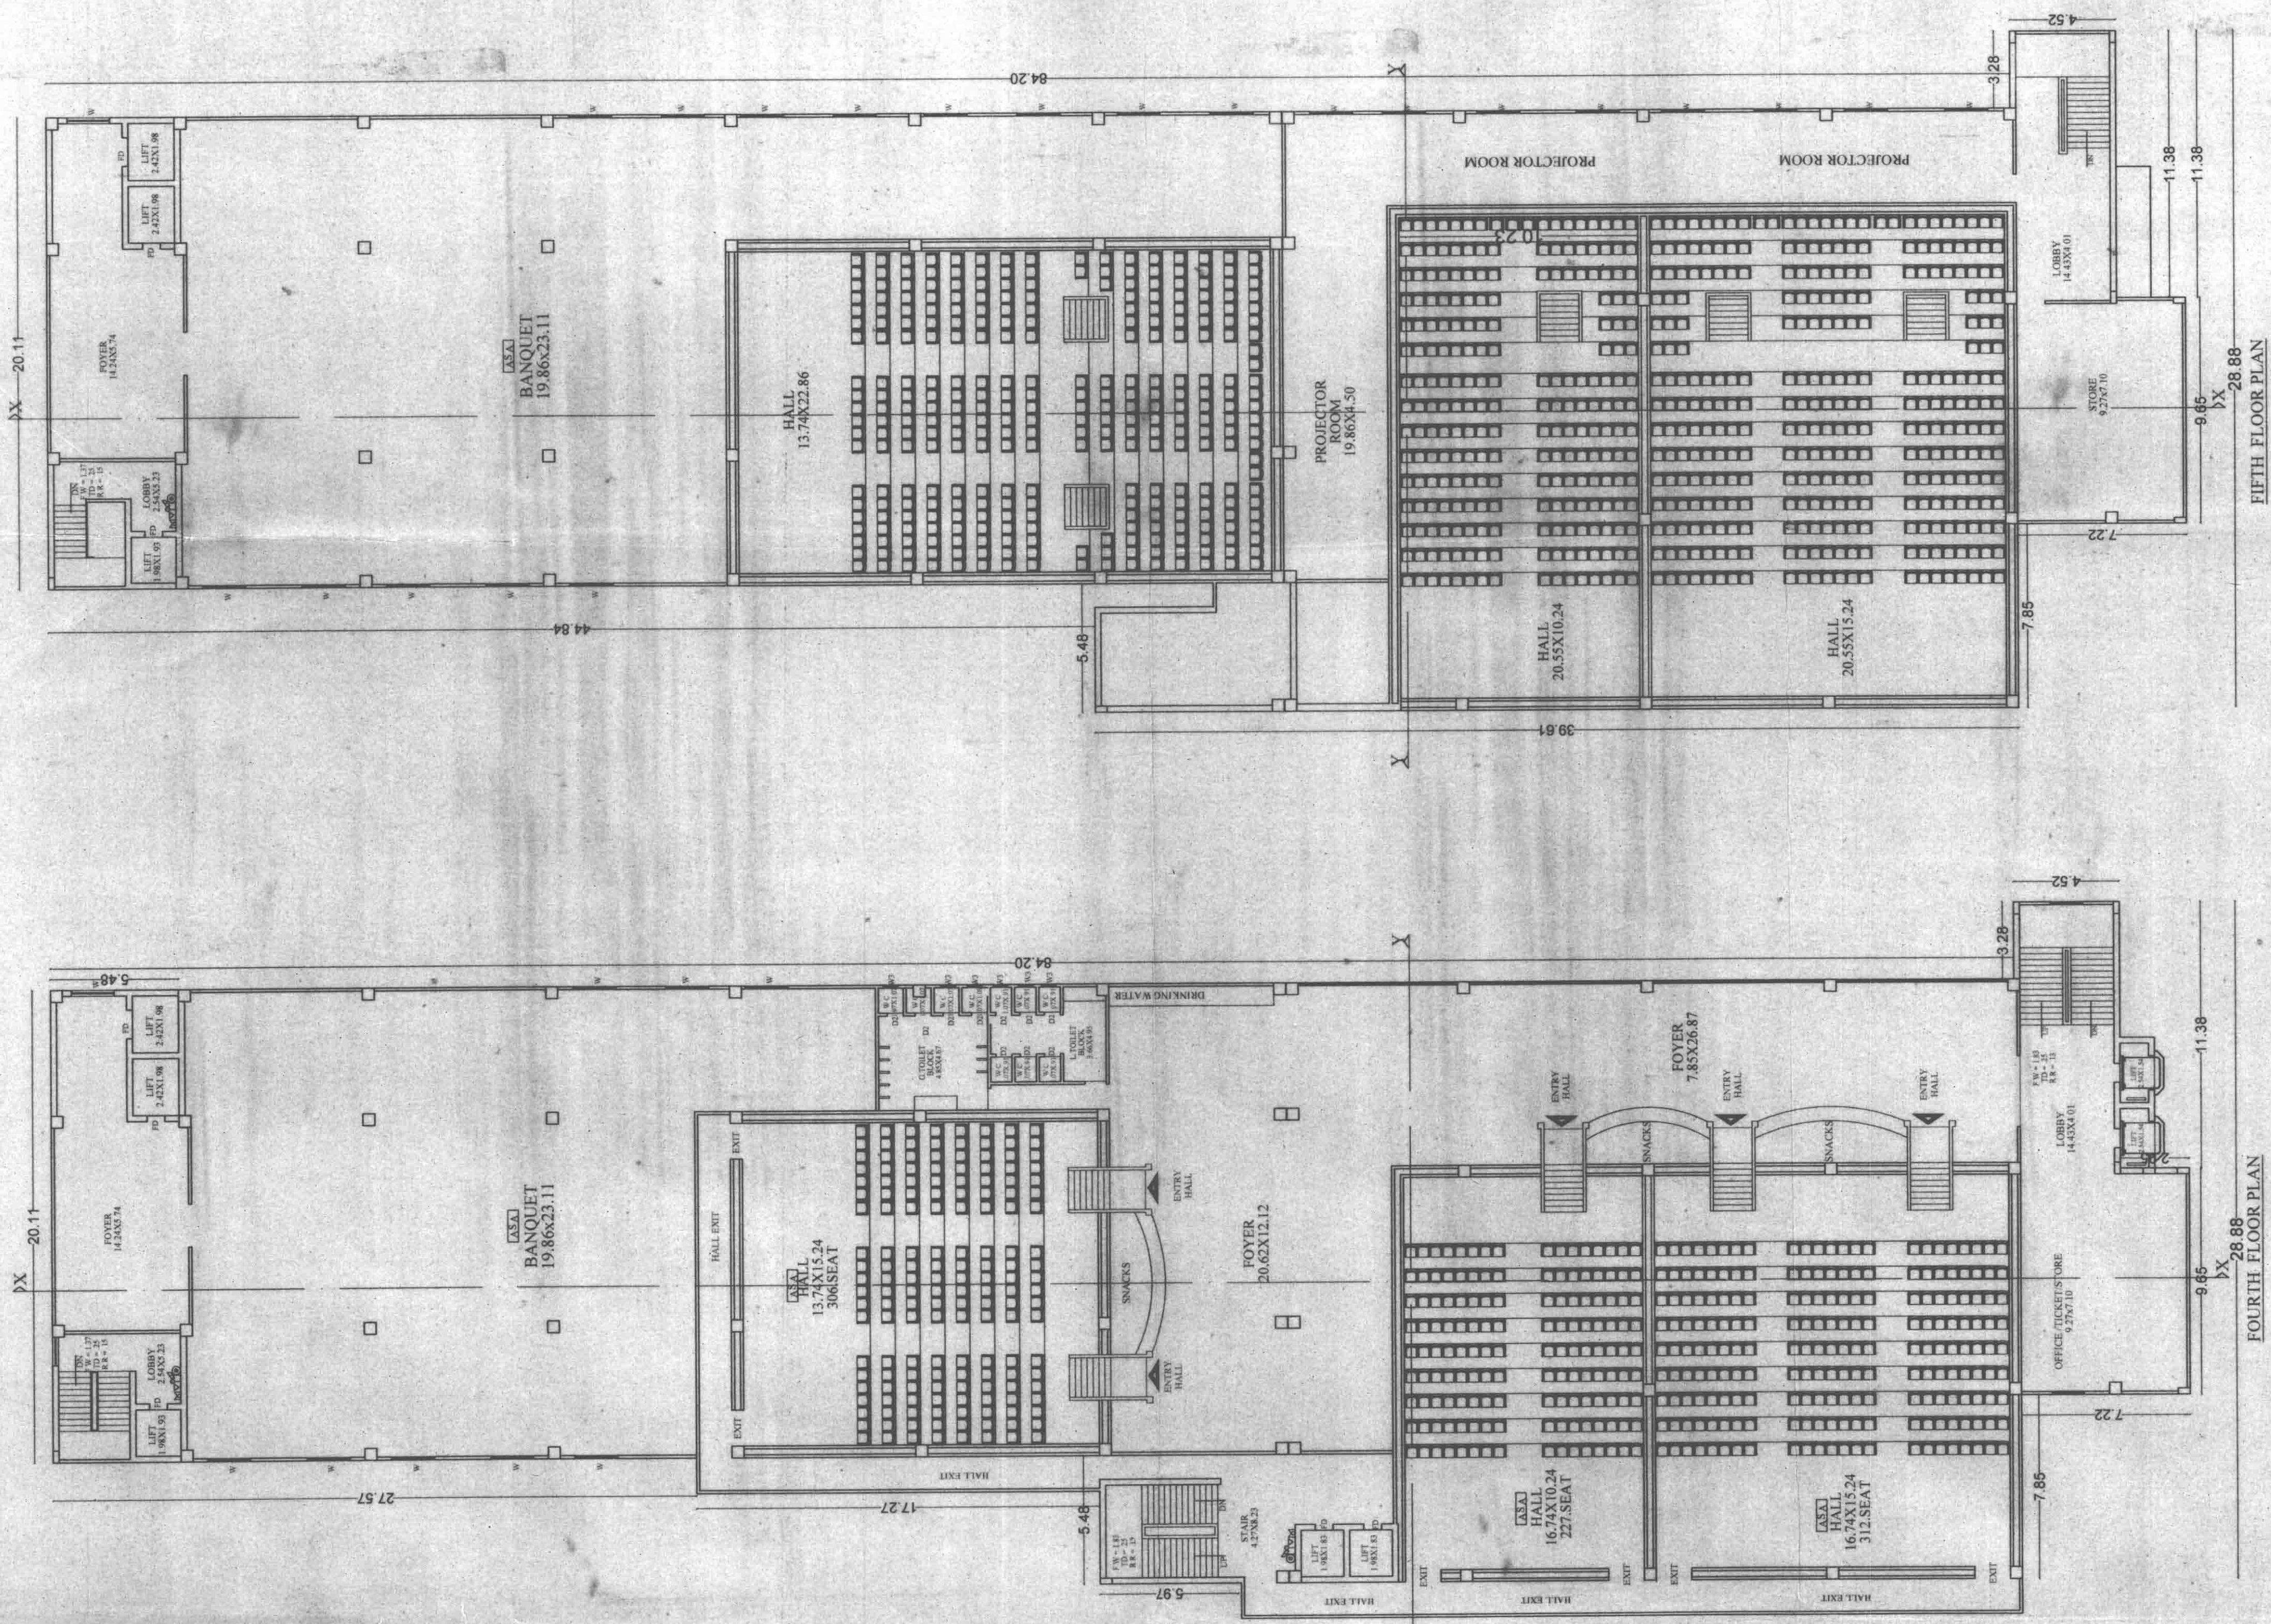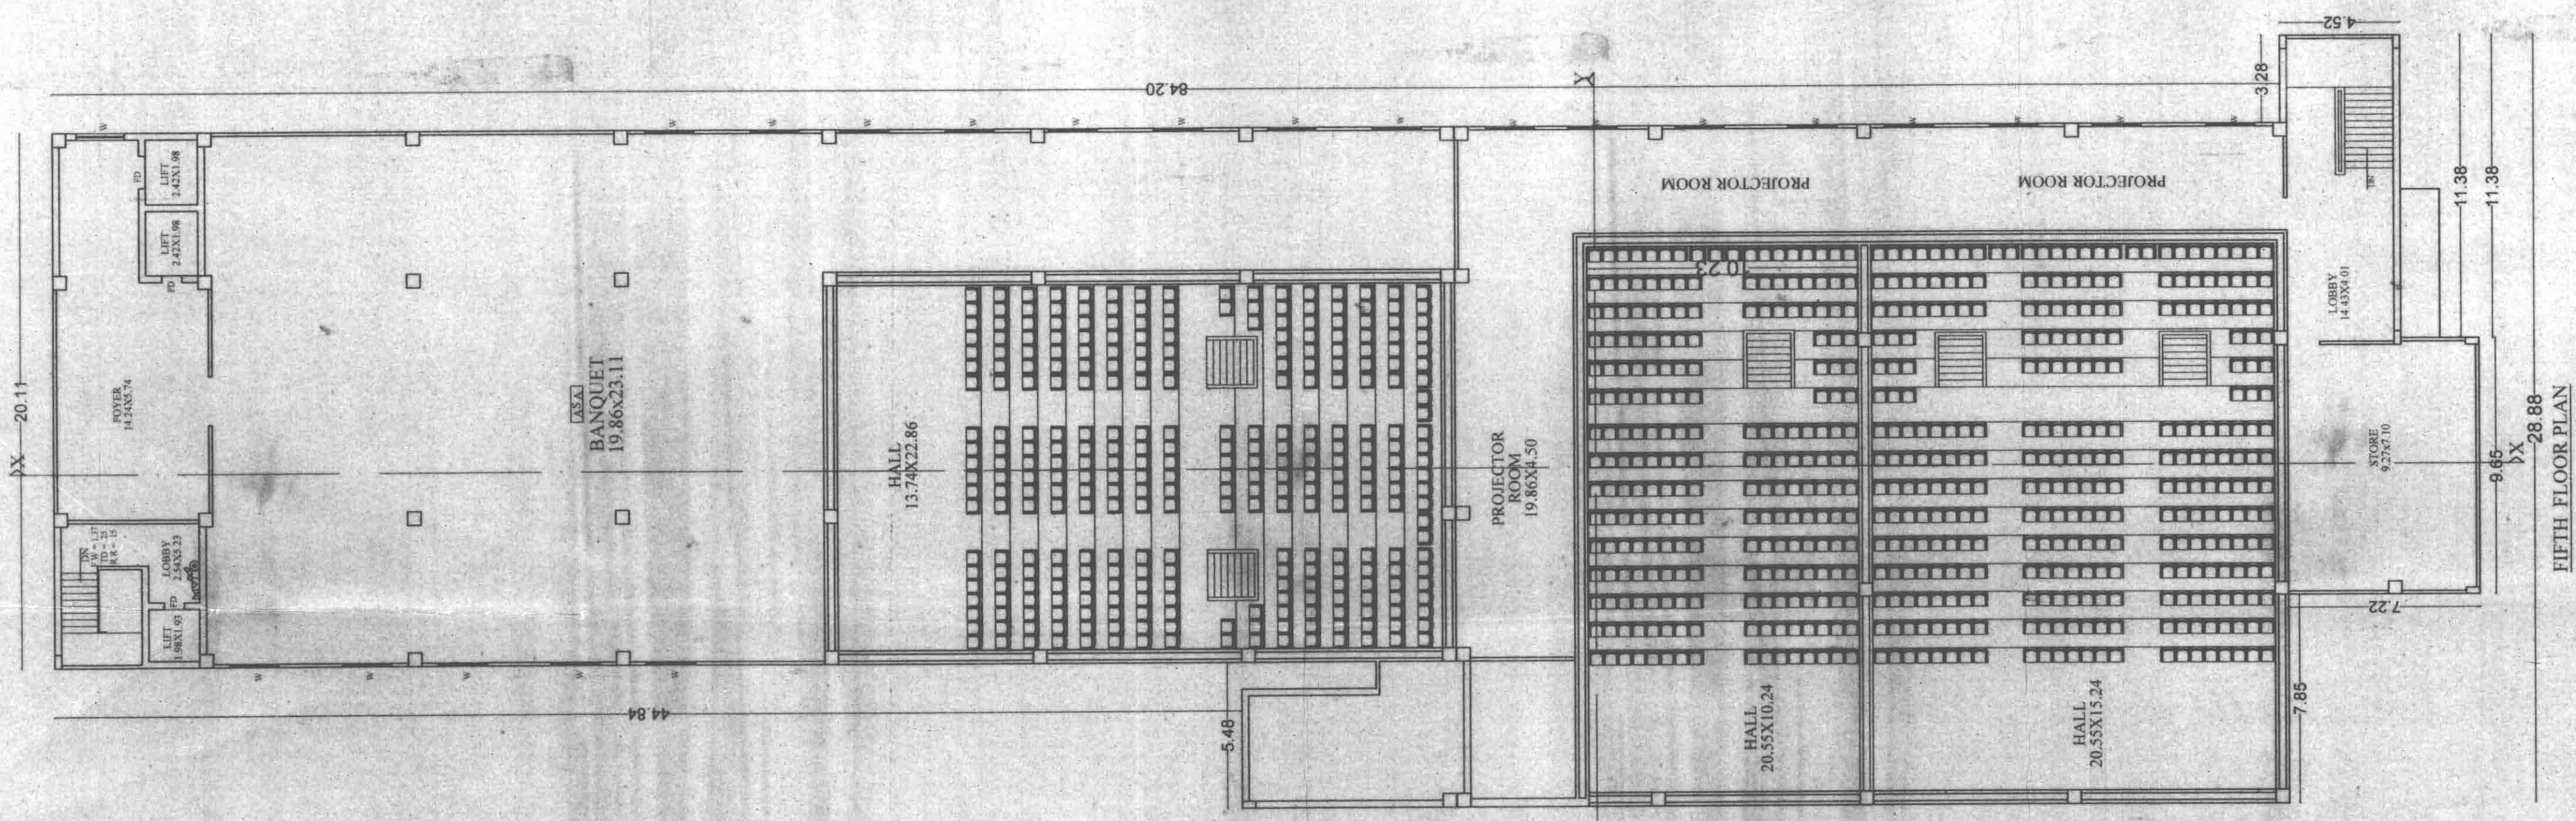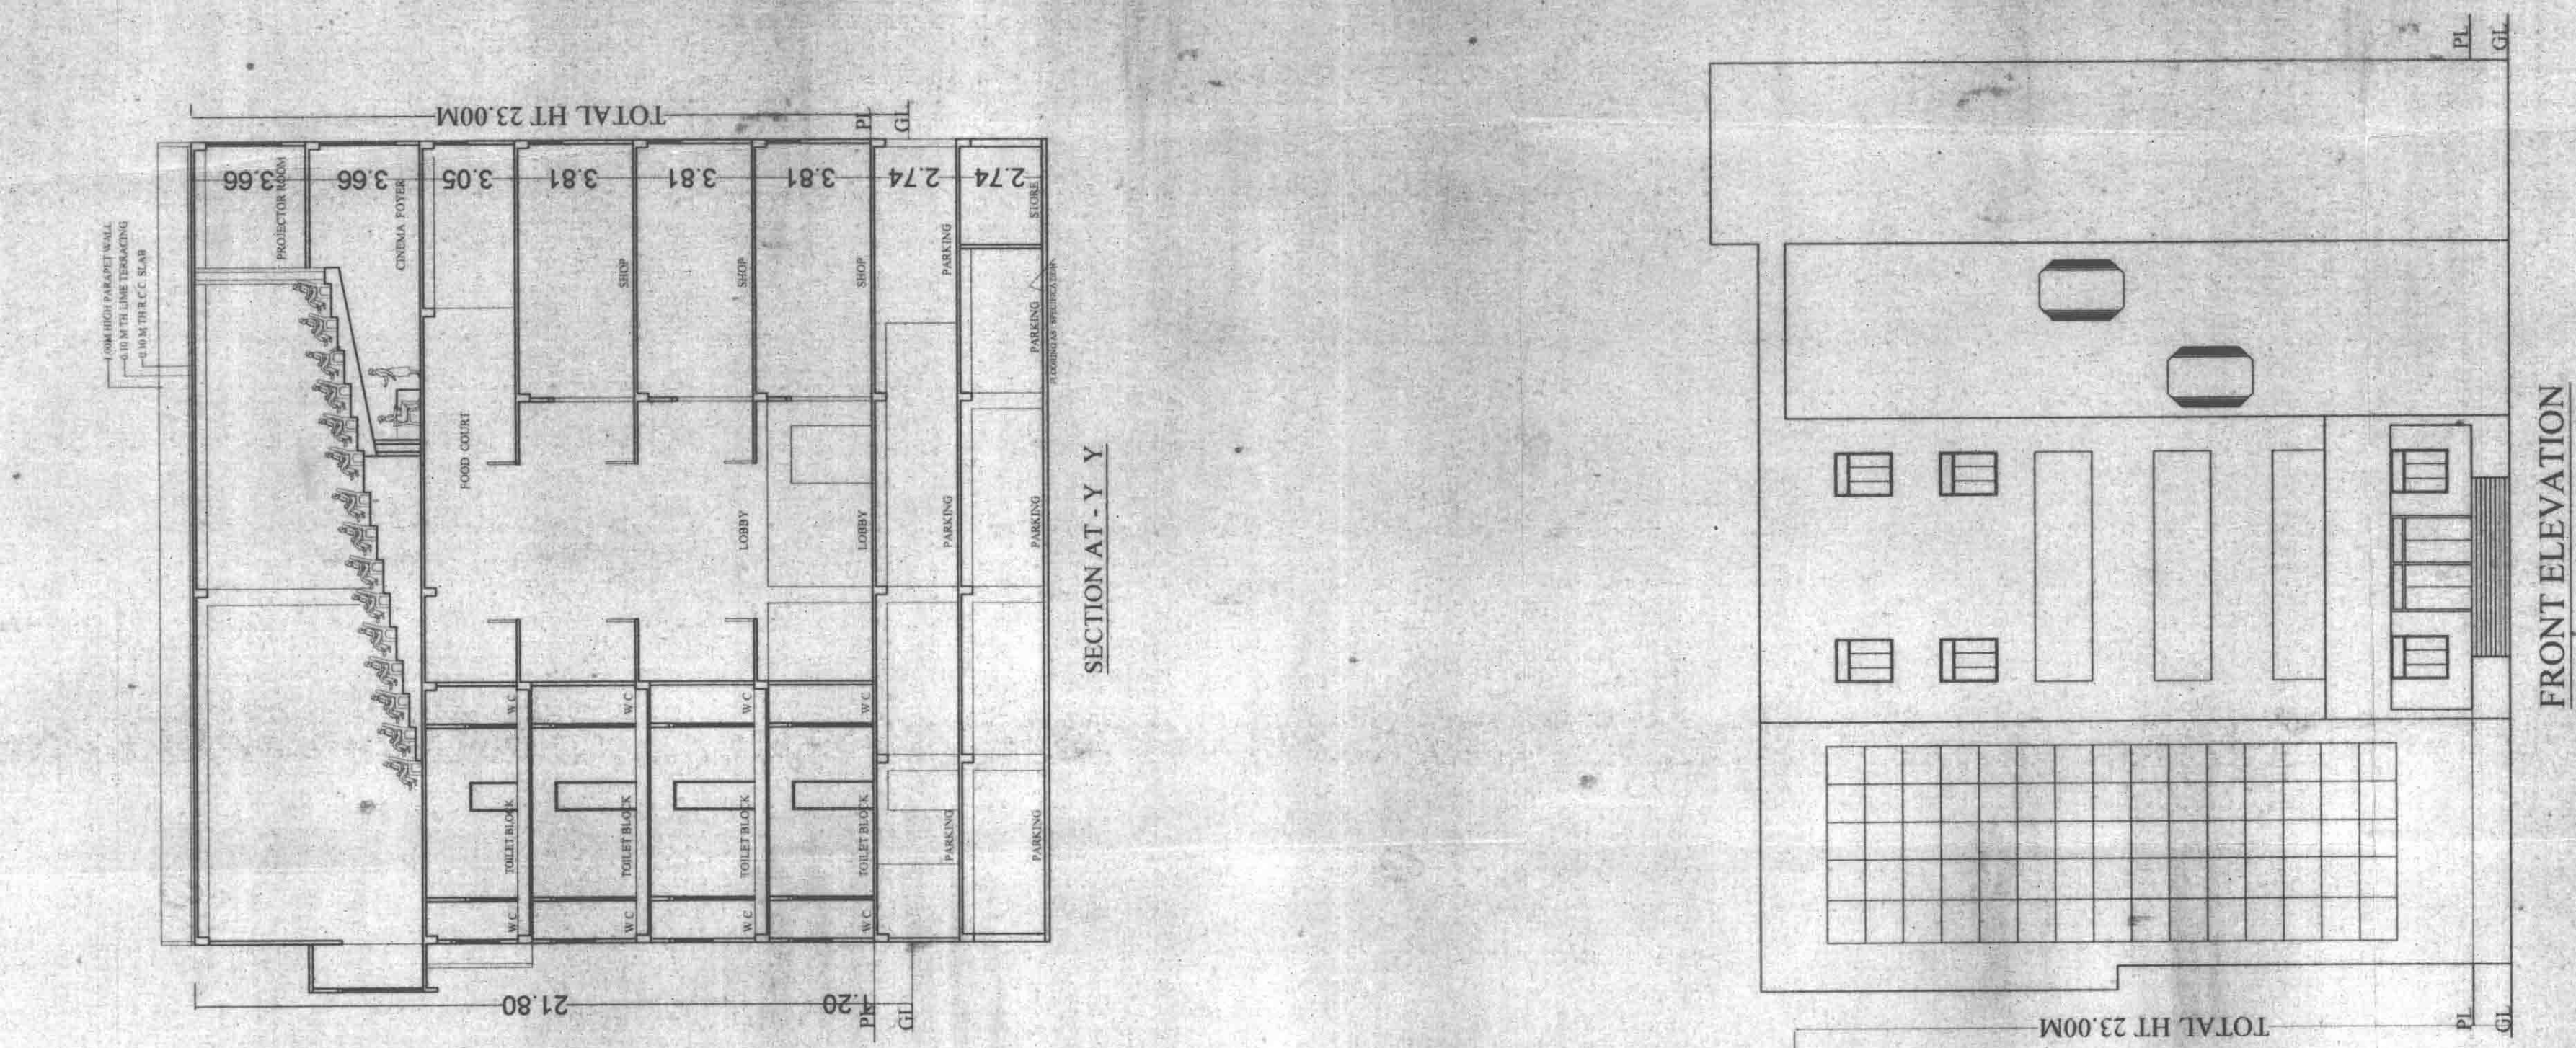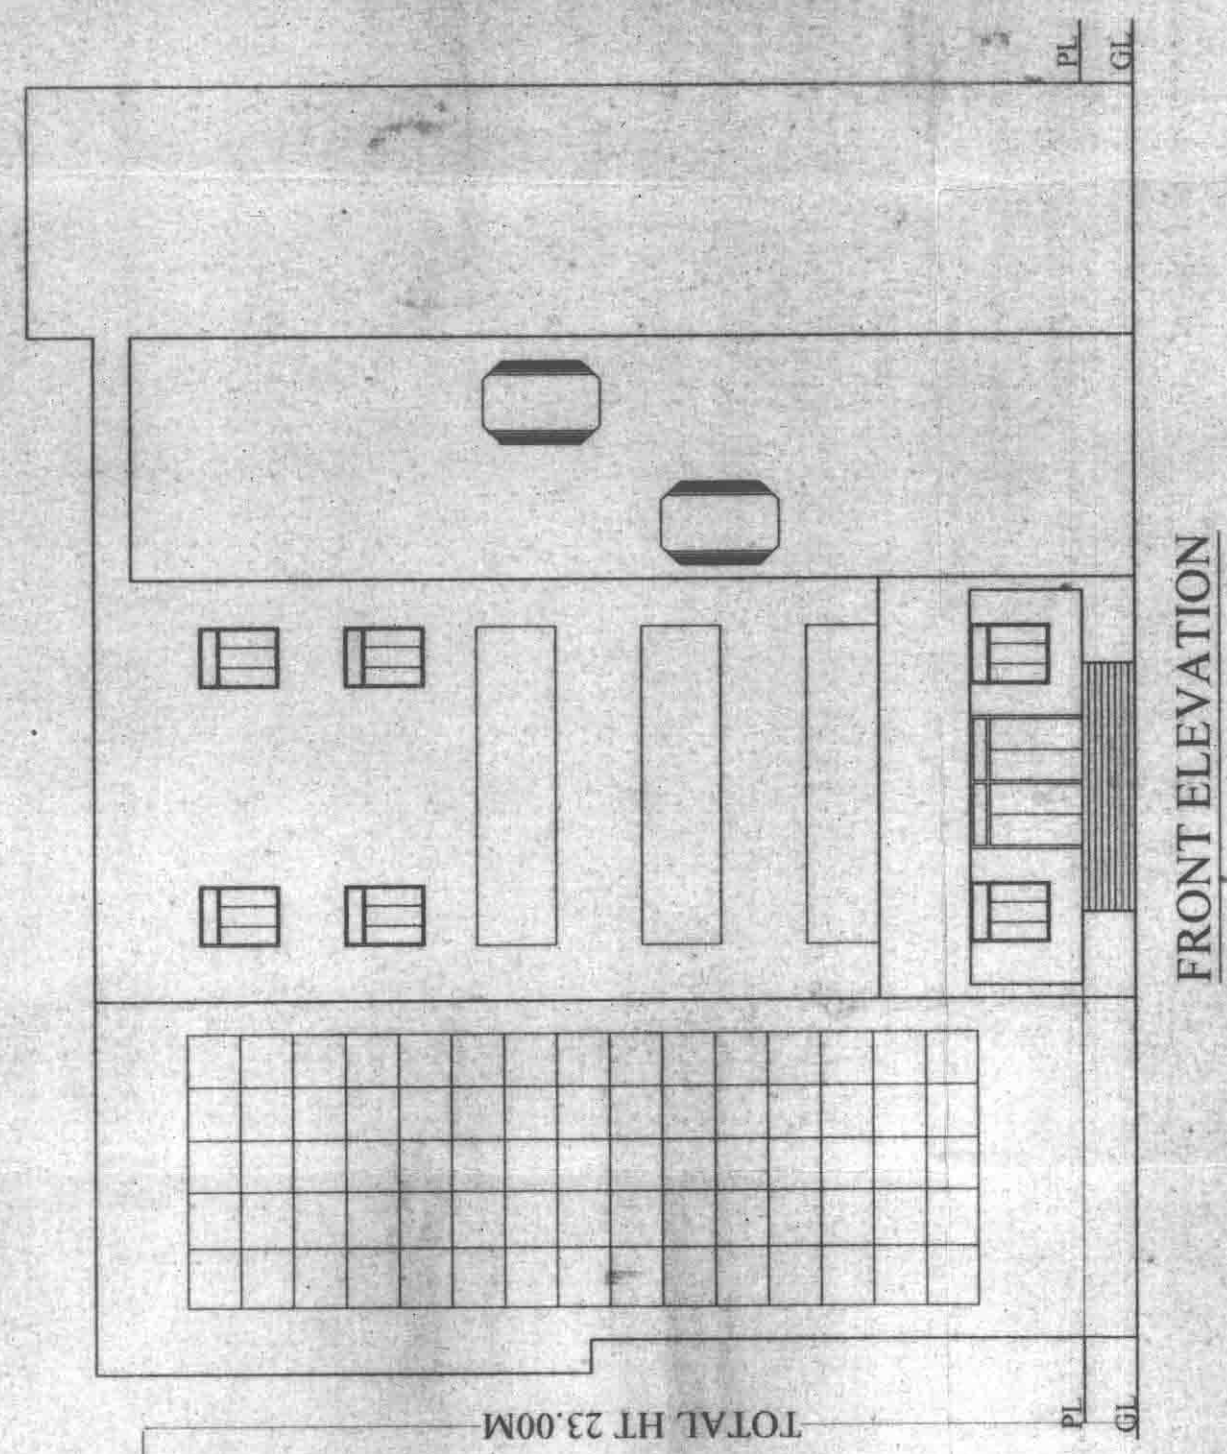

PLOT DIT. A1/5. FOR POSTAL COMMERCIAL BANKING FOR SPT. AREA, THAKUR MARKETING PVT. LTD. AT SPT. NO. 61/37/1/21/30/19/31/32/33/34/35/36 RIHATA NO.41/46/53/54/59/255 THANA NO. 233 AT - NEAR SCIENCE COLLEGE NH-28 MUZAFFARPUR BARAH ROAD. MUZAFFARPUR, BIHAR		11/00 1/200	02
		11/00 1/200	02
SIGN OF STRUCTURAL ENGINEER		SIGN OF ARCHITECT	

[illegible]

