


FIRST FLOOR FLAT AREA			
Flat No.-	Carpet Area	Built up Area excluding balcony	Balcony Area
01	864.99 Sq.ft	940.04 Sq.ft	73.83 Sq.ft
02	885.02 Sq.ft	974.24 Sq.ft	72.79 Sq.ft
03	895.02 Sq.ft	974.24 Sq.ft	72.79 Sq.ft
04	864.99 Sq.ft	940.04 Sq.ft	73.83 Sq.ft
TOTAL	3520.02 Sq.ft	3828.56 Sq.ft	293.24 Sq.ft

FLAT AREA CALCULATION

FIRST FLOOR FLAT AREA

Flat No.-	Carpet Area	Build up Area excluding balcony	Balcony Area
01	864.99 Sq.ft	940.04 Sq.ft	73.83 Sq.ft
02	895.02 Sq.ft	974.24 Sq.ft	72.79 Sq.ft
03	895.02 Sq.ft	974.24 Sq.ft	72.79 Sq.ft
04	864.99 Sq.ft	940.04 Sq.ft	73.83 Sq.ft
TOTAL	3520.02 Sq.ft	3828.55 Sq.ft	293.24 Sq.ft

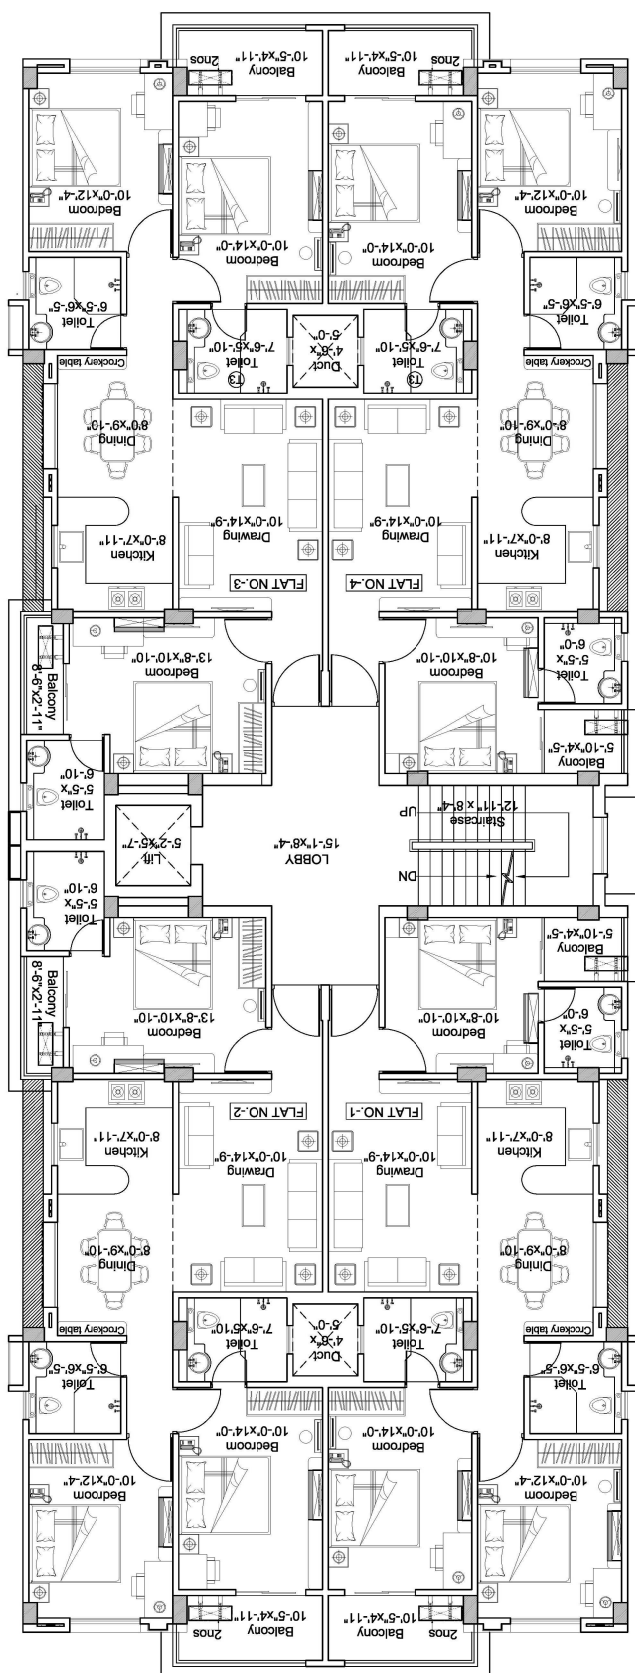

FIRST FLOOR PLAN

SHEET REVISION RECORD		Client :-		Project :-		Architects :-		Sheet Title :-	
NO.		DATE		REVISION		CHKD.		M.V. REALCON, PVT. LTD.	
HARARI ENCLAVE		At: Gola Road Pathana		SMRANTI ARCHITECTS PVT. LTD.		G-2, ARANYAM VIHARA, BORING ROAD, PATNA - 800013		PH. - 0612 2570914 MOB. - 91 9835026400, E MAIL - smrnti.architects.pvt.ltd@gmail.com	
Date :-		Scale :-		North.		 		28-10-2018 DEPT. DRAWN. APPROVED RELEASED FOR CONSTRUCTION PLAN BOOKING COPY APPROVAL COPY CONCESSIONAL/ADVANCE COPY	
R0		SHEET NO.		02/05				FIRST FLOOR PLAN	