






SECTION - AT XX

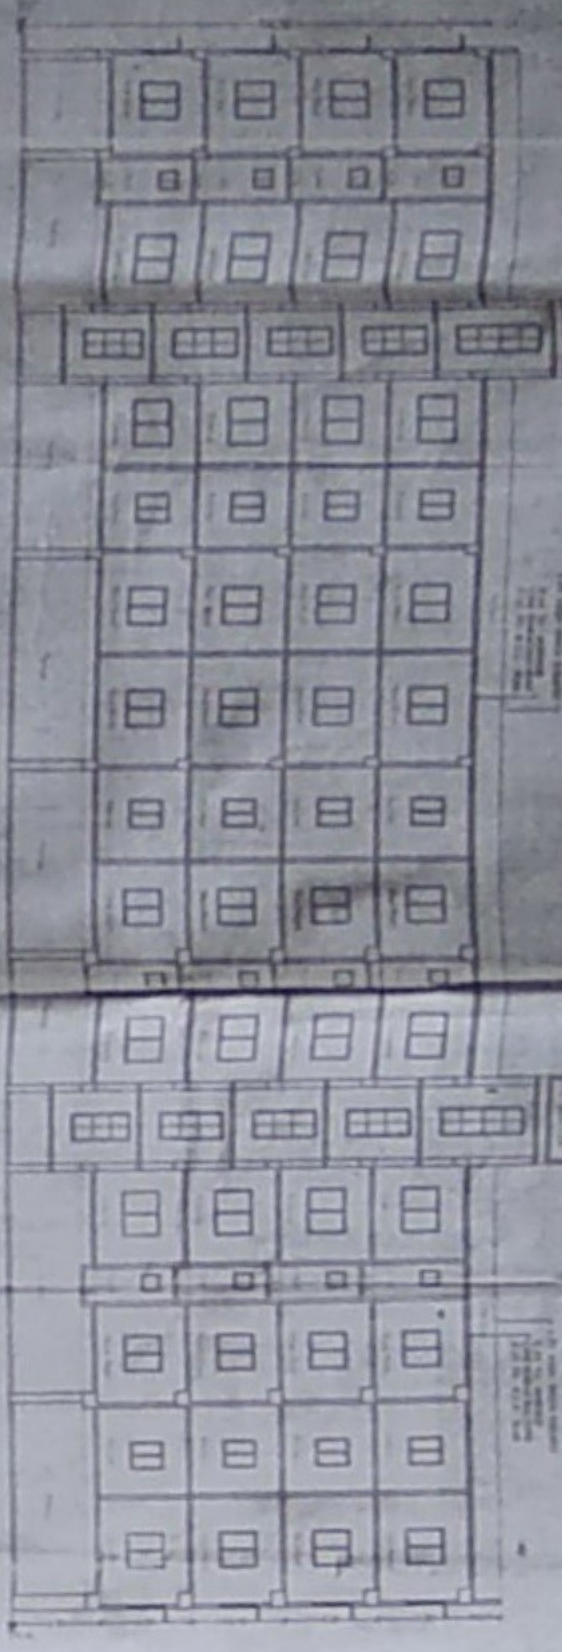


FRONT SIDE ELEVATION

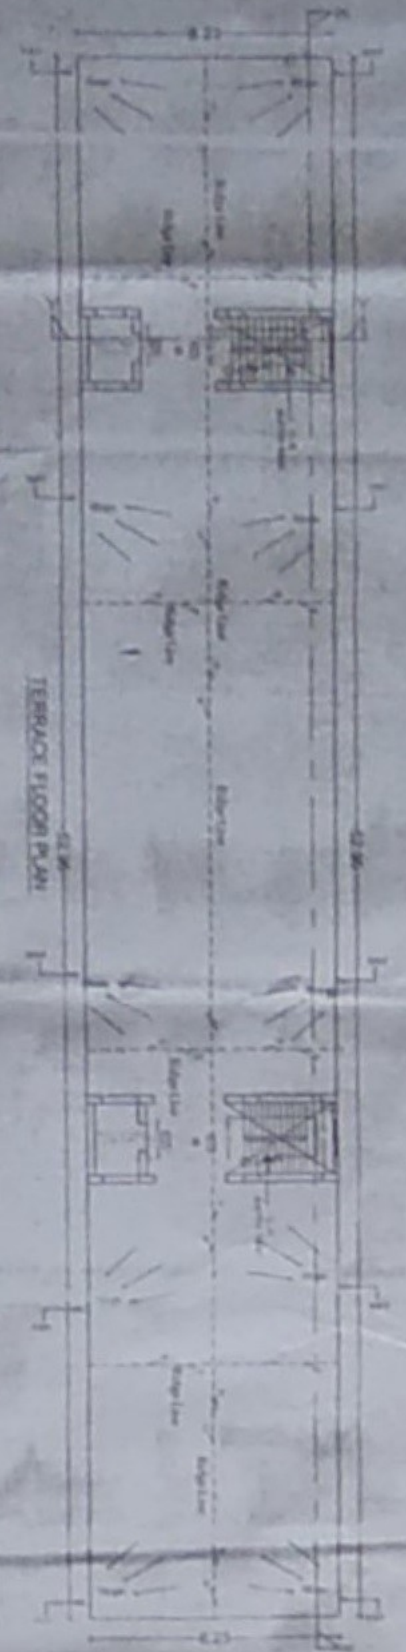


TERRACE FLOOR PLAN

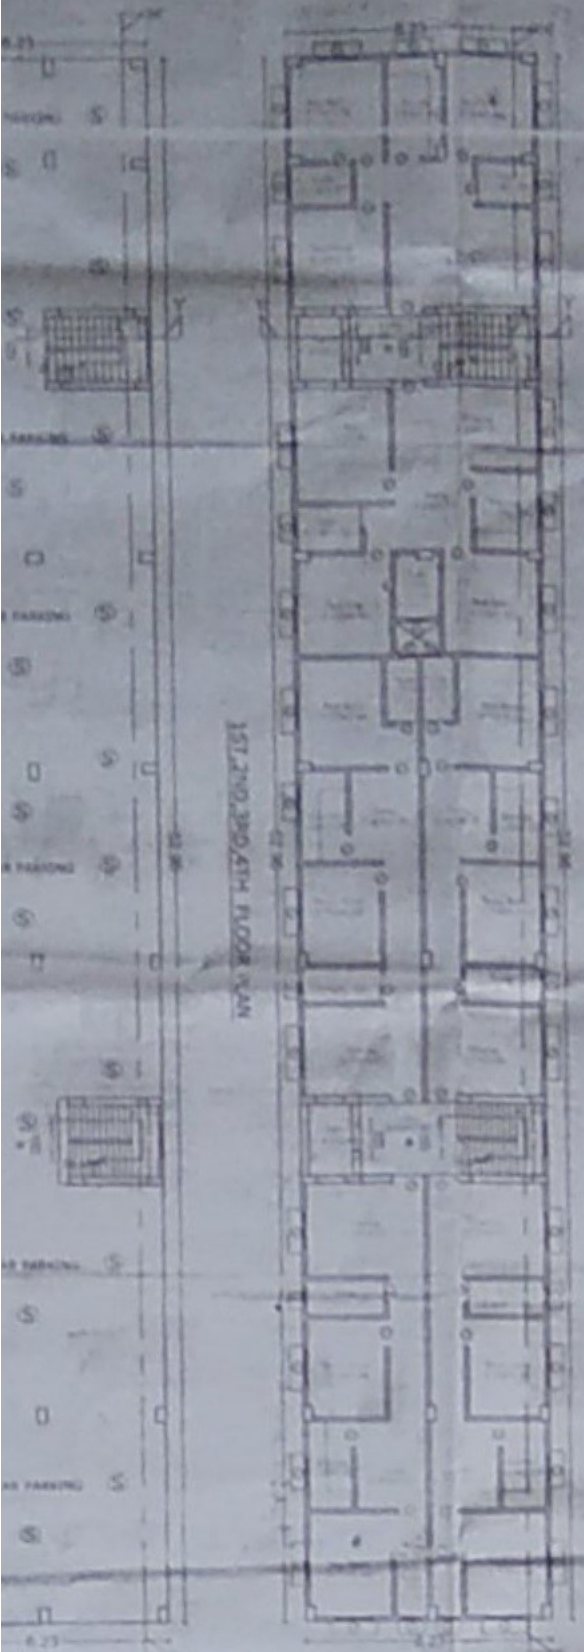


1ST, 2ND, 3RD, 4TH FLOOR PLAN

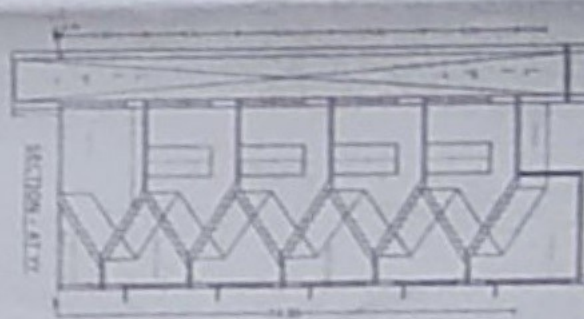


SECTION - AT YY

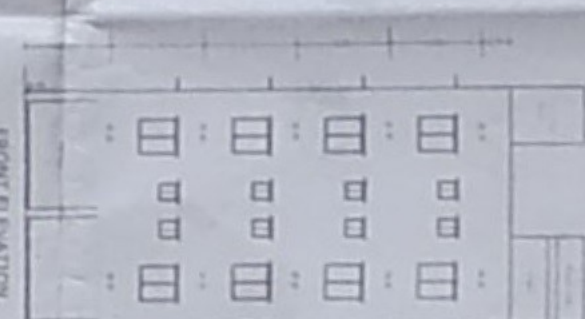

FRONT ELEVATION

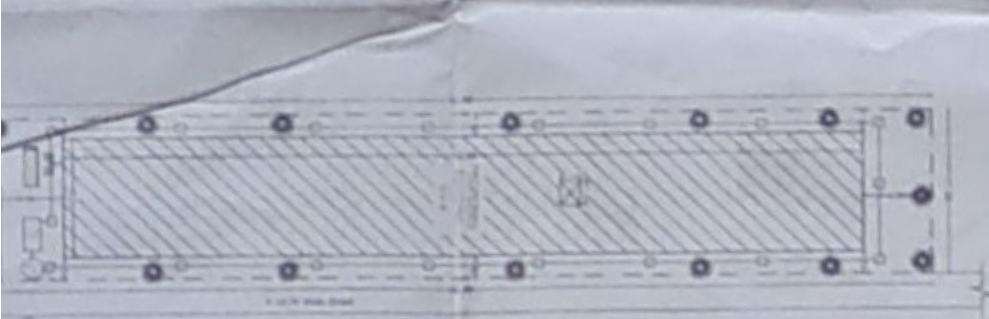


DETAILS OF PILE FOUNDATION

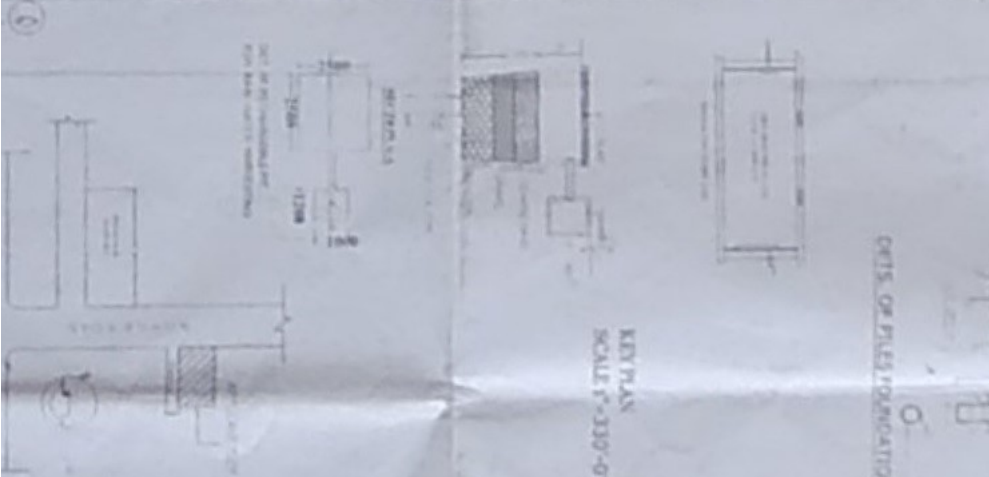

KEY PLAN
SCALE 1"=330'-0"

NOTES:
1. ALL DIMENSIONS ARE IN FEET AND INCHES.
2. ALL WORK SHALL BE DONE IN ACCORDANCE WITH THE LATEST EDITIONS OF THE BUILDING CODES AND SPECIFICATIONS.
3. THE CONTRACTOR SHALL BE RESPONSIBLE FOR OBTAINING ALL NECESSARY PERMITS AND APPROVALS FROM THE LOCAL AUTHORITIES.
4. THE FOUNDATION SHALL BE DESIGNED TO SUPPORT THE FULL DEAD AND LIVE LOADS OF THE BUILDING.
5. THE ROOF SHALL BE DESIGNED TO RESIST A MINIMUM WIND SPEED OF 100 MPH.
6. THE BUILDING SHALL BE DESIGNED TO RESIST SEISMIC FORCES IN ACCORDANCE WITH THE 1997 UBC.
7. THE CONTRACTOR SHALL MAINTAIN ACCESS TO ALL ADJACENT PROPERTIES AT ALL TIMES.
8. THE PROJECT SHALL BE COMPLETED WITHIN THE SPECIFIED TIME FRAME.
9. THE CONTRACTOR SHALL BE RESPONSIBLE FOR THE PROTECTION OF ALL EXISTING UTILITIES AND STRUCTURES.
10. THE CONTRACTOR SHALL MAINTAIN A SAFE WORKING ENVIRONMENT AT ALL TIMES.

REVISIONS:
NO. 1. CORRECTION OF TYPING ERRORS.
NO. 2. ADDITION OF NEW NOTES.
NO. 3. CHANGE OF DIMENSIONS.
NO. 4. CHANGE OF MATERIALS.
NO. 5. CHANGE OF METHOD OF CONSTRUCTION.

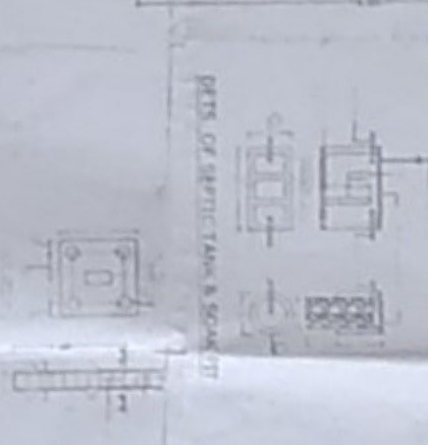

DETAILS OF SLAB AND BEAM JOINT