




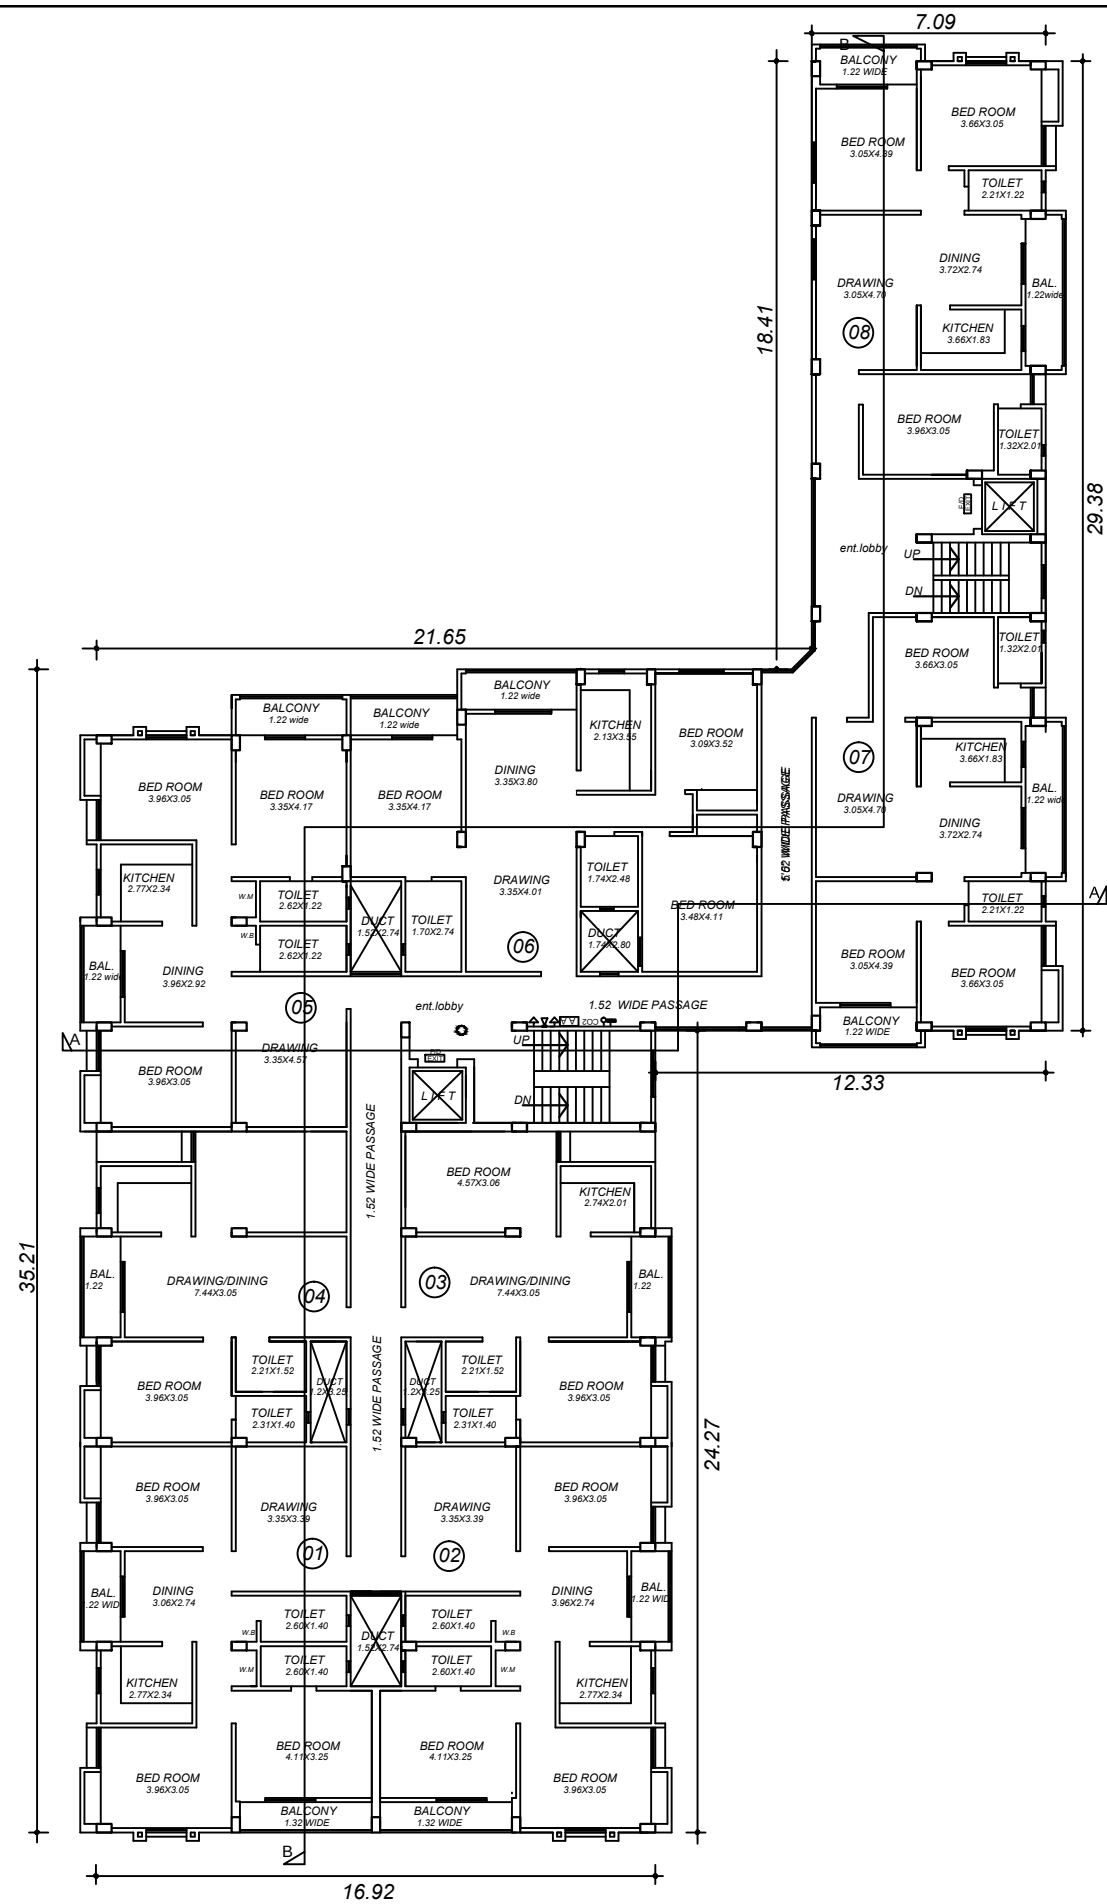


TYP.2nd,3rd,&4th.FLOOR PLAN
NORTH

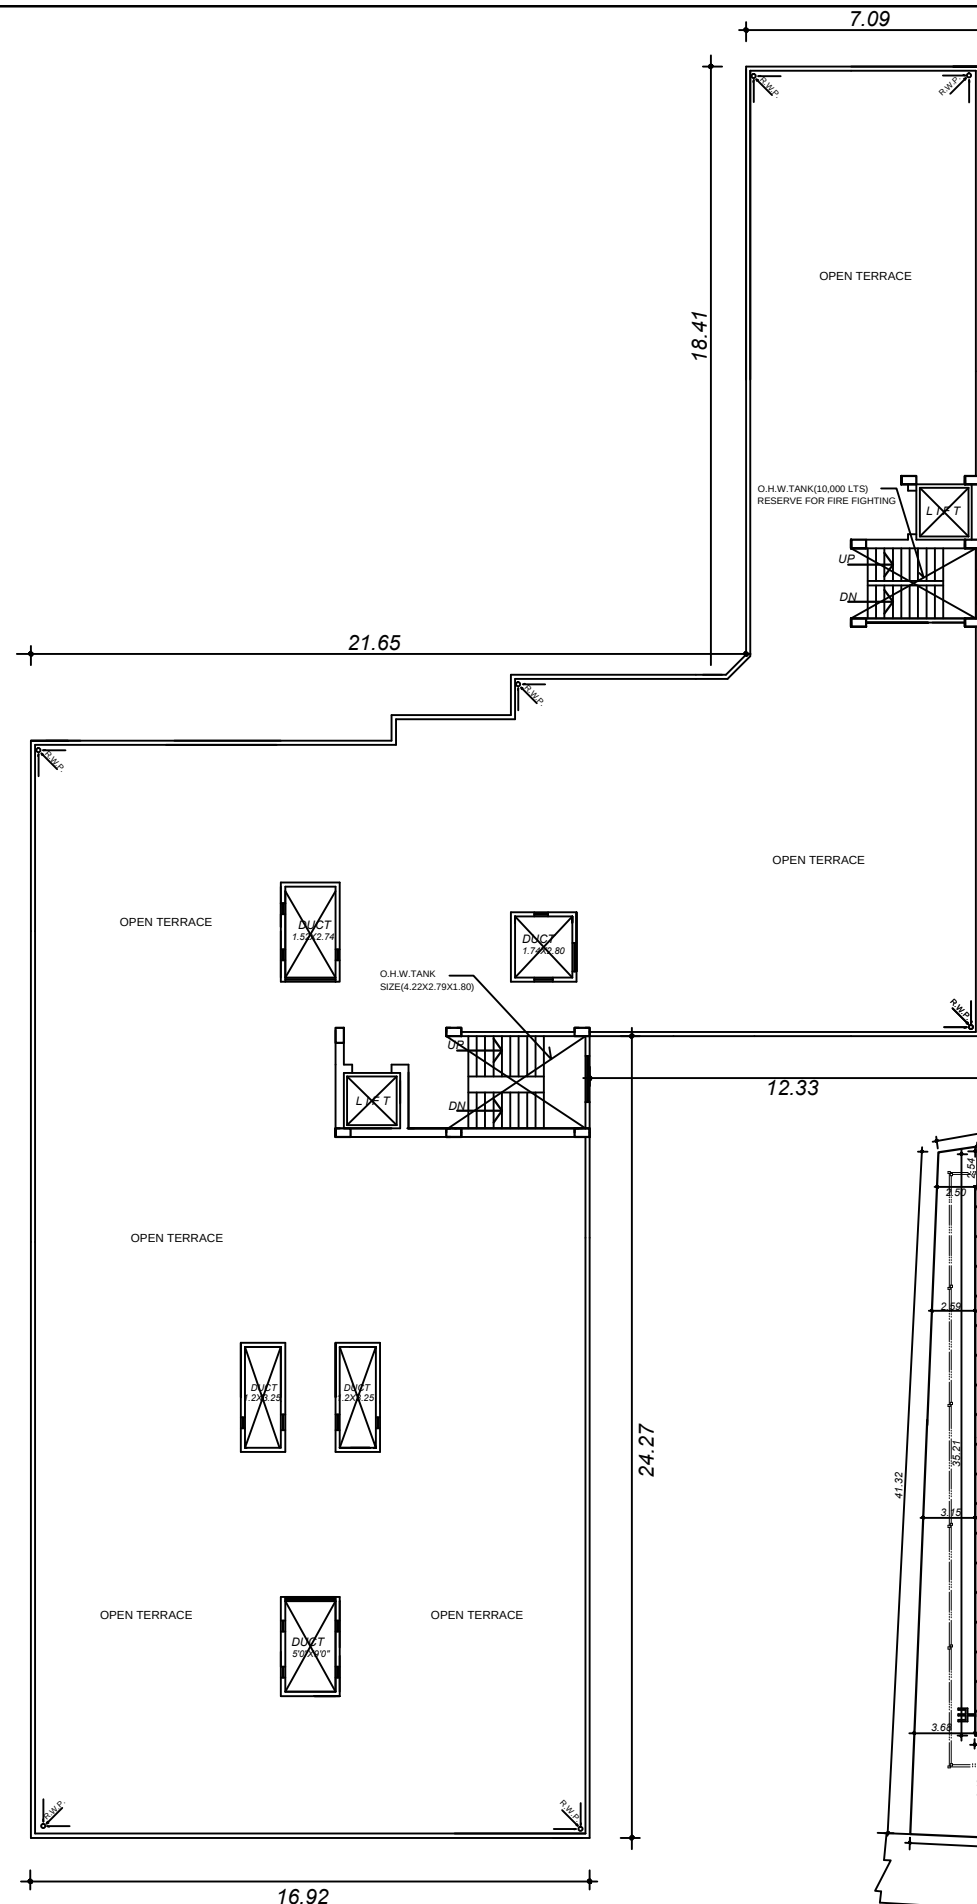

TERRACE FLOOR PLAN
NORTH

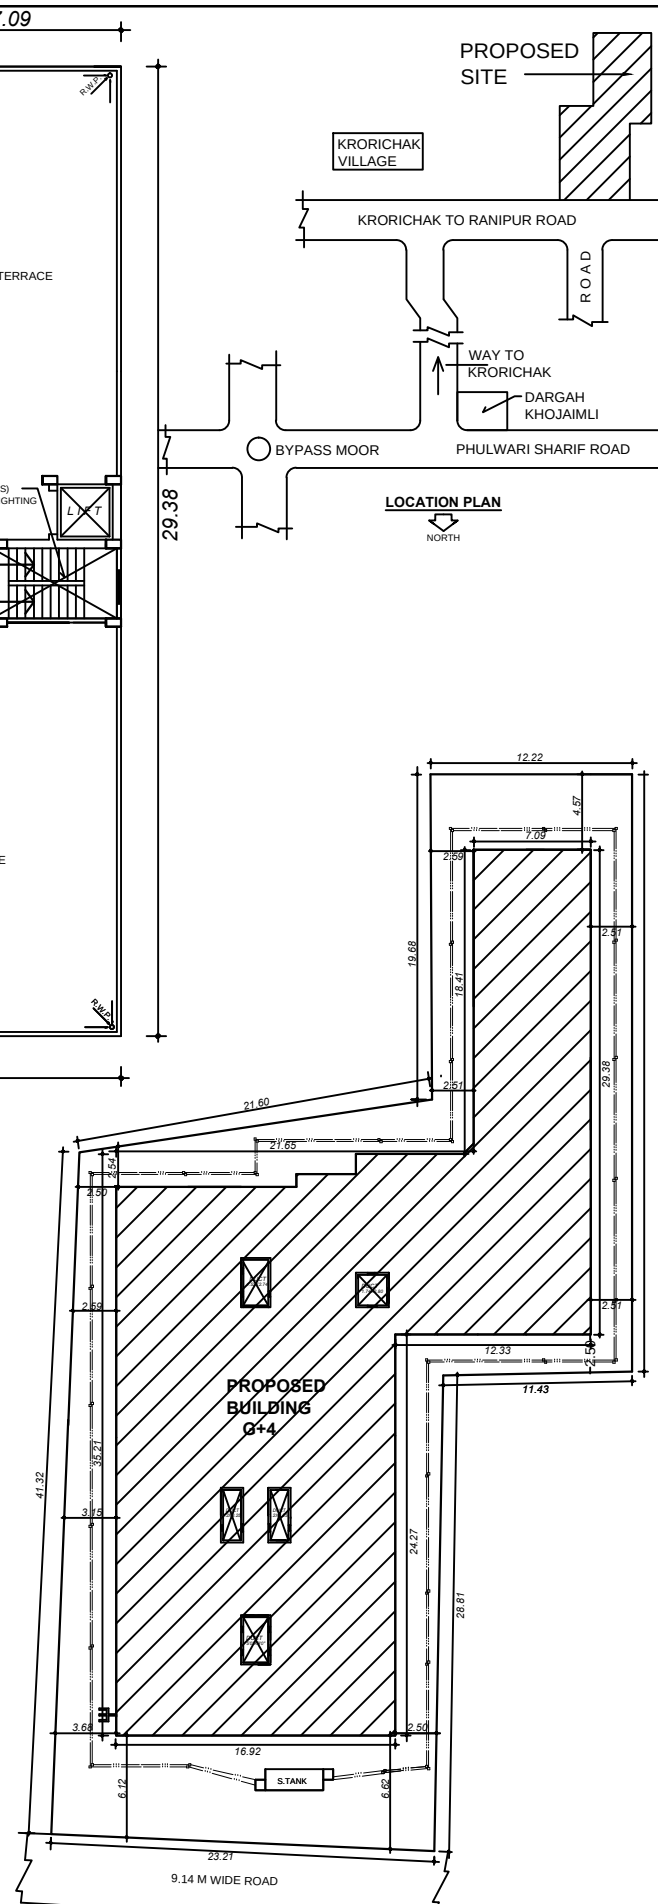

SITE PLAN
SCALE 1:200
NORTH

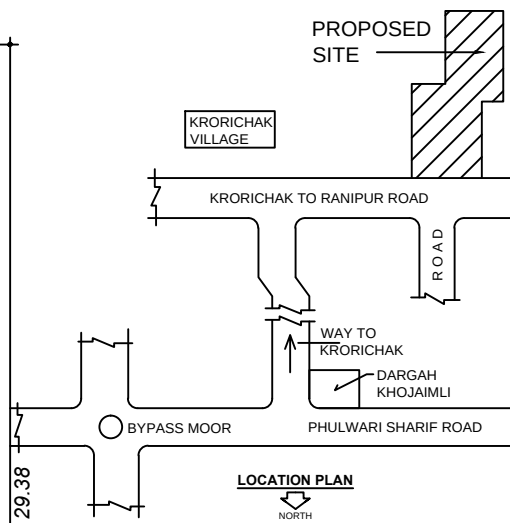

LOCATION PLAN
NORTH

PROPOSED RESIDENTIAL BUILDING(G+4)OF M/S.APARNA ARCHITECT & ENGCONIS PVT.LTD., AT- MOHALLA - KARORICHAK , MAUZA - PHULWARI SHARIF , SURVEY THANA - PHULWARI SHARIF ,THANA NO.-35, NO.-KHATA NO.- 23 , SURVEY PLOT NO- 1107 & 1108 , DIST.- PATNA

SCALE-1:100,1:200 NORTH SHEET NO- 1/3

SIGNATURE OF OWNER SIGNATURE OF ENGINEERS