



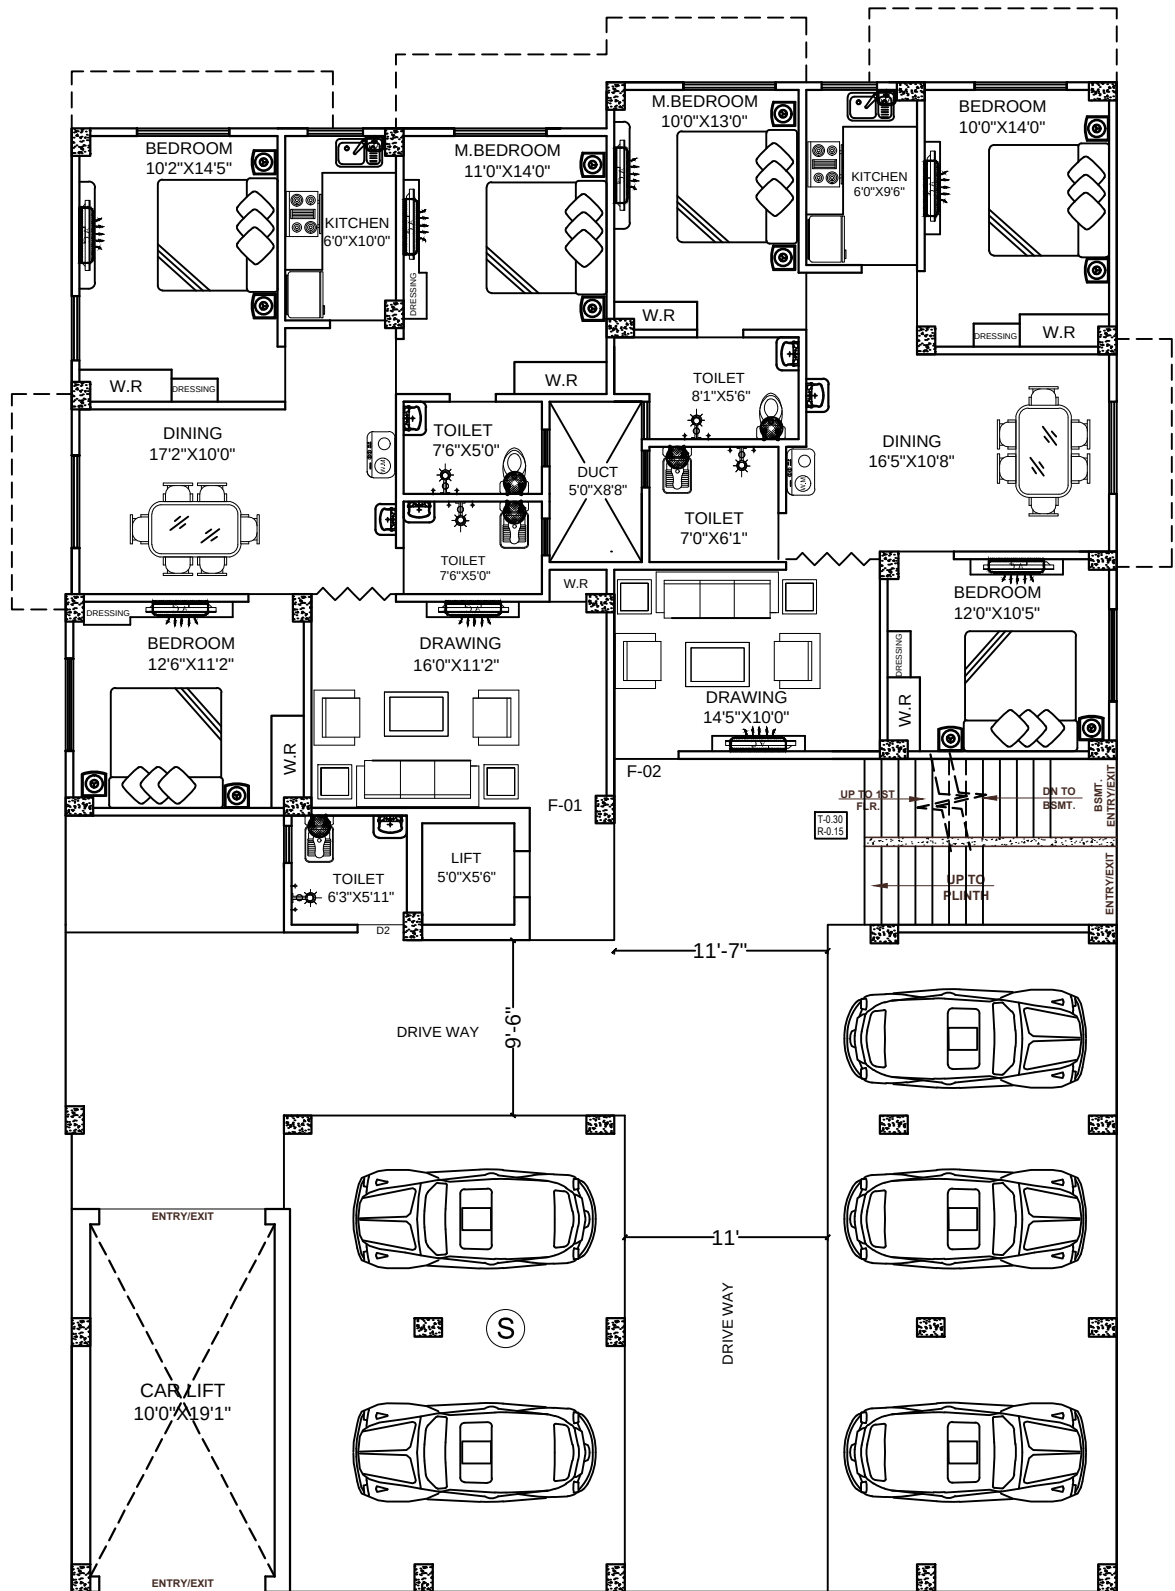

GROUND FLOOR PLAN

F.NO	REMARK	CARPET AREA (SQ.FT.)	OUTER WALL AREA (SQ.FT.)	SERVICE AREA (SQ.FT.)	TOTAL AREA (SQ.FT.)
F-01	3 BHK. FLAT	1011.00 SQFT.	54.00 SQFT.	319.00 SQFT.	1384.00 SQFT
F-02	3 BHK. FLAT	944.00 SQFT.	51.00 SQFT.	298.00 SQFT.	1293.00 SQFT

PROJECT : "RADHE ANAND COMPLEX"			
SHIVAJI SURYA NAGAR PHASE-03, ASHOPUR, DANA PUR			
CLIENT :	RUDRA CONSTRUCTION. B+G+4		
DRAWING TITLE :	GROUND FLOOR FURNITURE LAYOUT		
DRAWN BY :	DATE BY :	NORTH	
PRITI	01.07.2022	↑	
CONS:- A. R & ASSOCIATES ARCHITECT ENGINEER & ALLIED CONSULTANT KAILASH NIWASH BHIKHA PAHARI PATNA - 800004 PH - 9771344539			

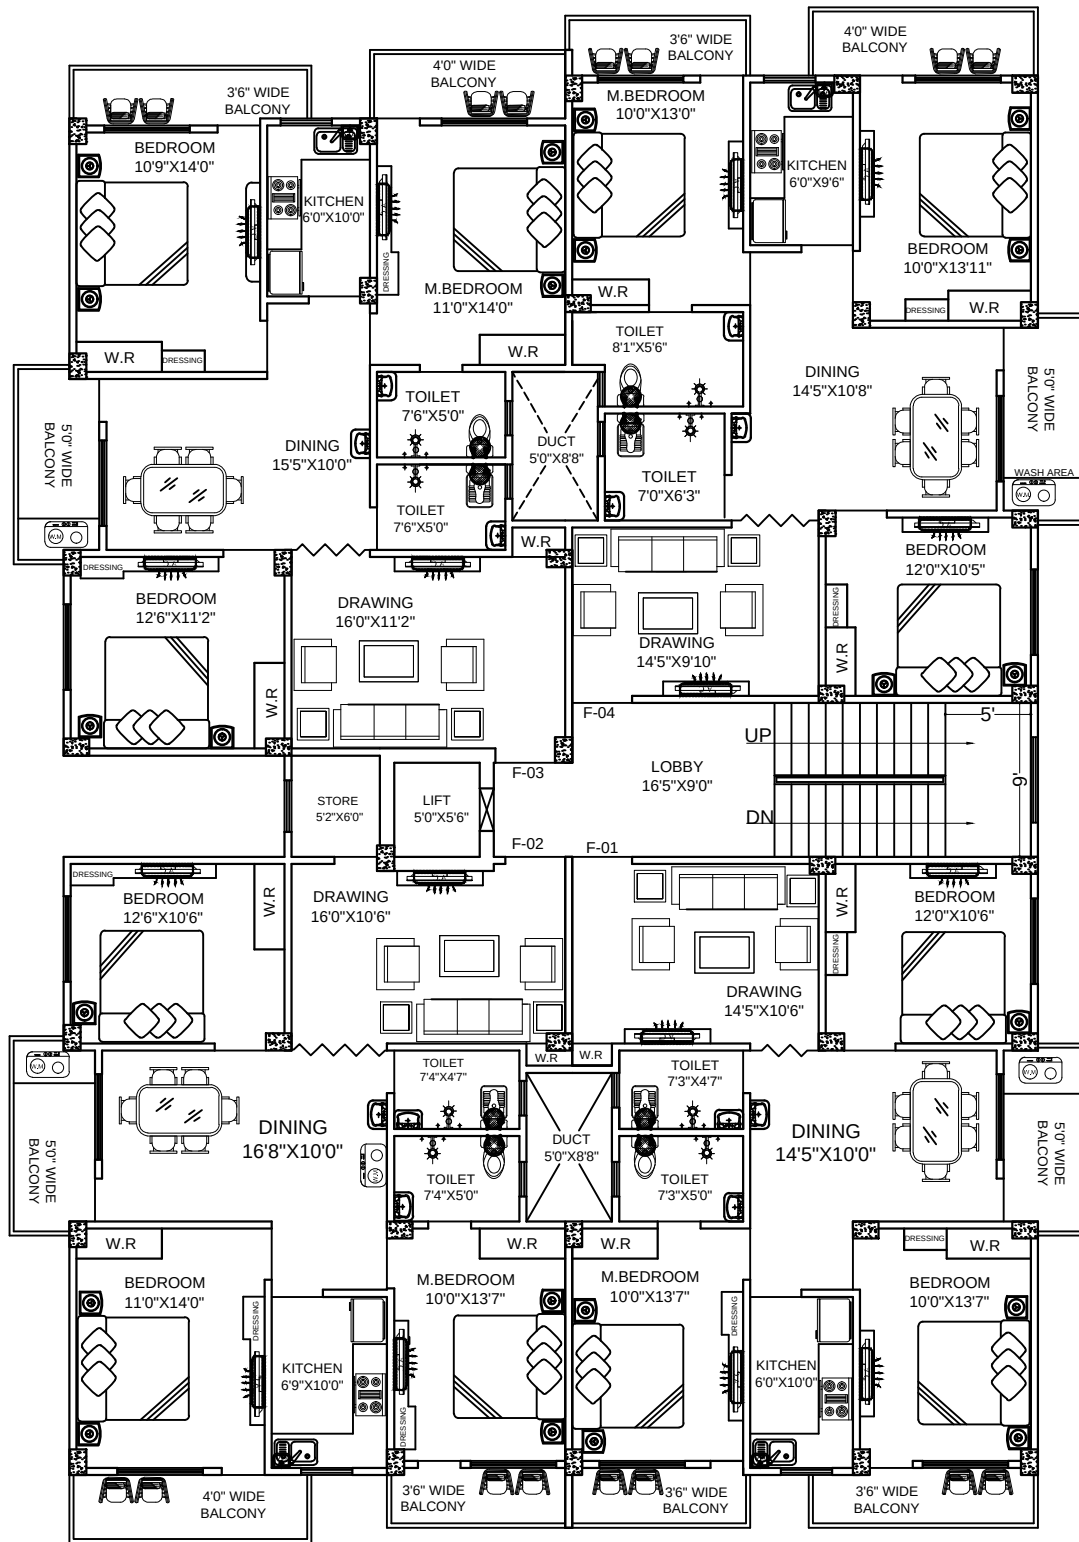

TYPICAL FLOOR PLAN

F.NO	REMARK	CARPET AREA (SQ.FT.)	BALCONY AREA(SQ.FT.)	OUTER WALL AREA (SQ.FT.)	SERVICE AREA (SQ.FT.)	TOTAL AREA (SQ.FT.)
F-01	3 BHK. FLAT	891.00 SQFT.	136.00 SQFT.	53.00 SQFT.	324.00 SQFT.	1404.00 SQFT
F-02	3 BHK. FLAT	997.00 SQFT.	149.00 SQFT.	59.00 SQFT.	361.00 SQFT.	1566.00 SQFT
F-03	3 BHK. FLAT	988.00 SQFT.	144.00 SQFT.	63.00 SQFT.	358.00 SQFT.	1553.00 SQFT
F-04	3 BHK. FLAT	920.00 SQFT.	148.00 SQFT.	57.00 SQFT.	337.00 SQFT.	1462.00 SQFT

PROJECT : " RADHE ANAND COMPLEX "		
SHIVAJI 'SURYA NAGAR' PHASE -03, ASHOPUR, DANA PUR		
CLIENT : RUDRA CONSTRUCTION. B+G+4		
DRAWING TITLE : TYPICAL FLOOR FURNITURE LAYOUT		
DRAWN BY : PRITI	DATE BY : 01.07.2022	NORTH
CONS:-		
A. R & ASSOCIATES ARCHITECT ENGINEER & ALLIED CONSULTANT KAILASH NIWASH BHIKHNA PAHARI PATNA - 800004 PH - 97713 44539 <small>E-Mail - ar_associates@rediffmail.com</small>		