

SPECIFICATION:-

Sheet no:-2/02

1. FOUNDATION R.C.C. UNDER REAMMED PILE FOUNDATION 8.0M DEEP WITH PROPER REINFORCEMENT.
2. SUPER STRUCTURE 1ST CLASS BRICK WORK IN SUPER STRUCTURE WITH CEMENT MORTAR (1:6)
3. PLINTH HEIGHT G.L. AND P.L. AS SHOWN IN SECTION
4. FLOORING 25mm THICK I.P.S. FLOORING OVER 125 TH. DRY REAMMED KHOA OVER 75mm TH. BRICK PLAT SOLING OVER SAND FILLING
5. ROOF 10m THICK AVERAGE LIME TERRACING OVER R.C.C. ROOF SLAB
6. DOORS CHOKHAYS OF DOORS TO BE SAL WOOD.
7. WINDOWS ALL WINDOWS TO BE FULLY GLAZED IN STEEL FRAME.
8. PLASTER 12mm THICK CEMENT PLASTER ON BOTH SIDE OF BRICK WALL
9. COLOURING COLOUR OR WHITE WASH AS PER CHOICE.

PLOT DETAIL:-

PROPOSED RESIDENTIAL BUILDING OF
CHITRA HOMES PVT LTD
DIRECTOR - VIKASH KUMAR
S/O SOMESHWAR LAL ON PLOT NO -3197(P)
THANA NO - 35, TAUZI NO - 8C,
KHATA NO - 1560, THANA - PHULWARI SHARIF,
MAUZA - PHULWARI, MUHALLA - ISHOPUR
DIST. - PATNA.


SCALE,
1 : 100

NORTH


SIGNATURE OF OWNER

SIGNATURE OF ARCHITECT


Building Plan no.- 3820/16/17
संकेतिक प्लान/अनुमति की प्रतिलिपि के अन्तर्गत
निम्नलिखित शर्तों के अधीन निर्माण किया जायेगा।
(1) निर्माण प्रस्ताव 2014 में तैयार की गई प्रतिलिपि का
अनुपालन करना।
(2) पत्र, सड़क, नदी, नहर, नाला, नहर, नहर, नहर
(3) सरकारी या निजी जमीन क्षेत्रों में
किया गया।
(4) अपने स्वयं से प्रमाणित जगह तक वह निर्माता ही अपने
खर्च से गाड़ी का इस्तेमाल करेगा।
(5) भवन में होने के पूर्व मर भूदान से अनुमति प्राप्त कर
करा होगा।
आ. नगरपालिका प्रशासक
नगर प्रशासन, नगरपालिका

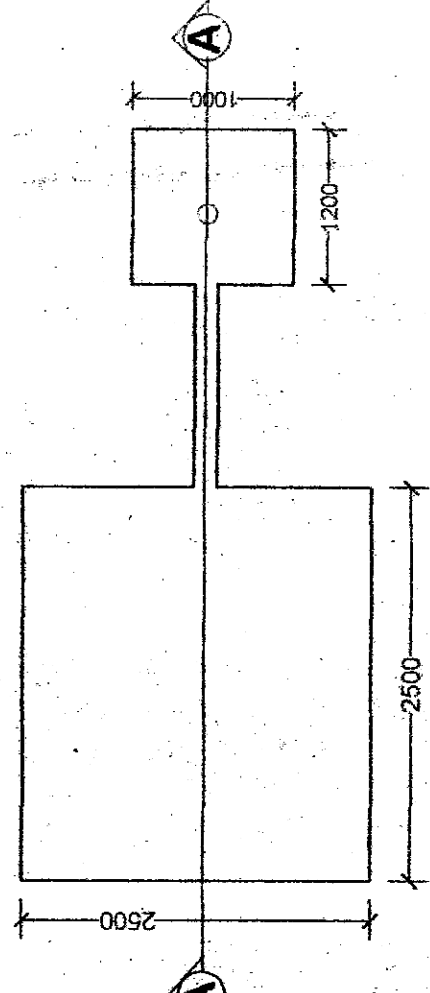


TYP. PLAN OF RECHARGE BORE WELL

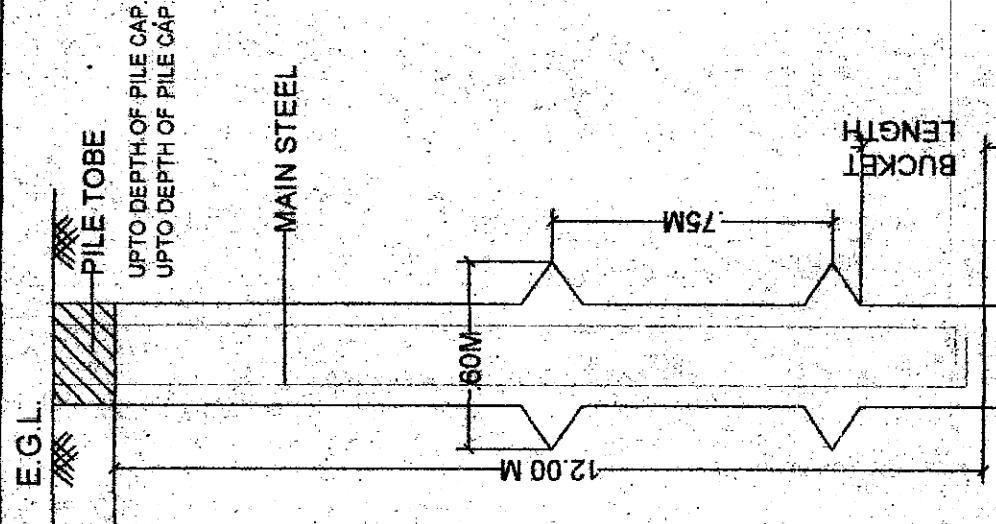


TYP. DET. OF PILE FOUNDATION

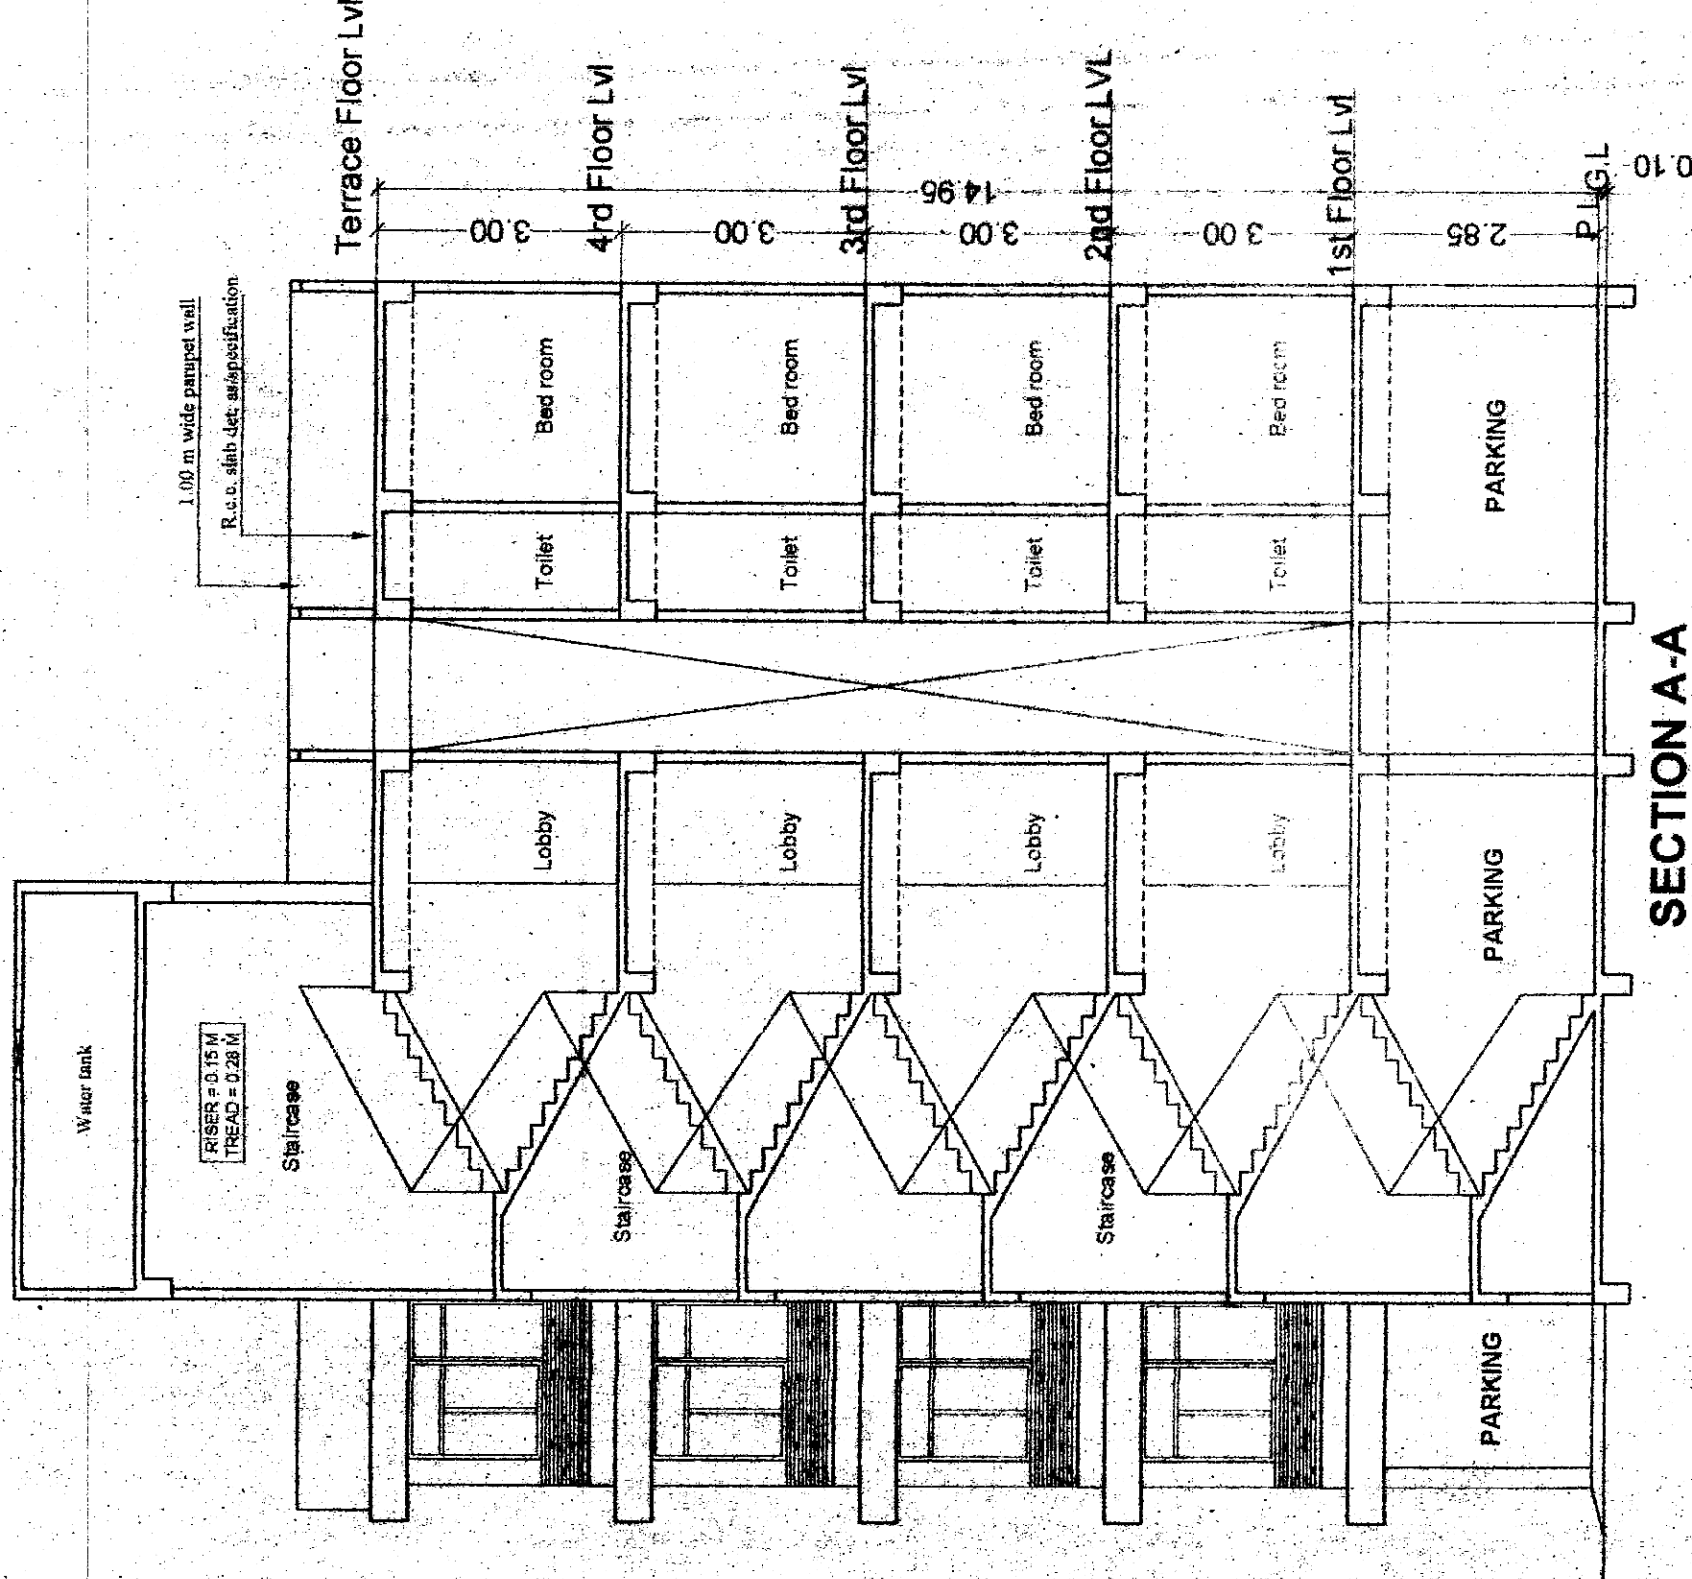


SECTION A-A

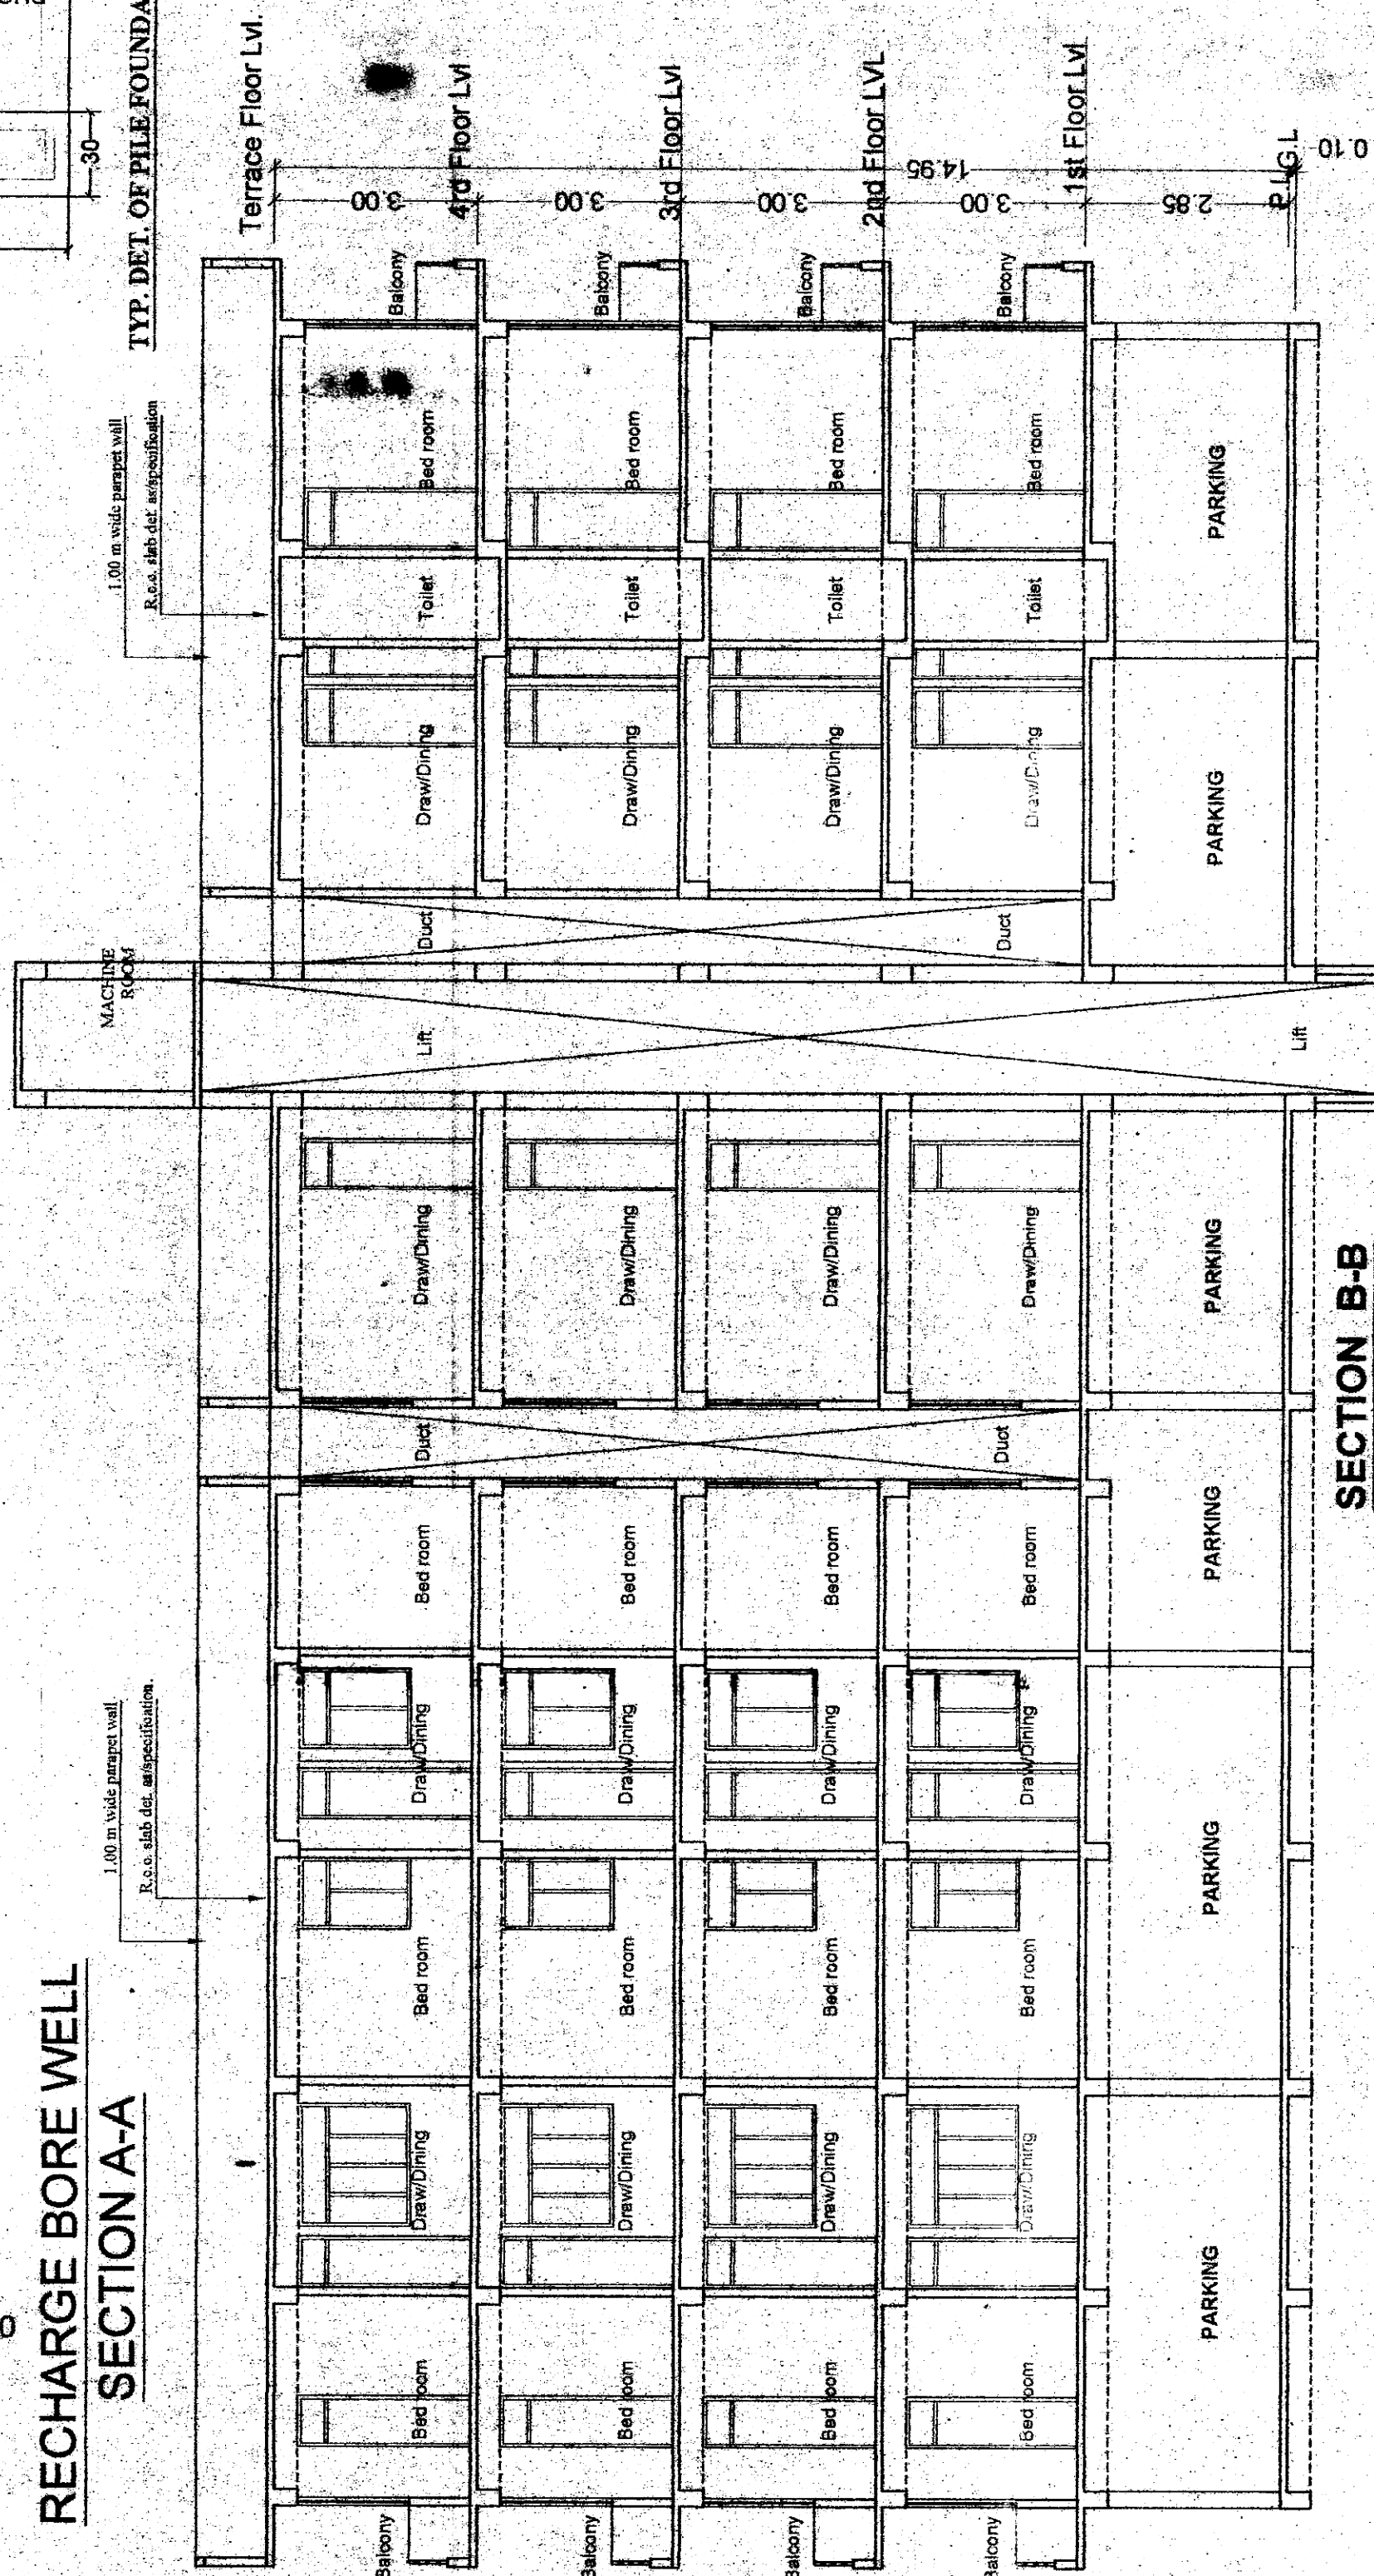


SECTION B-B

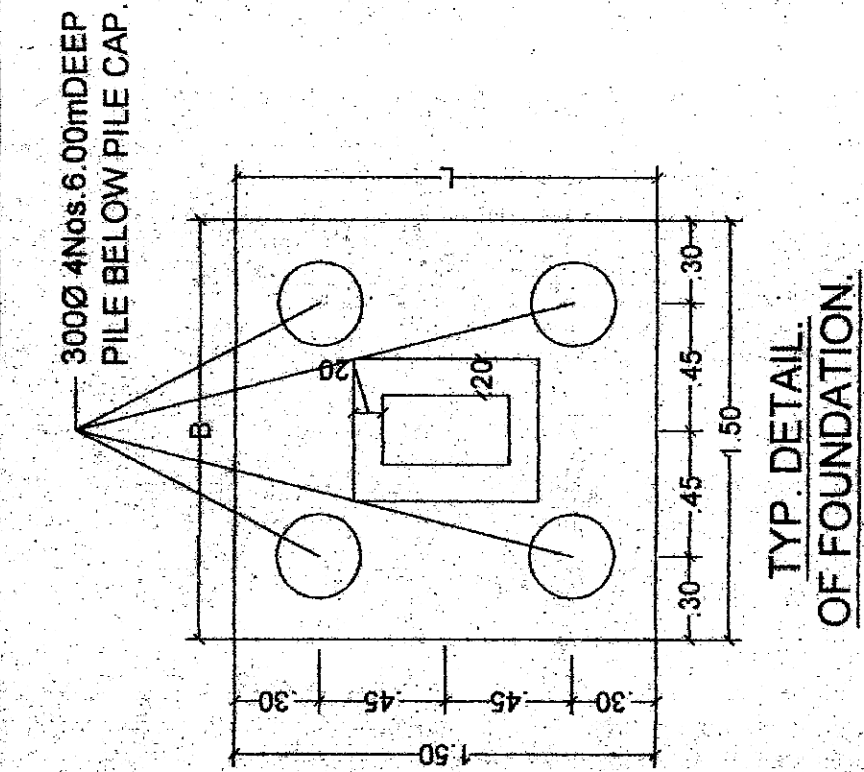


TYP. DETAIL OF FOUNDATION

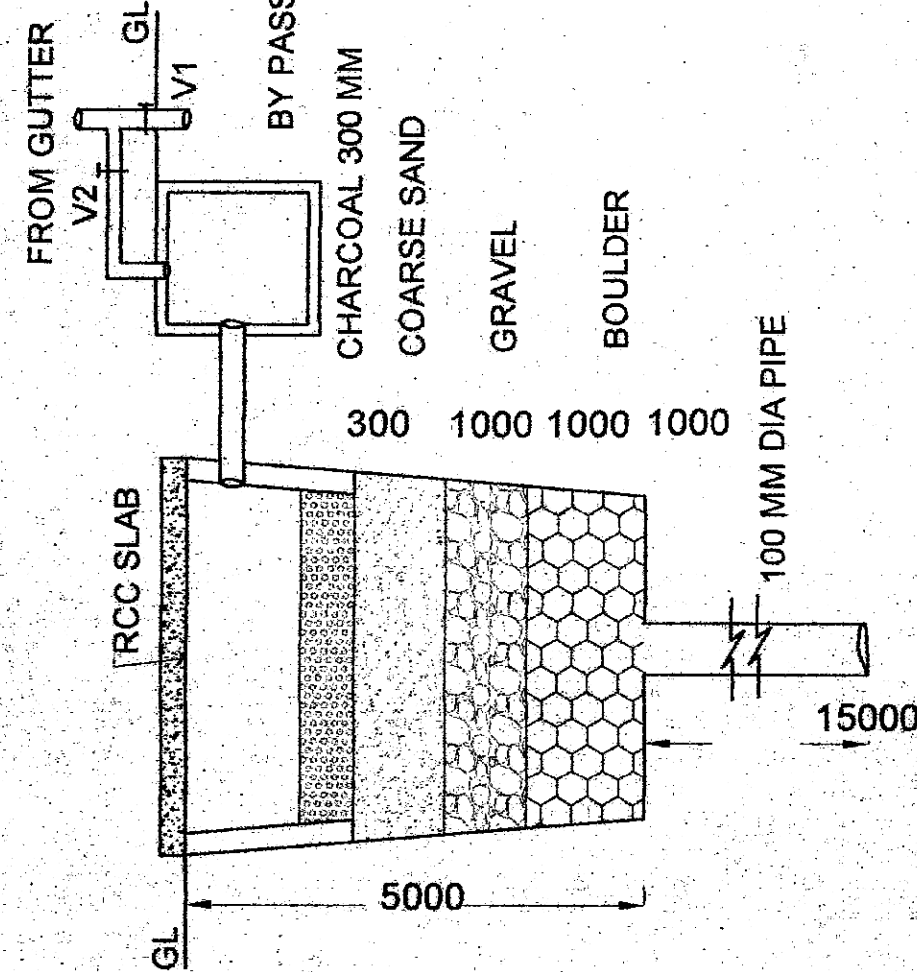

RECHARGE BORE WELL

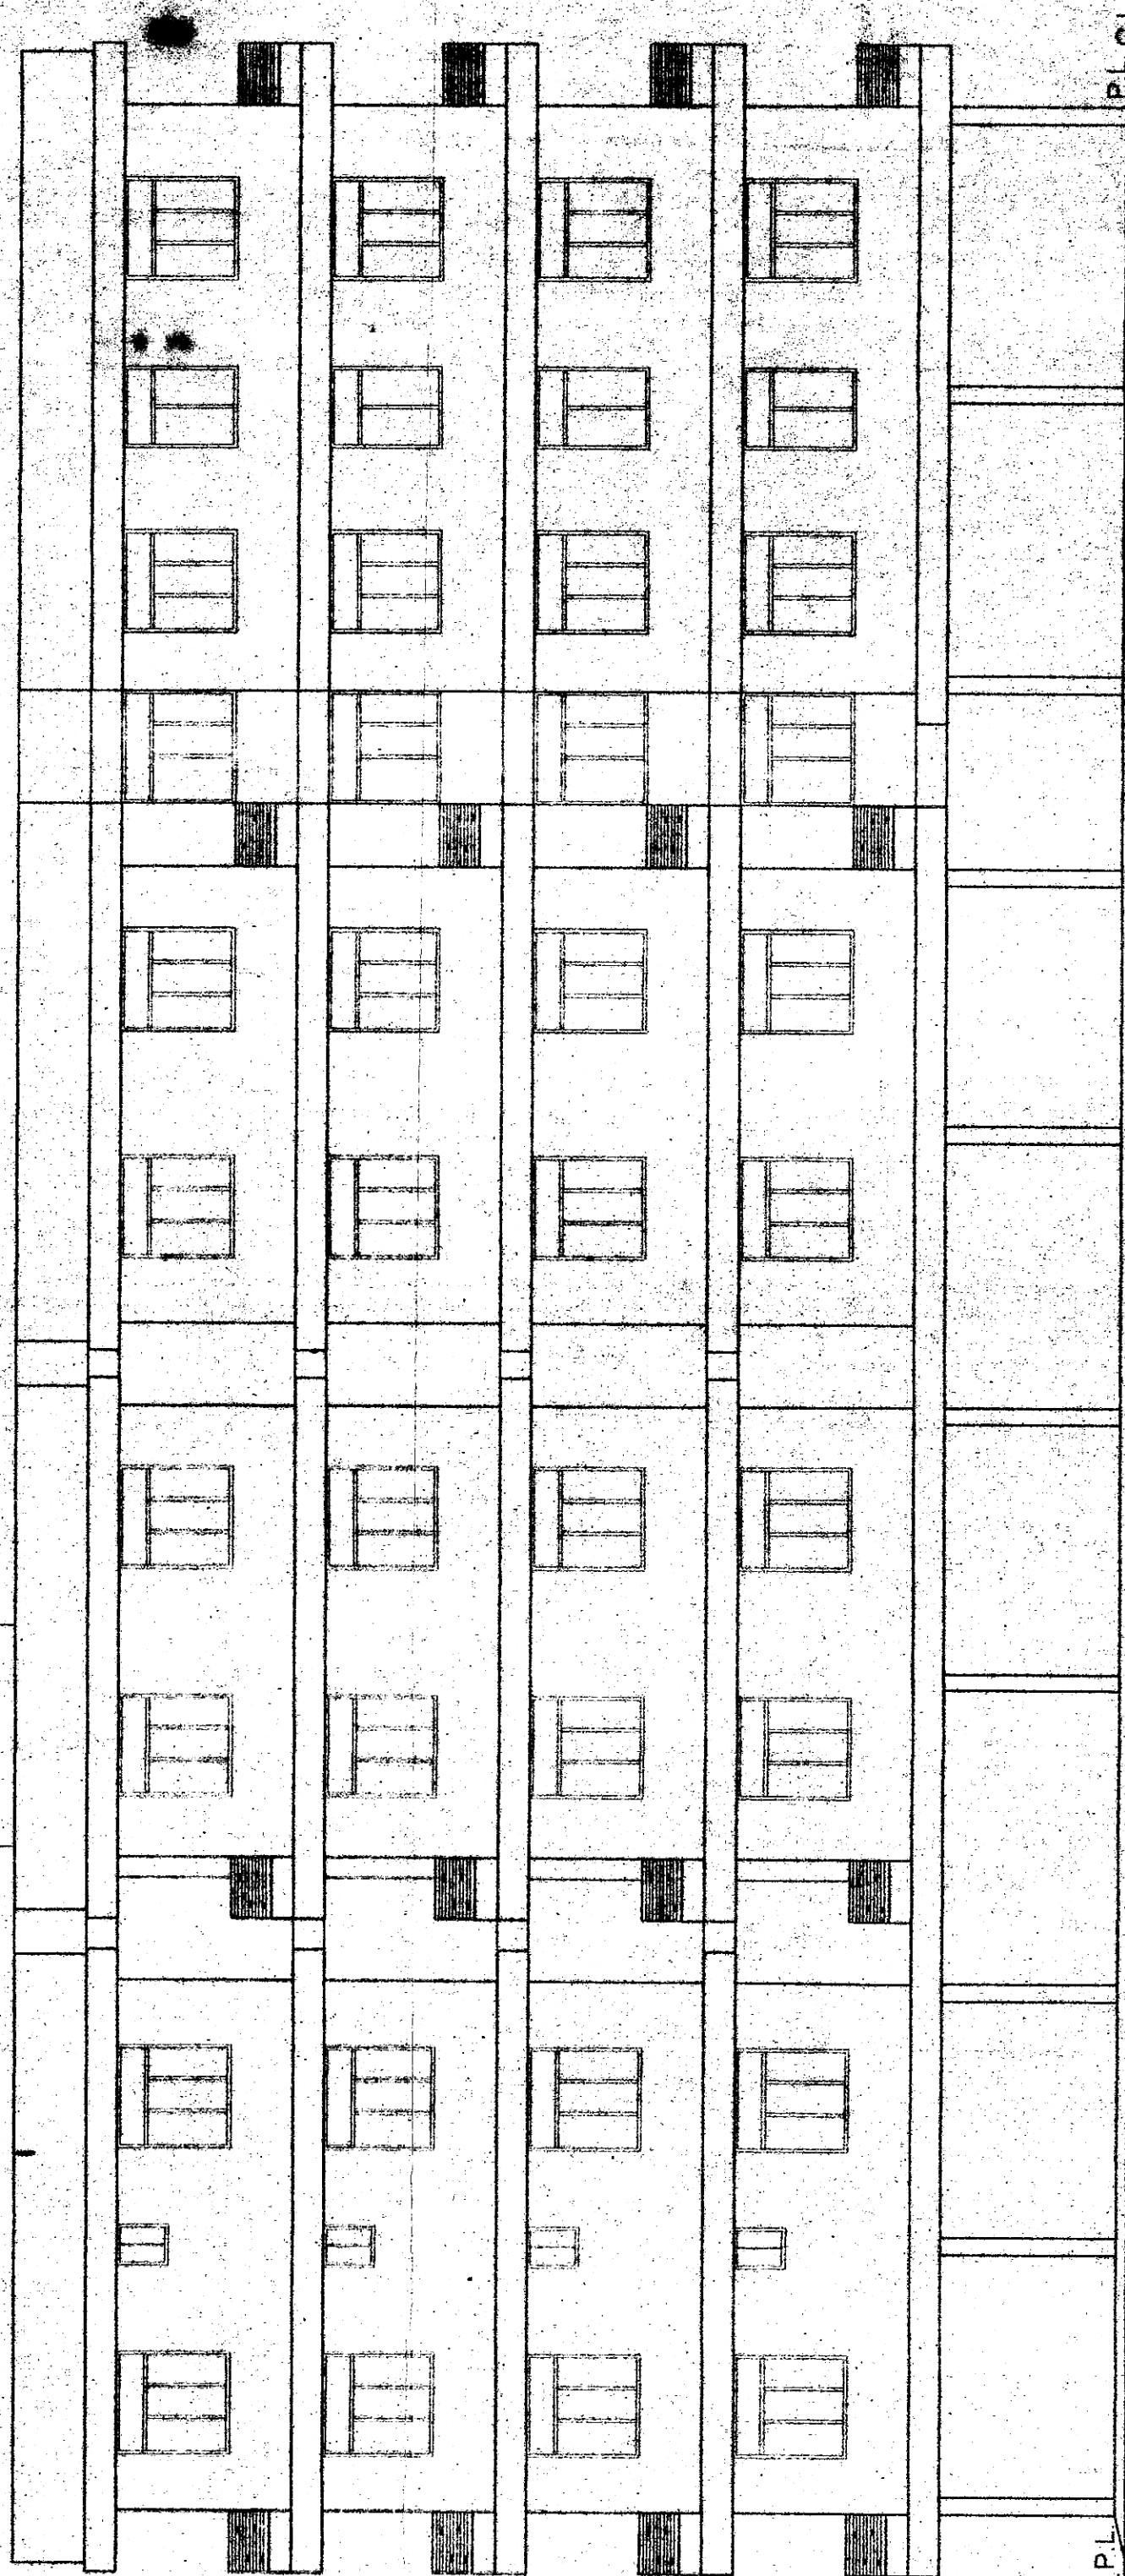

SIDE ELEVATION

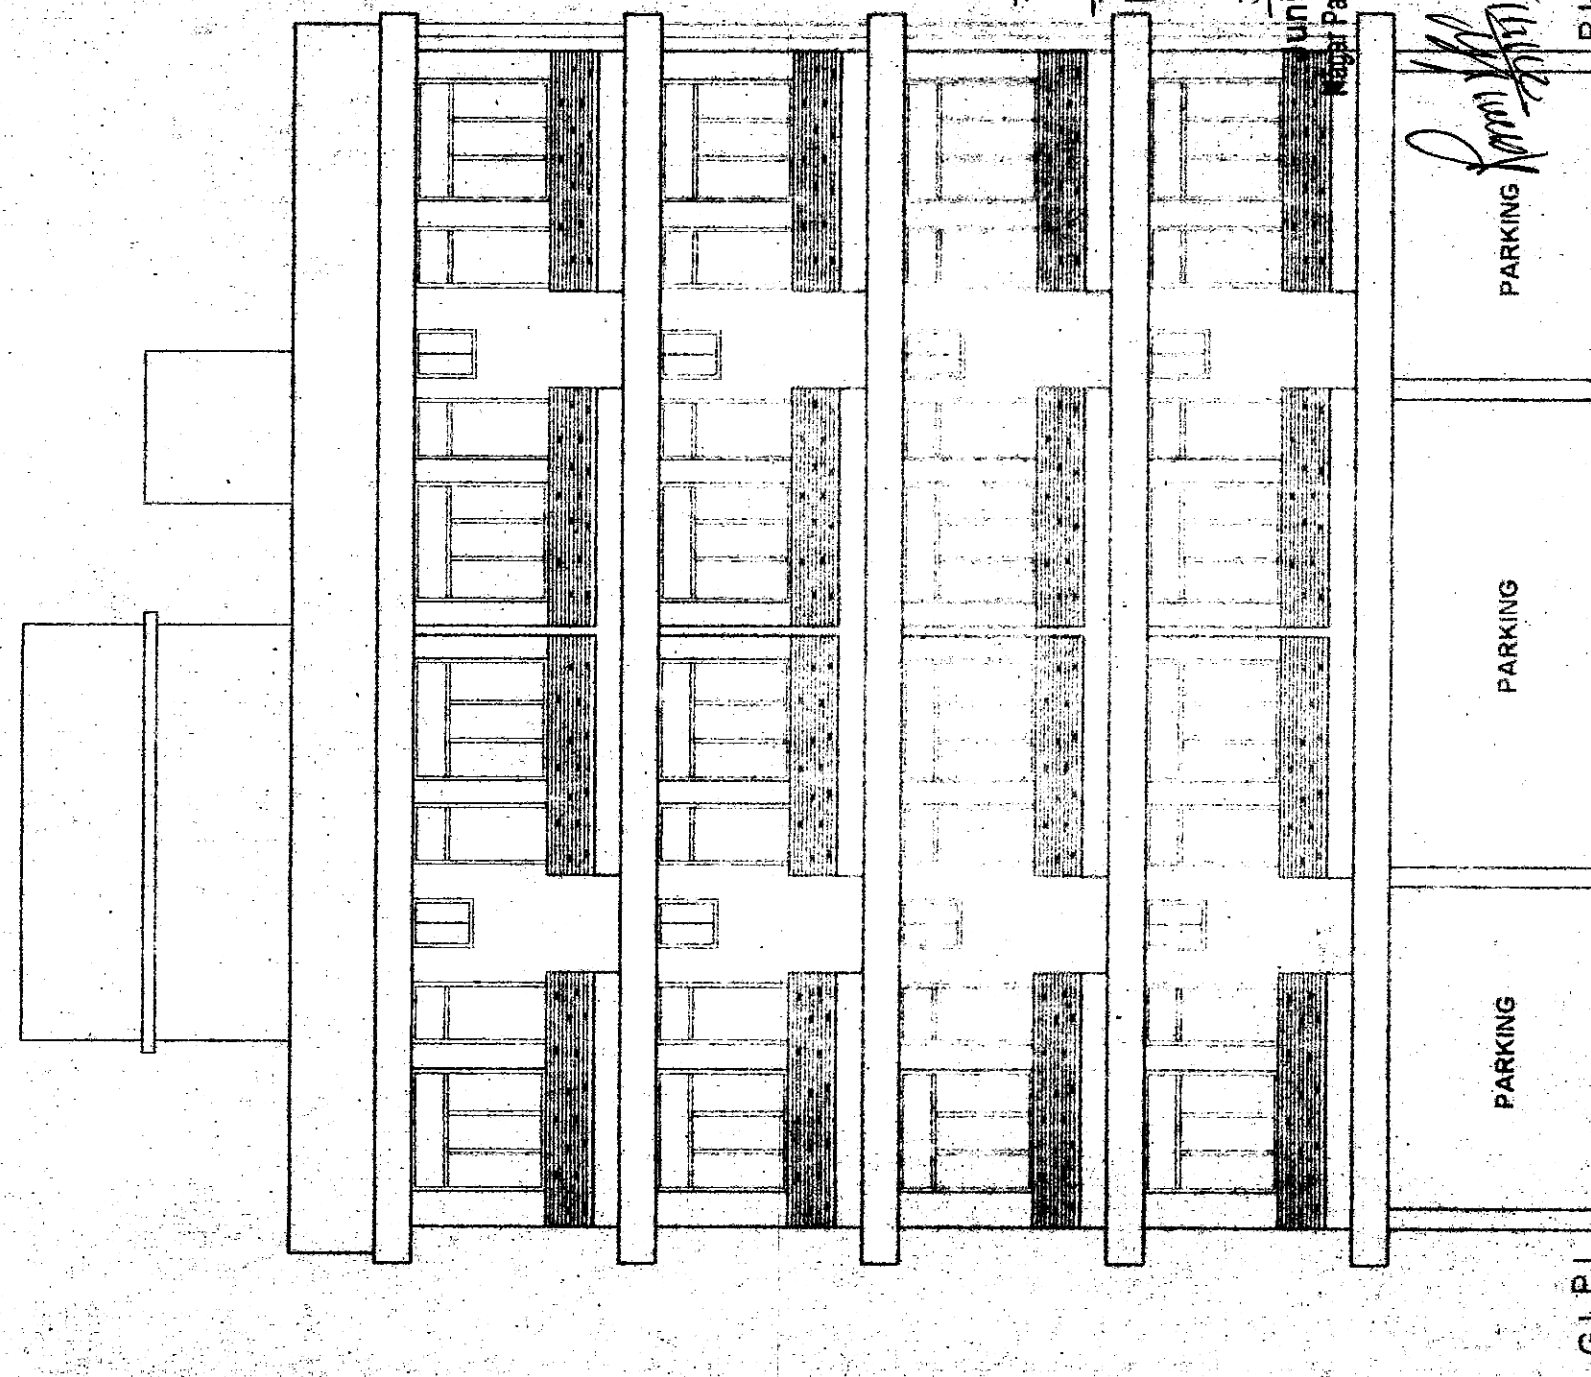

FRONT ELEVATION

आ. नगरपालिका प्रशासन
नगर प्रशासन, नगरपालिका

Assistant Engineer
Nagar Prashad Phulwar Sharif