


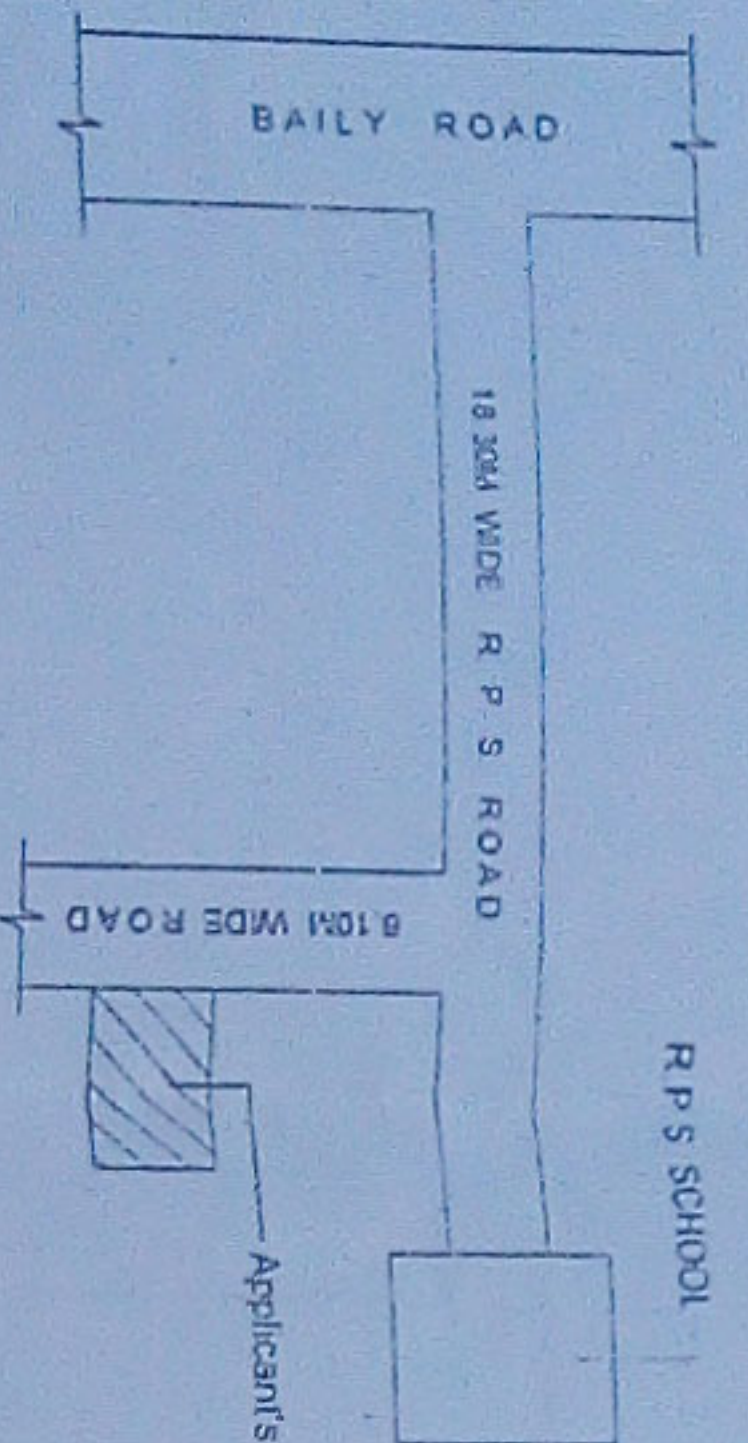
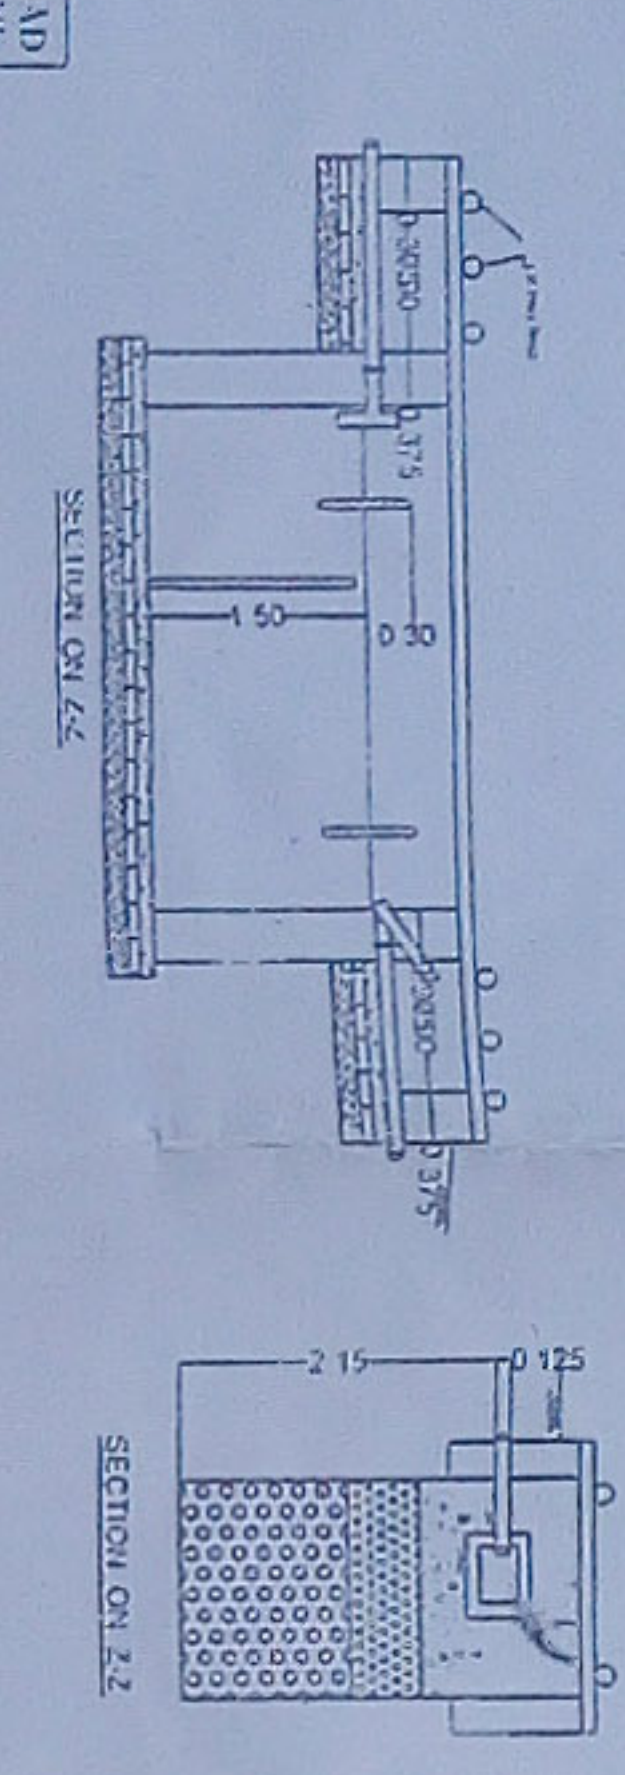


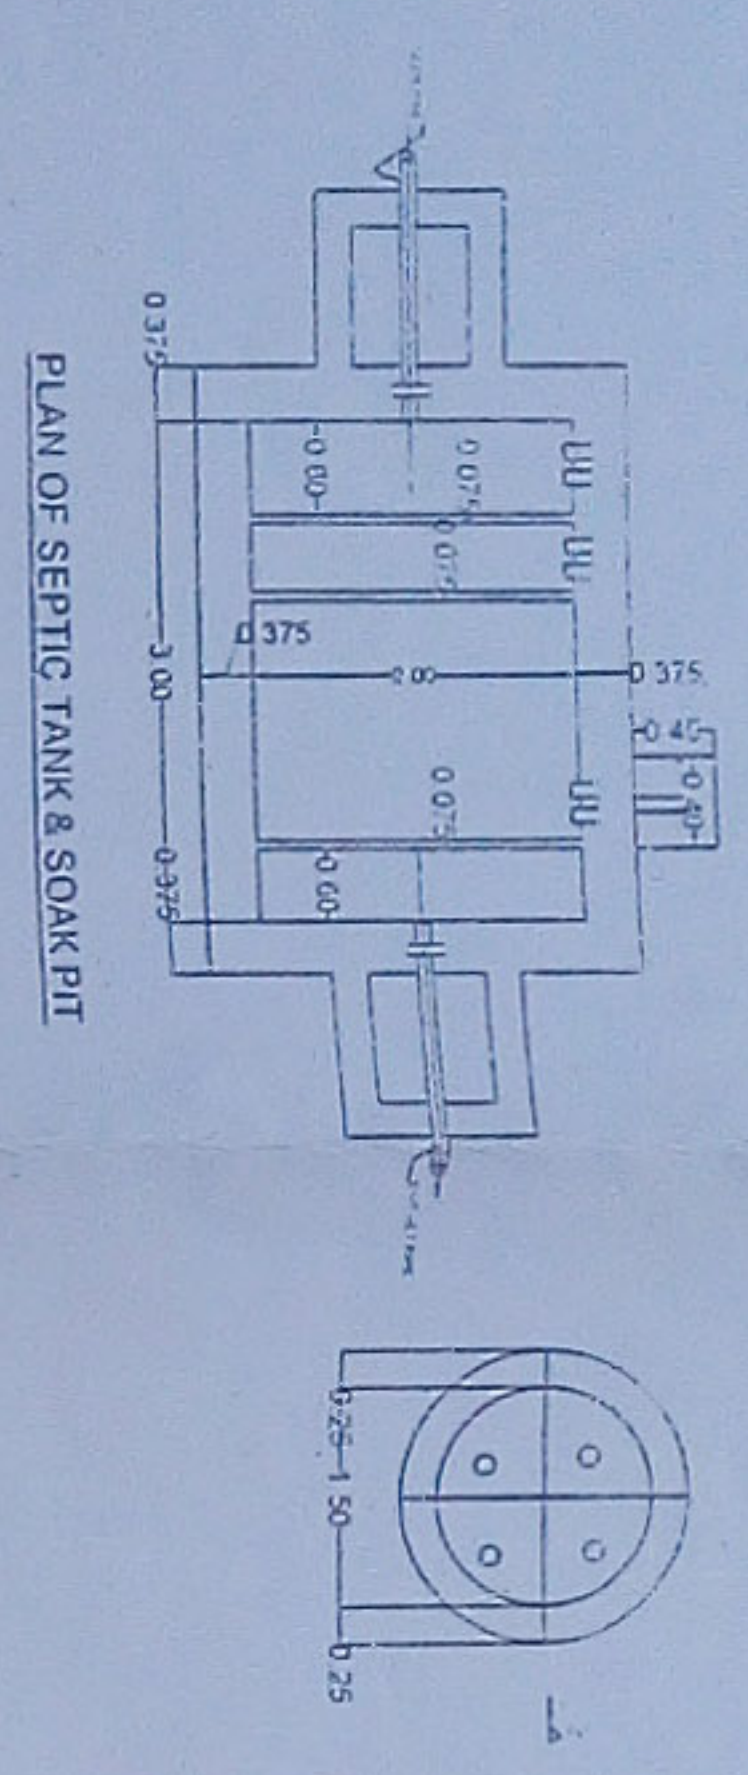


LOCATION PLAN
Not To The Scale

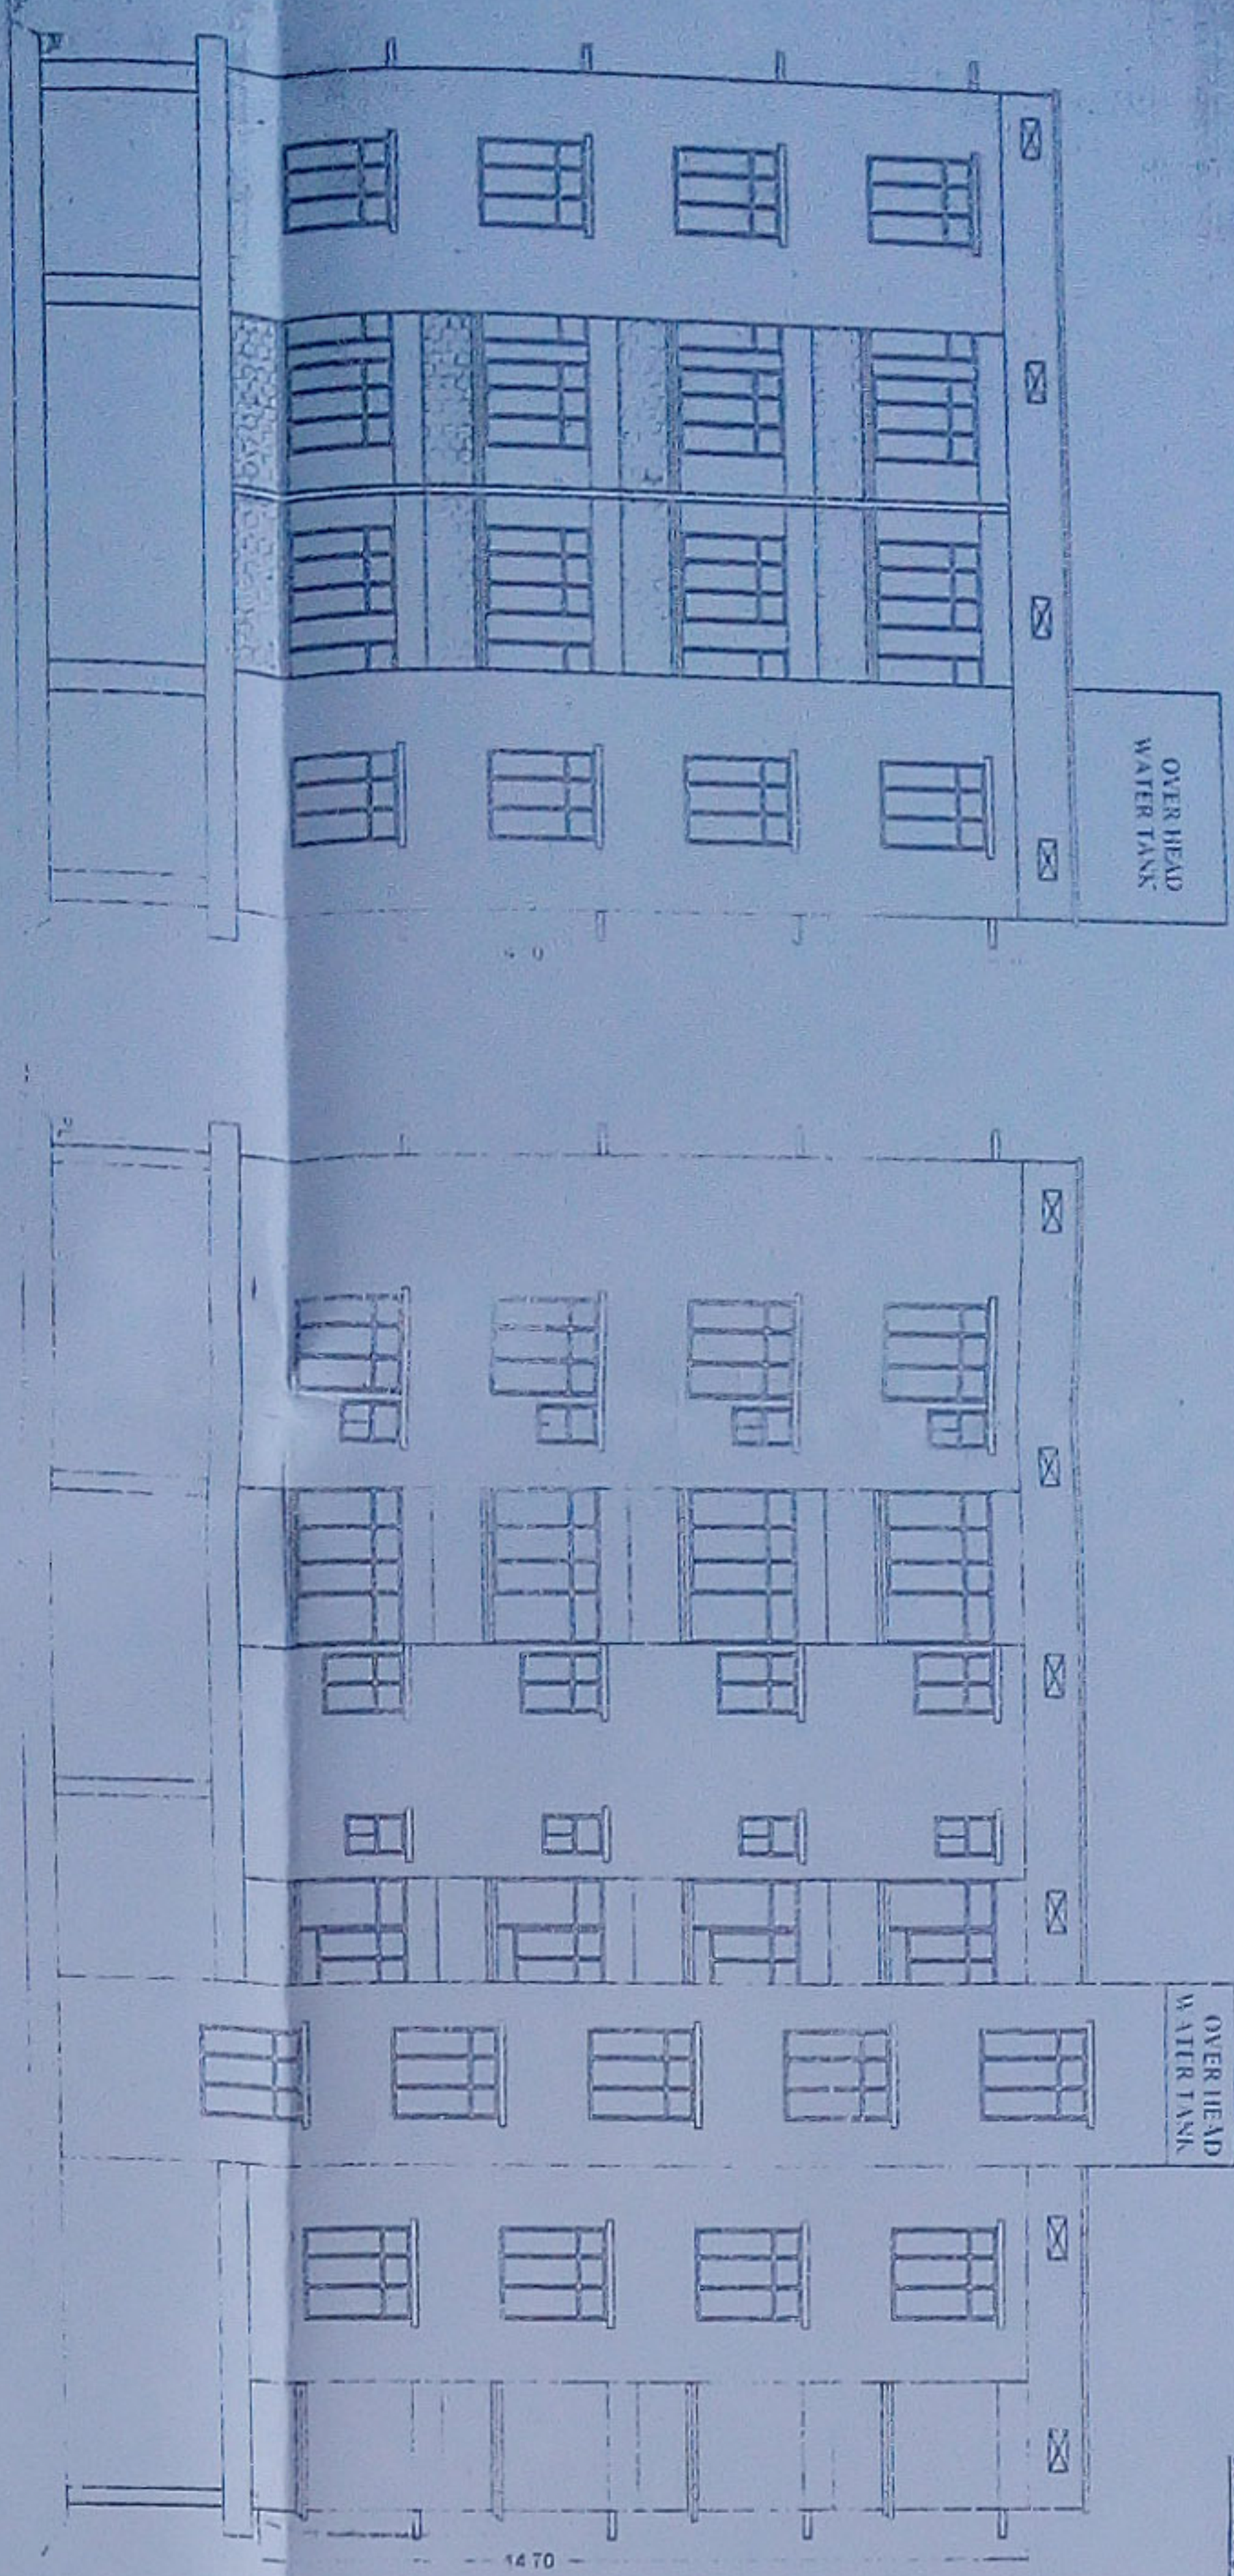


- FIRE - LEGEND**
- 1 UNDER GROUND WATER TANK
 - 2 SEPTIC TANK FOR FIRE FIGHTING - 19000
 - 3 OVER HEAD WATER TANK
 - 4 FOR FIRE FIGHTING
 - 5 HYDRANT PT
 - 6 HUSE REEL
 - 7 ISI F E
 - 8 SEAMWAGE CONNECTION
 - 9 ILLUMINATED KIT

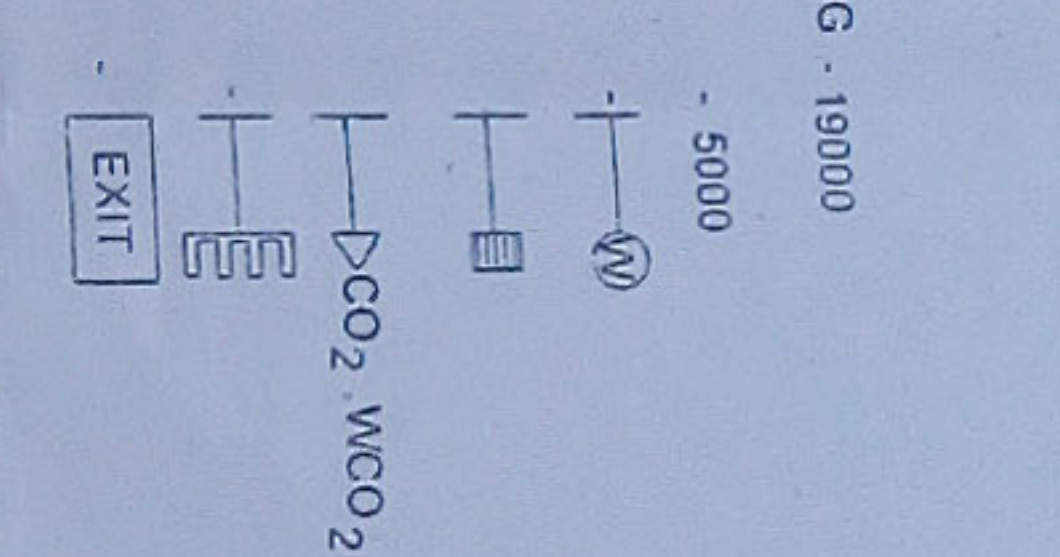


Front Elevation

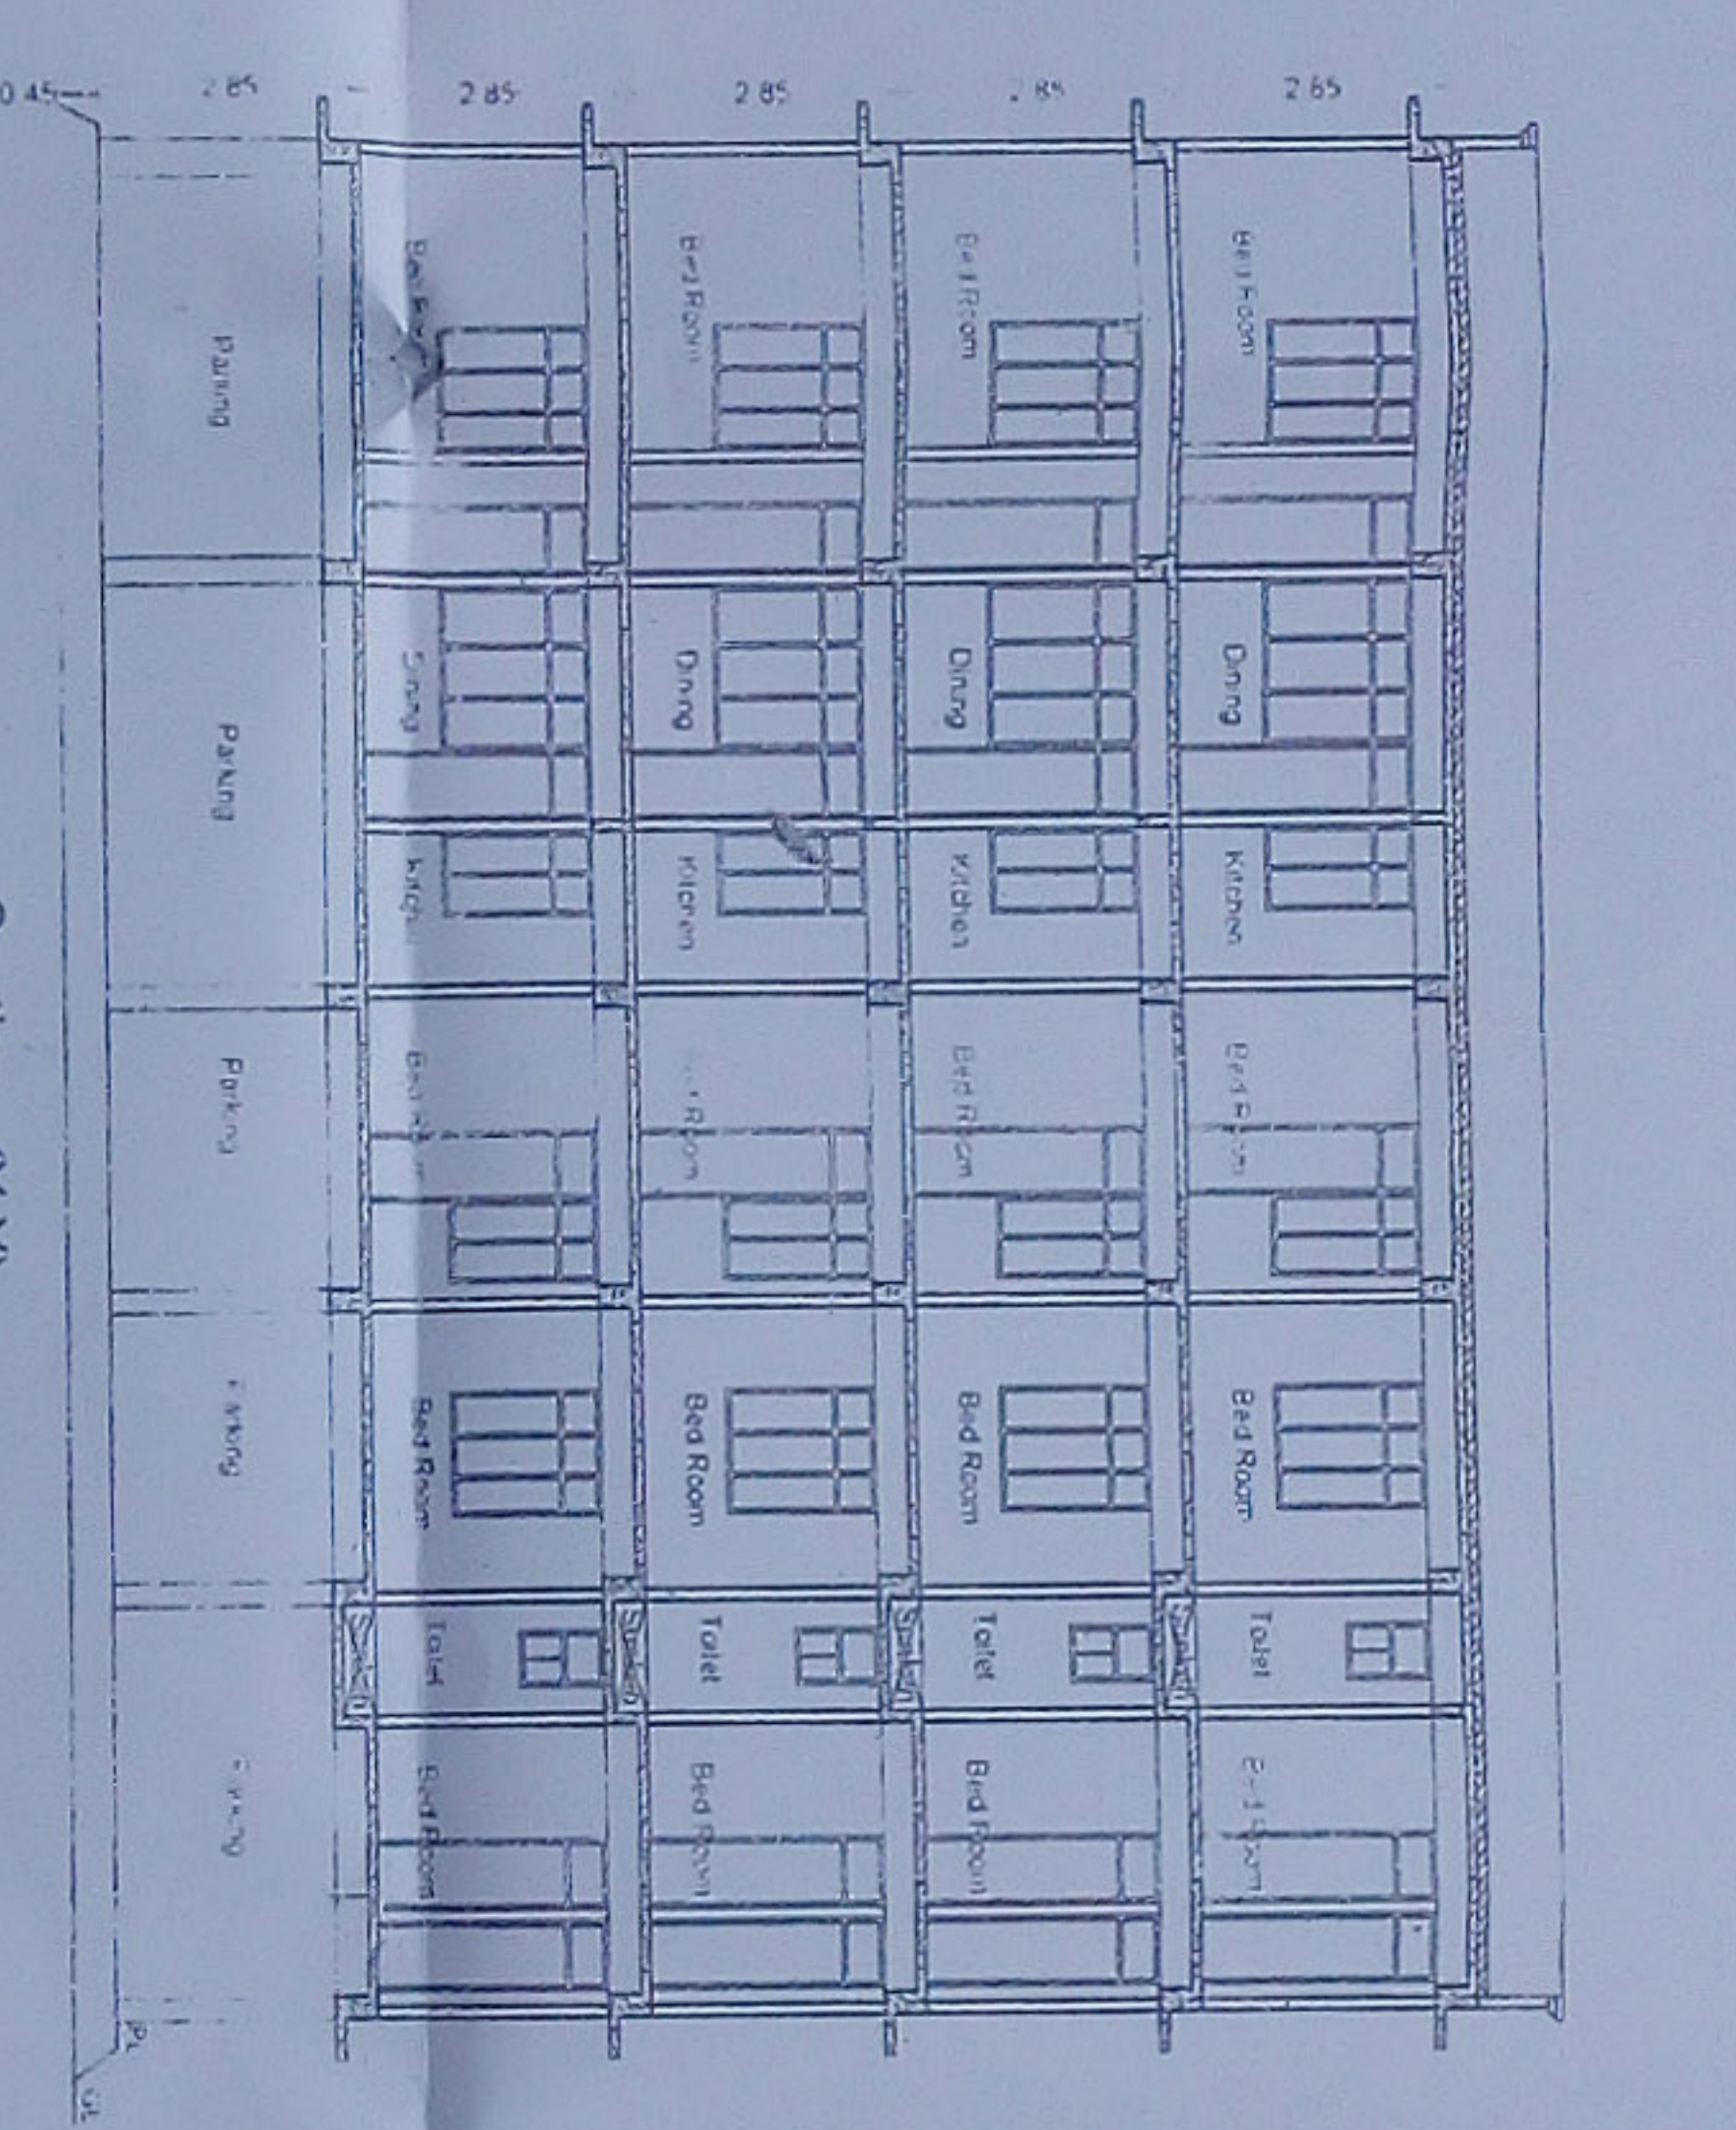


Side Elevation

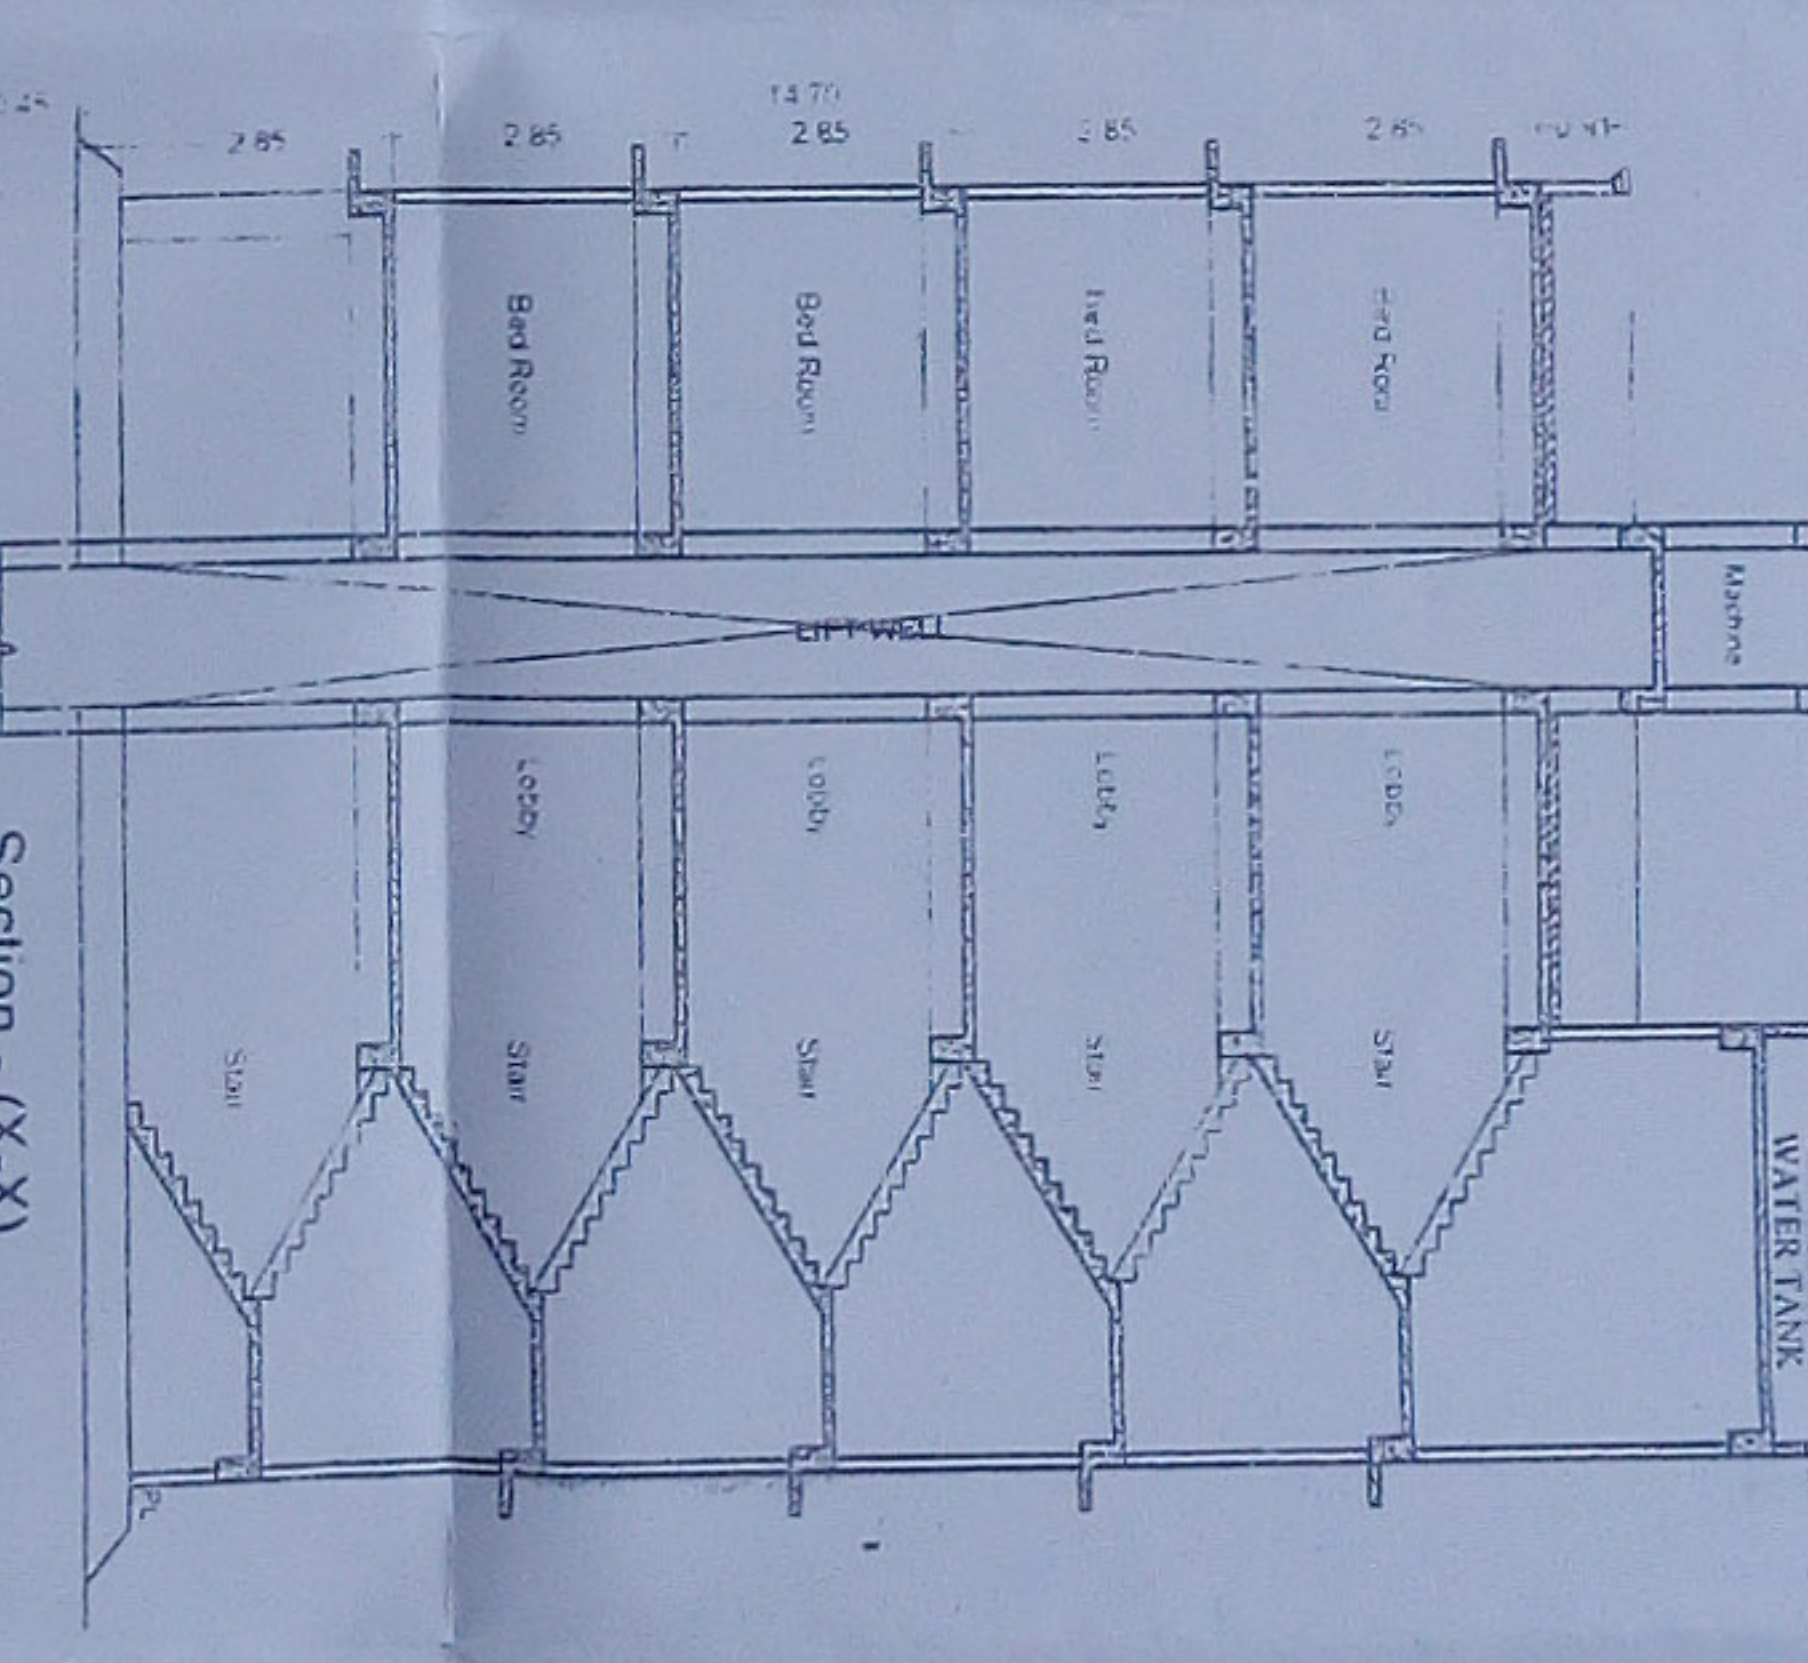


Section - (X-X)

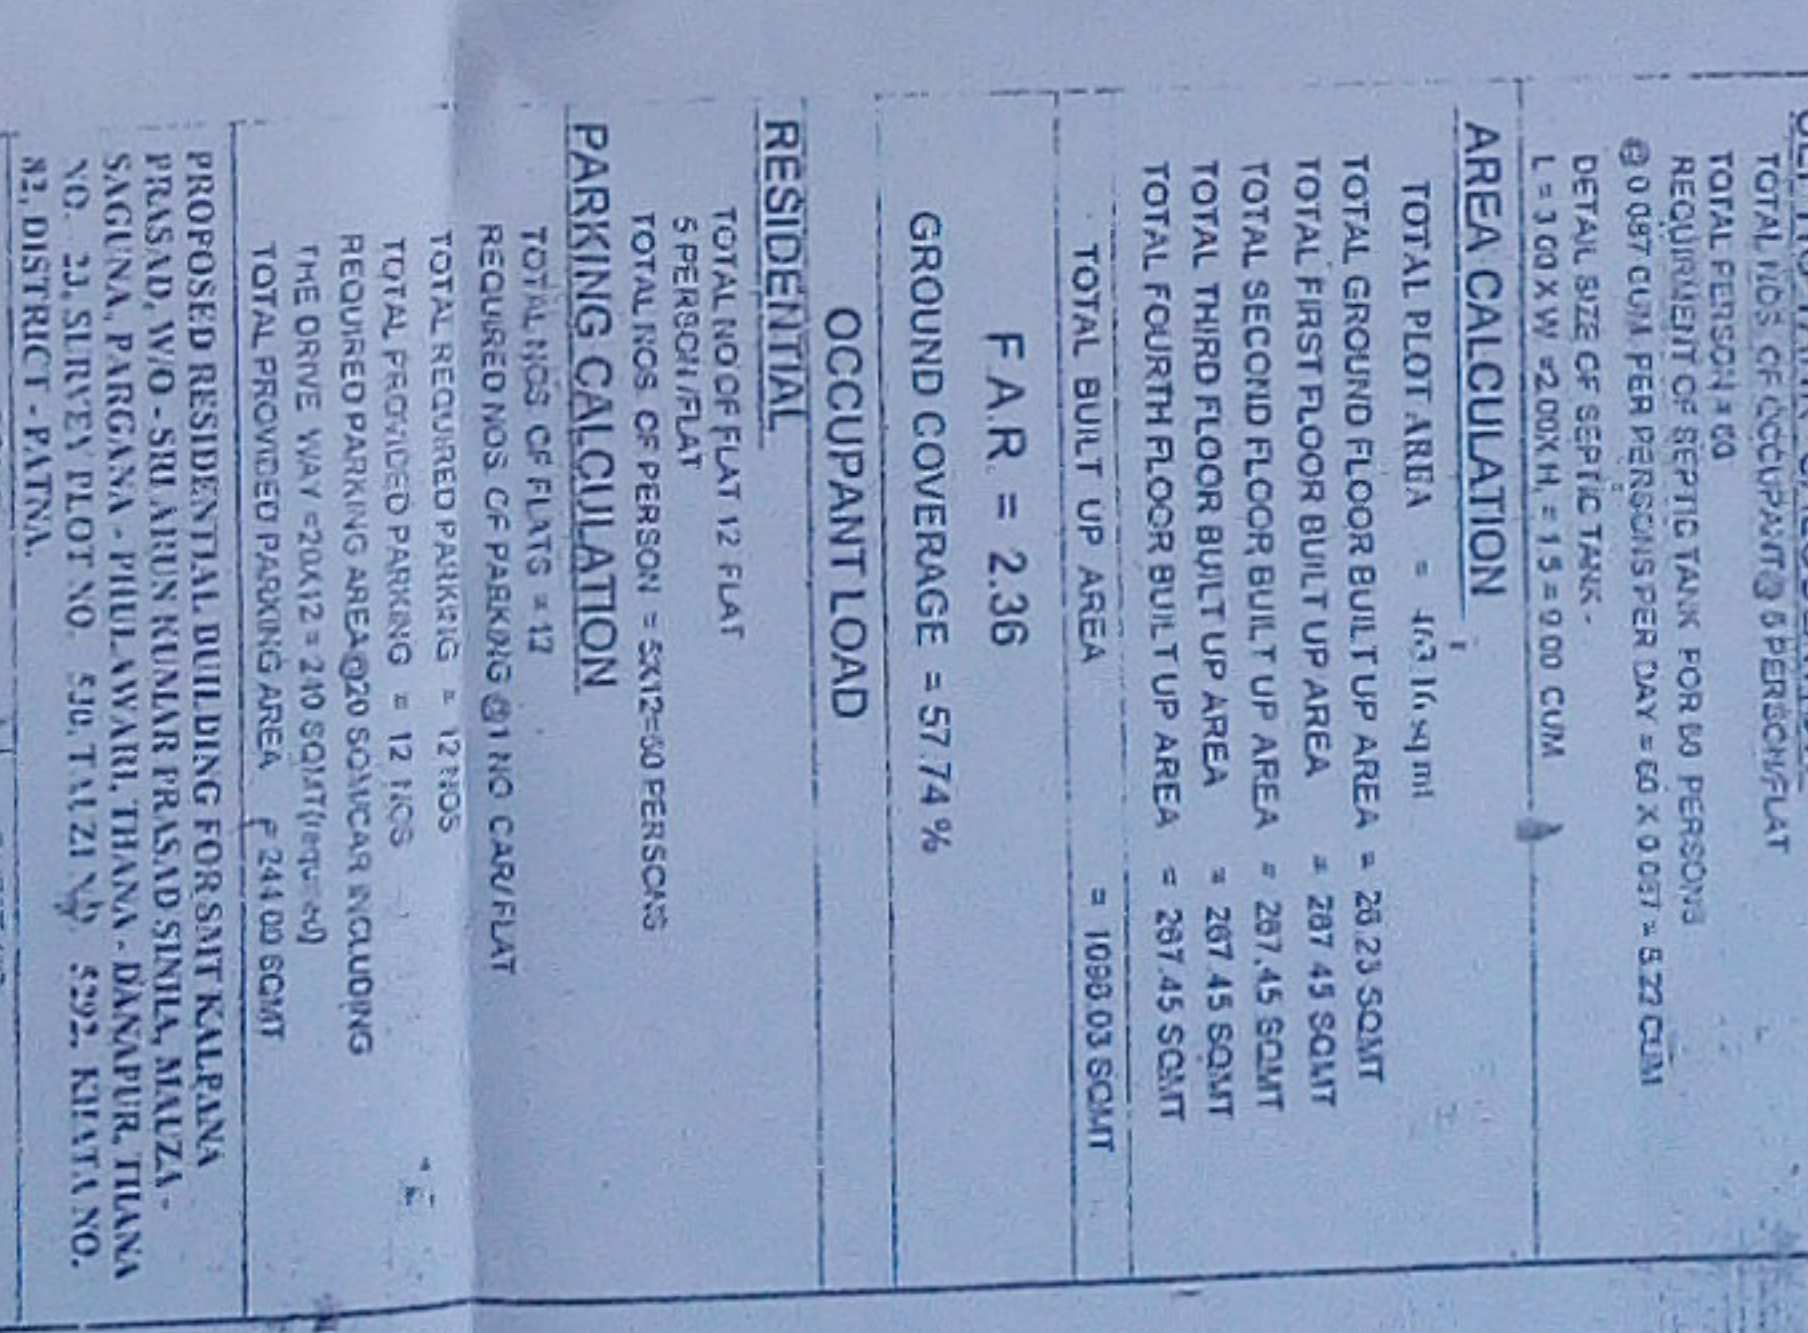


Section - (Y-Y)

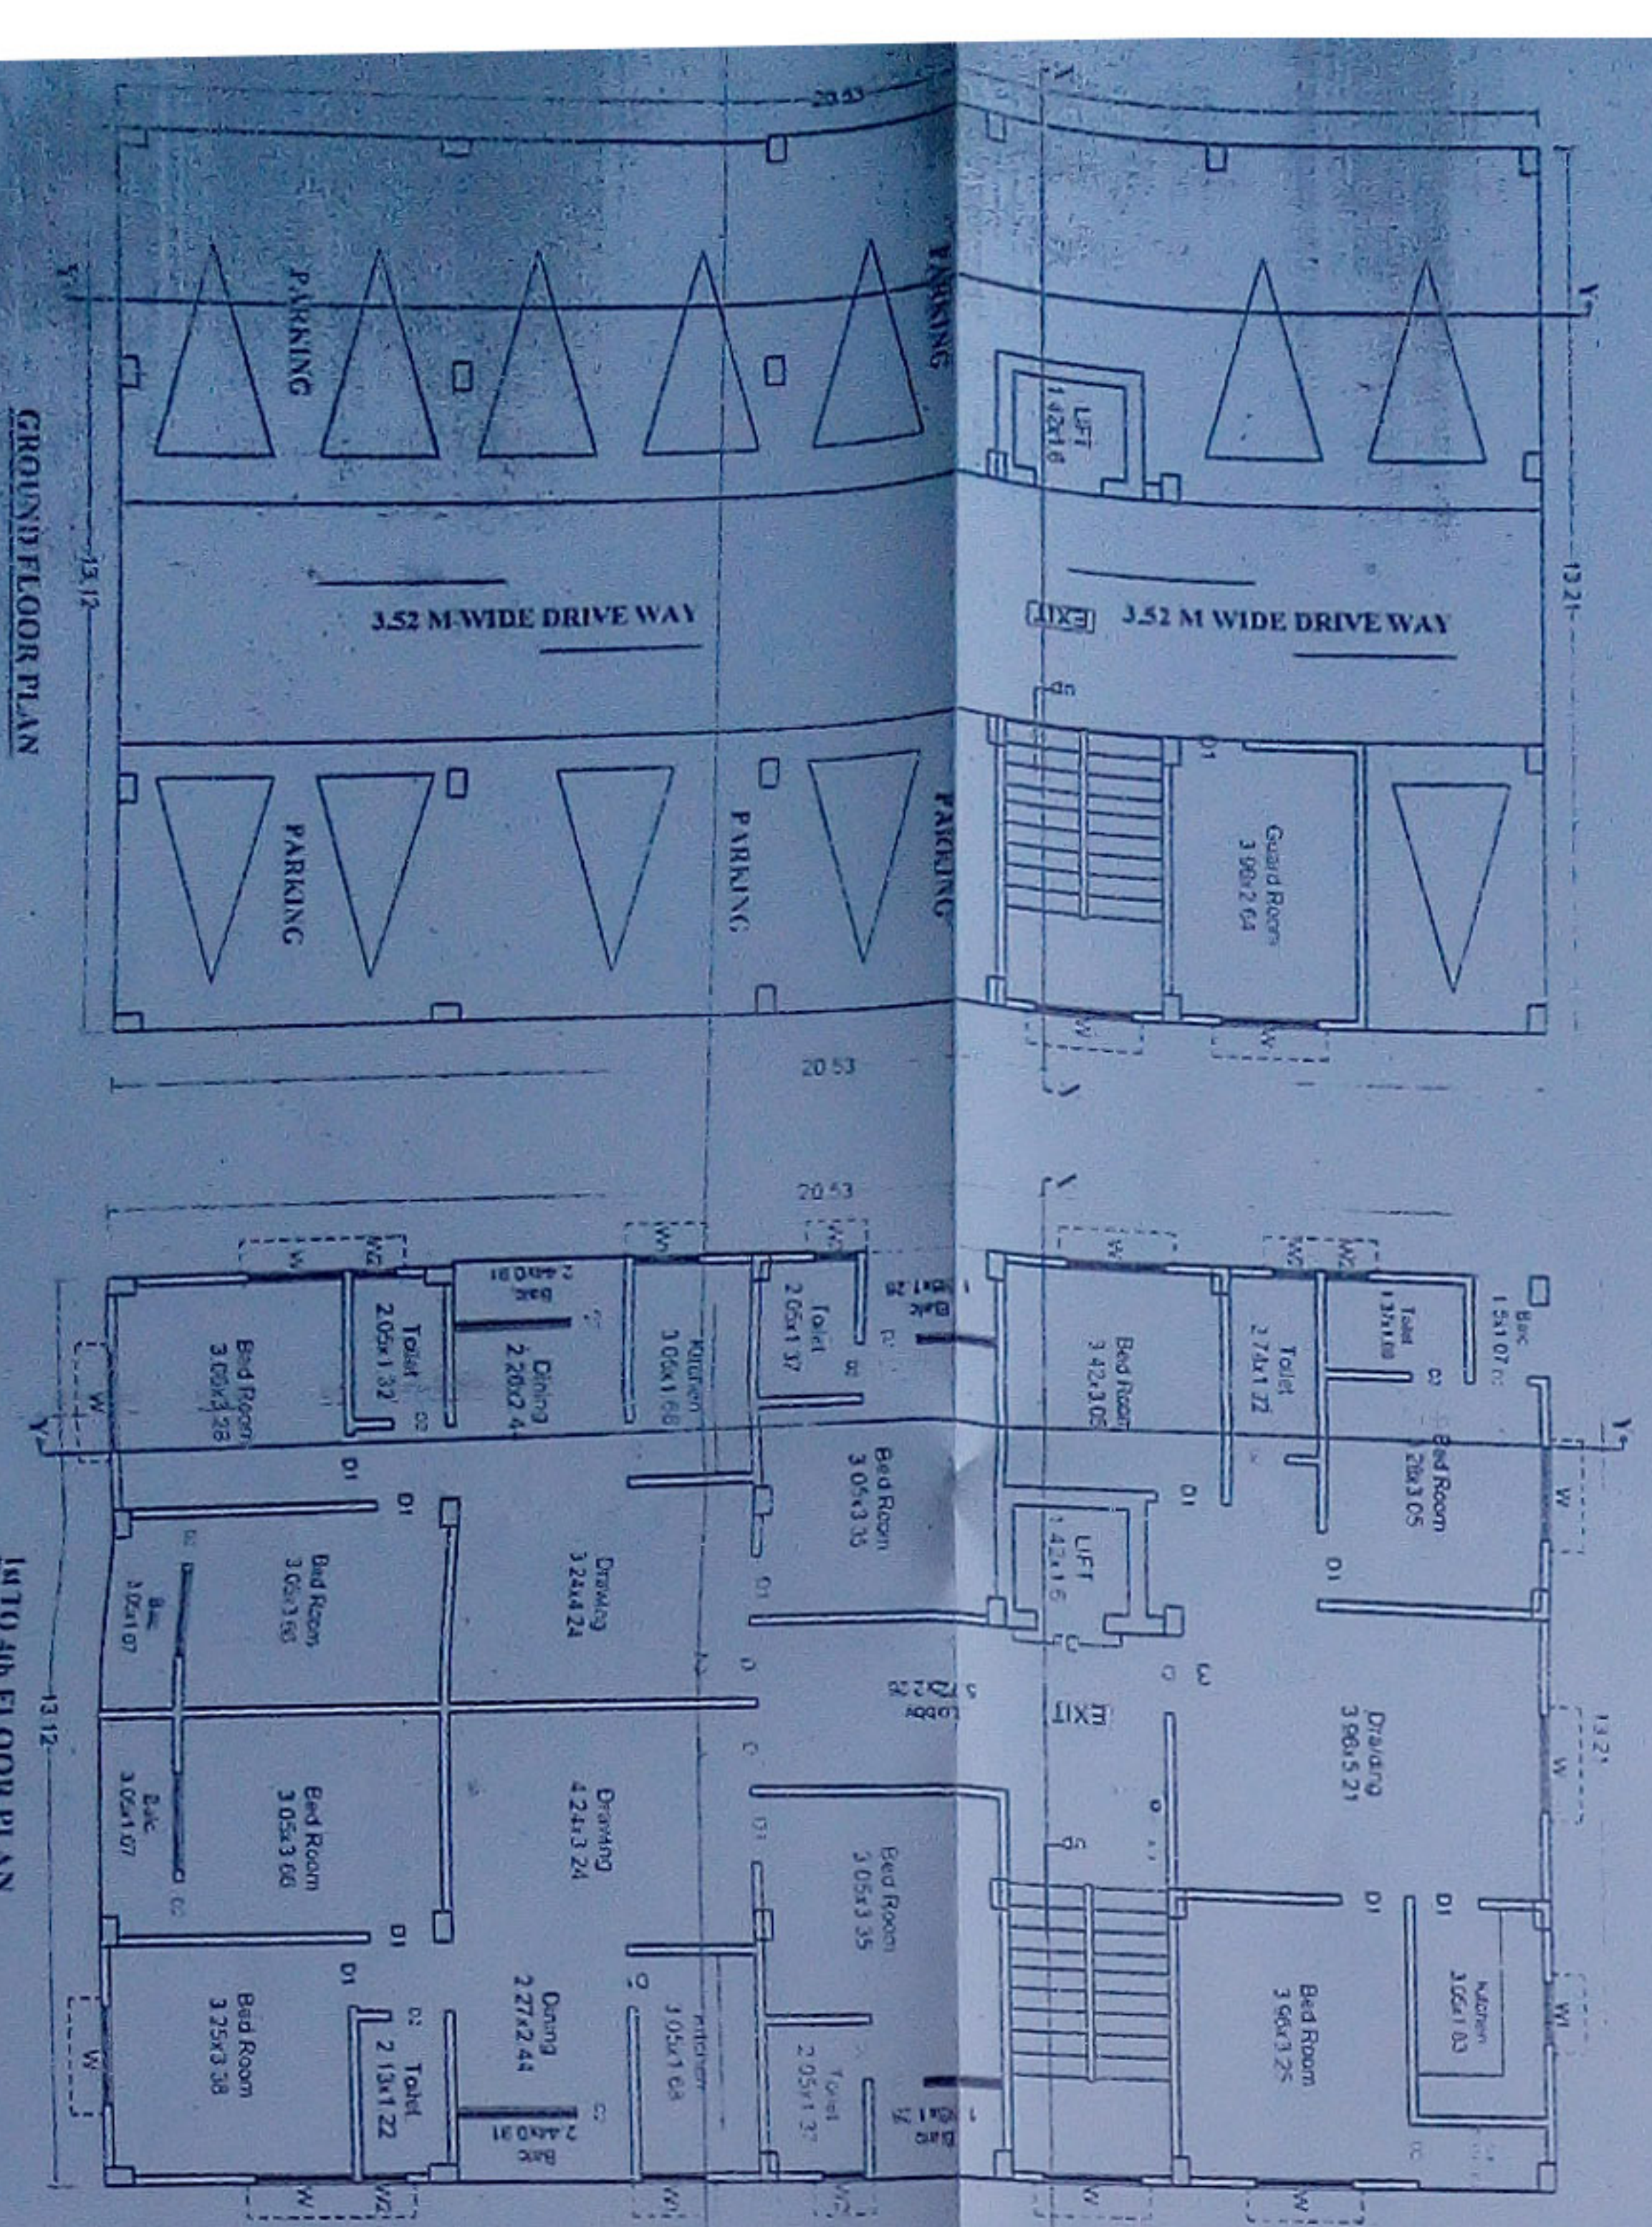

GROUND FLOOR PLAN

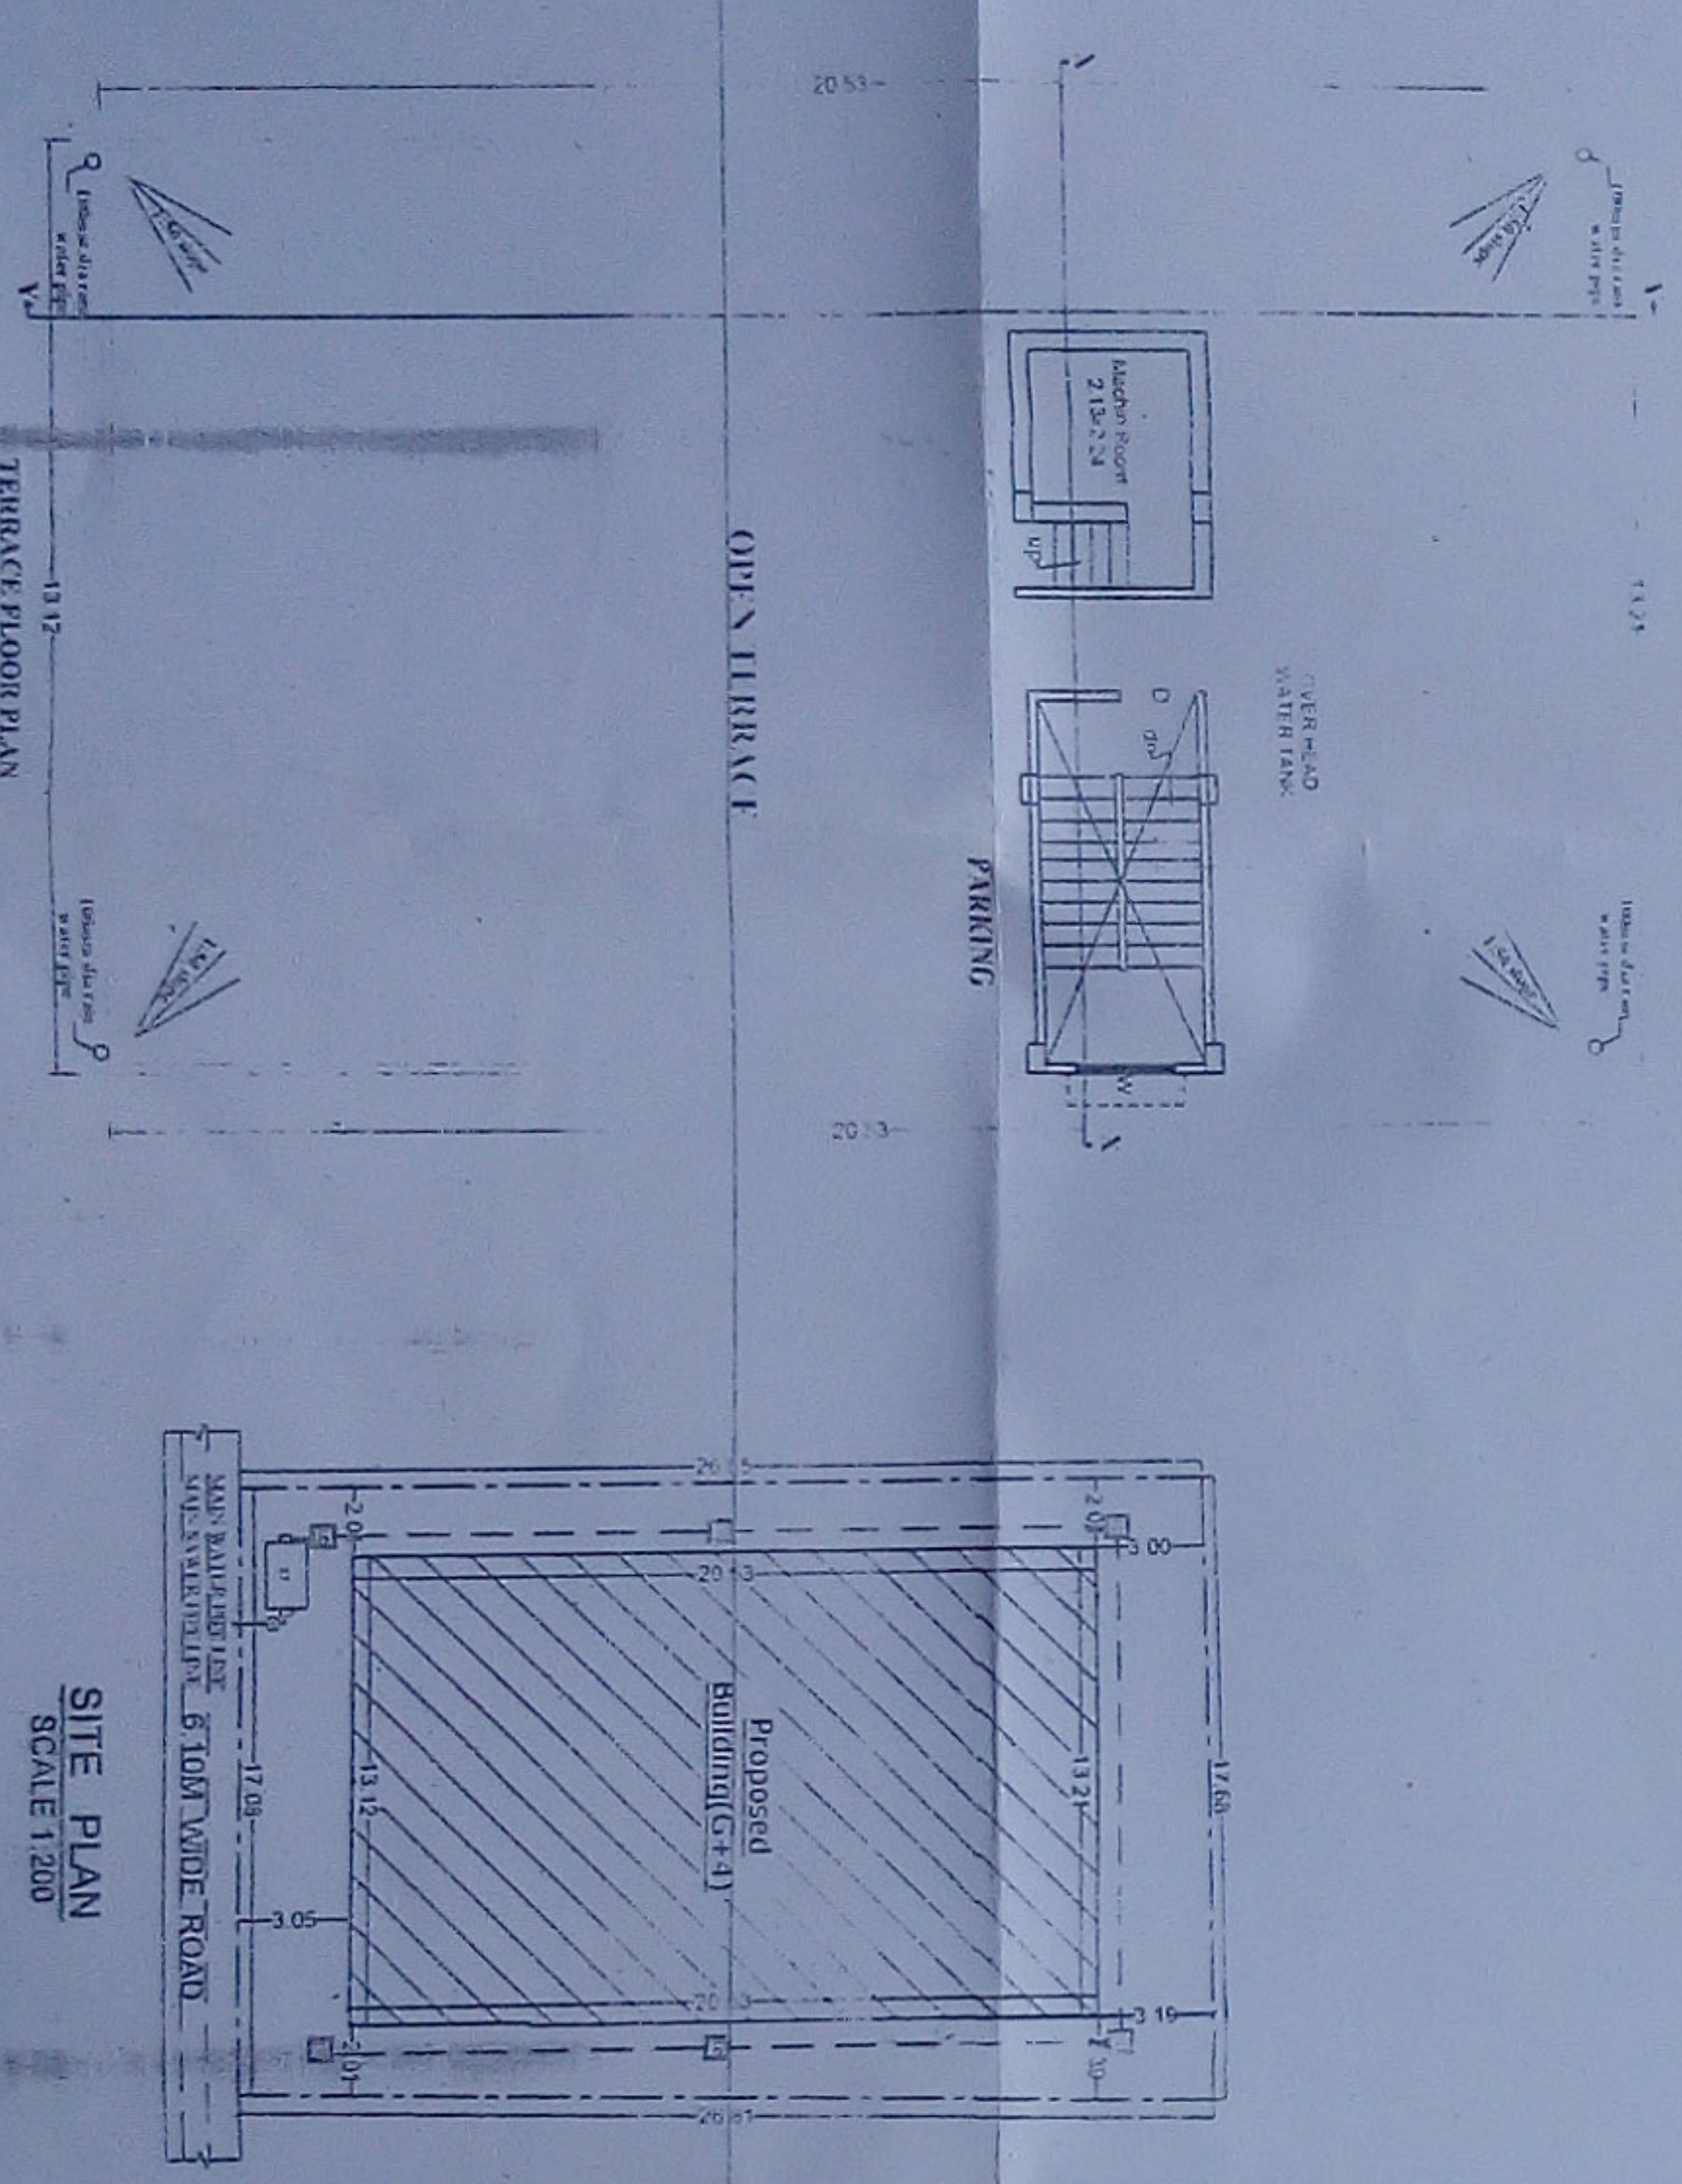

1ST FLOOR PLAN

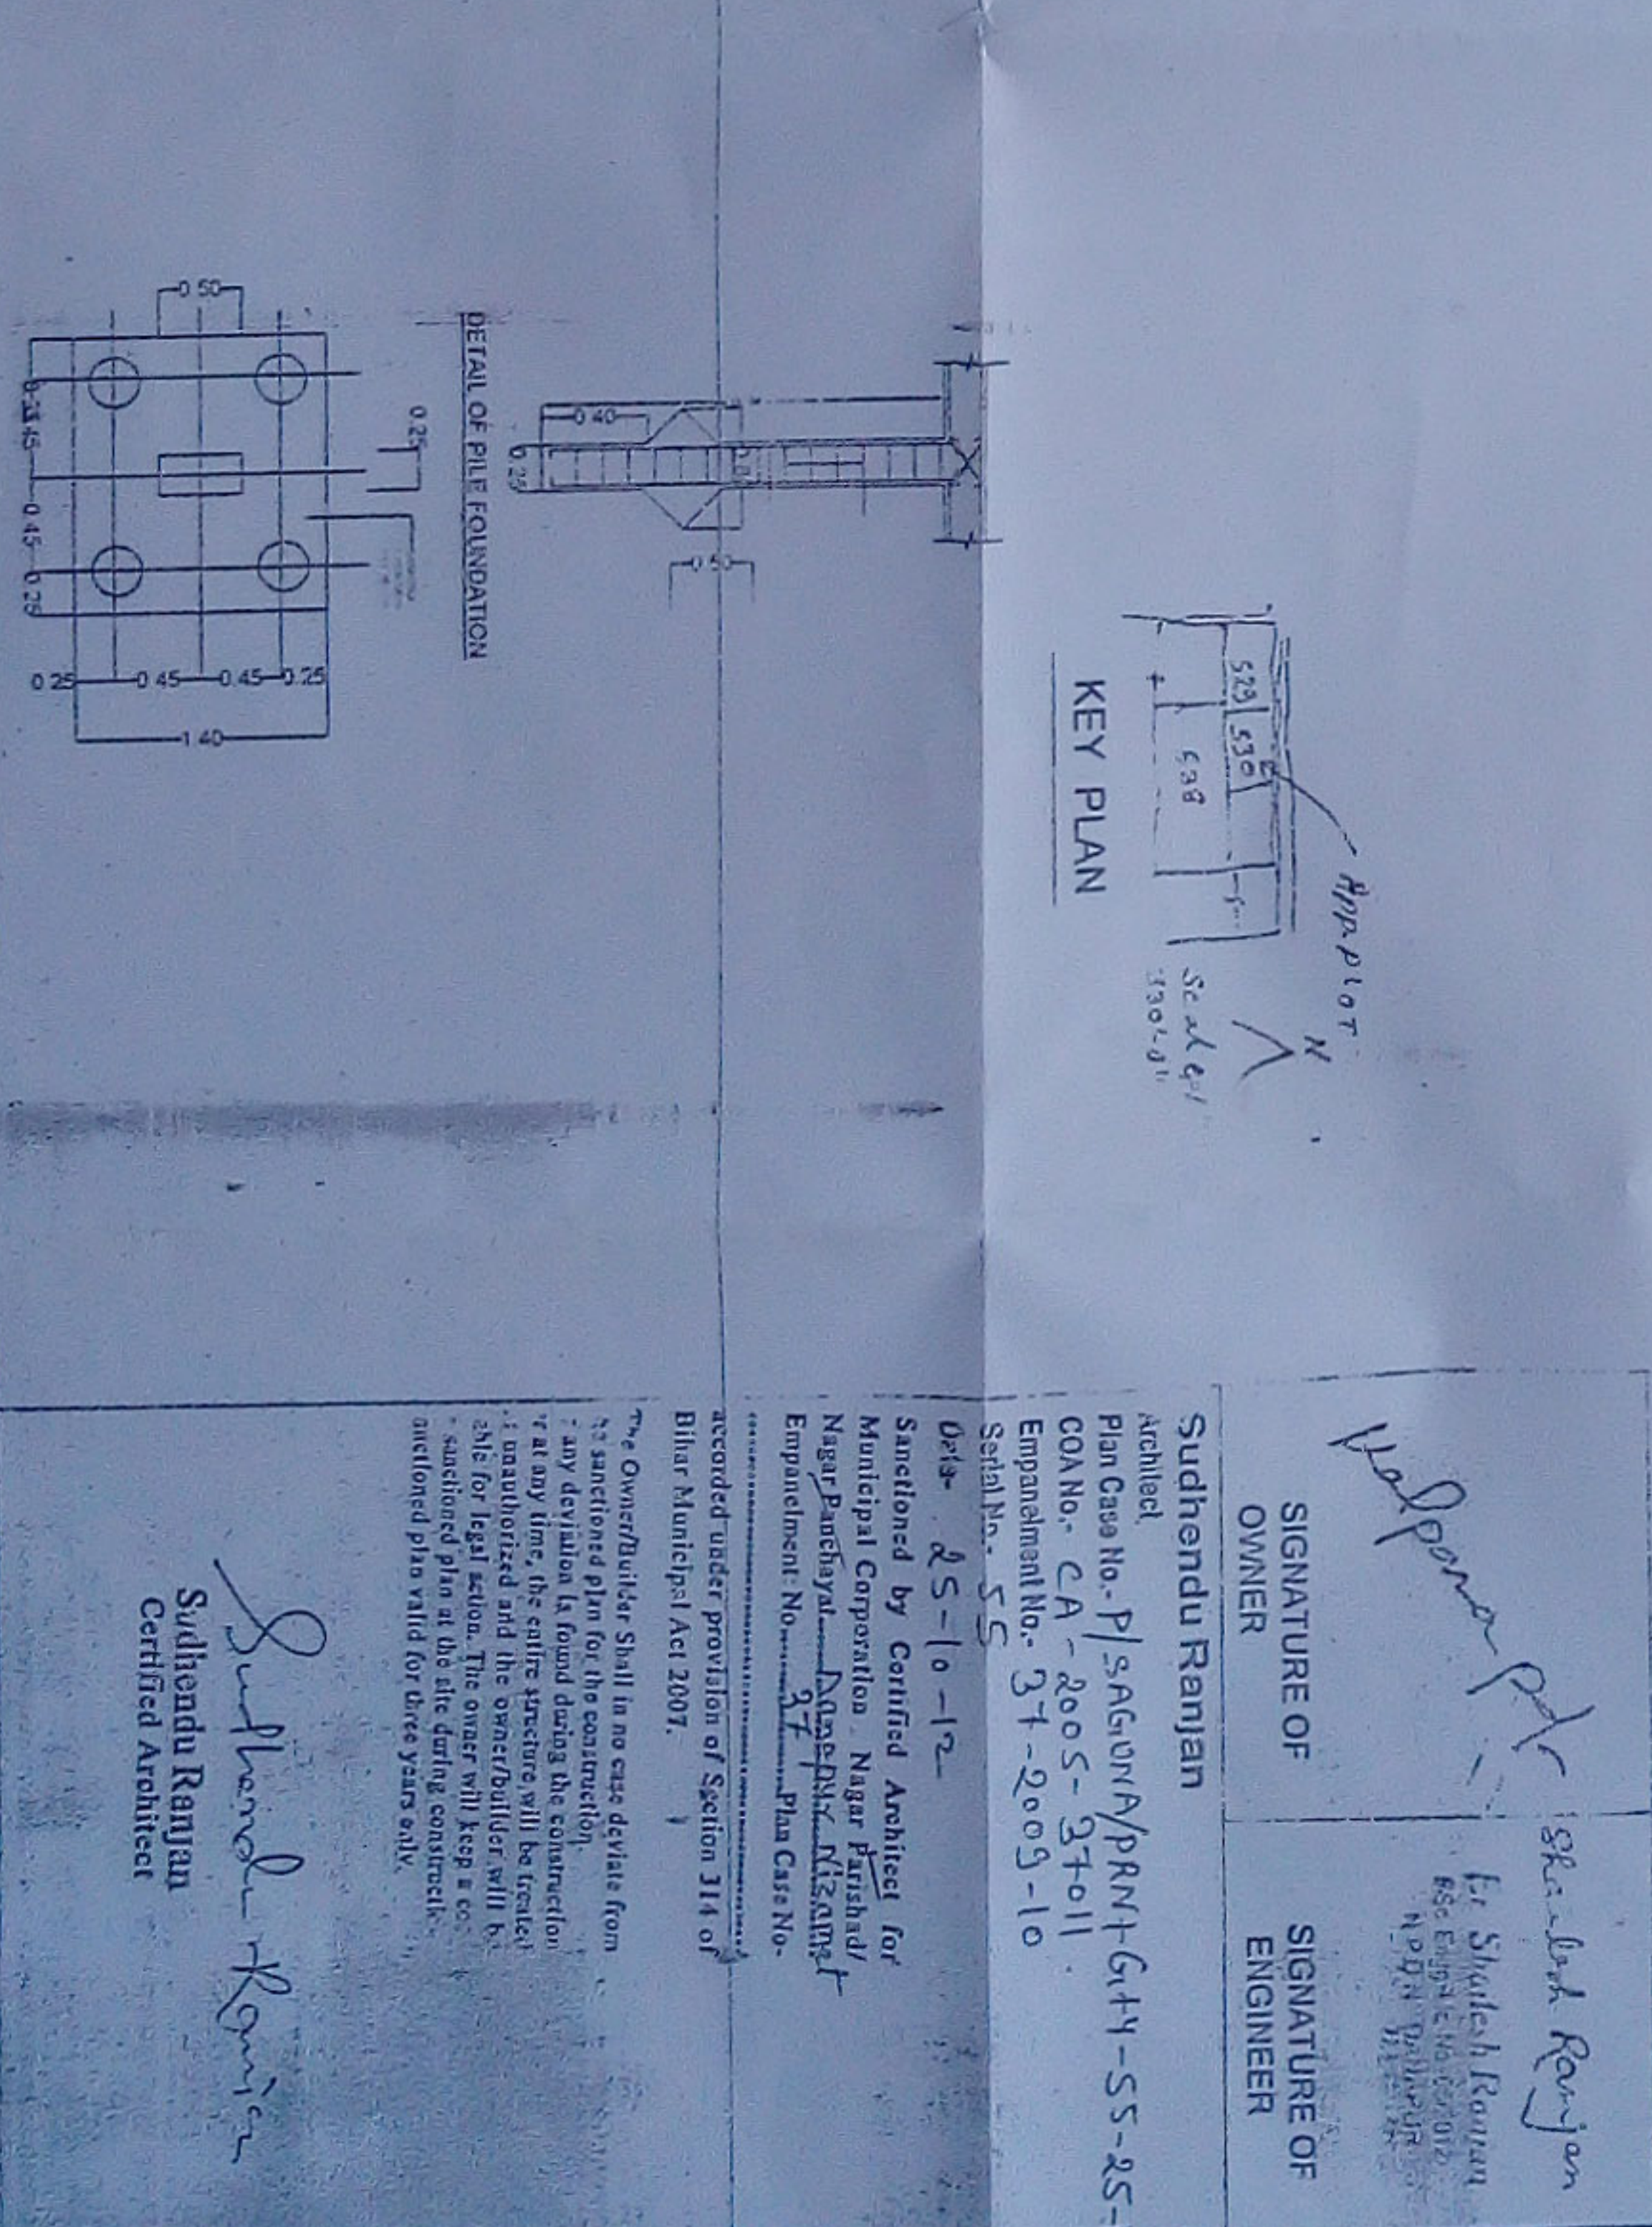

TERRACE FLOOR PLAN



SITE PLAN
SCALE 1:200

REMARKS

1. P.C.C. UNDER GROUND TANK FOR FIRE FIGHTING
2. 150 TRL. UNDER GROUND TANK FOR FIRE FIGHTING
3. 150 TRL. UNDER GROUND TANK FOR FIRE FIGHTING
4. 150 TRL. UNDER GROUND TANK FOR FIRE FIGHTING
5. 150 TRL. UNDER GROUND TANK FOR FIRE FIGHTING
6. 150 TRL. UNDER GROUND TANK FOR FIRE FIGHTING
7. 150 TRL. UNDER GROUND TANK FOR FIRE FIGHTING
8. 150 TRL. UNDER GROUND TANK FOR FIRE FIGHTING
9. 150 TRL. UNDER GROUND TANK FOR FIRE FIGHTING

SCHEDULE OF DOORS AND WINDOWS

Sl. No.	Type	Width	Height	Area	Remarks
1	Door	1.00	2.10	2.10	2.10
2	Door	1.00	2.10	2.10	2.10
3	Door	1.00	2.10	2.10	2.10
4	Door	1.00	2.10	2.10	2.10
5	Door	1.00	2.10	2.10	2.10
6	Door	1.00	2.10	2.10	2.10
7	Door	1.00	2.10	2.10	2.10
8	Door	1.00	2.10	2.10	2.10
9	Door	1.00	2.10	2.10	2.10

WATER SUPPLY CALCULATION

REQUIRED SIZE OF WATER TANK FOR 10 PERSONS
= 10 X 150 X 15 = 22500 LITERS
= 22.5 M³

REQUIRED SIZE OF WATER TANK FOR 10 PERSONS
= 10 X 150 X 15 = 22500 LITERS
= 22.5 M³

SEPTIC TANK CALCULATION

TOTAL NO. OF OCCUPANTS = 10
TOTAL NO. OF OCCUPANTS = 10
TOTAL NO. OF OCCUPANTS = 10

AREA CALCULATION

TOTAL PLOT AREA = 10000 M²
TOTAL GROUND FLOOR BUILT UP AREA = 10000 M²
TOTAL FIRST FLOOR BUILT UP AREA = 10000 M²
TOTAL SECOND FLOOR BUILT UP AREA = 10000 M²
TOTAL THIRD FLOOR BUILT UP AREA = 10000 M²
TOTAL FOURTH FLOOR BUILT UP AREA = 10000 M²
TOTAL FIFTH FLOOR BUILT UP AREA = 10000 M²
TOTAL SIXTH FLOOR BUILT UP AREA = 10000 M²
TOTAL SEVENTH FLOOR BUILT UP AREA = 10000 M²
TOTAL EIGHTH FLOOR BUILT UP AREA = 10000 M²
TOTAL NINTH FLOOR BUILT UP AREA = 10000 M²
TOTAL TENTH FLOOR BUILT UP AREA = 10000 M²
TOTAL ELEVENTH FLOOR BUILT UP AREA = 10000 M²
TOTAL TWELFTH FLOOR BUILT UP AREA = 10000 M²
TOTAL THIRTEENTH FLOOR BUILT UP AREA = 10000 M²
TOTAL FOURTEENTH FLOOR BUILT UP AREA = 10000 M²
TOTAL FIFTEENTH FLOOR BUILT UP AREA = 10000 M²
TOTAL SIXTEENTH FLOOR BUILT UP AREA = 10000 M²
TOTAL SEVENTEENTH FLOOR BUILT UP AREA = 10000 M²
TOTAL EIGHTEENTH FLOOR BUILT UP AREA = 10000 M²
TOTAL NINETEENTH FLOOR BUILT UP AREA = 10000 M²
TOTAL TWENTIETH FLOOR BUILT UP AREA = 10000 M²
TOTAL TWENTY FIRST FLOOR BUILT UP AREA = 10000 M²
TOTAL TWENTY SECOND FLOOR BUILT UP AREA = 10000 M²
TOTAL TWENTY THIRD FLOOR BUILT UP AREA = 10000 M²
TOTAL TWENTY FOURTH FLOOR BUILT UP AREA = 10000 M²
TOTAL TWENTY FIFTH FLOOR BUILT UP AREA = 10000 M²
TOTAL TWENTY SIXTH FLOOR BUILT UP AREA = 10000 M²
TOTAL TWENTY SEVENTH FLOOR BUILT UP AREA = 10000 M²
TOTAL TWENTY EIGHTH FLOOR BUILT UP AREA = 10000 M²
TOTAL TWENTY NINTH FLOOR BUILT UP AREA = 10000 M²
TOTAL THIRTY FLOOR BUILT UP AREA = 10000 M²

PARKING CALCULATION

TOTAL NO. OF FLATS = 12
TOTAL NO. OF FLATS = 12
TOTAL NO. OF FLATS = 12

RESIDENTIAL

TOTAL NO. OF FLATS = 12
TOTAL NO. OF FLATS = 12
TOTAL NO. OF FLATS = 12

KEY PLAN

KEY PLAN
KEY PLAN
KEY PLAN

DETAIL OF PILE FOUNDATION

DETAIL OF PILE FOUNDATION
Sudhendu Ranjan
Sudhendu Ranjan
Sudhendu Ranjan

Signature of Owner
Signature of Owner
Signature of Owner

Signature of Engineer
Signature of Engineer
Signature of Engineer

Stamp
Stamp
Stamp

Remarks
Remarks
Remarks