


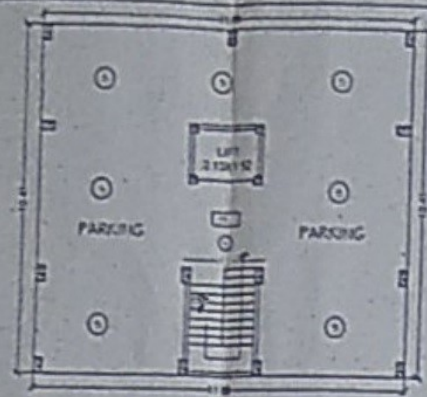
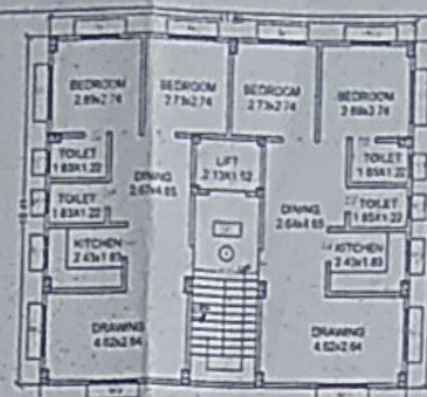


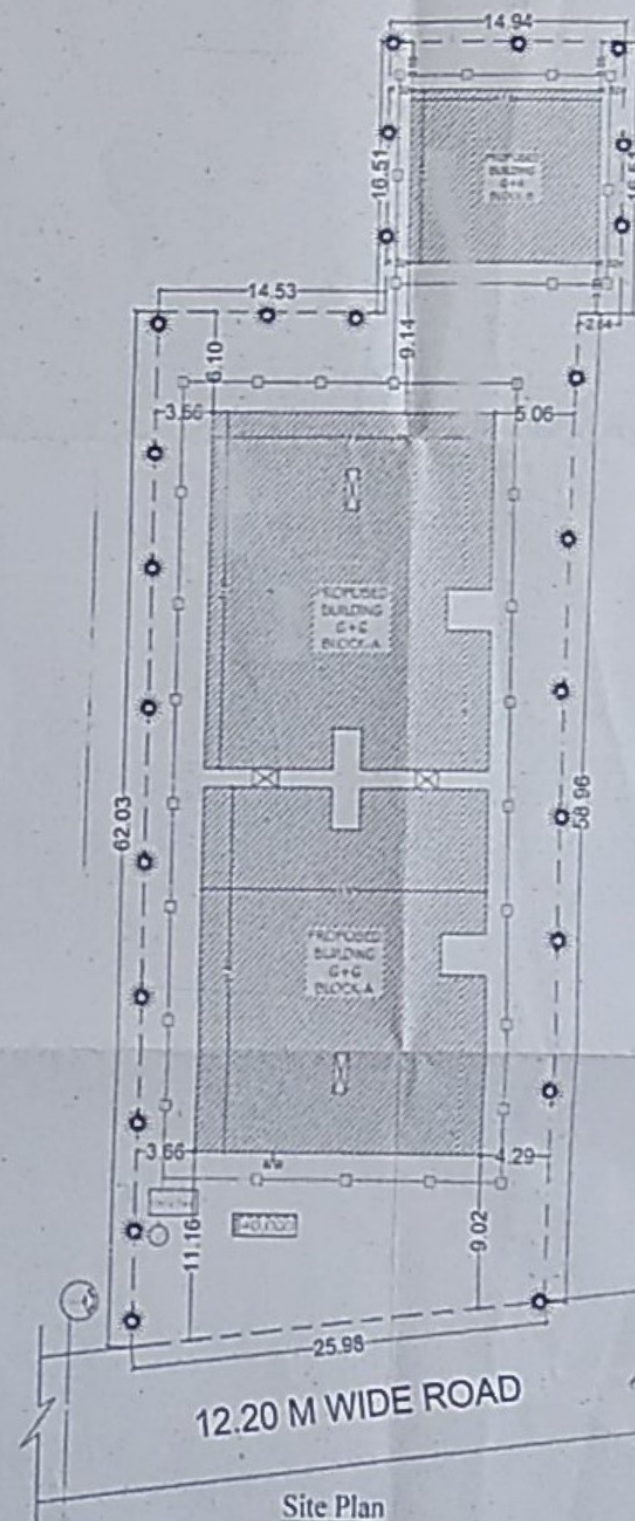

GROUND FLOOR PLAN
"B" BLOCK

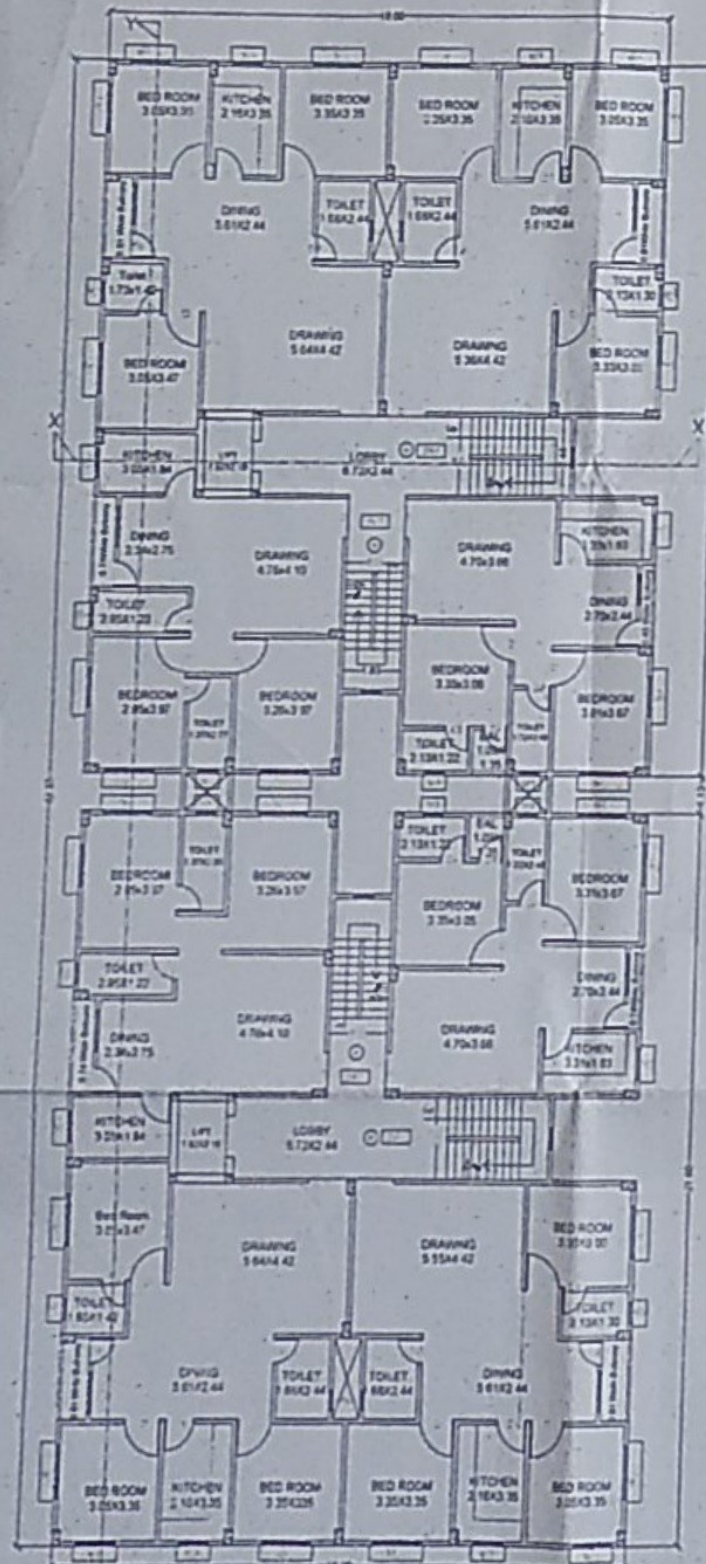

TYPICAL FLOOR PLAN
"B" BLOCK

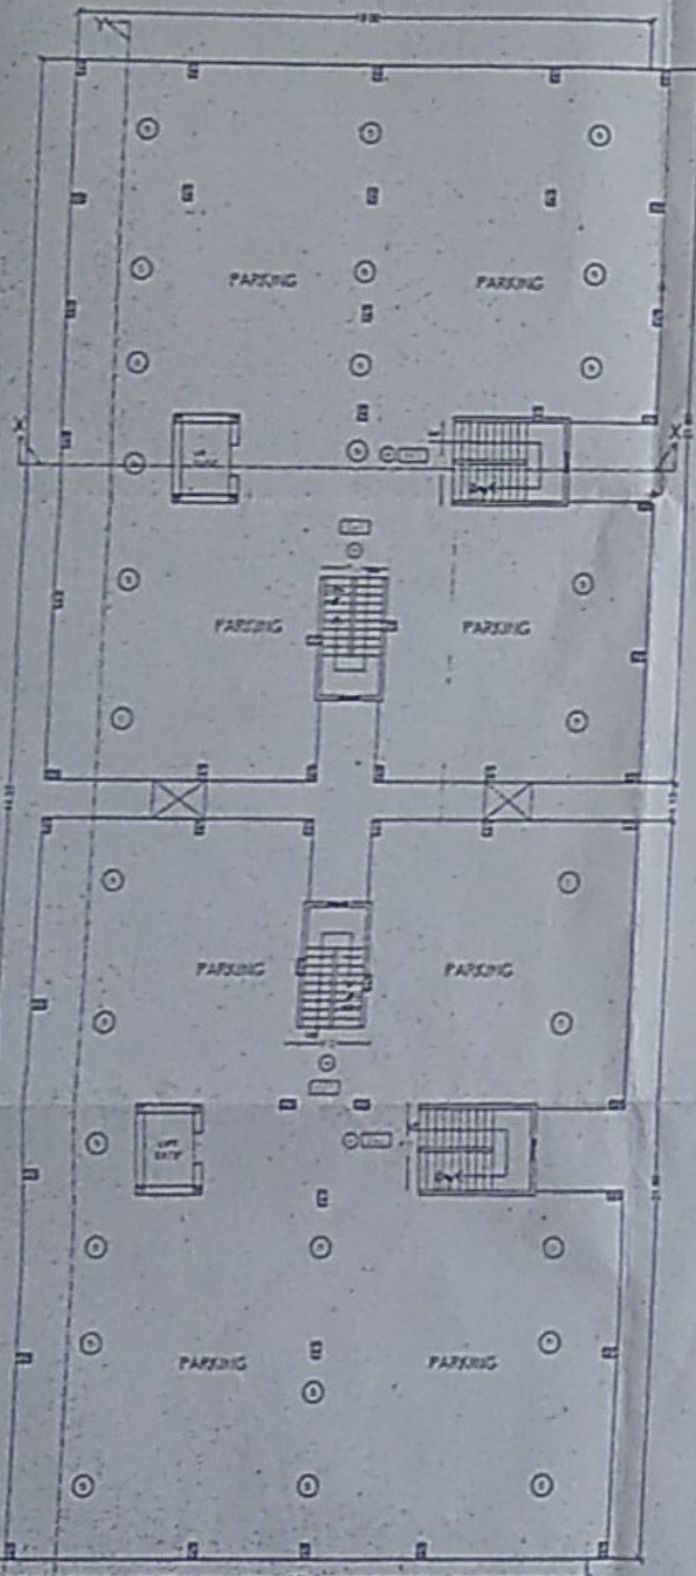

SCHEDULE OF DOORS & WINDOWS

TYPE	WIDTH	HEIGHT	SILL LVL.	DESCRIPTION
D1	1.21	2.13		FULLY PANELED
D2	1.00	2.13		DO
D3	0.75	2.13		DO
DW1	0.91	2.13		DO
W1	1.50	1.35	0.75	FULLY GLAZED
W2	1.22	1.35	0.75	DO
W3	1.22	1.05	1.05	DO
WS	1.82	1.35	0.75	DO
V	0.60	0.60		DO

AREA CALCULATION IN sq.m

TOTAL PLOT AREA	= 1911.34
BLOCK - A	
GROUND FL. BUILT UP AREA	= 26.09
FIRST FL. BUILT UP AREA	= 707.05
SECOND FL. BUILT UP AREA	= 707.05
THIRD FL. BUILT UP AREA	= 707.05
FOURTH FL. BUILT UP AREA	= 707.05
FIFTH FL. BUILT UP AREA	= 707.05
SIXTH FL. BUILT UP AREA	= 707.05

TOTAL BUILT UP AREA	= 4268.39
---------------------	-----------

BLOCK - B	
GROUND FL. BUILT UP AREA	= 11.97
FIRST FL. BUILT UP AREA	= 123.79
SECOND FL. BUILT UP AREA	= 123.79
THIRD FL. BUILT UP AREA	= 123.79
FOURTH FL. BUILT UP AREA	= 123.79

TOTAL BUILT UP AREA	= 507.13
---------------------	----------

GRAND TOTAL BUILT UP AREA	= BLOCK-A + BLOCK-B
	= 4268.39 + 507.13
	= 4775.52 Sqm.

F.A.R.	= 2.49
% PLOT COVERAGE AREA	= 36.99 %

PROPOSED RESIDENTIAL BUILDING FOR
A ONE BUILDERS & DEVELOPERS THROUGH DIRECTOR
MR. MD. ABID SERAJ S/O MR. MD. SERAJUDDIN
MAUZA - NOHSA, THANA NO - 38, KHATA NO - 185, TAUZI
NO - 5441, PLOT NO - 437, THANA - PHULWARI SHARIF,
DISTT - PATNA

Signature of Owner

SIGNATURE OF OWNER


Signature of Architect

SIGNATURE OF ARCHITECT



अन पंचसद नोडस के साथ सं. 185
सं. 437 सं. 38
ए वन निर्माण नक्का के अनुसार होने के अनुरोध
रिक्त जाय है।

अकीला खान
मुखिया
अन पंचसद नोडस के साथ सं. 185
सं. 437 सं. 38

Site Plan
(Scale 1:200)

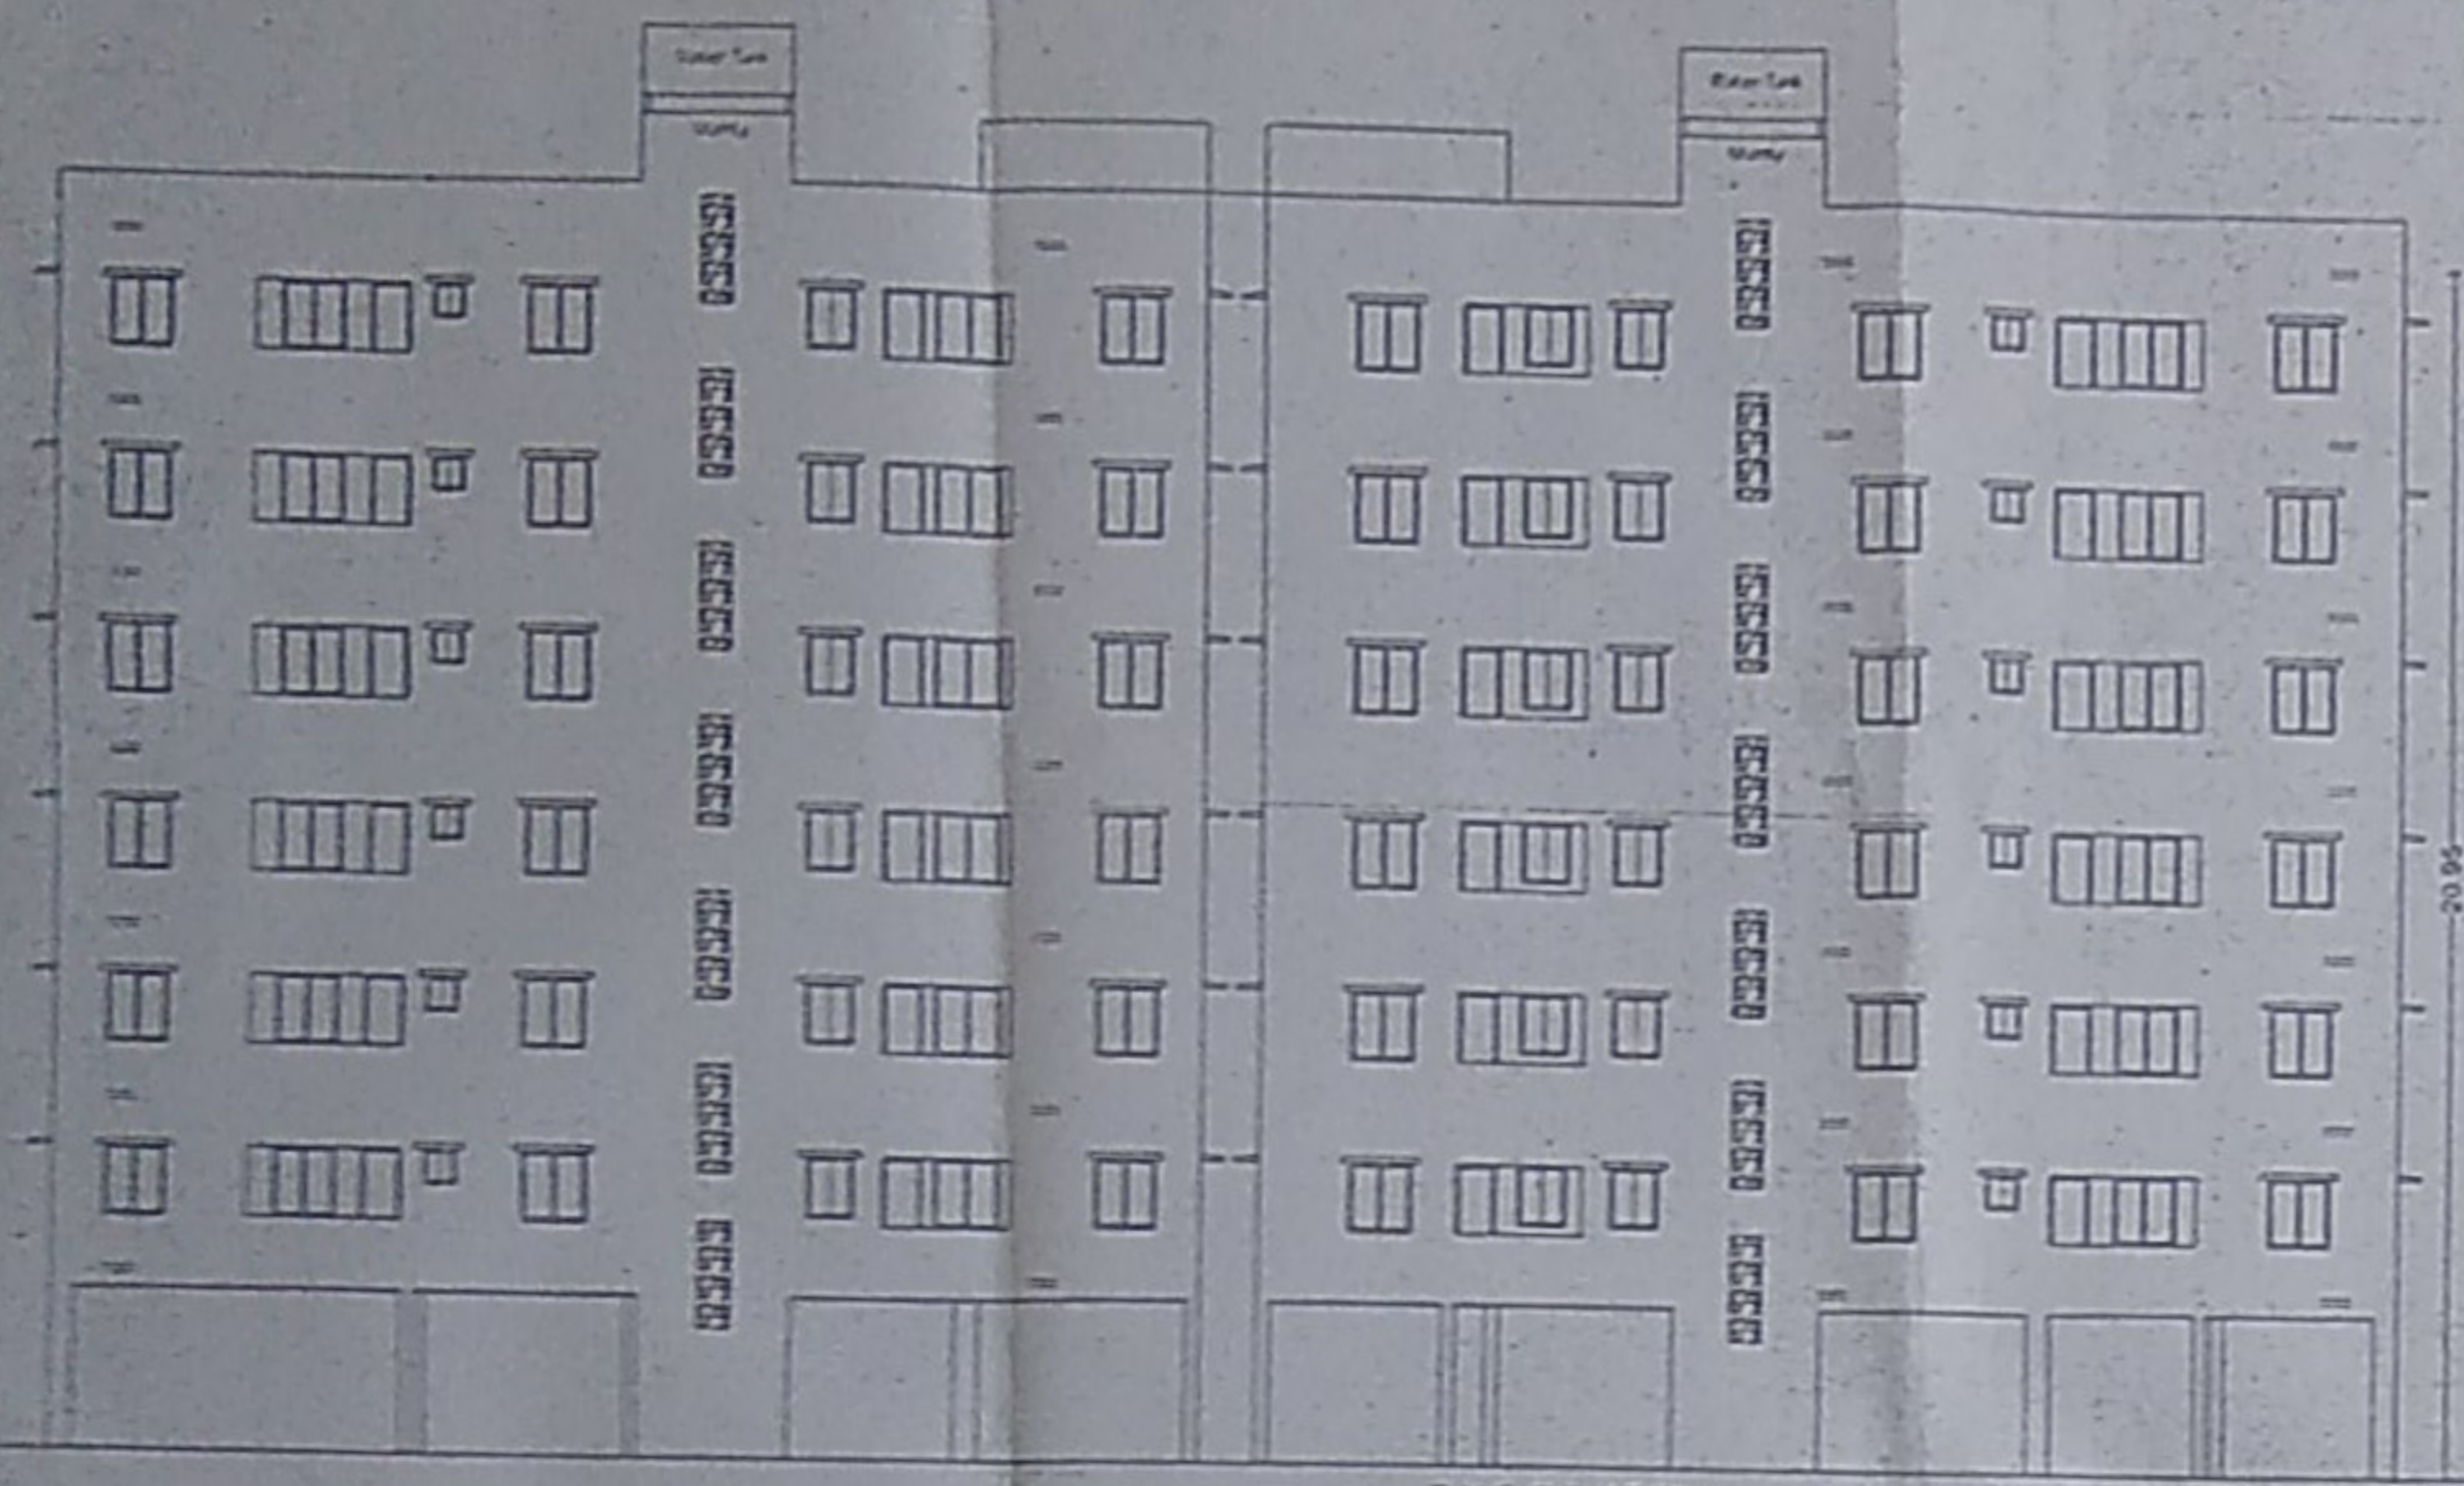


R.H.S. ELEVATION

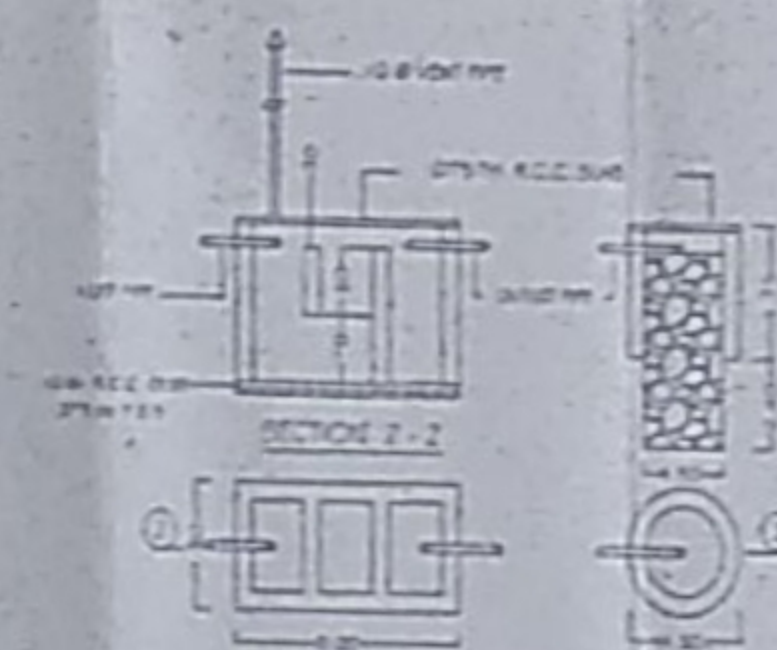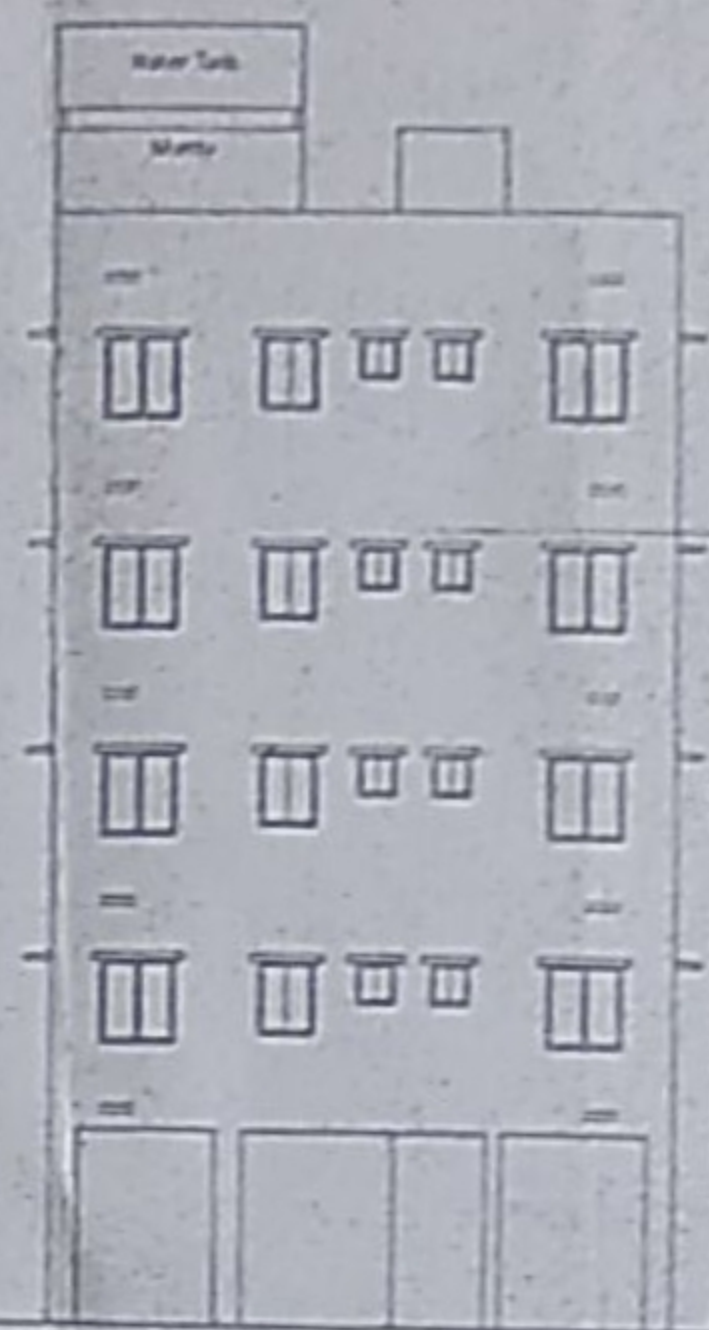


DETS. OF SEPTIC TANK & SOAK PIT



FRONT ELEVATION

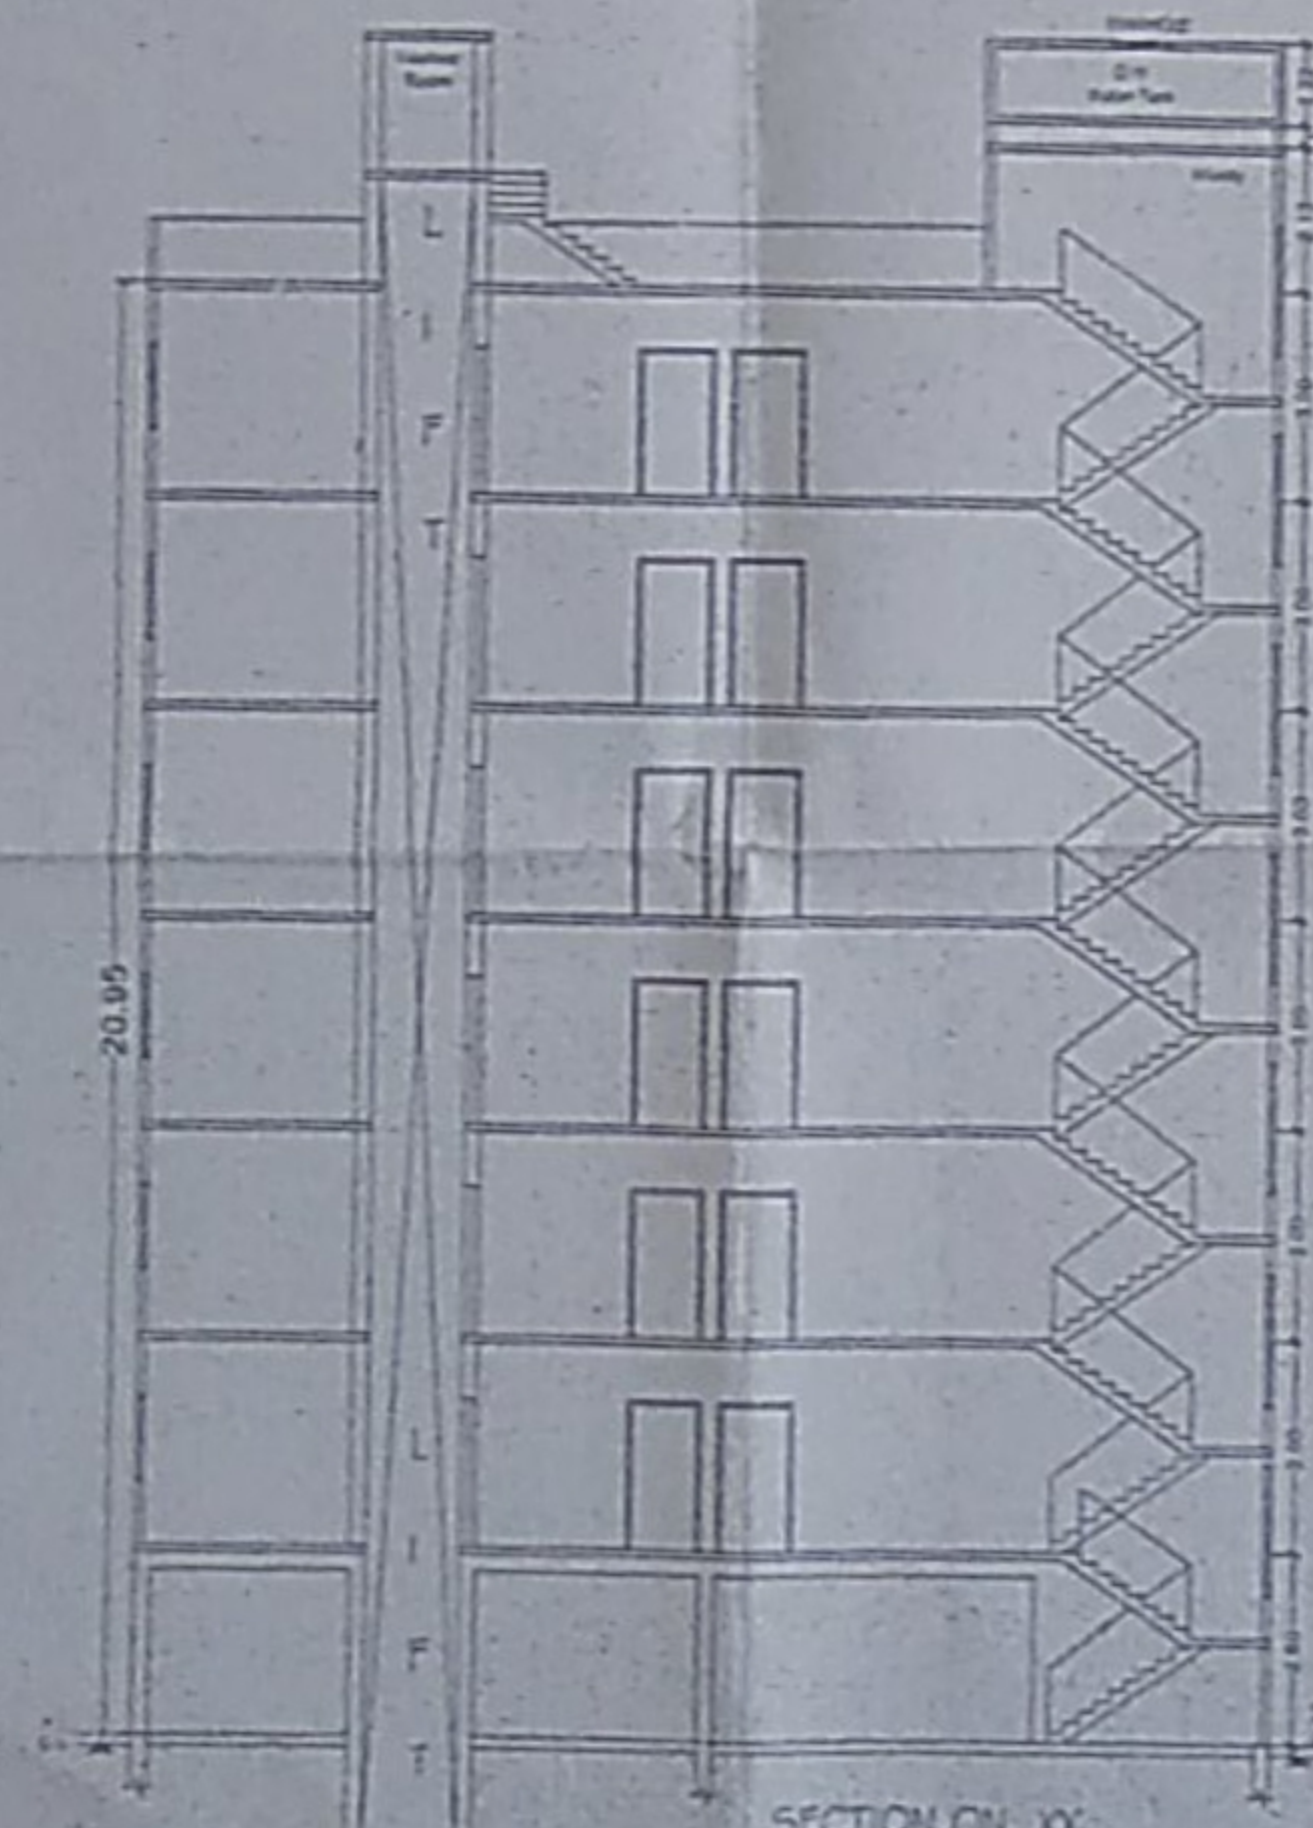

SECTION ON XX

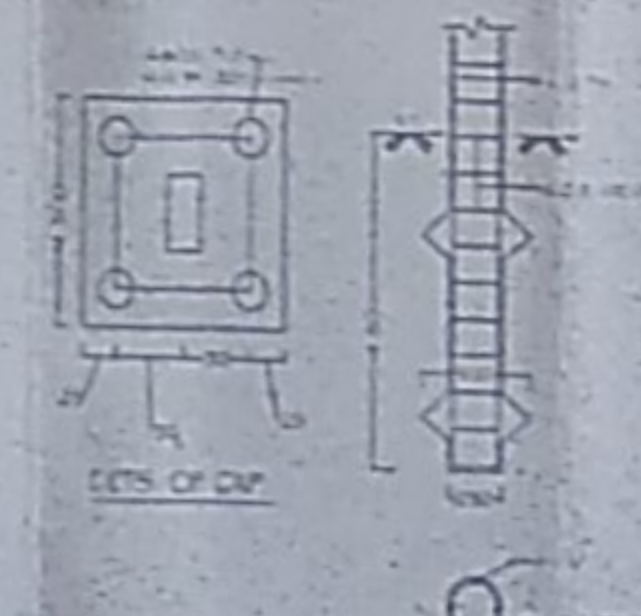

DETS. OF PILES FOUNDATION

WATER SUPPLY CALCULATION

TOTAL NO. OF FLAT = 56 NOS.
EACH FLAT HAVING 5 PERSON = $56 \times 5 = 280$ PERSON
PER PERSON REQ. AREA = 135 LTRS/DAY = $280 \times 135 = 37800$ LTRS
EXTRA WATER TANK FOR FIRE FIGHTING = 20000 LTR
TOTAL REQ. WATER TANK = $37800 \text{ LTRS} + 20000 = 57800 \text{ LTR}$

PARKING CALCULATION

TOTAL NO. OF FLAT = 56 NOS.
1 CAR PARKING FOR EACH FLAT REQUIRED = $56 \times 1 = 56$ NOS.
1 CAR PARKING NEED 20 PARKING SPACE = $56 \times 20 = 1120 \text{ SQM}$
COVERED PARKING = 1120 SQM
REST PARKING FRONT SET-BACK

SEPTIC TANK CALCULATION

TOTAL NO. OF FLAT = 56 NOS.
EACH FLAT HAVING 5 PERSON = $56 \times 5 = 280$ PERSON
PER PERSON REQ. AREA = 0.085 CUM/DAY
 $280 \times 0.085 = 23.80 \text{ CUM REQ.}$

FIRE LEGEND

1. DOUBLE LEAF DOUBLE SPRING SELF CLOSING FIRE RESISTING DOOR
2. HOUSE RULES AS PER I.S. 117 A.C. RECOMMENDATIONS ONLY CONNECTED WITH THE MET ROOF SYSTEM
3. LANDING URVES AS PER I.S. 117 A.C. RECOMMENDATIONS ONLY CONNECTED WITH THE MET ROOF SYSTEM
4. LIQUID SPEAKER OUTLETS FOR THE PUBLIC ADDRESS SYSTEM
5. MICRO PHONE POSITION FOR THE PUBLIC ADDRESS SYSTEM
6. FLOOR INDICATOR PANELS FOR THE AUTOMATIC FIRE ALARM SYSTEM AS PER I.S. 117
7. MAIN CONTROL PANEL FOR THE AUTOMATIC FIRE ALARM SYSTEM AS PER I.S. 117
8. WATER COOL PIPE PORTABLE EXTINGUISHING DEVICE CAPACITY
9. SERIES CONNECTION TO THE ALARMING SYSTEM
10. AREA COVERED WITH AUTOMATIC SMOKE DETECTOR INSTALLATION
11. EXIST DIRECTIONAL SIGN
12. PORTABLE CHEMICAL S.D.F. EXTINGUISHING DEVICE CAPACITY
13. ELECTRICAL CABLE PORTS ENTERED FOR THE ALARM SYSTEM
14. AREA EQUIPPED WITH AUTOMATIC FIRE SMOKE DETECTOR AS PER I.S. 117

PROPOSED RESIDENTIAL BUILDING FOR
A ONE BUILDERS & DEVELOPERS THROUGH DIRECTOR
MR. MD. ABID SERAJ S/O MR. MD. SERAJUDDIN
MAUZA - NOHSA, THANA NO. - 38, KHATA NO. - 185, TAUZI
NO. - 5441, PLOT NO. - 437, THANA - PHULWARI SHARIF,
DISTT. - PATNA

Signature of Owner

Signature of Architect

SIGNATURE OF OWNER

SIGNATURE OF ARCHITECT

एक सप्ताह के बाद से 15
से 30 तक
एक सप्ताह के बाद से 30 तक
एक सप्ताह के बाद से 30 तक

Signature of Owner
महेश कुमार शर्मा
महेश कुमार शर्मा
महेश कुमार शर्मा