




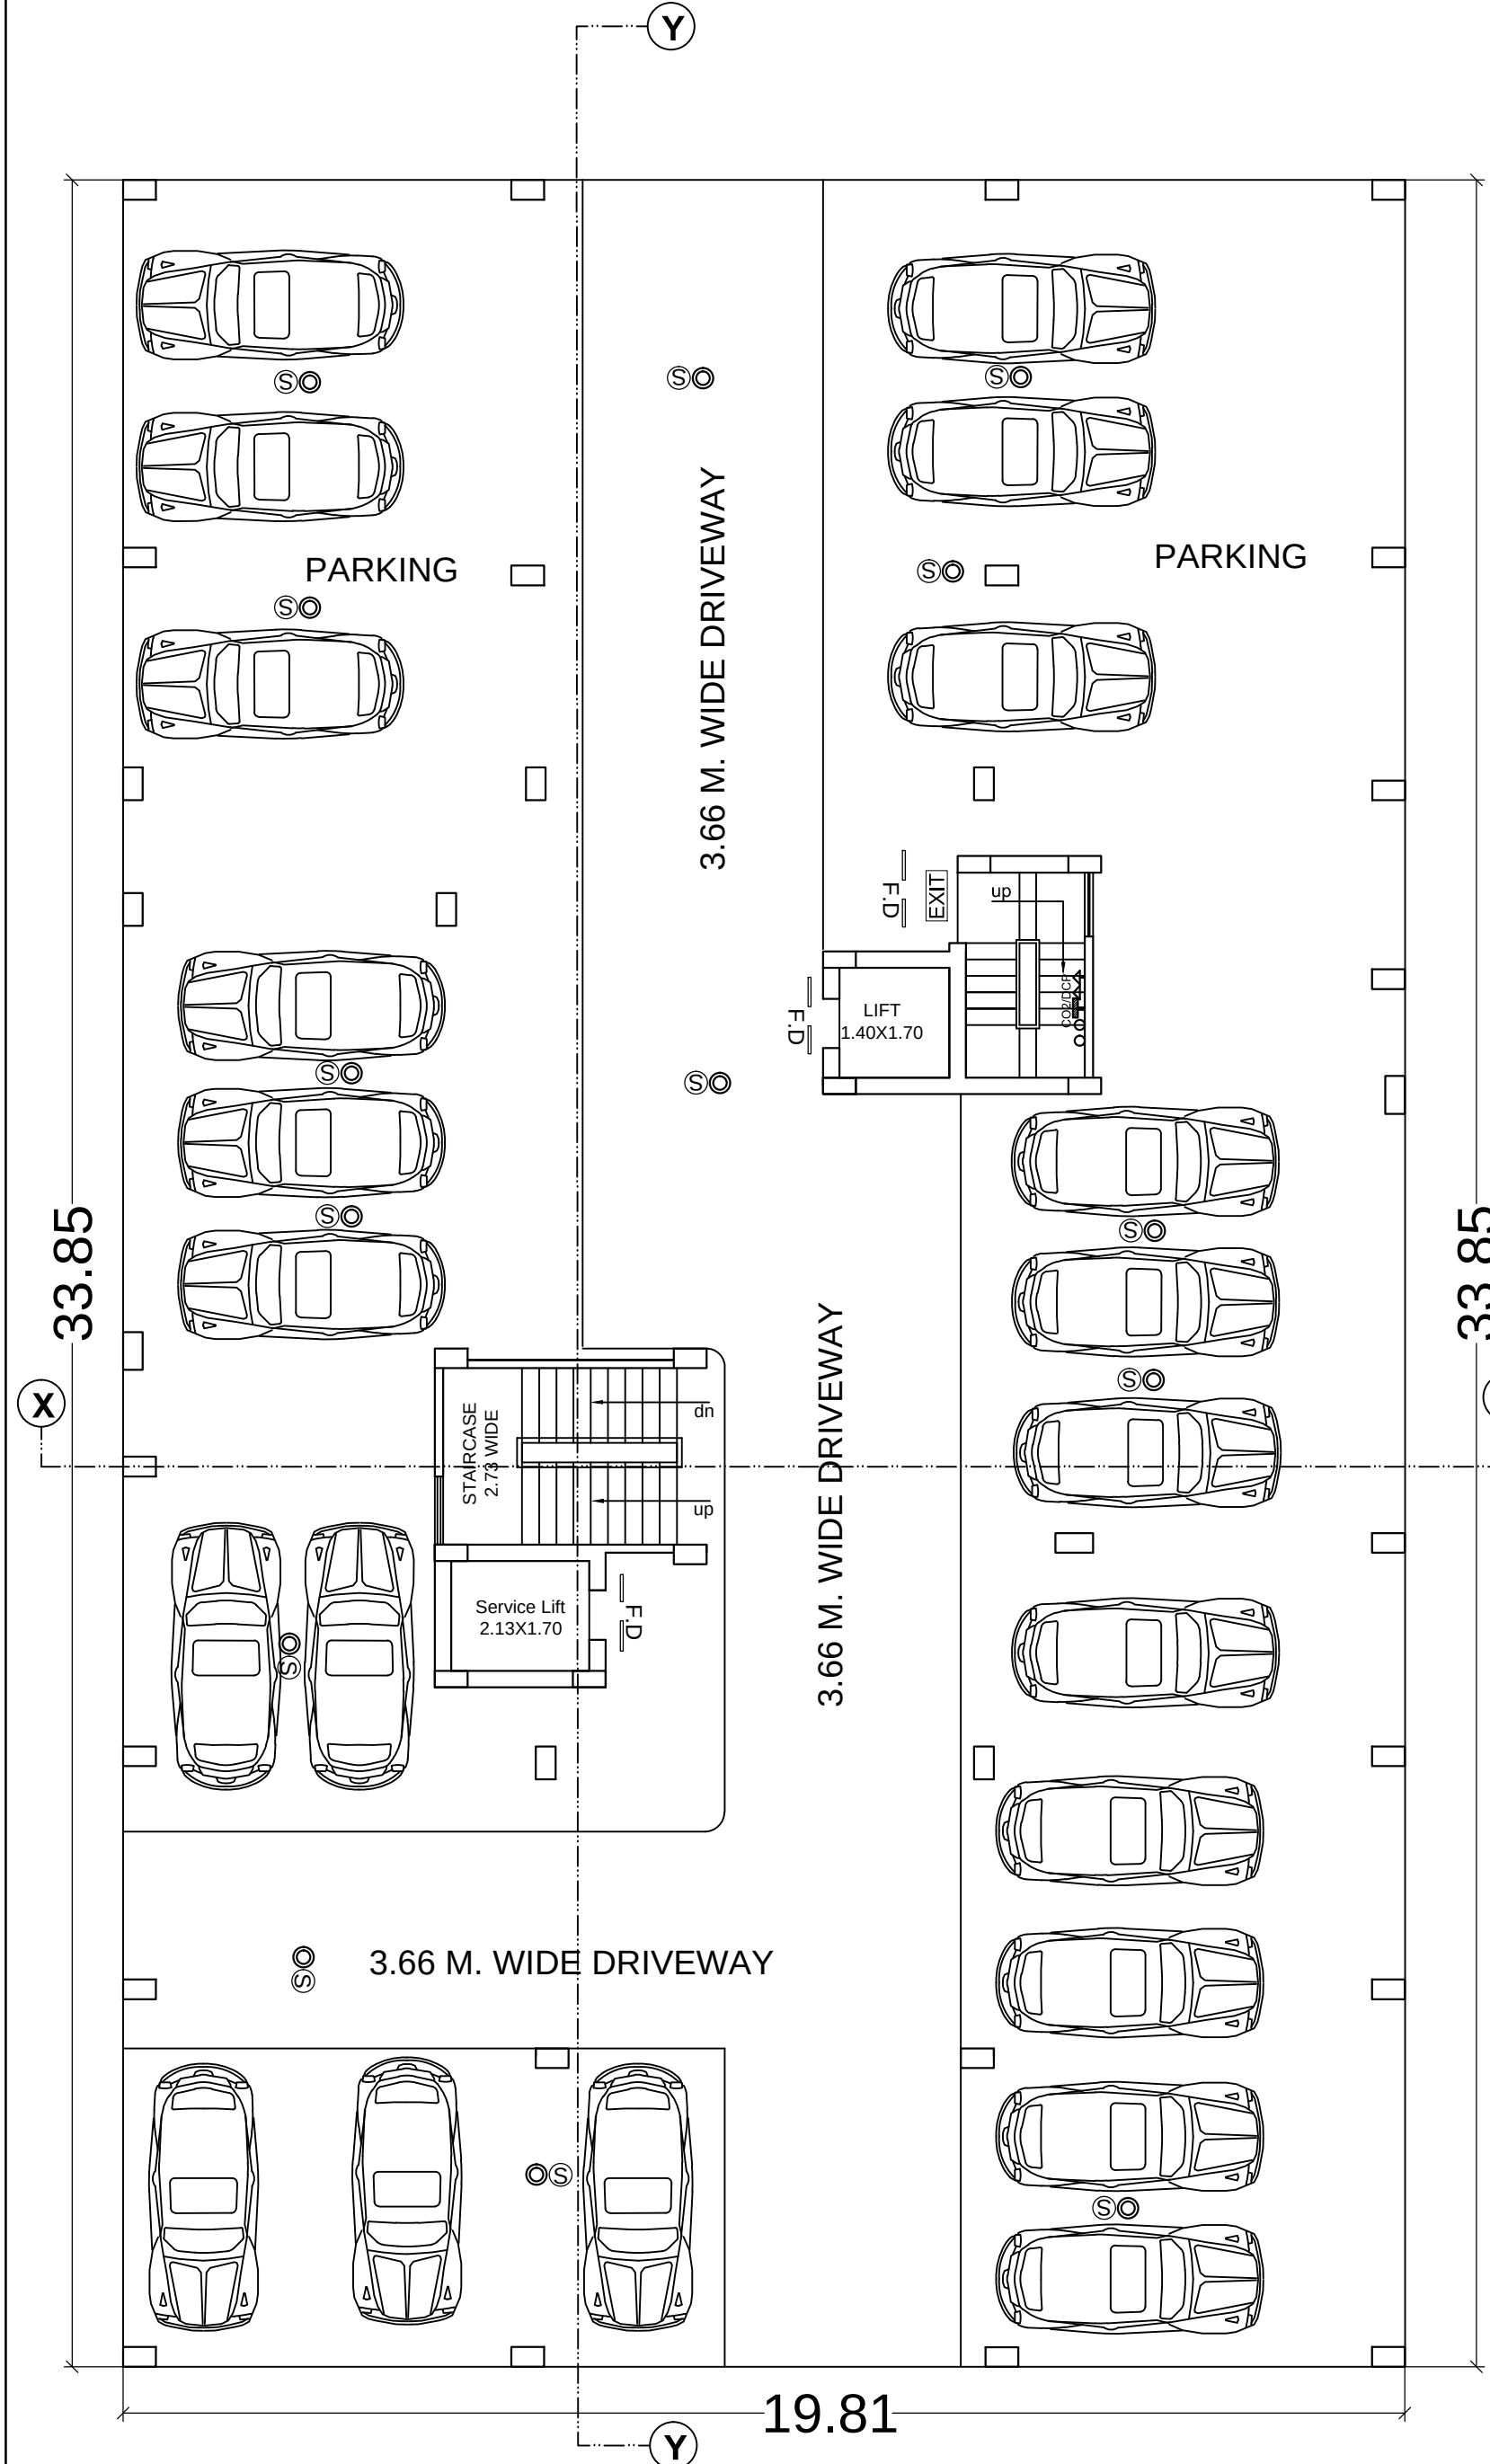

BASEMENT FLOOR PLAN
BLOCK - A

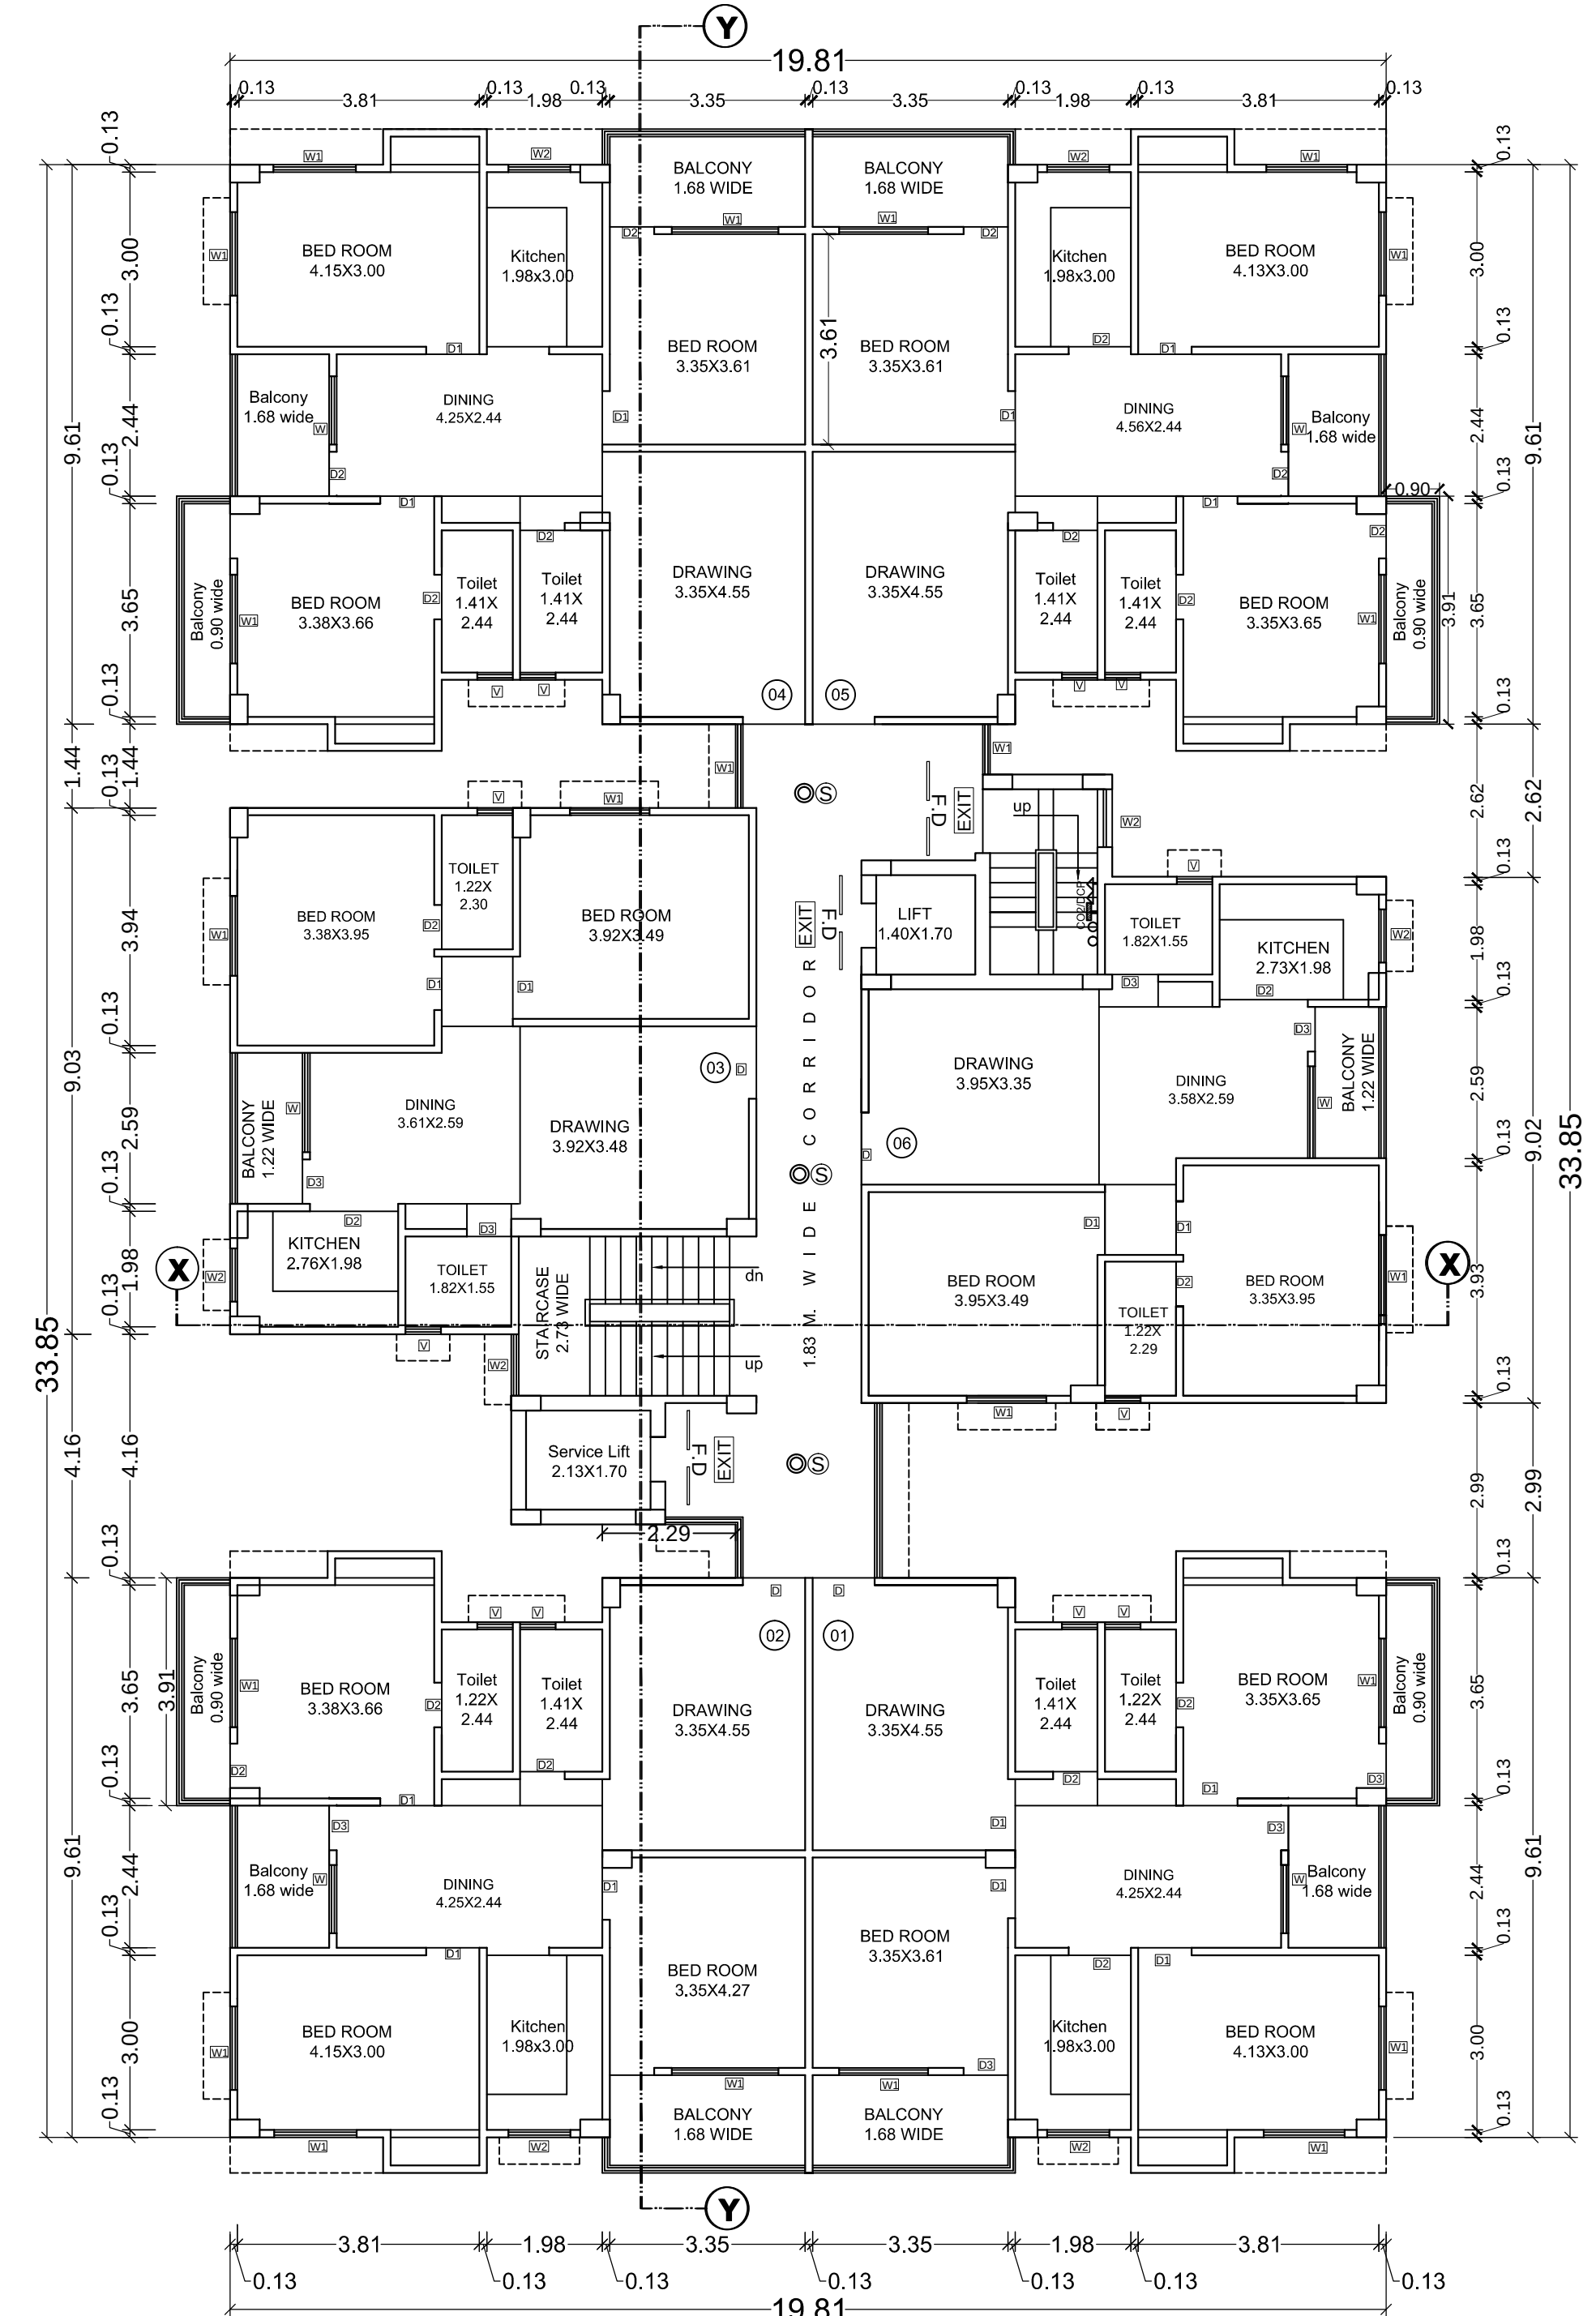

TYPICAL (1ST. TO 7TH.) FLOOR PLAN
BLOCK - A

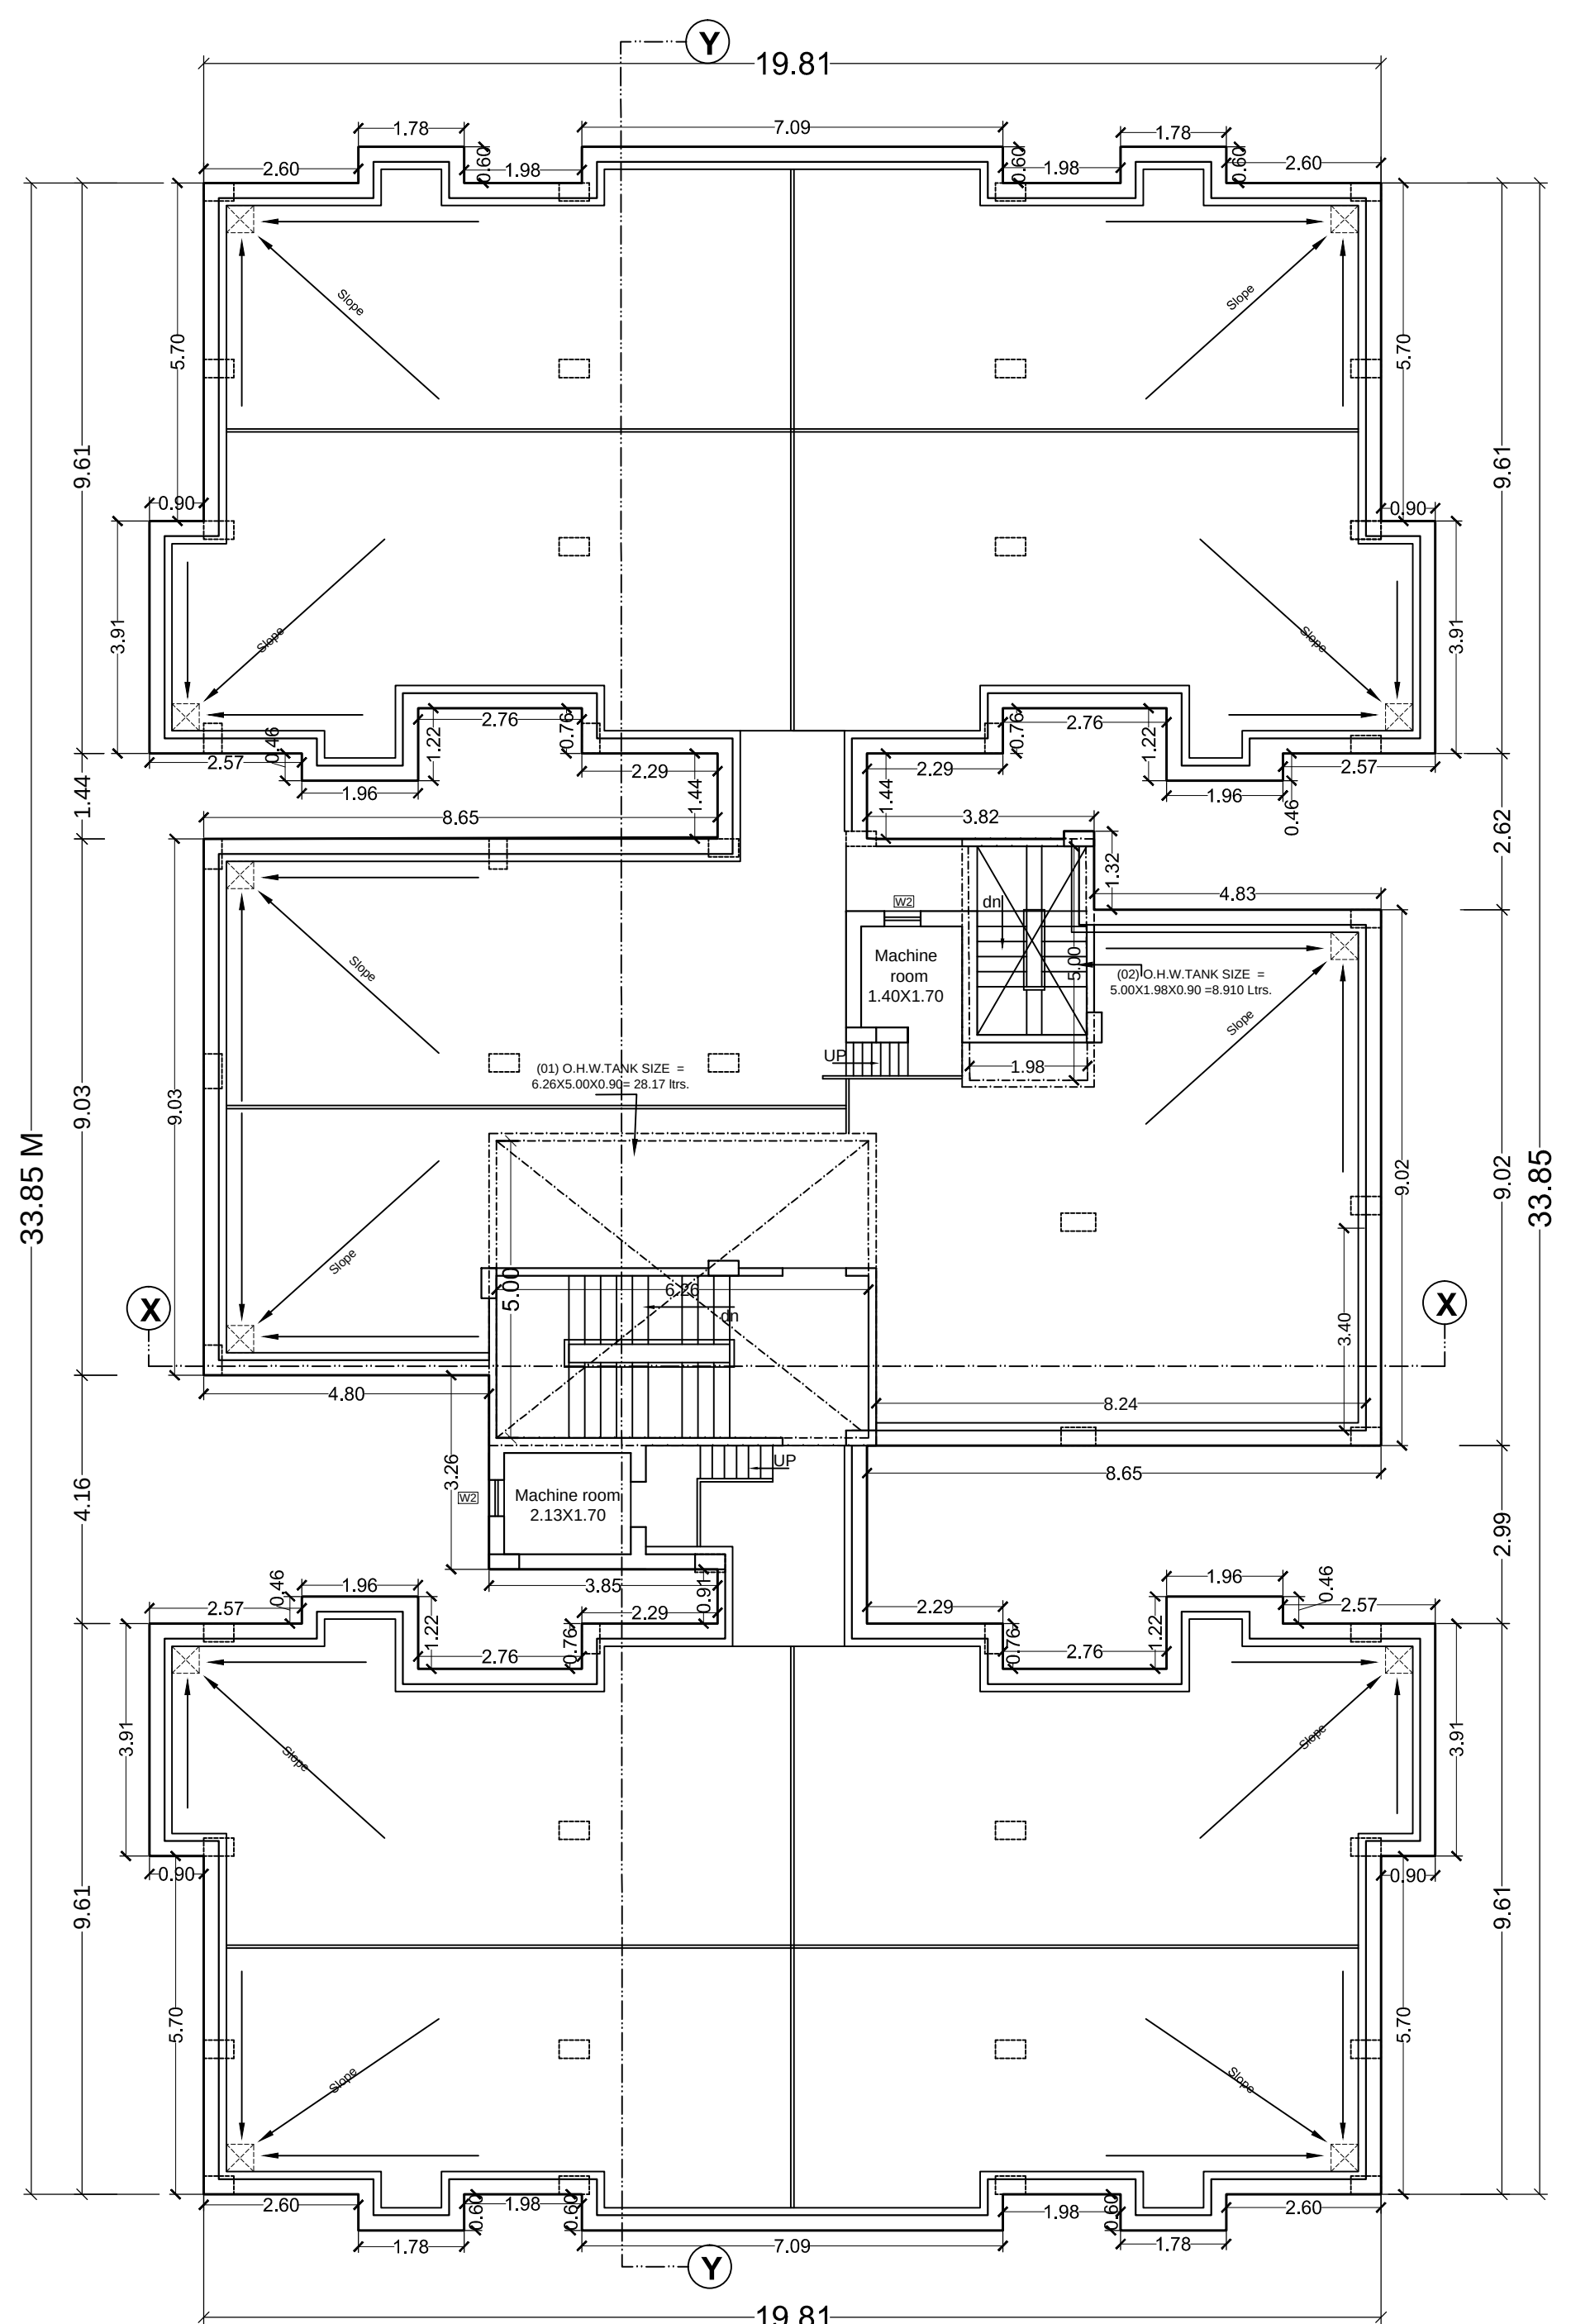

TERRACE PLAN
BLOCK - A

SCHEDULE OF DOORS & WINDOWS					Sheet no:-03/08
TYPE	WIDTH	HEIGHT	SILL	LINTEL	DESCRIPTION
D	1.07	2.13	0.0	2.13	Single Leaf Door
D1	0.99	2.13	0.0	2.13	Single Leaf Door
D2	0.91	2.13	0.0	2.13	Single Leaf Door
D3	0.76	2.13	0.0	2.13	Single Leaf Door
W	1.52	1.78	0.76	2.54	Glazed window
W1	1.37	1.78	0.76	2.54	Glazed window
W2	0.91	1.63	0.91	2.54	Glazed window
W3	1.22	1.78	0.76	2.54	Glazed window
DW	0.76x0.66	2.54x1.78	0.00x0.76	2.54	Door & window
SD	2.13	0.61	0.0	2.13	Sliding door
V	0.61	2.13	1.52	2.13	Ventilator

PLOT DETAILS :-

PROPOSED RES/COMM. BUILDING FOR
REALIZE REALCON PVT.LTD.
MANAGING DIRECTOR - SAILENDRA KUMAR GIRI,
S/O -SHIV KUMAR GIRI , ON - THANA NO- 78 ,
TAUZI NO - 7040, S. PLOT NO. - 2177,
KHATA NO. - 110,MAUZA - PANDEYPUR ,
THANA - BIHTA, DIST - PATNA,

SCALE:
1 : 100,

NORTH.

SIGN. OF EMPANELLED
STRUCT. ENGINEER.

SIGNATURE OF
OWNER/ DEVELOPER

SIGN. OF EMPANELLED
ARCHITECT.