


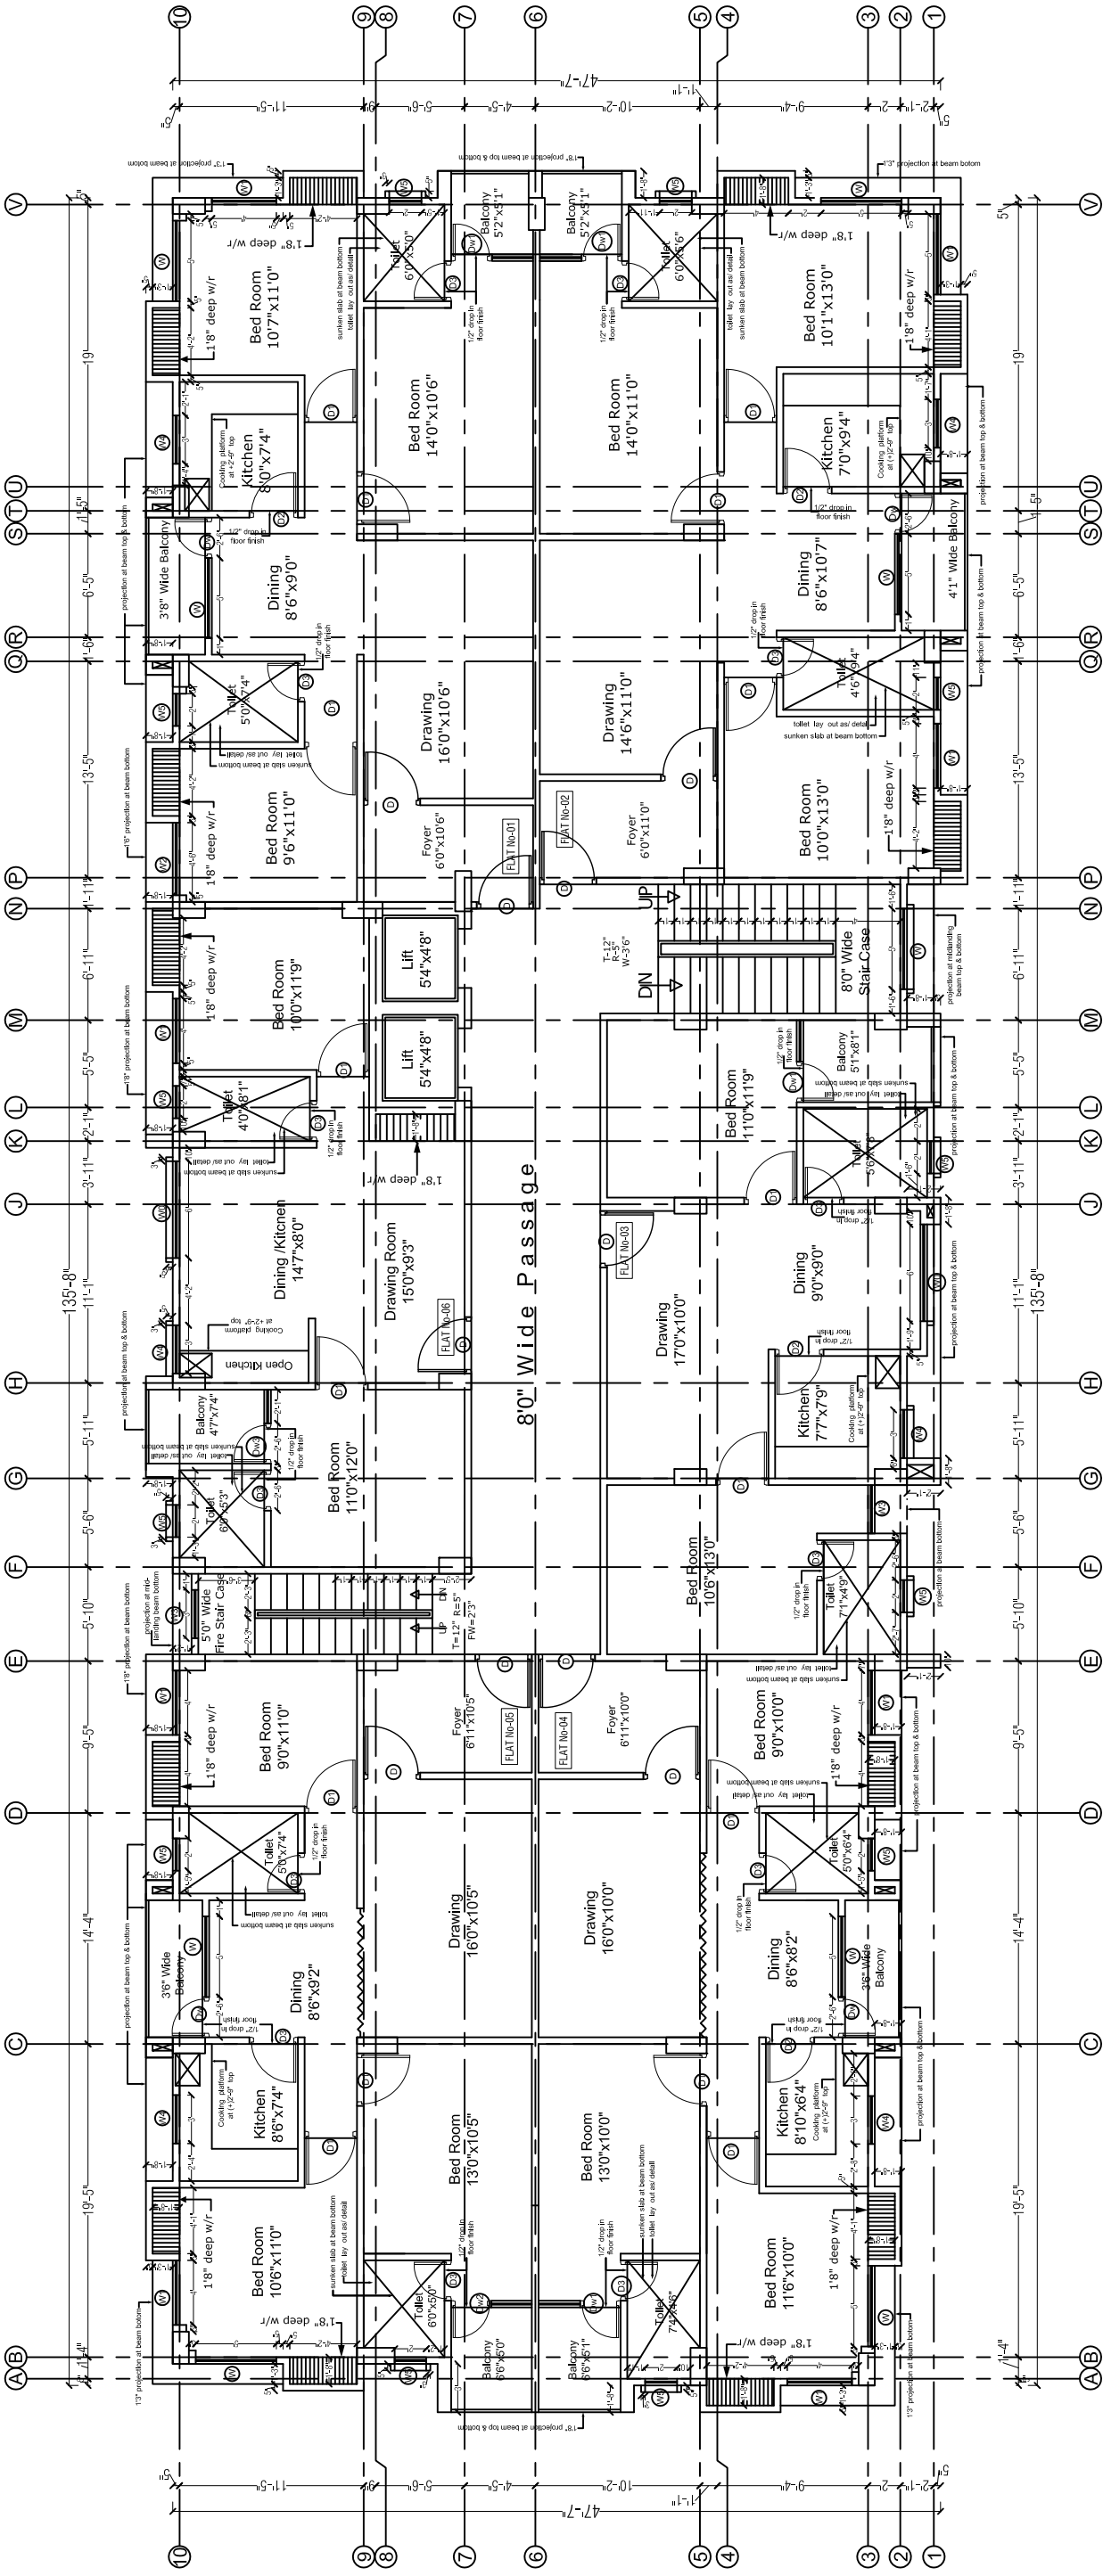

FIFTH FLOOR PLAN

SCHEDULE OF DOOR & WINDOW'S

	SN	TYPE	WIDTH	HEIGHT	SILL LEVEL	INTEL LEV	DESCRIPTION
	1.	D	3' 6"	8' 4"	0' 0"	8' 4"	Fully Paneled
	2.	D1	3' 3"	7' 0"	0' 0"	7' 0"	Fully Paneled
	3.	D2	3' 0"	7' 0"	0' 0"	7' 0"	Fully Paneled
	4.	D3	2' 6"	7' 0"	0' 0"	7' 0"	Fully Paneled
	5.	W0	6' 0"	5' 10"	2' 6"	8' 4"	Fully Glazed
	6.	W	5' 0"	5' 10"	2' 6"	8' 4"	Fully Glazed
	7.	W1	4' 0"	5' 10"	2' 6"	8' 4"	Fully Glazed
	8.	W2	4' 6"	5' 10"	2' 6"	8' 4"	Fully Glazed
	9.	W3	3' 0"	5' 10"	2' 6"	8' 4"	Fully Glazed
	10.	W4	3' 0"	5' 4"	3' 0"	8' 4"	Fully Glazed
	11.	W5	2' 0"	4' 0"	4' 4"	8' 4"	Fully Glazed
	12.	Dw	7' 6"	84"/5'10"	0'0"/2' 6"	8' 4"	Fully Glazed
	13.	Dw1	5' 1"	84"/5'10"	0'0"/2' 6"	8' 4"	Fully Glazed
	14.	Dw2	5' 0"	84"/5'10"	0'0"/2' 6"	8' 4"	Fully Glazed
	15.	Dw3	4' 7"	84"/5'10"	0'0"/2' 6"	8' 4"	Fully Glazed

SCALE:-	DATE:-	REVISED DATE :-	NATURE OF DRG:-
1"=4'0"	19.04.2012		ARCHITECTURAL
PROJECT:-	DHANRAJ TOWER Abhimanyu Nagar Jatulpur, Patna.		
CLIENT:-	STAR INDIA CONSTRUCTION Pvt. Ltd. PATNA		
SHEET TITLE:-	Fifth Floor Plan Working Drawing		
DRN BY:-	CHECKD BY:-	NORTH :-	DRG NO:-
Anil Kumar			A-07
CONSULTANT:-	ARCHI-AID ARCHITECTS&ENGINEERS(P)LTD. 508 ,ADHARSHILA COMPLEX GANDHI MAIDAN , PATNA - 1. PH NO :- 2323072.(O) website:-www.archaid.co.in		