


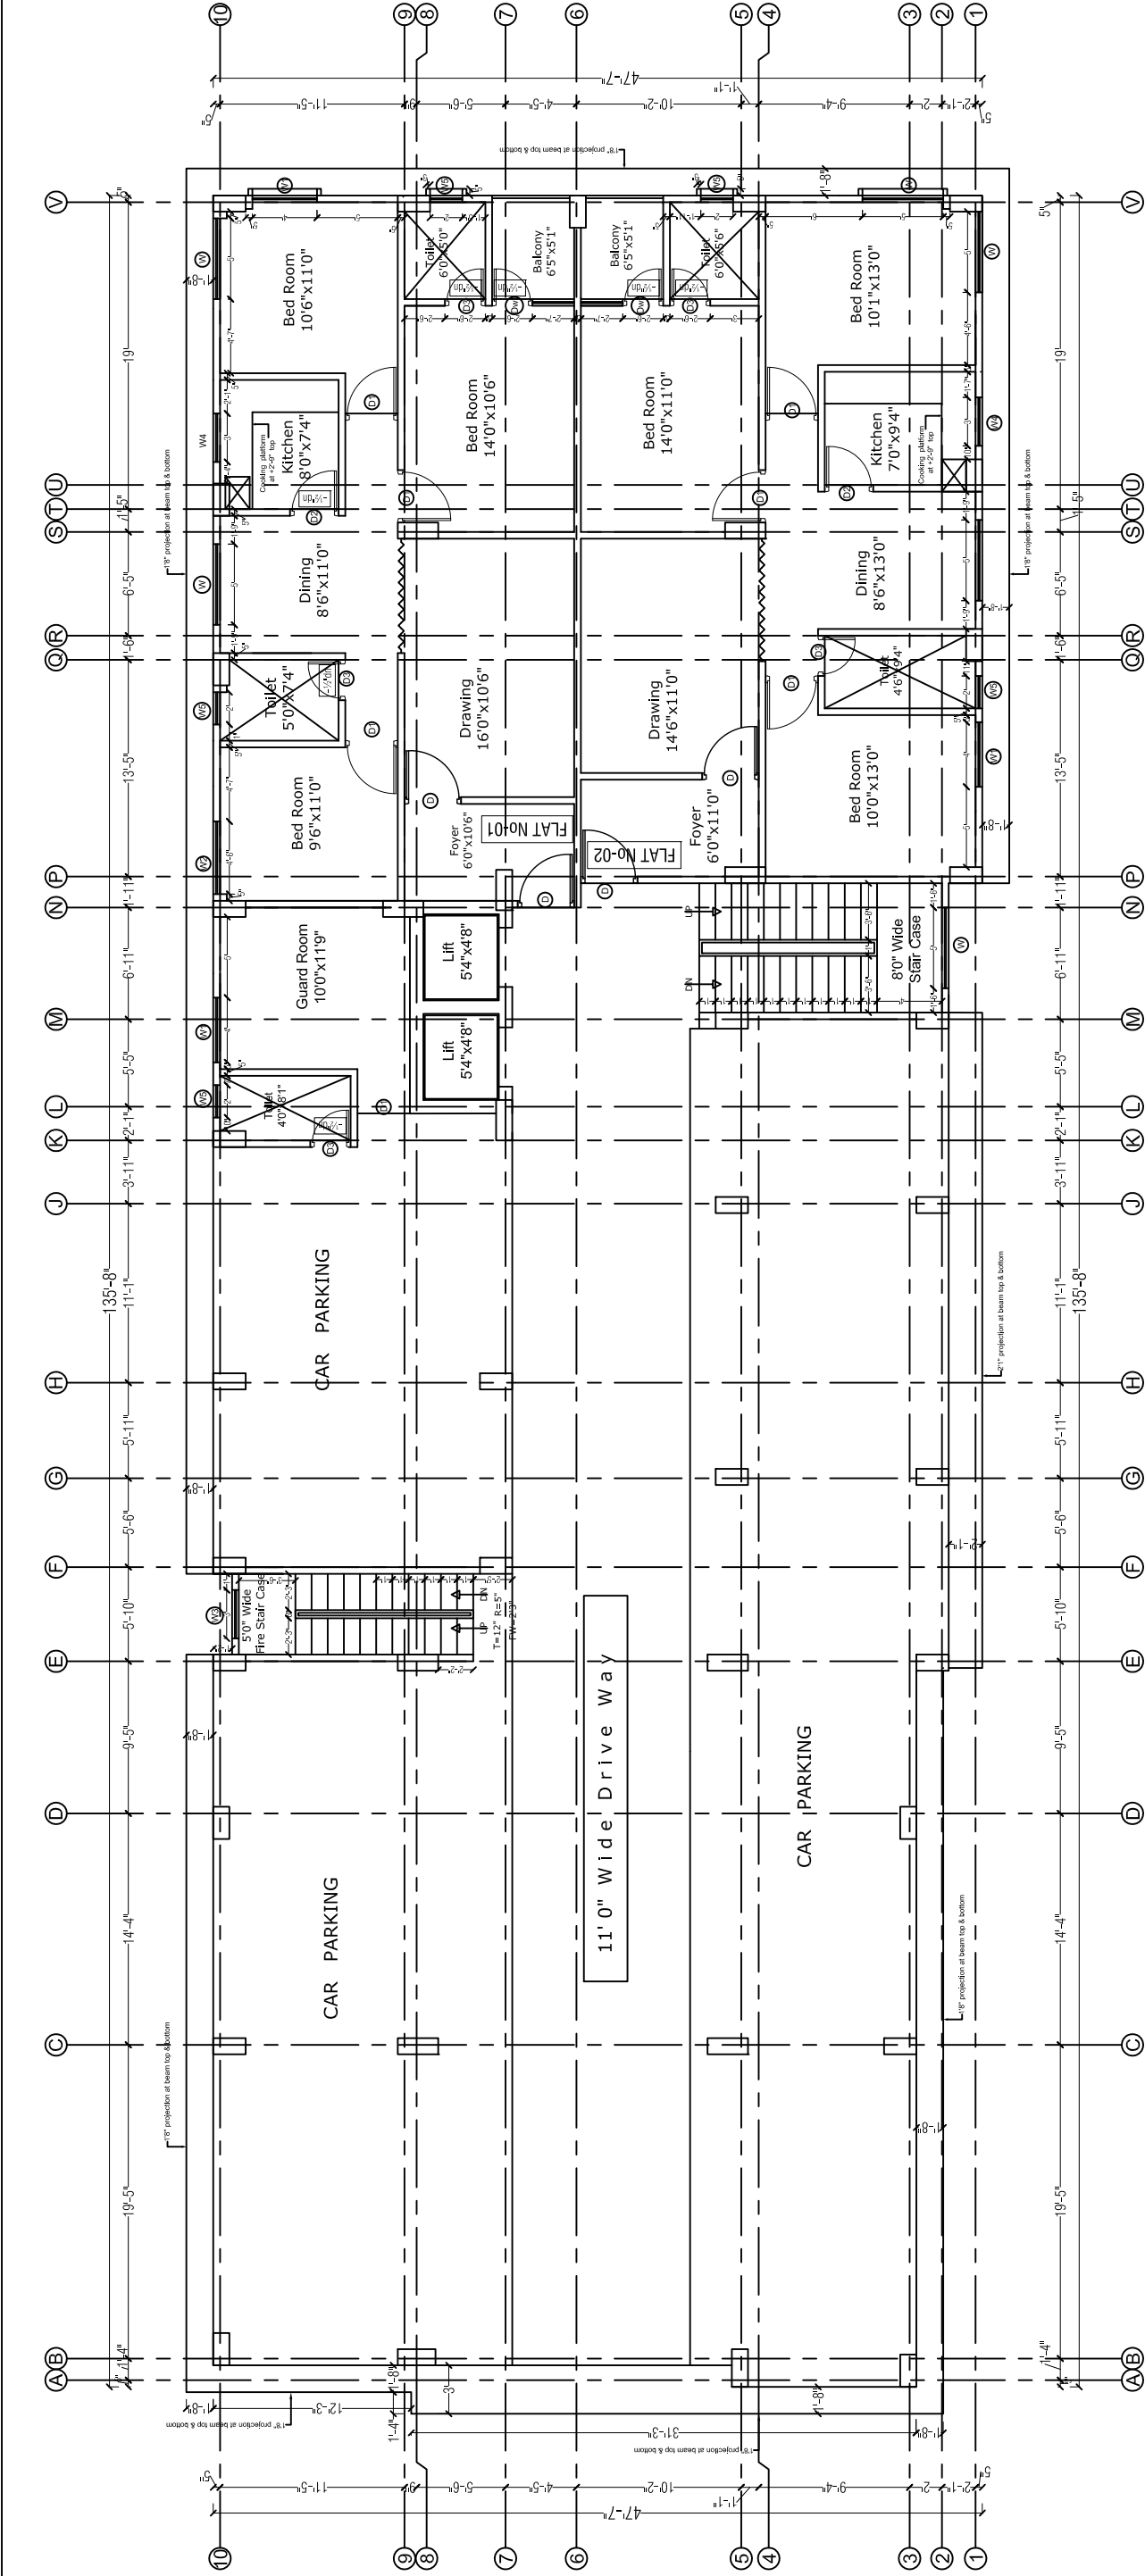

SCHEDULE OF DOOR & WINDOW'S

SN	TYPE	WIDTH	HEIGHT	SILL LEVEL	LINTEL LEV	DESCRIPTION
1.	D	3' 6"	8' 4"	0' 0"	8' 4"	Fully Paneled
2.	D1	3' 3"	7' 0"	0' 0"	7' 0"	Fully Paneled
3.	D2	3' 0"	7' 0"	0' 0"	7' 0"	Fully Paneled
4.	D3	2' 6"	7' 0"	0' 0"	7' 0"	Fully Paneled
5.	W	5' 0"	5' 10"	2' 6"	8' 4"	Fully Glazed
6.	W1	4' 0"	5' 10"	2' 6"	8' 4"	Fully Glazed
7.	W2	3' 6"	5' 10"	2' 6"	8' 4"	Fully Glazed
8.	W3	3' 0"	5' 10"	2' 6"	8' 4"	Fully Glazed
9.	W4	3' 0"	4' 10"	3' 6"	8' 4"	Fully Glazed
10.	W4	2' 0"	4' 0"	4' 4"	8' 4"	Fully Glazed
10.	W5	8' 0"	5' 10"	2' 6"	8' 4"	Fully Glazed
11.	Dw	7' 6"	8'4"/5'10"	0'0"/2' 6"	8' 4"	Fully Glazed
12.	Dw1	5' 1"	8'4"/5'10"	0'0"/2' 6"	8' 4"	Fully Glazed
13.	Dw2	5' 0"	8'4"/5'10"	0'0"/2' 6"	8' 4"	Fully Glazed
14.	Dw3	4' 7"	8'4"/5'10"	0'0"/2' 6"	8' 4"	Fully Glazed
15.	W6	4' 6"	5' 10"	2' 6"	8' 4"	Fully Glazed

SCALE:- 1"=4'0"	DATE:- 19.04.2012	REVISED DATE :-	NATURE OF DRG:- ARCHITECTURAL
PROJECT:-	DHANRAJ TOWER Abhimanyu Nagar Jalalpur, Patna.		
CLIENT:-	STAR INDIA CONSTRUCTION Pvt. Ltd. PATNA		
SHEET TITLE:-	Ground Floor Plan (Working Drawing)		
DRN BY:- Anil Kumar	CHECKD BY:-	NORTH :- 	DRG NO:- A-02
CONSULTANT:-	ARCHI-AID ARCHITECTS&ENGINEERS(P)LTD. 508 ,ADHARSHILA COMPLEX GANDHI MAIDAN , PATNA - 1. PH NO :- 2323072.(O) website:-www.archaid.co.in		