


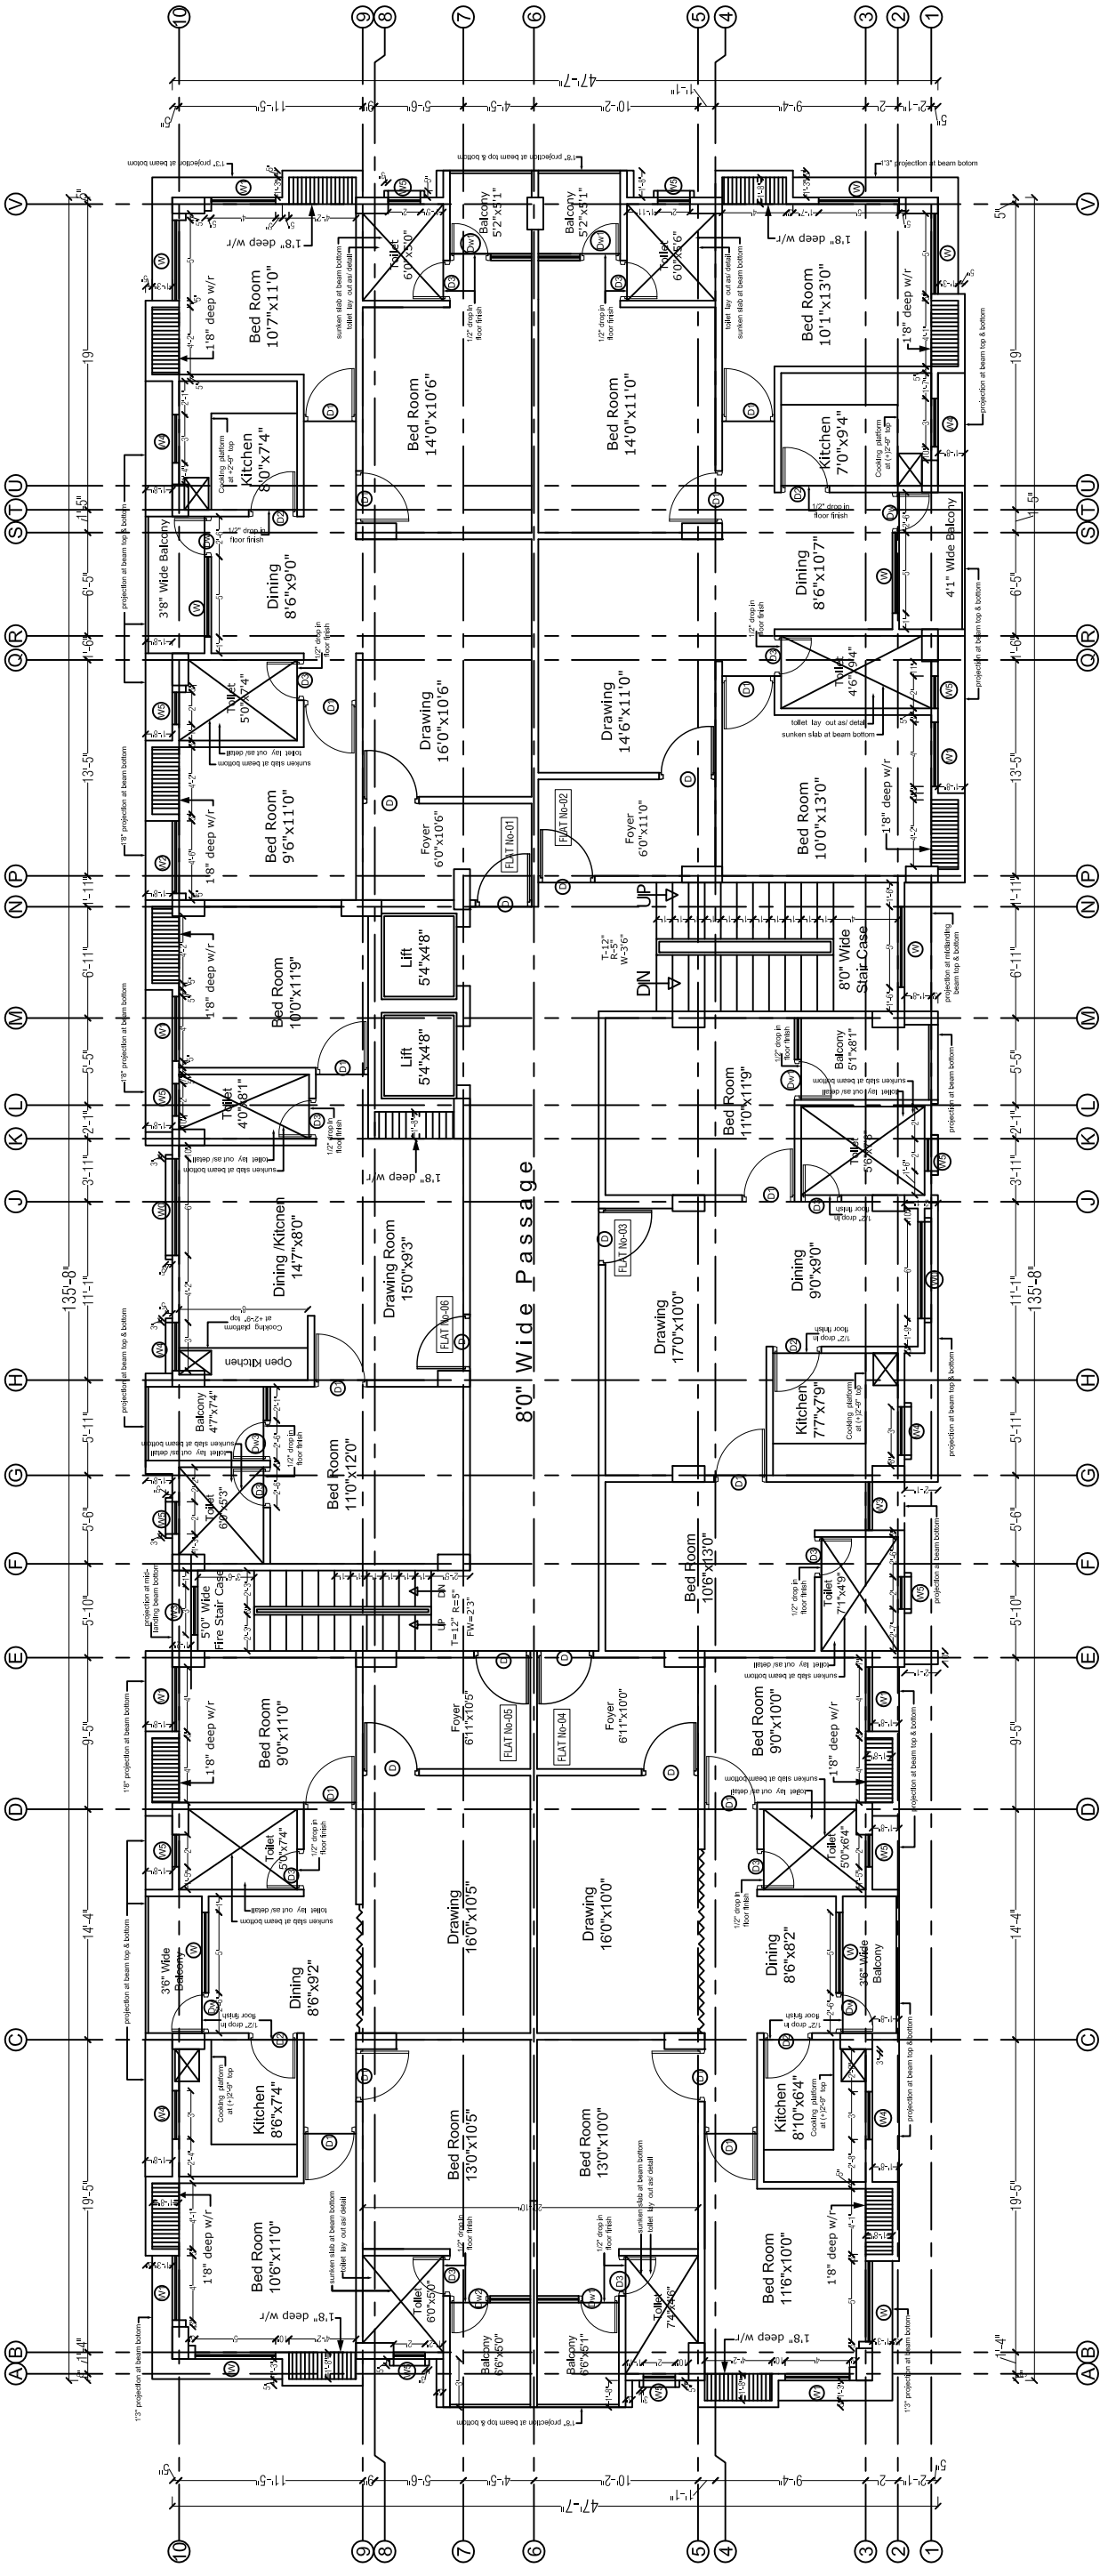

FIRST FLOOR PLAN

SCHEDULE OF DOOR & WINDOW'S

SN	TYPE	WIDTH	HEIGHT	SILL LEVEL	INTEL LEV	DESCRIPTION
1.	D	3' 6"	8' 4"	0' 0"	8' 4"	Fully Paneled
2.	D1	3' 3"	7' 0"	0' 0"	7' 0"	Fully Paneled
3.	D2	3' 0"	7' 0"	0' 0"	7' 0"	Fully Paneled
4.	D3	2' 6"	7' 0"	0' 0"	7' 0"	Fully Paneled
5.	W0	6' 0"	5' 10"	2' 6"	8' 4"	Fully Glazed
6.	W	5' 0"	5' 10"	2' 6"	8' 4"	Fully Glazed
7.	W1	4' 0"	5' 10"	2' 6"	8' 4"	Fully Glazed
8.	W2	4' 6"	5' 10"	2' 6"	8' 4"	Fully Glazed
9.	W3	3' 0"	5' 10"	2' 6"	8' 4"	Fully Glazed
10.	W4	3' 0"	5' 4"	3' 0"	8' 4"	Fully Glazed
11.	W5	2' 0"	4' 0"	4' 4"	8' 4"	Fully Glazed
12.	Dw	7' 6"	8'4"/5'10"	0'0"/2' 6"	8' 4"	Fully Glazed
13.	Dw1	5' 1"	8'4"/5'10"	0'0"/2' 6"	8' 4"	Fully Glazed
14.	Dw2	5' 0"	8'4"/5'10"	0'0"/2' 6"	8' 4"	Fully Glazed
15.	Dw3	4' 7"	8'4"/5'10"	0'0"/2' 6"	8' 4"	Fully Glazed

SCALE:-	DATE:-	REVISED DATE :-	NATURE OF DRG:-
1"=4'0"	19.04.2012		ARCHITECTURAL
PROJECT:-			
DHANRAJ TOWER Abhimanyu Nagar Jatulpur, Patna.			
CLIENT:-			
STAR INDIA CONSTRUCTION Pvt. Ltd. PATNA			
SHEET TITLE:-			
First Floor Plan Working Drawing			
DRN BY:-	CHECKD BY:-	NORTH :-	DRG NO:-
Anil Kumar			A-03
CONSULTANT:-			
ARCHI-AID ARCHITECTS&ENGINEERS(P)LTD. 508 ,ADHARSHILA COMPLEX GANDHI MAIDAN , PATNA - 1. PH NO :- 2323072.(O) website:-www.archaid.co.in			