


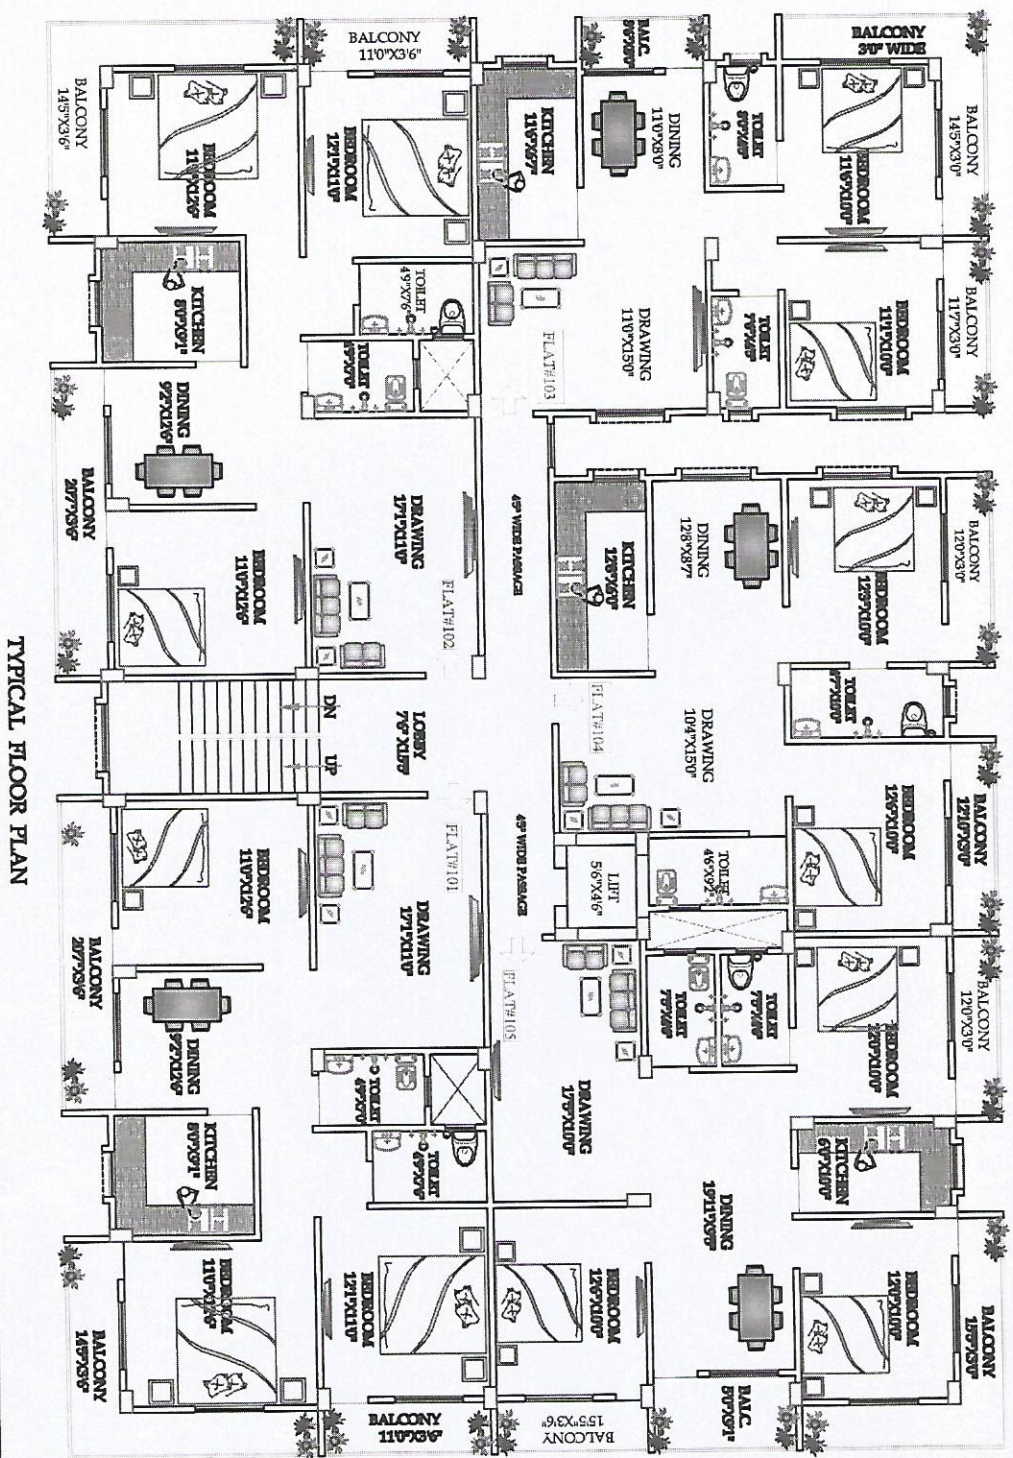

TYPICAL FLOOR PLAN

AREA STATEMENT

FLAT	CARPET AREA	BALCONY AREA	B/U AREA
FLAT#101	944.00 SFT	208.00 SFT	1220 SFT
FLAT#102	944.00 SFT	208.00 SFT	1220 SFT
FLAT#103	688.00 SFT	143.00 SFT	858 SFT
FLAT#104	710.00 SFT	64.00 SFT	833 SFT
FLAT#105	801.00 SFT	201.0 SFT	1154 SFT
FLAT#101	872.00 SFT	45.00 SFT	973 SFT

PROJECT

SHIVSHAKTI AKANKSHA,
JANAPURI COLONY, OFF GOLA ROAD,
DANAPUR, PATNA.

DEVELOPER

M/S AKANKSHA ESTATES
Managing Partner - Mr. Arun
Kumar Singh,
At - Gola Road, Patna

SHEET TITLE

TYPICAL BOOKING FLOOR PLAN

DATE	15.01.2016	NORTH
DRAWN BY:-	Mitchell Lt.	

M. K. & ASSOCIATES
ARCHITECTS, ENGINEERS
INTERIOR & LANDSCAPE
DESIGNERS

202 B, GHANSHYAM COMPLEX
JAGDEO PATH NORTH BAHY ROAD
PATNA- 800014
MOB-9431043329, 9306330034