


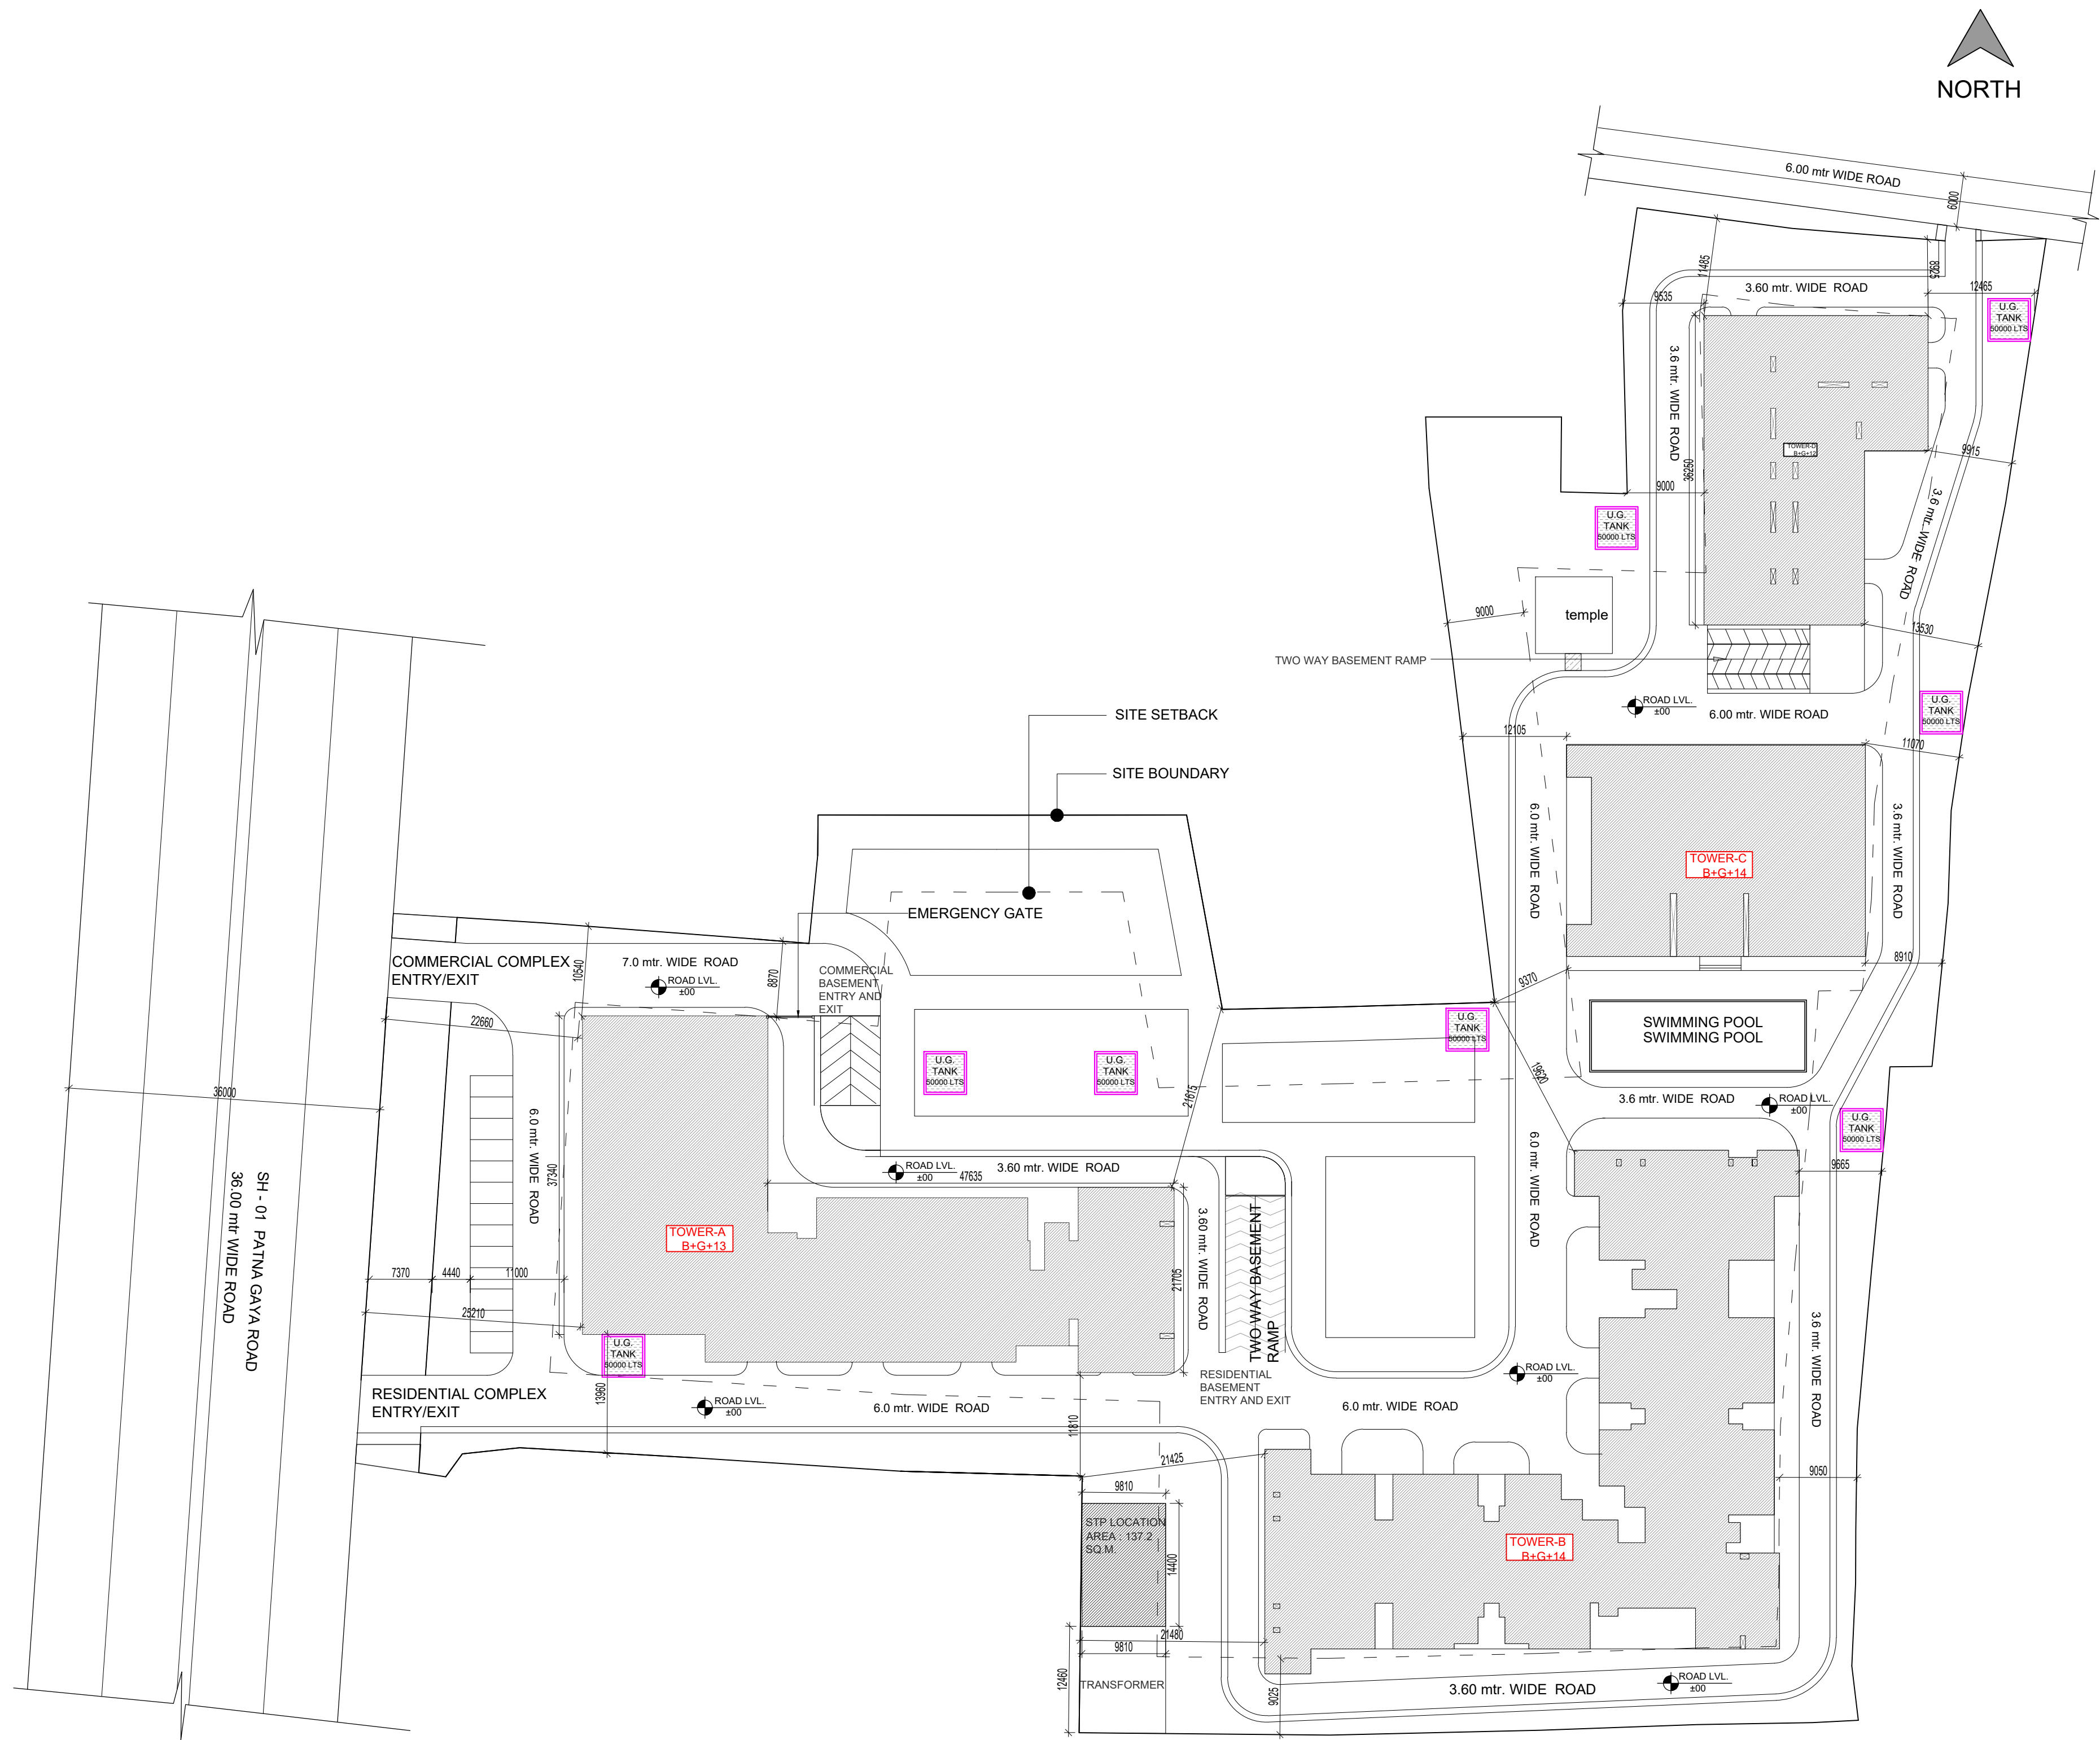

LEGEND OF AREA TYPE		
S.N.	TYPE OF AREA	AREA NAME
01		BUILDING
02		UNDERGROUND WATER RESERVOIR FOR FIRE

- NOTE:-
1. DRAWING AND DIMENSIONS ARE ONLY TO BE READ AND NOT SCALED.
 2. UNLESS OTHERWISE MENTIONED, ALL DIMENSIONS ARE GIVEN IN MILLIMETERS.
 3. THIS DRAWING SHALL BE READ IN CONJUNCTION WITH RELEVANT ARCHITECTURAL, STRUCTURAL, AND SERVICES DRAWINGS.
 4. ALL LEVELS GIVEN IN DRAWING ARE WITH REFERENCE TO THE N.G.L. AS BENCHMARKED AT SITE.
 5. ANY DISCREPANCY BETWEEN THE ARCHITECTURAL /STRUCTURAL OR SERVICES DRAWINGS MUST BE BROUGHT TO THE ATTENTION OF THE ARCHITECT BY THE CONTRACTOR OR PROJECT MANAGER , BEFORE EXECUTION OF THE SAME .

CONSULTANTS	NAME	PHONE NO.
STRUCTURE	----	--
PLUMBING	----	--
ELECTRICAL	----	--
LANDSCAPE	----	--

KEY PLAN

PROJECT TITLE:
DEVENDRA GREEN CITY
SH - 01, PATNA GAYA ROAD
DEVELOPER:
MAHENDRA GREEN HOMES PVT. LTD.

ADDRESS:
PLOT NO. 411, 412, 414, 415, 418, 419, 420, 421, 422, 423
KHATA NO. 09, 10, 26, 27, 33, 35, 43, 48
Thana No: 123, Mauza: Abdullahchak, SH - 01, Patna Gaya Road,
Opp: Mahindra Commercial Vehicle Showroom, Patna

BUILDING:

SHEET TITLE
SITE PLAN

AKS/DGC/A/MCAA/100.1		
Scale	1:500 @ A1	NORTH
DATE:	03-11-2017	SHEET No. 1
DRAWN BY: JITENDRA	CHECKED BY: ATUL	Rev. No. 00

AKS DESIGN STUDIO
PRINCIPAL ARCHITECT
ATUL SHEKHAR B.arch
E: atulshekhar@gmail.com
P: +91-9555196053
51, SIDDHARTHA ENCLAVE, NEW DELHI-110014

SIGNATURE OF OWNER	SIGNATURE OF ENGINEERS
--------------------	------------------------