


Location Plan

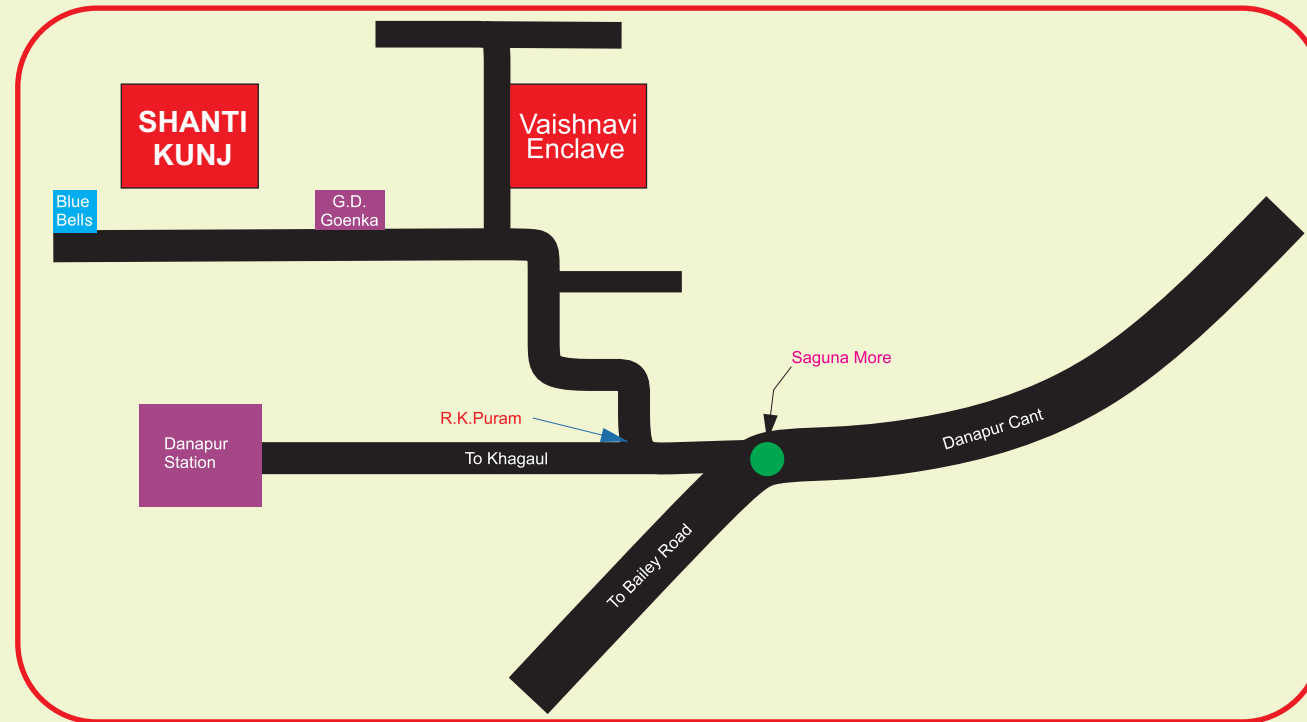

Payment Plan

Type-1

One time payment : Total payment within 90 days from the date of booking with service tax.

Type-2

Construction linked Plan:-

- (a) 10% At the time of booking
- (b) 10% : At the time of plinth work.
- (c) 10% : At the time of 1st floor casting.
- (d) 10% : At the time of 2nd floor casting.
- (e) 10% : At the time of 3rd floor casting.
- (f) 10% : At the time of brick work.
- (g) 10% : At the time of plaster (Internal & External).
- (h) 10% : At the time of flooring.
- (i) 05% : Before one month from the date of possession.

*Note: Miscellaneous & All Taxes Chargeable



An ISO 9001:2008 Certified Company

ASHIRWAD ENGICON GROUP

Corporate Office:

A/9, Saroj Residency, Vivekanand Marg, Patliputra Colony, Patna- 800023

Branch Office:

House No.1, Gokul Marg (Near Dr. Gopal Prasad Clinic), North S.K.Puri, Boring Road, Patna-1

However, No efforts shall be spared to enhance the quality.

Contact



An ISO 9001:2008 Certified Company

Shanti Kunj

R.K. Puram, Saguna More, Patna


We create happiness... We Also Build homes !!!



RERA Reg. No.:

ASHIRWAD ENGICON GROUP

Block-A

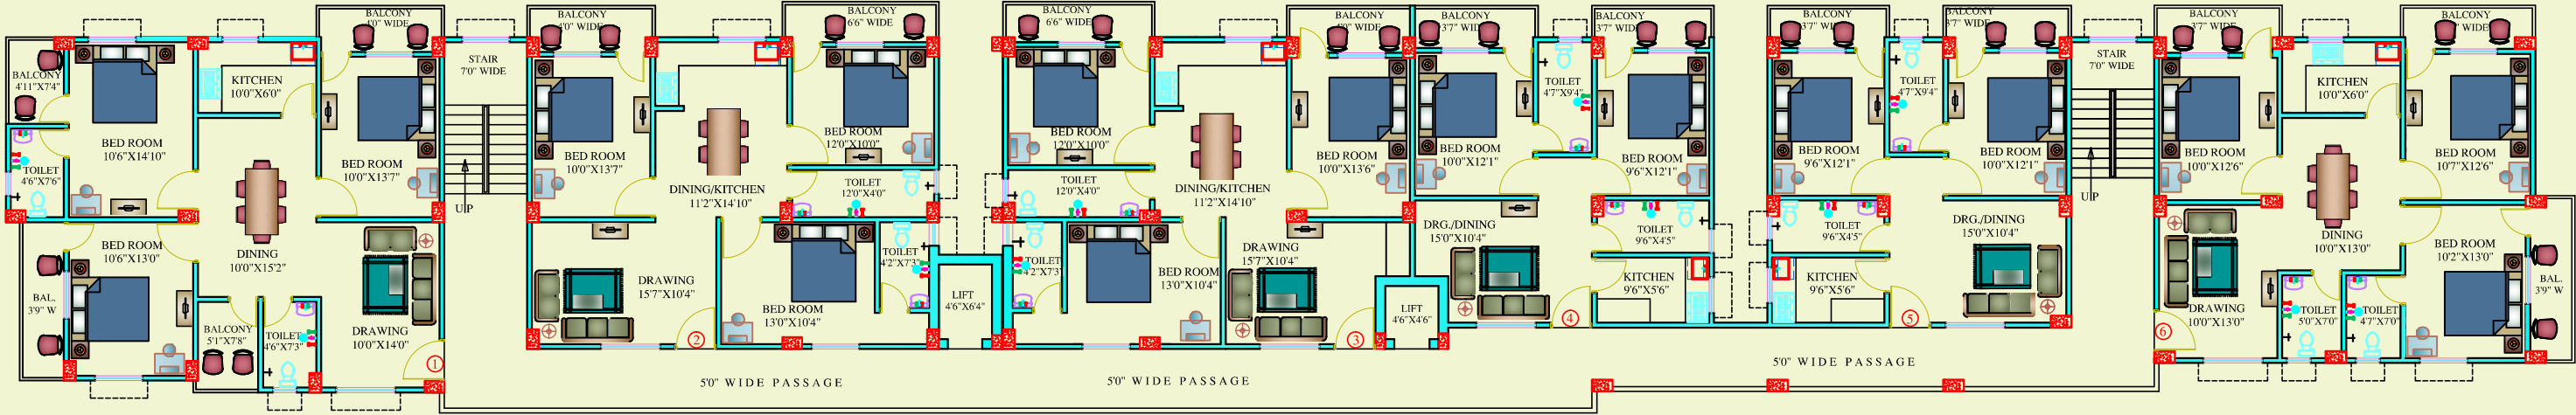

BOOKING DRAWING (BLOCK - A)




AREA CALCULATION BLOCK - A (TYPICAL FLOOR PLAN)			CASPET AREA
SL.NO	FLAT NO	SUPER BUILT UP AREA	
1	1	1919.00 SFT.	
2	2	1710.00 SFT.	
3	3	1710.00 SFT.	
4	4	1190.00 SFT.	
5	5	1190.00 SFT.	
6	6	1725.00 SFT.	



NORTH	JOB OF PROPOSED BUILDING OF - SANTI KUNJ ASHIRWAD INGICON PVT LTD (R . K . PURAM AT - PATNA)		
 NORTH	JOB NO. DRNG TITLE <u>BOOKING DRAWING</u> (BLOCK - A)		
PH. NO.	DIVYAM CONSULTANCY, PATNA ENGINEER PLANNER INTERIOR DESIGNER AUTO CAD,DRAWING & 3D VIEW		
DATE			
APPRD BY	DRN BY MRITUNJAY	SCALE 1" = 6'-0"	DRG. NO. A/01

RERA Reg. No.:

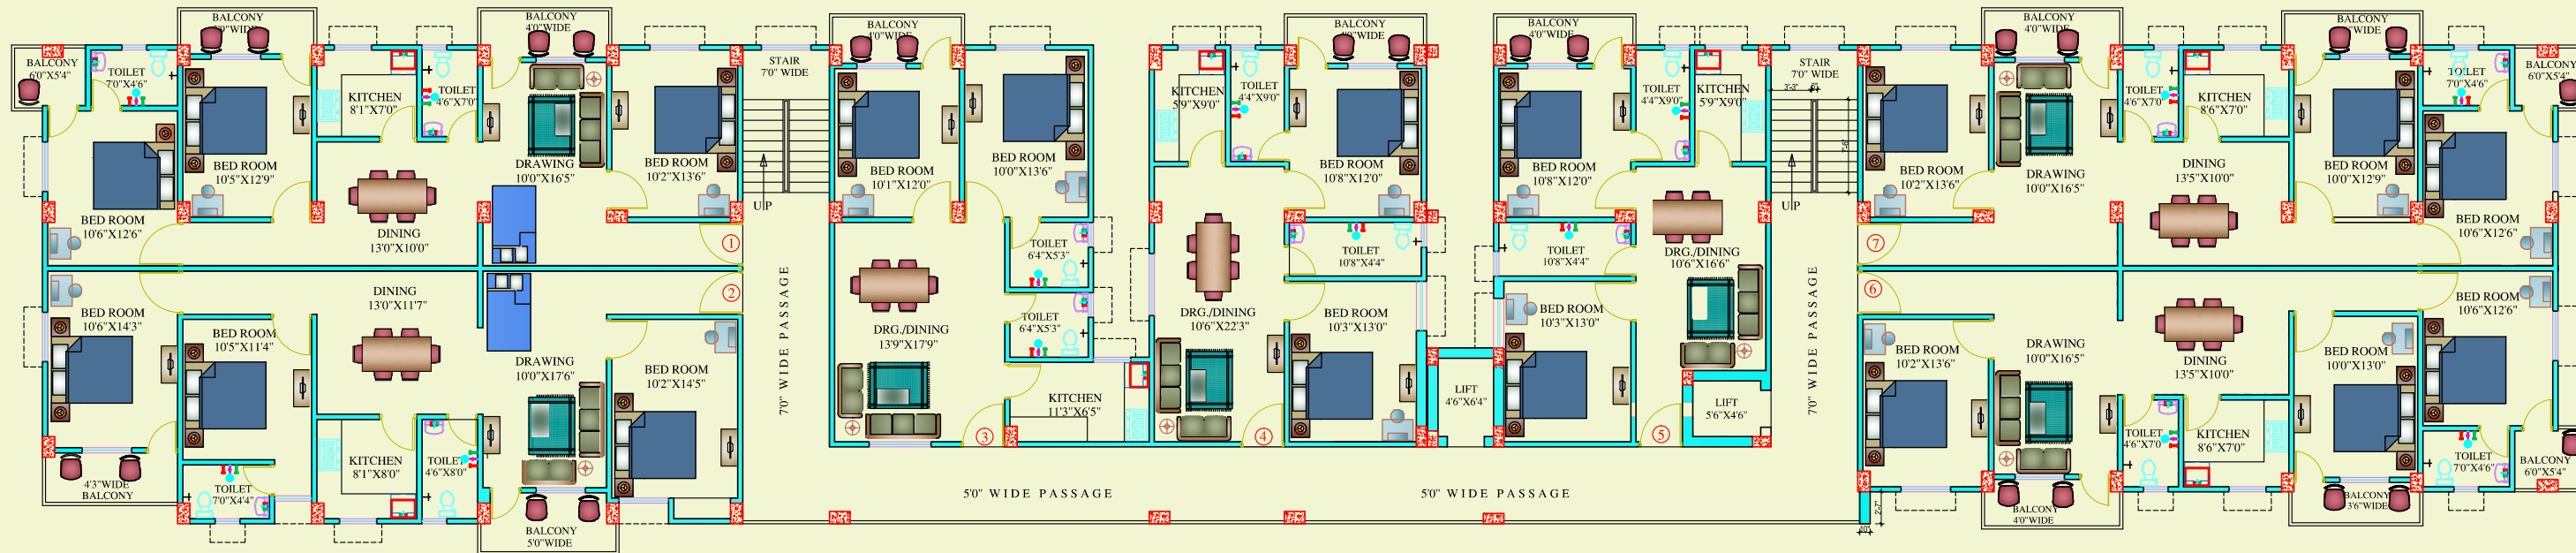


TYPICAL FLOOR PLAN (BLOCK - B)

AREA CALCULATION BLOCK - B (TYPICAL FLOOR PLAN)			CASPET AREA
SL.NO	FLAT NO	SUPER BUILT UP AREA	
1	1	1910.00 SFT.	
2	2	2035.00 SFT.	
3	3	1285.00 SFT.	
4	4	1285.00 SFT.	
5	5	1298.00 SFT.	
6	6	1909.00 SFT.	
7	7	1909.00 SFT.	



NORTH	JOB OF		
 NORTH	PROPOSED BUILDING OF - SANTI KUNJ ASHIRWAD INGICON PVT LTD (R . K . PURAM AT - PATNA)		
JOB NO.	DRNG TITLE		
PH. NO.	<u>BOOKING DRAWING</u> (BLOCK - B)		
DATE			
DIVYAM CONSULTANCY, PATNA ENGINEER PLANNER INTERIOR DESIGNER AUTO CAD,DRAWING & 3D VIEW			
APPRD BY	DRN BY MRITUNJAY	SCALE 1" = 6'-0"	DRG. NO. A/01

Block -A & B

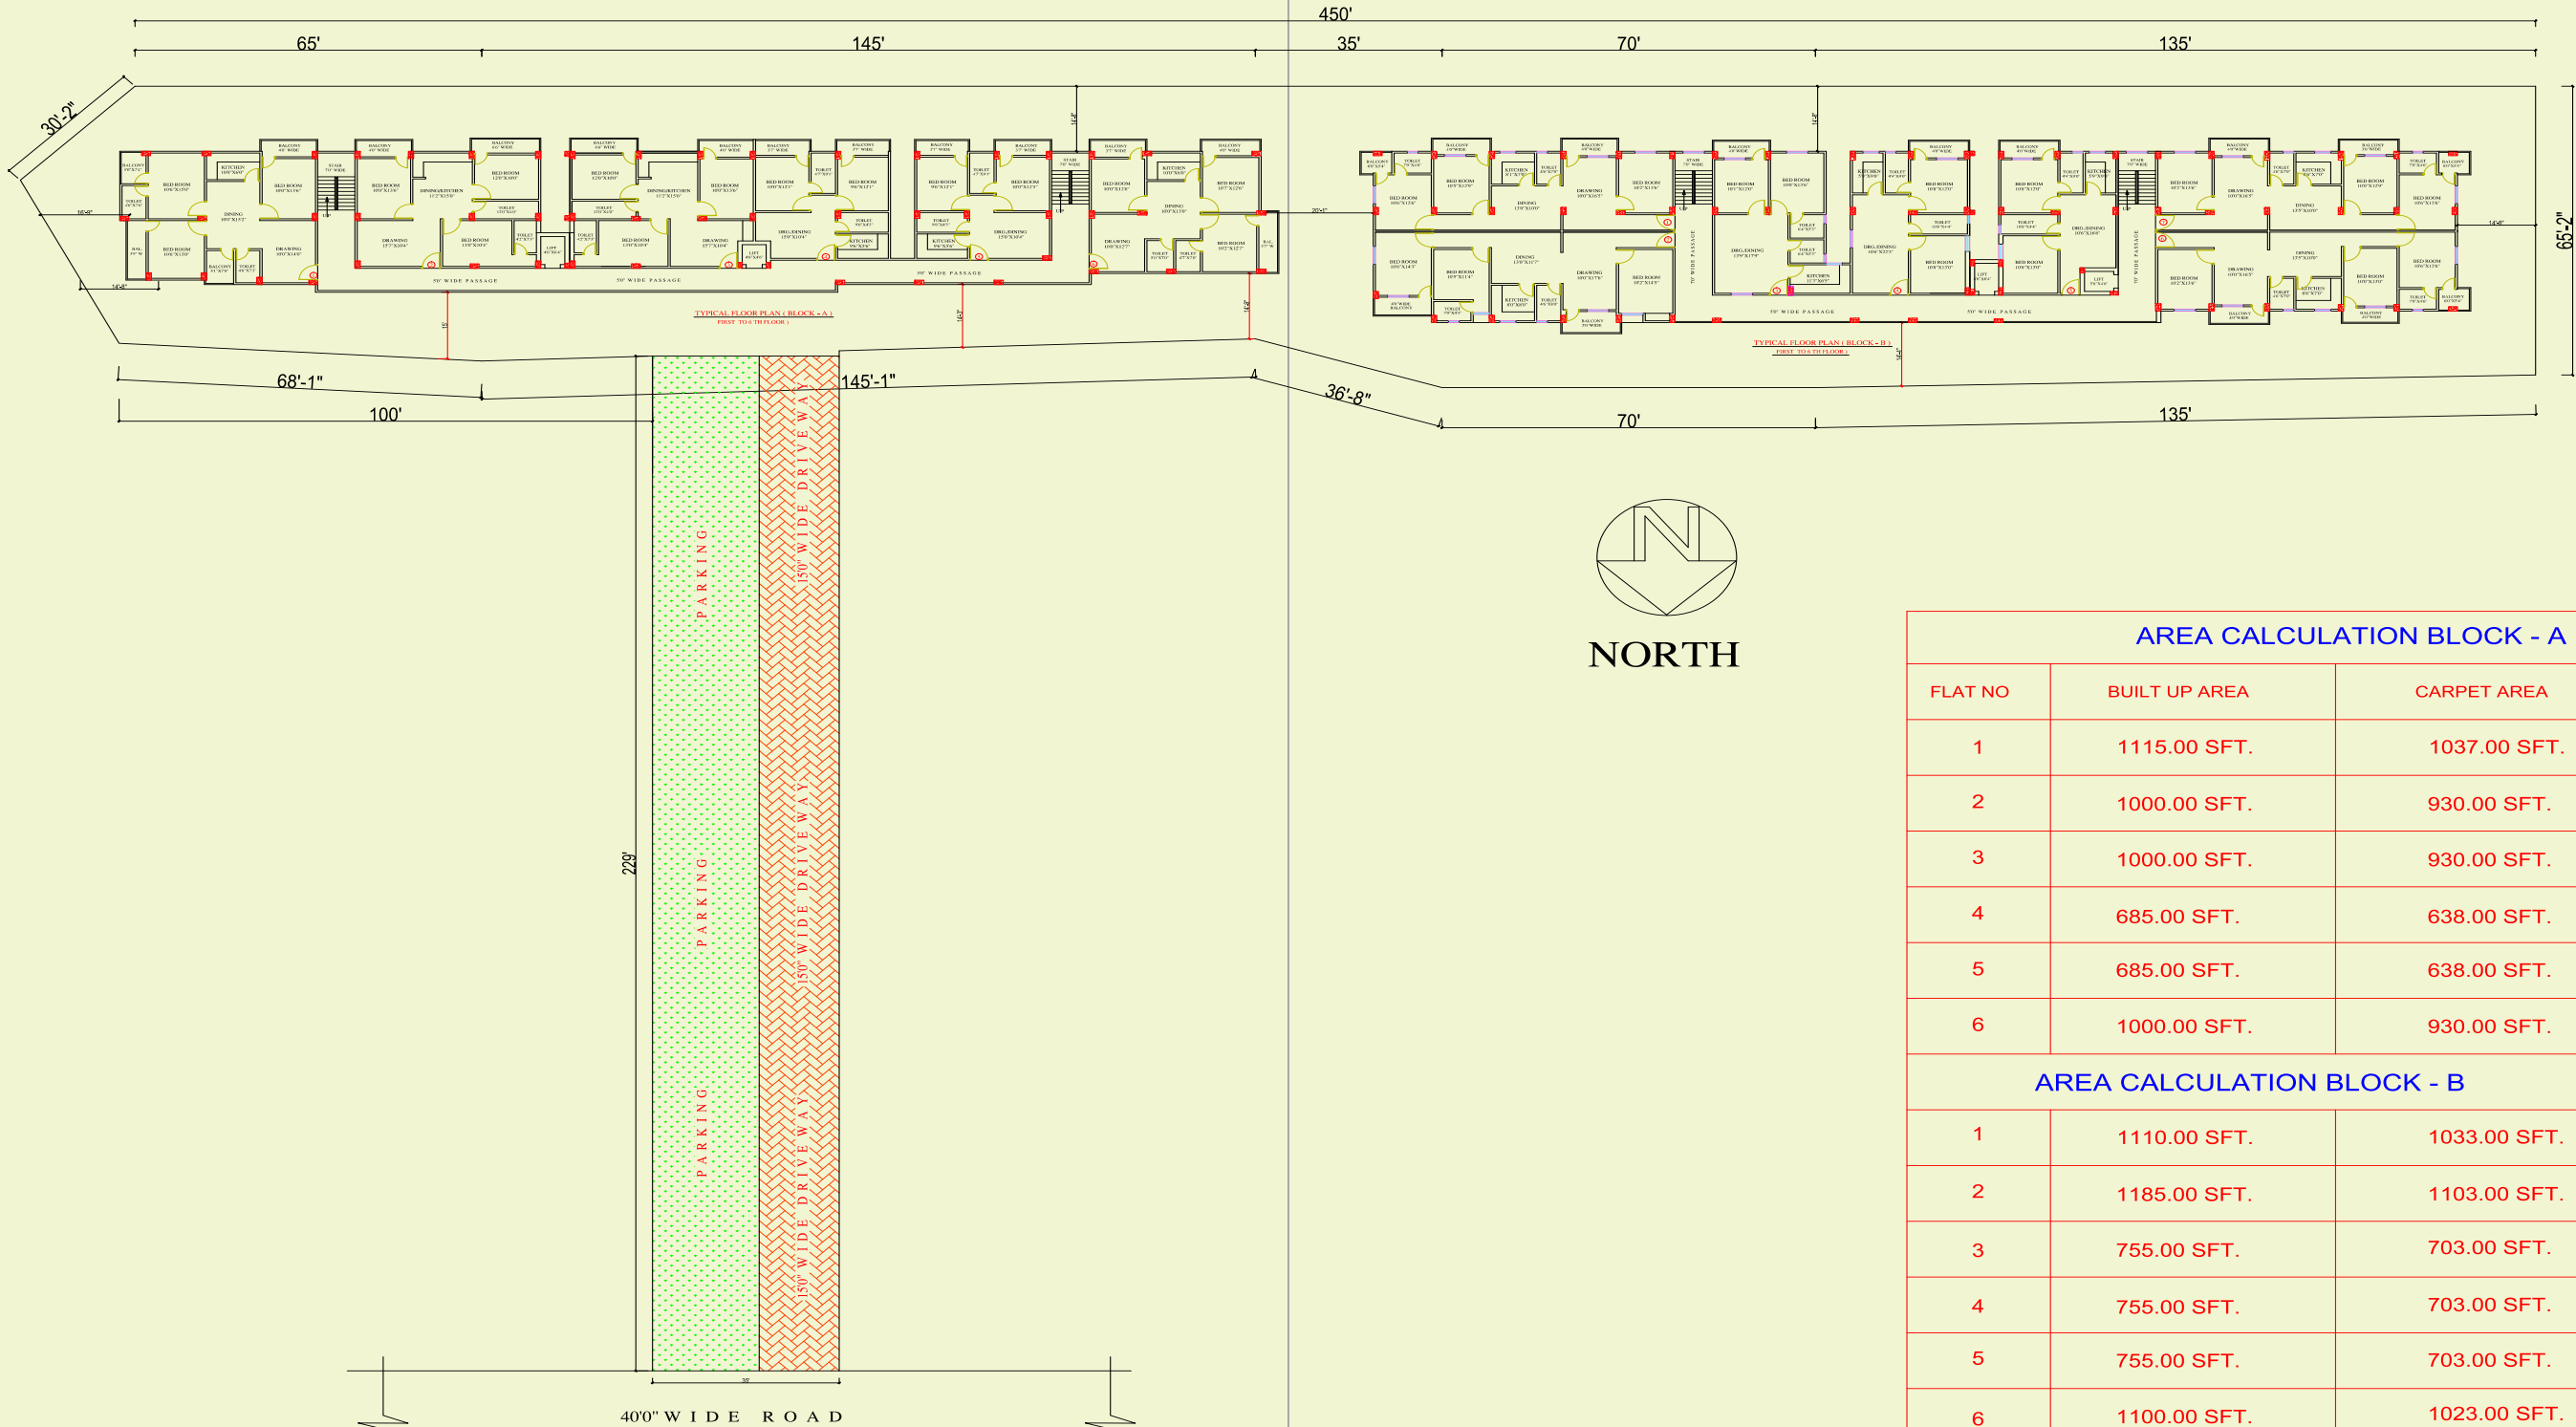

AREA CALCULATION BLOCK - A

FLAT NO	BUILT UP AREA	CARPET AREA
1	1115.00 SFT.	1037.00 SFT.
2	1000.00 SFT.	930.00 SFT.
3	1000.00 SFT.	930.00 SFT.
4	685.00 SFT.	638.00 SFT.
5	685.00 SFT.	638.00 SFT.
6	1000.00 SFT.	930.00 SFT.

AREA CALCULATION BLOCK - B

1	1110.00 SFT.	1033.00 SFT.
2	1185.00 SFT.	1103.00 SFT.
3	755.00 SFT.	703.00 SFT.
4	755.00 SFT.	703.00 SFT.
5	755.00 SFT.	703.00 SFT.
6	1100.00 SFT.	1023.00 SFT.
7	1100.00 SFT.	1023.00 SFT.

SITE PLAN