


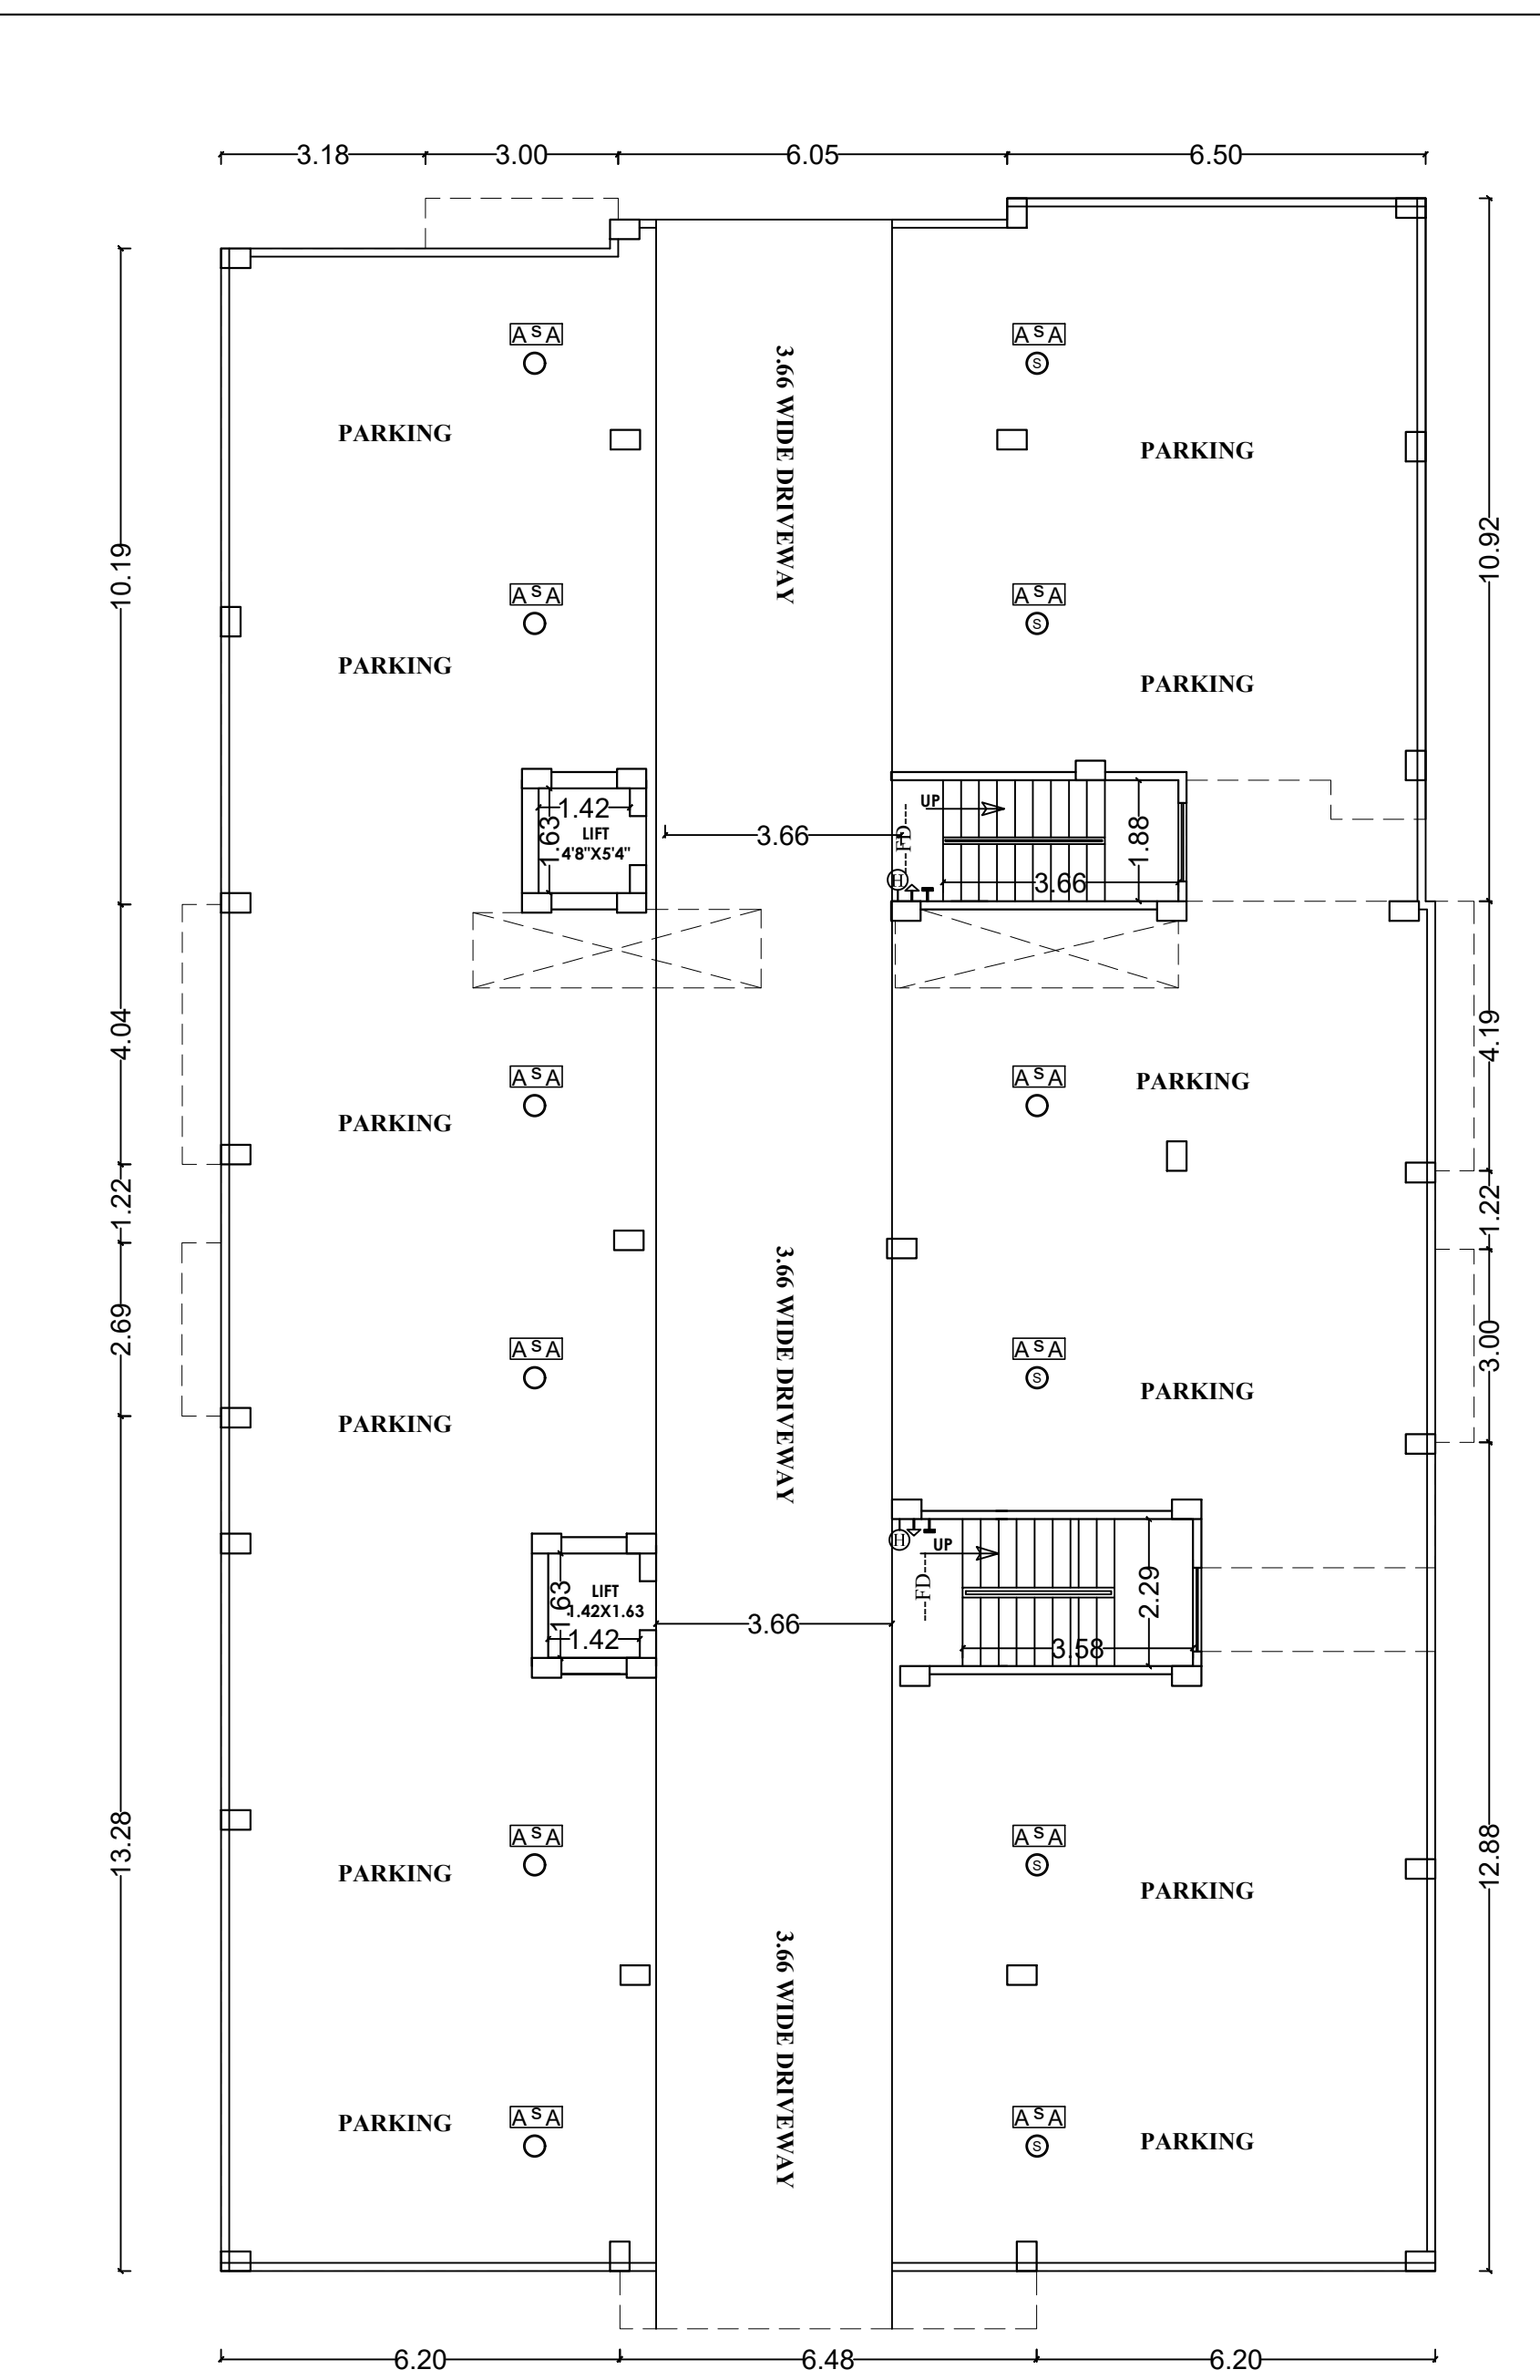
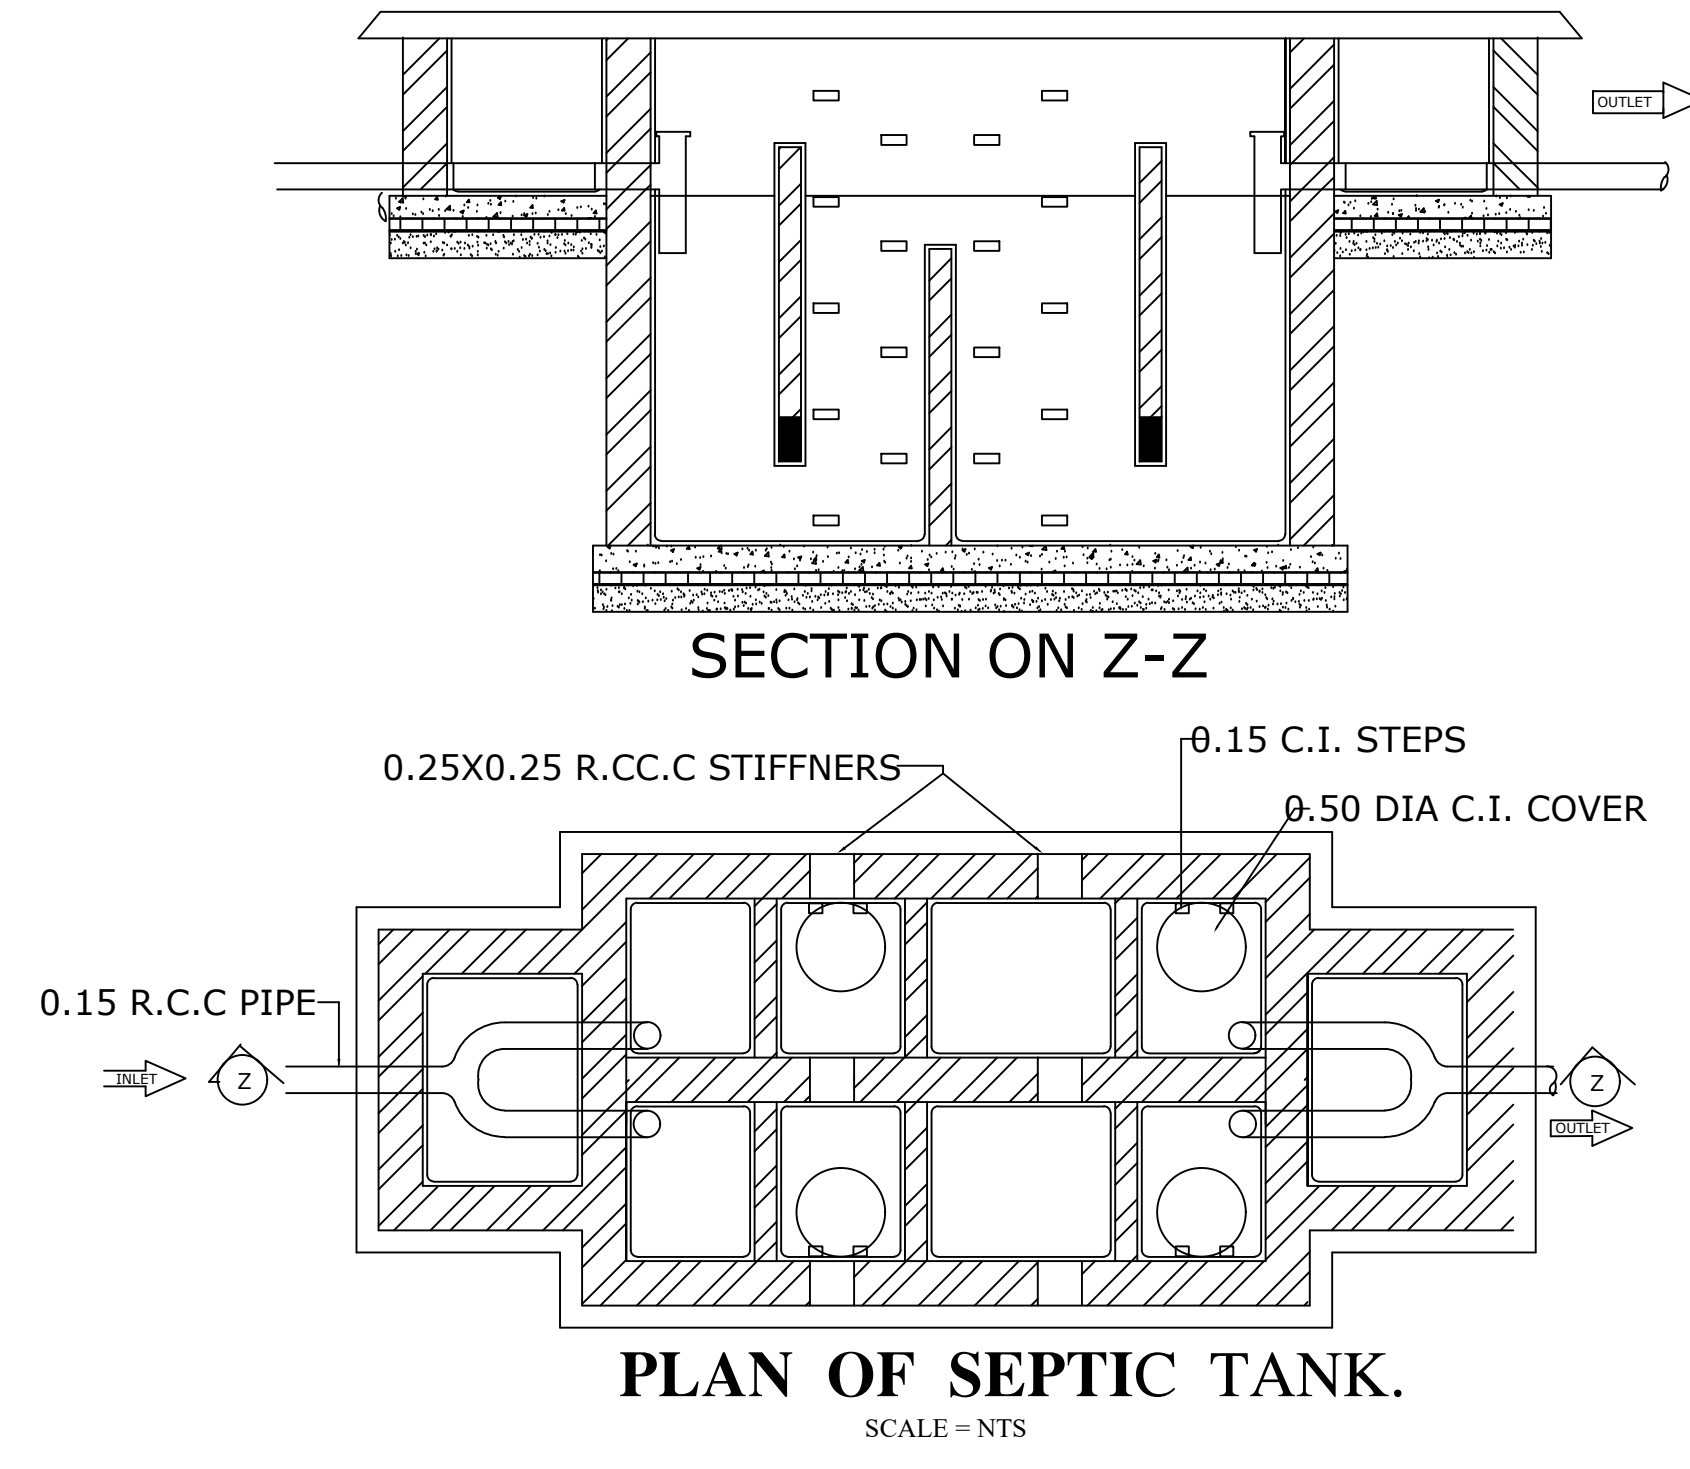
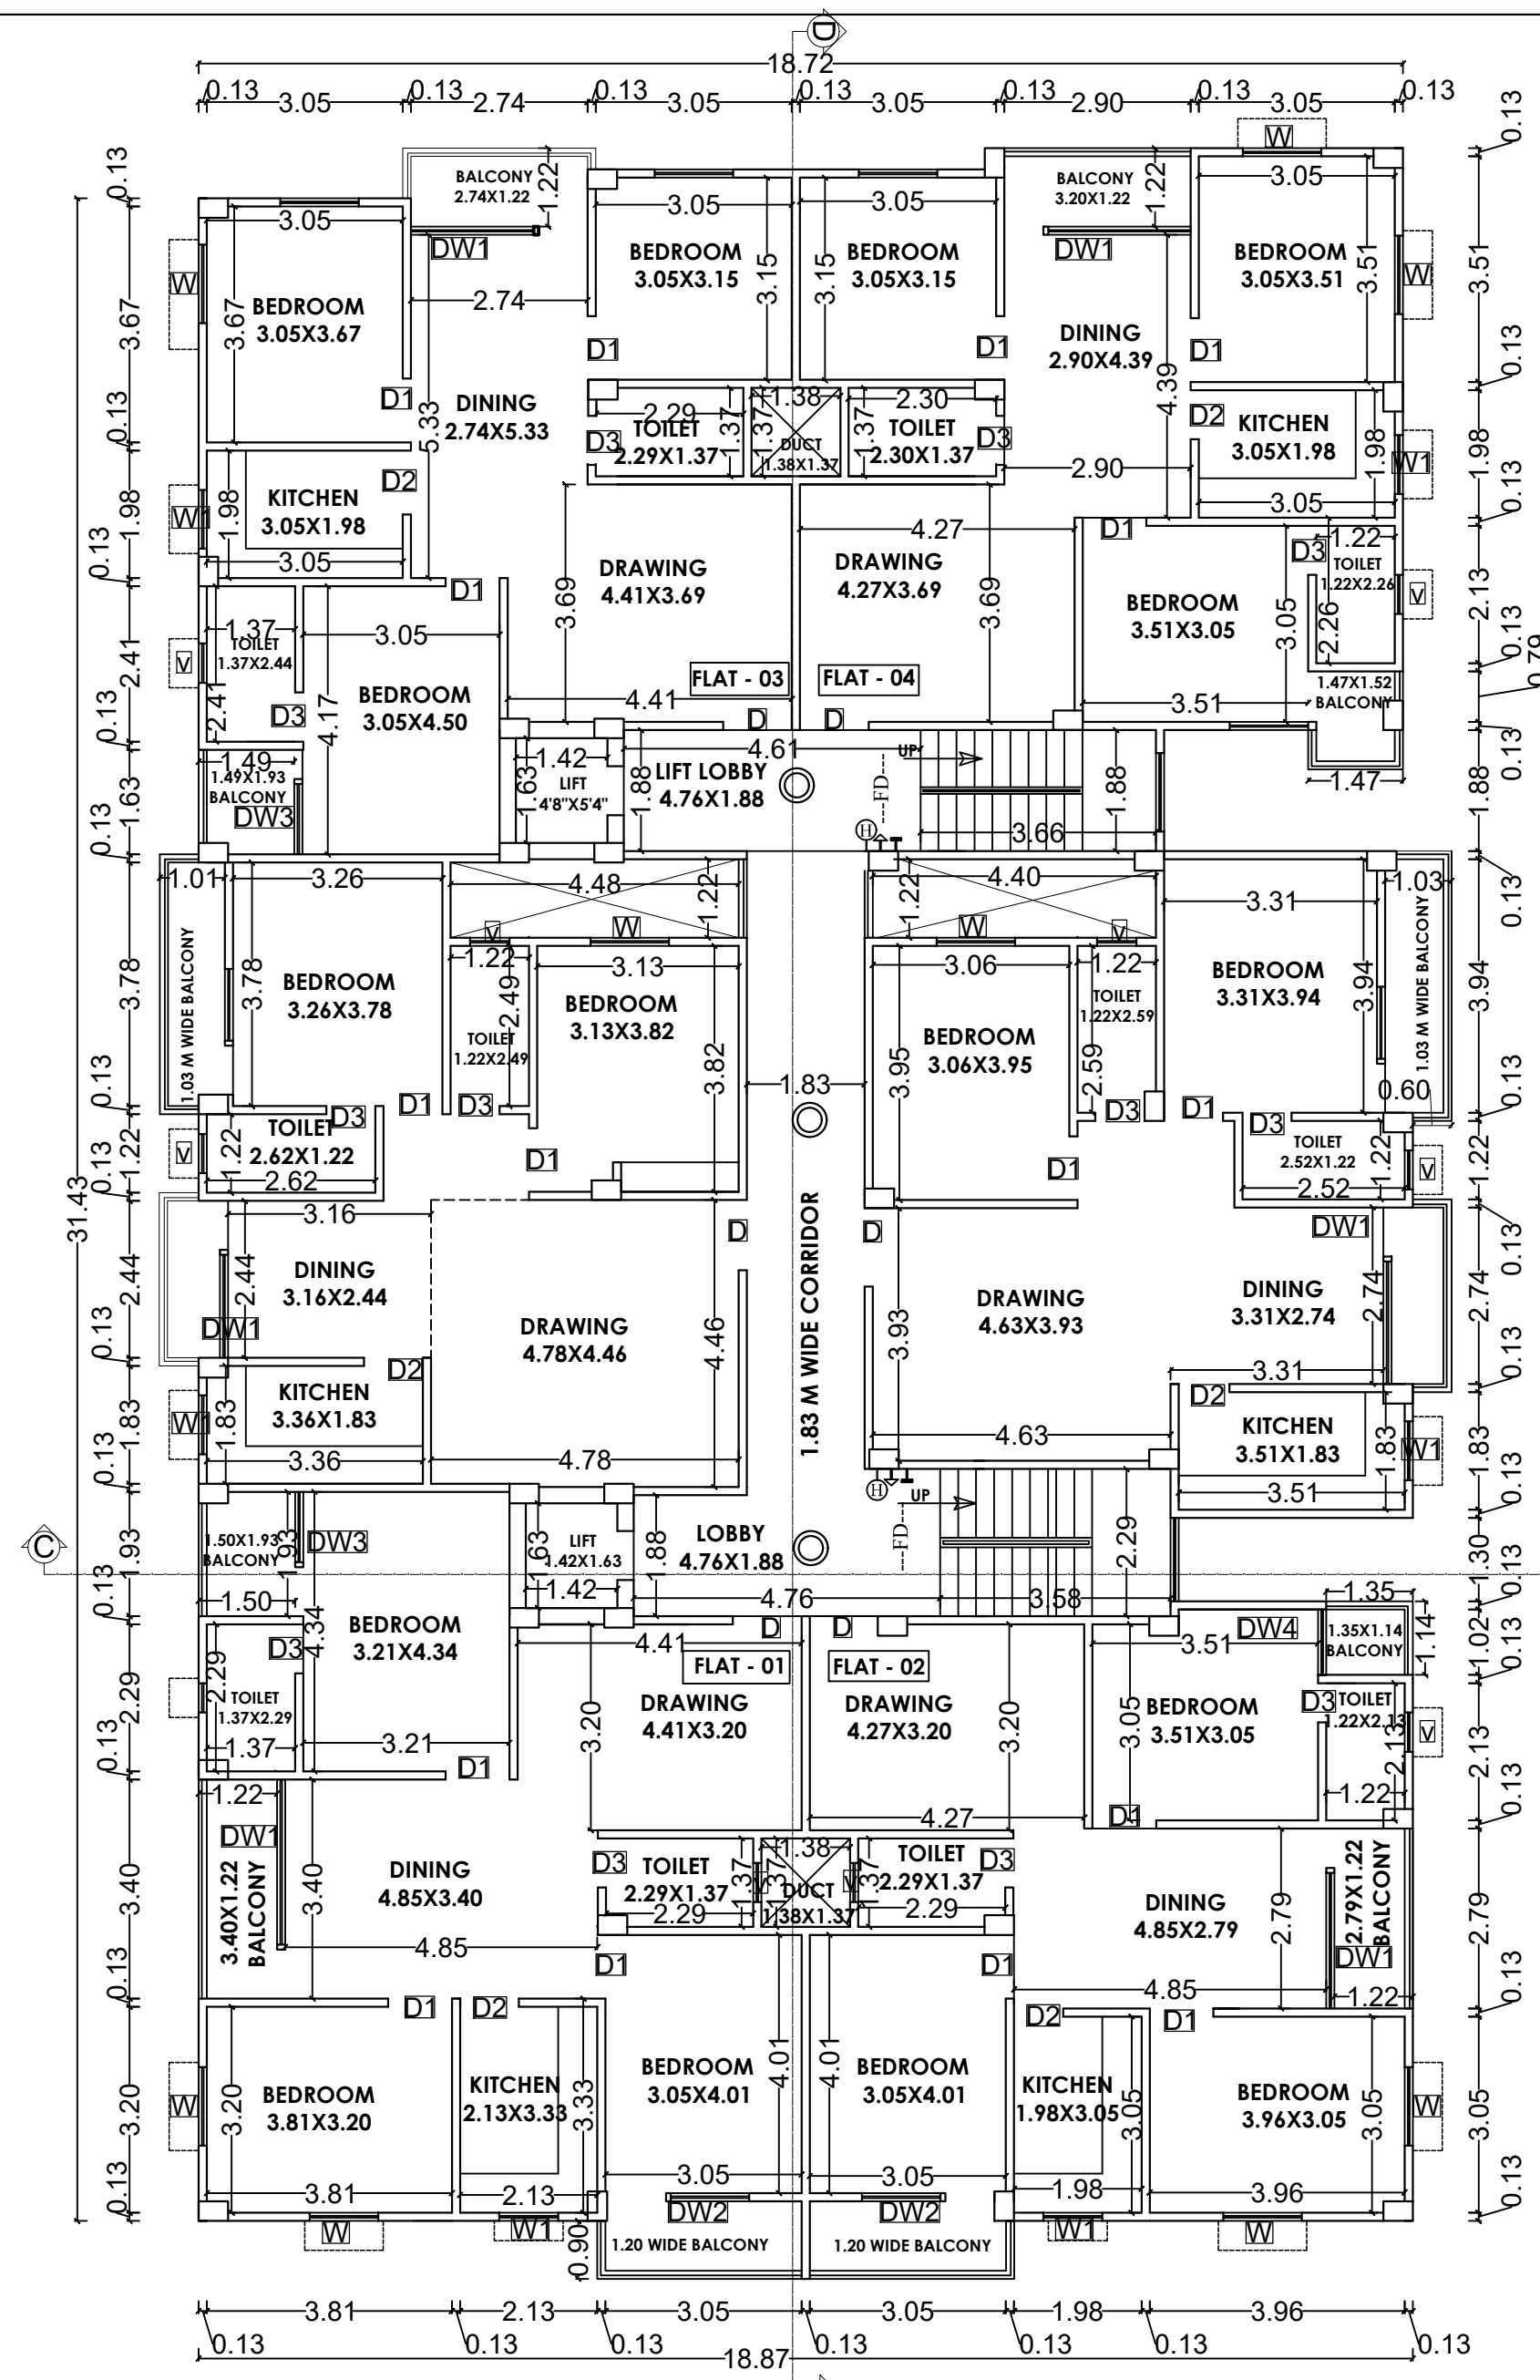


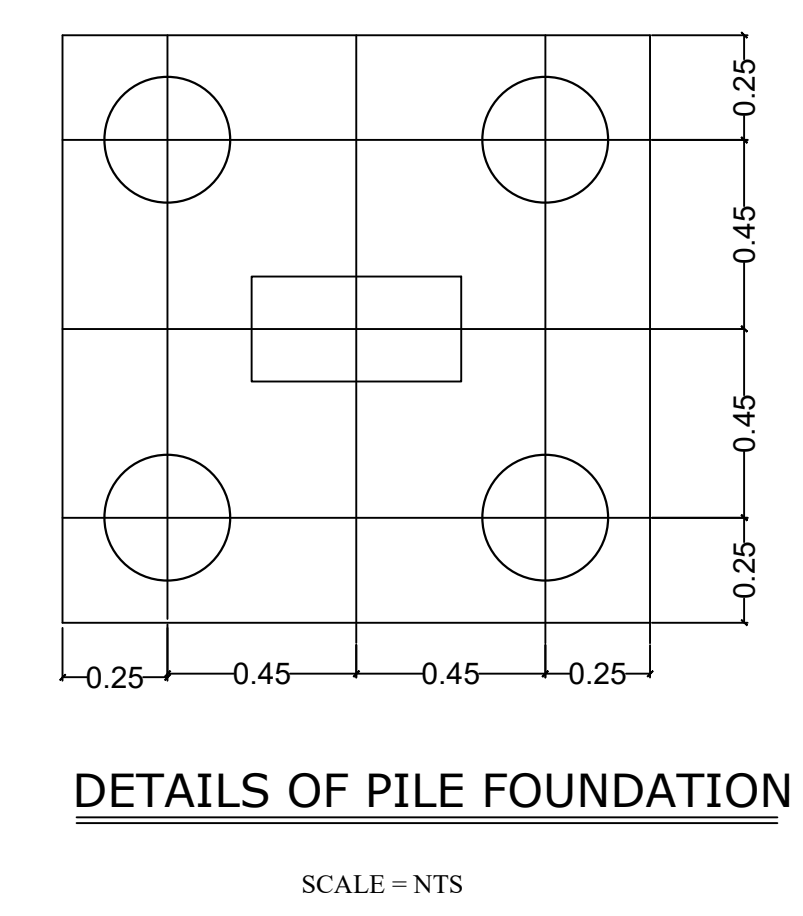


**BLOCK - B
GROUND FLOOR PLAN**
SCALE = 1:100

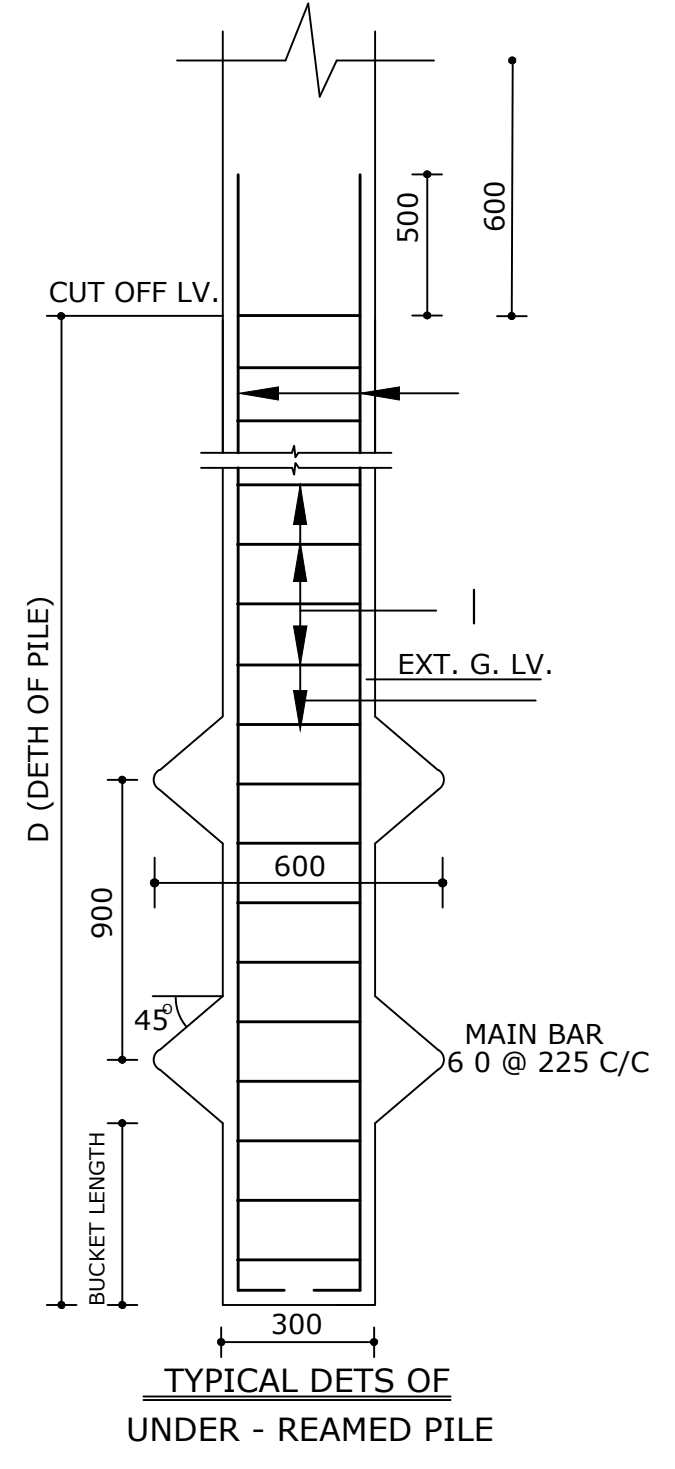


**BLOCK - B
1ST, 2ND, 3RD, 4TH, 5TH FLOOR PLAN**
SCALE = 1:100

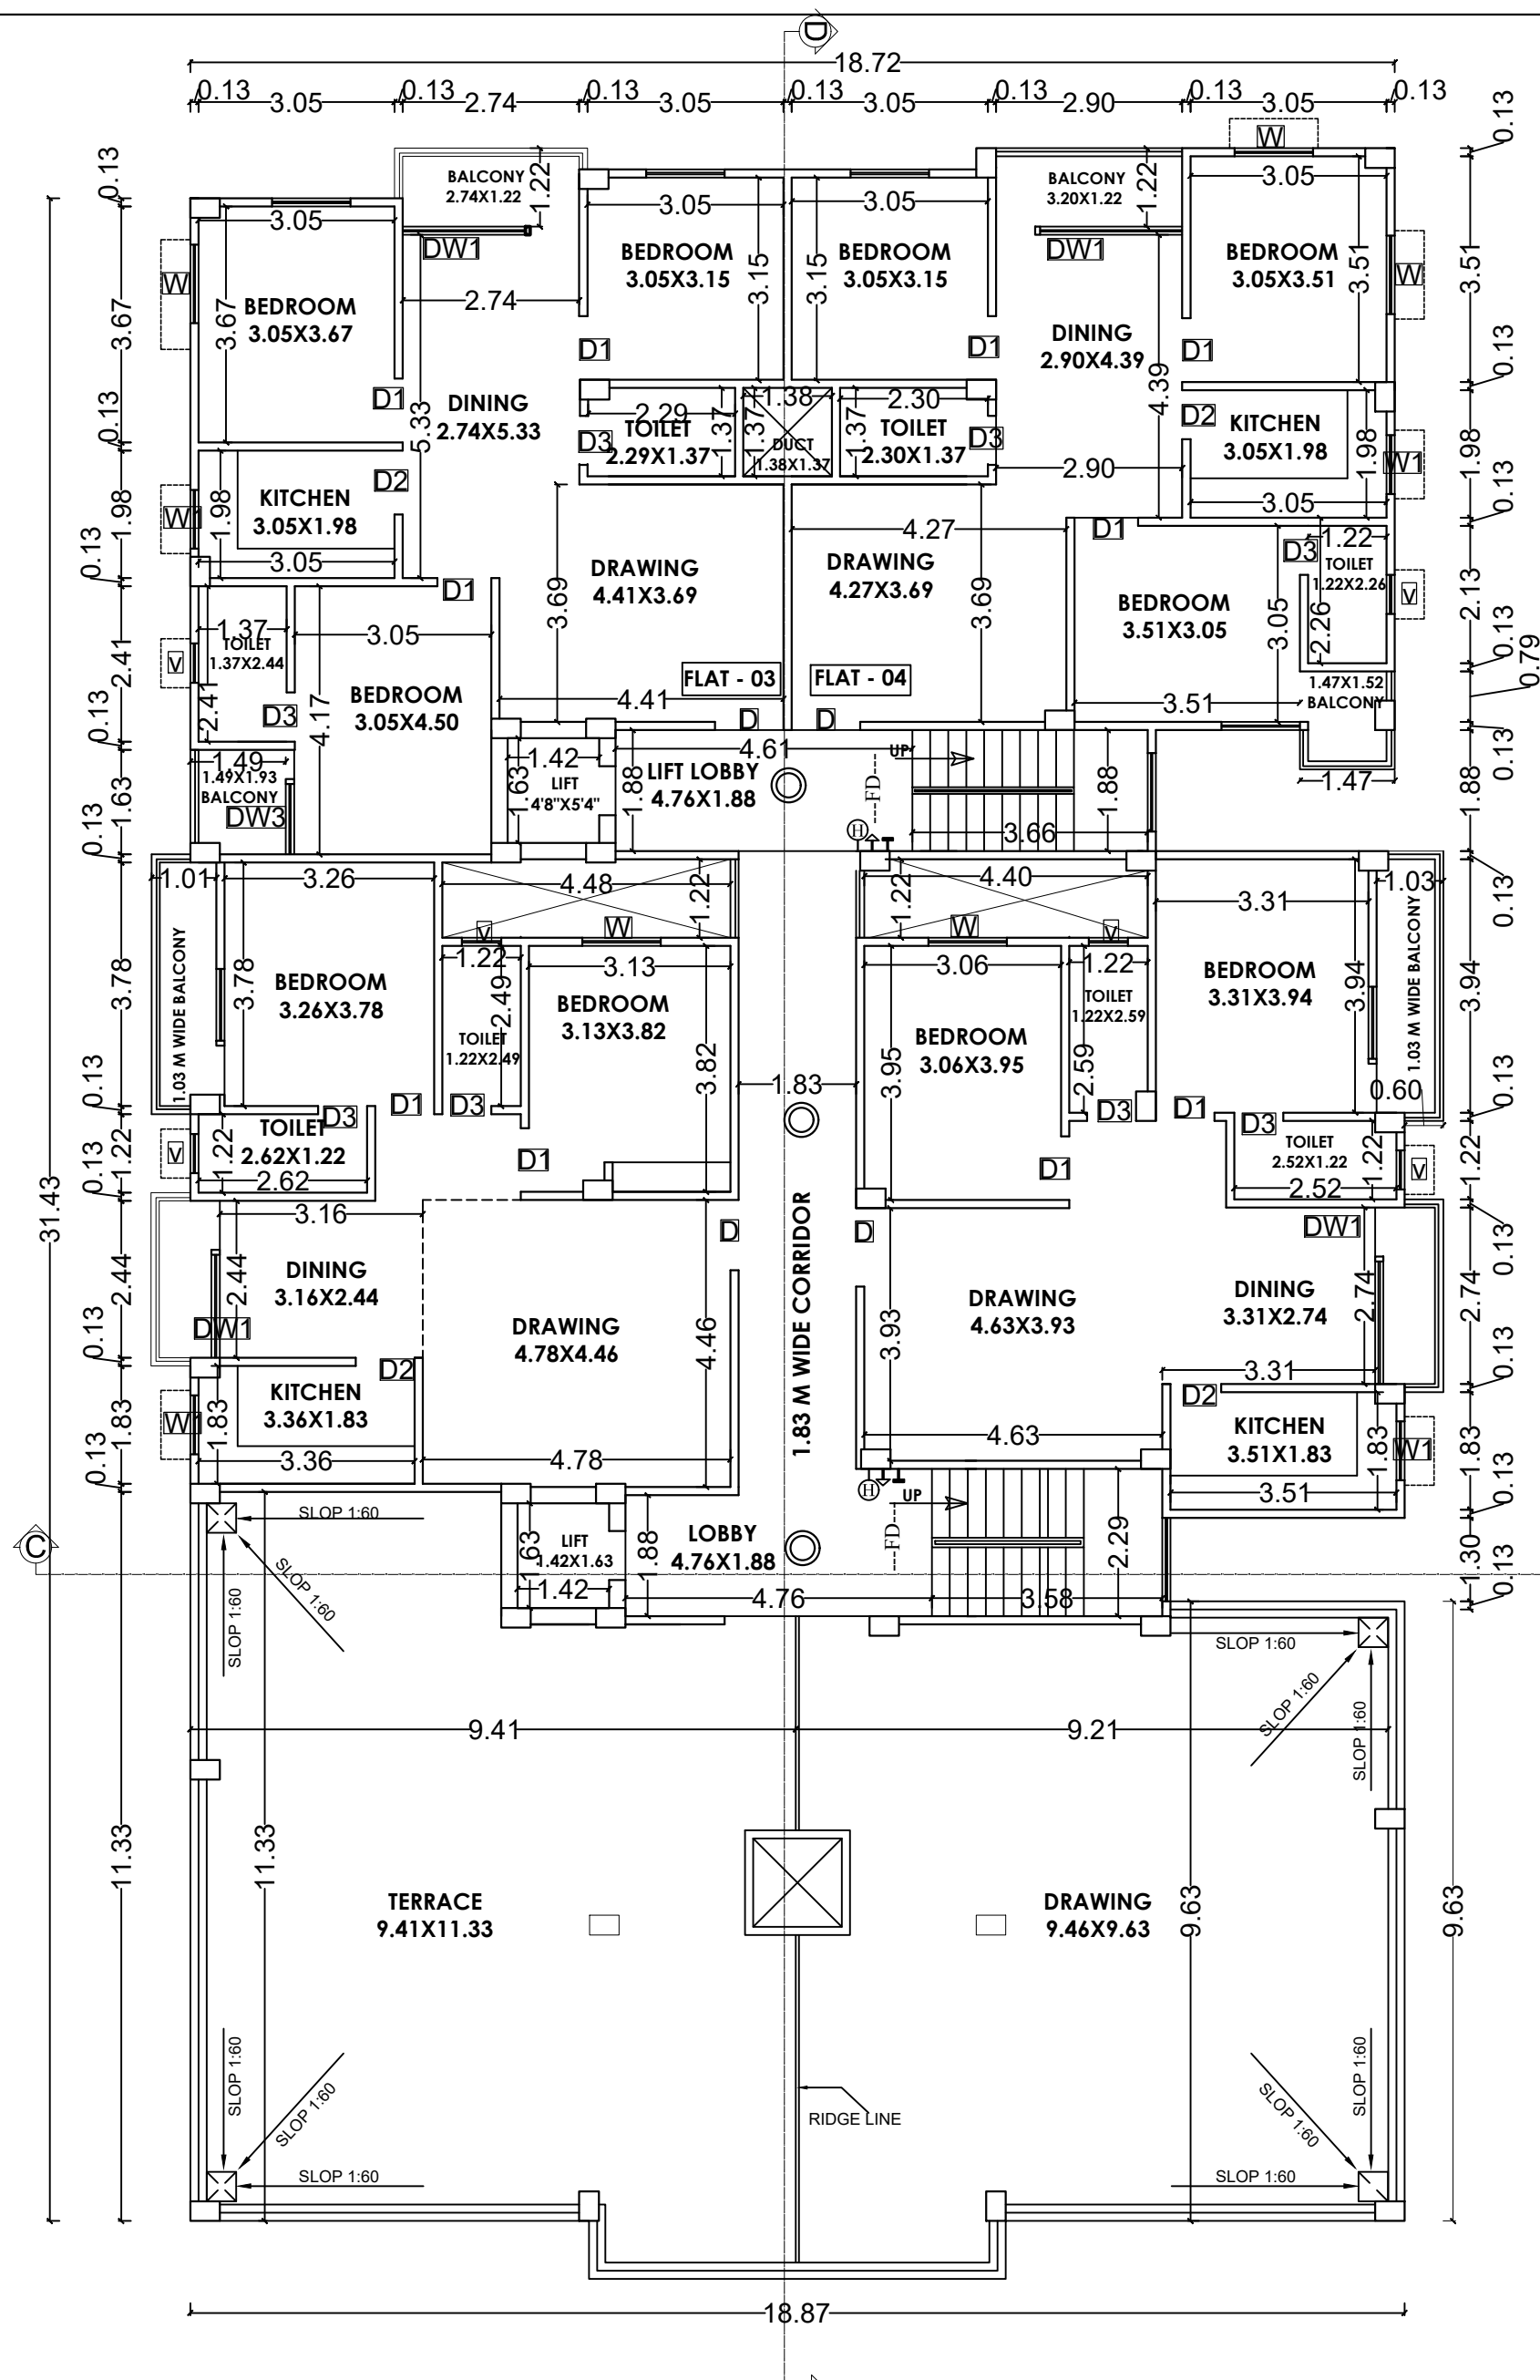

**BLOCK - B
6TH FLOOR PLAN**
SCALE = 1:100

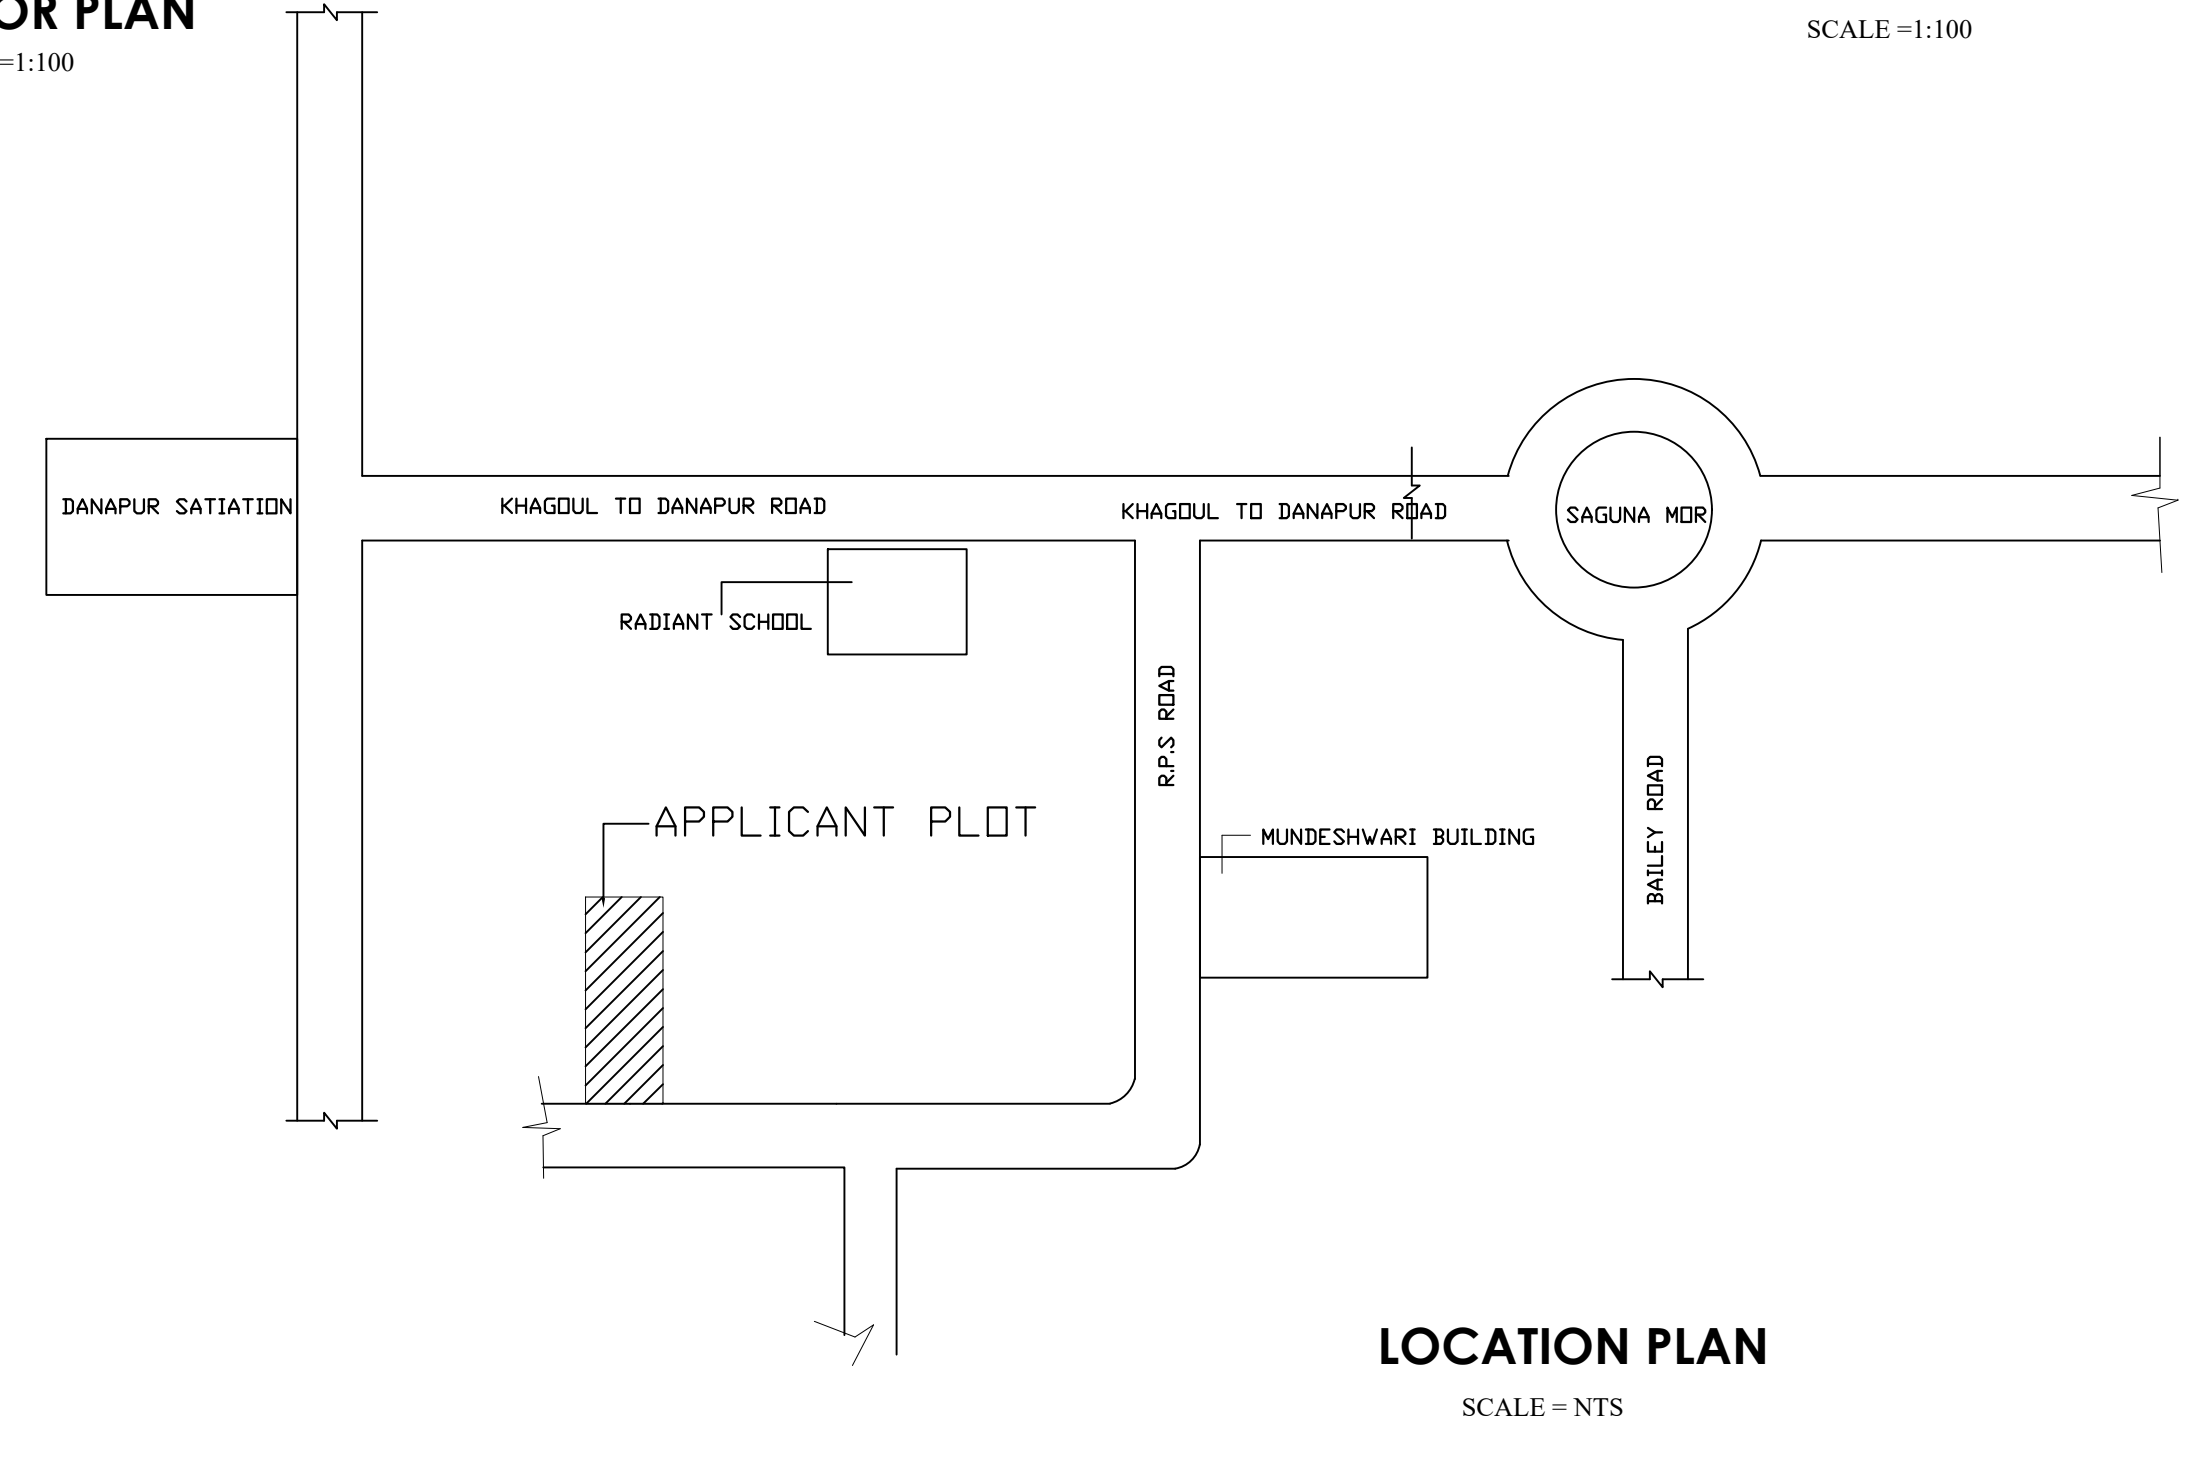

LOCATION PLAN
SCALE = NTS

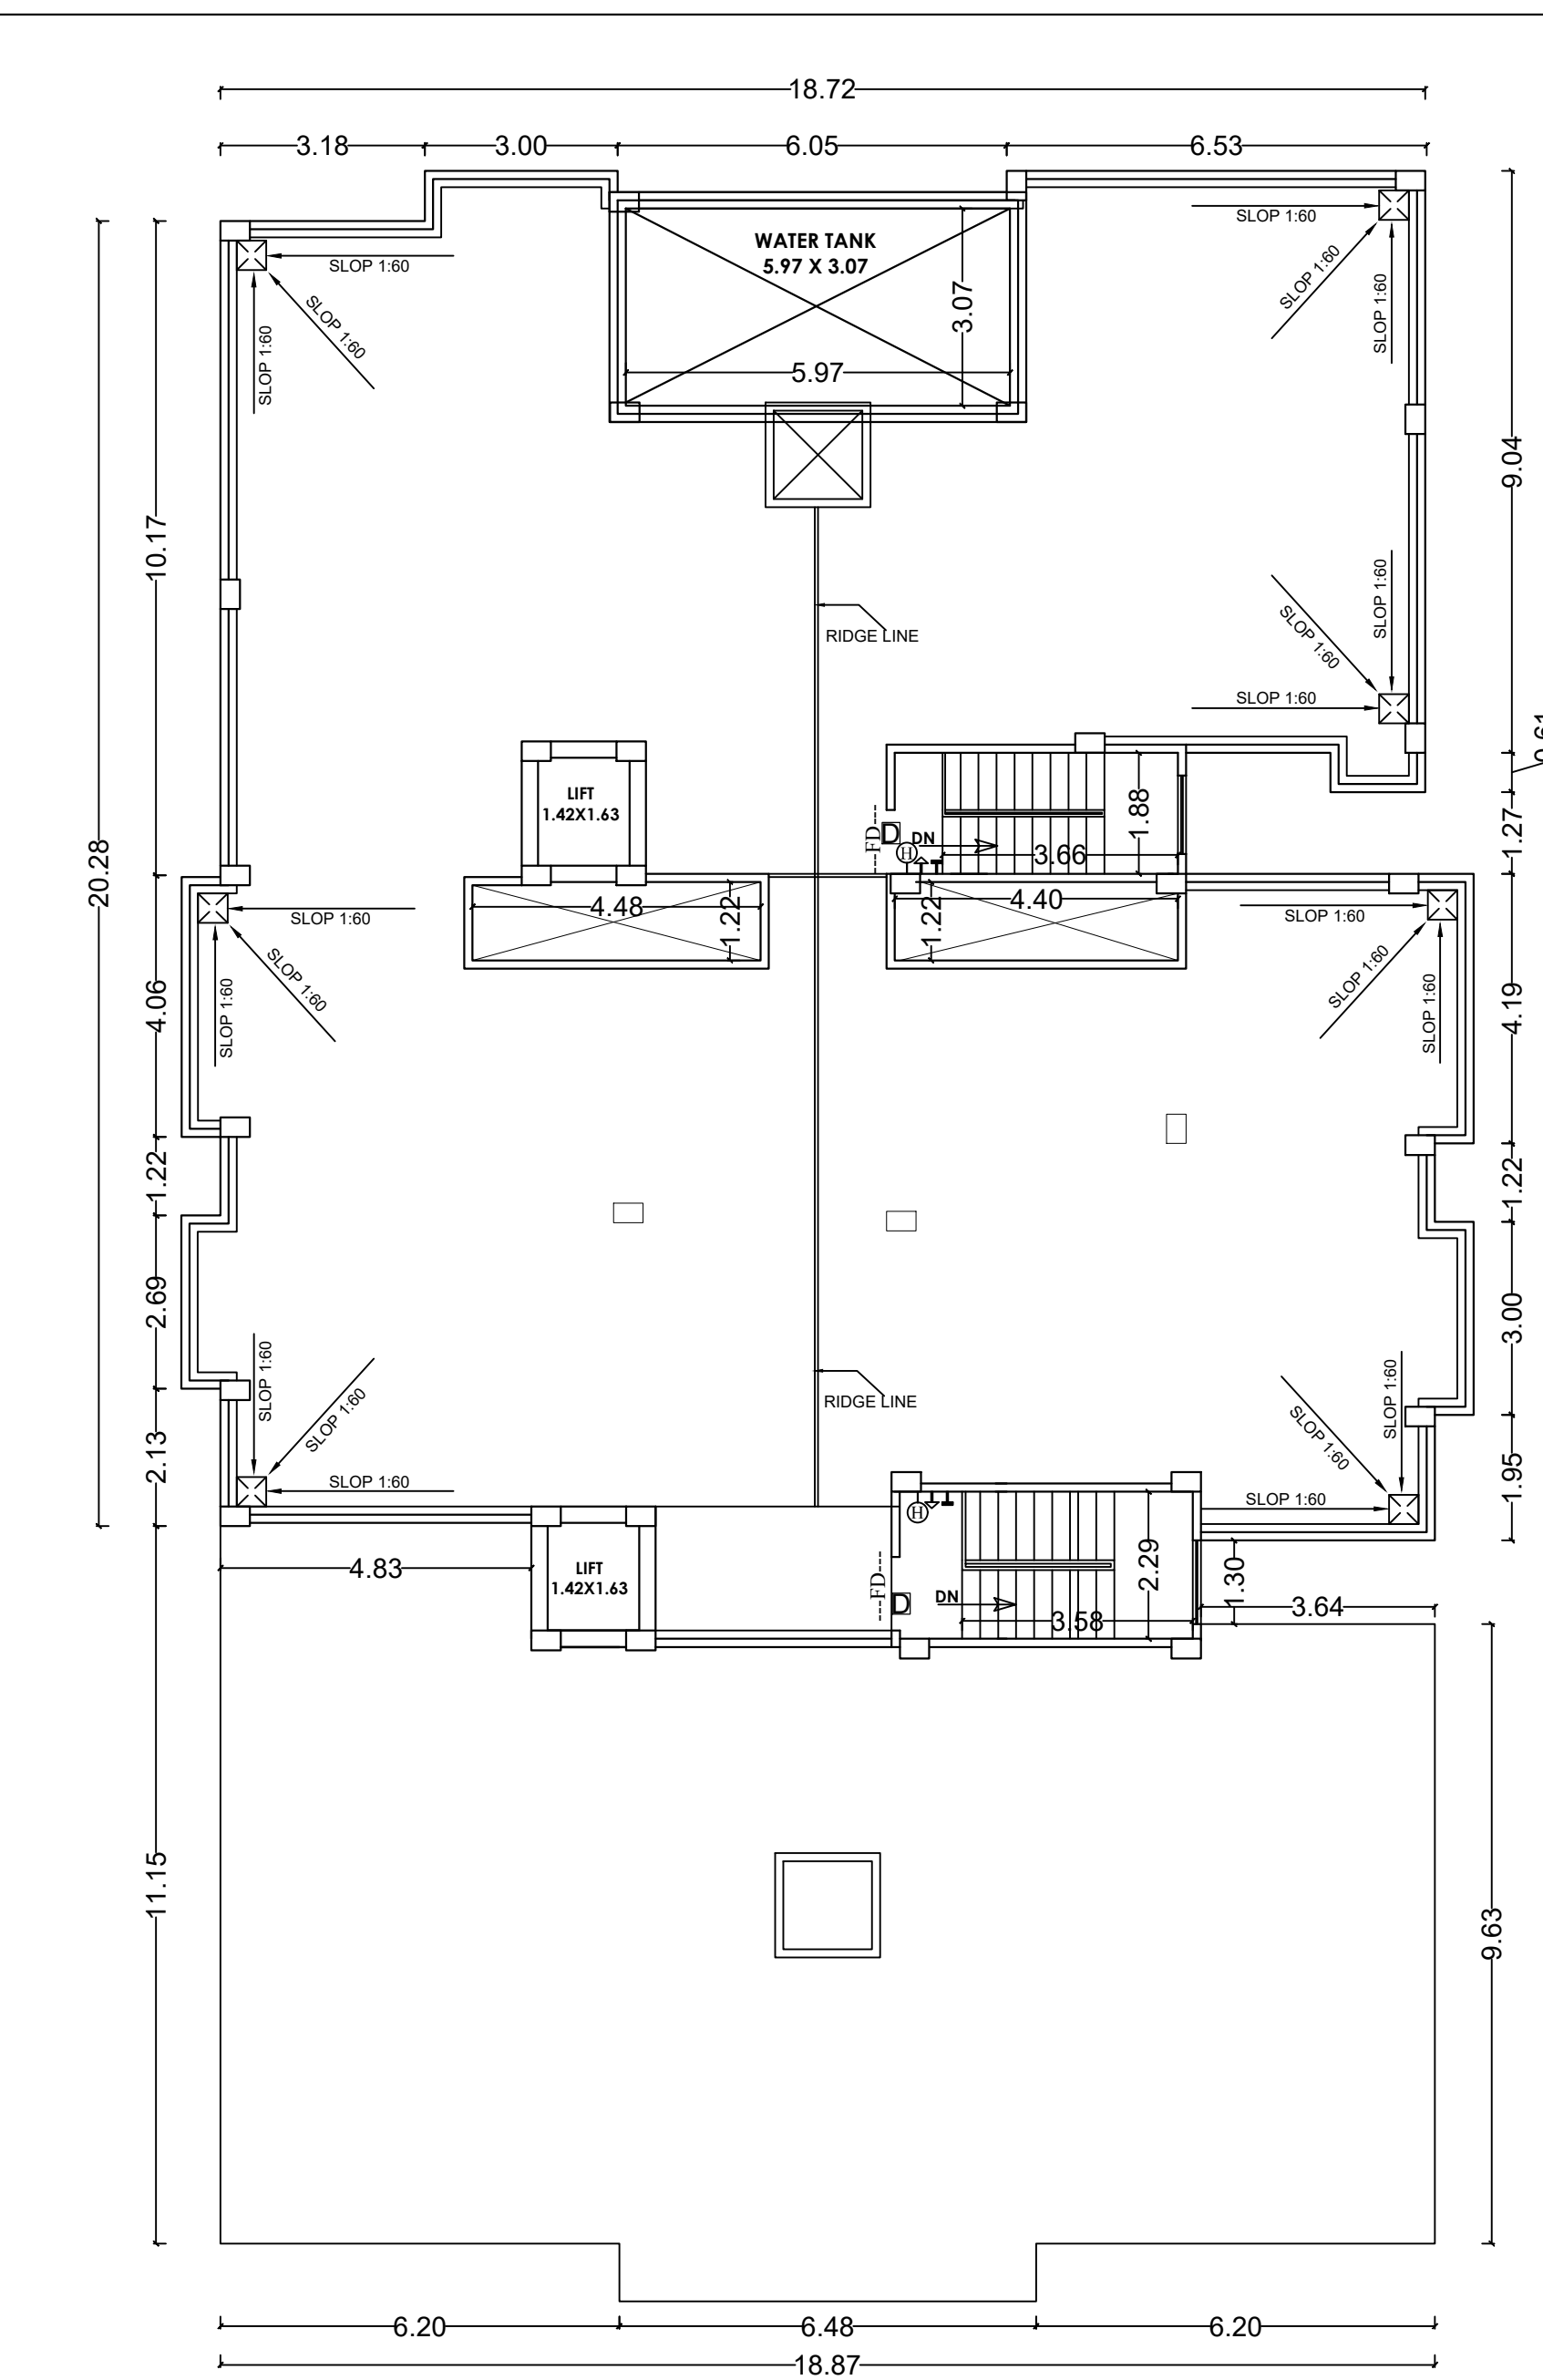

**BLOCK - B
TERRACE PLAN**
SCALE = 1:100

SCHEDULE OF DOORS & WINDOWS					
S.NO	TYPE	WIDTH	CILL	HEIGHT	DESCRIPTION
01	D	1.07	0.0	2.13	SINGLE LEAF DOOR
02	D1	0.99	0.0	2.13	SINGLE LEAF DOOR
03	D2	0.91	0.0	2.13	SINGLE LEAF DOOR
04	D3	0.76	0.0	2.13	SINGLE LEAF DOOR
05	W	1.52	0.76	1.37	FULLY GLAZED WIN.
06	W1	1.37	0.76	1.37	FULLY GLAZED WIN.
07	W2	0.91	0.76	1.37	FULLY GLAZED WIN.
08	W3	0.61	0.76	1.05	FULLY GLAZED WIN.
09	DW1	0.76/2.64	0.0/0.76	2.13/1.37	FULLY GLAZED WIN.
10	DW2	0.76/1.22	0.76/0.0	2.13/1.83	FULLY GLAZED WIN.
11	DW3	0.76/1.17	0.76/0.0	2.13/1.83	FULLY GLAZED WIN.

- SPECIFICATION:-**
1. FOUNDATION - R.C.C. UNDER REAMED PILE FOUNDATION 6.0 M DEEP WITH R.C.C. AS/ STRUCTURAL ENGINEER.
 2. SUPER STRUCTURE - 1st CLASS BRICK WORK IN SUPER STRUCTURE WITH CEMENT MORTER 1:6.
 3. PLINTH - HEIGHT P.L. AND G.L. AS SHOWN IN SECTION.
 4. FLOORING - 0.025M TH. I.P.S. FLOORING OVER 0.125M TH. DRY RAMMED KHOA OVER 0.075 M TH. BRICK FLAT SOLING OVER SAND FILLING.
 5. ROOF - 0.10M TH. AVERAGE LIME TERRACING OVER R.C.C. ROOF SLAB.
 6. DOORS - CHOWKHATS OF DOORS TO BE SAL WOOD.
 7. WINDOWS - ALL WINDOWS TO BE FULLY GLAZED IN STEEL.
 8. PLASTER - 0.12M TH. CEMENT PLASTER ON BOTH SIDE OF BRICK WORK.
 9. COLOURING - COLOUR OR WHITE WASH AS CHOICE

AREA CALCULATION :-

PARKING CALCULATION:-
REQUIRED PARKING 25% of TOTAL BU/UP AREA IN RESIDENTIAL
TOTAL B/U AREA ALL FLOOR= 6601.37 sqm
So, REQUIRED CAR PARKING AREA = 1650.34 sqm
TOTAL REQUIRED CAR PARKING AREA = 1650.34 sqm
PROVIDED PARKING ON GROUND
STILT PARKING IN BLOCK A & B = 588.82+576.64 = 1165.46 sqm
OPEN CAR PARKING = 488.48 sqm
TOTAL PROVIDED PARKING AREA = 1653.94 sq.m

PLOT DETAILS :-

LAND OWNERS:-
PROPOSE SHRISHITY ENCLAVE RESIDENTIAL BUILDING OF
SRI KAMAL KISHORE SINGH S/O LATE DEV DUTT AND SRI
MADAN MOHAN SINGH - S/O LATE RAM VILAS SINGH

DEVELOPER:- MUS SHRISHITY COMTRADE PVT LTD
DIRECTOR:- SRI VIRENDRA KUMAR S/O LATE RAMDAHIN SINGH

PLOT DETAILS:-
MAUZA - MUSTAFAPUR, SURVEY PLOT NO - 883 P.888P,
KHATA NO. - 761TA/2/ NO - 5241, THANA NO 36,
DIST - PATNA, (BIHAR)

SHEET NO.	SCALE.	NORTH.
SD-02/04	1 : 100 1 : 200	

SIGNATURE OF OWNER.	SIGNATURE OF ARCHITECT	SIGNATURE OF ENGINEER.