

SCHEDULE OF DOORS & WINDOWS				
TYPE	SIZE	SILL LEVEL	LINTEL LEVEL	REMARKS
D	1.07X2.13	---	2.13	
D1	0.91X2.13	---	2.13	
D2	0.76X2.13	---	2.13	
W1	1.52X1.68	0.75	2.13	
W2	1.37X1.68	0.75	2.13	
W3	0.91X1.37	1.22	2.13	
W4	0.61X0.91	1.22	2.13	
W5	0.91X1.68	1.22	2.13	
W6	0.91X1.83	1.22	2.13	

PROPOSED RESIDENTIAL BUILDING OF
KIRAN CHOUDHARY AND
MAMTA JHA
MAUZA - SIKANDARPUR
PLOT NO - 114
THANA - DANAPUR
THANA NO. - 17
TAUZI NO - 5852
KHATA NO - 40
MOHALLA - SIKANDARPUR
DISTT.- PATNA

NAME OF OWNER

SIGNATURE OF OWNER

For & on behalf of
SRI KHELARI BUILDERS
& CONSTRUCTION PRIVATE LIMITED
Suman Kumar
Managing Director / Director

SIGNATURE OF ENGINEER

शेलेन्द्र कुमार पाठक
रजि. नं.-19/E/2015/NPD
नगर पंचायत दानपुर निवासी

SIGNATURE OF ARCHITECTS

MANISH KR. PANKAJ (Certified Architect)
COA Reg. No.-CA/2013/58305
Engagement No.-20/Arch/2015/NPDN
Nagar-Panchayat Danapur, Nizamat


This is to certify that the
building plan is prepared
under building provisions 2014
after land verification.

MANISH KR. PANKAJ (Certified Architect)
COA Reg. No.-CA/2013/58305
Engagement No.-20/Arch/2015/NPDN
Nagar-Panchayat Danapur, Nizamat


Rawat
09/03/17
J. E.
Nagar-Panchayat Danapur, Nizamat

Nagar-Panchayat Danapur, Nizamat


नगर पंचायत दानपुर निवासी
नगर पंचायत दानपुर निवासी

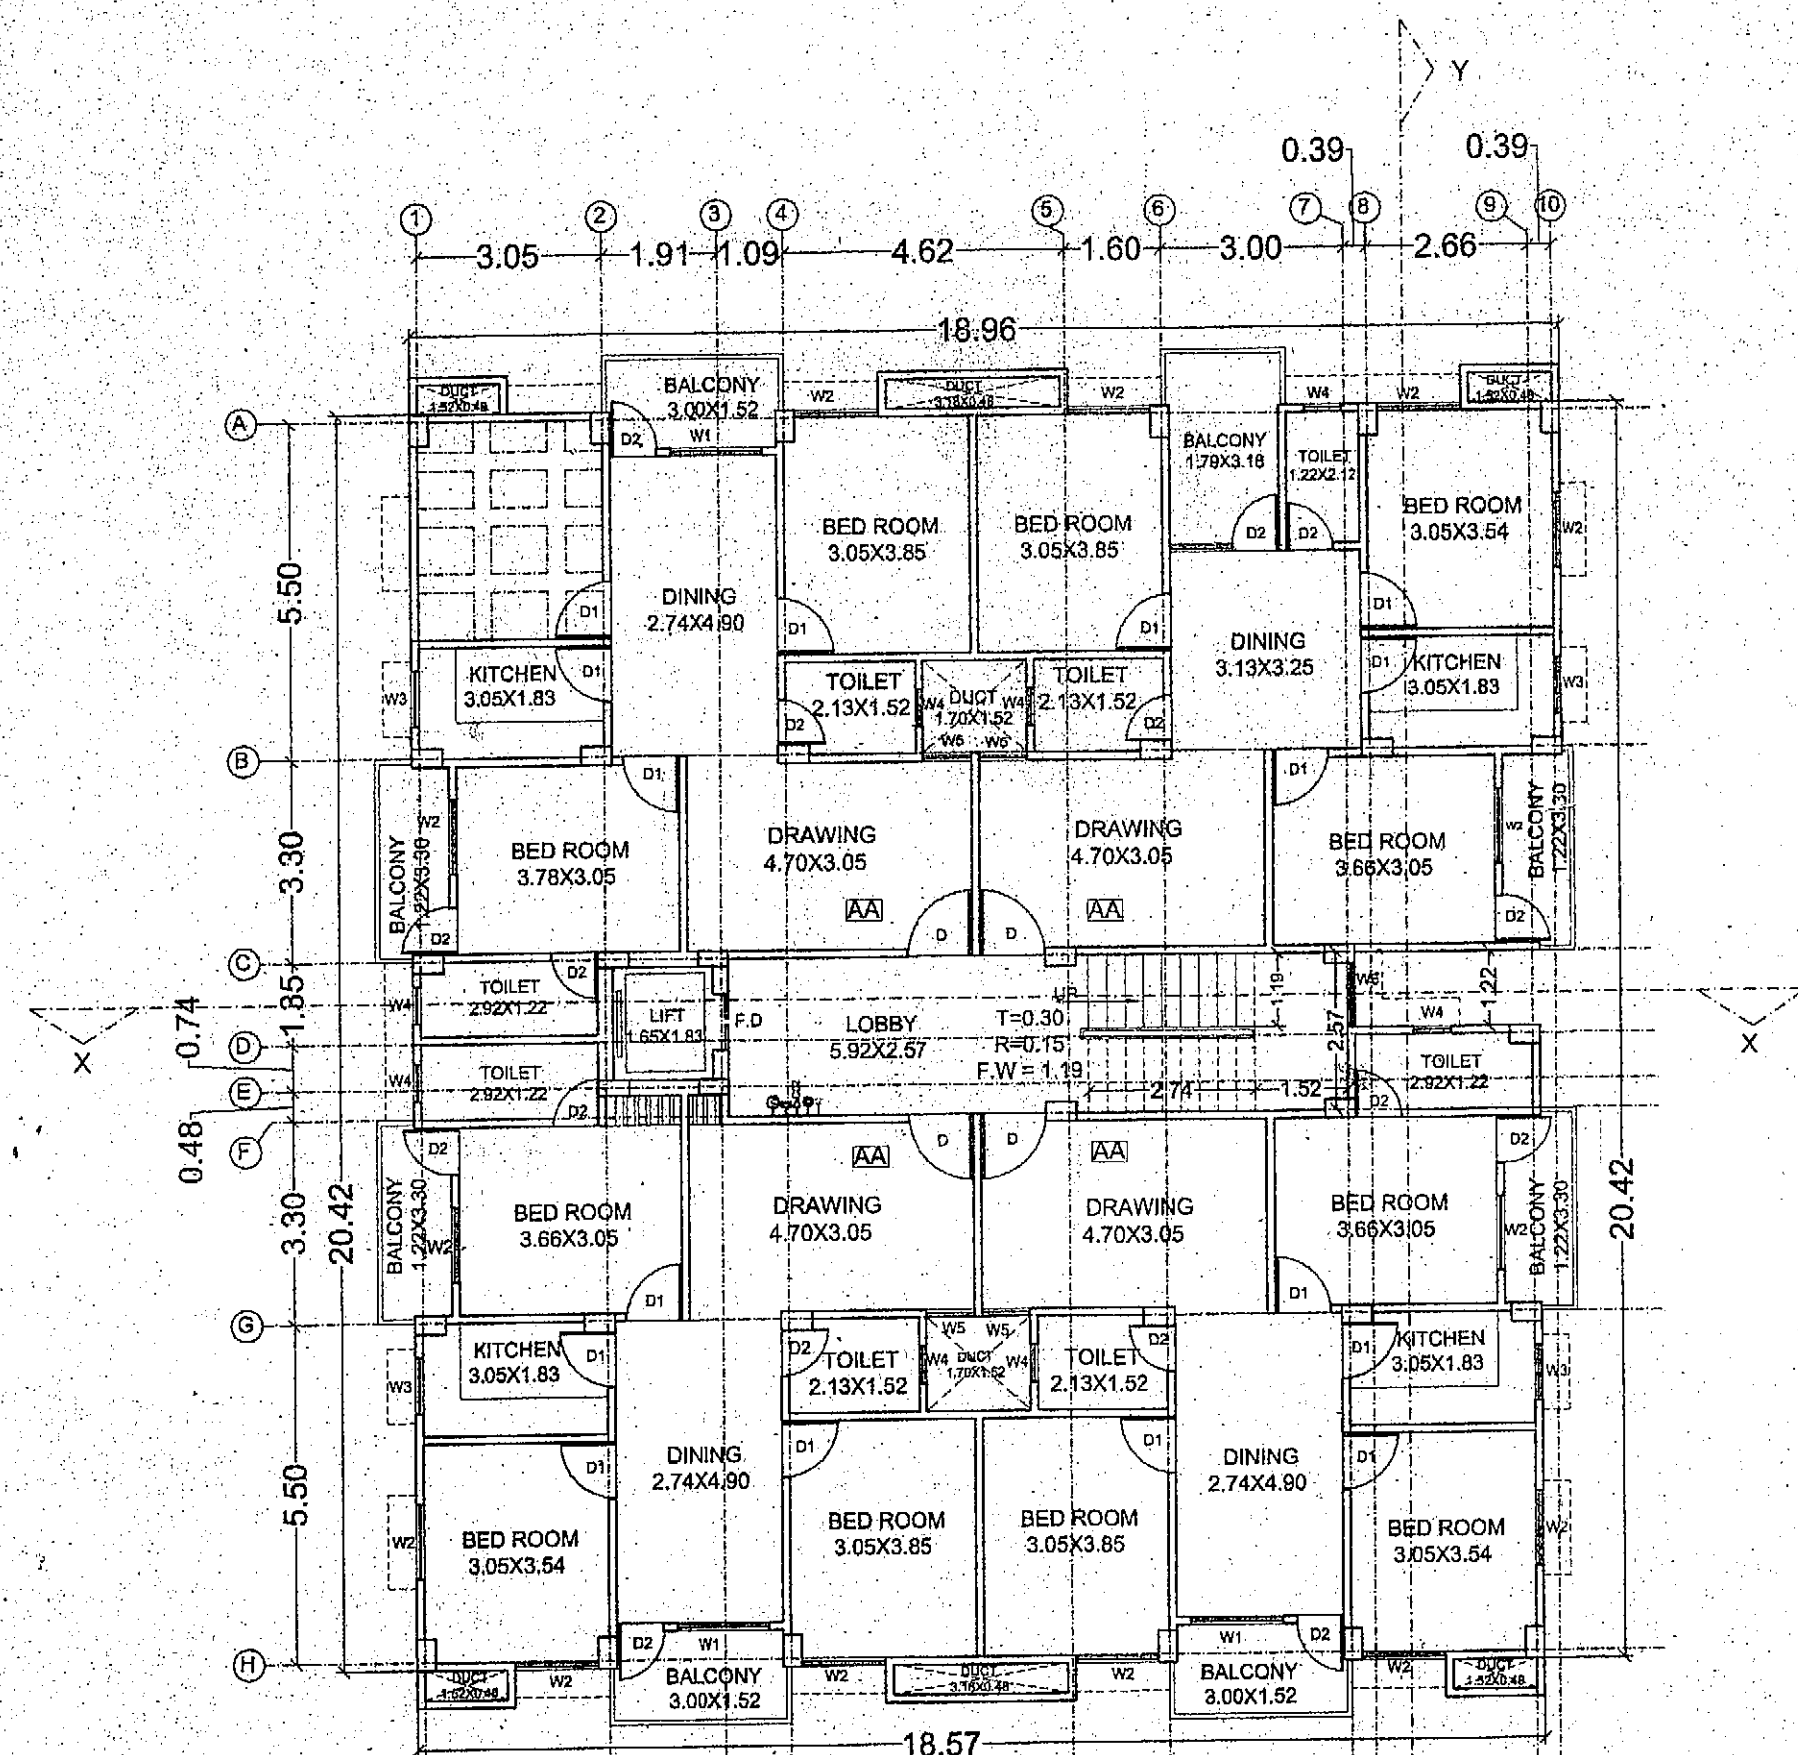


THIRD FLOOR PLAN
SCALE 1:100

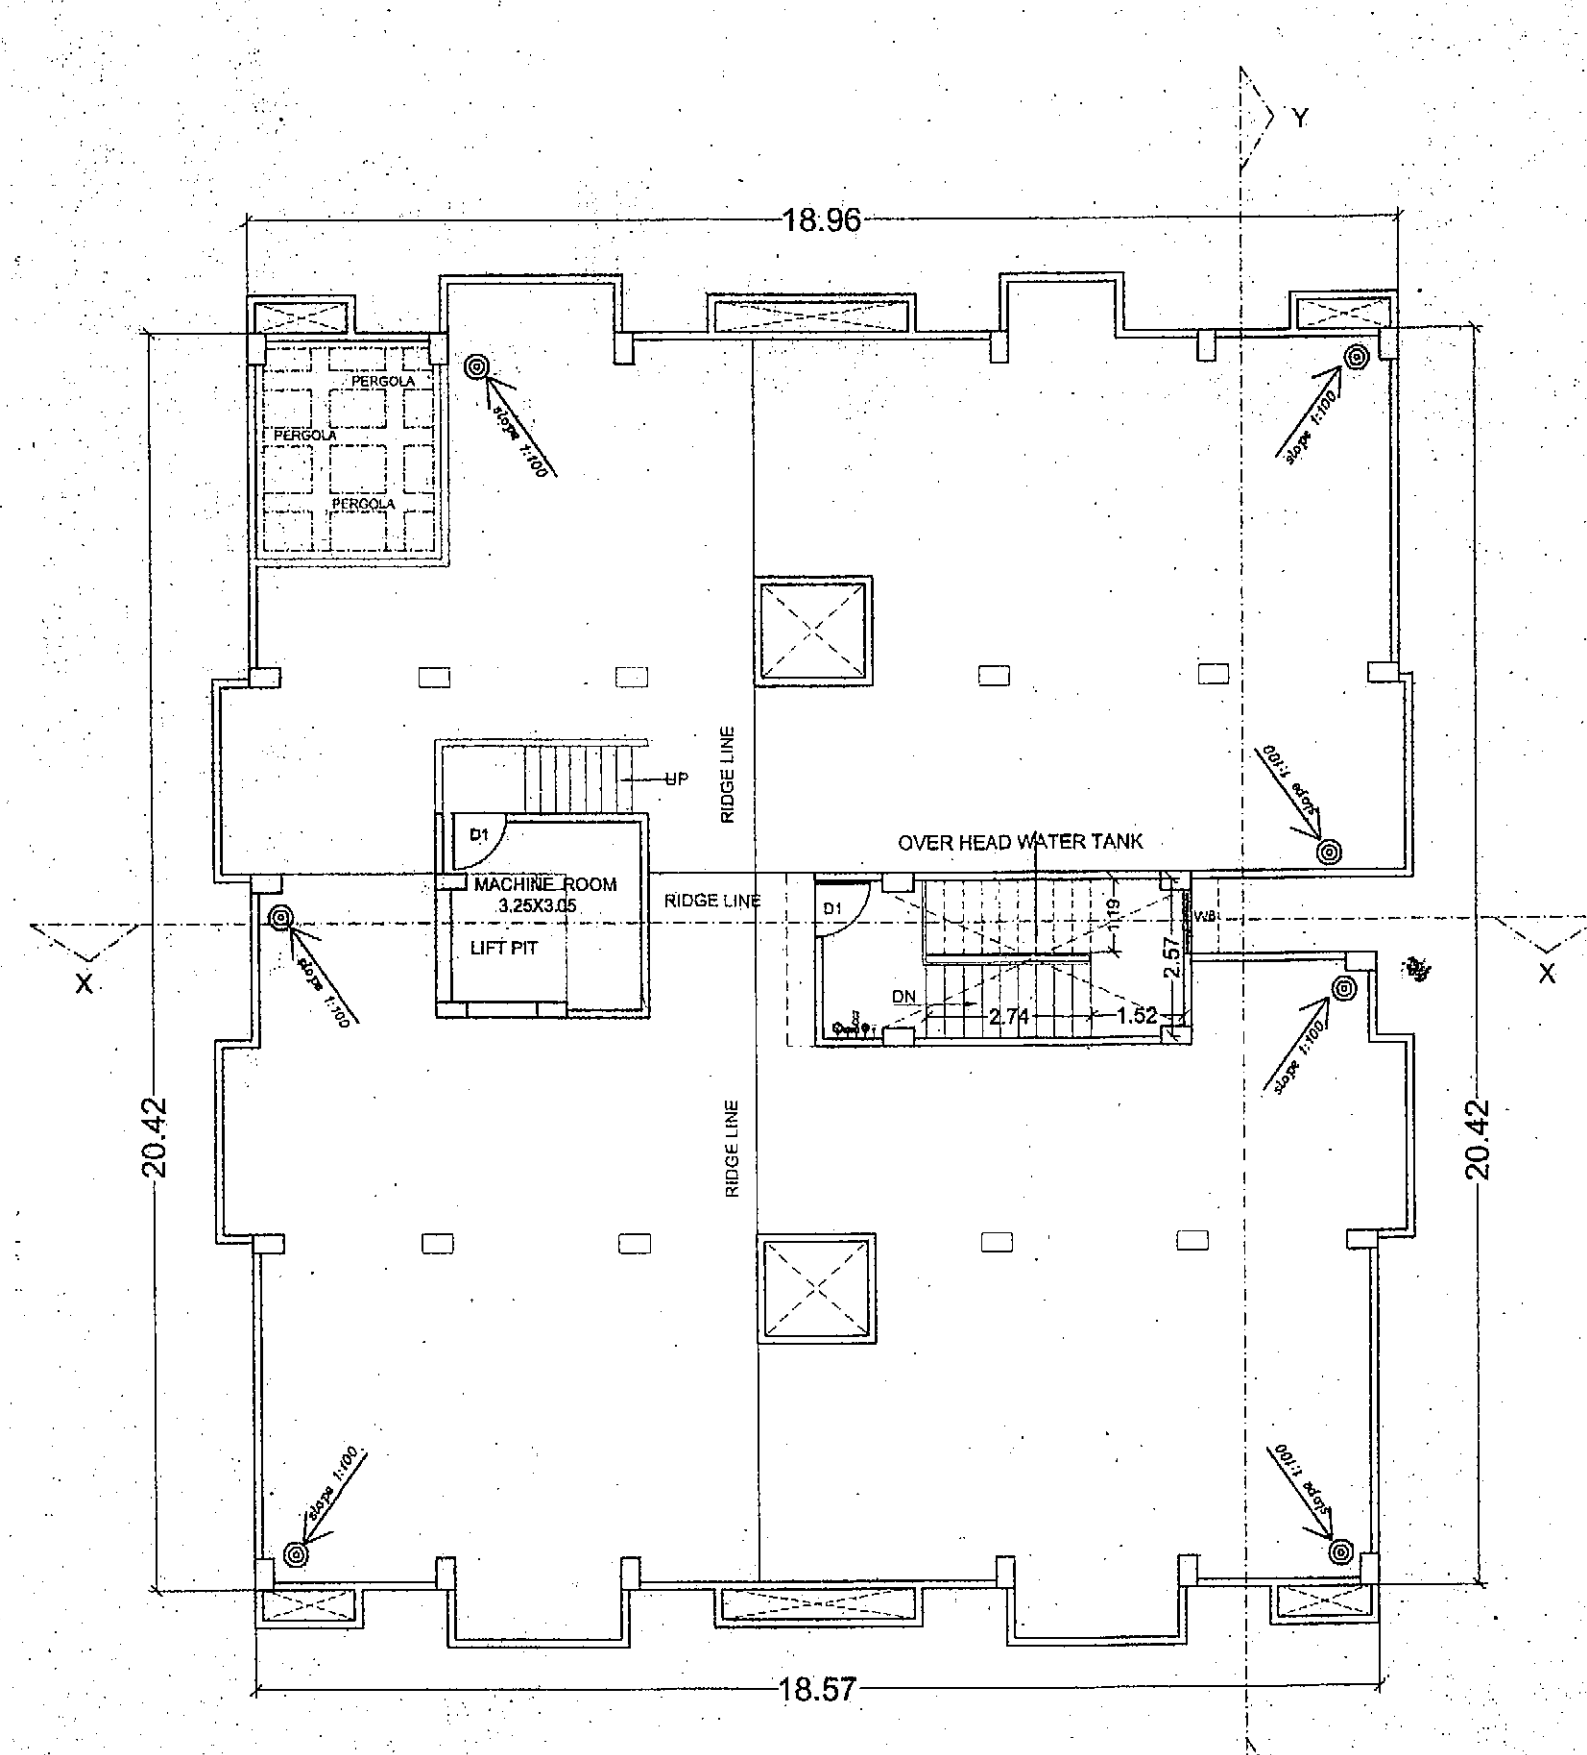


TERRACE PLAN
SCALE 1:100

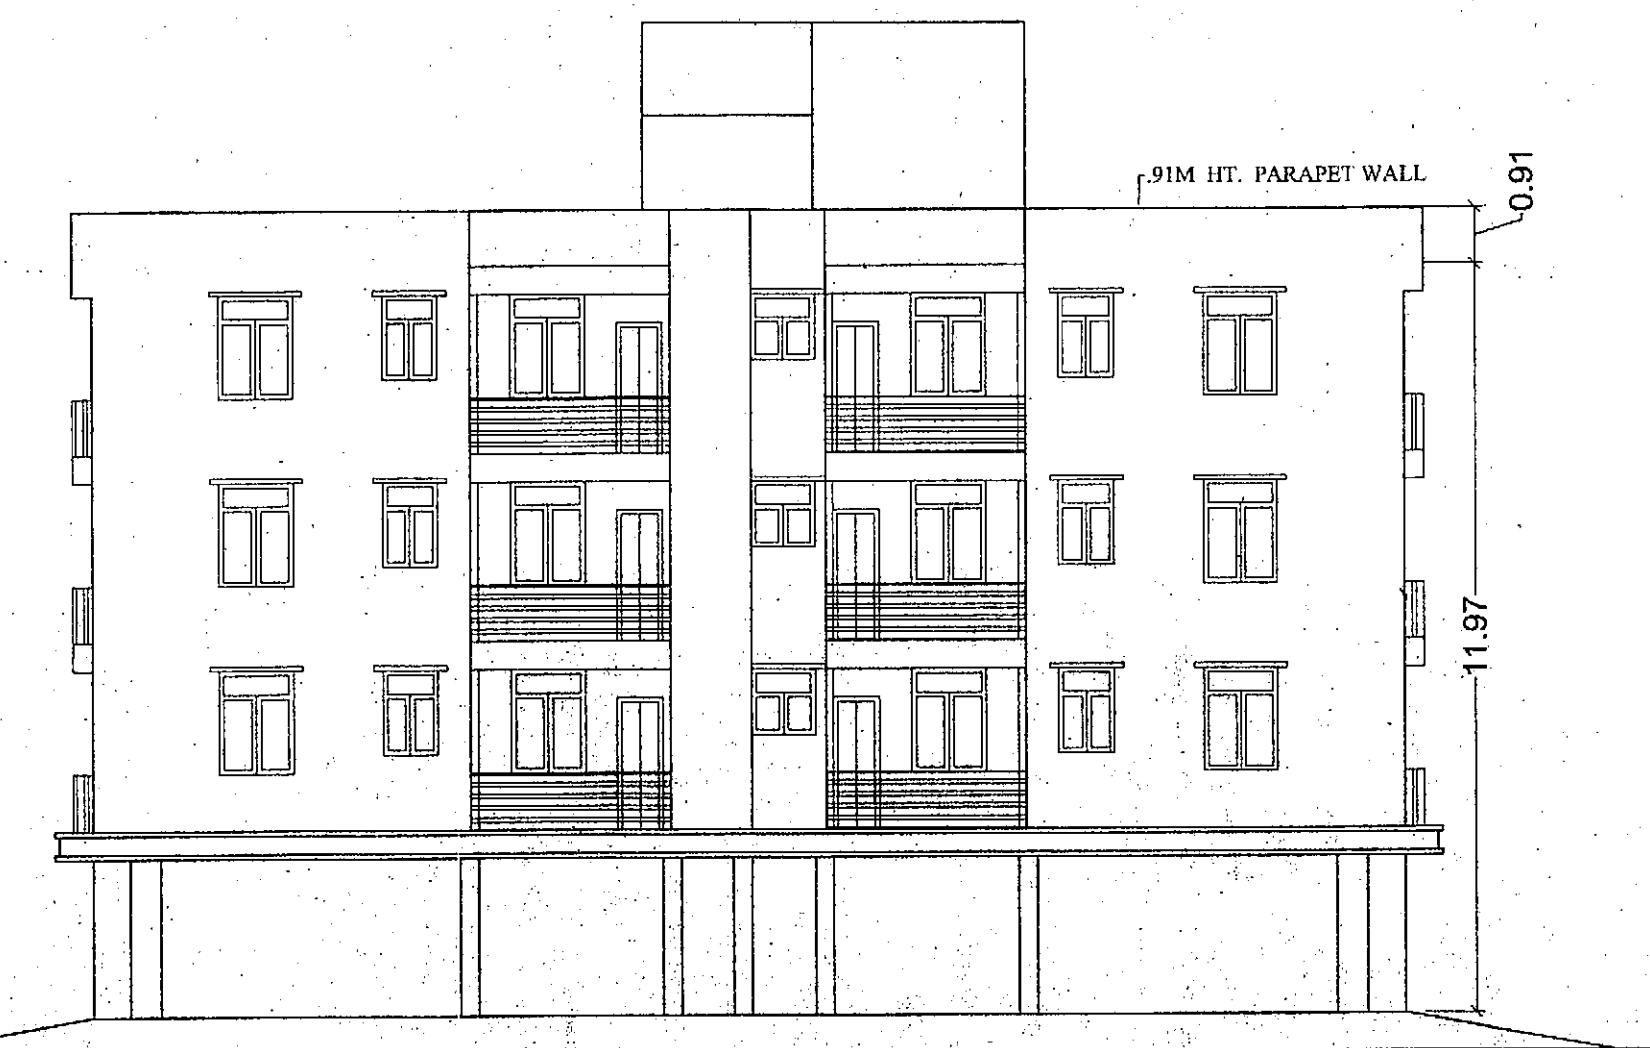

RIGHT SIDE ELEVATION
SCALE 1:100

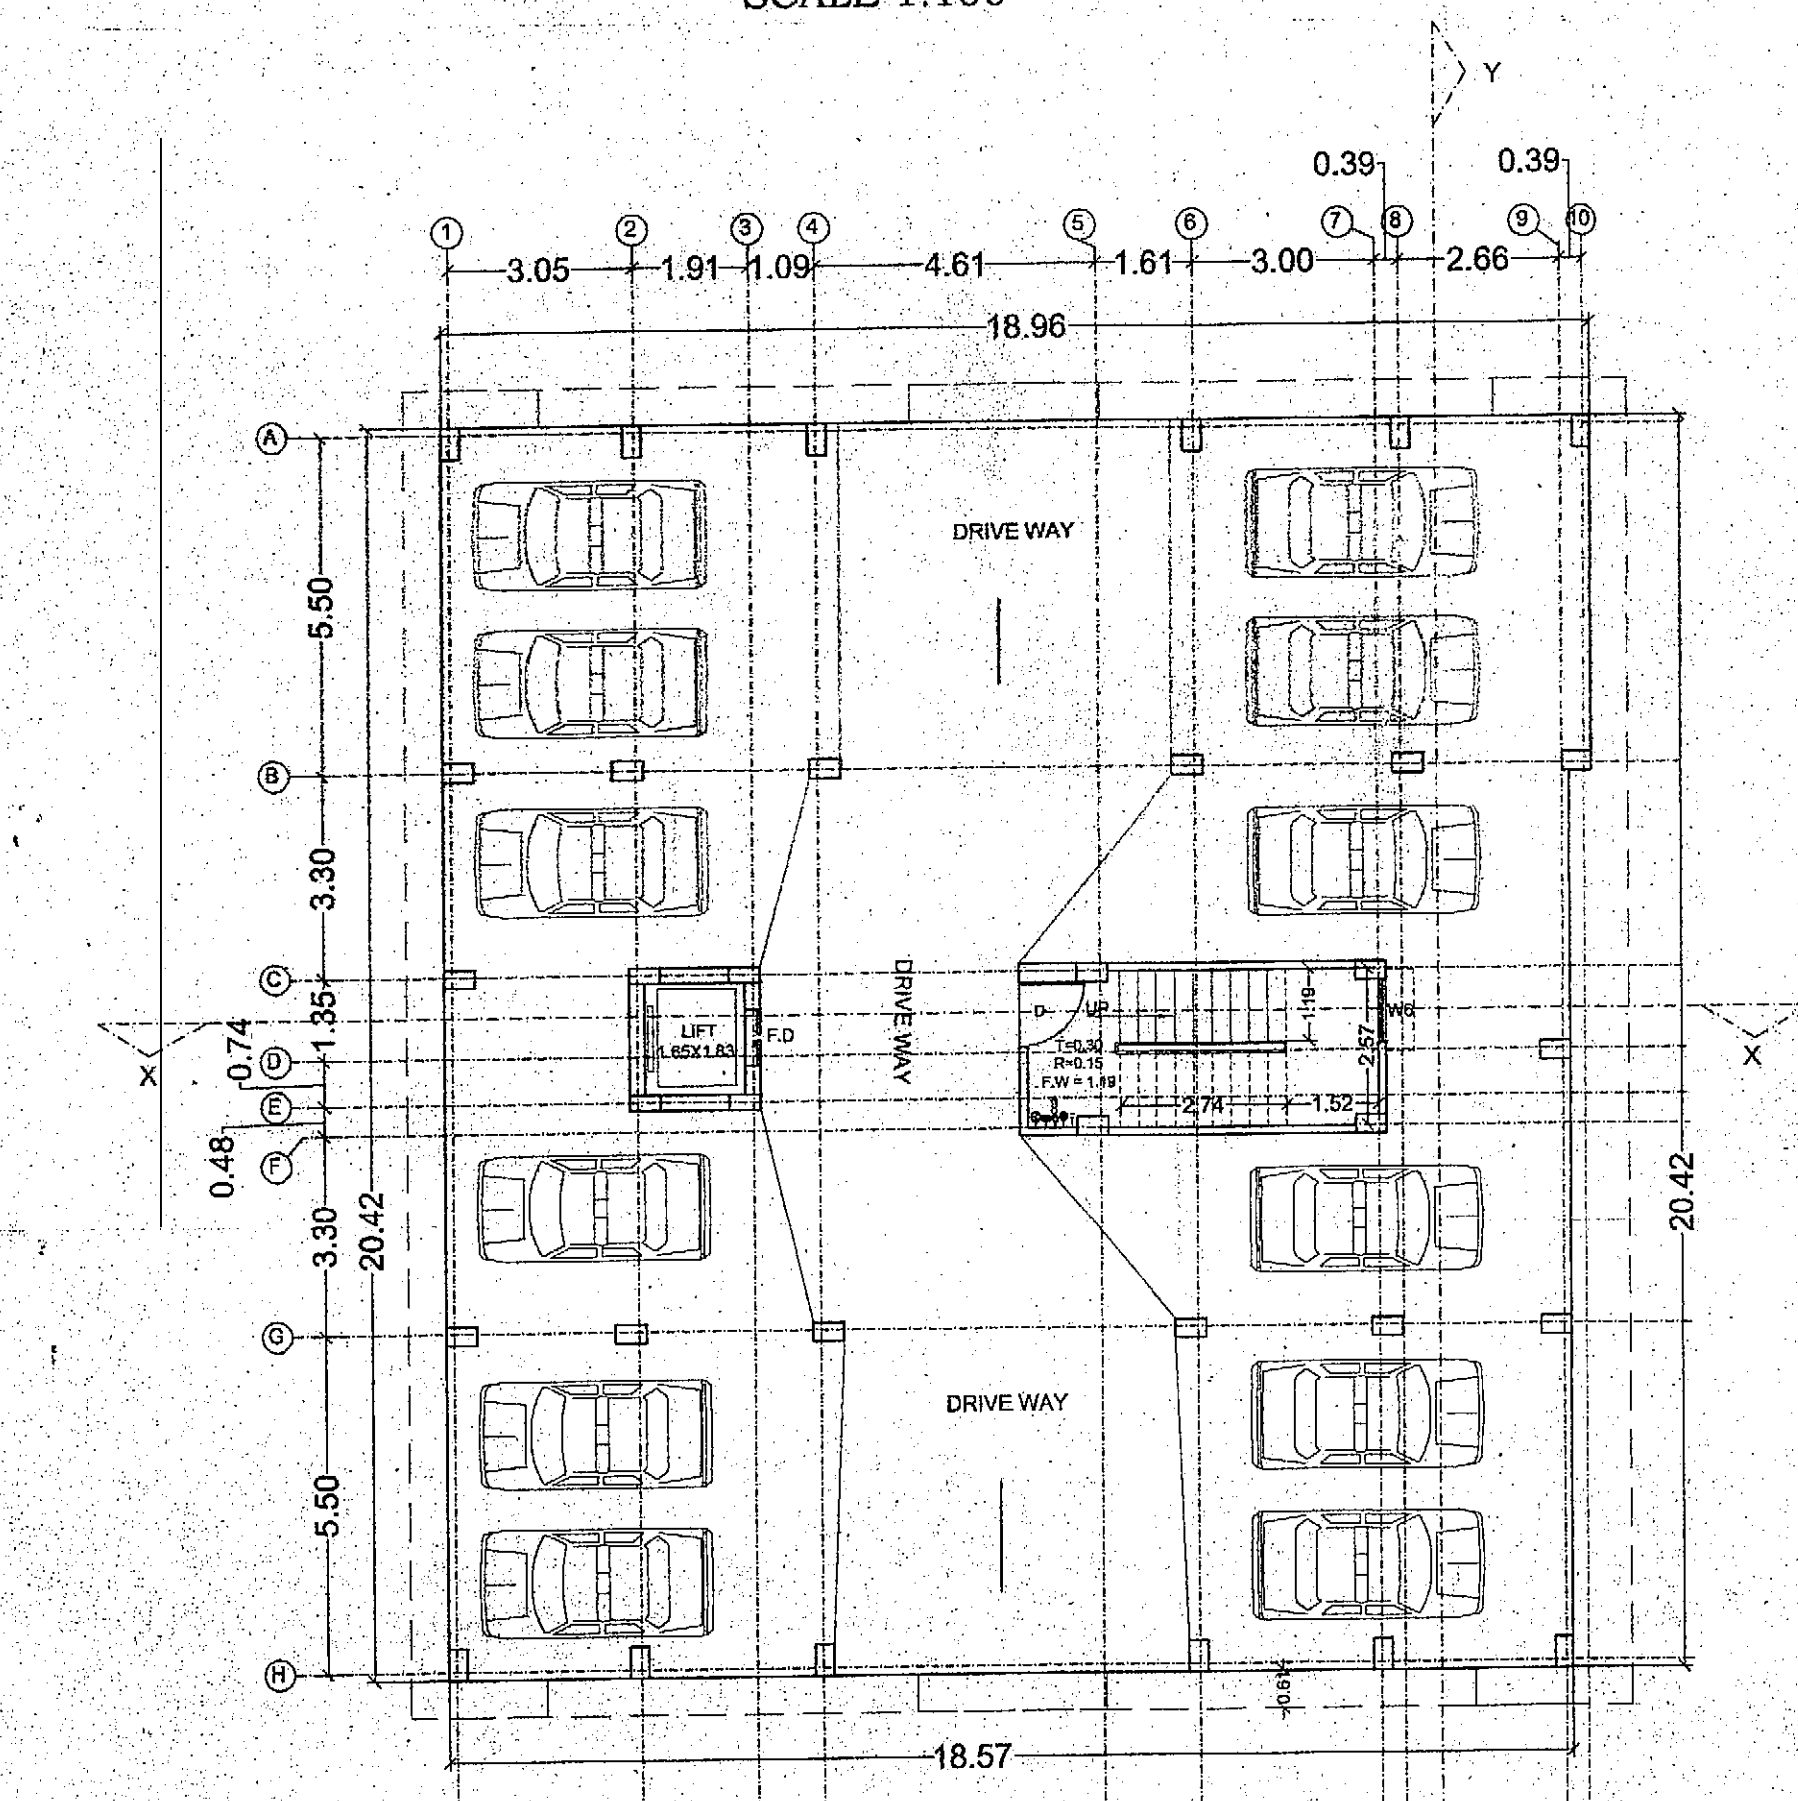

GROUND FLOOR PLAN
SCALE 1:100

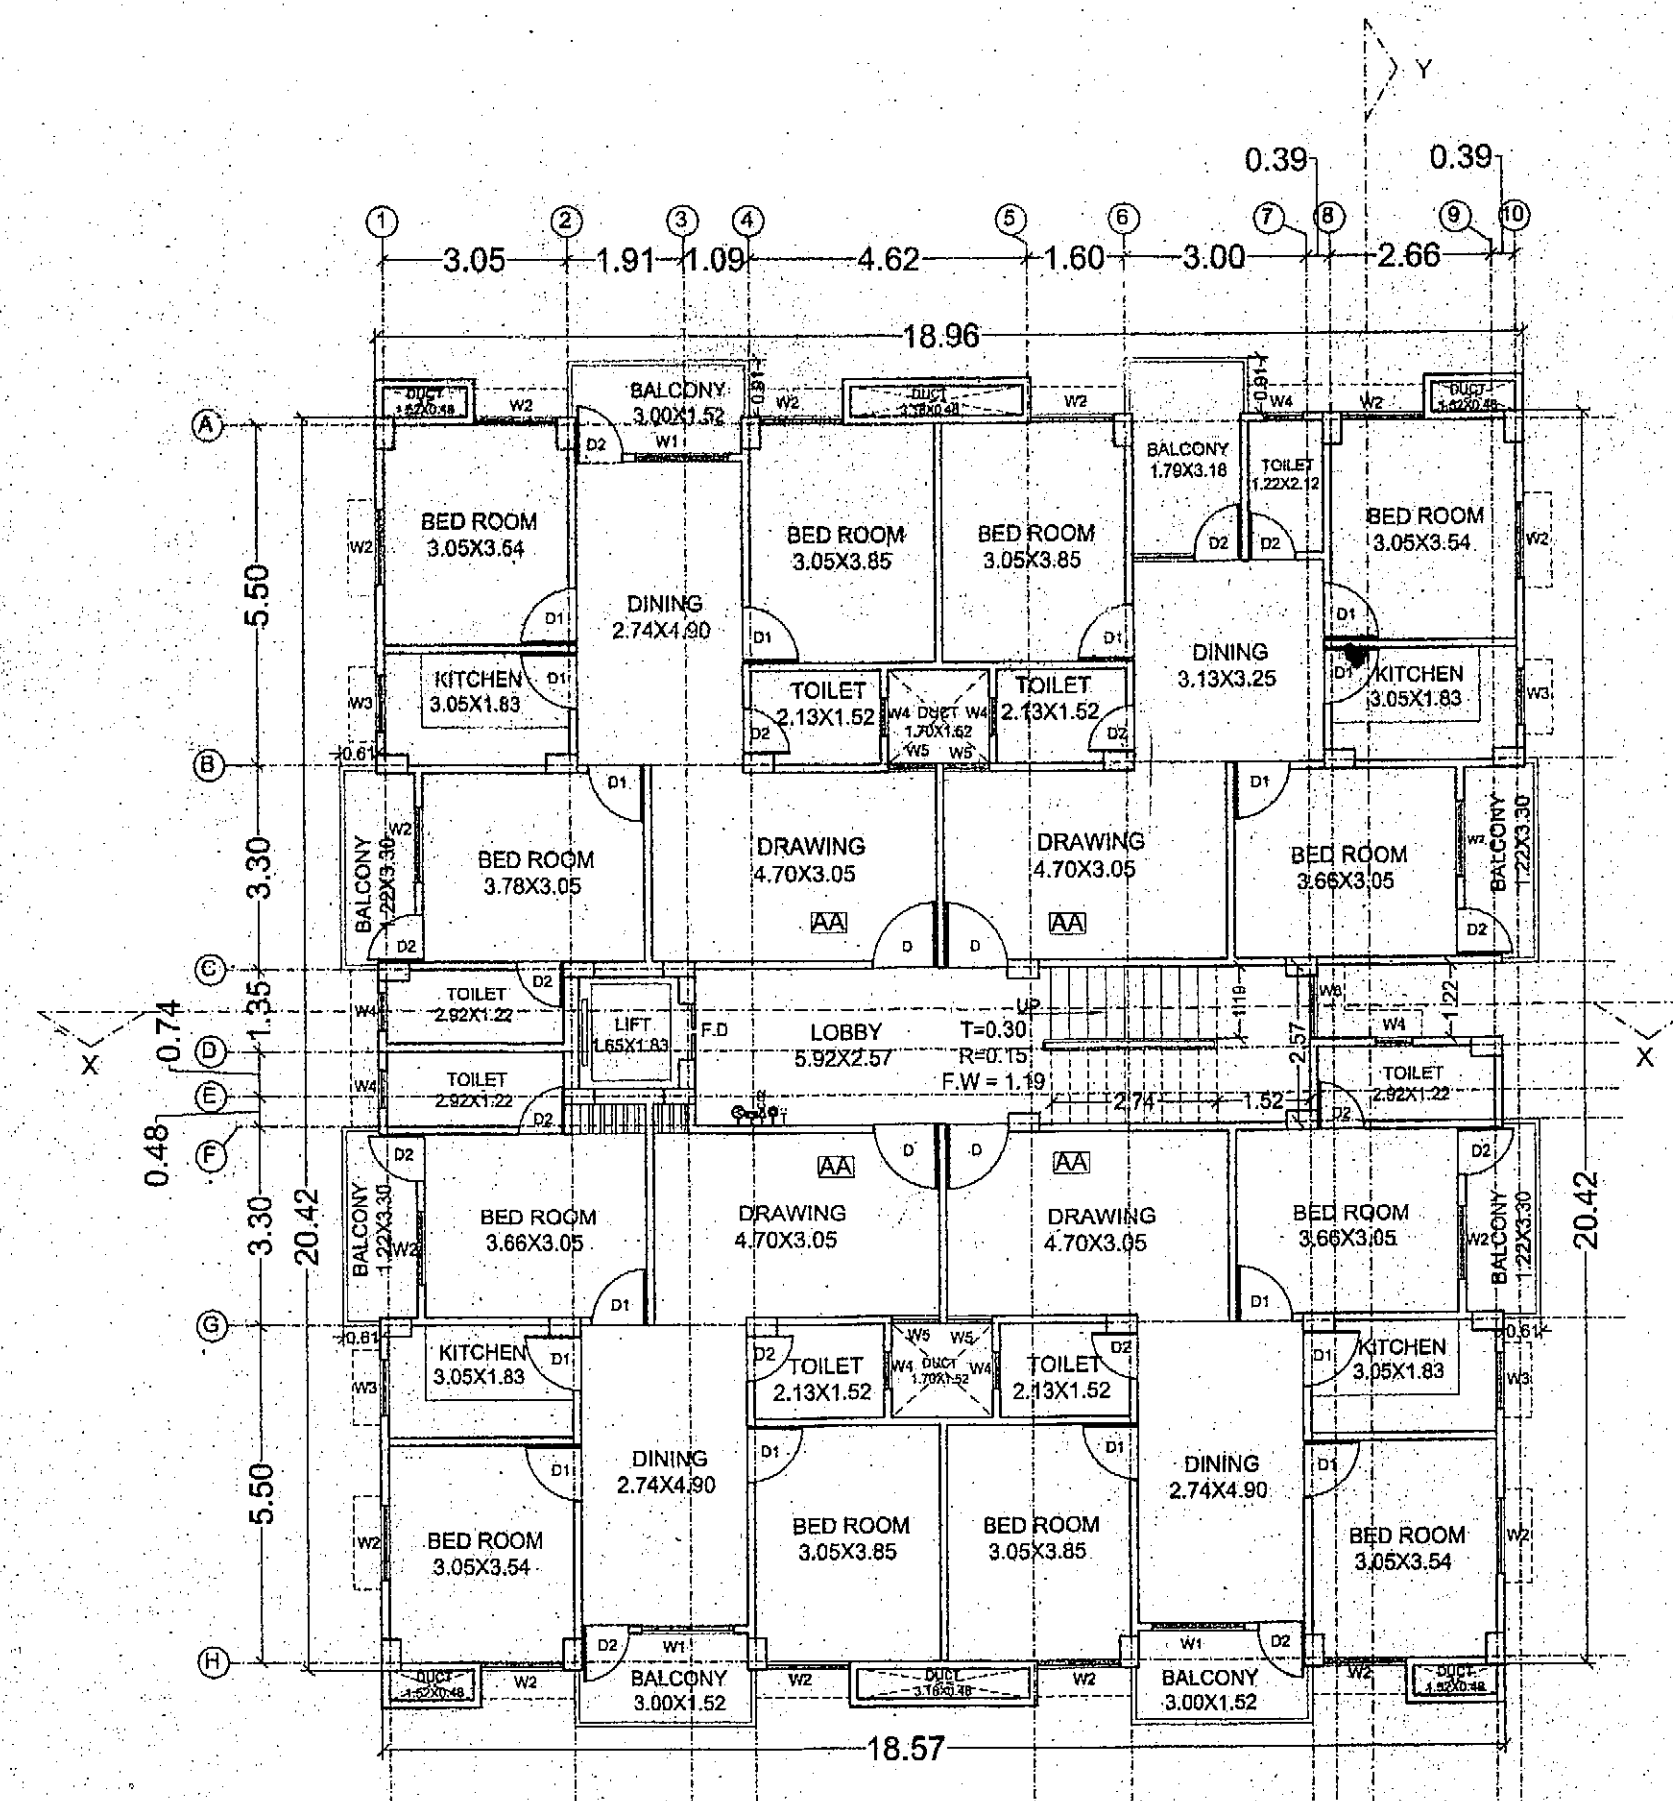

FIRST & SECOND FLOOR PLAN
SCALE 1:100