


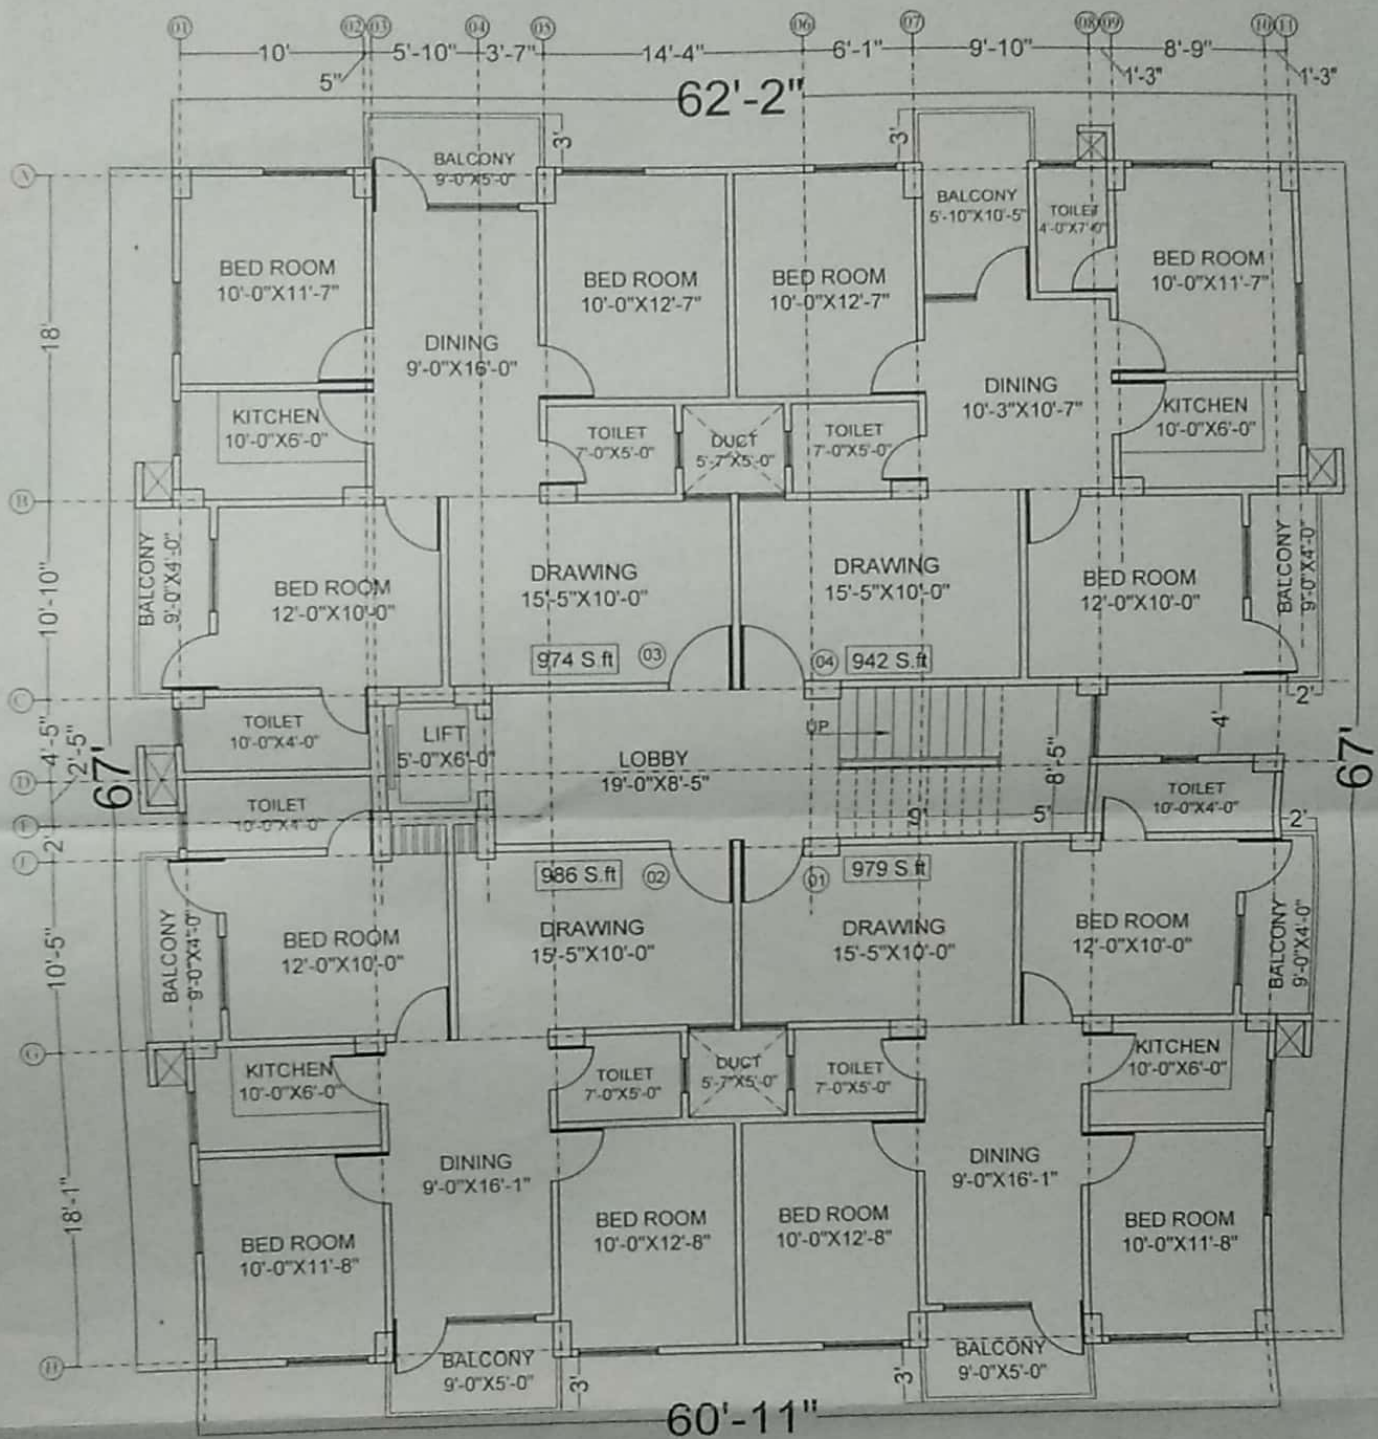

TYPICAL FLOOR AREA- 4203.00 S.FT.

G+3 STORY

PROJECT :- MAA LALITA COMPLEX AT SIK ANDARPUR, DANAPUR, PATNA	BUILDER & DEVELOPER KHELARI BUILDERS SHEET TITLE :- TYPICAL FLOOR PLAN	DATE :- 13.01.2018 DRAWN BY :- SAGAR CHOUDHURY	NORTH :- S E N W k&a Register and circulation ADDRESS: 10/1000, 10/1000, 10/1000
---	--	--	---