
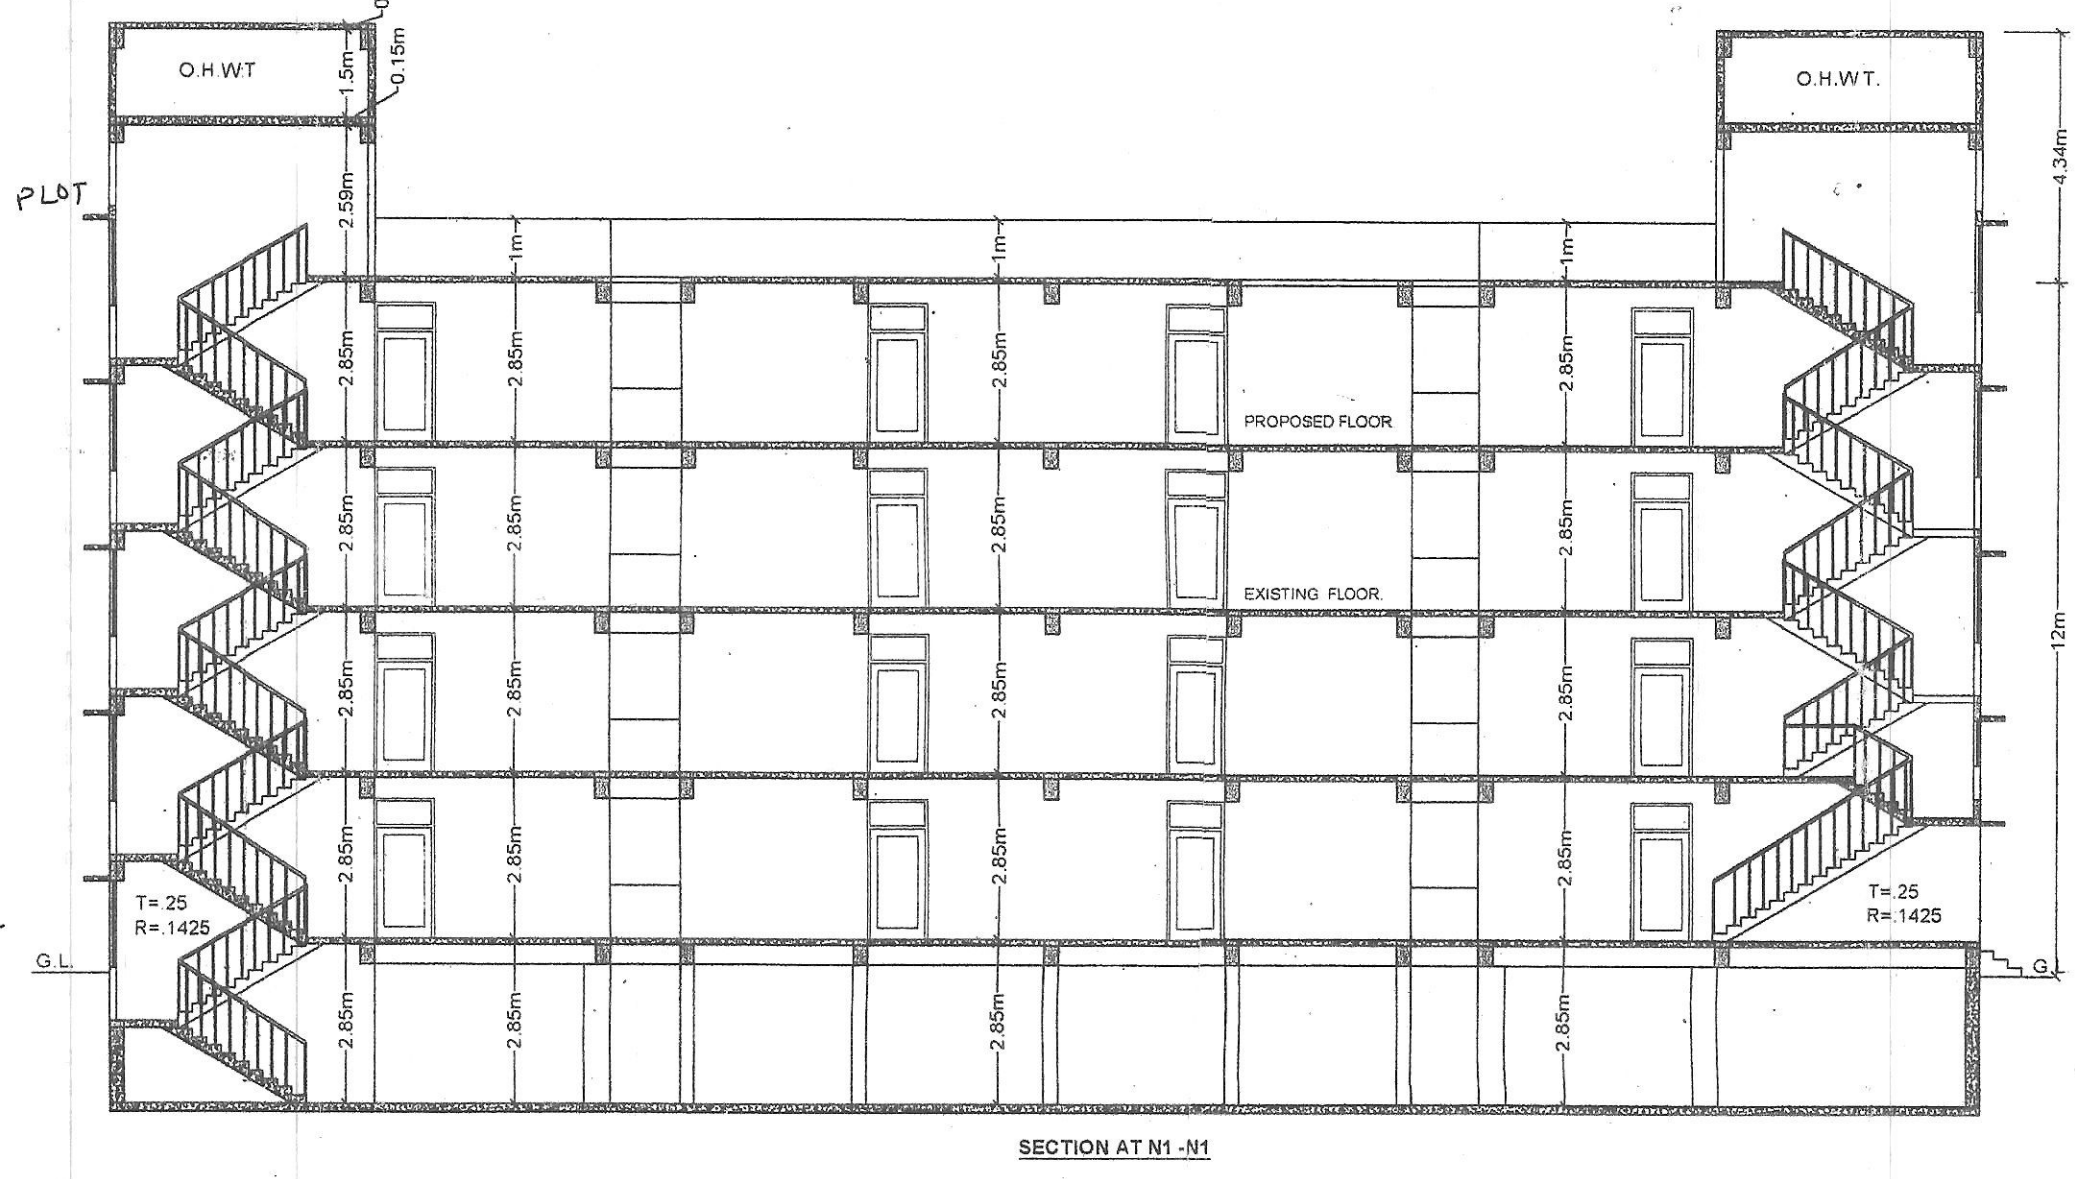


भागलपुर नाग सिन्हा जी रजिस्ट्रेशन सं. 1796/BMC/MAF/17-18
 तिथि 07/03/18 तमपिन नगरा सिन्हा 2007 की
 धारा 31 के तहत कार्यालय पत्रक 1796
 दिनांक 27/05/19 के B.T. 02/3 अफिलीट
 भवन को बकाया गया। स्वीकृत तबसे को मान्य
 स्वीकृति प्राप्त होना चाहिए।

WARD No- 06




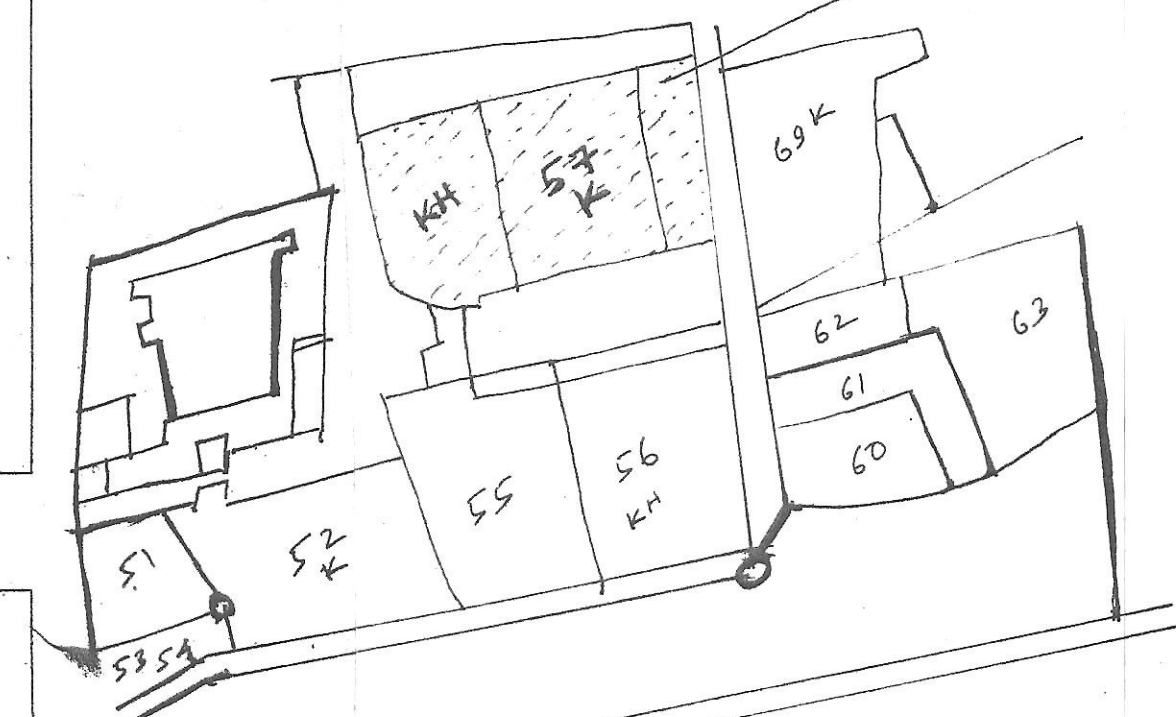


RAJESH KUMAR
CERTIFIED ARCHITECT
Bhagpur Municipal Corporation, Bhagpur
Reg. No. DM-2 KC 691/2007

24/11/27-5/19
Municipal Commissioner
Bhagpur Municipal Corporation

For SB Constructors Private Limited

Sayul Khan
Director

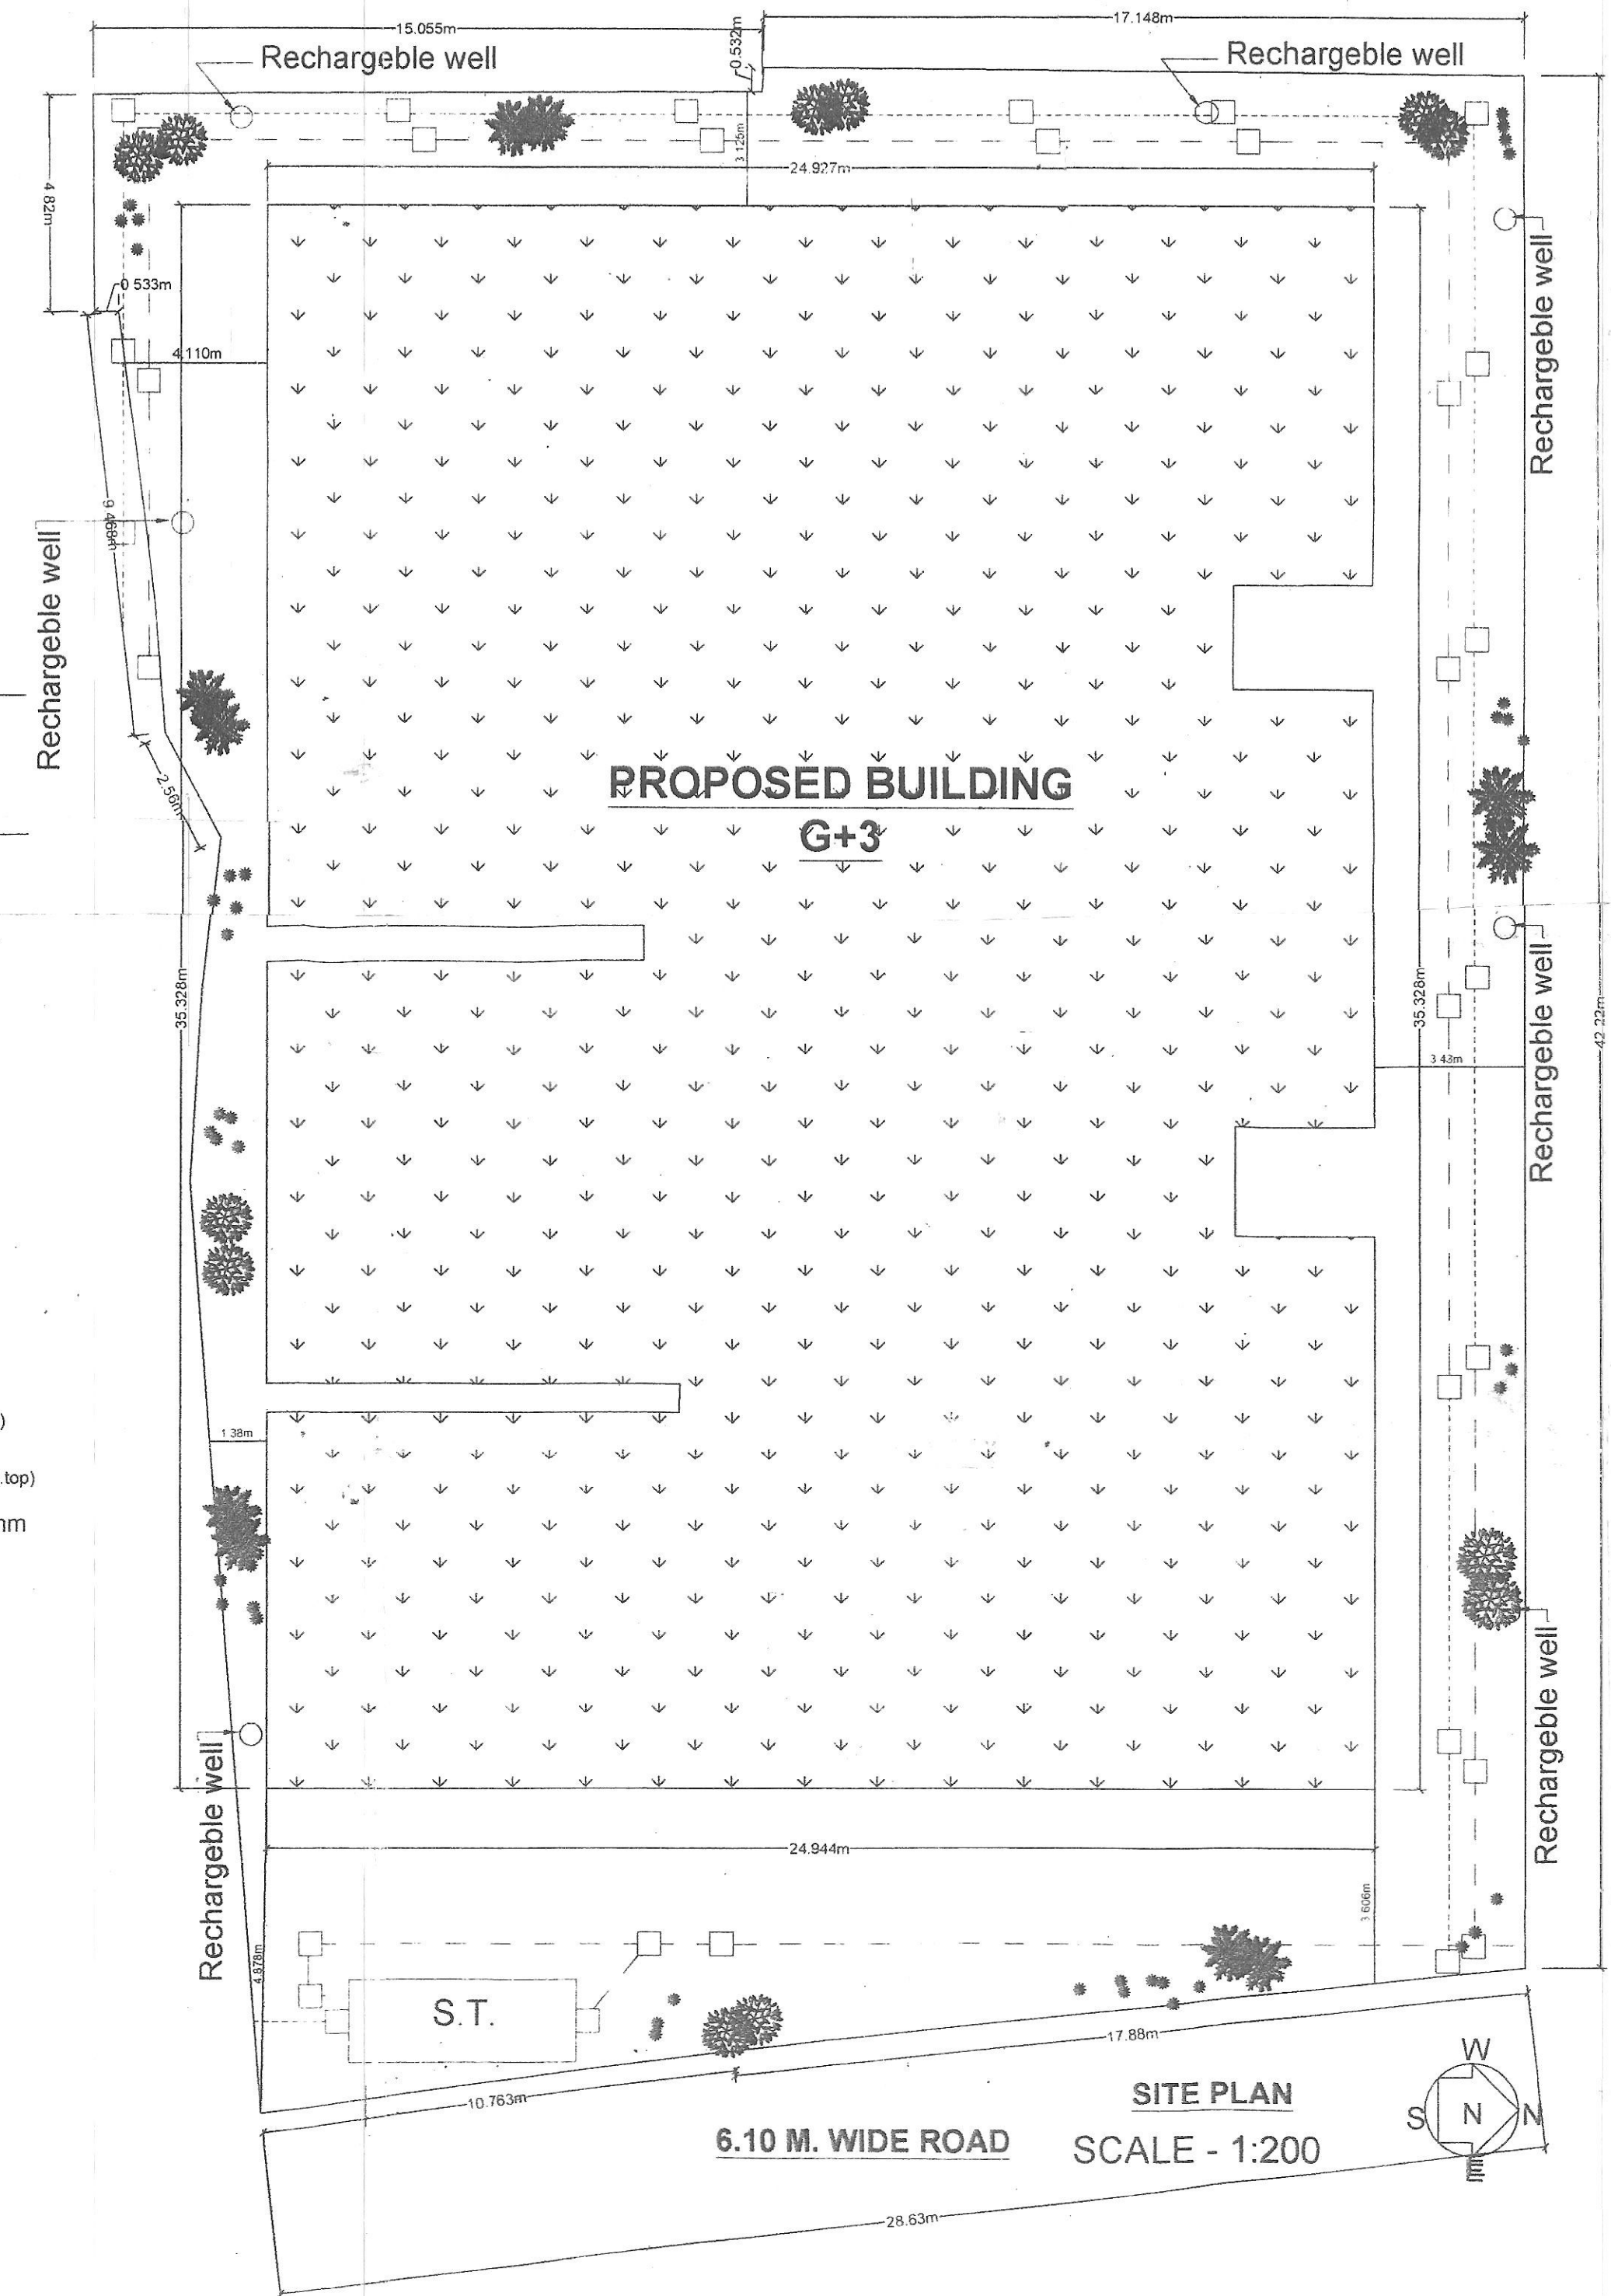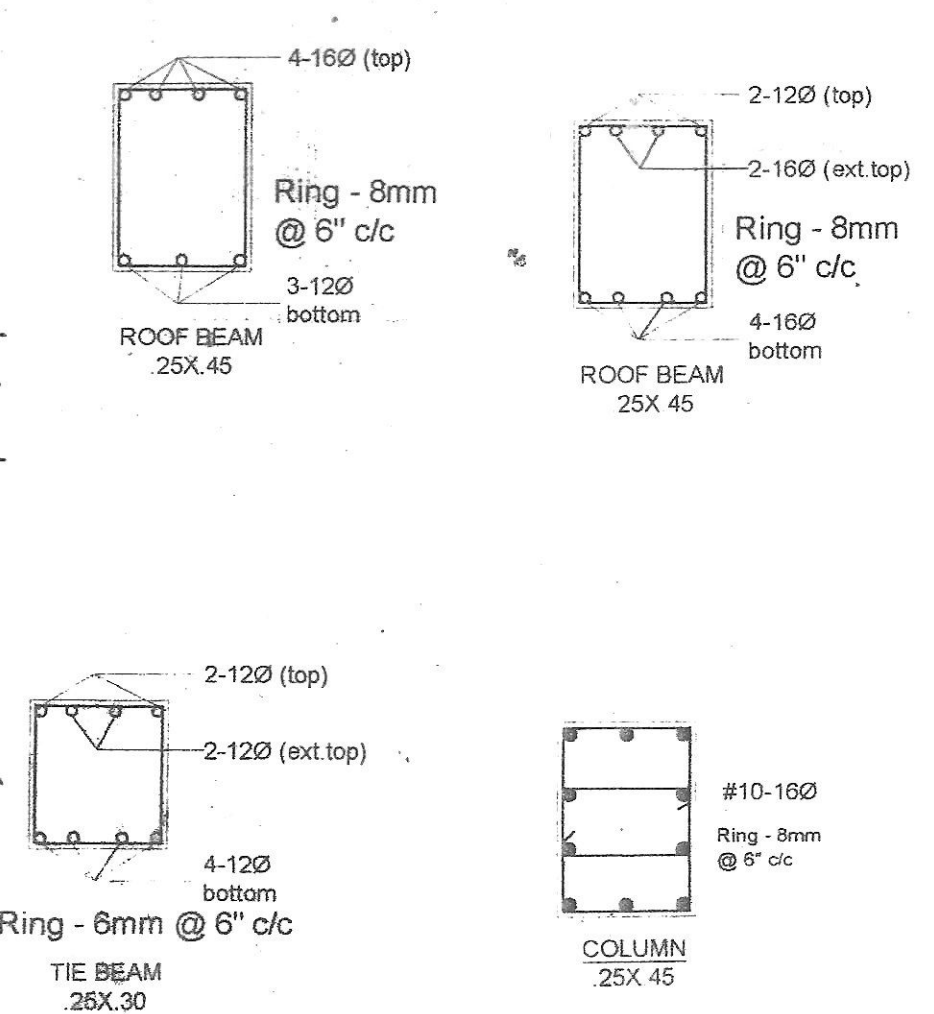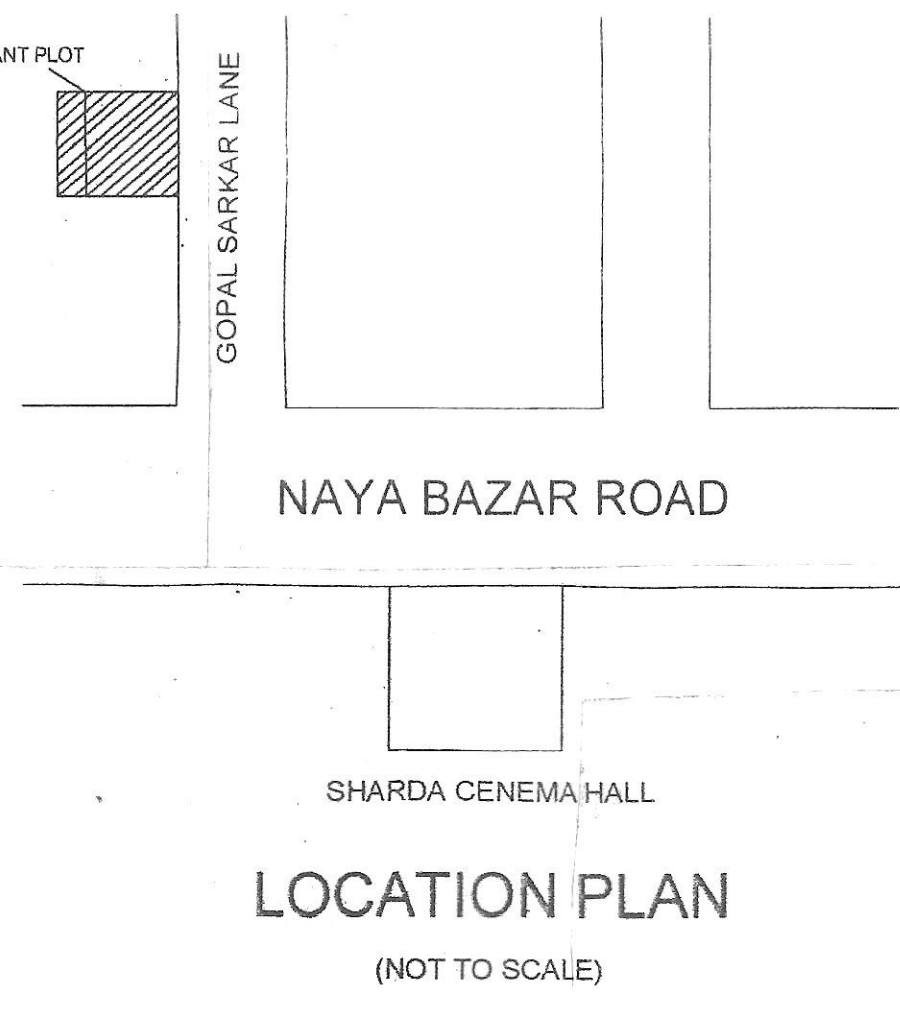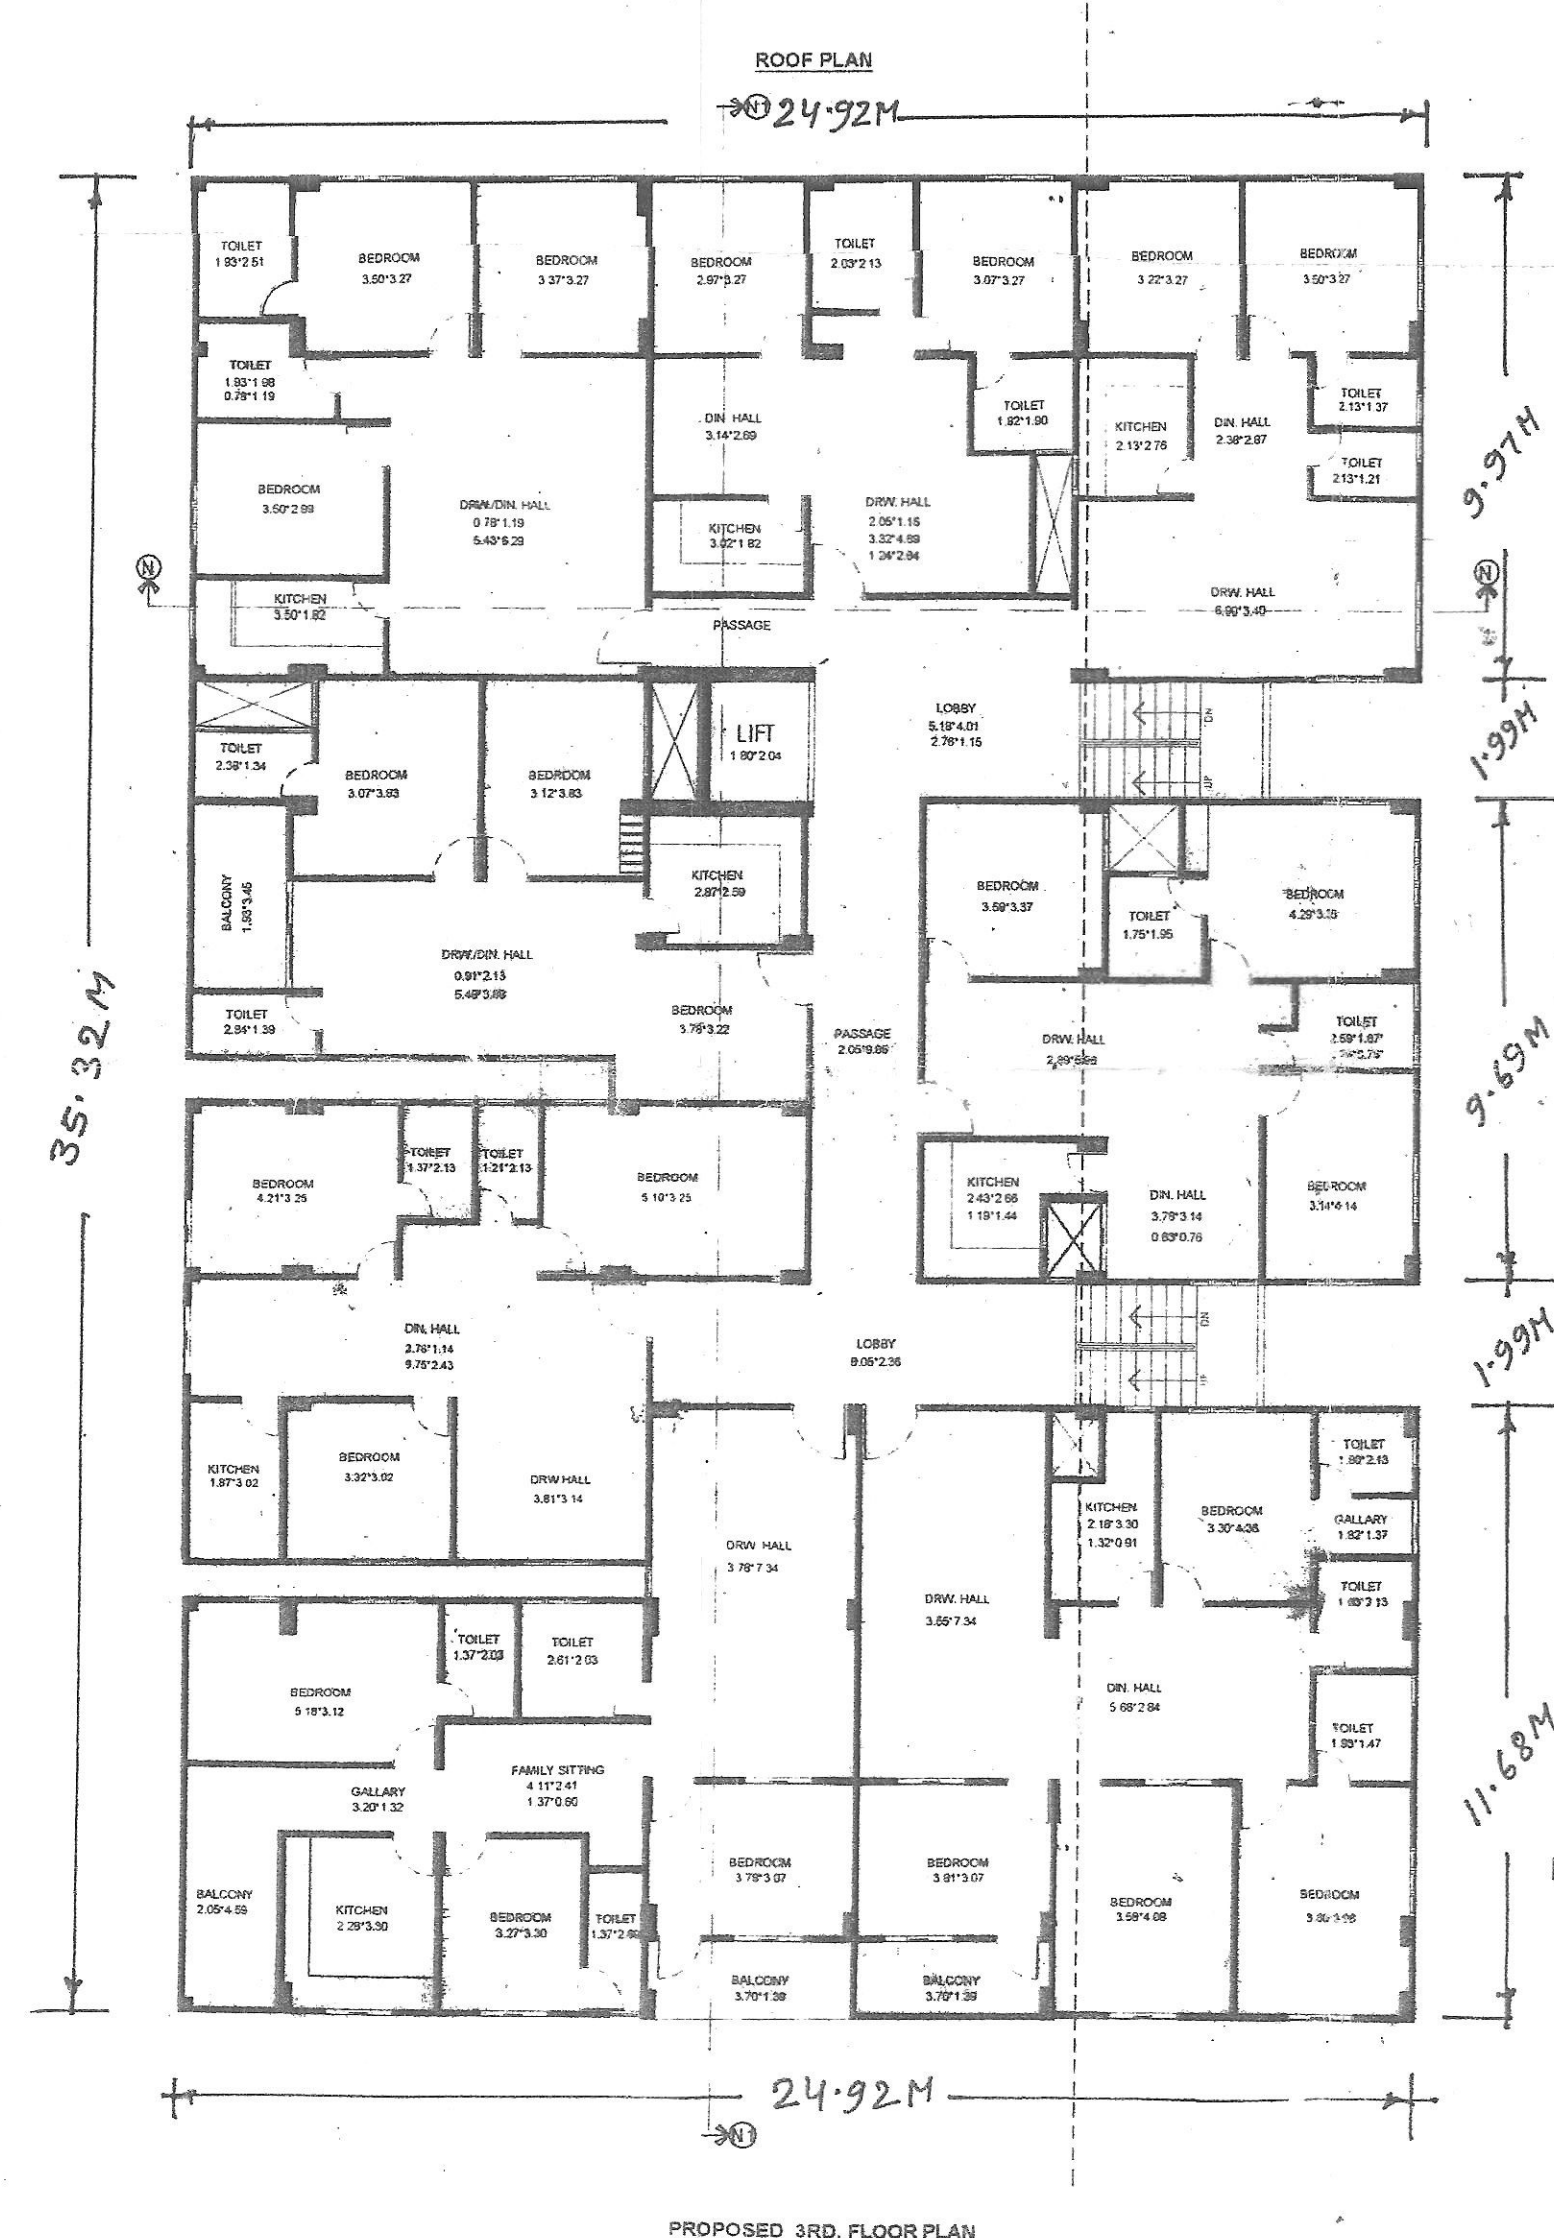

SHEET No-1









SPECIFICATIONS	
FOUNDATION	R.C.C. PILE FOUNDATION AS / STR. DESIGNER
SUPER STRUCT. 1ST CLASS BK WORK	IN 1.8 C.M. UPTO CEILING
R.C.C. WORK	SLAB, LINTEL, BEAM, STAIRCASE WITH PROPER REINFORCEMENT
ROOFING	10TH LIME TERRACING OVER 10TH R.C.C. ROOF SLAB
FLOORING	TILE FLOORING OVER 15TH DRY REAMED KHOA OVER 076TH BK. FLAT SOLING OVER SAND FILLING
WOOD WORK	SAL WOOD PROVIDED DOORS & WINDOWS CHOUKHAT AND TEAK WOOD SHUTTER
PLASTER	012 TH C.M. PLASTER BOTH SIDE OF THE WALLS
FINISHING	TWO COAT WHITE WASH IN & OUT SIDE OF THE WALLS

DESIGN OF SEPTIC TANK


TOTAL NOS. OF FLATS = 32 NOS.
TOTAL NOS. OF PERSONS (6 PERSONS EACH FLAT APPROX) = 192 NOS.
EACH PERSONS REQUIRED CAPACITY = 0.085 cum/day.
REQUIRED CAPACITY = 16.32 cum/day.
ACTUAL CAPACITY OF S.T. IS MORE THAN 3 TIMES OF REQUIRED CAPACITY = 16.32 X 3 = 48.96 CU. M.
PROVIDED SIZE OF SEPTIC TANK = 4.0X2.5X2.5X2 = 50.0 CU. M.

DESIGN OF OVER HEAD WATER TANK


TOTAL NOS. OF PERSONS = 192 NOS.
EACH PERSONS REQUIRED OF WATER = 135 L.P.H.
REQUIRED CAPACITY = 135X192 = 25920 LTS.
ADD 5% LEAKAGE OF WATER = 1296 + 25920 = 27216 LTS.
SIZE OF O.H.W.T. = 2.13X4.39X1.50 = 14.02 CU. M.
14.02X1011 = 14174 LTS. X2 = 28348.0 LTS.

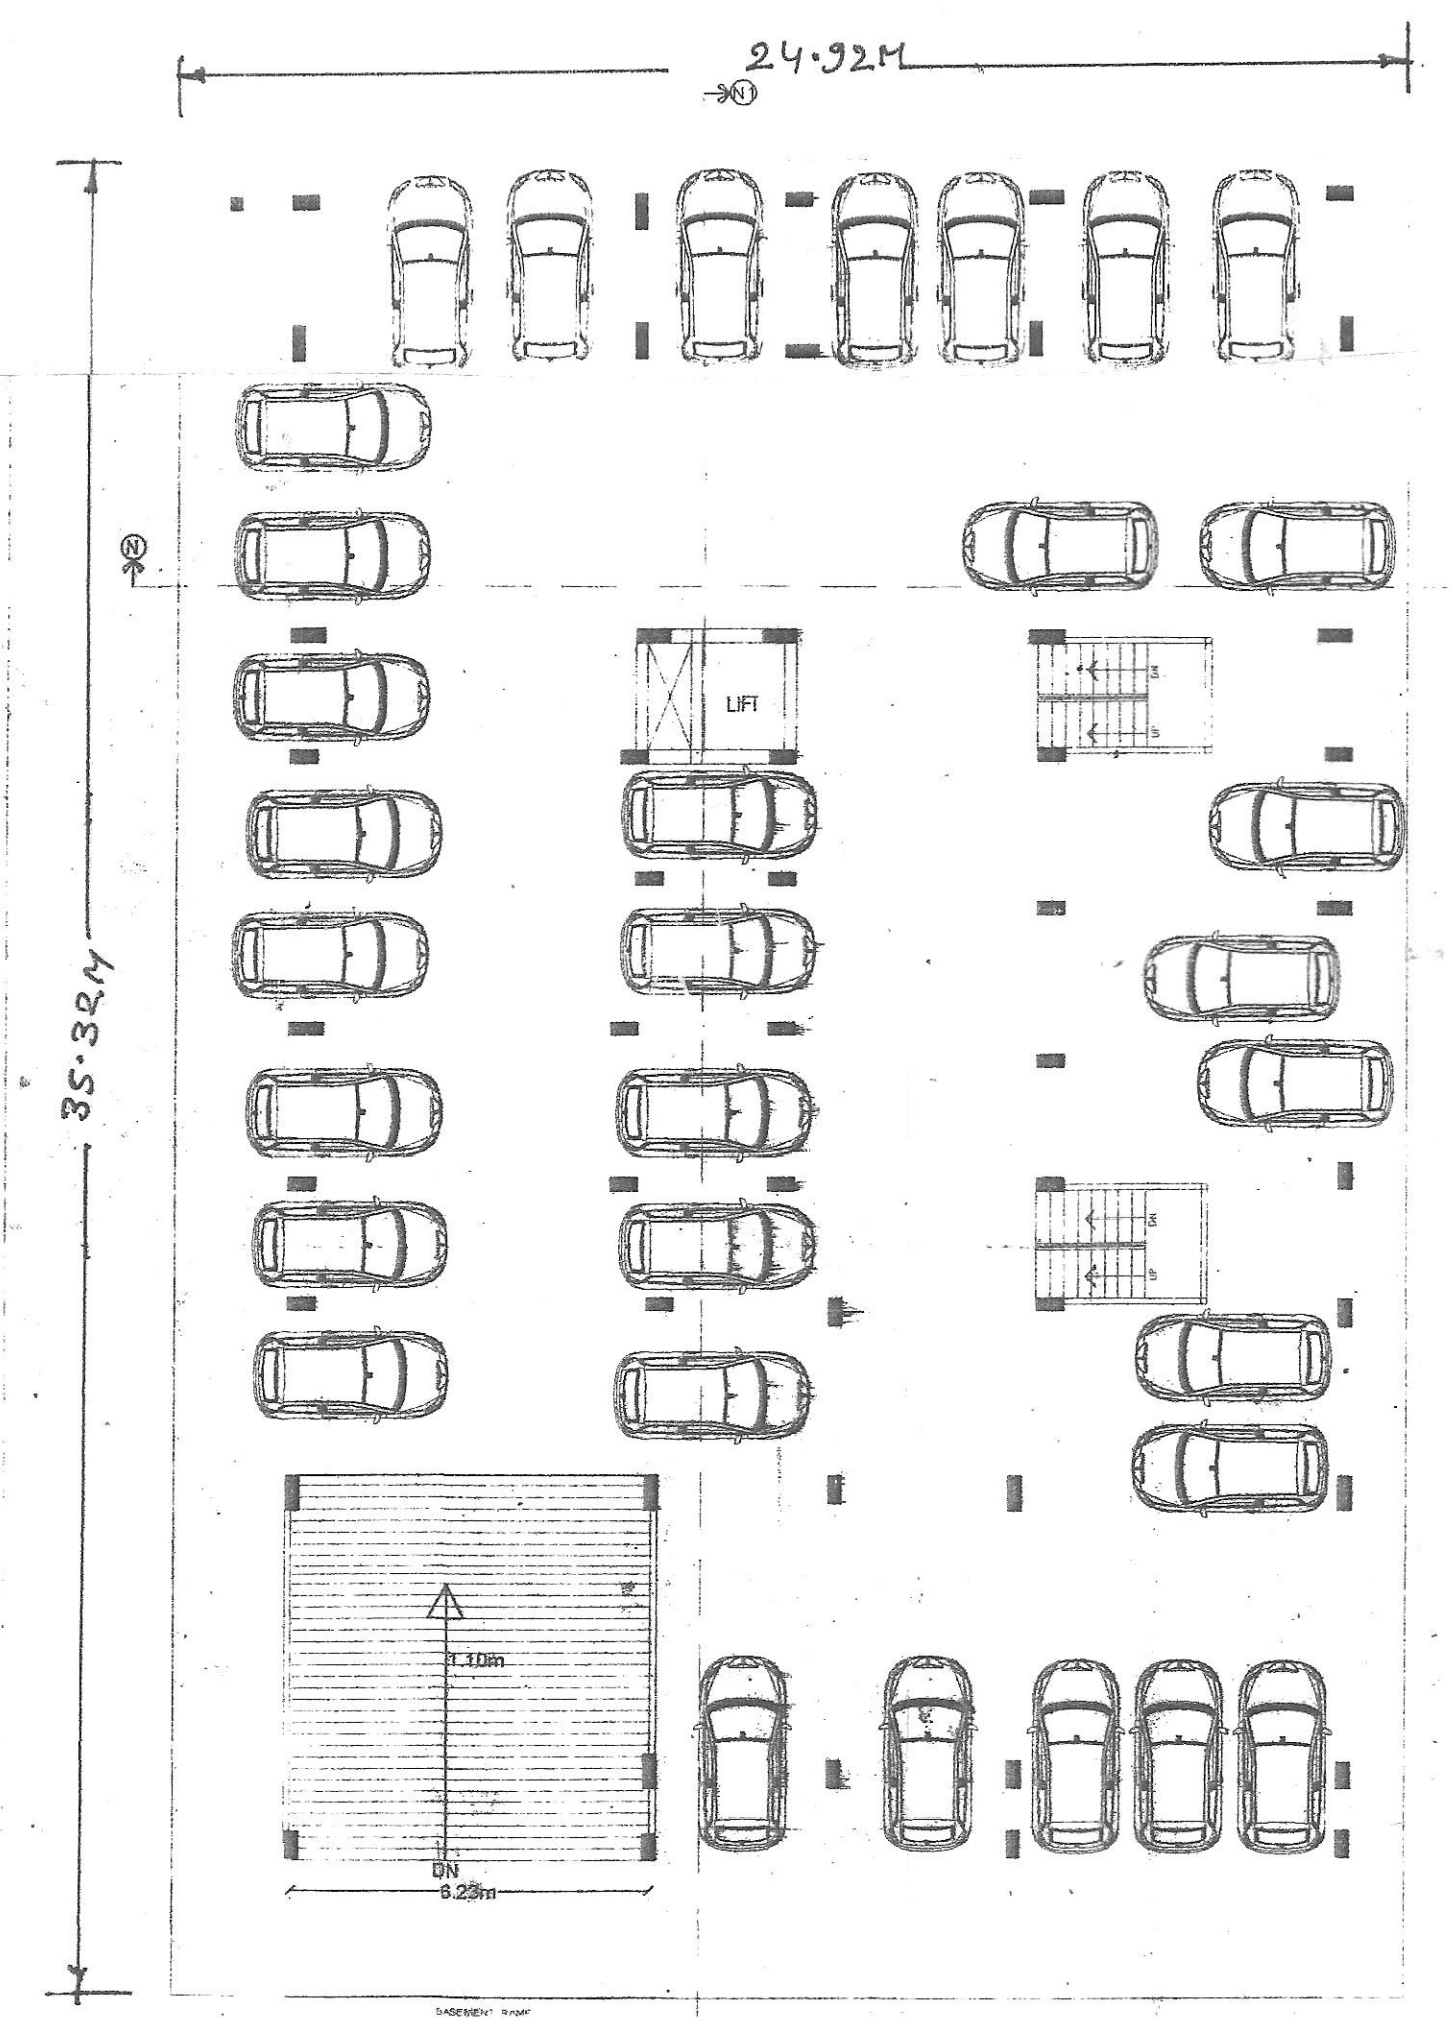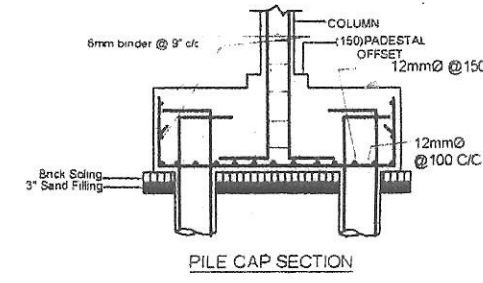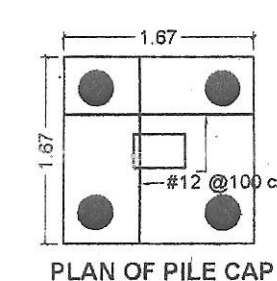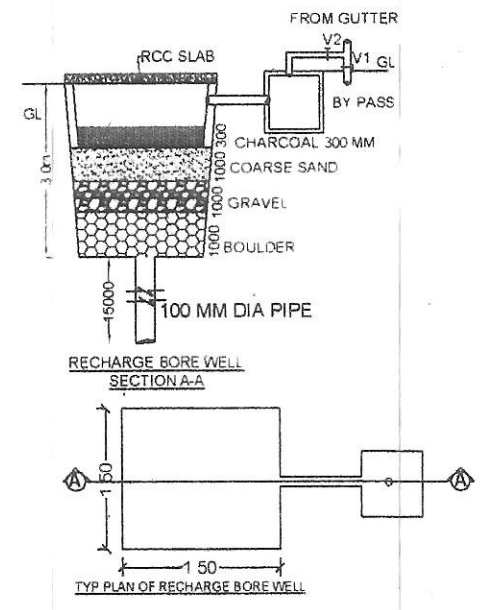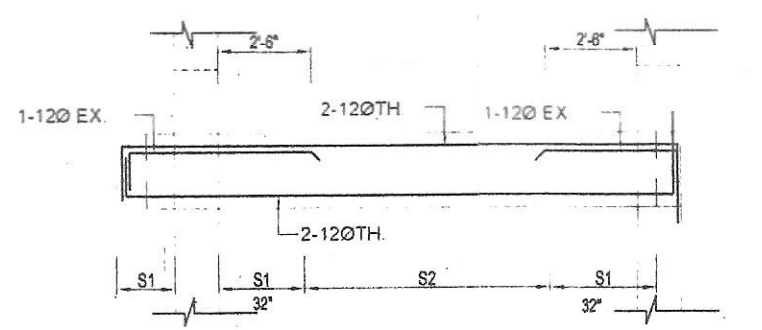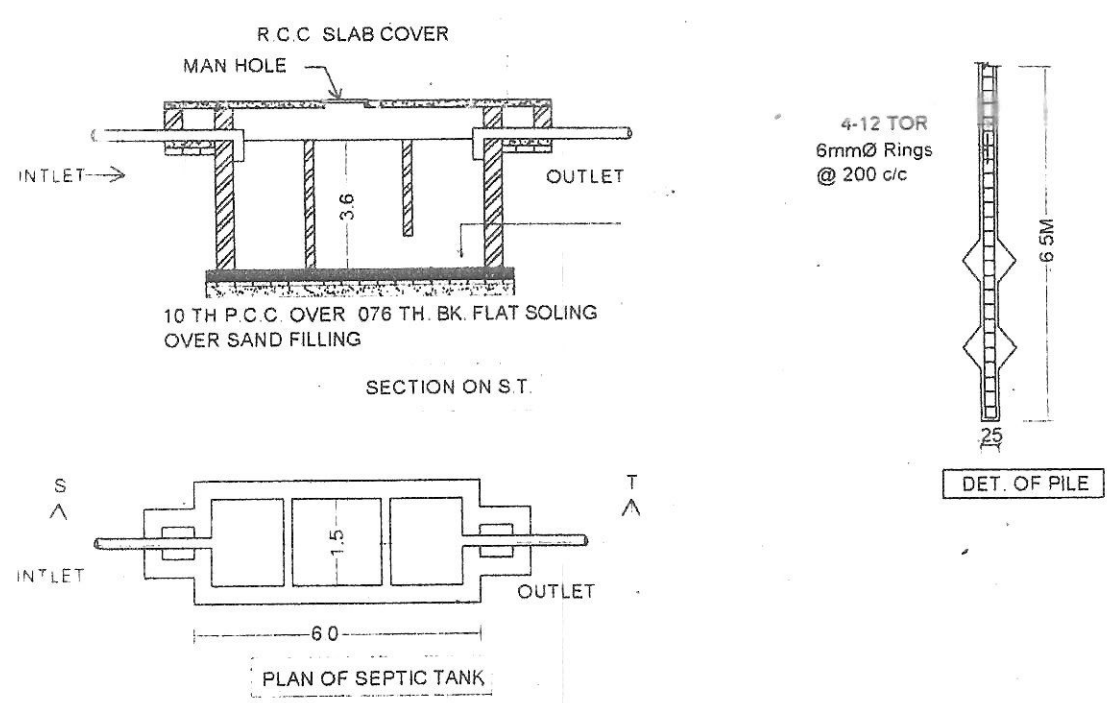

EXISTING BASEMENT PLAN

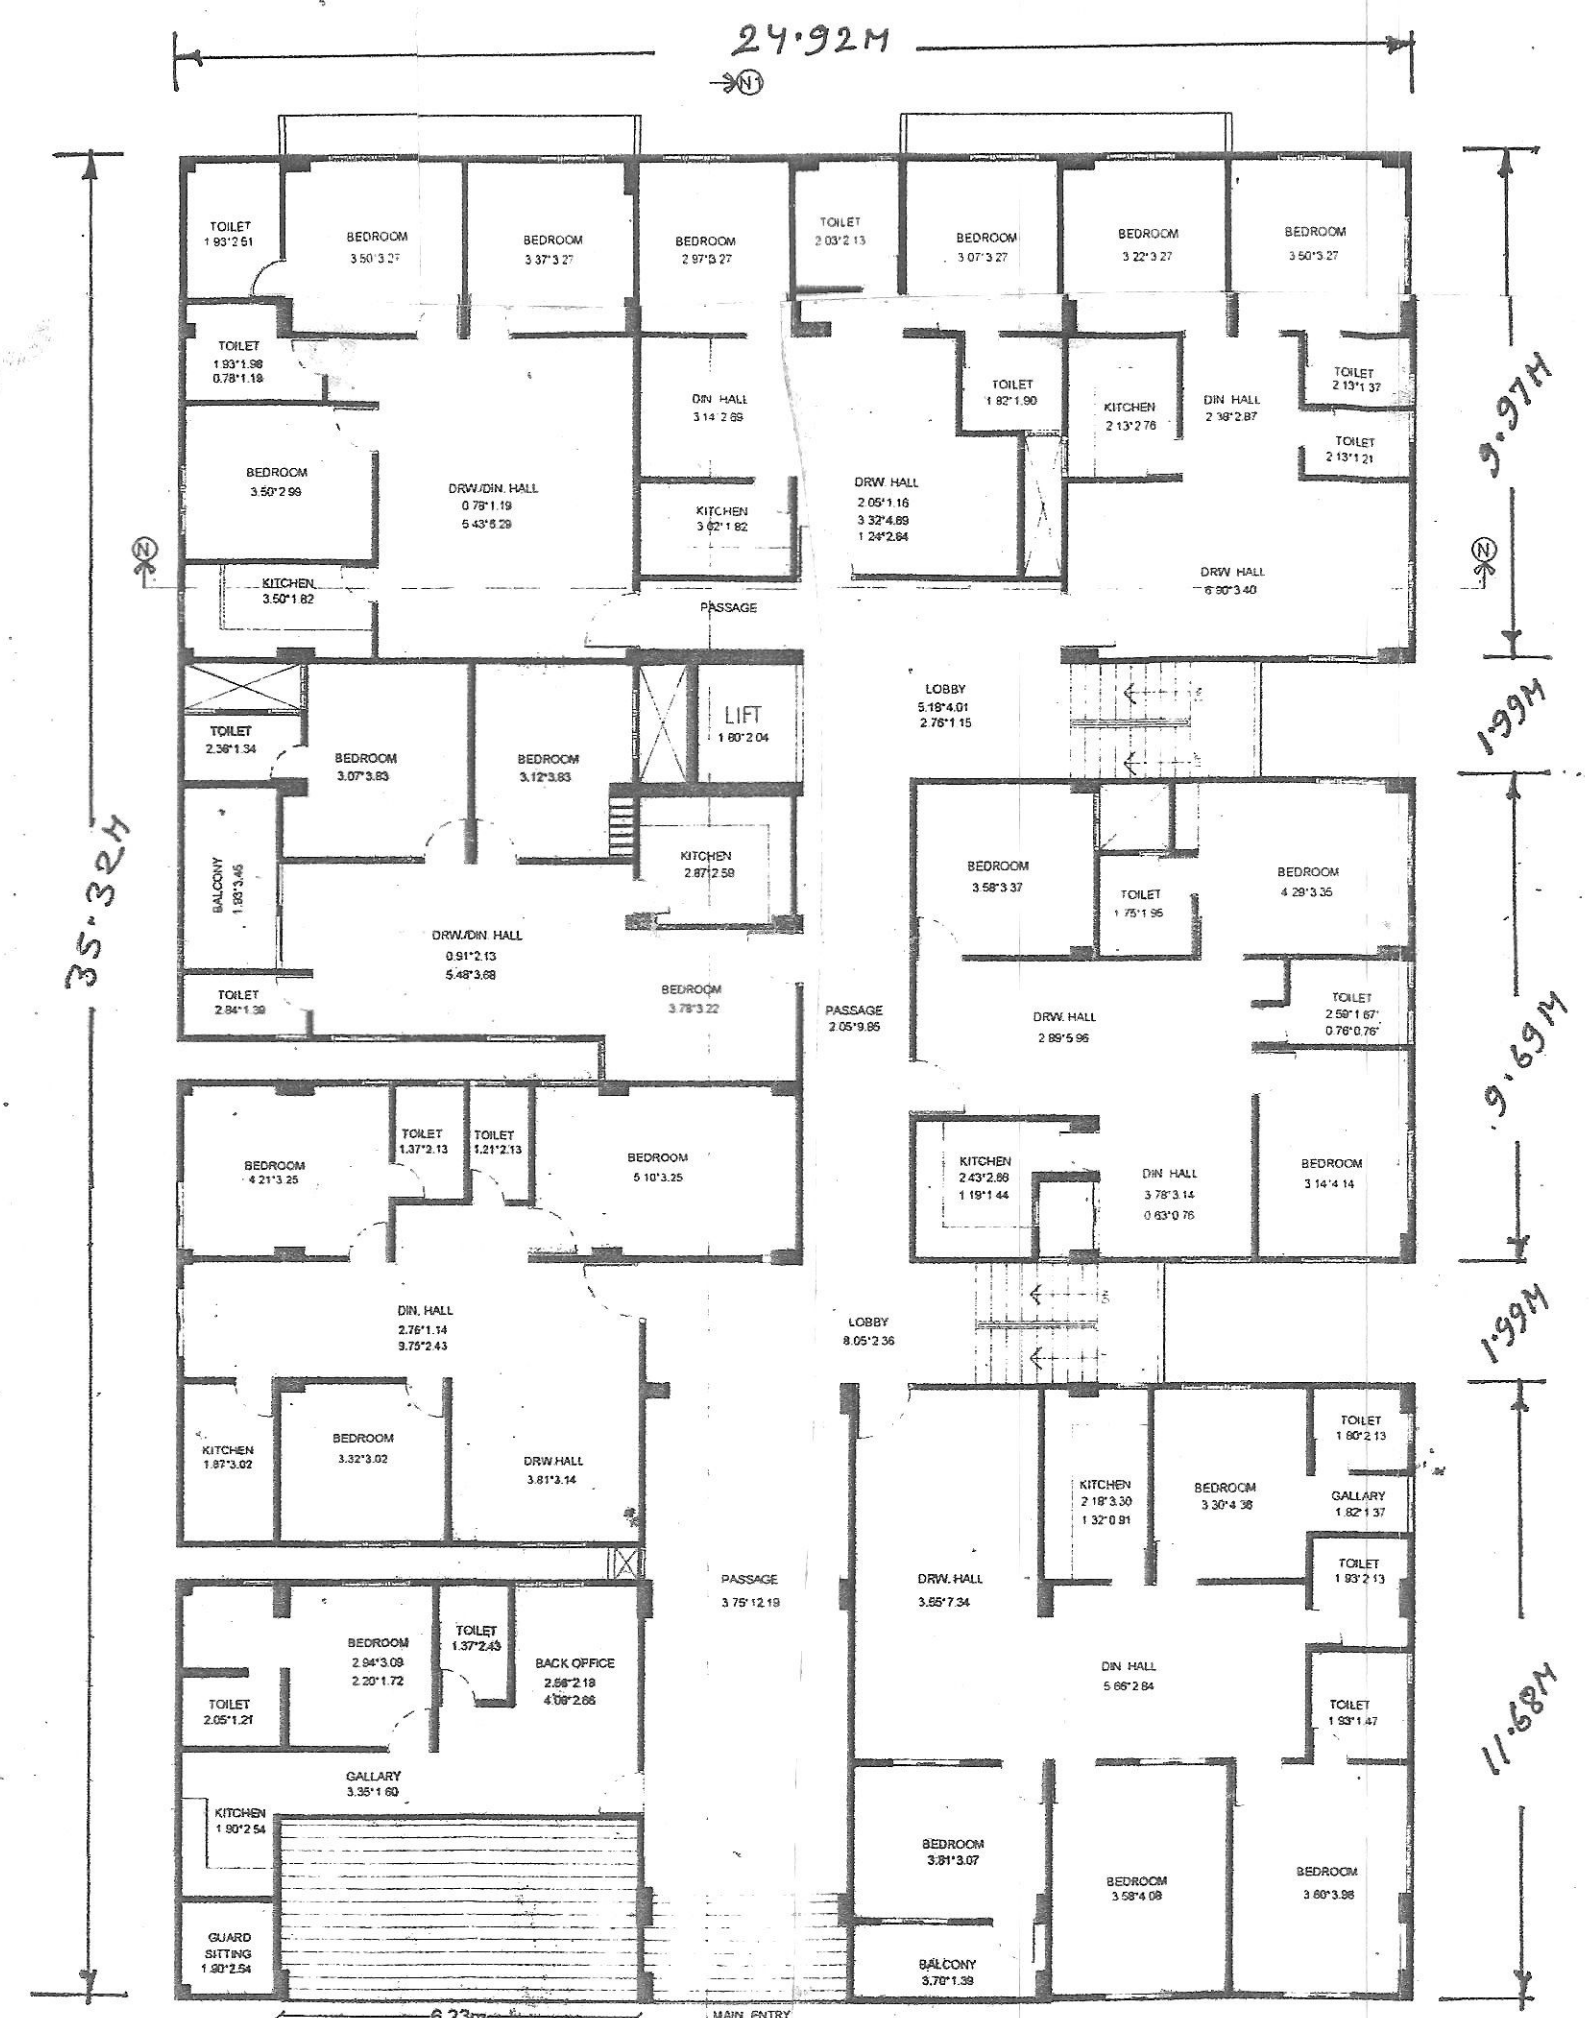


EXISTING GROUND FLOOR PLAN

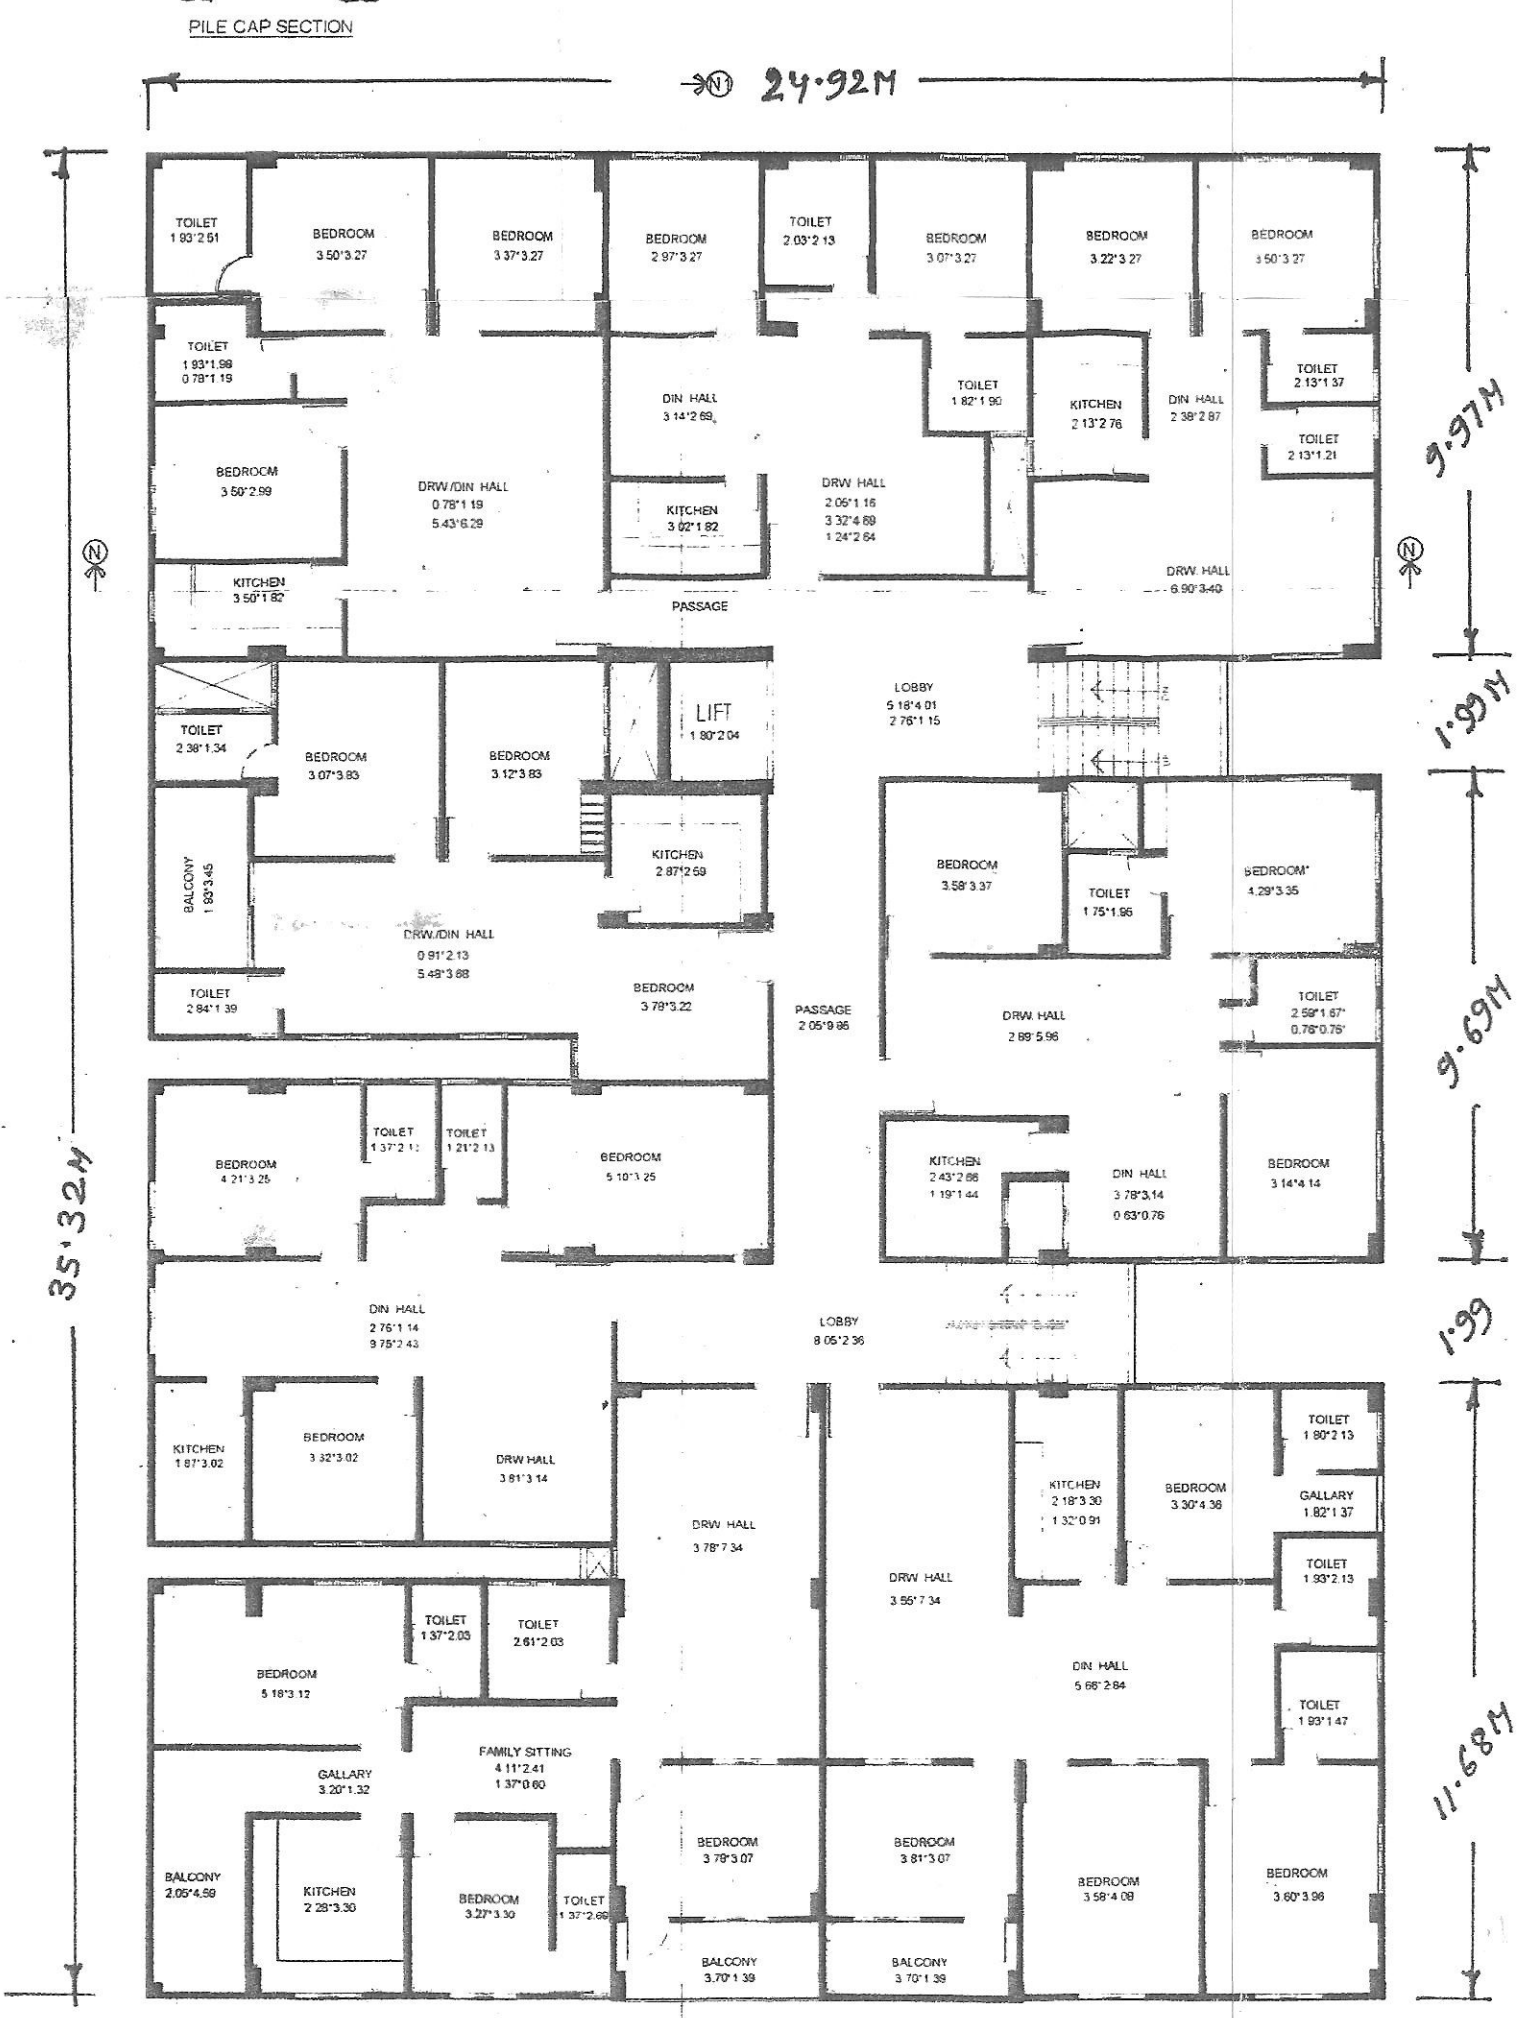

EXISTING 1ST./2ND. FLOOR PLAN

EXISTING AND PROPOSED RESIDENTIAL BUILDING
PLAN OF SRI VIVEK NARAYAN S/O LATE BINAY NARAYAN, MOHALLA - NAYA BAZAR AT RAY GOPAL SARKAR LANE, THANA - KOTWALI, IN WARD NO.- 6/18, HOLDING NO.- 23, KHATA NO.- 228, KHESSA NO.- 55(K,KH), 57(K,KH,G,GH AN SH), DIST.- BHAGALPUR, UNDER BIHAR SARKAR, BHAGALPUR, BIHAR.
BUILDER DEVELOPERS
3B CONSTRUCTION PVT. LTD.
(1) SRI SANJEEV KUMAR PANDEY S/O LATE KAILASH BIHARI PANDEY, (2) SRI AAYUSH KUMAR S/O LATE - NARESH CHANDRA JHA, (3) SRI ABHISHEK S/O SRI VIVEK NARAYAN

SCALE - 1:100 & 1:200

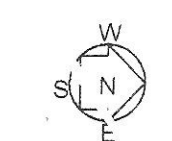

Vivek Narayan

Hamendra
Er. HEMENDRA BHUSHAN SINHA
REGISTERED ENGINEER
Bhagalpur Municipal Corporation
Lic. No. 3/2005

SIG. OF OWNER

SIG. OF ENGINEER

RAJESH K. JHA
CERTIFIED ARCHITECT
Bhagalpur Municipal Corporation
Reg. No. BHCT/REG/1991/2009

24/01/2014
Municipal Commissioner
Bhagalpur Municipal Corporation

For 3B Construction Private Limited
Sanjay Kumar
Director