


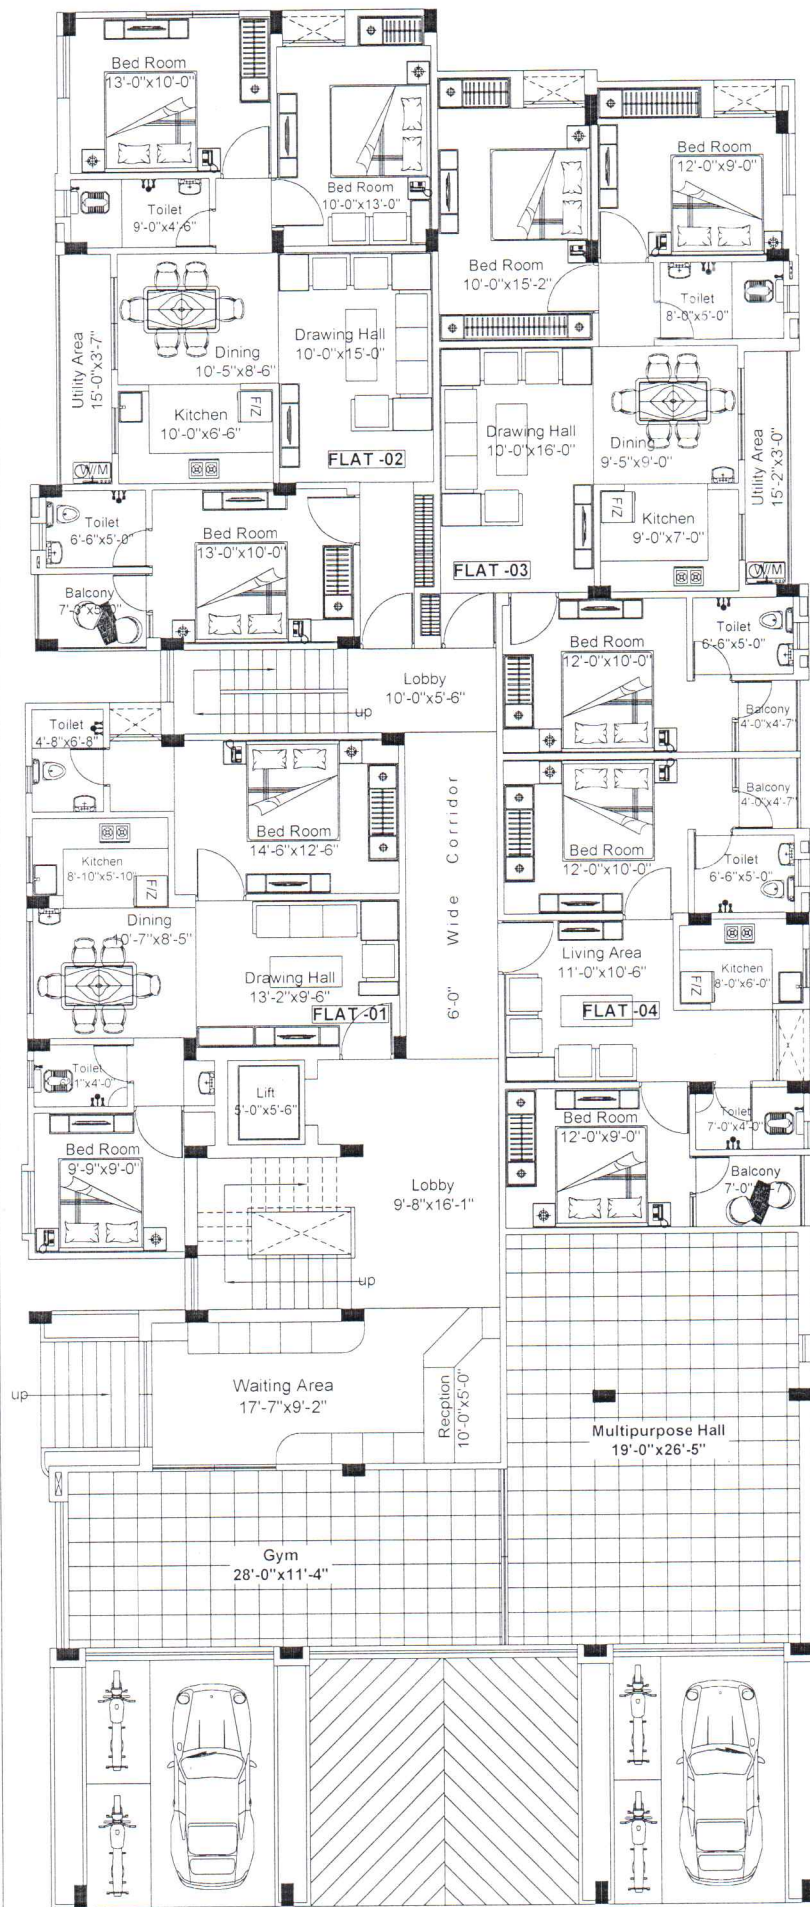


Area Statement Ground Floor.				
Flat no	Description	Carpet Area	Balcony Area	Total Area
G1	2 BHK	623.00 sqft.	683.00 sqft.	853.00 sqft.
G2	3 BHK	883.00 sqft.	1035.00 sqft.	1293.00 sqft.
G3	3 BHK	886.00 sqft.	1035.00 sqft.	1293.00 sqft.
G4	2 BHK	515.00 sqft.	621.00 sqft.	776.00 sqft.

NO.	DATE	REVISION	CHKD
SHEET REVISION RECORD			
Mandvi Buildcon Pvt.Ltd 2nd Floor, Sai Mahesh, Opp. Corporation Bank, Exhibition Road, Patna-01 Mob No. - 9334985007			
Project Proposed Residential Building Bhavya Vatika At: (Sai) Sai Mahesh, Opp. Corporation Bank, Exhibition Road, Patna-01			
Architects R.D.K and Associates Architects Engineers Interior Designers At - 313 Ashoka Place, Exhibition Road, Patna-01 Mob no. - 99349-20738 (m)			
SHEET TITLE			
Ground Floor Booking Plan			
Date	Scale	Notes	
26.09.2020	1"=4'-0"		
Drawing Sign Name		Drawing No.	
		A-2	
R.d.k.and.a / / A - 02/03		R0	

Mandvi Buildcon Pvt. Ltd.

Ground Floor Booking Plan

Director

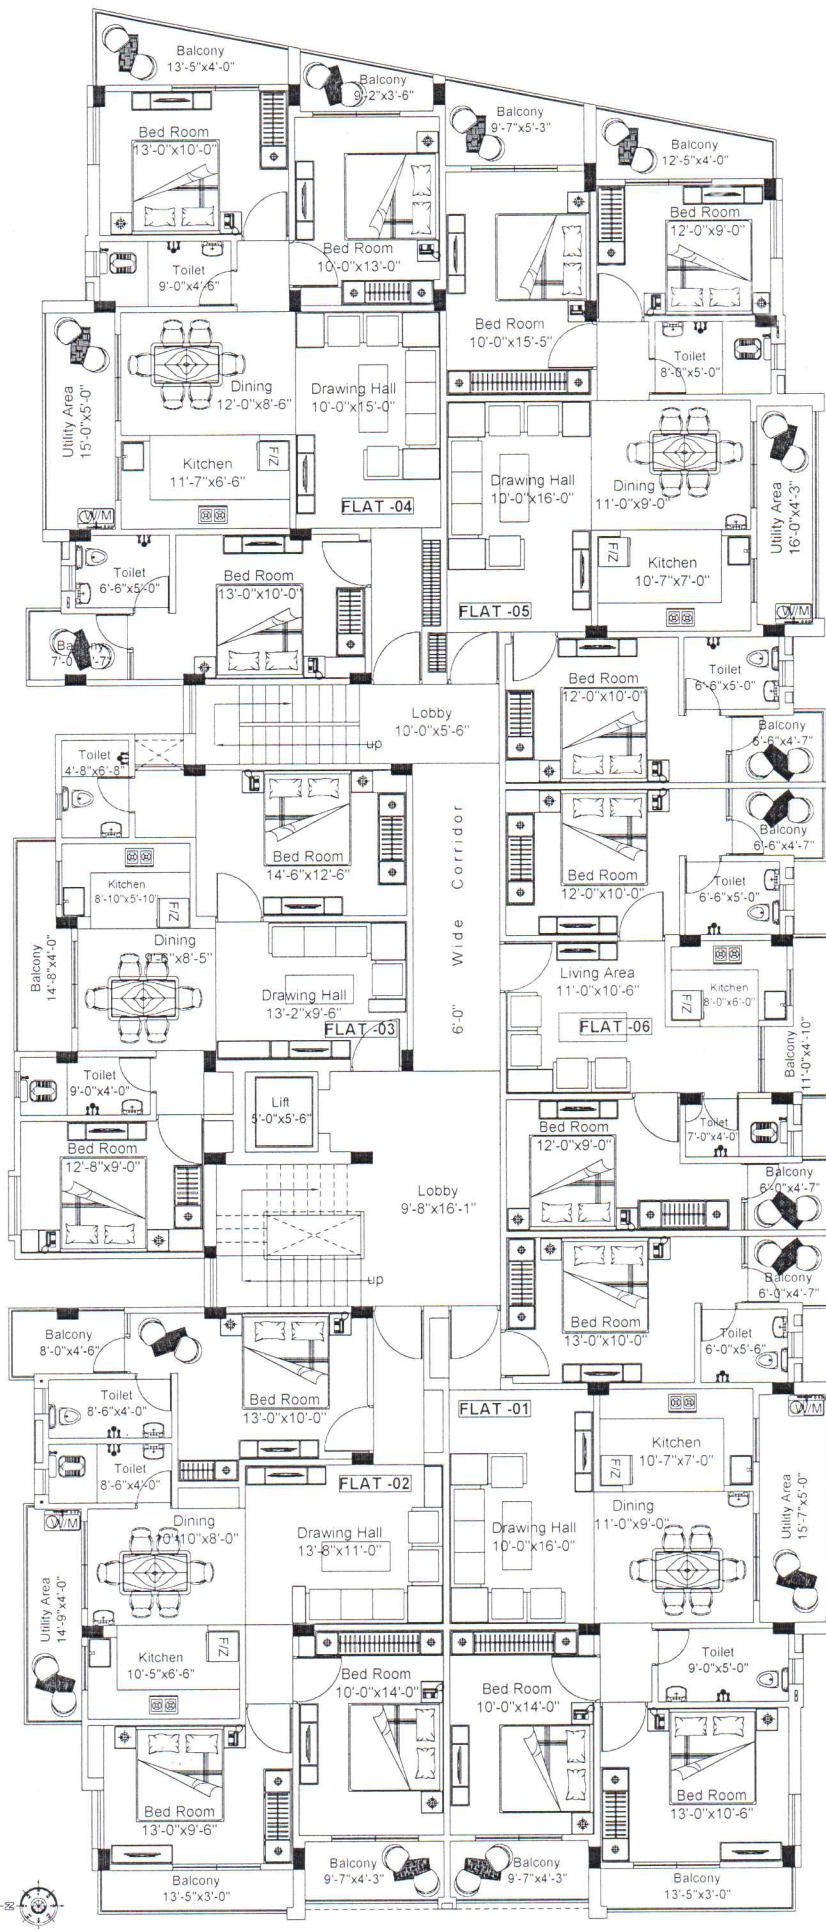


Area Statement Typical 1st, 2nd & 3rd Floor.				
Flat no	Description	Carpet Area	Balcony Area	Total Area
101	3 BHK	907.00 sqft	190.00 sqft	1456.00 sqft
102	3 BHK	897.00 sqft	180.00 sqft	1418.00 sqft
103	2 BHK	631.00 sqft	60.00 sqft	940.00 sqft
104	3 BHK	903.00 sqft	195.00 sqft	1456.00 sqft
105	3 BHK	872.00 sqft	91.00 sqft	1418.00 sqft
106	2 BHK	532.00 sqft	100.00 sqft	856.00 sqft

NO DATE / REVISION	CHND
SHEET REVISION RECORD	
Mandvi Buildcon Pvt.Ltd 2nd Floor, 5th Main, Opp. Corporation Bank, Exhibition Road, Patna-1. Mob. No. 9334895007	
Project: Proposed Residential Building Bhavya Vatika At Saket Vihar, Mitra Mandal Colony, Phulwari Sarf, Patna	
Architects: R.D.K and Associates Architects Engineers Interior Designers At- 313 Ashoka Place, Exhibition Road Patna-01 Mob no. 99349-20738 (m)	
SHEET TITLE: Typical 1st To 3rd Floor Plan	
Date: 26.09.2020	Scale: 1"=4'-0"
Drawing No. A-3	
R.d.k.and.a / A - 03/03	
R0	

Mandvi Buildcon Pvt. Ltd

Typical 1st To 3rd Floor Booking Plan

Director

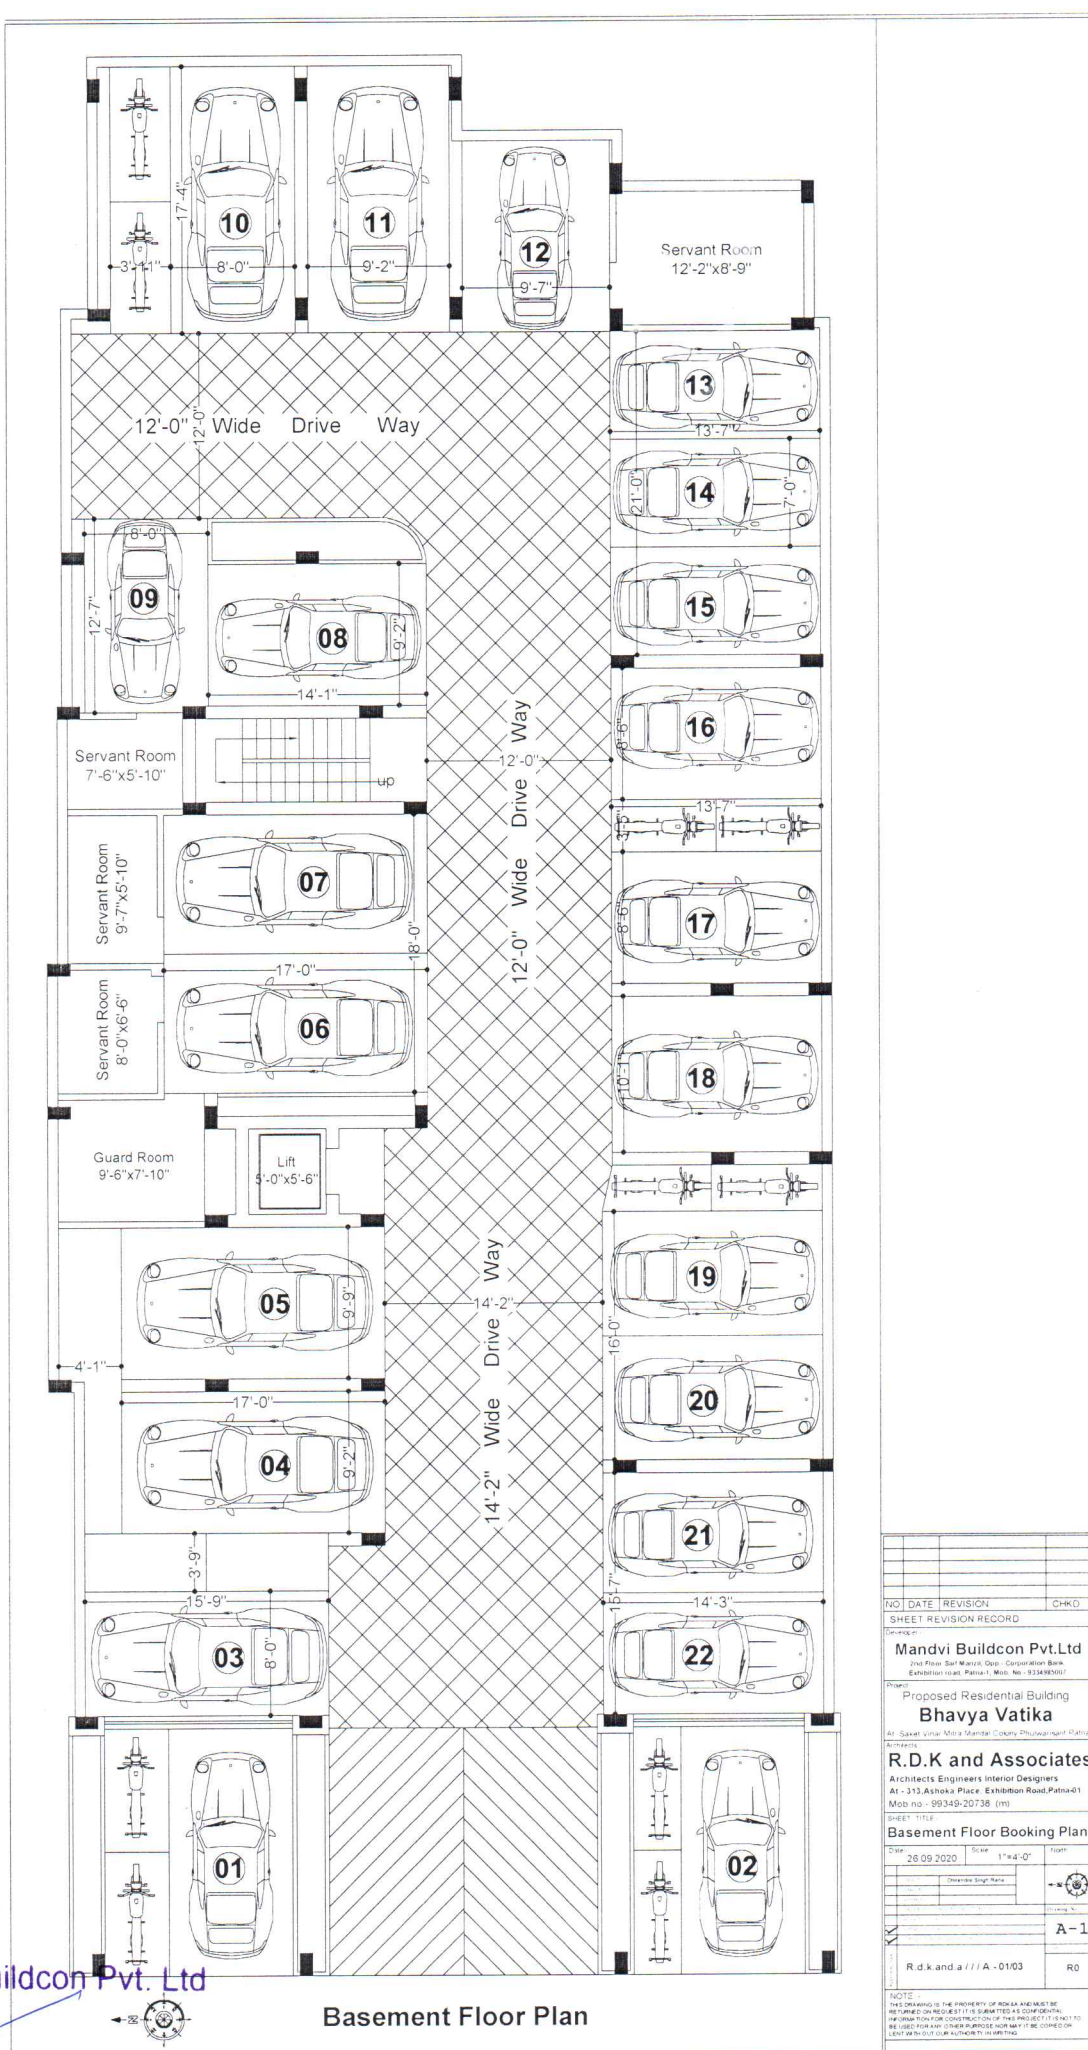

Mandvi Buildcon Pvt. Ltd

Director

NO	DATE	REVISION	CHG
SHEET REVISION RECORD			
Project:			
Mandvi Buildcon Pvt.Ltd			
Plot No. 13, Ashoka Place, Exhibition Road, Patna-01			
Exhibition Road, Patna-01. Mob. No. 9334982037			
Client:			
Proposed Residential Building			
Bhavya Vatika			
At: Saket Vihar, Mitta, Mandi, Patna-01			
Architect:			
R.D.K and Associates			
Architects Engineers Interior Designers			
At - 313, Ashoka Place, Exhibition Road, Patna-01			
Mob no. - 99349-20738 (m)			
SHEET TITLE:			
Basement Floor Booking Plan			
Drawn	26.09.2020	Scale	1"=4'-0"
Checked		Drawn	
Reviewed		Checked	
Approved		Reviewed	
A-1			
R.d.k and a / / A - 01/03			
R0			
NOTE:			
THIS DRAWING IS THE PROPERTY OF R.D.K AND ASSOCIATES. IT IS TO BE USED ONLY FOR THE PROJECT IT IS SUBMITTED FOR. IT IS NOT TO BE USED FOR ANY OTHER PROJECT OR FOR ANY OTHER PURPOSE WITHOUT THE WRITTEN PERMISSION OF R.D.K AND ASSOCIATES.			