




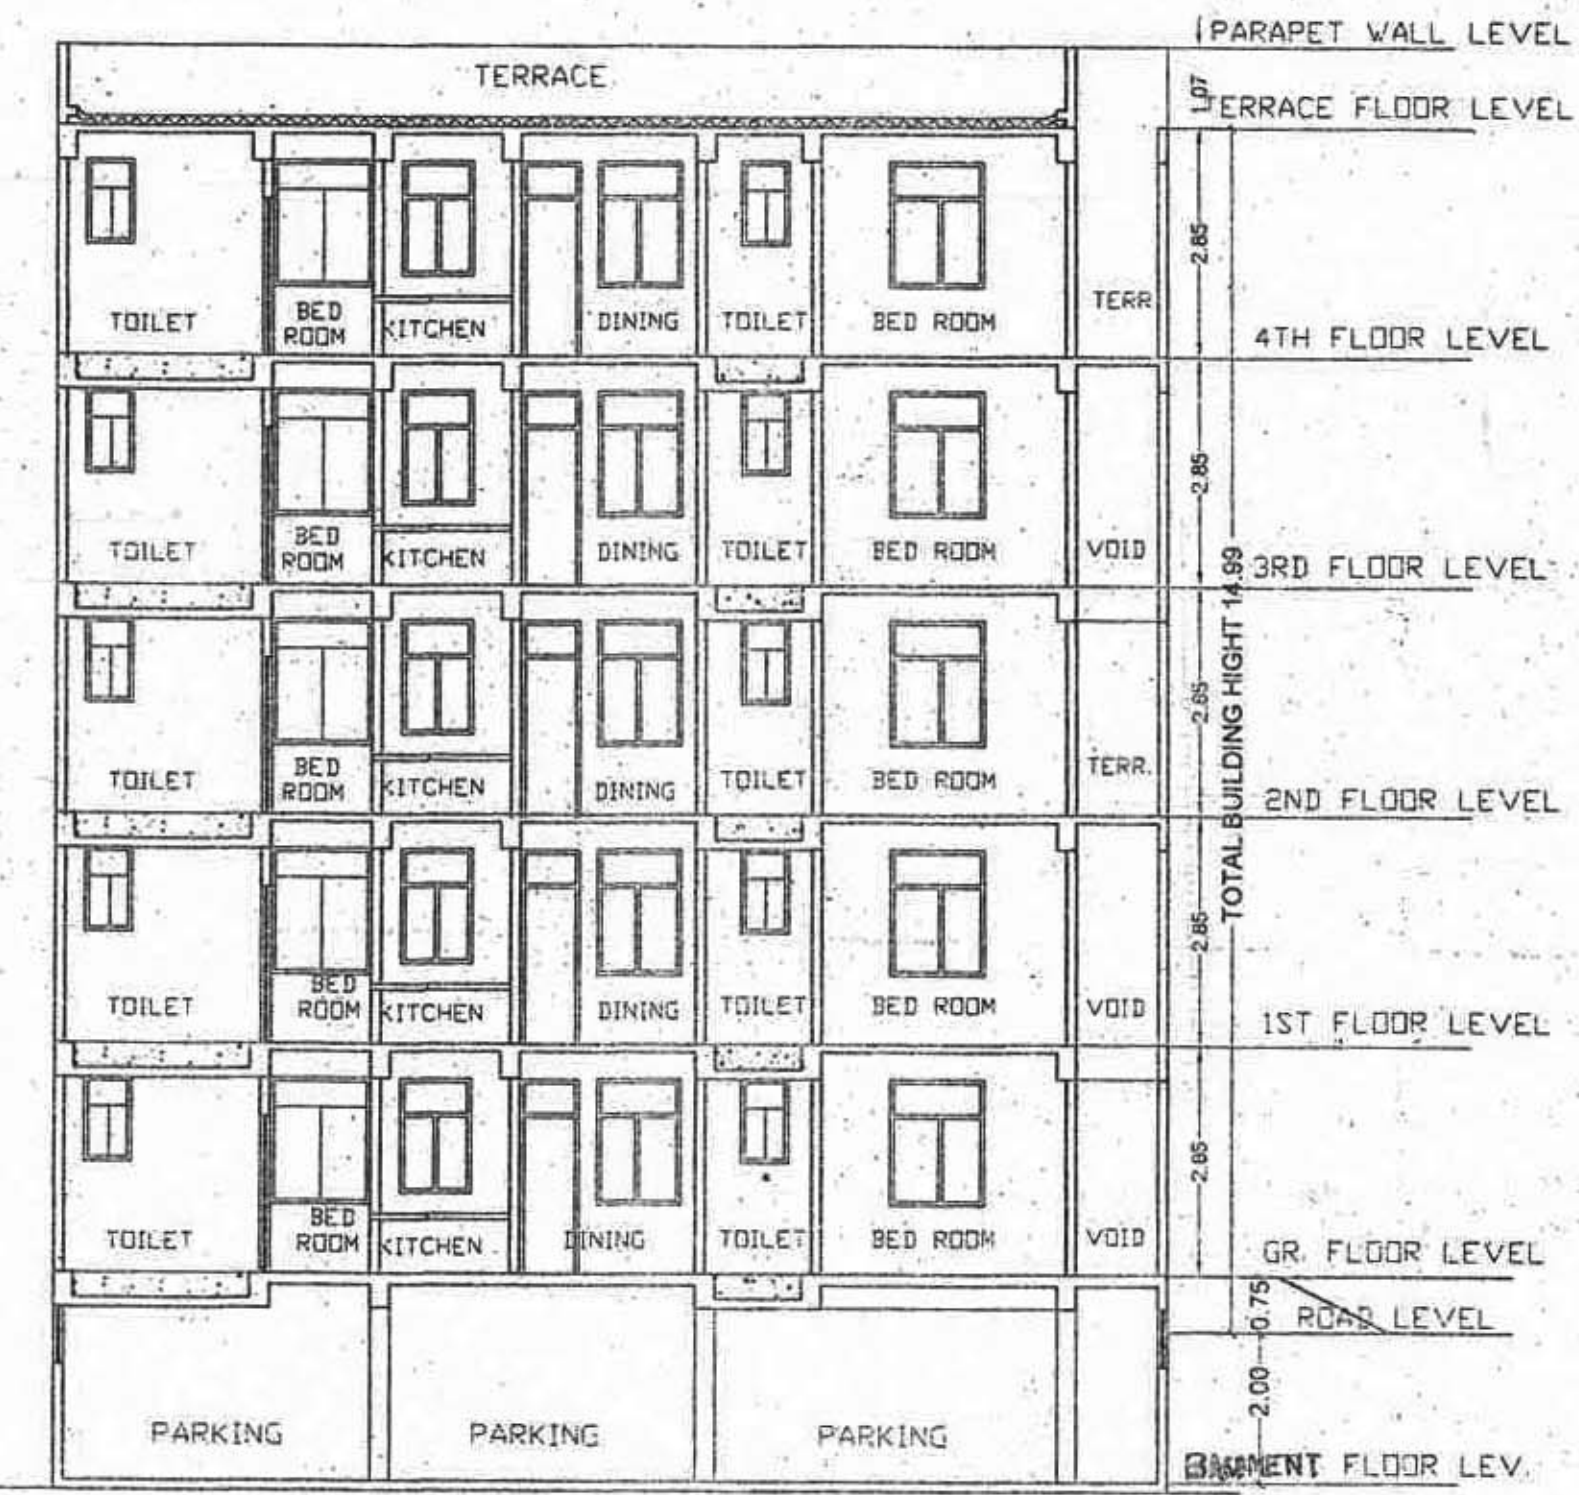


SECTION X-X
BLOCK - (B)

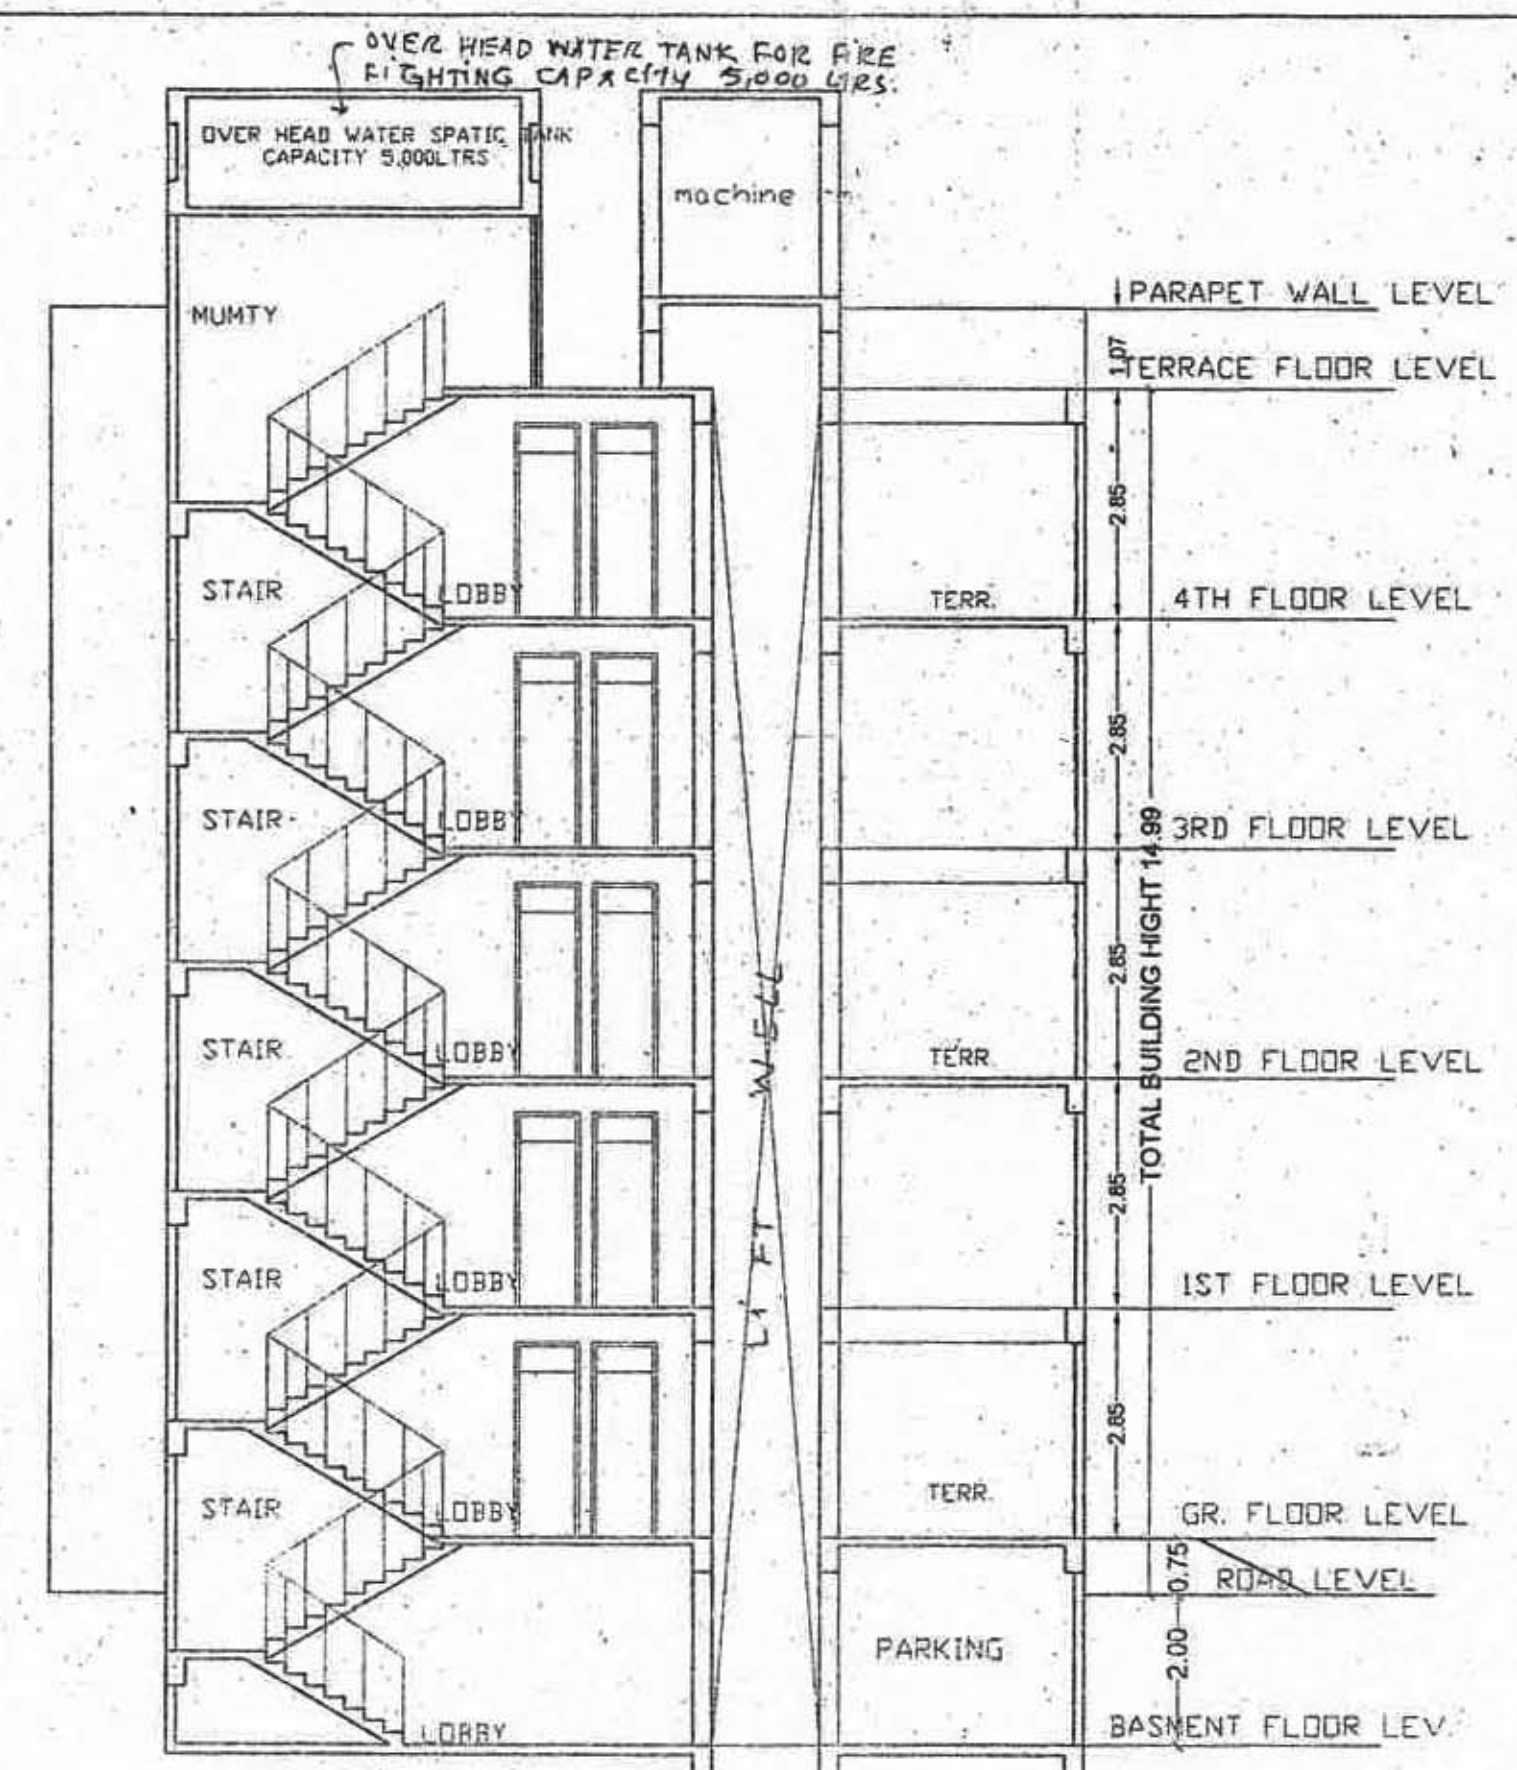

SECTION Y-Y
BLOCK - (B)

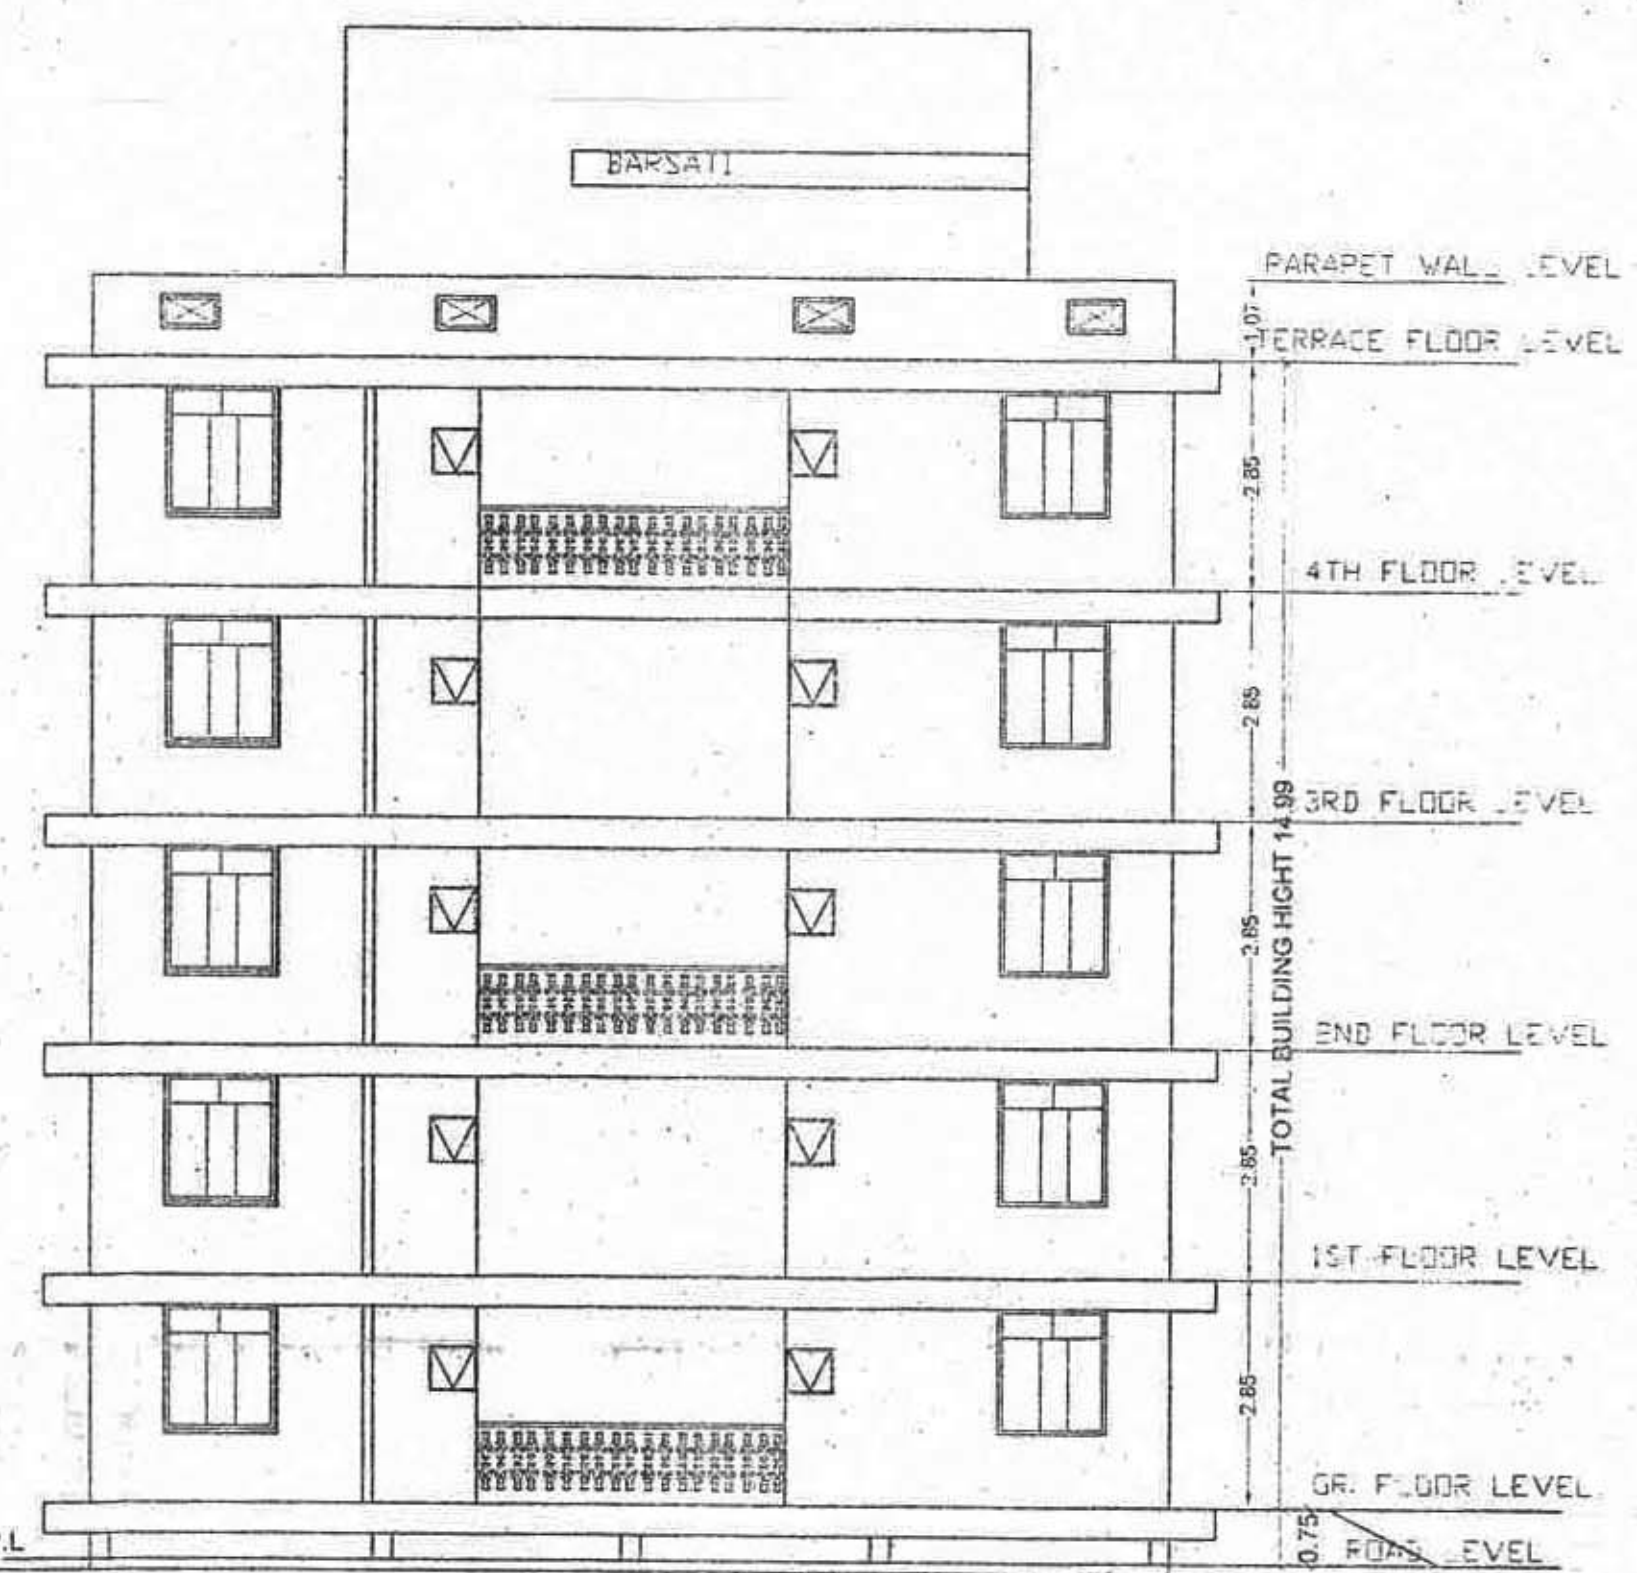

FRONT ELEVATION
BLOCK - (B)

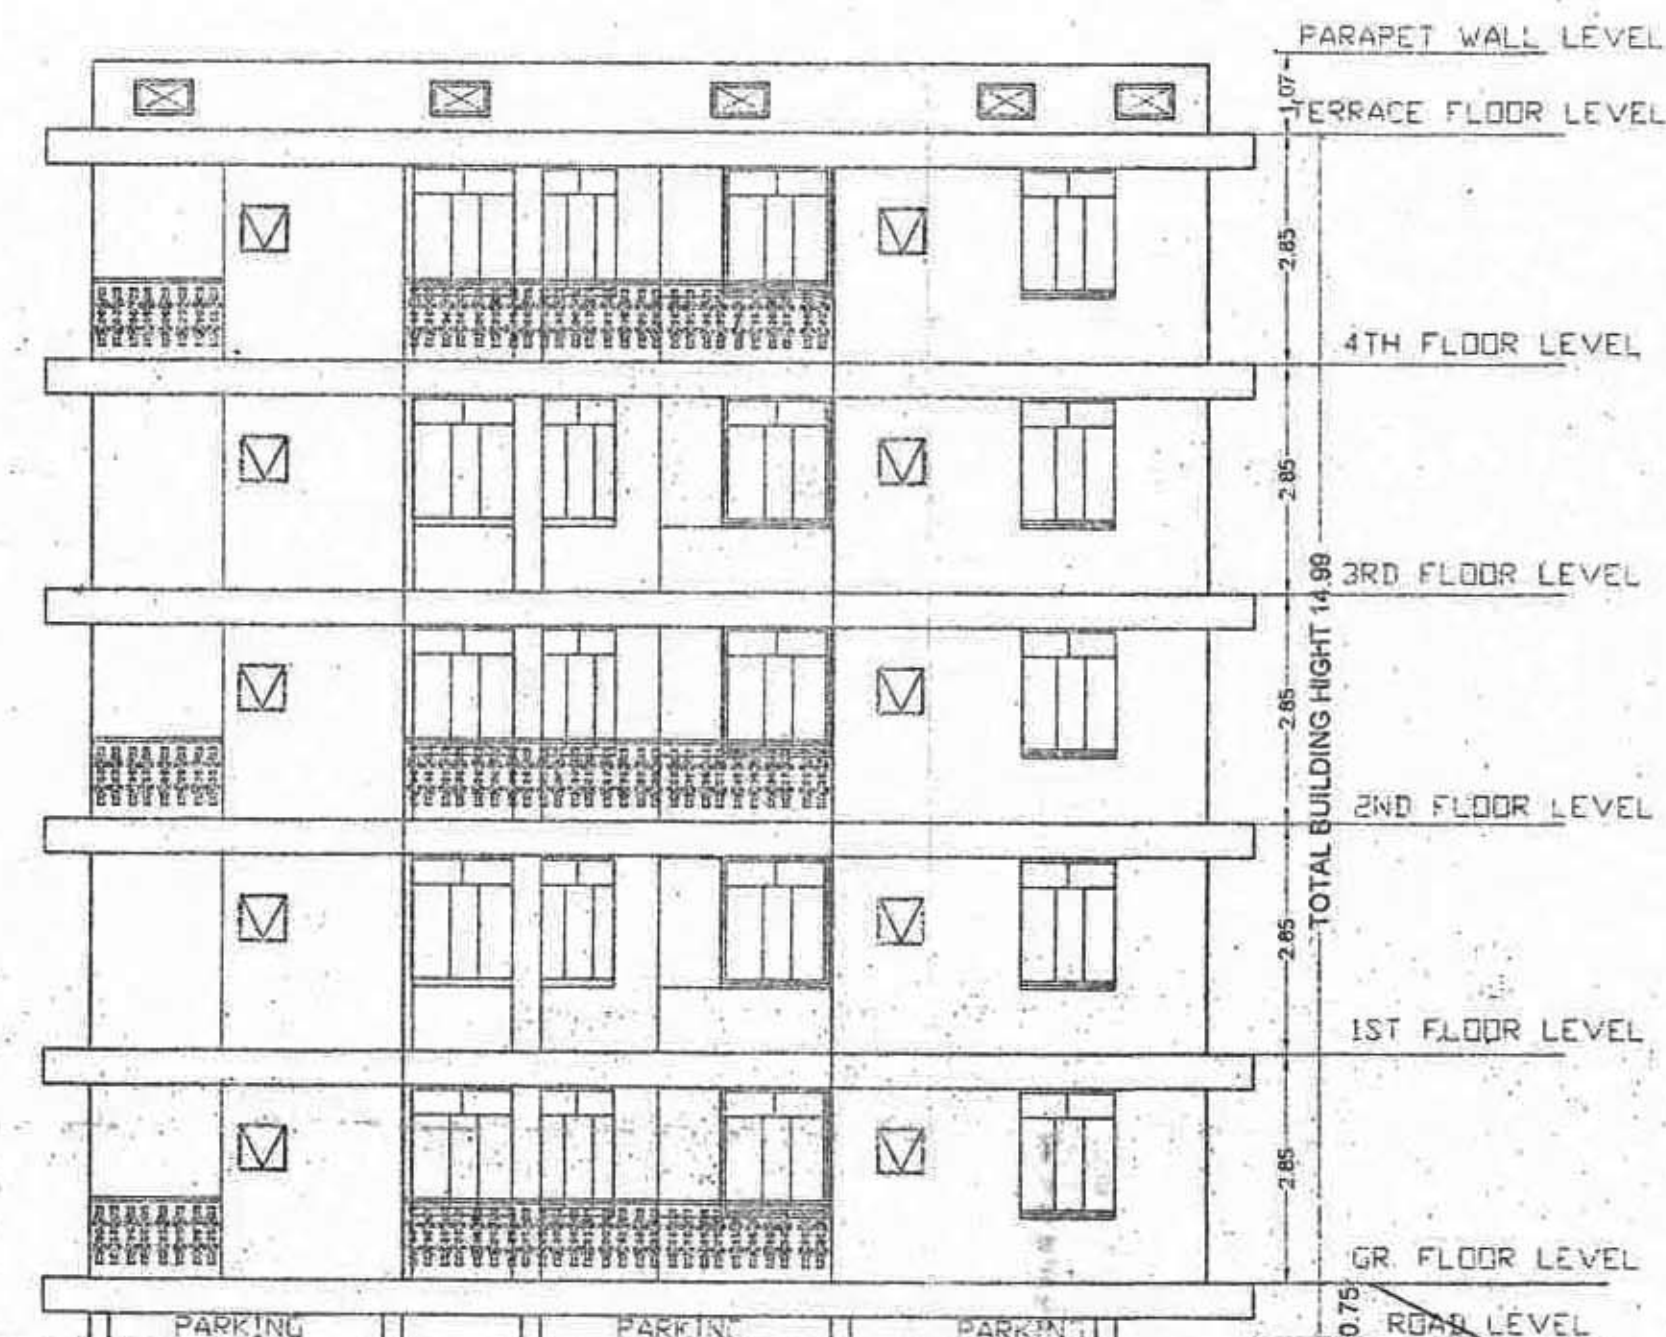

SIDE ELEVATION
BLOCK - (B)

- SPECIFICATION**
01. FOUNDATION: ISOLATED COMBINED R.C.C. PILE FOUNDATION AS/ STRUCTURE DRAWING.
 02. SUPER STRUCTURE: R.C.C. FRAME STRUCTURE AND FIRST CLASS BRICK WORK IN CEMENT MORTAR 1:8.
 03. FLOORING: 0.25 TH. I.P.S. FLOORING OVER 0.125 TH. DRY RAMMED KHOA OVER 0.075 TH. BRICK FLAT SOLING OVER LOCAL SAND FILLING.
 04. ROOF: 0.10 TH. R.C.C. SLAB WITH 0.125 TH. LIME TERRACING.
 05. WOOD WORK: TEAK WOOD FRAME AND SAL WOOD SHUTTERS. ALL THE DOORS AND WINDOWS.
 06. PLASTER: 0.015 TH. CEMENT PLASTER 1:8 BOTH SIDE OF WALL.
 07. FINISHING: INSIDE TWO COATS WHITE WASH AND OUTSIDE COLOUR WASH.
 08. ELECTRICAL: CONCEALED P.V.C. CONDUIT WIRING WITH STANDARD ELECTRICAL ACCESSORIES ADEQUATE LIGHT / POWER POINTS ELECTRICAL FITTINGS LIKE TUBE BULB ETC.
 09. WATER SUPPLY: ROUND THE CLOCK WATER SUPPLY BY MEANS OF OWN BORING / CONTINUOUS WATER SUPPLY.

SCHEDULE OF DOORS & WINDOWS

TYPE	WIDTH	HEIGHT	SILL	LINTEL	DESCRIPTION
D	1.06	2.29	0.0	2.29	AS/SPECIFICATION
D1	0.99	2.13	0.0	2.13	DO
D2	0.91	2.13	0.0	2.13	DO
D3	0.76	2.13	0.0	2.13	DO
W	1.83	1.38	0.91	2.29	DO
W1	1.37	1.38	0.91	2.29	DO
W2	1.22	1.38	0.91	2.29	DO
W3	0.86	1.38	0.91	2.29	DO
W4	0.91	1.23	1.06	2.29	DO
W5	0.46	0.92	1.37	2.29	DO

SEPTIC TANK REQUIREMENT
BLOCK - (A) + BLOCK - (B)

TOTAL NOS. OF FLAT = 10+10=20
ASSUMING 5-PERSONS/FLAT 100 =PERSONS.
REQUIREMENT OF SEPTIC WATER FOR 100 PERSONS.
@ 0.085 /DAY/PERSON =100 x 0.085= 8.5 CUM REQ

PROVIDED SIZE OF SEPTIC TANK
BLOCK A 2.40X1.80X1.52X=6.48
BLOCK B 2.40X1.80X1.52X=6.48
TOTAL=12.96 CUM.

DEVELOPER ADDRESS:-
M/S APNA AWAS CONSTRUCTION PVT. LTD.
MANAGING DIRECTOR
SRI JITENDRA KUMAR SINGH
POWER OF ATTORNEY HOLDER
001, SUNDARAM ENCLAVE KITAB BHAWA
NORTH S.K. PURI, PATNA-800013

Proposed Residential Building
For Sri-Dm Prakash Agrawal
S/O- Late -Suraj Banshi Prasad
Agrawal And Lalati Kumar Singh
Alias-Lallu Prasad
S/O-Sri-Ramakrishna Singh
Grand father- Daman Prasad Singh
AT-MAUZA - MAINPURA -THANA NO- 12
TAUZI NO-5240,15261- KHATA NO-193 501
S.PLOT NO-1073,1076,1081-P-5-PAT. 1P, 1P, 1P
DISTT-PATNA

1:100 NORTH
1:200

SHEET NO
03/03

APNA AWAS CONSTRUCTION PVT. LTD.
Managing Director


Sri Prakash Agrawal
Sri Lalati Kumar Singh

SIGN OF DEVELOPER **SIGN OF OWNER** **SIGN OF ARCHITECT** / ENK

The Owner/Builder in no case deviate construction from the sectioned plan. Any Deviation Found during construction or any time the entire structure will be treated as unauthorised and the owner/ builder will be liable for legal action. The owner will keep a copy of sanctioned plan at the site during construction. Sanctioned plan valid for three years only

Certified Architect (Name) Raman Kumar
C.O.A. Reg. No-CA/82/6719
ULB (Patna Municipal Corporation)
Empanelment No-47/2009
Plan Case No- 363/11
Date- 24/11/11
Sanction of Plan according under Provision of Section 314 of Bihar Municipal Act 2007

Regd. Architect-Raman Kumar
C.O.A. Reg. No- CA/82/6719
Empanelment No-47/2009
Patna, Bihar

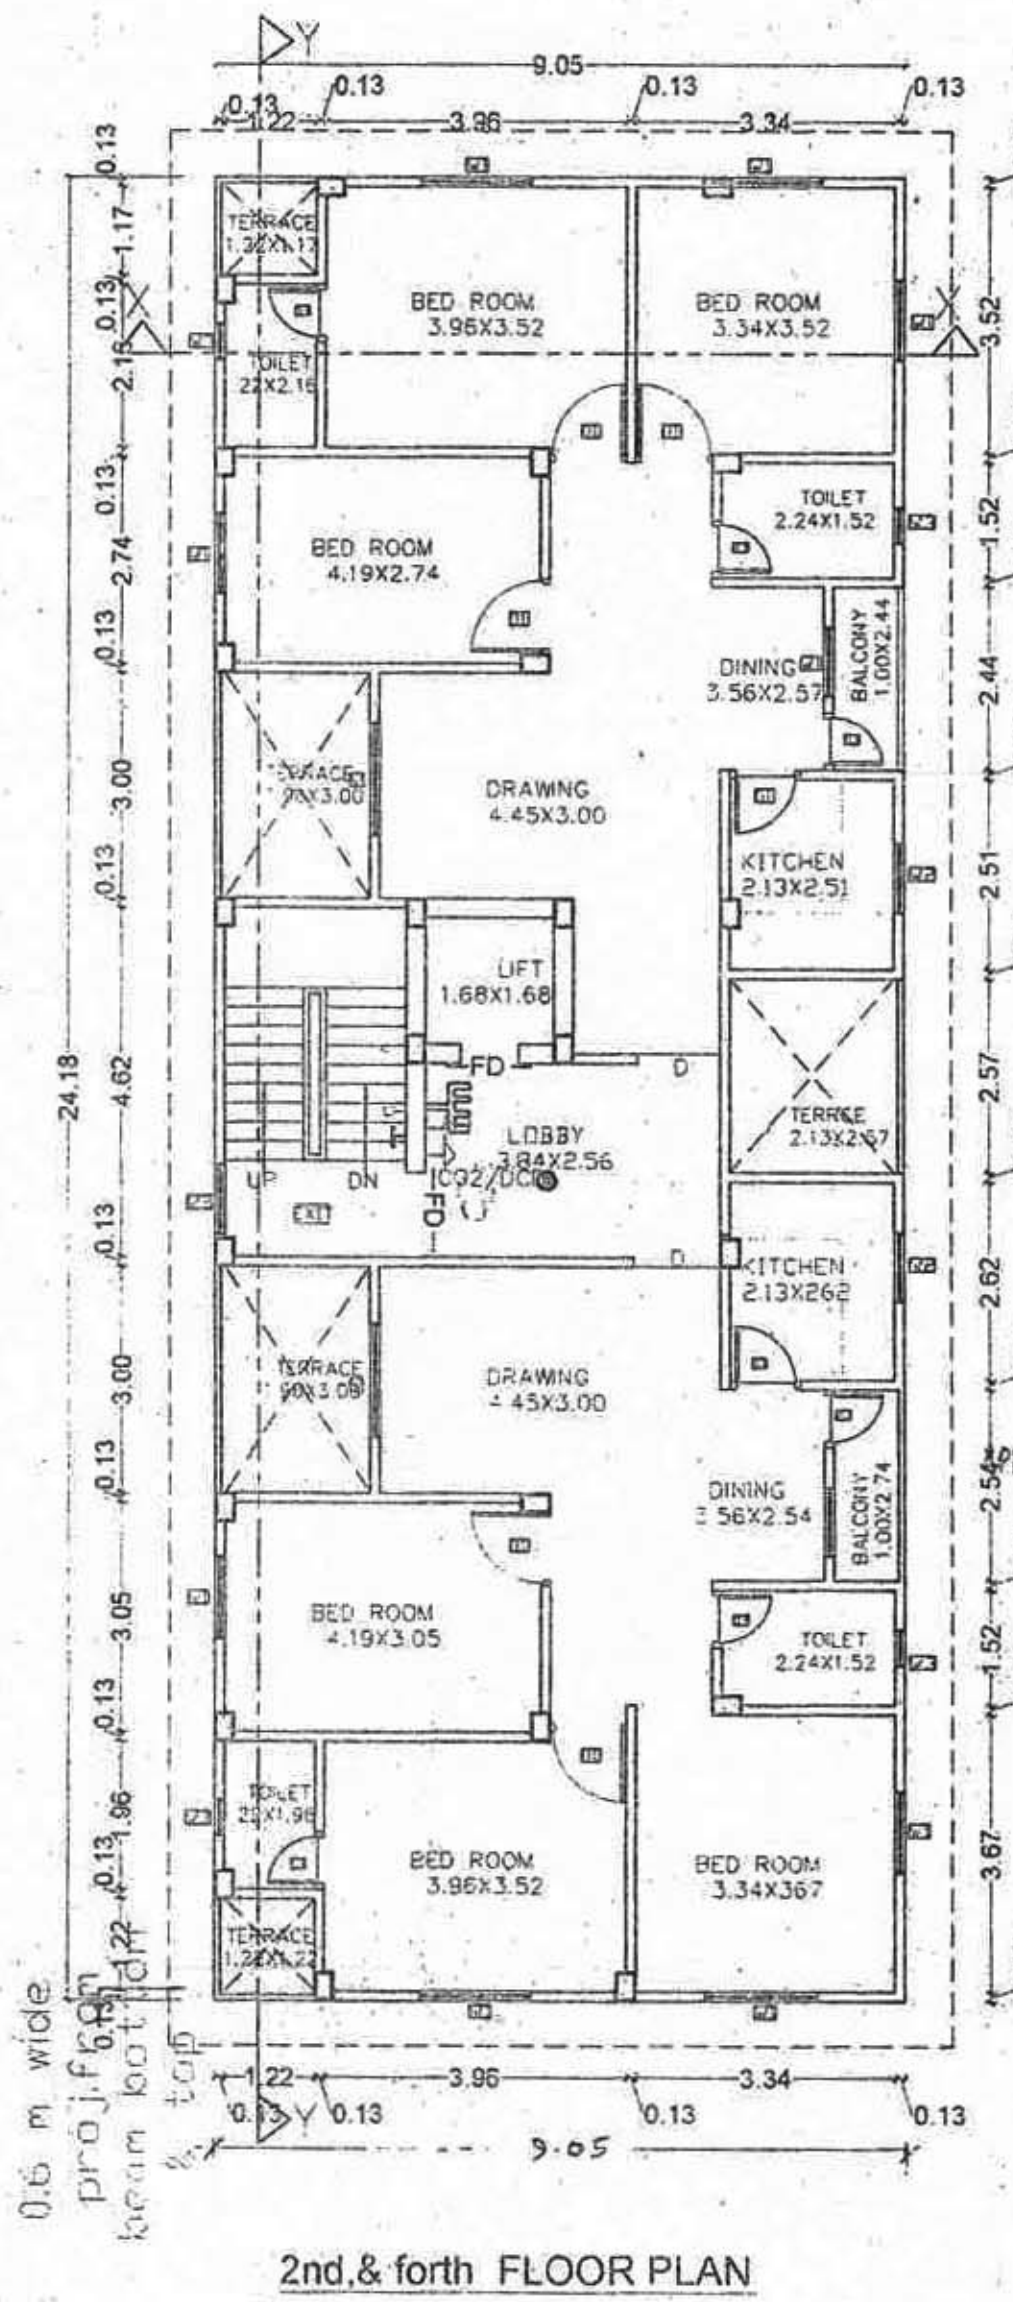

2nd & 4th FLOOR PLAN