


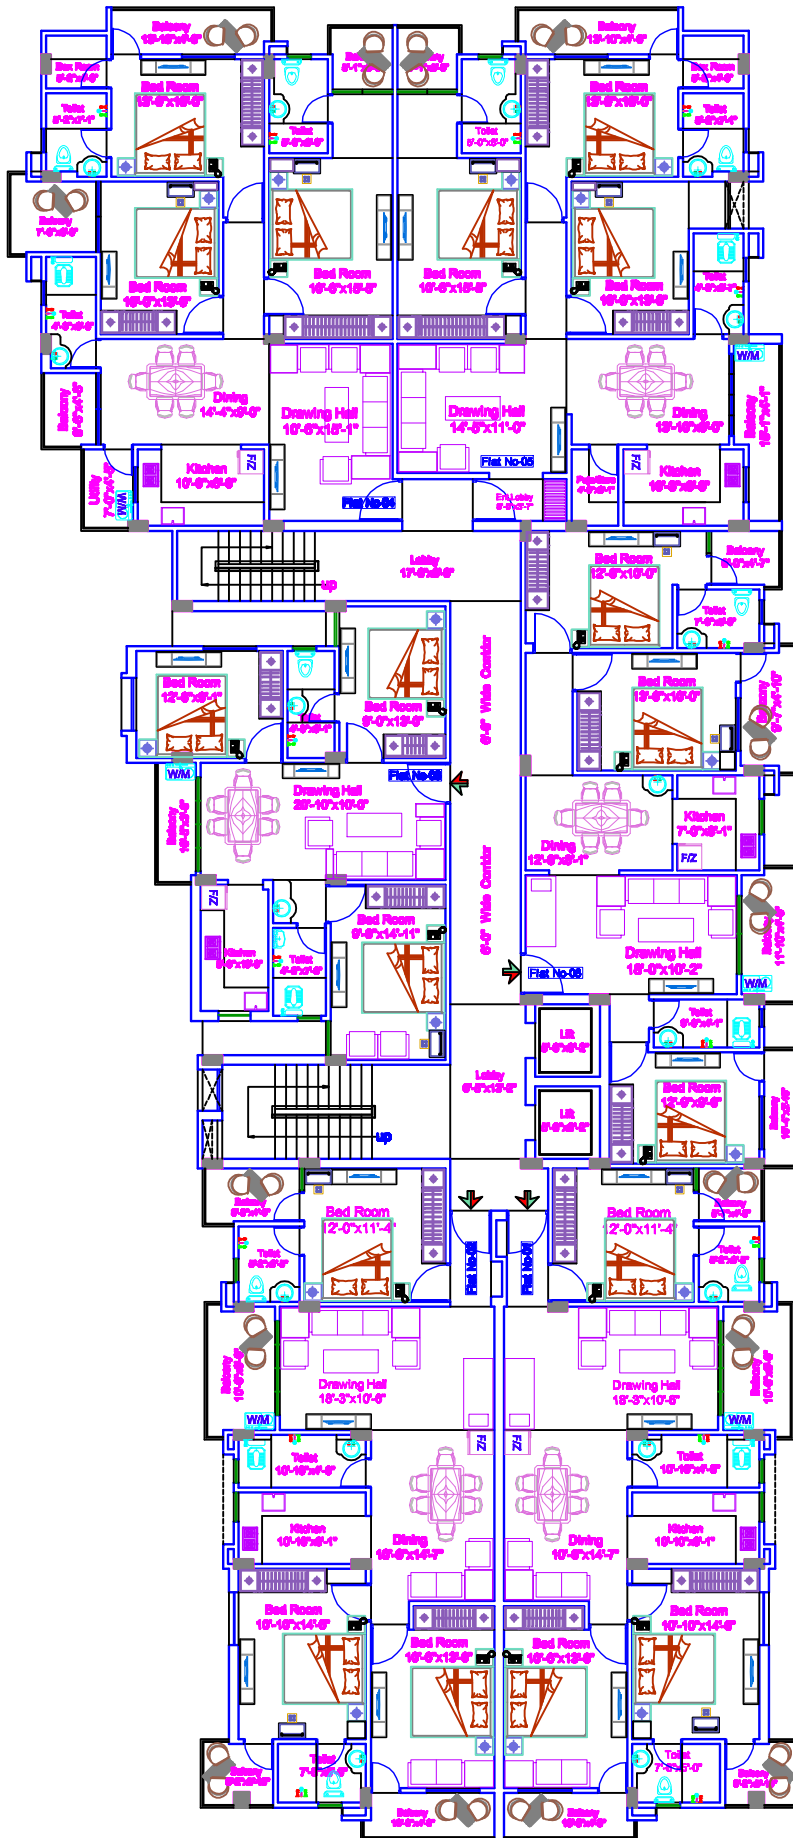

1st To 3rd Typical Floor Plan

Flat no.	Description	Room Carpet Area	Bathrooms Area	Bulk-up Area	Service Area
101	3 BHK	1081.00 sqft.	163.55 sqft.	1301.08 sqft.	1627.00 sqft.
102	3 BHK	1081.00 sqft.	163.55 sqft.	1319.24 sqft.	1646.00 sqft.
103	3 BHK	765.00 sqft.	35.77 sqft.	859.05 sqft.	1074.00 sqft.
104	3 BHK	1046.00 sqft.	163.19 sqft.	1288.28 sqft.	1622.00 sqft.
105	3 BHK	1120.00 sqft.	165.92 sqft.	1314.67 sqft.	1644.00 sqft.
106	3 BHK	905.00 sqft.	101.37 sqft.	1120.91 sqft.	1401.00 sqft.

SHEET REVISION RECORD			
Rev.	Desc.	Rev.	Desc.
Developer:- Ajaya Awas Construction Pvt.Ltd. At - Patna Project:- Proposed Residential Building Indraprabha At - Anandpur, Boring Road, Patna.			
Architect:- R.D.K and Associates Architects Engineers Interior Designers At-Anandpur, Boring Road, Patna-01 Mob no. - 98240-58728 (or)			
Sheet Title:- Typical Floor Plan			
Date:-	Scale:-	North	
16.06.2019	1"=10'-0"		
Drawn By:-	Checked By:-		
		03	
R.D.K and A /// BP-0000		10	