



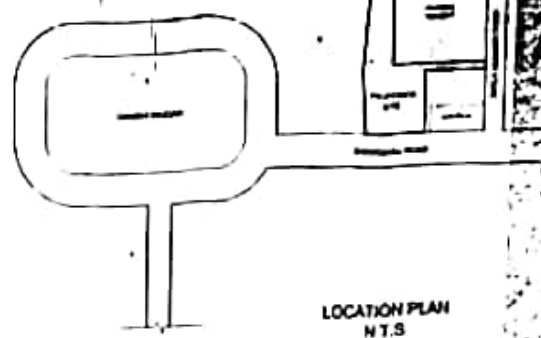

LOCATION PLAN
N.T.S.

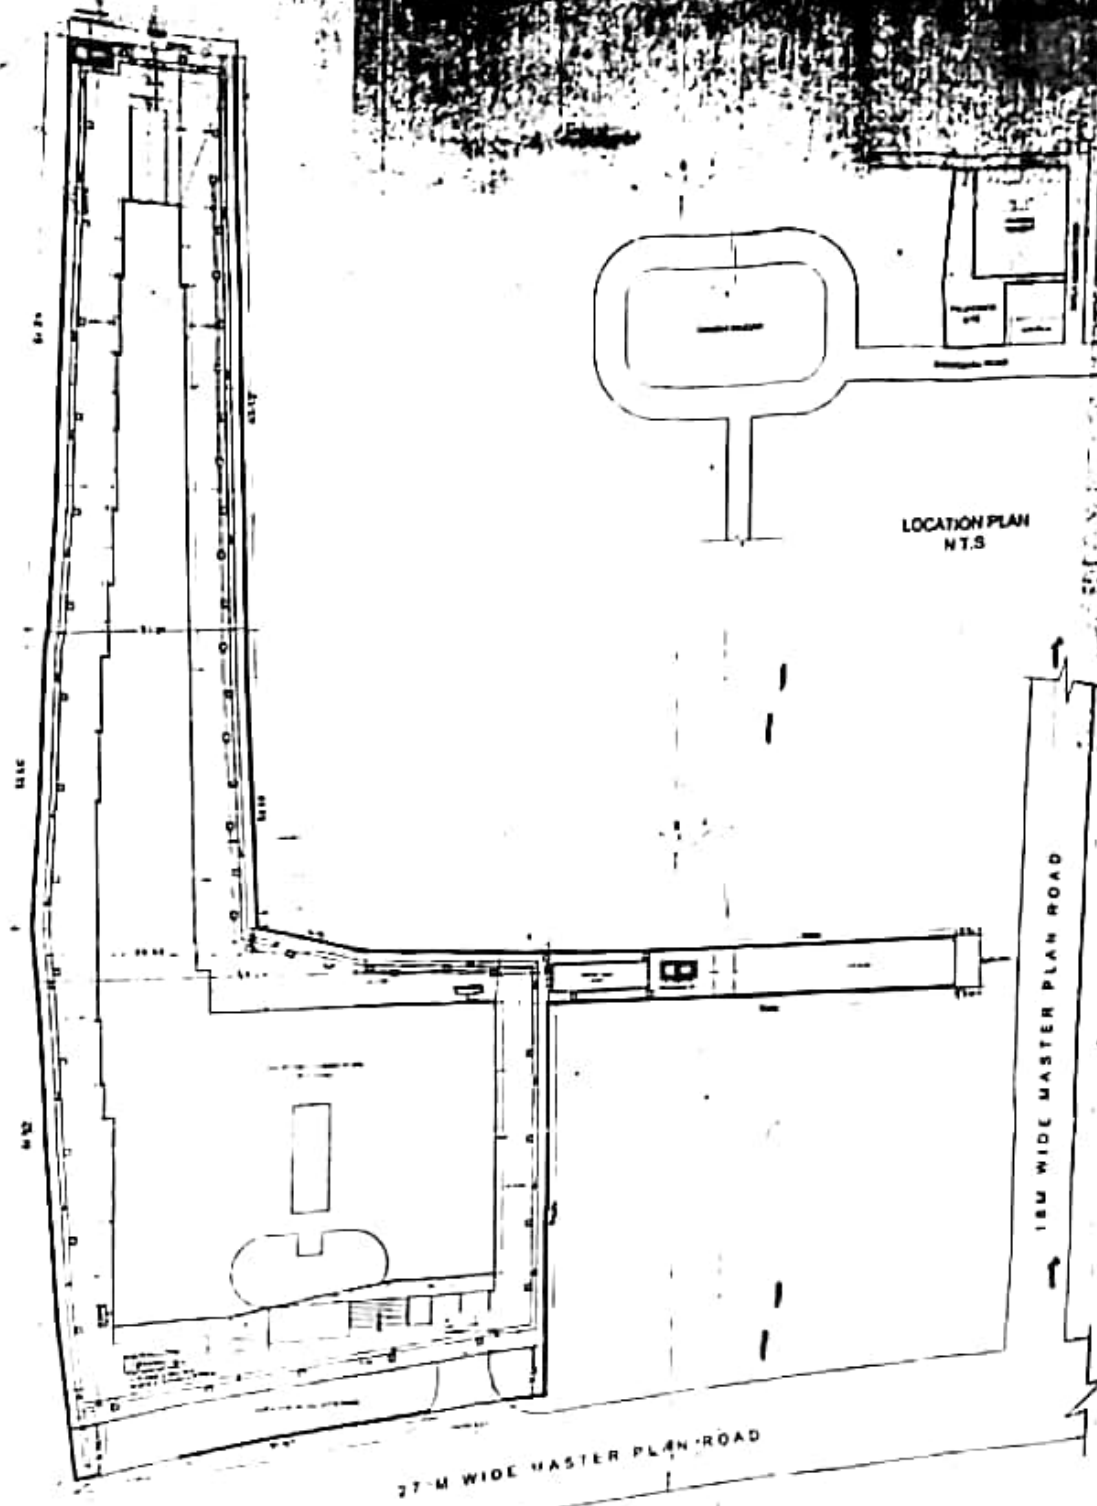

SITE PLAN
SCALE 1:200

PLOT DETAILS	
OWNER	
DEVELOPER	
ASSIGNED DEVELOPER	
MANAGEMENT	
DATE	
SCALE	
TITLE	
REVISIONS	
APPROVED	
DATE	