


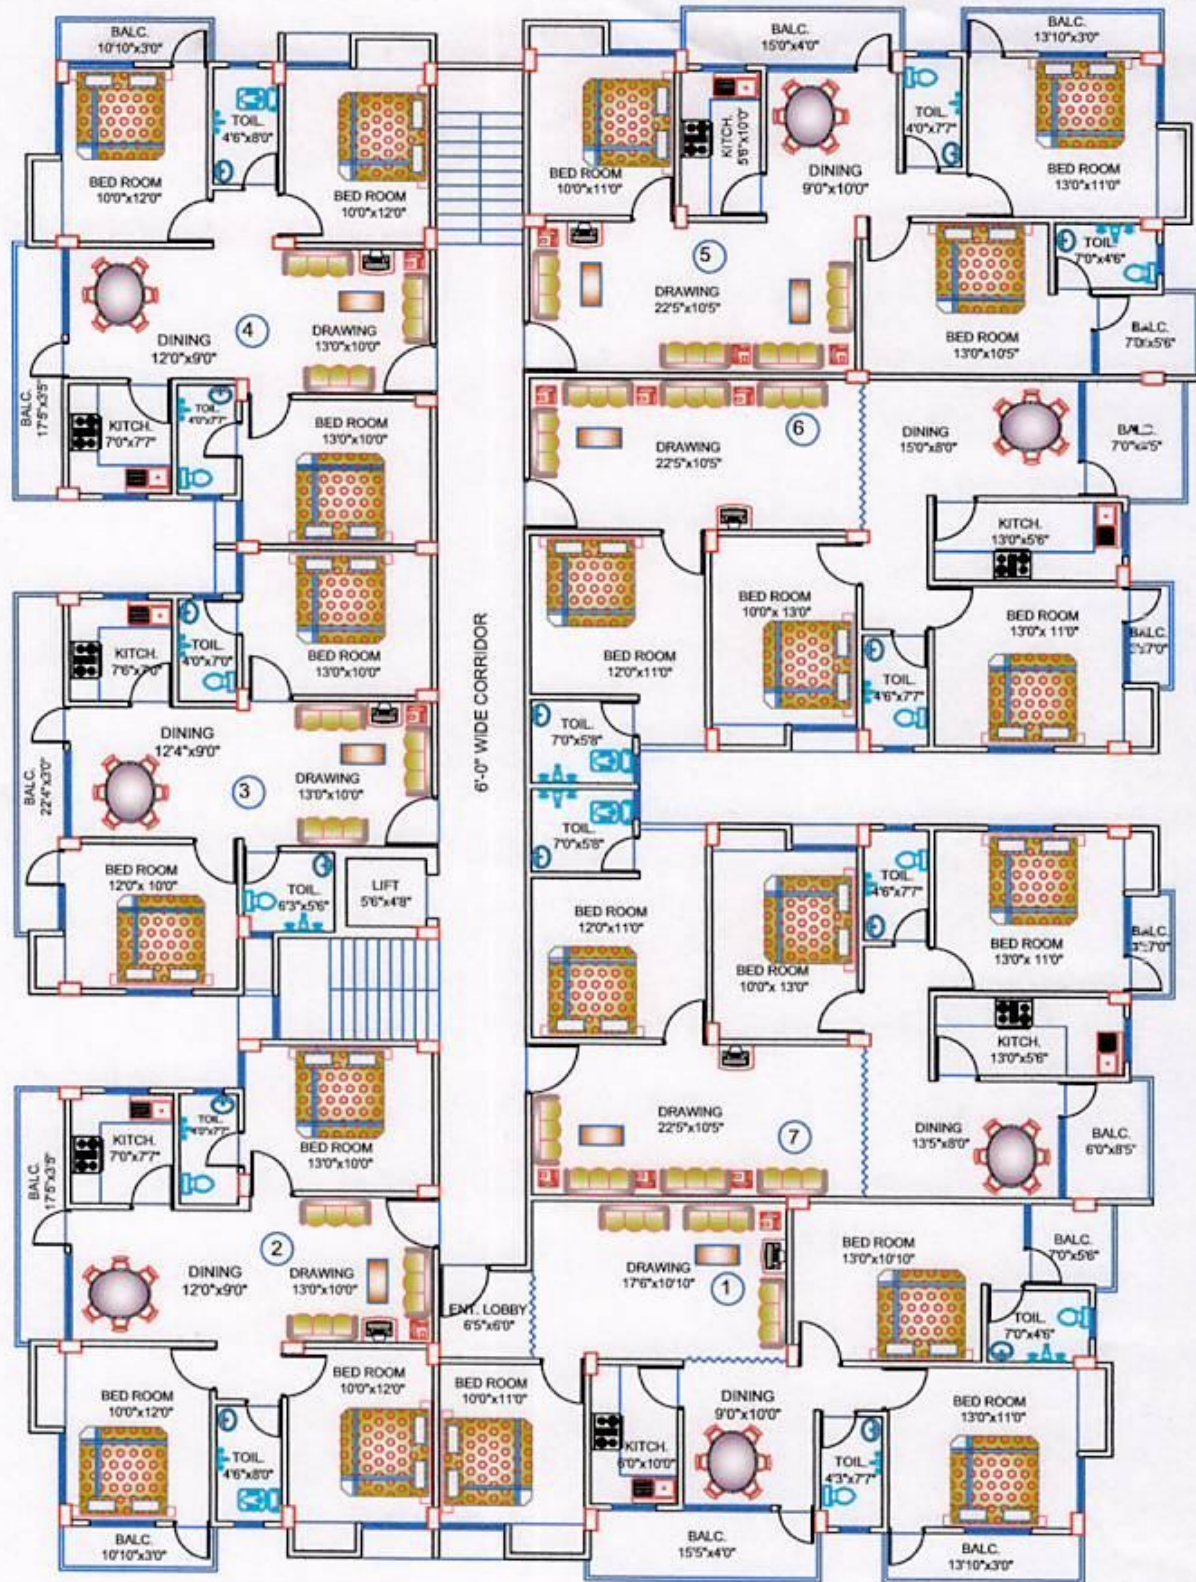

AREA STATEMENT

TYPE	BUILT UP AREA	CARPET AREA
1	1130 sqft.	930 sqft.
2	940 sqft.	805 sqft.
3	760 sqft.	640 sqft.
4	940 sqft.	805 sqft.
5	1120 sqft.	940 sqft.
6	1160 sqft.	1025 sqft.
7	1140 sqft.	1020 sqft.

NORTH



PROJECT

**RAMESHWARAM ENCLAVE
AT - SIDHARTH NAGAR,
JAGDEO PATH
PATNA.**

DEVELOPER-

M/S JAINI WAS CONSTRUCTIONS,
PATNA.
REGD. NO. - BLD/35/2017

SHEET TITLE

TYPICAL FLOOR PLAN

CITY PLANNERS

ARCHITECTS ENGINEER
NEHRU NAGAR, PATNA-13
MOBILE NO.-98350-64710

