




AREA CALCULATION CHART

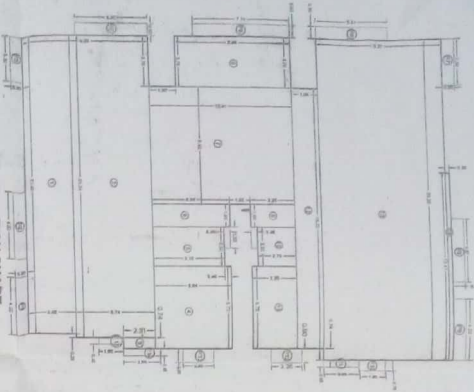


SITE PLAN

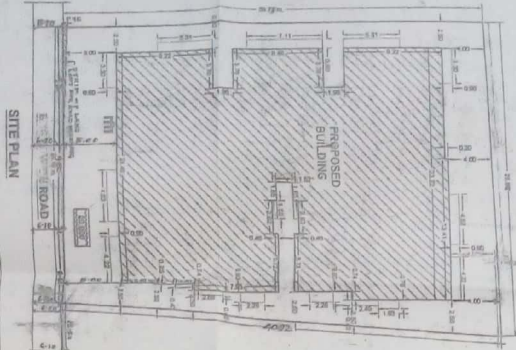


FRONT ELEVATION

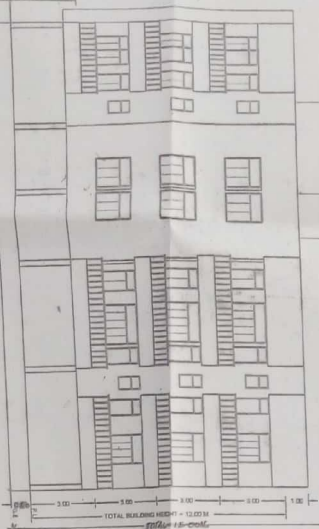


SIDE ELEVATION

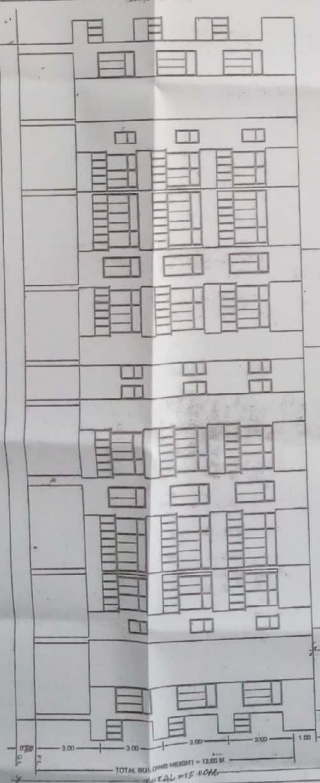


SECTION ON A - A

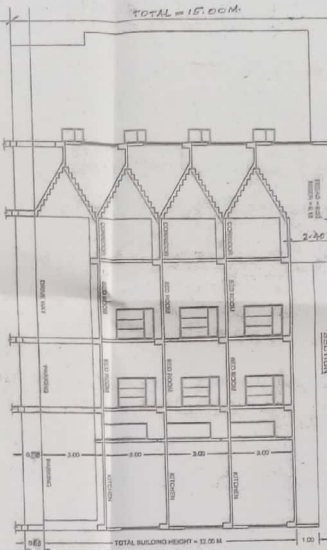

SECTION ON B - B

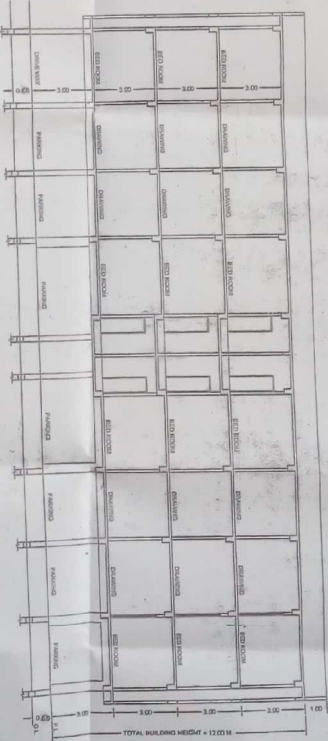


LOCATION PLAN

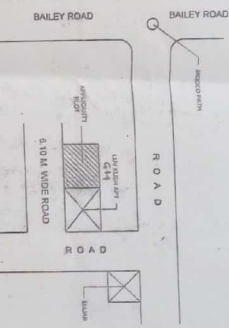

KEY PLAN



FIRE LEGEND

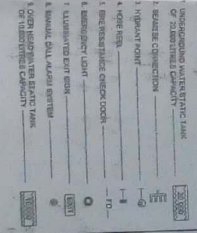

DATE: 22/08/2017
 DRAWN BY: [Signature]
 CHECKED BY: [Signature]
 APPROVED BY: [Signature]

PROJECT: PROPOSED BUILDING FOR [Name]
 LOCATION: [Address]
 SCALE: 1:100
 DATE: 22/08/2017

DESIGNED BY: [Name]
 DRAWN BY: [Name]
 CHECKED BY: [Name]
 APPROVED BY: [Name]

PROPOSED BUILDING FOR [Name]
 LOCATION: [Address]
 SCALE: 1:100
 DATE: 22/08/2017

DESIGNED BY: [Name]
 DRAWN BY: [Name]
 CHECKED BY: [Name]
 APPROVED BY: [Name]

PROPOSED BUILDING FOR [Name]
 LOCATION: [Address]
 SCALE: 1:100
 DATE: 22/08/2017

DESIGNED BY: [Name]
 DRAWN BY: [Name]
 CHECKED BY: [Name]
 APPROVED BY: [Name]

PROPOSED BUILDING FOR [Name]
 LOCATION: [Address]
 SCALE: 1:100
 DATE: 22/08/2017