


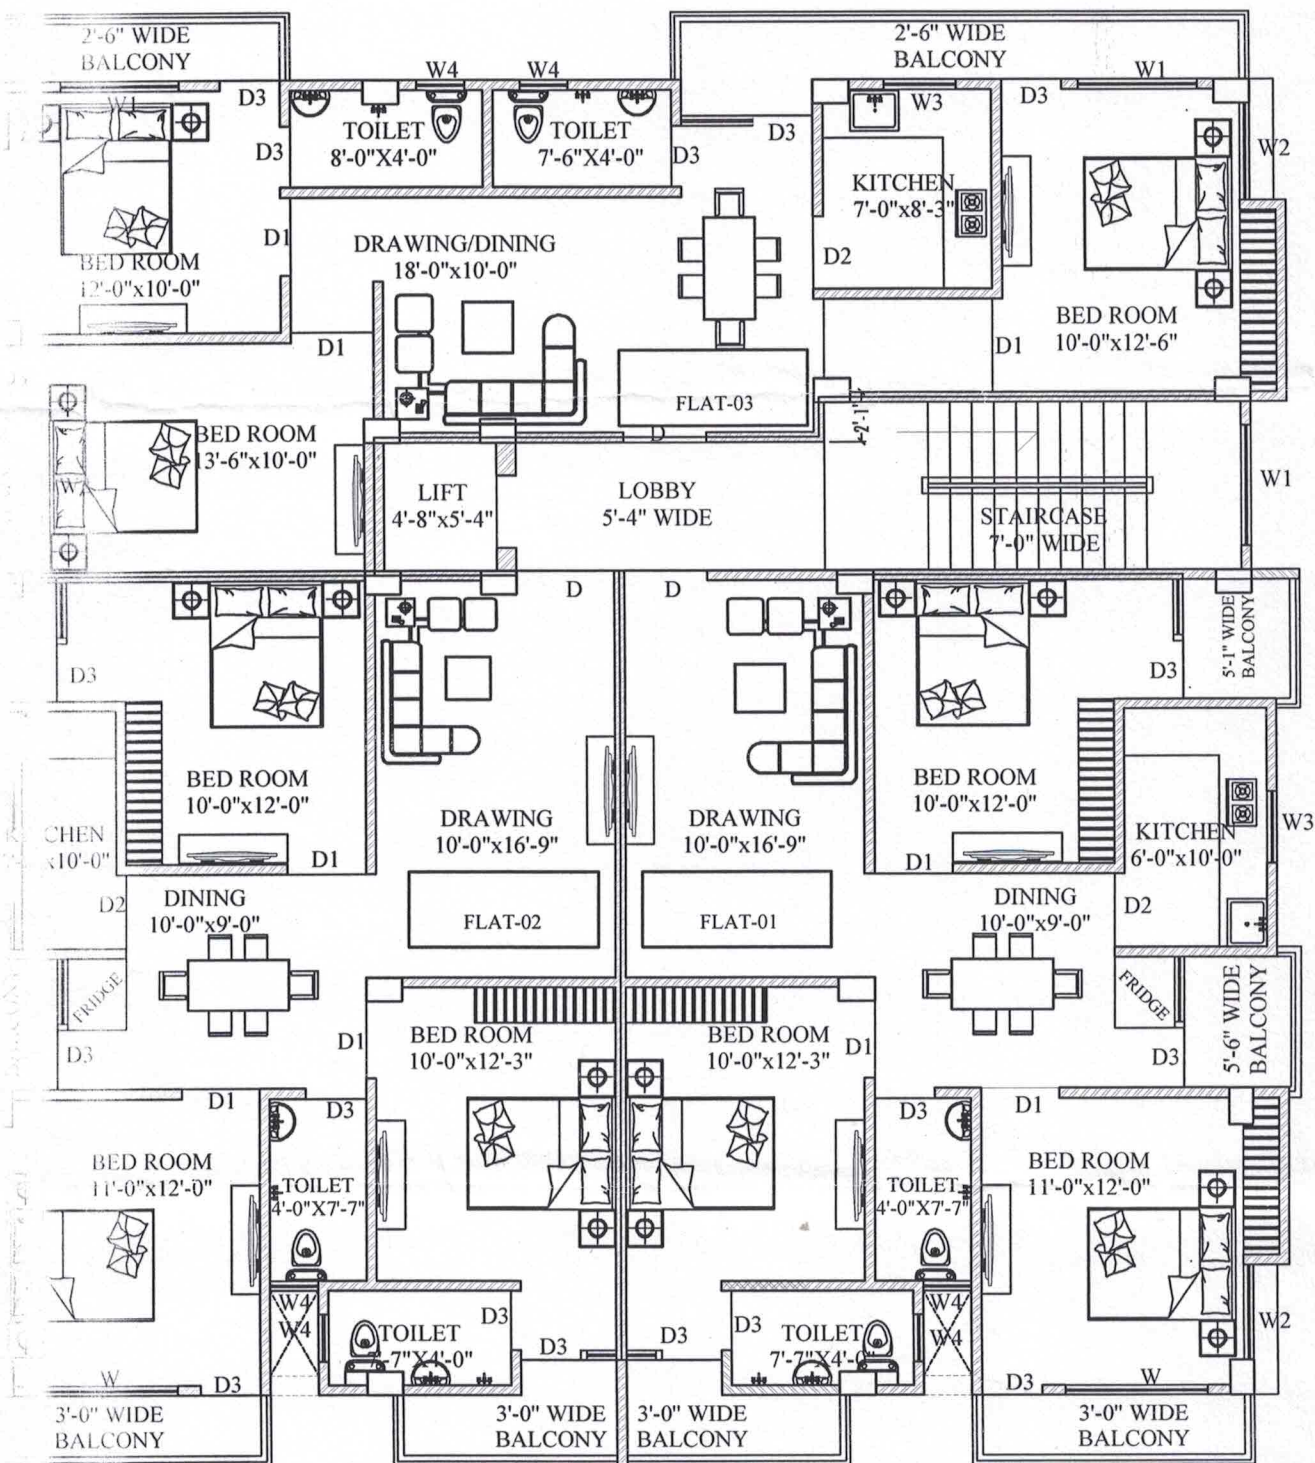


01	CARPET AREA	889.00 sqft
02	CARPET AREA	889.00 sqft
03	CARPET AREA	840.00 sqft

BALCONY AREA	122.00 sqft
BALCONY AREA	122.00 sqft
BALCONY AREA	150.00 sqft



PROJECT: DEVIDAYAL ENCLAVE			
SHEET NAME: TYPICAL FLOOR PLAN			
DESIGNED BY: Ar. Ajit Singh	SCALE: 1"=4'-0"	DATE: 19.01.18	NORTH
SHEET NO: 01/02	DRAWN BY:	CHECKED BY:	APPROVED BY:

ARCHITECTS:
archimetrics
 design solutions
 Architecture, Interior Designing
 & Engineering
 Phone : 9939604962
 email : ar.ajitsingh@gmail.com

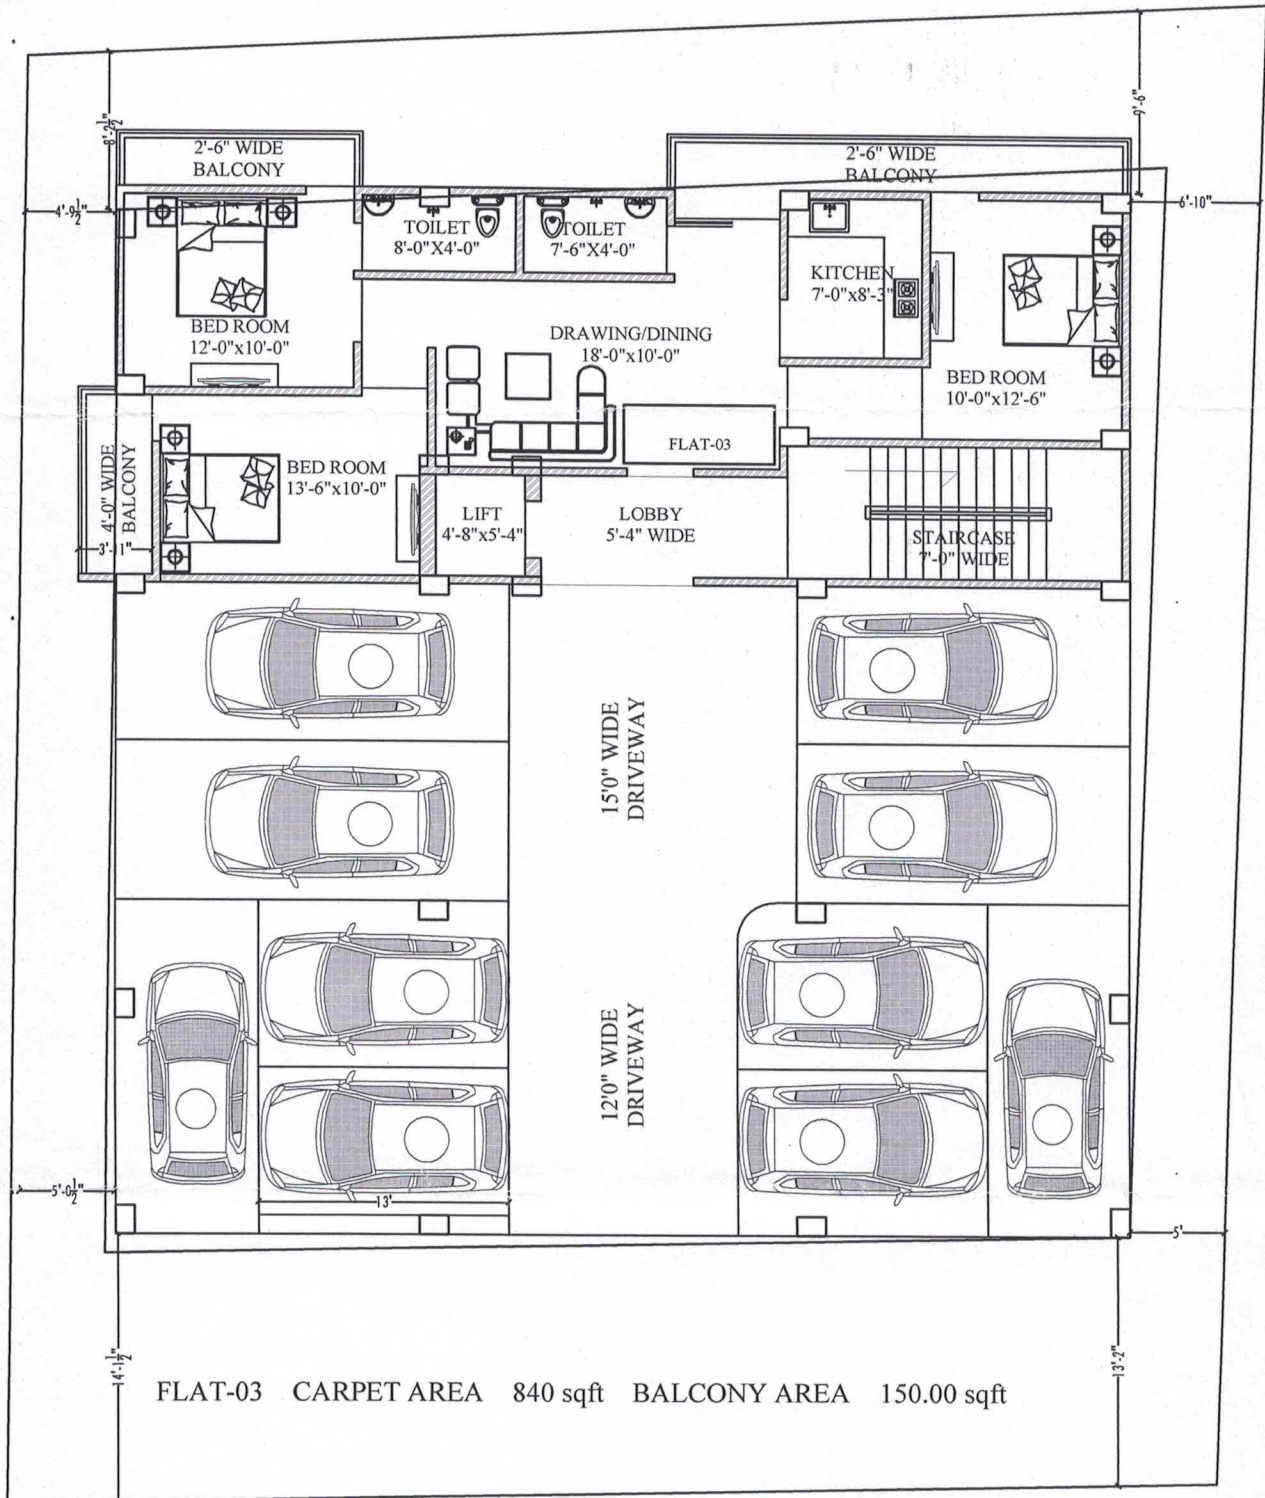

20'0" WIDE ROAD



PROJECT: **DEVIDAYAL ENCLAVE**
@ ARYASAMAJ MANDIR ROAD

SHEET NAME: **GROUND FLOOR PLAN**

DESIGNED BY: **Ar. Ajit Singh**

SCALE: 1"=4'-0"

SHEET NO: 01/02

DATE: 19.01.18

DRAWN BY: Ar. Ajit Singh



ARCHITECTS:
archimetrics
design solutions
Architecture, Interior Designing
& Engineering
Phone : 9939604962
email : ar.ajitsingh@gmail.com