



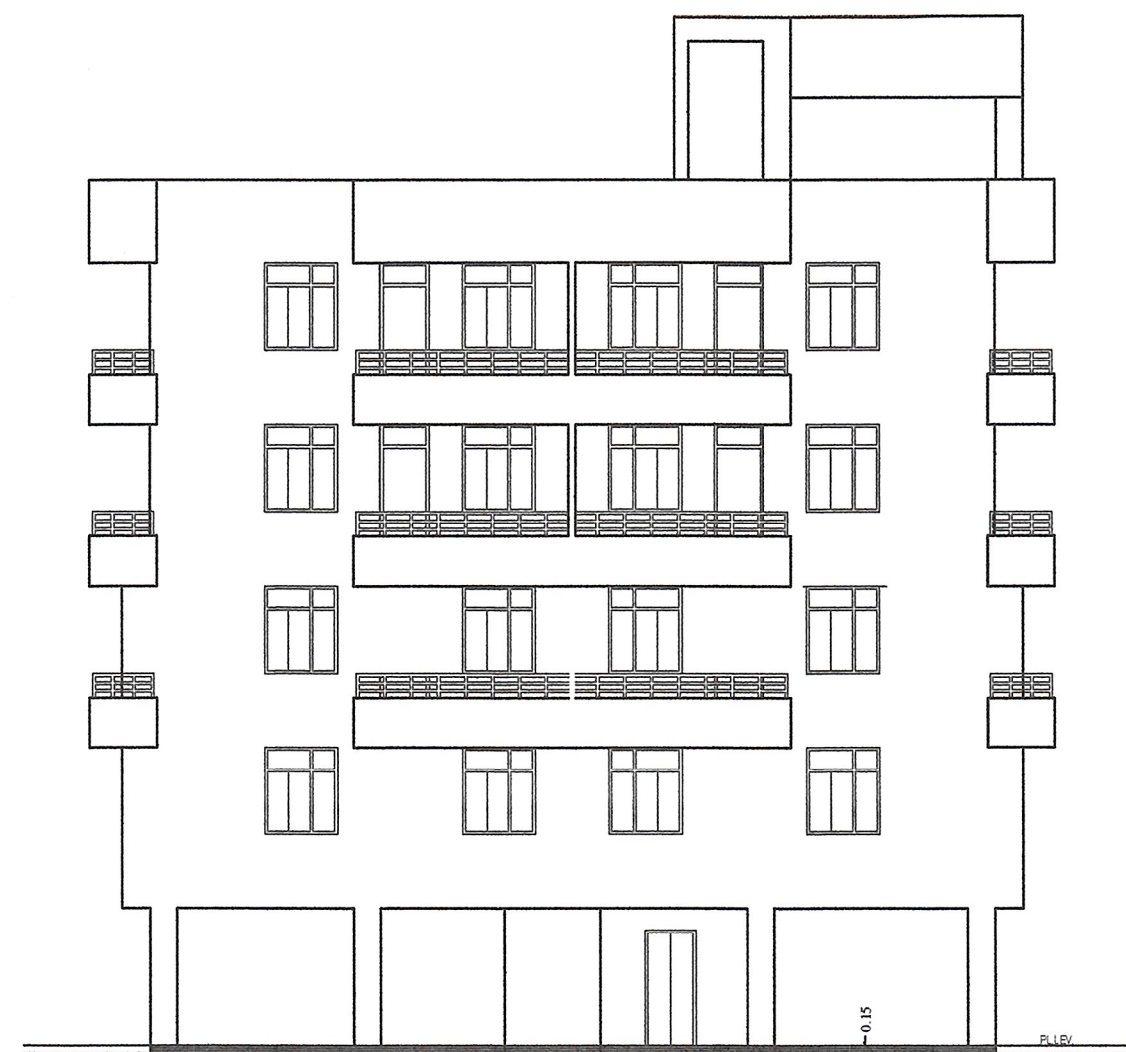


FRONT ELEVATION

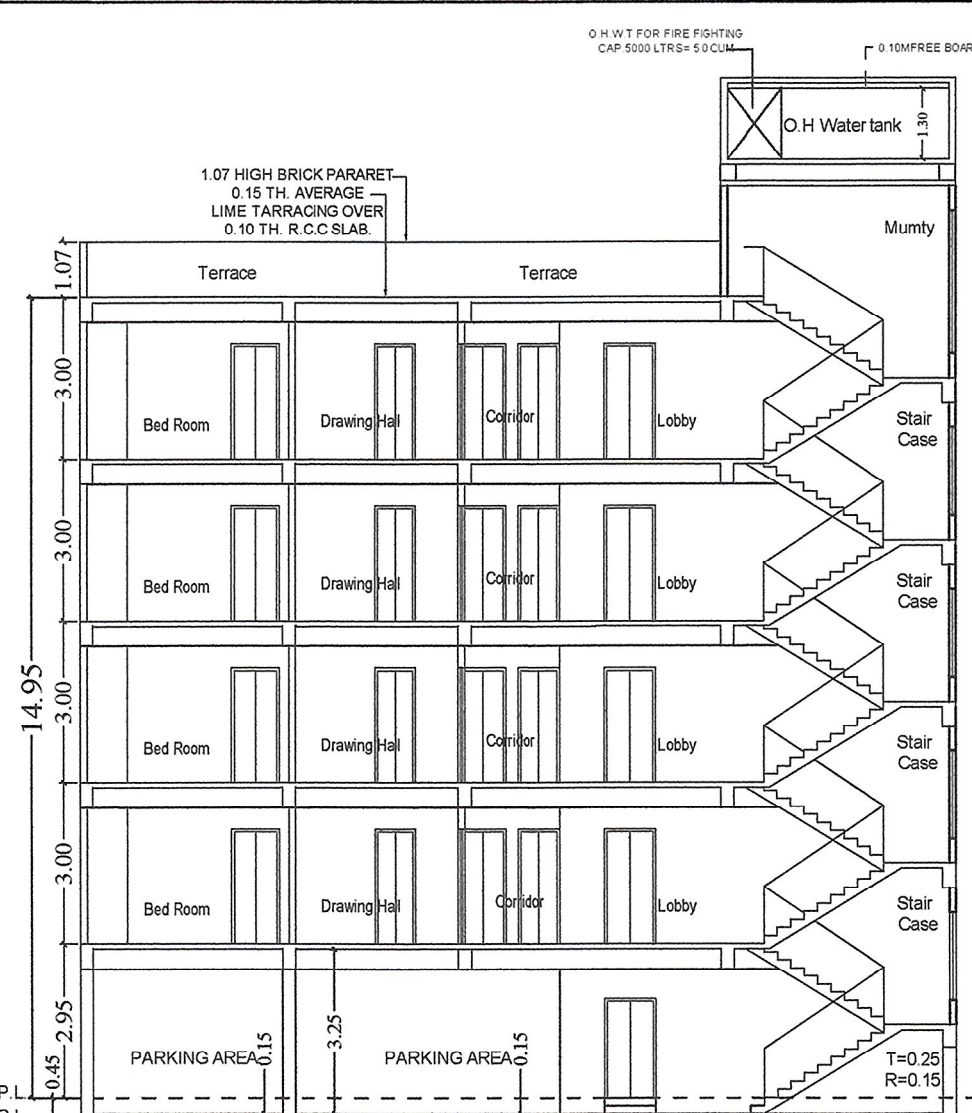

SECTION - X X

विन्डर/प्रोमोटर/भू-स्वामी/संबंधित वास्तुविद/अभियंता का निर्देश दिया जाता है कि भवन के निर्माण तथा उपयोग में लाने के पूर्व आवासीय/व्यवसायिक कम्प्लेक्स में सुरक्षा की दृष्टि से, प्रवेश द्वार निकाल द्वार, सीढ़ी, लिफ्ट, पार्किंग प्रत्येक फ्लोर, गेट के बाहर की ओर लोकेशन के साथ तथा अन्य वांछित महत्वपूर्ण स्थानों पर उच्च मानक के C.C.T.V. कैमरा का अडिस्टापन करेंगे अन्यथा संबंधित एक्ट एवं गार्डिलॉज के सुसंगत धाराओं के तहत कार्रवाई किया जायेगा।

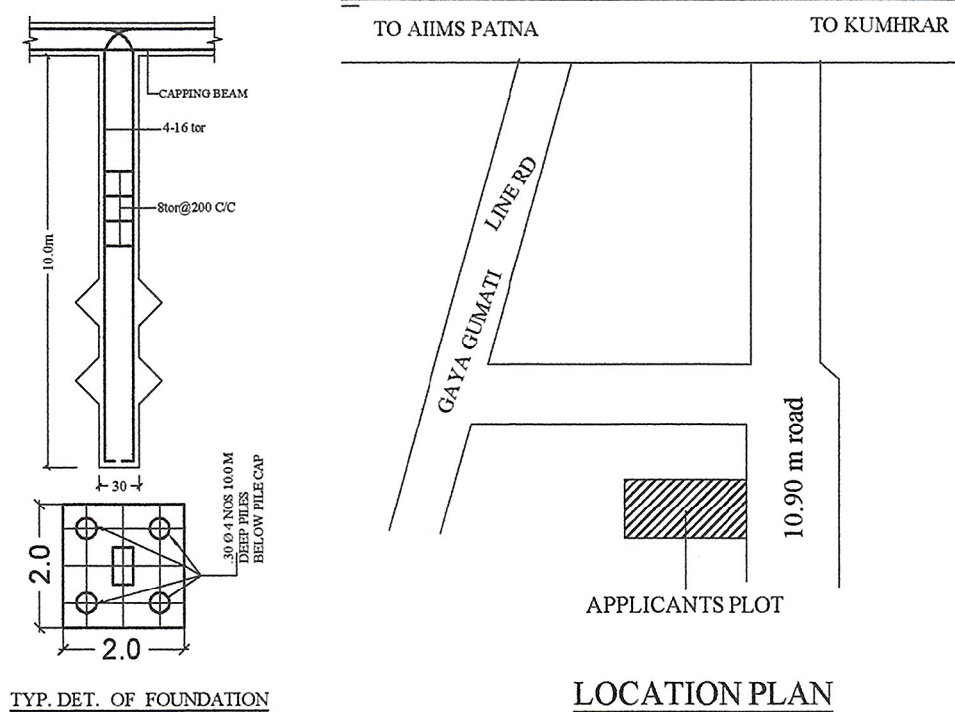

LOCATION PLAN

SEPTIC TANK CALCULATION

TOTAL NOS OF PERSON@ 5 PERSONS
IN EACH FLAT=5X30=150 PERSONS
REQUIRED@0.112 CUM. / PERSON
=150X0.112 = 16.80 CUM.
PROVIDED SEPTIC TANK OF SIZE
4.25X2.00X2.30= 19.55 CUM.
TOTAL= 19.55 CUM.

WATER HARVESTING CALCULATION

TERRACE AREA = 763.57 SQM.
REQUIRED W.H CAPACITY 6 CUM FOR 100 SQM.
TERRACE AREA
TOTAL TERRACE = 763.57 SQM.
REQUIRED WATER HARVESTING
763.57X 6 /100 =45.81 CUM
PROVIDES WATER HARVESTING SIZE
5.50X3.00X3.00= 49.50 CUM.

SERVICE AREA

GROUND FLOOR= 22.22 SQ.M
1ST TO 4TH FLOOR AREA= 78.91X4= 315.64 SQM
TOTAL SERVICE AREA 22.22+315.64= 337.86 SQ M

PARKING AREA CALCULATION

TOTAL BUILT UP AREA =3069.99 SQM.
LESS SERVICE AREA = 337.86 SQM
BUILT UP AREA FOR PARKING CALCULATION
= 3069.99 - 337.86= 2732.13 SQM
REQUIRED PARKING AREA @ 25% OF
2732.13 SQM. = 683.03 SQM.
GROUND FLOOR PARKING AREA- 732.79 SQM.
TOTAL PARKING AREA PROVIDED=732.79 SQM

PLANTATION AREA CALCULATION

TOTAL PLOT AREA =1253.87 SQM.
TOTAL REQUIRED PLANTATION AREA @10%
OF 1253.87 SQM. = 125.38 SQM.
TOTAL GREEN AREA PROVIDED=127.01 SQM.

WATER TANK CALCULATION

TOTAL NO. OF FLAT = 30 NOS.
NO. OF PERSON @5 PERSONS/FLAT =5 X 30 = 150 PERSONS
135L.TR/ PERSON =135X150 = 20250 L.TRS= 20.25 CUM
REQUIRED OVER HEAD TANK FOR FIRE = 5000 L = 5.0 CUM
TOTAL REQD. VOLUME OF OVER HEAD TANK=
(20.25+5.0) cum 25.25 cum

PROVIDED WATER TANK SIZE
1. 4.78X2.43X1.30= 15.10 CUM
2. 4.78X2.43X1.30= 15.10 CUM
TOTAL PROVIDED 15.10+15.10 =30.20 CUM

SCHEDULE OF DOORS & WINDOWS

TYPE	WIDTH	HEIGHT	SILL	LINTEL	DESCRIPTION
D	1.07	2.54	0.0	2.54	AS/SPECIFICATION
D1	0.99	2.13	0.0	2.13	-----DO-----
D2	0.76	2.13	0.0	2.13	-----DO-----
D3	0.91	2.13	0.0	2.13	-----DO-----
W	1.37	1.63	0.91	2.54	-----DO-----
W1	0.91	1.47	1.07	2.54	-----DO-----
W2	0.61	1.17	1.37	2.54	-----DO-----
DW	0.91,1.52	2.54,1.63	0.0,0.91	2.54	-----DO-----

SPECIFICATION:-

1. FOUNDATION--	AS PER DETAIL.
2. FLOOR --	25 MM TH. FLOOR FINISH WITH GREY MOSAIC.
3. D.P.C--	25 MM TH. D.P.C. AT PLINTH LEVEL.
4. LINTEL --	150 MM TH. R.C.C LINTEL IN CEM CONCRETE (1:2:4)
5. ROOF --	100 MM TH. R.C.C. ROOF SLAB IN C.C. (1:2:4)
6. SUPER STRUCTURE --	R.C.C FRAME STRUCTURE WITH IN FILLING CLASS BRICK WORK (250mm, 125mm TH) IN CM(1:6)
7. DOOR--	COMMERCIAL FLUSH DOOR WITH ANGLE IRON FRAME
8. PLASTER--	12 MM TH. CEM PLASTER IN CM (1:6) INTERNAL & EXTERNAL SURFACES OF THE WALL FOR CEILING (1:4)
9. WINDOW & VENTILATOR--	STEEL ASSEMBLY WITH FULLY GLAZED.
10. SEWERAGE --	THROUGH SEPTIC TANK.
11. ELECTRICAL--	CONCEALED WIRING WITH COPPER CONDUCTOR.
12. WATER SUPPLY--	THROUGH BORE WELL & O.H. WATER TANK.
13. INTERNAL FINISHING--	OIL BOND DISTEMPER OVER POP.
14. EXTERNAL FINISHING--	CEMENT BASED PAINTS.

AREA CALCULATION

TOTAL PLOT AREA AS PER DEED ----- 1430.92 SQM.
TOTAL PLOT AREA AS PER SITE ----- 1253.87 SQM.
GROUND FLOOR BUILT UP AREA ----- 34.76 SQM.
1ST FLOOR BUILT UP AREA ----- 744.52 SQM.
2ND FLOOR BUILT UP AREA ----- 763.57 SQM.
3RD FLOOR BUILT UP AREA ----- 763.57 SQM.
4TH FLOOR BUILT UP AREA ----- 763.57 SQM.
TOTAL BUILT UP AREA ----- 3069.99 SQM.
F.A.R = 3069.99 SQM. / 1253.87 = 2.45
F.A.R = 2.45

PLOT STETMENT

PROPOSED RESIDENTIAL BUILDING PLAN FOR

OWNER:-
KARUNA SHARAN W/O LATE BRIJ NANDAN SHARAN SINGH
DEVELOPER :-
SAMRIDDIH ENGINCON PVT.LTD.
DIRECTOR I. SRI SUBHAM KUMAR S/O LATE SATRUDHAN TIWARI
2.SRI RAJAT KUMAR S/O LATE DINESH KUMAR
PLOT DETAIL:-
AT. MAUZA - SIPARA. BHUPATIPUR. PLOT NO. 598(P), KHATA NO. 110,
THANA NO. 27,THANA.JAKKANPUR,DIST- PATNA, BIHAR

ALL DIMENSION ARE IN M

SCALE :-	NORTH :-	DRG. NO :-
1:100 1:200		02/02

Shubham Kumar
Ar. AMIT KUMAR
COA Regd. No. CA/2020/122299
Samridhdi Engicon Pvt. Ltd.
BR/UDHD/BLDR/23-0015
SIGNATURE OF DEVELOPER
SIGNATURE OF ARCHITECT


करुणा शरण
SIGNATURE OF LAND OWNER

PATNA MUNICIPAL CORPORATION
PATNA REGIONAL DEVELOPMENT AUTHORITY (DISSOLVED)
Case No. 552/2022


Sanction of Plan Accorded under Section
315, 316 & 317 of the Bihar Municipal Act 2007
by the Municipal Commissioner, Patna on.....
Date.....08/04/2023

SANCTION OF PLAN ACCORDED


निदेशक
शहरी योजना
पटना नगर निगम, पटना
28/08/23
शहरी योजना
पटना नगर निगम

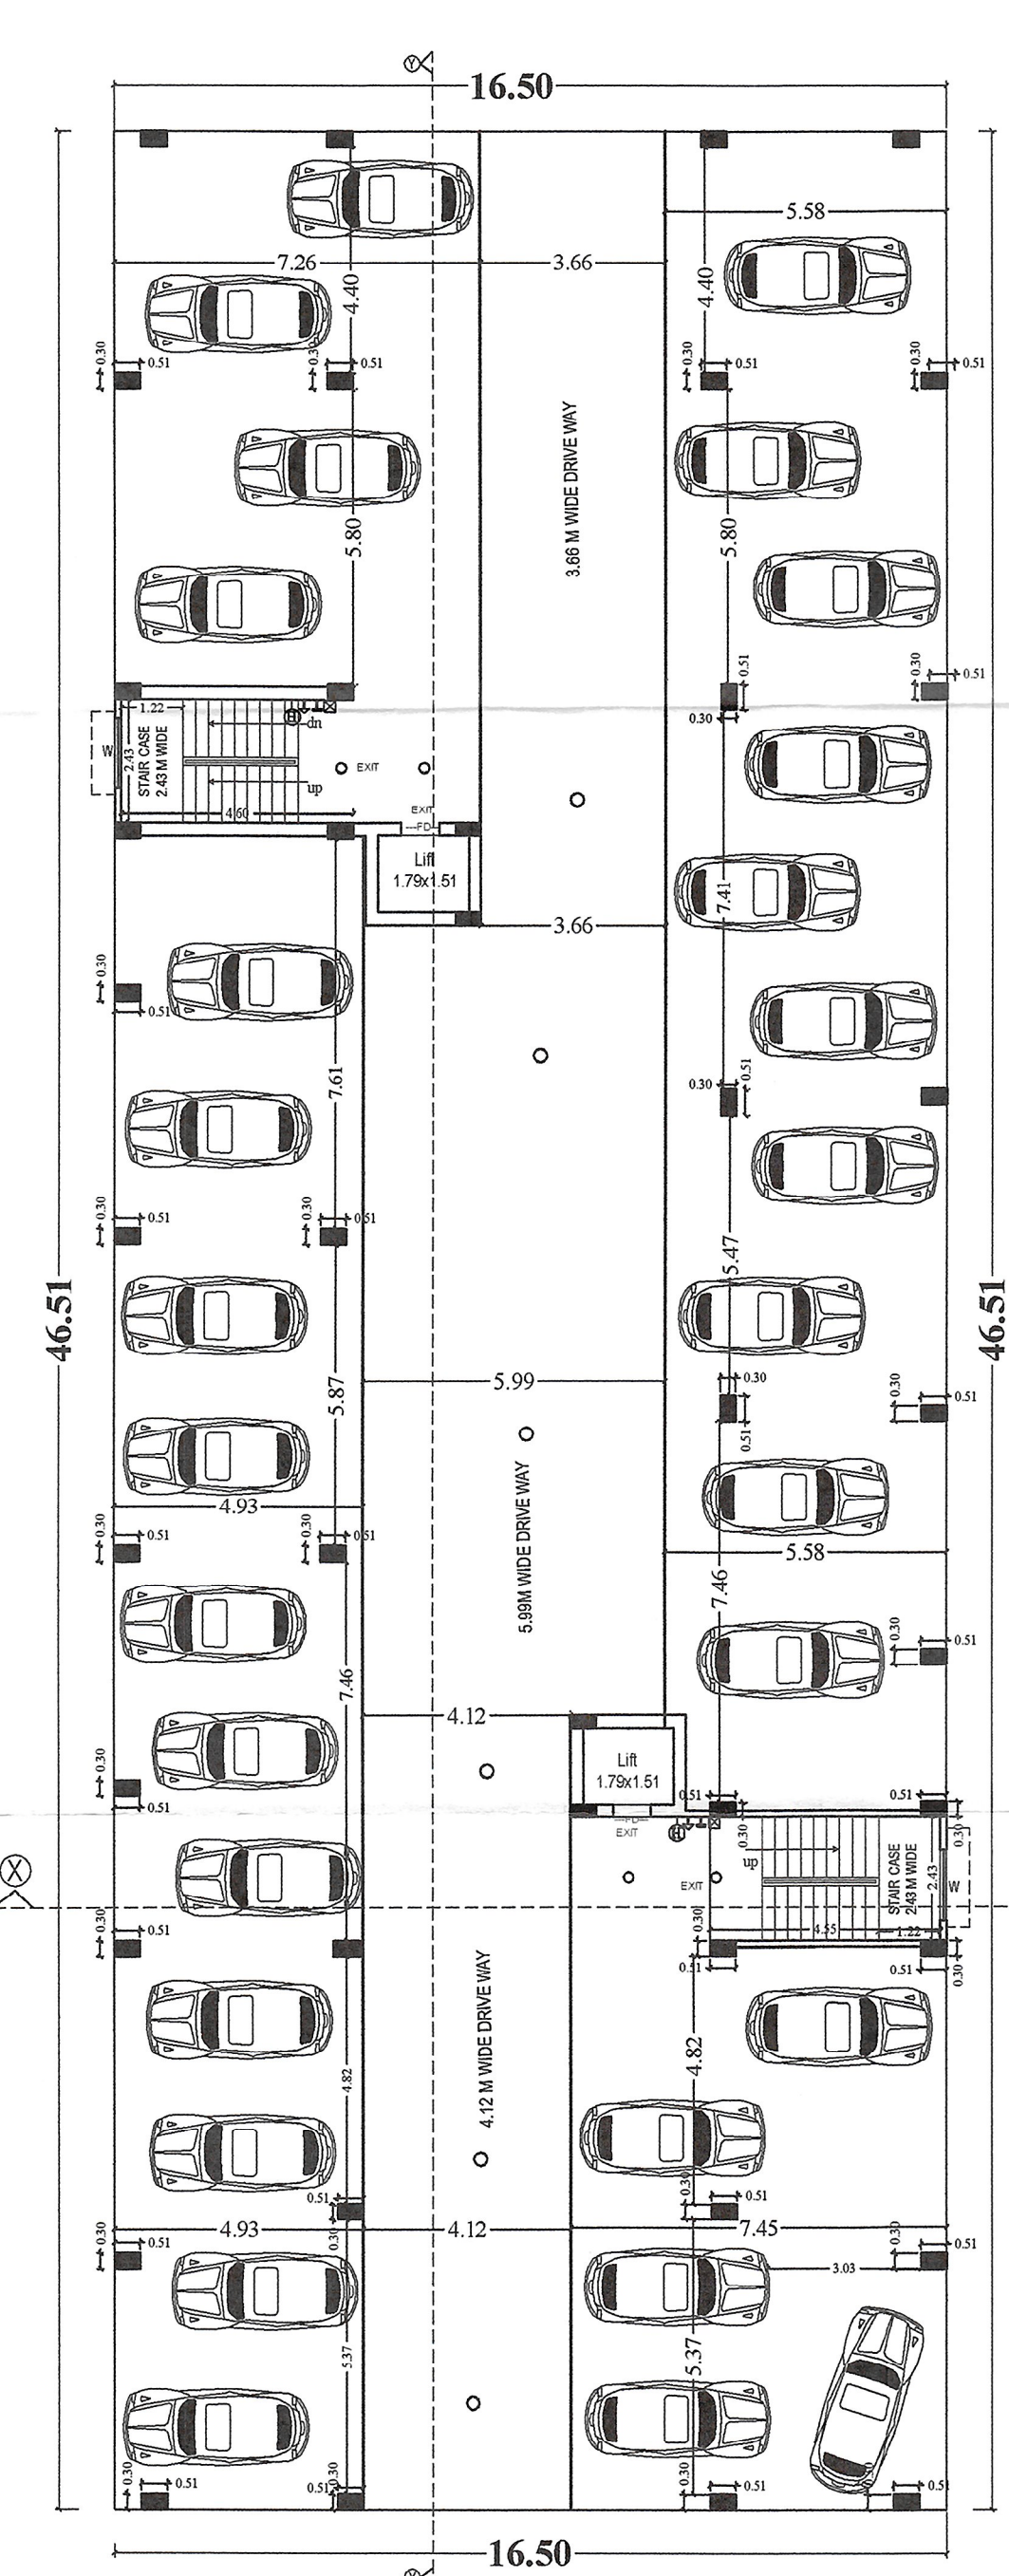


GROUND FLOOR PLAN
SCALE 1:100

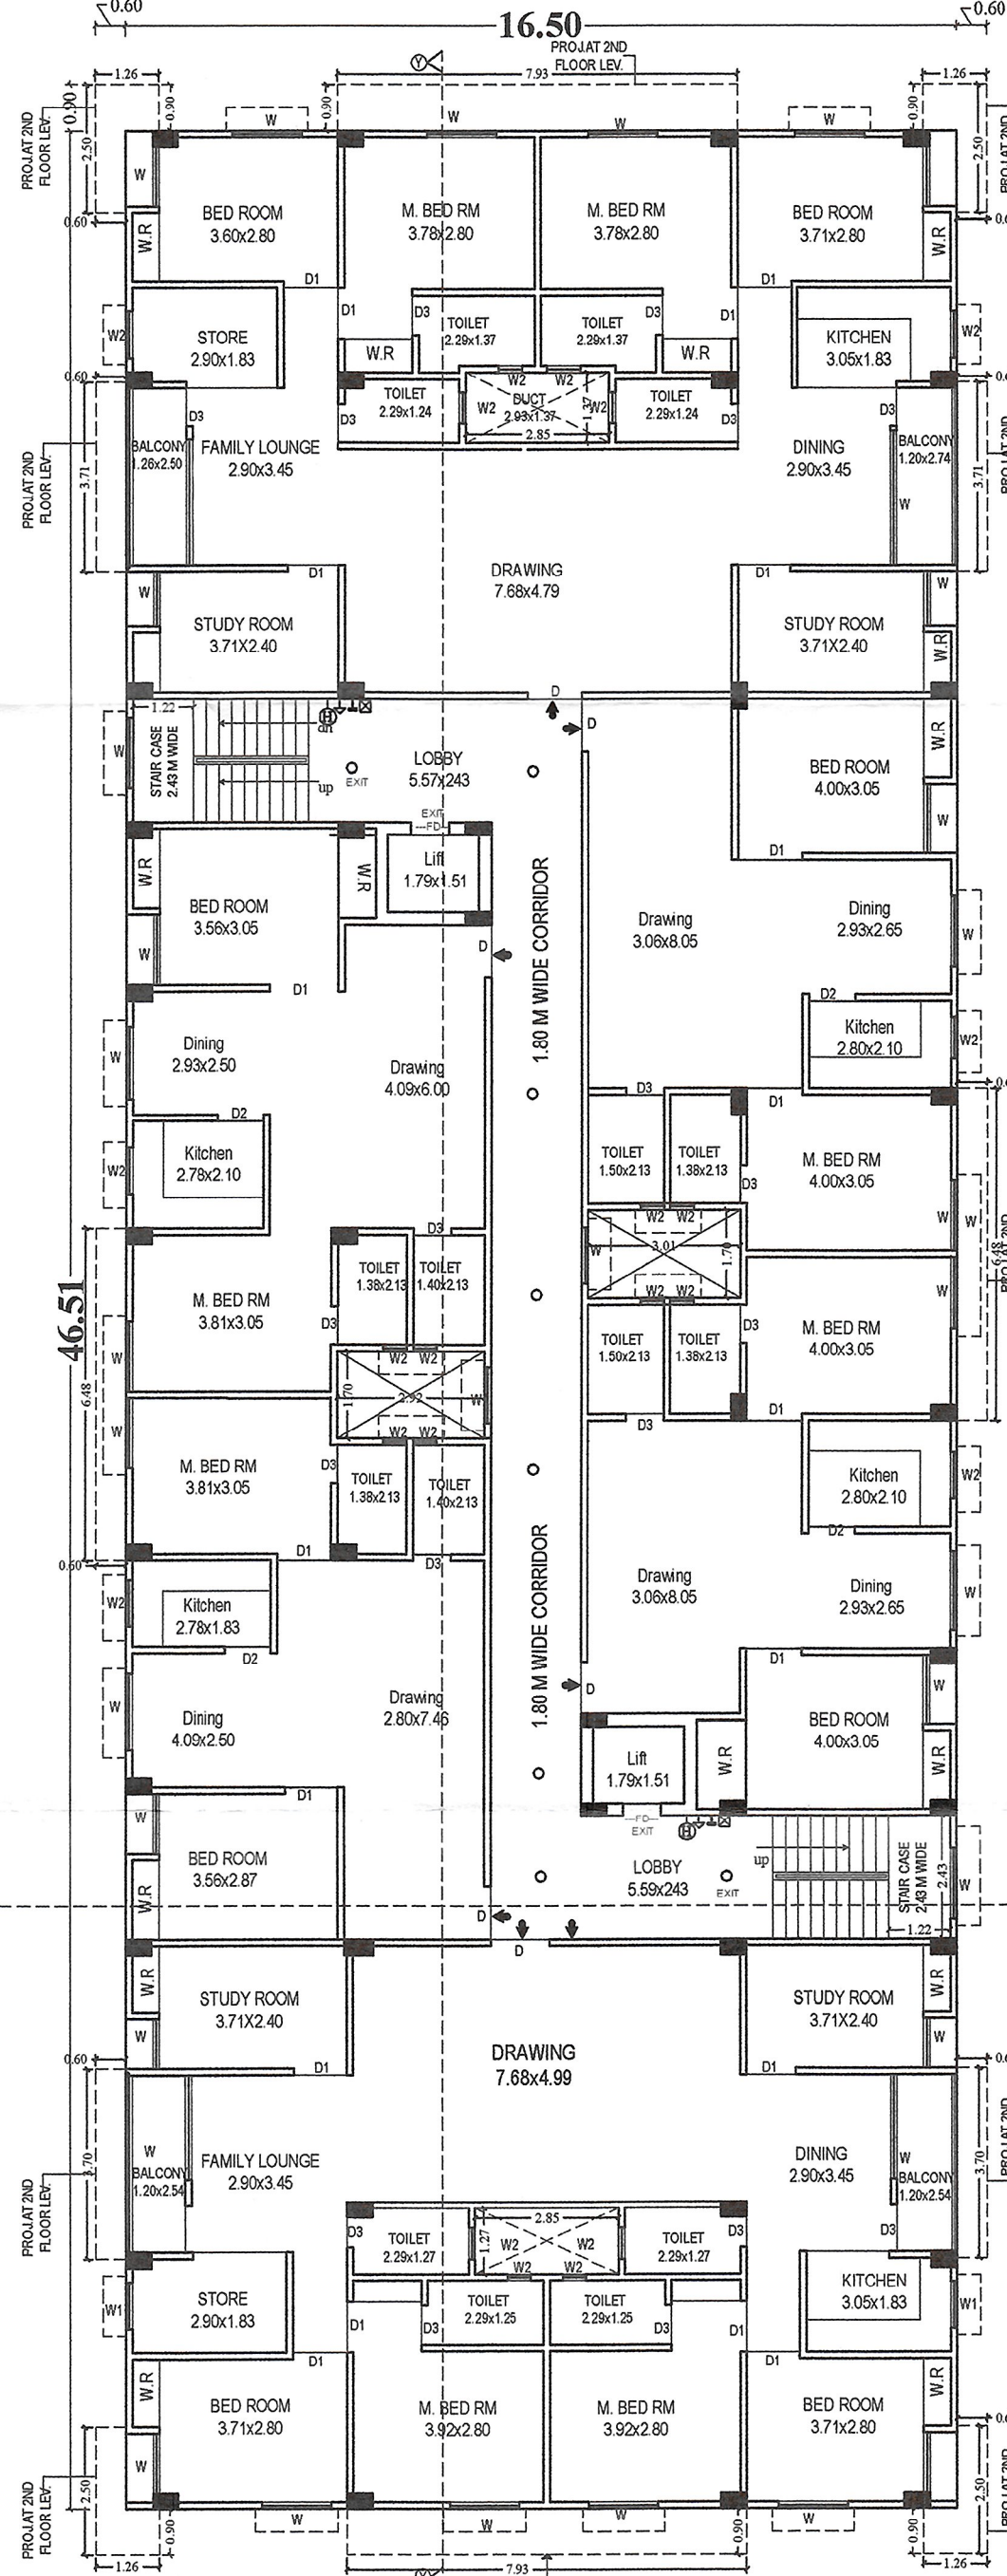

1ST FLOOR PLAN
SCALE 1:100

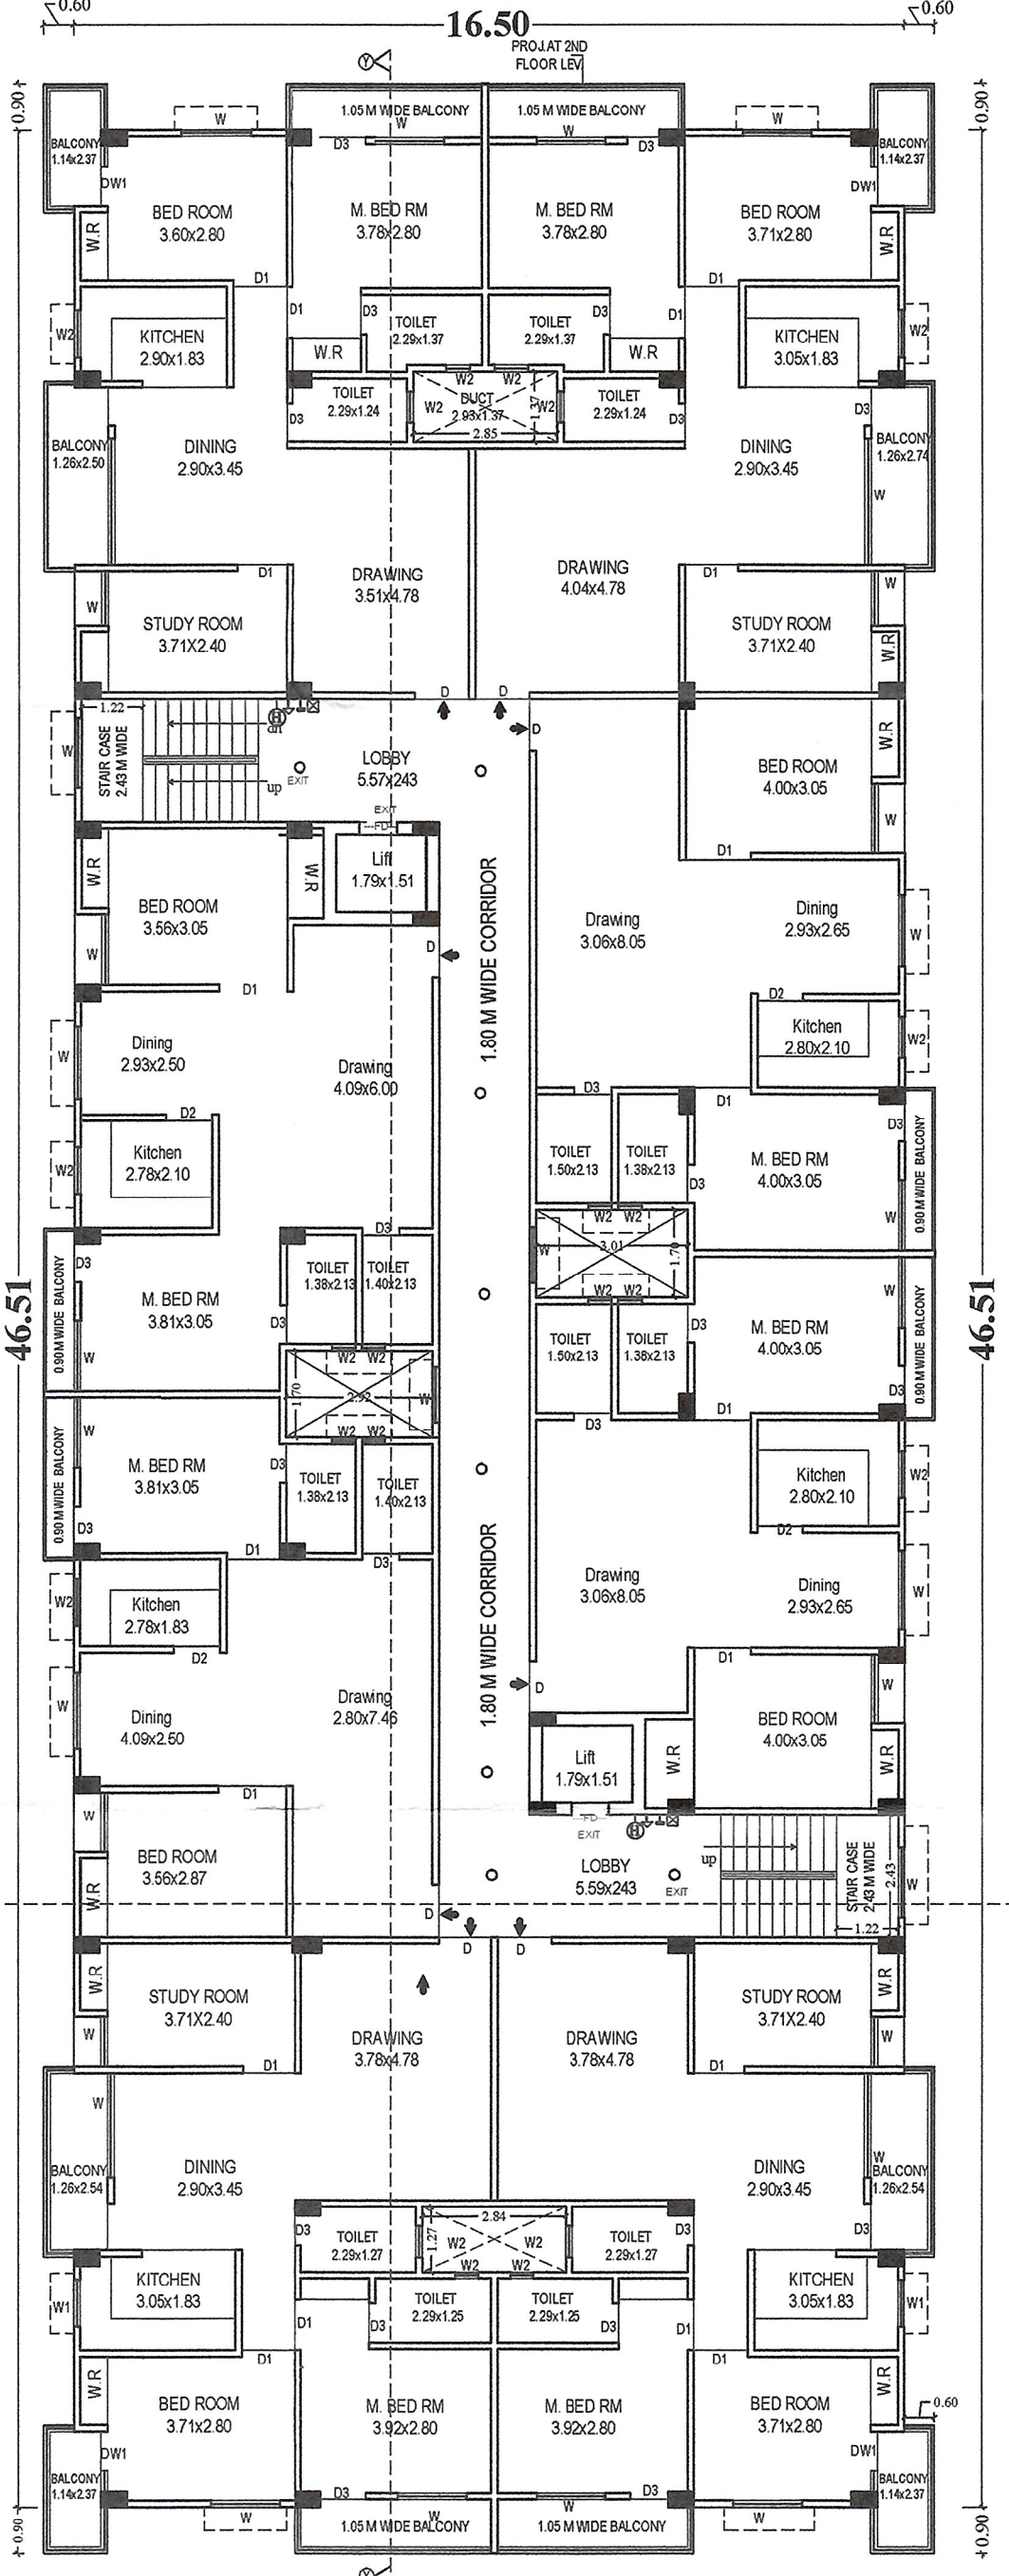

2ND, 3RD & 4TH FLOOR PLAN
SCALE 1:100

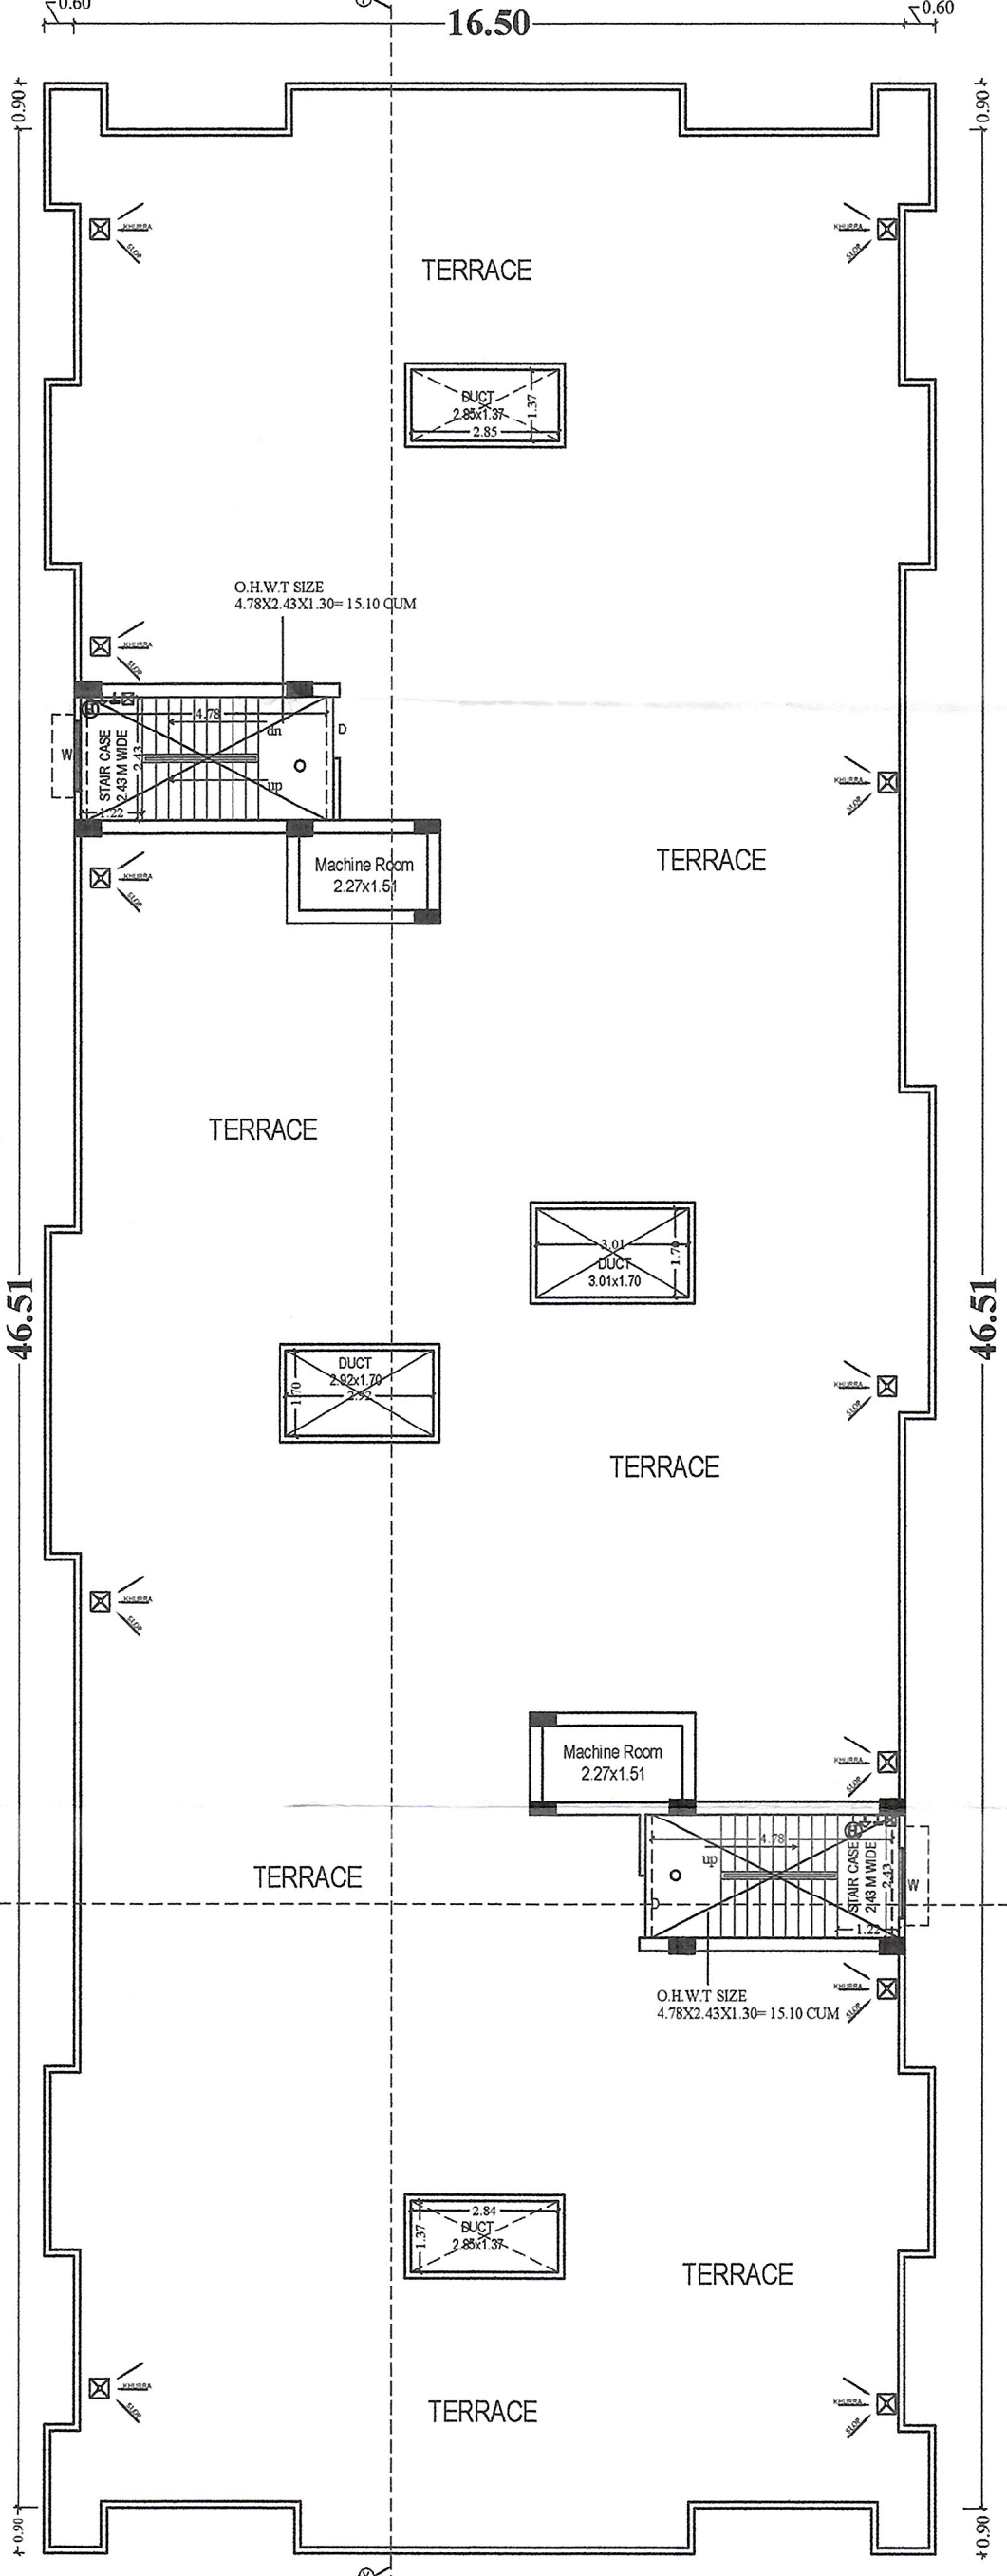

TERRACE FLOOR PLAN
SCALE 1:100

Terms & Conditions:-
1) STP of requisite capacity is to be installed in the campus by the Builder/Owner.
2) Water Harvesting and Green area is to be maintained in the premises
3) Solar power is to be installed in the campus