



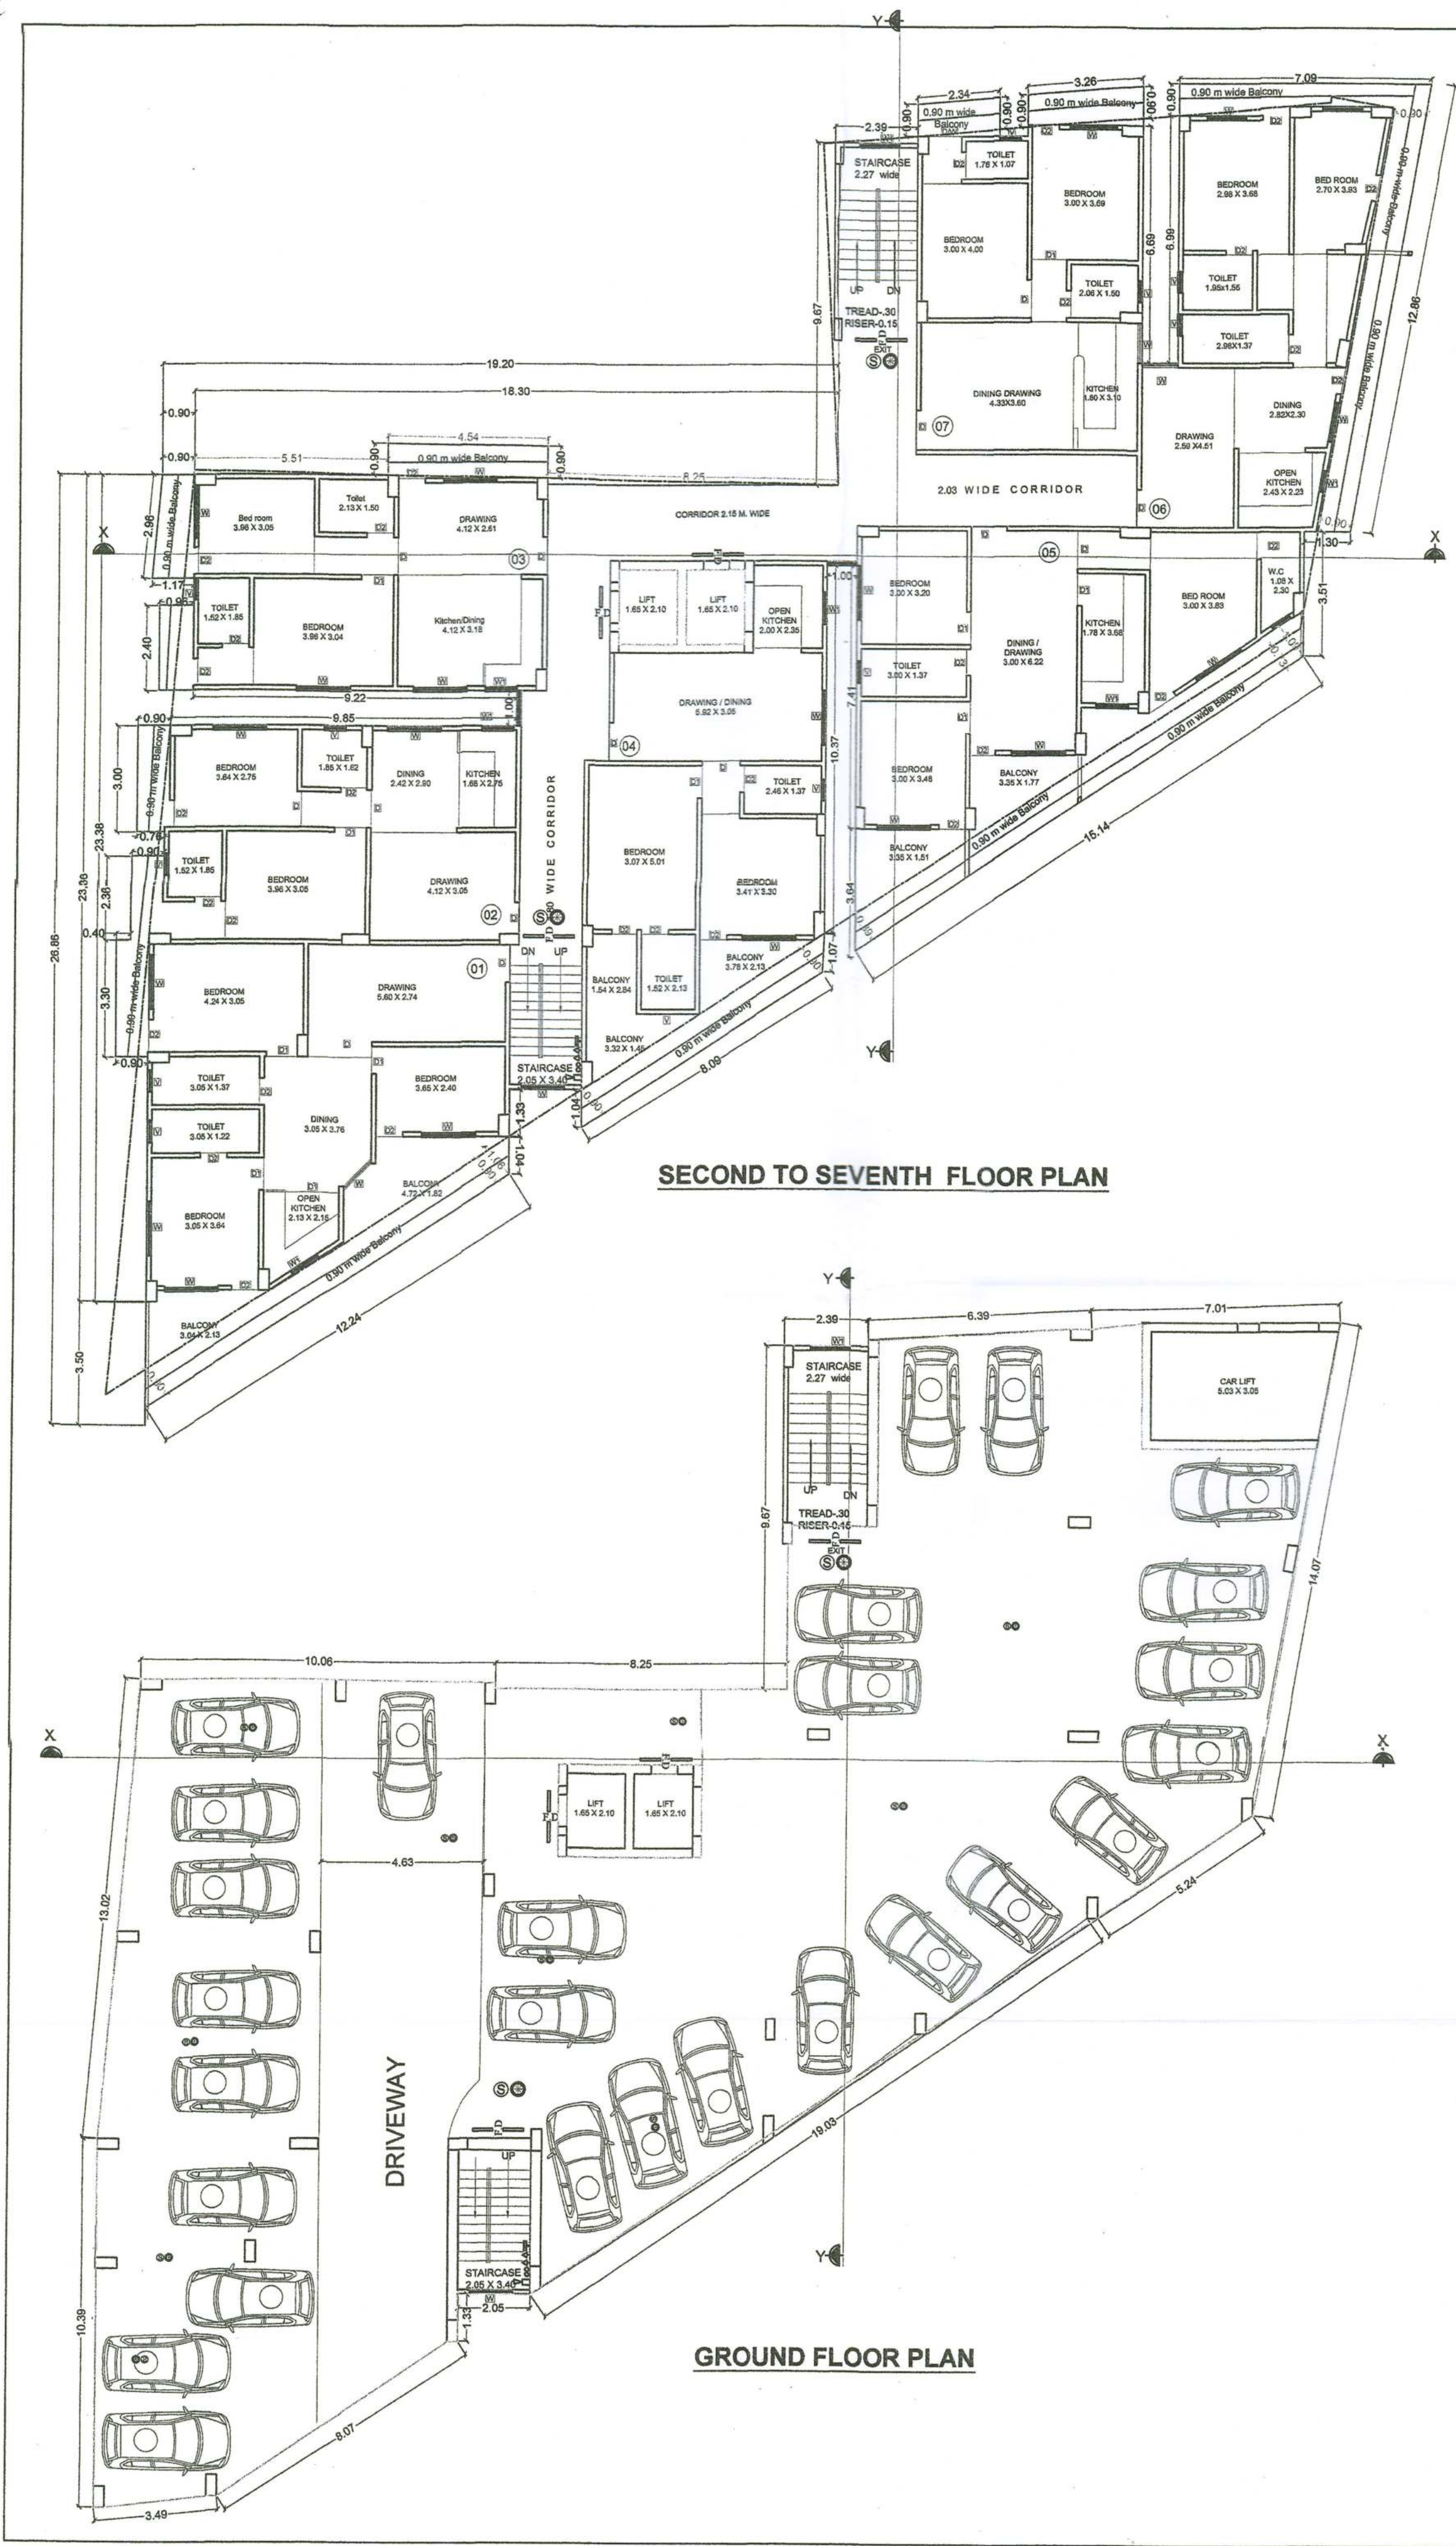

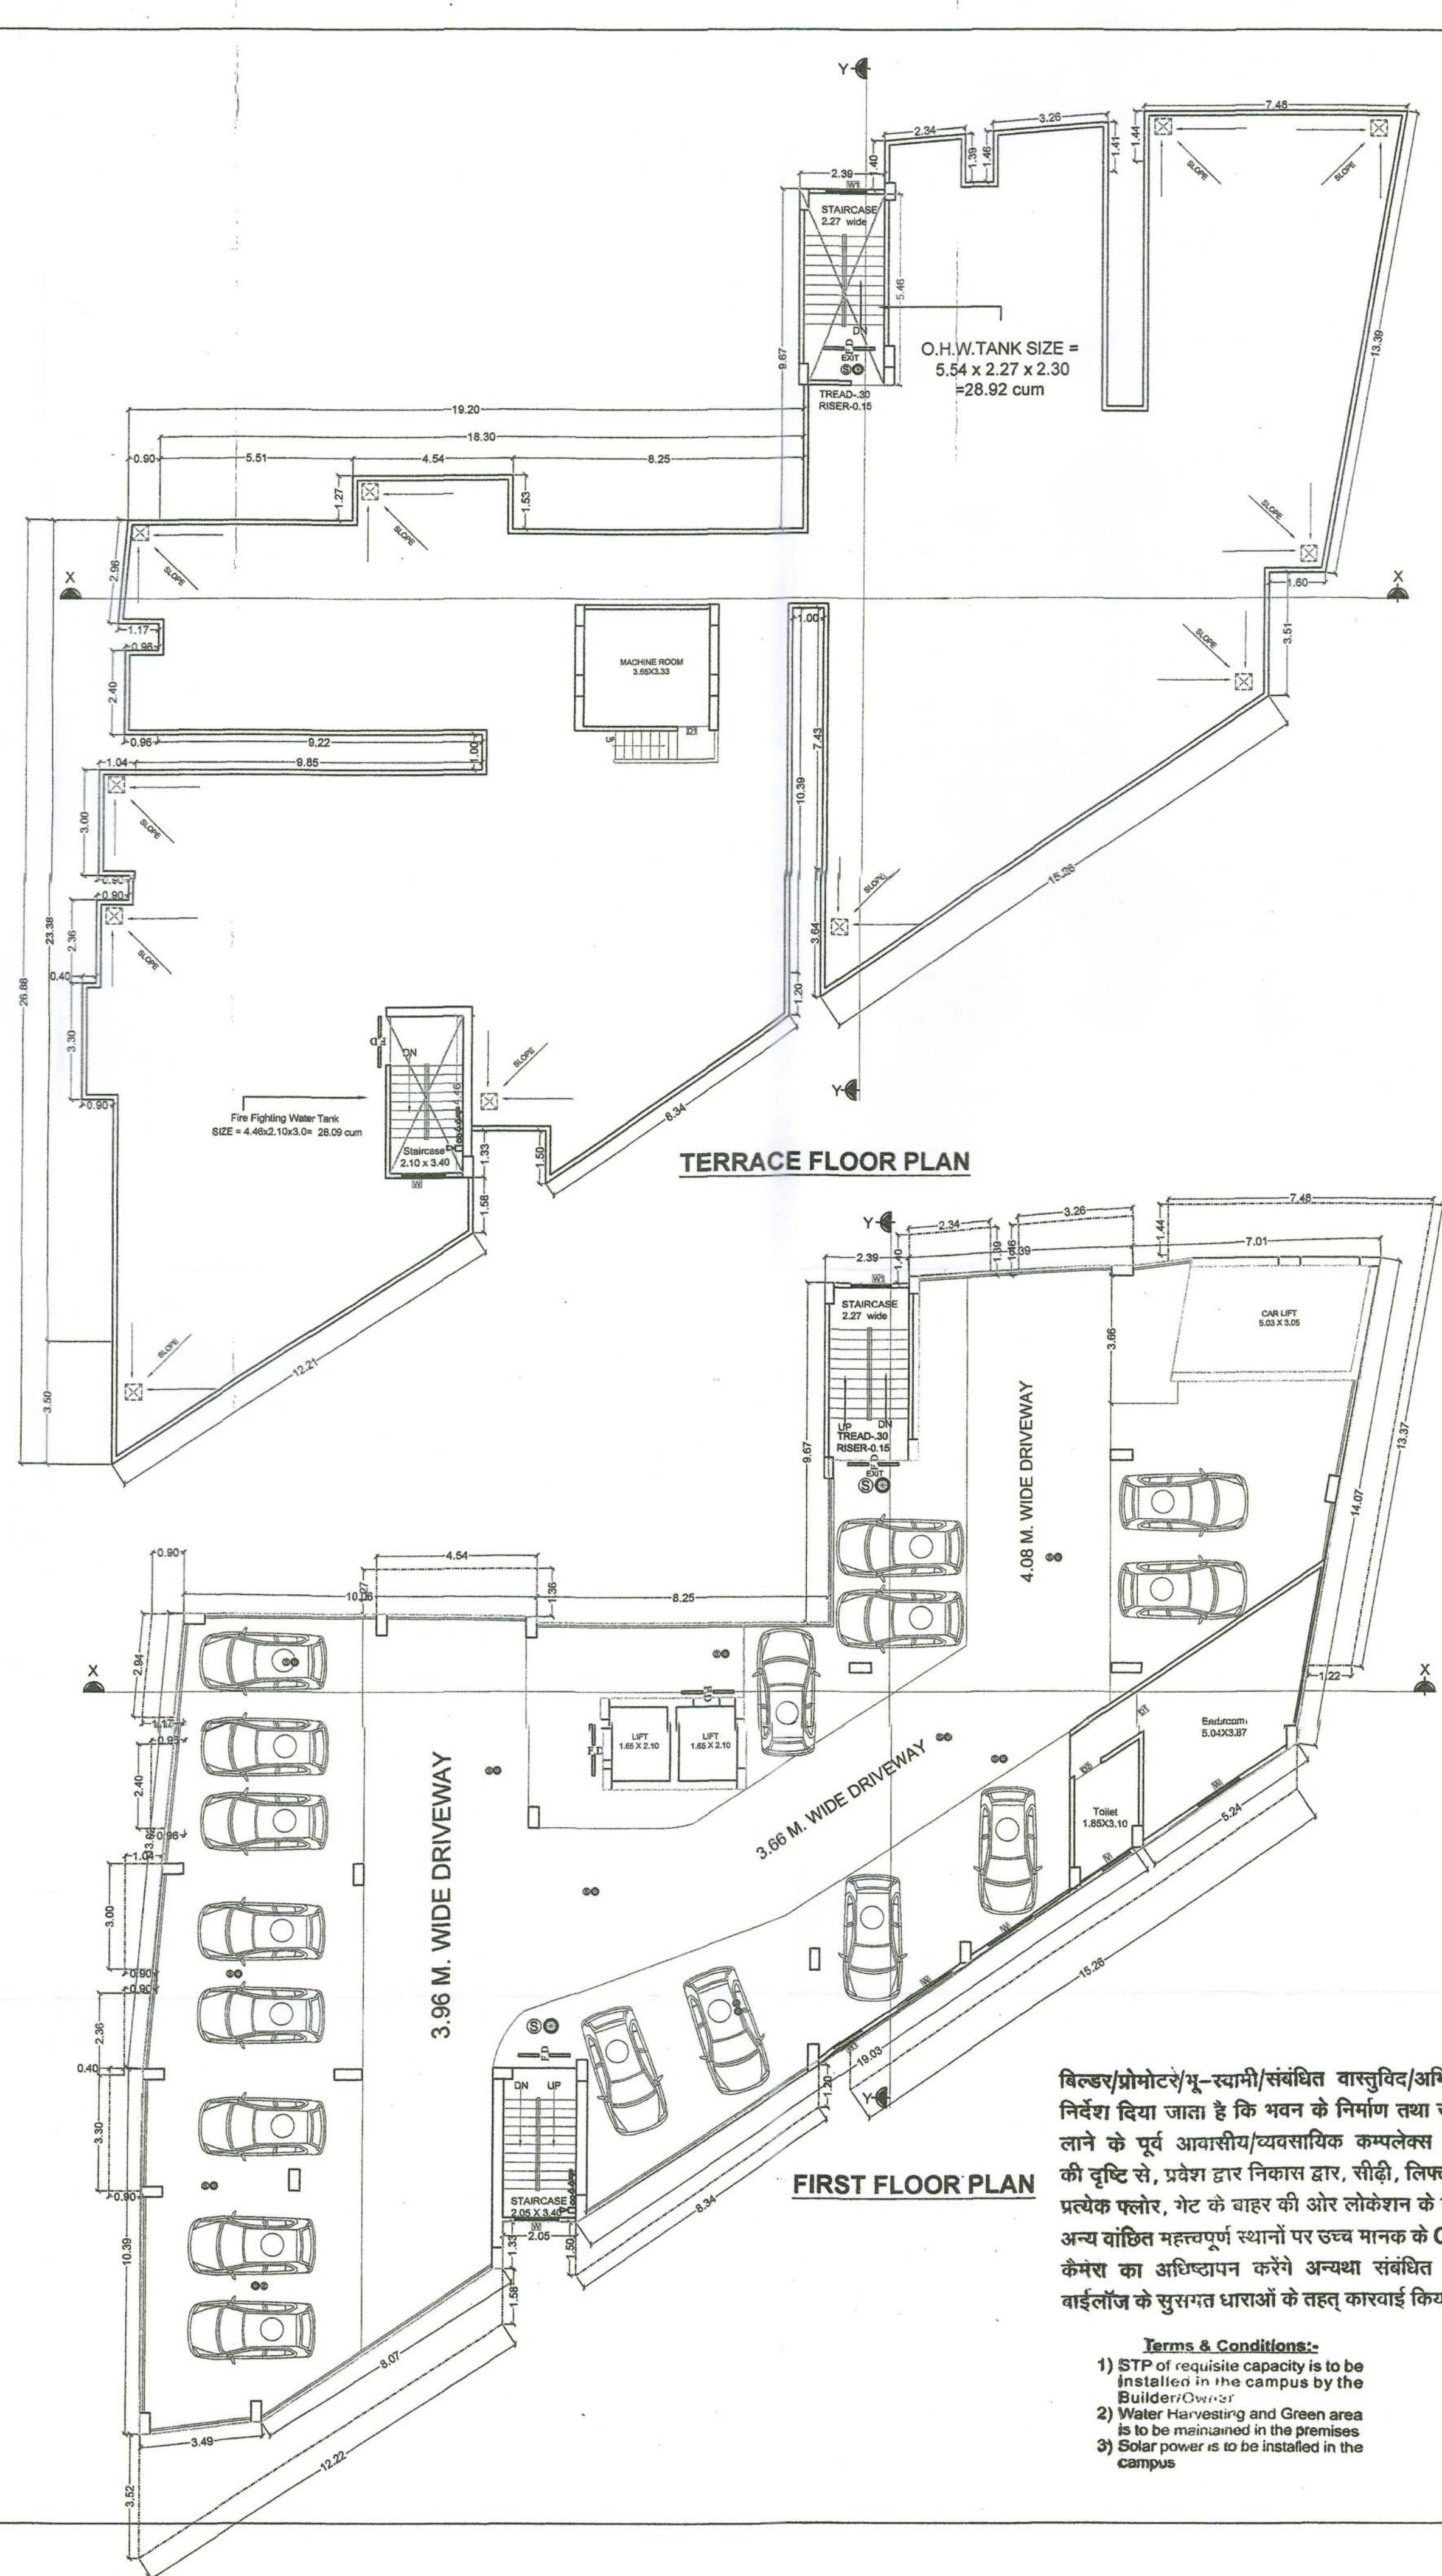

**SCHEDULE OF DOORS & WINDOWS :-**

| TYPE | WIDTH | HEIGHT | SILL | LINTEL | DESCRIPTION      |
|------|-------|--------|------|--------|------------------|
| D    | 1.07  | 2.13   | 0.0  | 2.13   | Single Leaf Door |
| D1   | 0.99  | 2.13   | 0.0  | 2.13   | Single Leaf Door |
| D2   | 0.91  | 2.13   | 0.0  | 2.13   | Single Leaf Door |
| D3   | 0.76  | 2.13   | 0.0  | 2.13   | Single Leaf Door |
| W    | 1.52  | 1.78   | 0.76 | 2.54   | Glazed window    |
| W1   | 1.37  | 1.78   | 0.76 | 2.54   | Glazed window    |
| W2   | 0.90  | 1.64   | 0.91 | 2.54   | Glazed window    |
| W3   | 0.79  | 1.64   | 0.91 | 2.54   | Glazed window    |
| W4   | 0.88  | 1.54   | 0.91 | 2.54   | Glazed window    |
| W5   | 0.55  | 1.64   | 0.91 | 2.54   | Glazed window    |
| V    | 0.60  | 0.76   | 1.78 | 2.54   | Glazed window    |

**AREA CALCULATION :-**

**PLOT DETAILS :-**

PROPOSED RESIDENTIAL BUILDING FOR

1. BINOD KUMAR YADAV S/O DEVNATH PD YADAV

2. MANOJ KUMAR S/O DEVNATH PD YADAV

3. DEVNATH PRASAD YADAV,

S/O. LATE RAM BAHADUR YADAV,

ON PLOT NO -2168 (P), 2170 (P), 2167 (P), 2168 (P)

THANA NO-16, KHATA NO -155, 149, 151, 150,

THANA-GARDANIBAGH,

MAUHA-DHIRACHAK, DIST-PATNA.

**DEVELOPER DETAILS :**

MR MANISH KUMAR

IMPERIAL BUILDERS AND

DEVELOPERS PVT LTD

| SHEET NO.     | SCALE   | NORTH |
|---------------|---------|-------|
| P.M.C. -01/04 | 1 : 100 |       |

Imperial Builders and Developers Private Limited

Director

Reg. No. -BR/UDH/BLDP/22-0039

UDHD, Govt. of Bihar

**SIGNATURE OF BUILDER**

**SIGNATURE OF OWNER**

Dr. Manoj Kumar

Senior Engineer

BR/UDH/SE/23-0115

**SIGN OF EMPANELLED**

**STR. ENGINEER**

Dr. Unashanker Kumar

Registered Architect

Reg. No. CA/2011/0223

**SIGN OF EMPANELLED**

**ARCHITECT**

**PATNA MUNICIPAL CORPORATION**

PATNA REGIONAL DEVELOPMENT AUTHORITY (DISSOLVED)

Case No. 2022-2023

Sanction of Plan Accorded under Section

315, 316 & 317 of the Bihar Municipal Act 2007

by the Municipal Commissioner, Patna on

Date: 03/10/2023

**SANCTION OF PLAN ACCORDED**

**निदेशक**

**शहरी योजना**

**पटना नगर निगम, पटना**

06/12/2023

गुणेश्वर प्रसाद सिंह

प्रारूपक

शहरी योजना


पटना नगर निगम

बिल्डर/प्रोमोटर/भू-स्वामी/संबंधित वास्तुविद/अभियंता को निर्देश दिया जाता है कि भवन के निर्माण तथा उपयोग में लाने के पूर्व आवासीय/व्यवसायिक कम्प्लेक्स में सुझा की दृष्टि से, प्रवेश द्वार निकास द्वार, सीढ़ी, लिफ्ट, पाकिंग प्रत्येक फ्लोर, गेट के बाहर की ओर लोकेशन के साथ तथा अन्य वांछित महत्वपूर्ण स्थानों पर उच्च मानक के C.C.T.V. कैमरा का अधिष्ठापन करेंगे अन्यथा संबंधित एक्ट एवं वाईलॉज के सुसंगत धाराओं के तहत कारवाई किया जाएगा।


- Terms & Conditions:-**
- 1) STP of requisite capacity is to be installed in the campus by the Builder/Owner.
  - 2) Water Harvesting and Green area is to be maintained in the premises
  - 3) Solar power is to be installed in the campus




SECTION XX

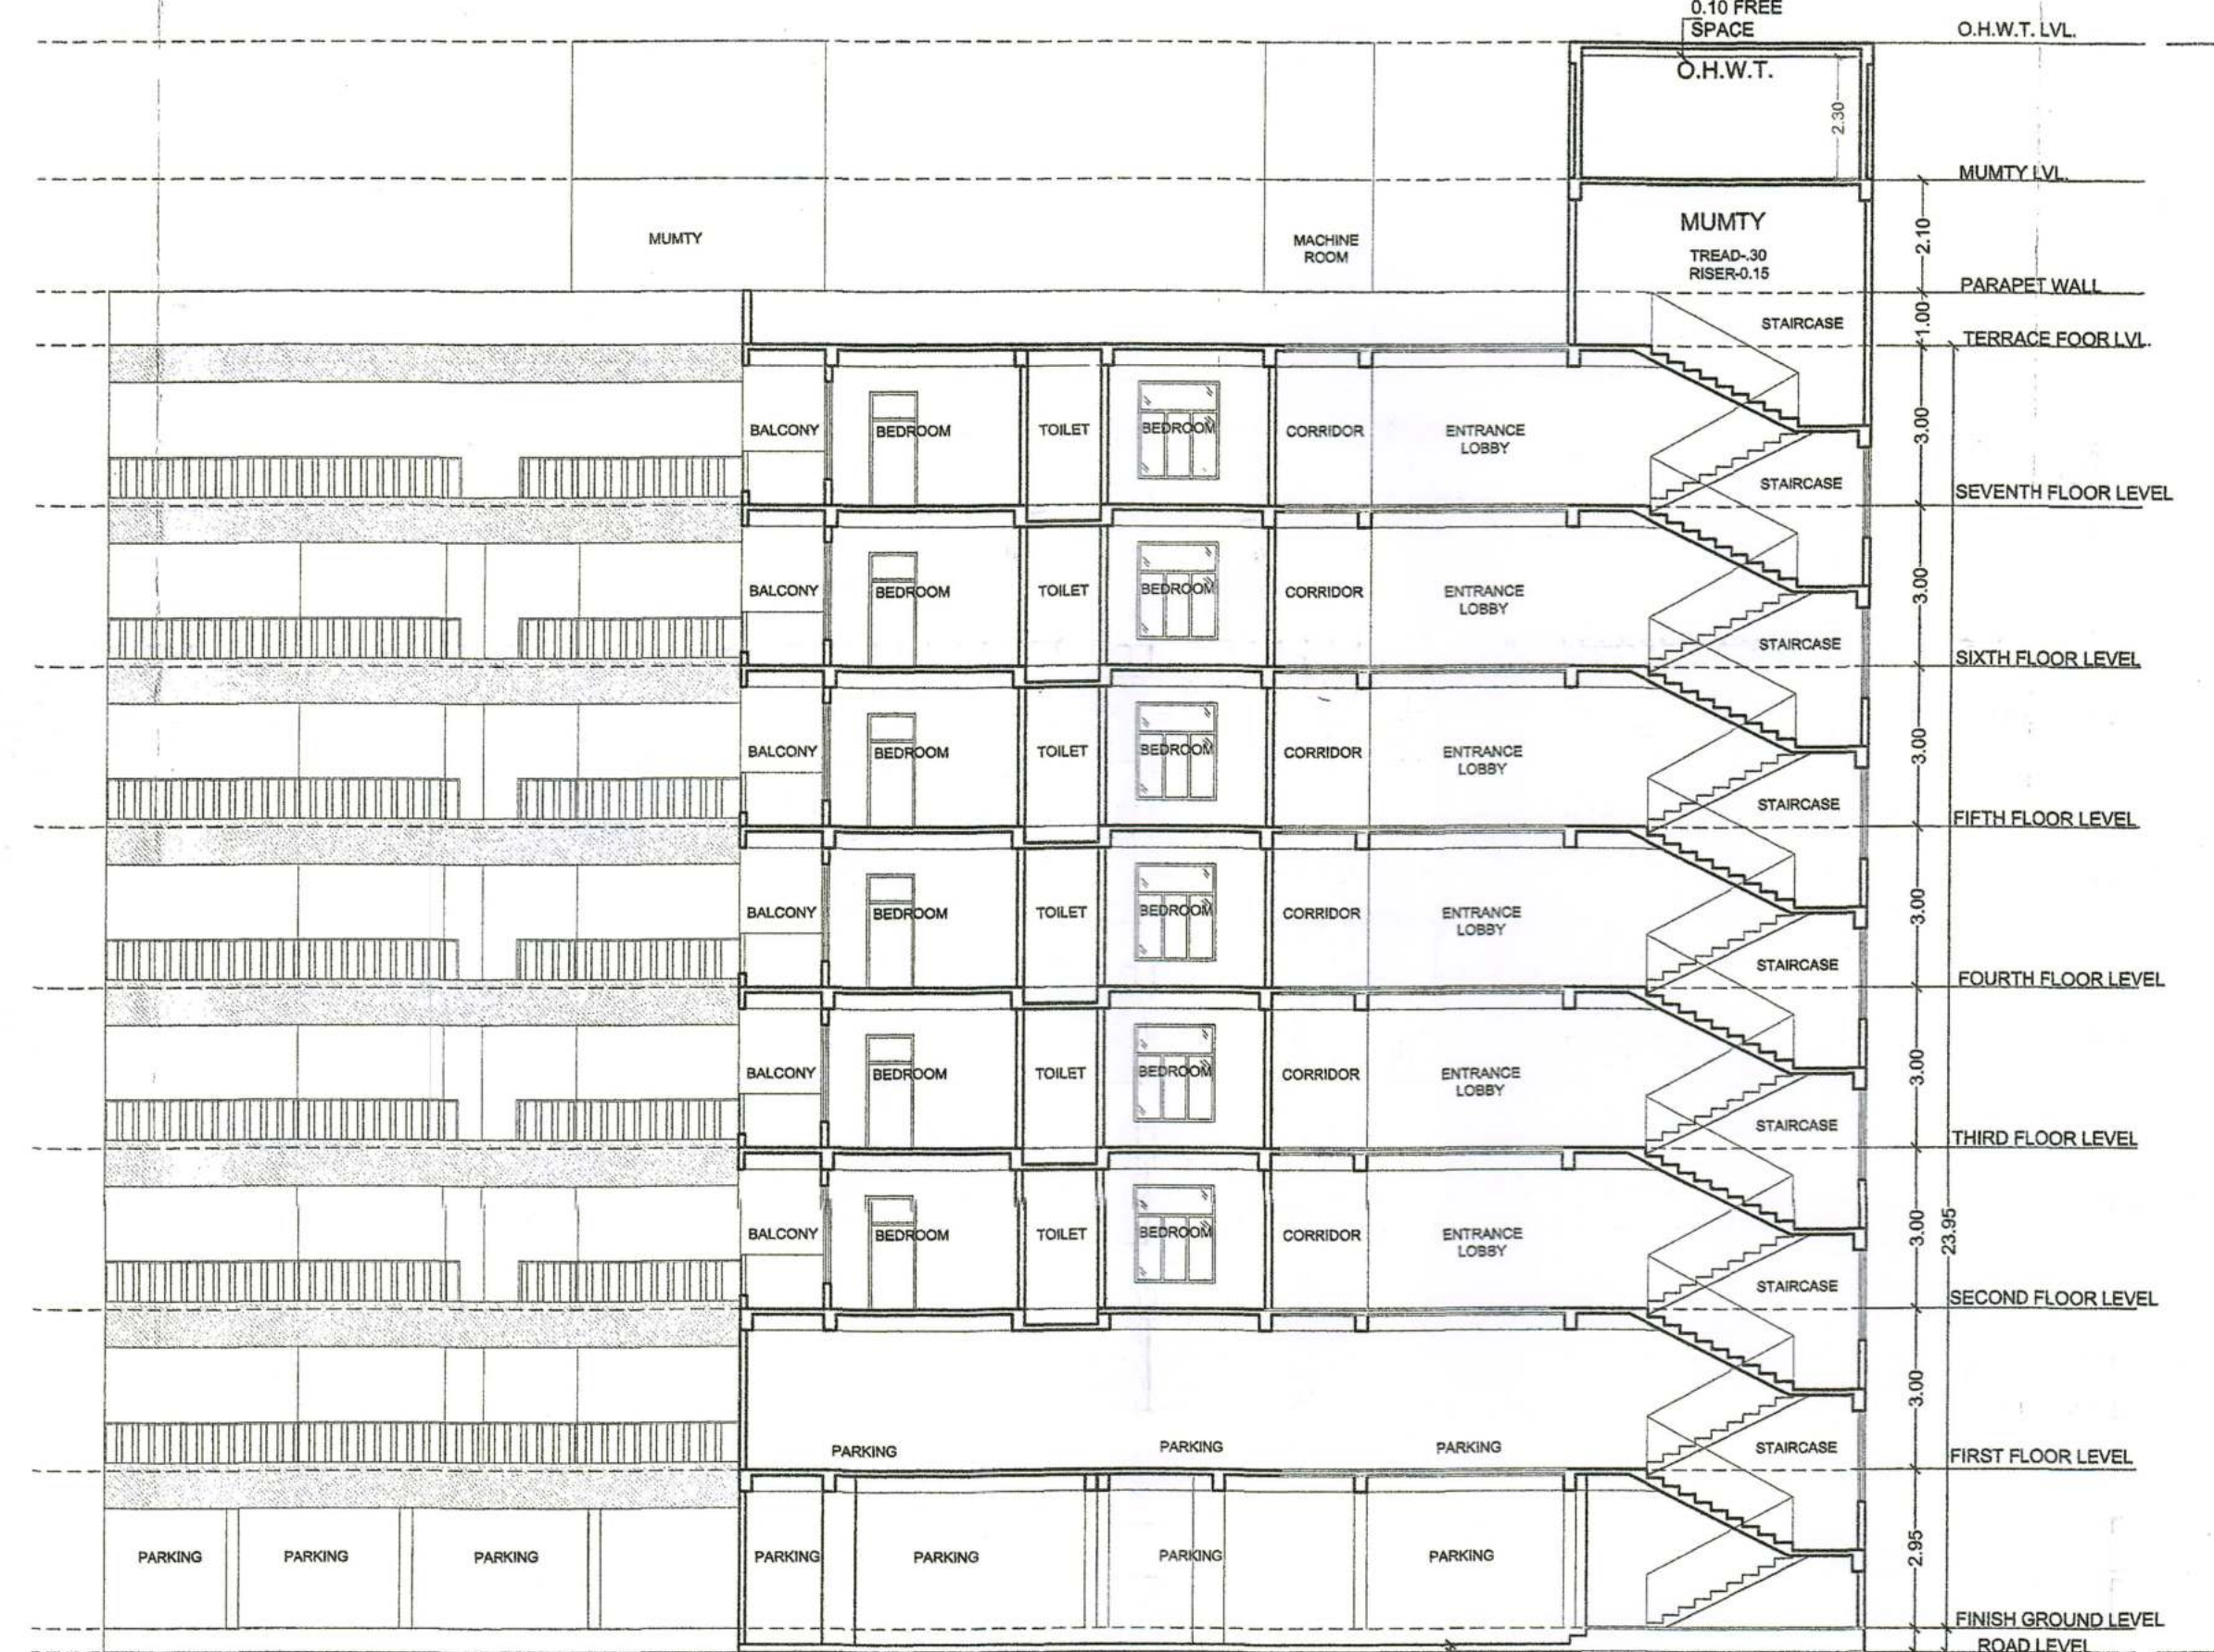

SECTION YY

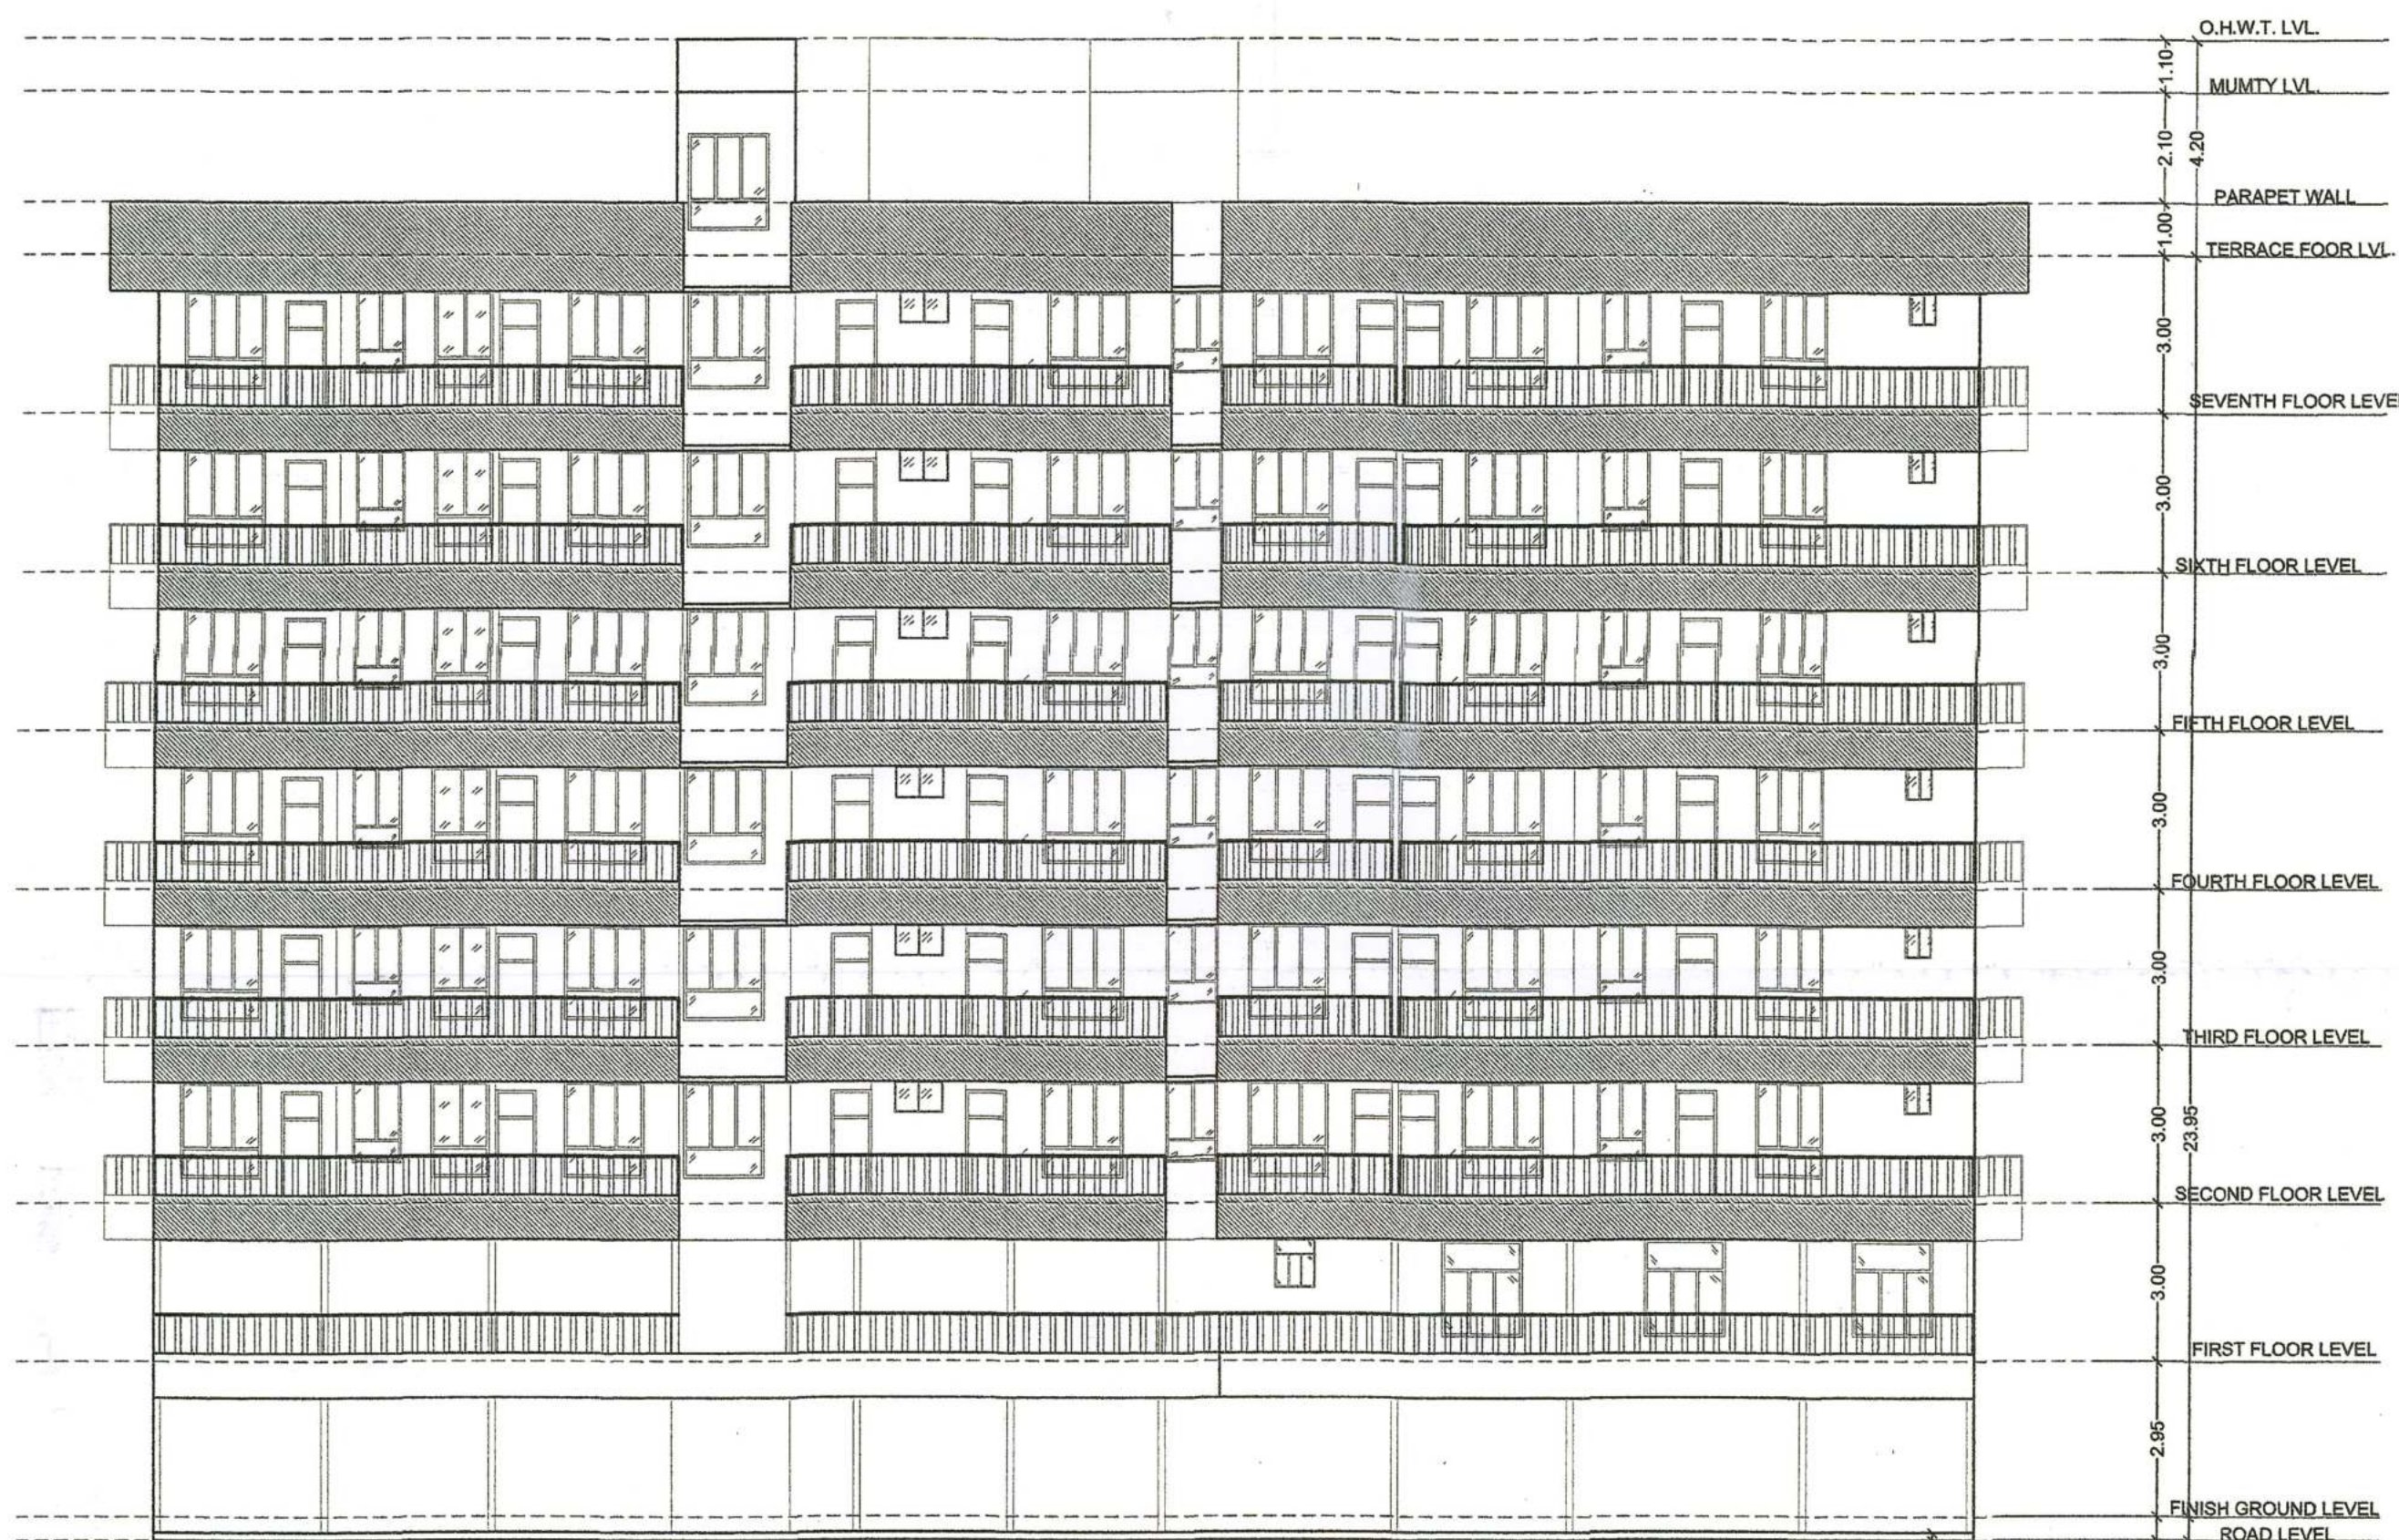

FRONT ELEVATION

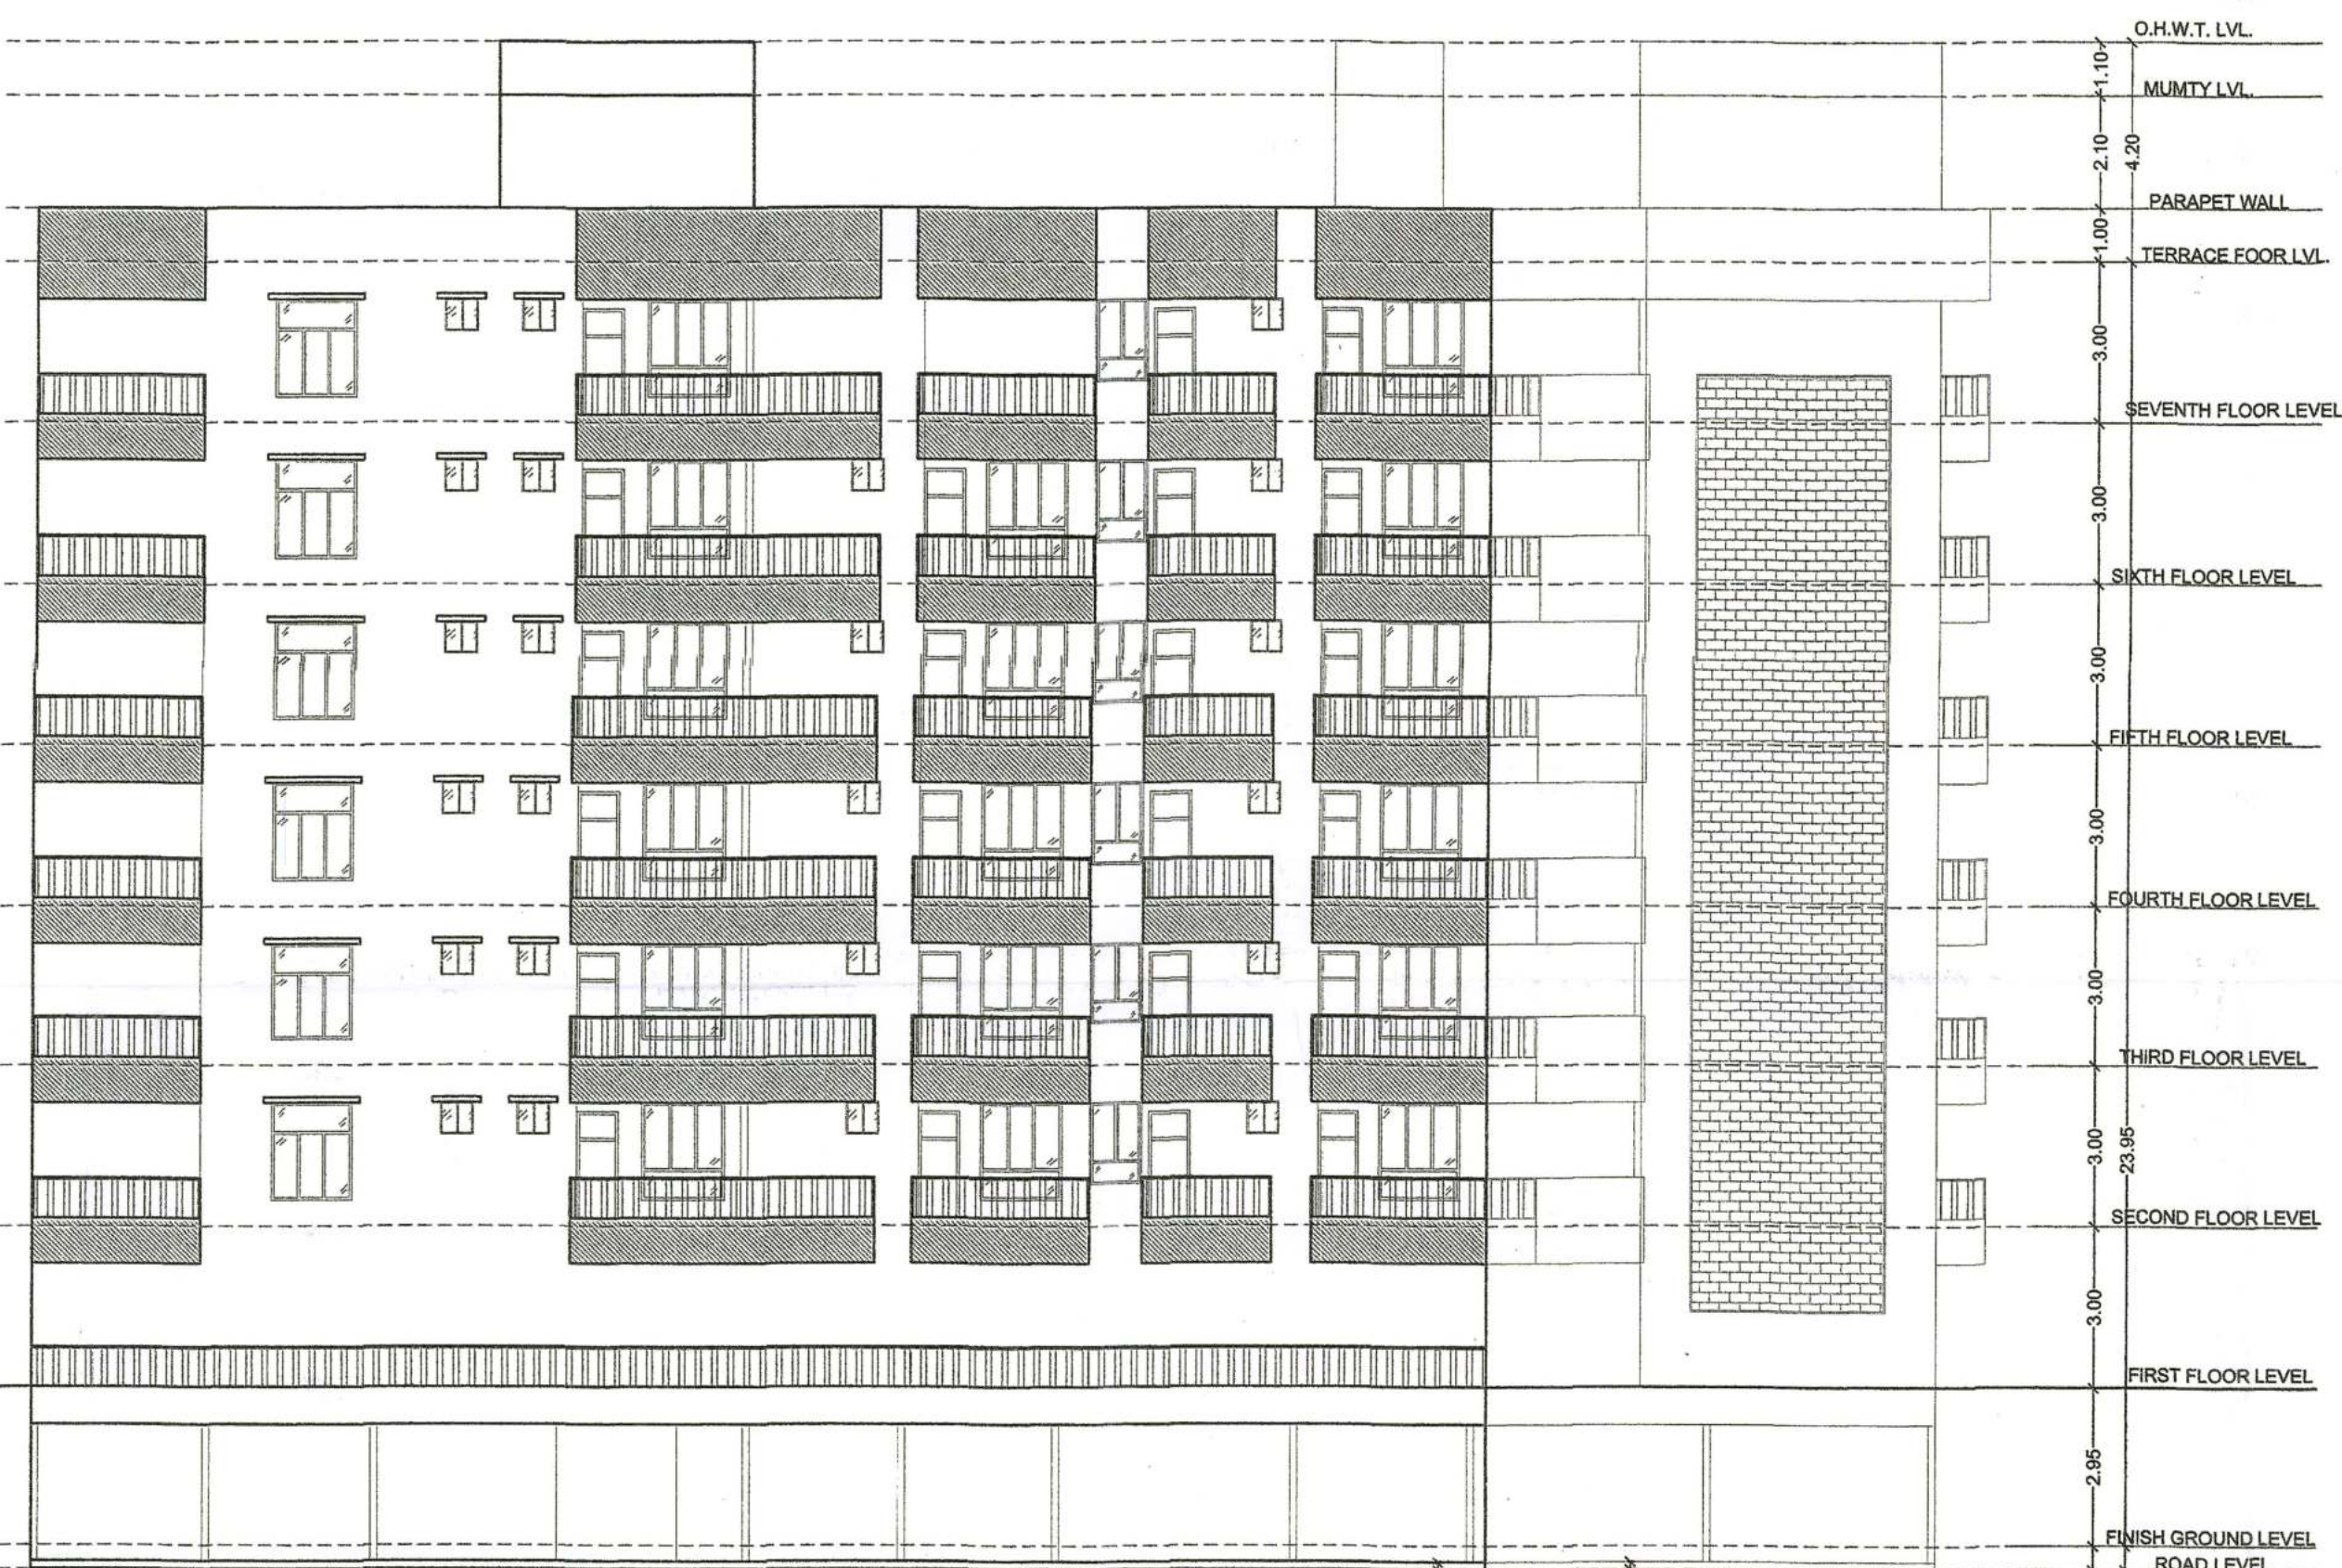

SIDE ELEVATION

03/03

- SPECIFICATION:-**
- FOUNDATION :- R.C.C. PILE FOUNDATION AS/STRUCTURAL DESIGN.
  - SUPER STRUCTURE :- R.C.C. FRAMED STRUCTURE AS/STRUCTURAL DESIGN.
  - BRICKWORK :- 250 TH. & 125 TH 1st CLASS BRICKWORK IN C.M. 1:6 & 1:5 AS/DESIGN.
  - FLOORING :- MOSAIC CAST-IN-SITU FLOORING IN GREY CEMENT IN ALL AREA.
  - WALL FINISH :-
    - INTERNAL - ALL INTERNAL SURFACE SHALL BE PAINTED WITH CEMENT PRIMER OVER FLOAT FINISH OF P.O.P. SURFACE.
    - EXTERNAL - ALL EXTERNAL SURFACE SHALL BE PAINTED WITH TEXTURE PAINT OVER A SURFACE OF EXTERIOR GRADE PRIMER.
  - DOOR :-
    - FRAME - 65X100 TH. SAL WOOD DOOR FRAME.
    - SHUTTER-35MM TH. SOLID CORE FLUSH DOOR OF I.S.I. MARK AS/DESIGN.
  - WINDOW:-
    - FRAME - 65X100 TH. SAL WOOD/ALUMINIUM WINDOW FRAME.
    - SHUTTER- FULLY GLAZED HARD WOOD/ ALUMINIUM WINDOW SHUTTER AS/DESIGN.
  - TOILETS :-
    - FLOORING - CERAMIC TILES FLOORING.
    - WALLS - CERAMIC TILES DADO UPTO 1500HT.
    - SANITARYWARE - WHITE GLAZED VITEROUS SANITARYWARE OF I.S.I. MARK.
    - FITTING - CHROMIUM PLATED C.P. FITTINGS OF I.S.I. MARK.
  - ELECTRICAL :-
    - ALL INTERNAL WIRING IN CONCEALED CONDUITS WITH COPPER CONDUCTOR.
    - ALL ELECTRICAL MODULAR SWITCHES OF I.S.I. MARK.
    - ADEQUATE LIGHTING/POWER POINT SOCKETS AS/ DESIGN & DRAWING.
  - WATER SUPPLY :- ROUND THE CLOCK WATER SUPPLY BY MEANS OF OWN BORING & OVERHEAD TANK.

**PLOT DETAILS :-**

PROPOSED RESIDENTIAL BUILDING FOR  
 1. BINOD KUMAR YADAV S/O DEVNATH PD YADAV  
 2. MANOJ KUMAR S/O DEVNATH PD YADAV  
 3. DEVNATH PRASAD YADAV,  
 S/O. LATE RAM BHADUR YADAV,  
 ON PLOT NO.-2168 (P), 2170 (P), 2167 (P), 2166 (P)  
 THANA NO-16, KHATA NO -155, 149, 151, 150,  
 THANA-GARDANIBAGH,  
 MAUZA-DHIRACHAK, DIST-PATNA.

SCALE:  
 1 : 100

**DEVELOPER DETAILS :**  
**MR MANISH KUMAR**  
**IMPERIAL BUILDERS AND**  
**DEVELOPERS PVT LTD**

Signature of Owner: *Manish Kumar*  
 Signature of Engineer: *Manish Kumar*  
 Signature of Builder: *Manish Kumar*

Signature of Owner: *Manish Kumar*  
 Signature of Engineer: *Manish Kumar*  
 Signature of Builder: *Manish Kumar*

Signature of Owner: *Manish Kumar*  
 Signature of Engineer: *Manish Kumar*  
 Signature of Builder: *Manish Kumar*

**PATNA MUNICIPAL CORPORATION**  
**PATNA REGIONAL DEVELOPMENT AUTHORITY (DISSOLVED)**  
**Case No. 2022-20**  
**Sanction of Plan Accorded under Section**  
**315, 316 & 317 of the Bihar Municipal Act 2007**  
**by the Municipal Commissioner, Patna on**  
**Date 09/01/2023**  
**SANCTION OF PLAN ACCORDED**

Signature of Officer: *Manish Kumar*  
 Signature of Officer: *Manish Kumar*  
 Signature of Officer: *Manish Kumar*

विशेष ध्यान देने योग्य है कि मकान के निर्माण तथा उपयोग में लाने के पूर्व आवश्यक/व्यवसायिक कम्प्लेक्स में सुरक्षा की दृष्टि से, प्रवेश द्वार निकाल द्वार, सीढ़ी, लिफ्ट, पार्किंग प्रत्येक फ्लोर, गेट के बाहर की ओर लोकेशन के साथ तथा अन्य वांछित महत्वपूर्ण स्थानों पर उच्च मानक के C.C.T.V. कैमरा का अधिष्ठापन करेंगे अतः संवर्धित एक्ट एवं वाईलॉज के सुसंगत धाराओं के तहत कारवाई किया जायेगा।