


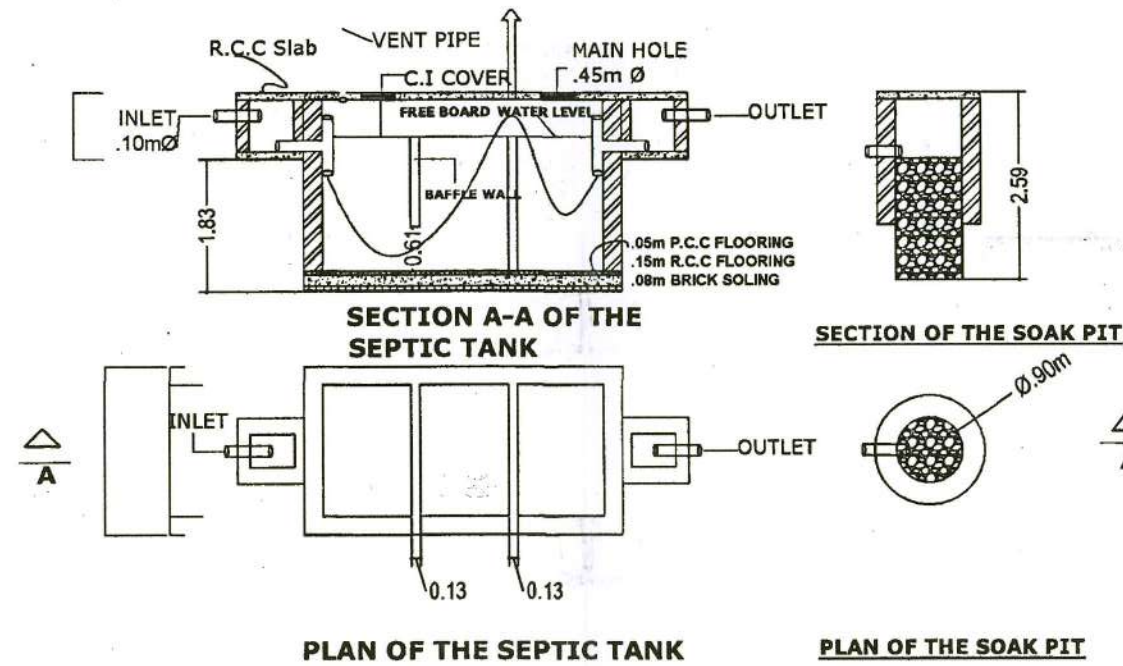


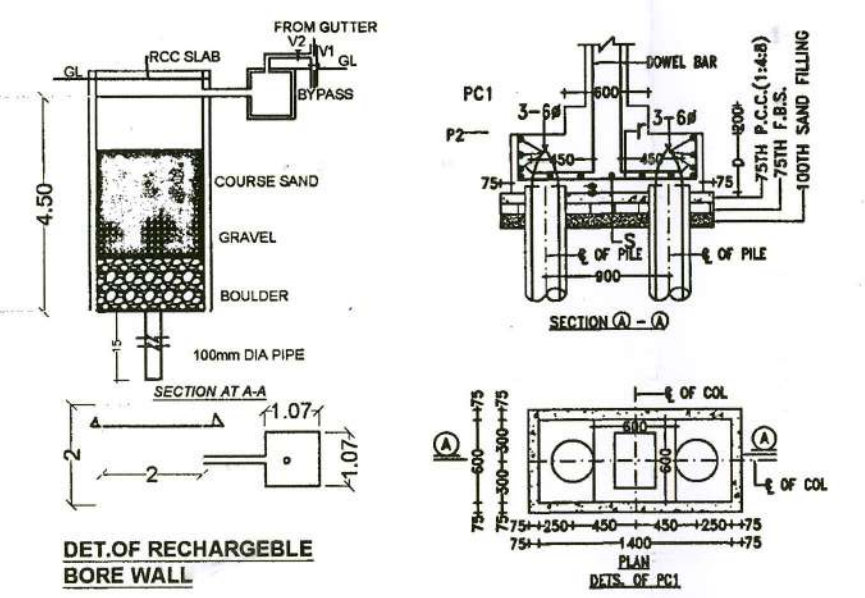


बिल्डर/प्रोमोटर्स/स्वामी/संबंधित वास्तुविद/अभियंता को निर्देश दिया जाता है कि भवन के निर्माण तथा उपयोग में लाने के पूर्व आवासीय/व्यवसायिक कॉम्प्लेक्स में सुरक्षा की दृष्टि से, प्रवेश द्वार निकास द्वार सीढ़ी, लिफ्ट, पार्किंग प्रत्येक फ्लोर, गेट के बाहर की ओर लोकेशन के साथ तथा अन्य वांछित महत्वपूर्ण स्थानों पर उच्च मानक के C.C.T.V. कैमरा का अधिष्ठापन करने अनिवार्य संबंधित एक्ट एवं बाईलॉज के सुसंगत धाराओं के तहत कारवाई किया जायेगा।

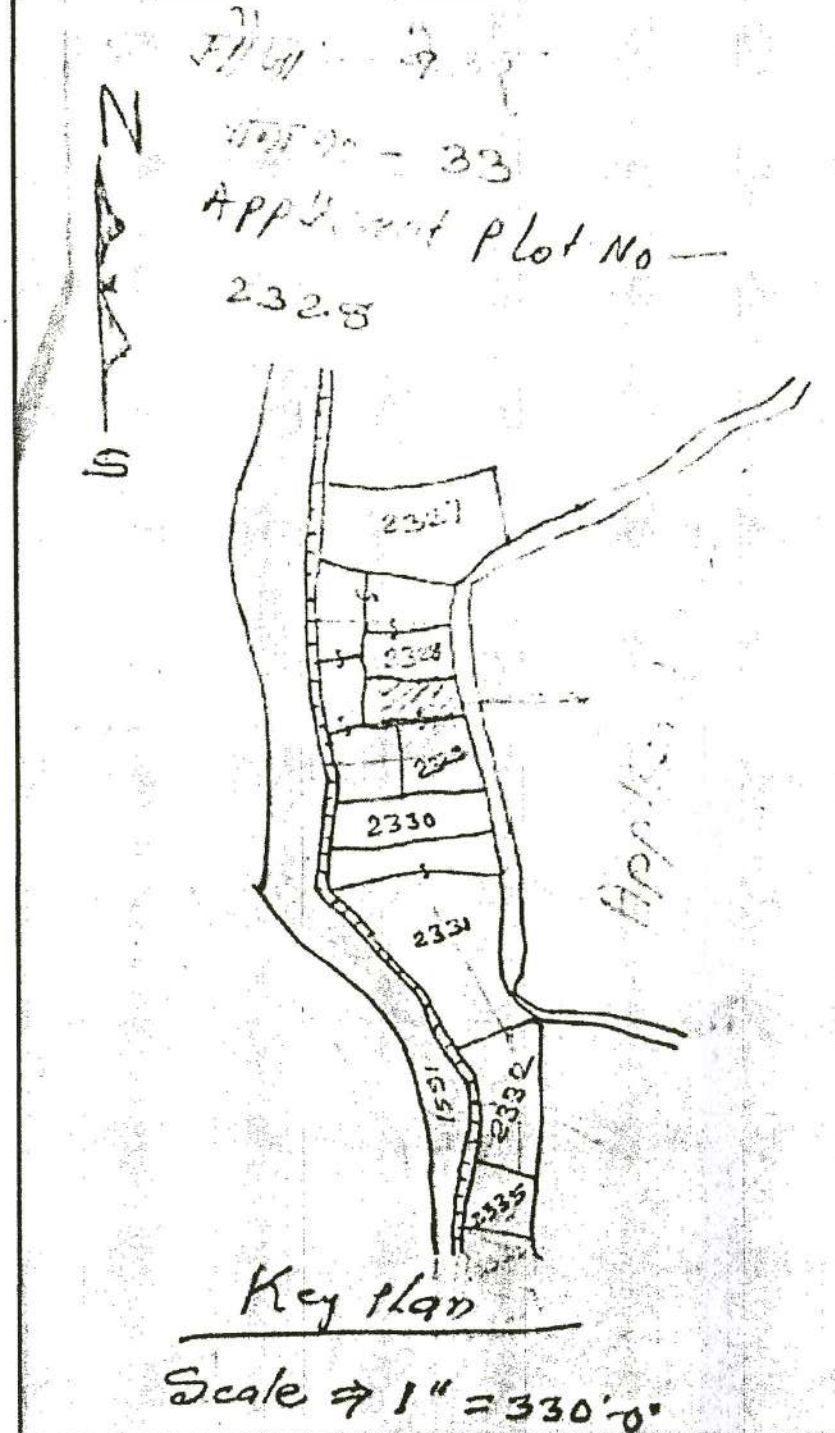


KEY PLAN
SCALE - 1"=330'0"

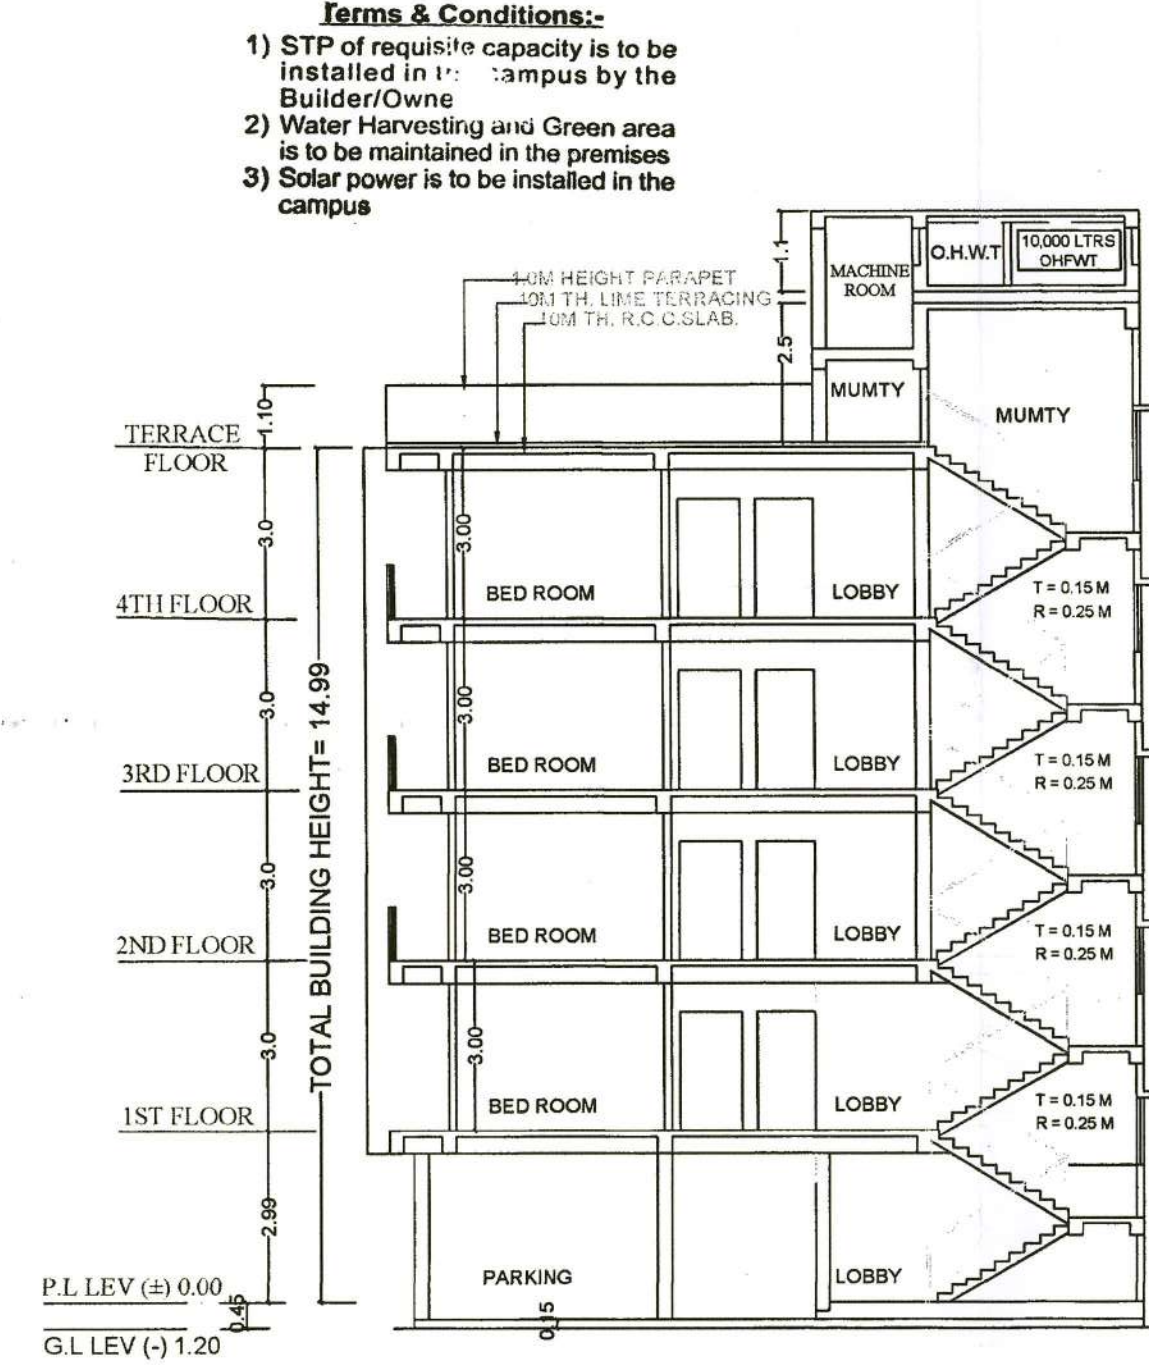


SECTION AT X-X

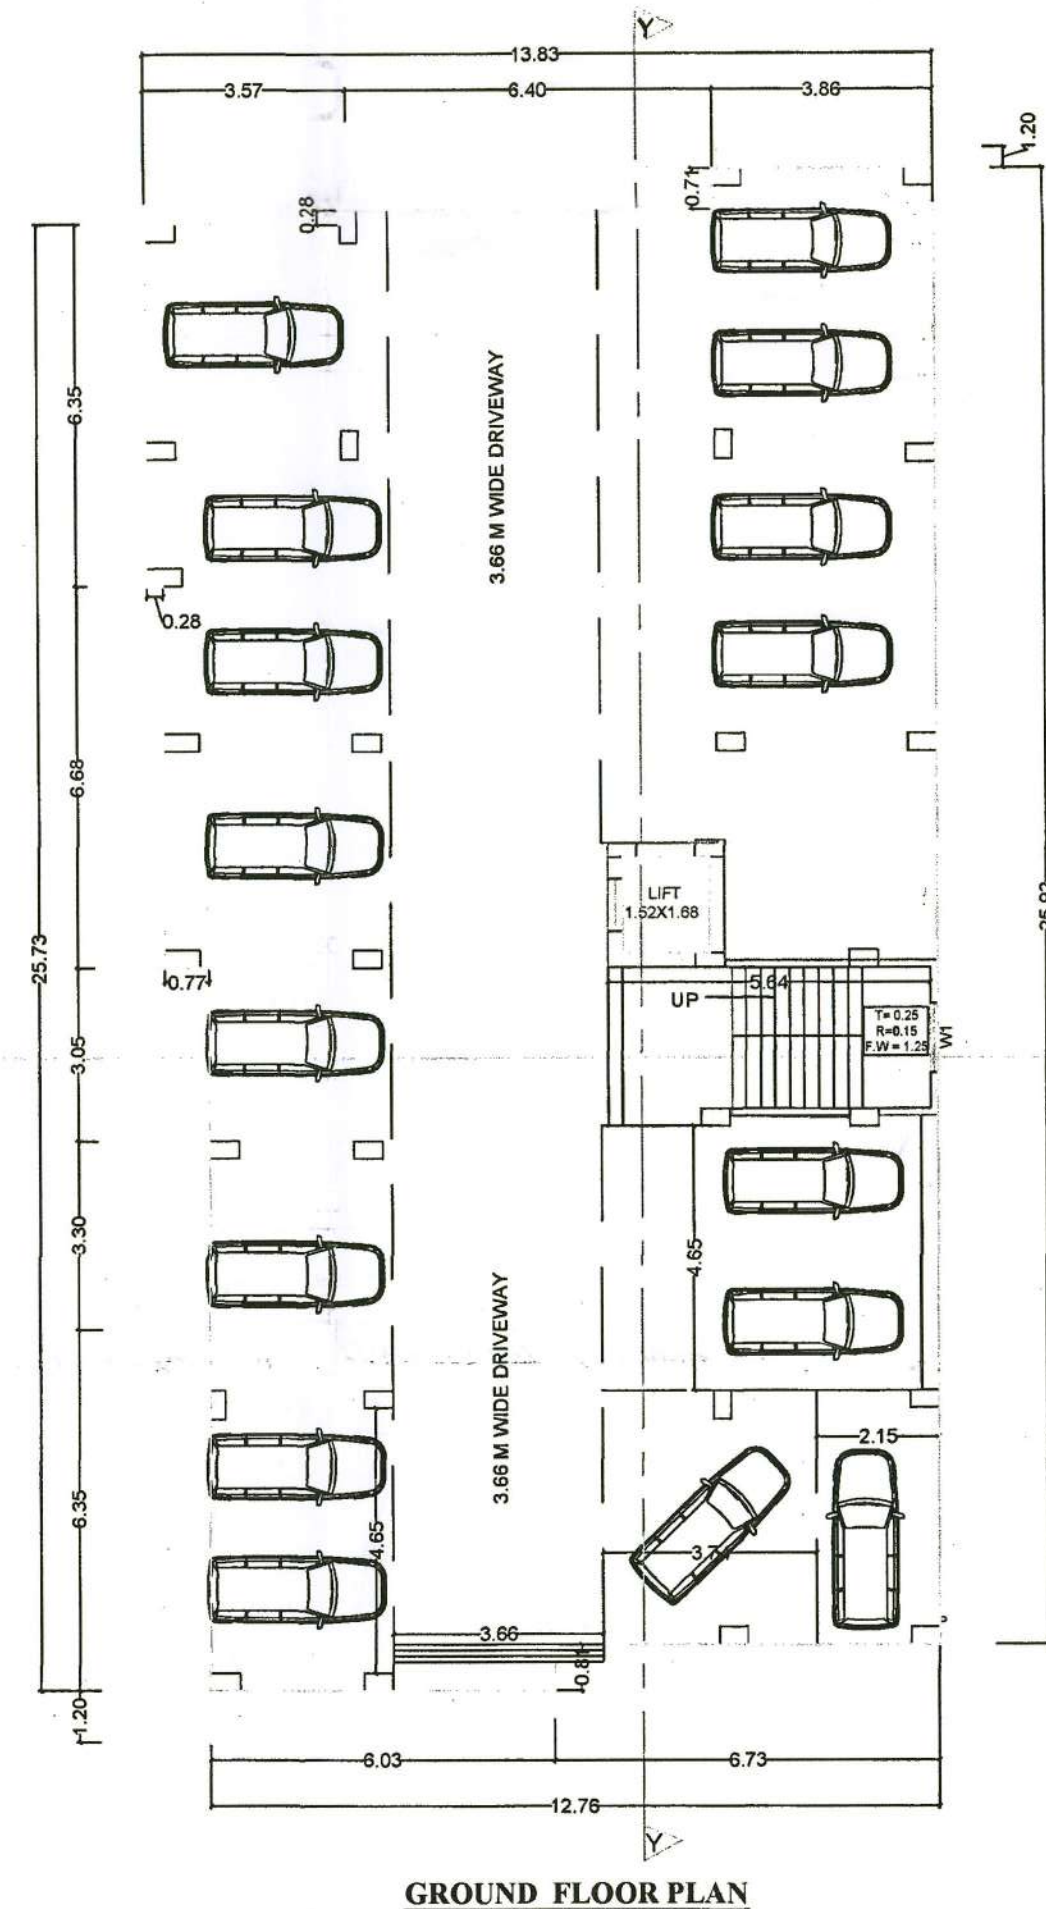


GROUND FLOOR PLAN

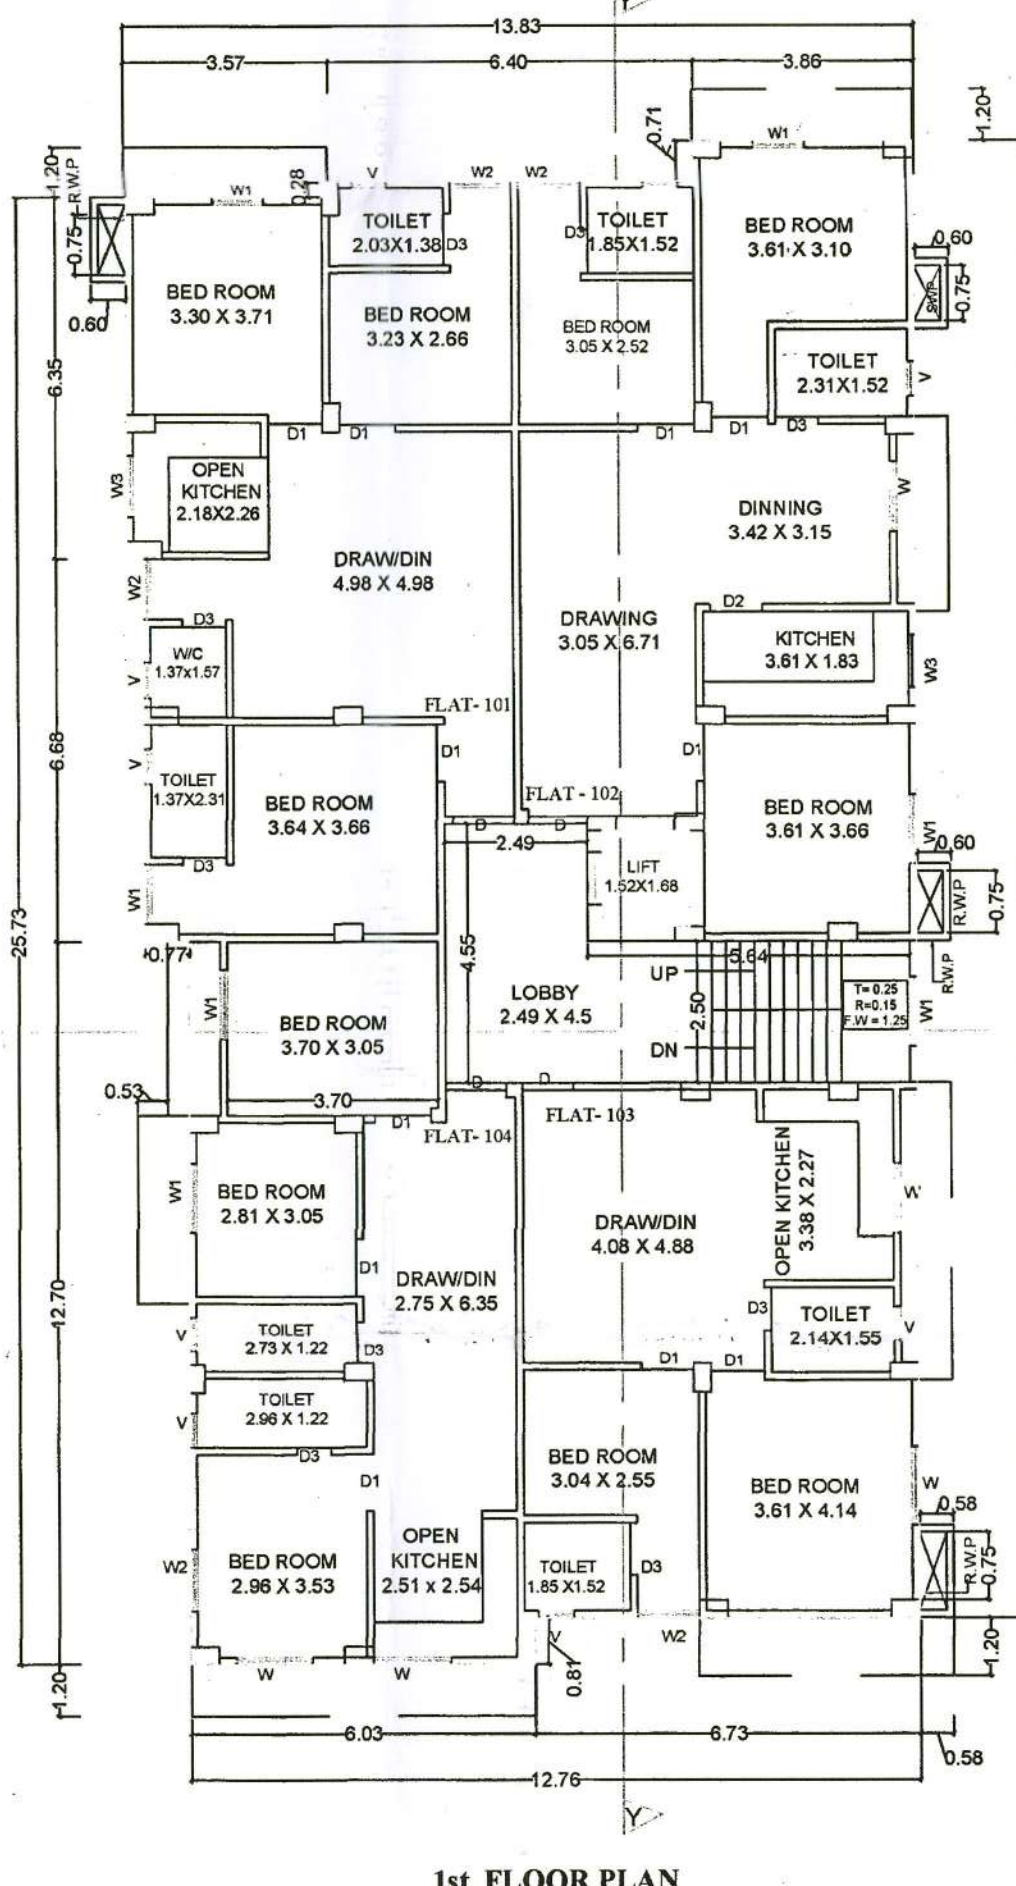

1st FLOOR PLAN





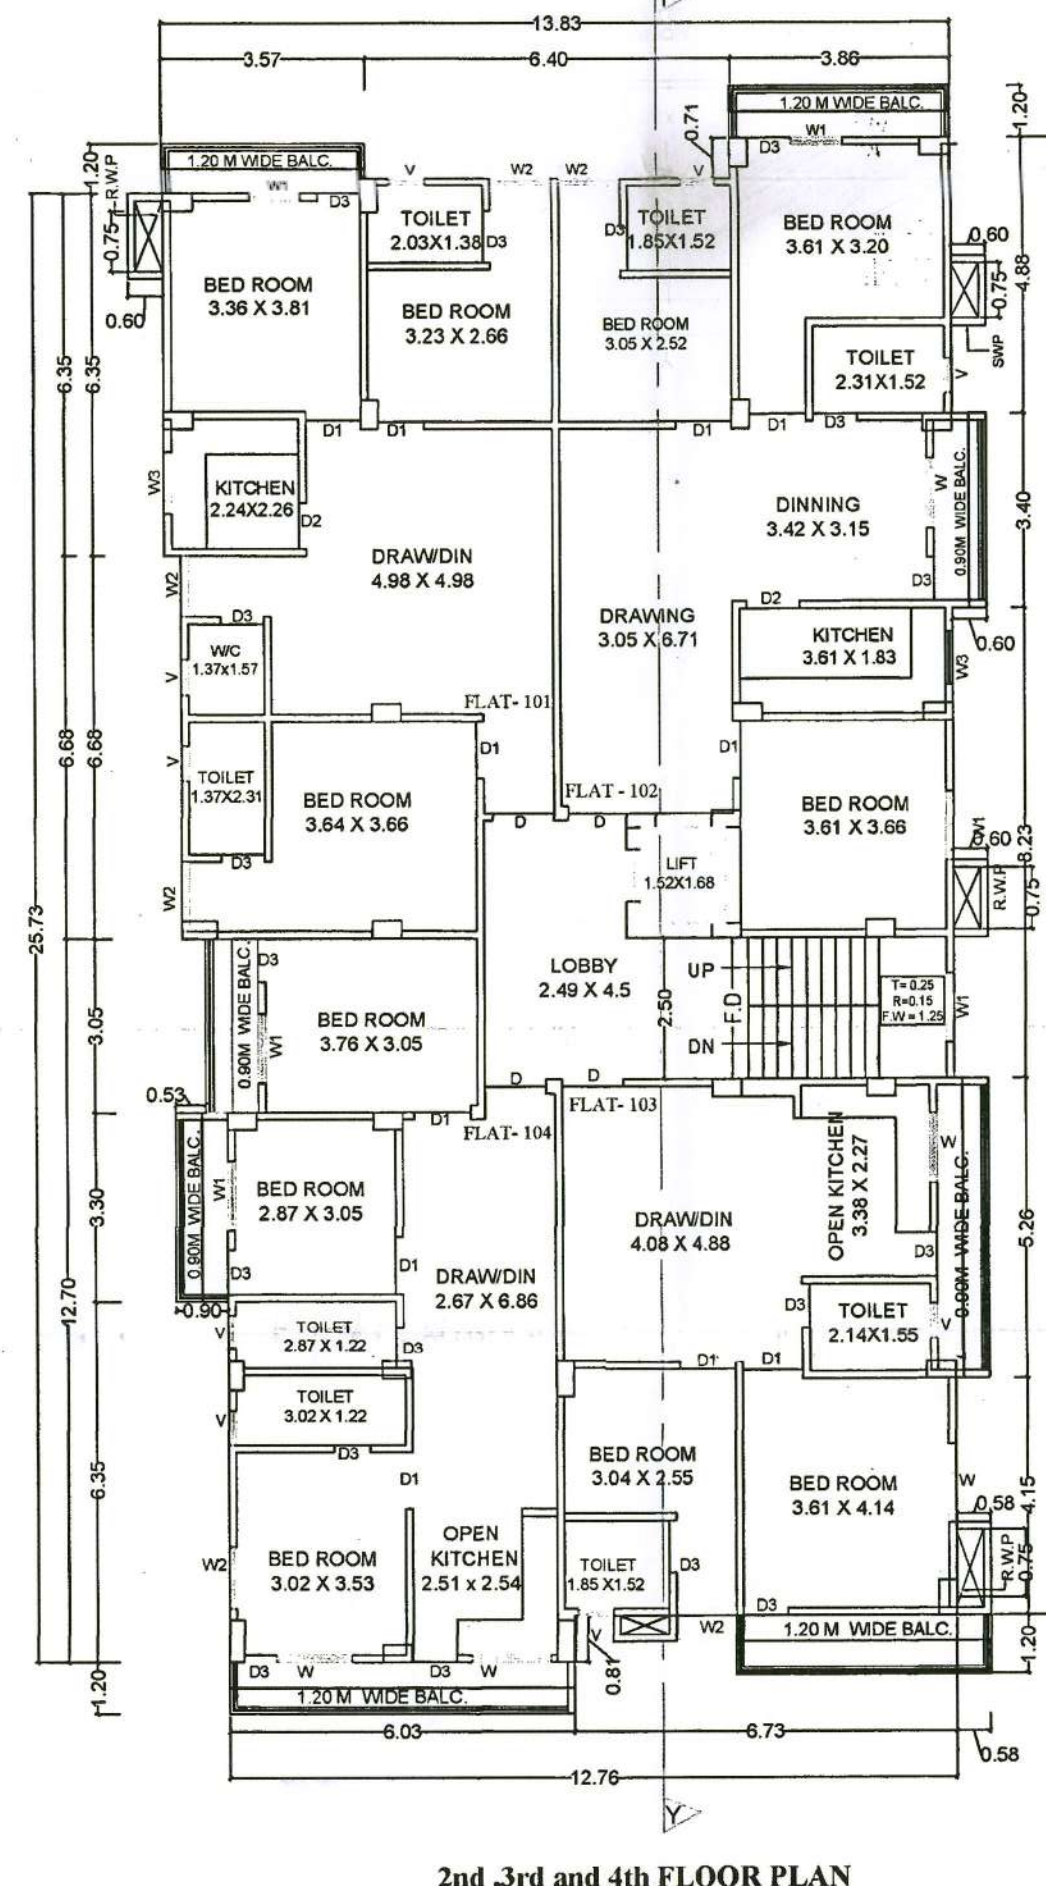


2nd, 3rd and 4th FLOOR PLAN

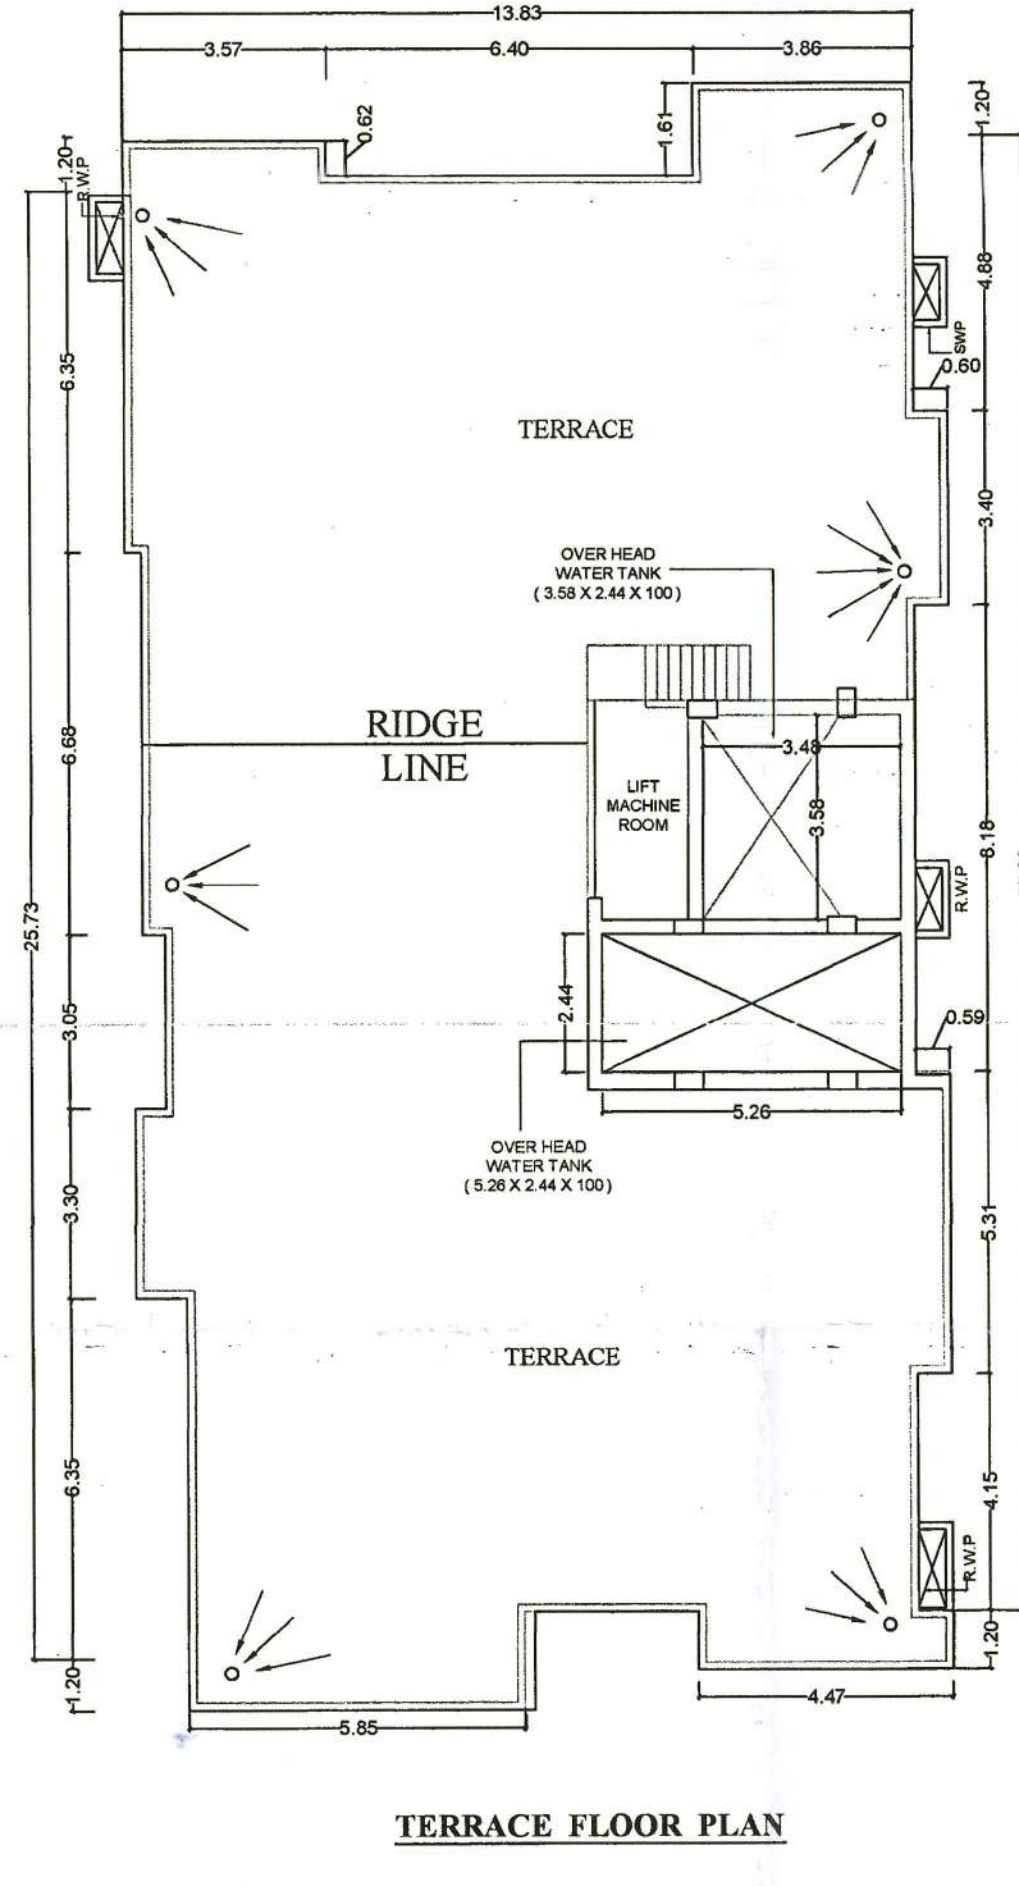

TERRACE FLOOR PLAN

- Terms & Conditions:-**
- 1) STP of requisite capacity is to be installed in the campus by the Builder/Owner
 - 2) Water Harvesting and Green area is to be maintained in the premises
 - 3) Solar power is to be installed in the campus

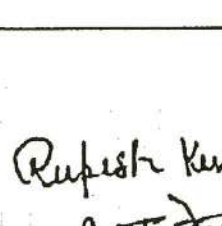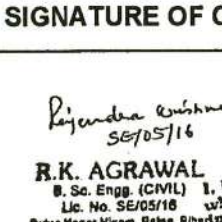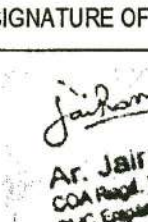  SPECIFICATION					01/02
1.	FOUNDATION AS PER DETAIL				
2.	R.C.C. FRAME STRUCTURE & 1 ST CLASS BRICK WORK IN CEMENT MORTAR.				
3.	FLOORING : 025 TK. I.P.S. FLOORING OVER 0.75 TK. DRY RAMMED KCHA OVER 0.75 TK. BRICK FLAT SOLING OVER LOCAL SAND FILLING.				
4.	10 TK. R.C.C. SLAB WITH 127K LINE TERRACING.				
5.	PLASTER : 015 TK. CEMENT PLASTER 18 BOTH SIDE OF WALL.				
6.	TEAK WOOD FRAME & SAILWOOD SHUTTER ALL THE DOORS AND WINDOWS.				
7.	INSIDE TWO COATS WHITE WASH AND OUT SIDE COLOUR WASH.				
8.	CORKELED PVC CONDUIT WIRING WITH STANDARD ELECTRICAL ACCESSORIES ADEQUATE HIGH POWER POINTS, ELECTRICAL FITTING LIKE TUBE, BULBS, FAN, ETC.				
9.	ROUND THE CLOCK WATER SUPPLY BY MEAN OF AND OWN BORING.				
10.	CONTINUOUS MUNICIPAL SUPPLY.				
SCHEDULE OF DOORS & WINDOWS					
SL.NO.	TYPE	WIDTH	LENGTH	DESCRIPTION	
1	D	1.00	2.10	FULLY PANNELED	
2	D1	0.99	2.10	FULLY PANNELED	
3	D2	0.90	2.10	FULLY PANNELED	
4	D3	0.76	2.10	FULLY PANNELED	
5	W	1.37	1.22	FULLY GLAZED	
6	W1	1.22	1.22	FULLY GLAZED	
7	W2	1.07	1.22	FULLY PANNELED	
8	W3	0.90	1.22	FULLY GLAZED	
9	W4	0.76	1.22	FULLY GLAZED	
10	V	0.60	0.90	FULLY GLAZED	
PLOT DETAIL:					
PROPOSED RESIDENTIAL BUILDING OF					
(1) SMT. GEETA DEVI, W/O SRI RAMAYAN RAM					
(2) SRI ABHISHEK KUMAR, S/O - SRI RAMAYAN RAM					
(3) SRI RUPESH KUMAR, S/O - SRI RAMAYAN RAM					
AT - MAUZA - BEUR, THANA - PHULWARI SHARIF, KHATA NO- 121, PLOT NO- 2328(P), 2329(P), TAUZINO - 8071, THANA NO- 33, DIST- PATNA.					
DEVELOPER'S :-					
MS ACCOCCA DEVELOPERS PVT.LTD					
DIRECTOR - SRI CHANDRASHIEKHAR PRASAD, S/O - LATE JAGDISH PRASAD					
ADDRESS - 201 SUNDARI ENCLAVE, DHIRA CHAK, ANISHABAD, PATNA.					
AREA CALCULATION:-					
TOTAL PLOT AREA AS PER DEED:-				1133.41 sqm.	
PLOT AREA AS IN SITE :-				630.63 SQM.	
NET PLOT AREA				630.63 SQM	
Note : REST AVAILABLE AREA AFFECTED BY OPEN SPACE / BUFFER ZONE				498.14 sqm	
GROUND FLOOR B/U AREA:-				11.54 sqm.	
FIRST FLOOR B/U AREA:-				337.87 sqm.	
SECOND FLOOR B/U AREA:-				350.22 sqm.	
THIRD FLOOR B/U AREA:-				350.22 sqm.	
FOURTH FLOOR B/U AREA:-				350.22 sqm.	
TOTAL BUILT UP AREA :-				1400.07 sqm.	
F.A.R. = (1400.07/630.63) = 2.22					
SCALE		SHEET NO.		NORTH	
1:100		01			
		ACCOCCA DEVELOPERS PVT. LTD.			
SIGNATURE OF OWNER		SIGNATURE OF DEVELOPER			
					
SIGNATURE OF STR. ENGG.		SIGNATURE OF ARCHITECT			
PATNA MUNICIPAL CORPORATION					
PATNA REGIONAL DEVELOPMENT AUTHORITY (DISSOLVED)					
Case No. 1133/2021					
Sanction of Plan Accorded under Section					
315, 316 & 317 of the Bihar Municipal Act 2007					
by the Municipal Commissioner, Patna on					
Date 21/06/2023					
SANCTION OF PLAN ACCORDED					
					
निदेशक					
शहरी योजना					
पटना नगर निगम, पटना					
					
21/06/2023					
रishi कुमार					
प्रधान प्रारूपक					
शहरी योजना					
पटना नगर निगम					