


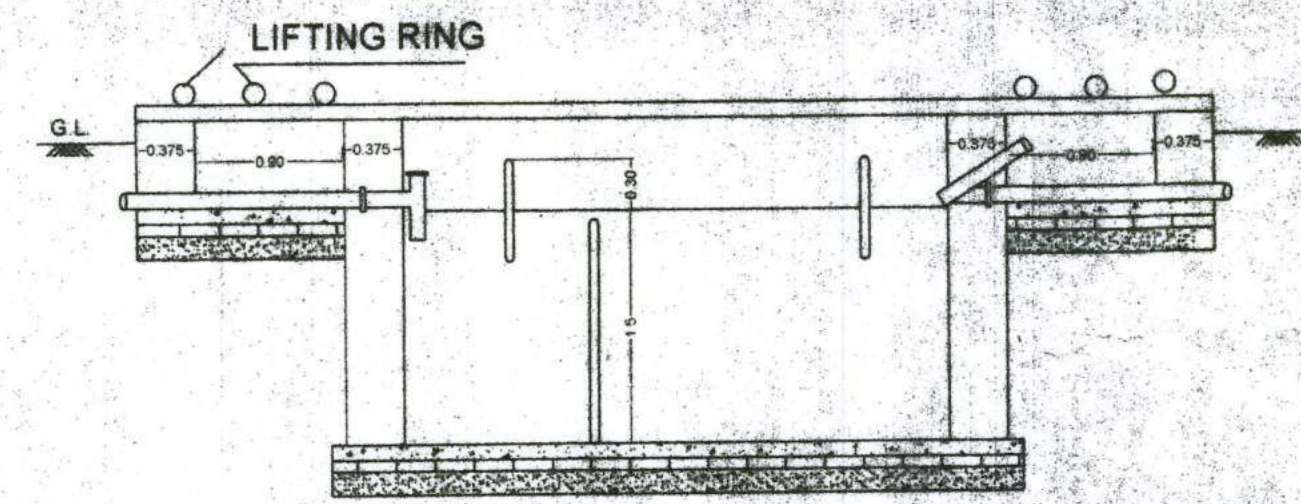
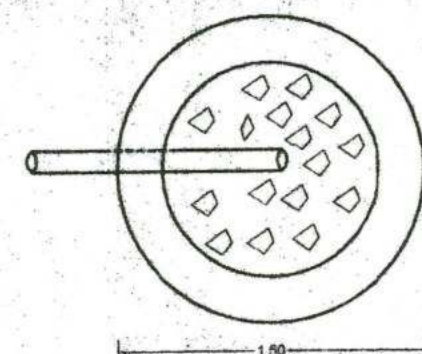
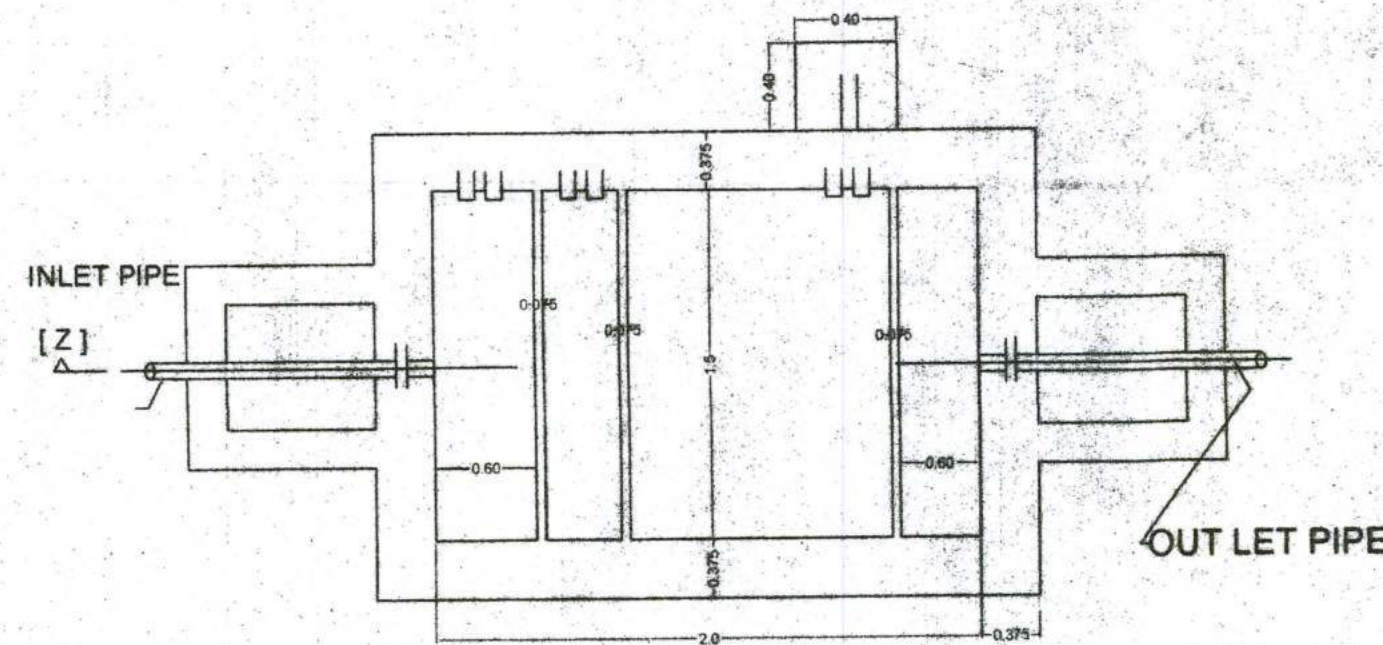
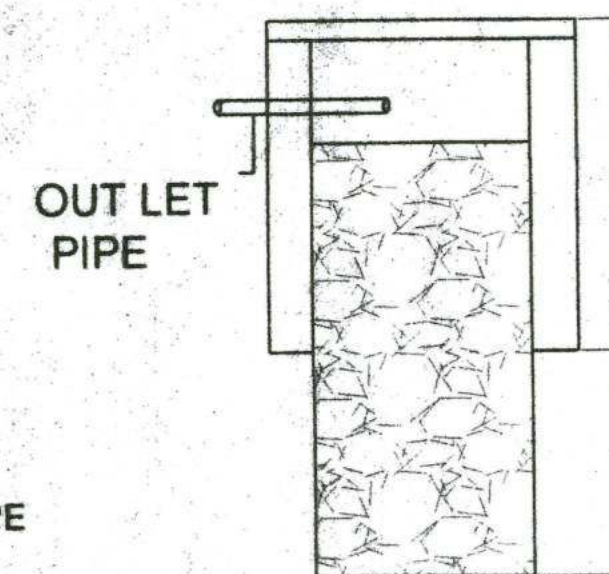


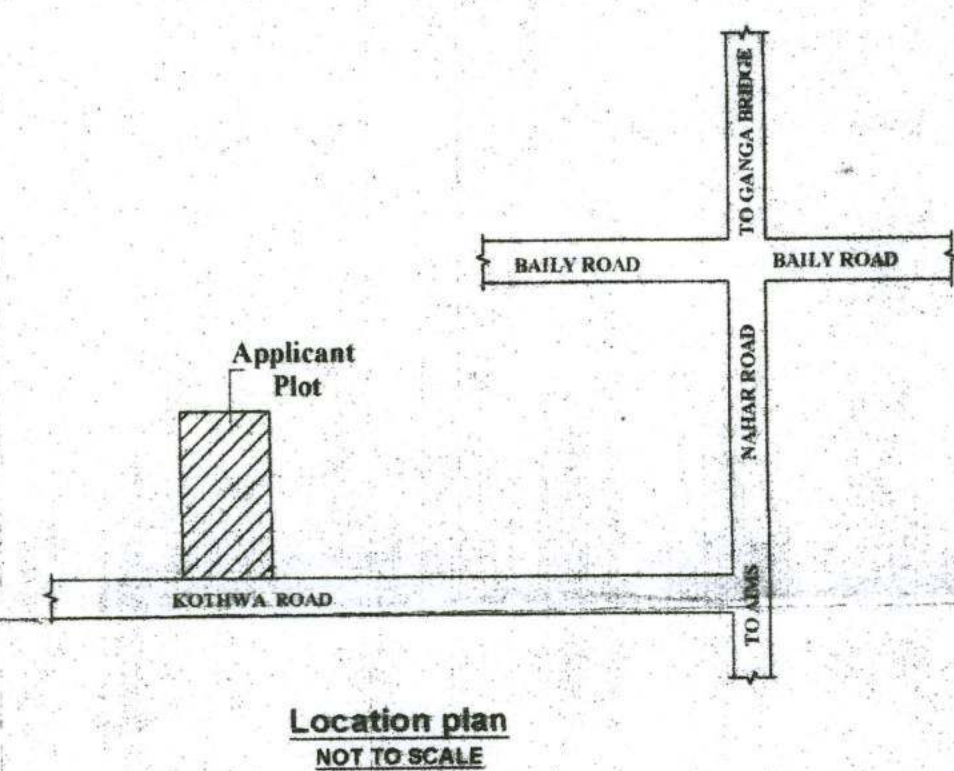


PLAN OF SOAK PIT.

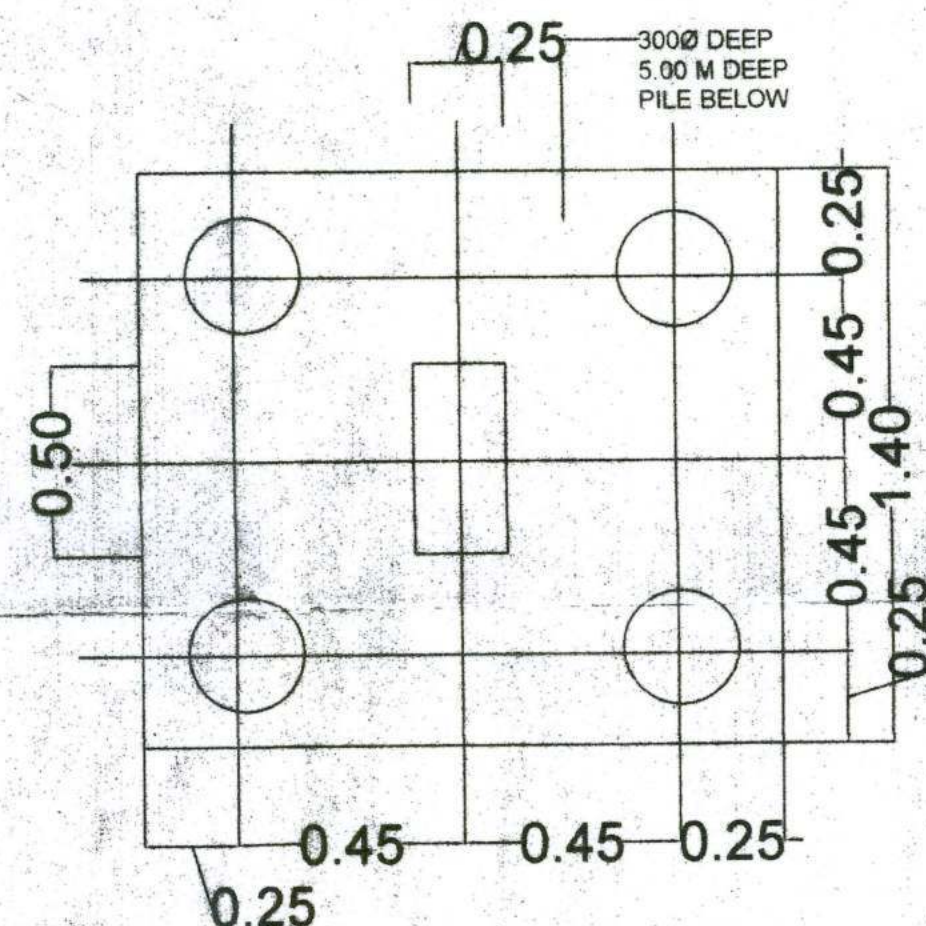

Location plan
NOT TO SCALE

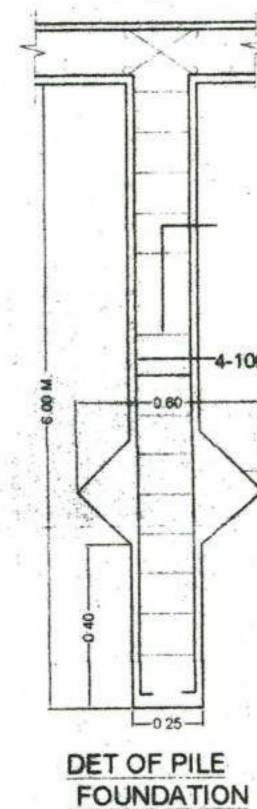

DET OF PILE FOUNDATION

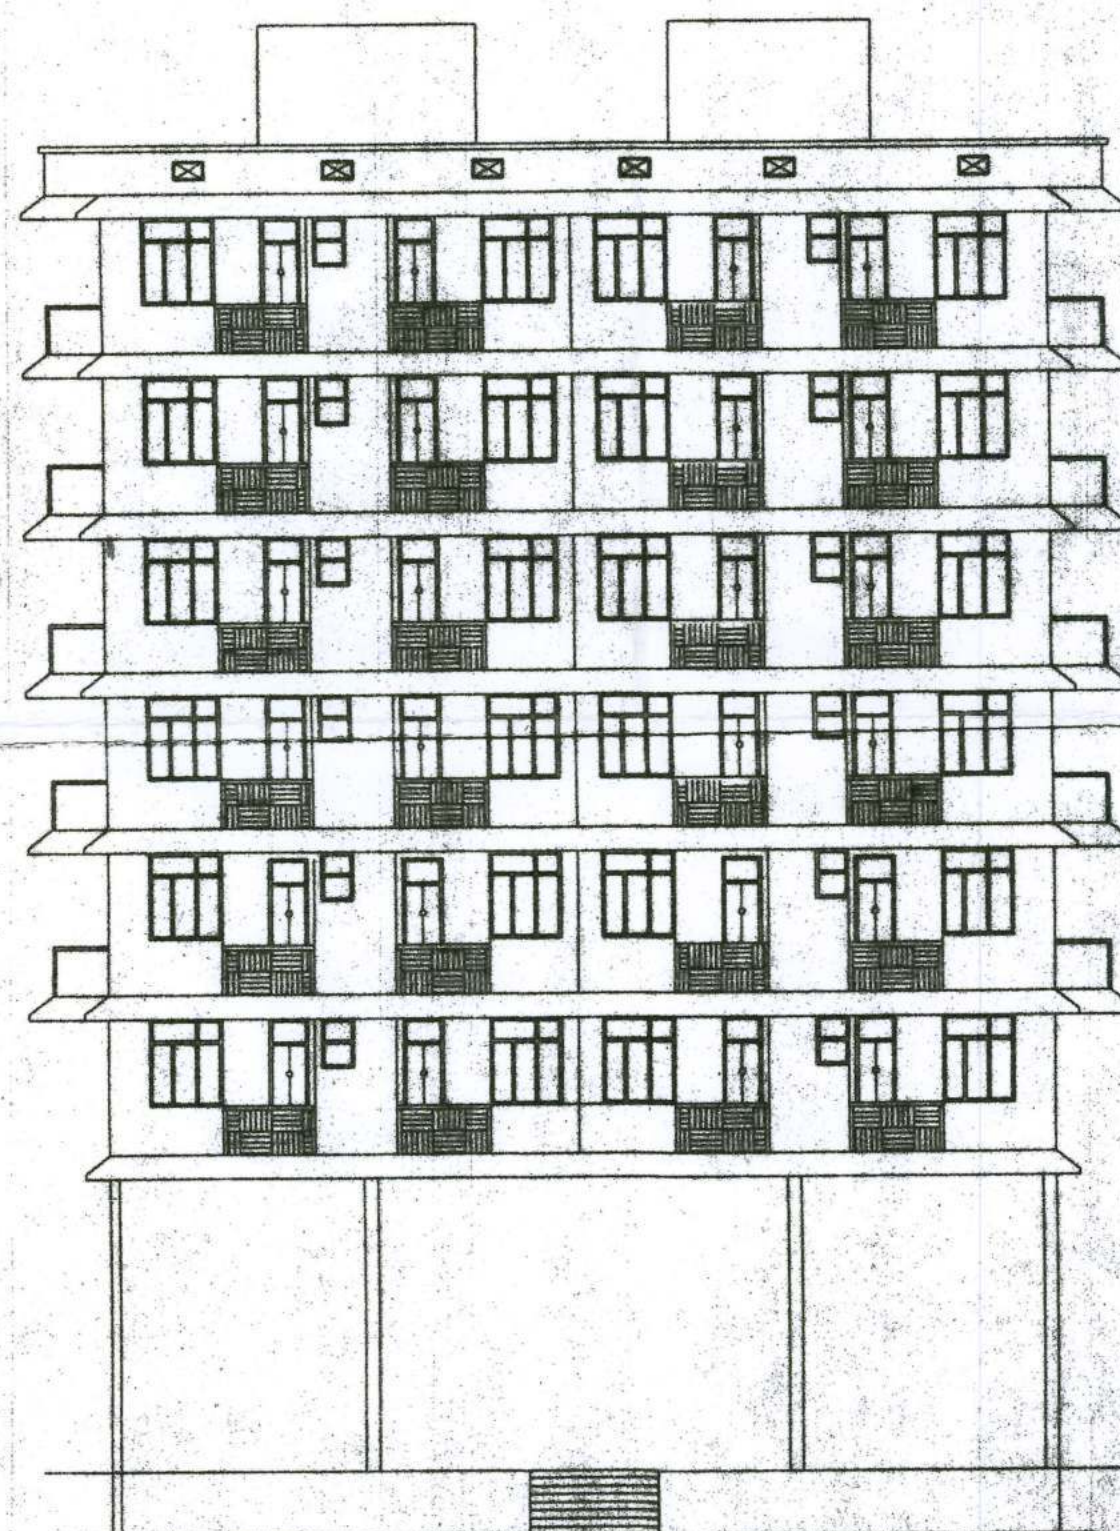


FRONT ELEVATION

LEGEND FOR FIRE FIGHTING

1) HYDRANT SPRINKLER	—S—
2) HOSE REEL	—H—
3) UNDER GROUND WATER TANT WITH 1,00,000 LTRS. CAPACITY	100000
4) OVER HEAD WATER FOR FIRE FIGHTING TANK WITH 50,000 LTR. CAPACITY.	50000
5) SIAMESE CONNECTION	—T—
6) ELECTRICAL INSULATED METAL STRIP OF 2.50X3.50MM	E.I.M.
7) EXTINGUISHER	—E—
8) FIRE HYDRANT	—H—
9) EMERGENCY LIGHTING SYSTEM	—O—
10) AUTOMATIC INDICATOR	—A.A—
11) AREA COVERED BY SHOKEDETECTOR	—A.A—
12) FIRE ALARM CALL POINT.	—C—
13) AUDIBLE WARNING DEVICE.	—A.W.D—
14) LOUD SPEAKER OUT LET.	—L.S.—
15) MICROPHONE POSITION.	—M—
16) FIRE RESISTANCE DOOR.	—F.R.D—
17) SMOKE DETECTOR.	—S.D—
18) ILLUMINATED EXIT DIRECTIONAL SIGN	—EXIT—
19) WET RISER	—W—


GREEN AREA CALCULATION:-

TOTAL PLOT AREA = 1578.27 SQ.FM.
TOTAL REQUIRED GREEN AREA 10% OF TOTAL PLOT AREA
SO REQUIRED GREEN AREA (10%) = 157.82 SQMT
TOTAL PROVIDED PARKING AREA = 161.66 SQMT

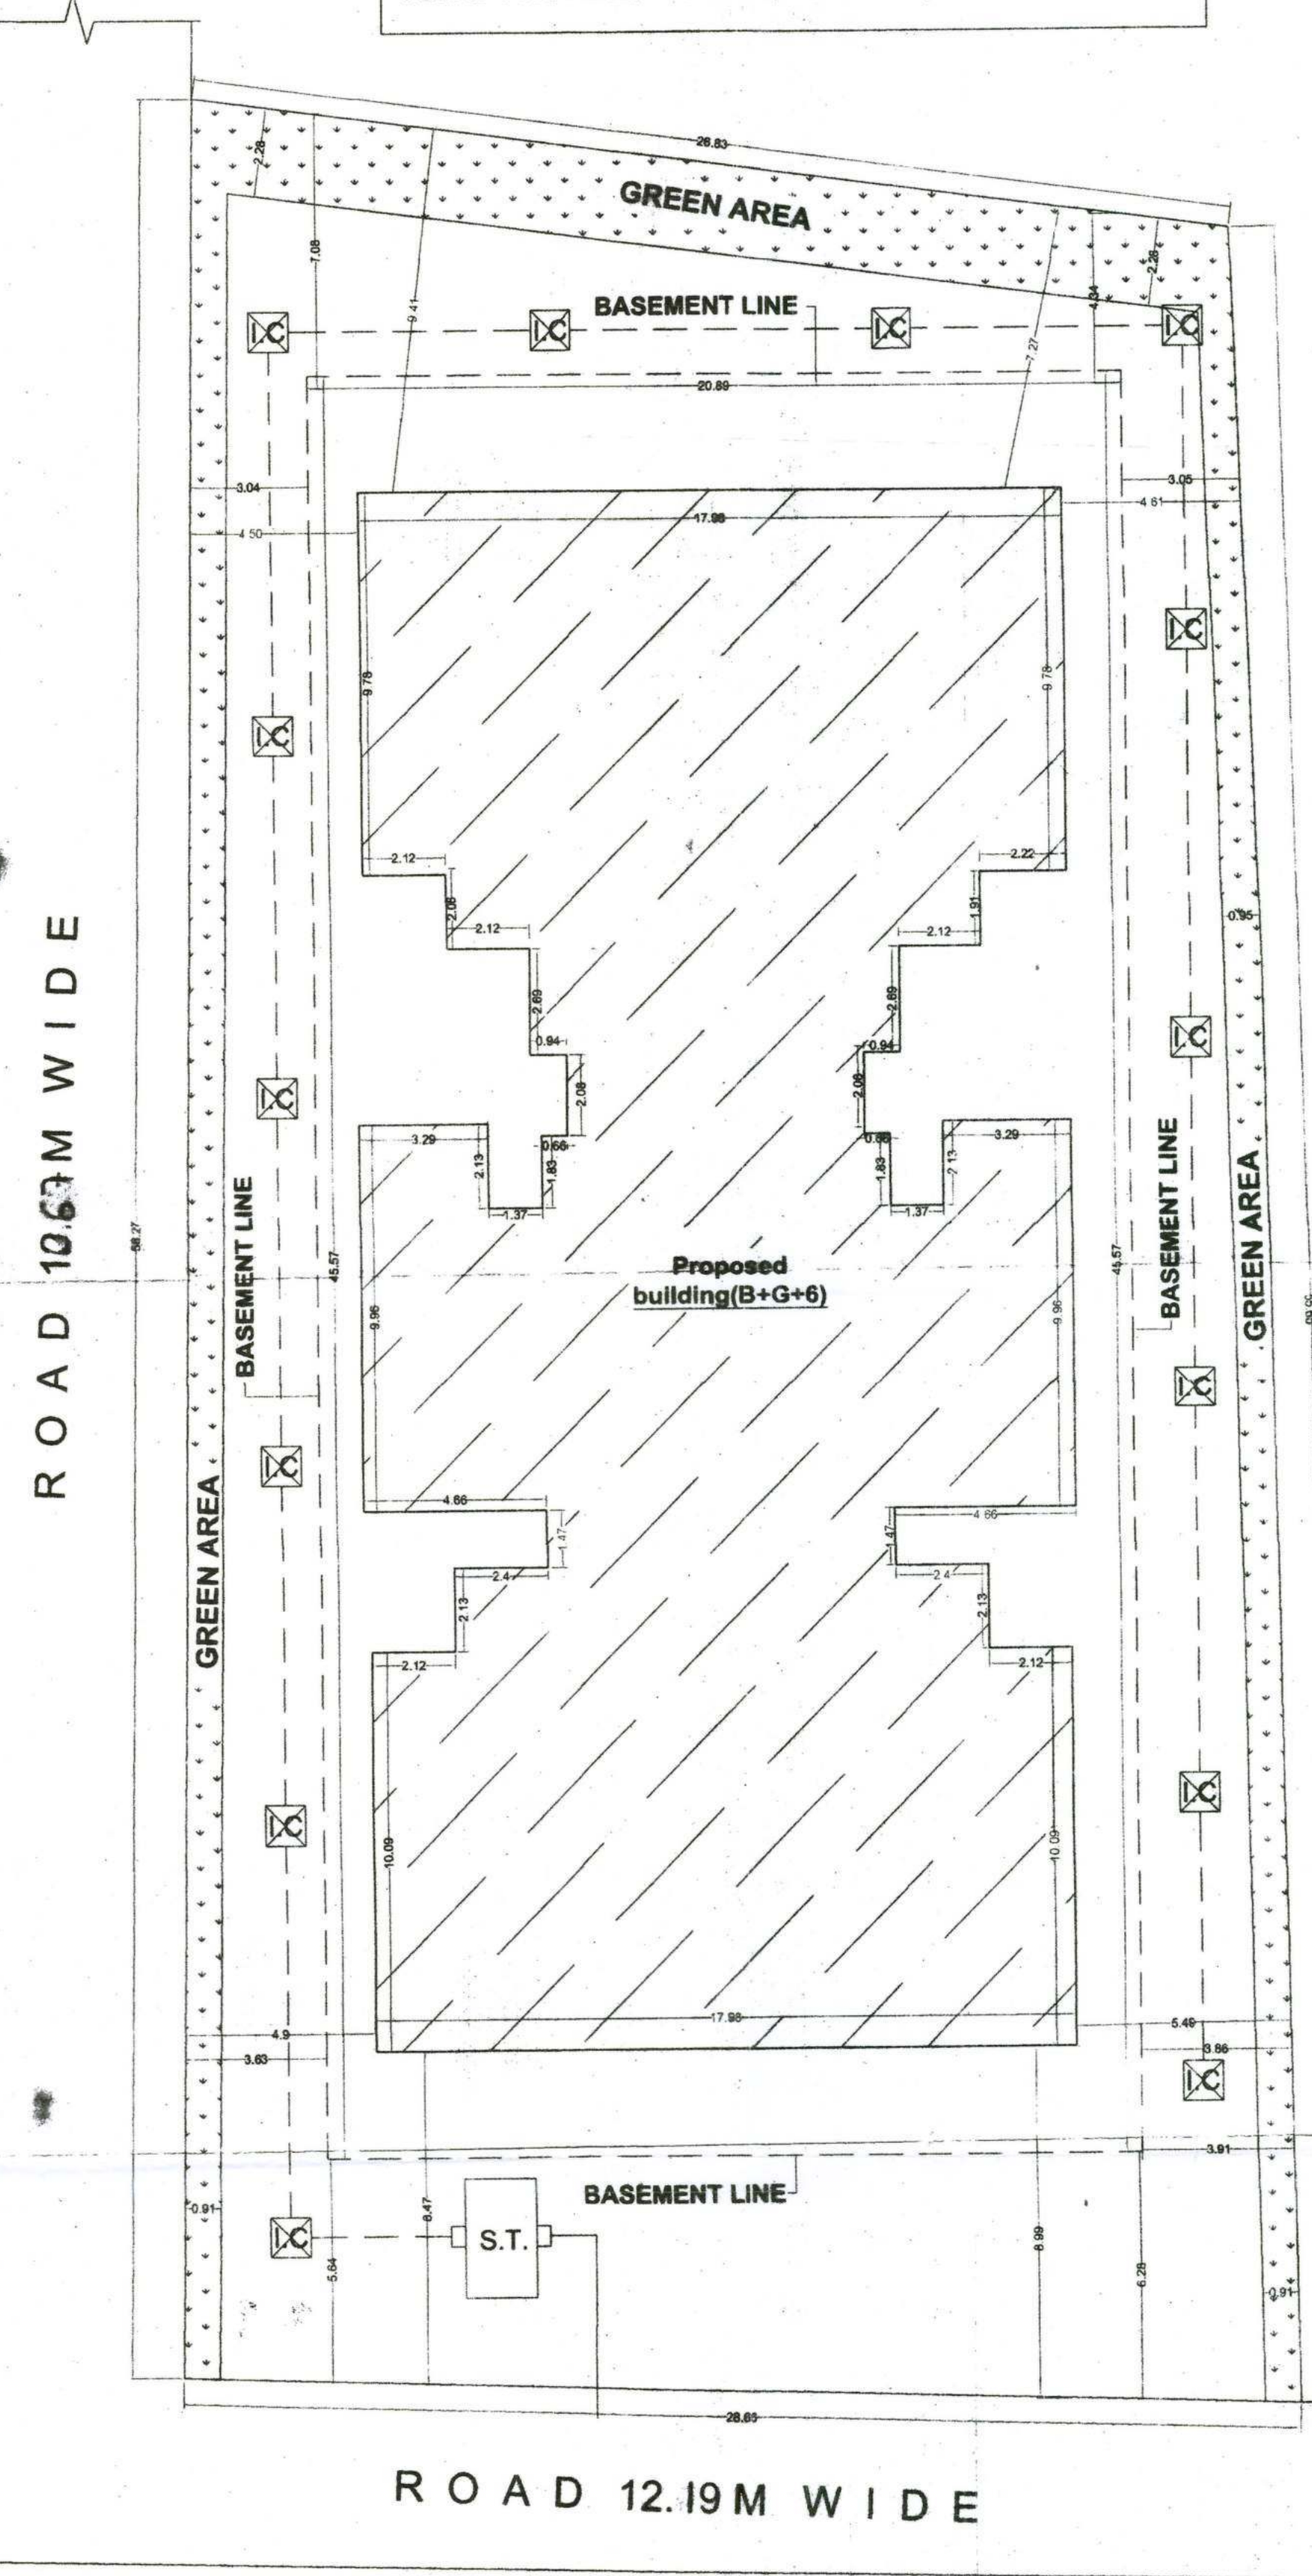

SITE PLAN

Scale - 1:100

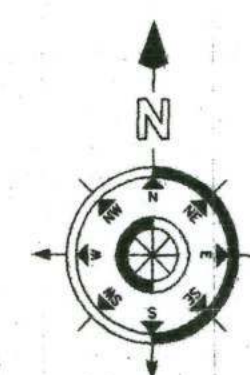

SPECIFICATION

1. R.C.C. UNDER REAMED GROUP OF PILE FOUNDATION.
2. 1ST CLASS BRICK WORK IN SUPER STRUCTURE WITH
3. 150 TH. LINTEL BEAM PROVIDED ALL OVER DOOR & WINDOWS OPENING.
4. HEIGHT OF PLINTH & FLOOR INDICATED IN SECTION
5. 0.025 TH MOSAIC FLOORING OVER 0.15 TH. DRY REAMED KHOA OVER 0.075 TH. F.B.S. OVER SAND FILLING.
6. 0.125 TH. AVG. LIME TERRACING OVER 0.100 TH. R.C.C. SLAB.
7. 12 MM. TH. CEMENT PLASTER ON BOTH SIDES OF WALL.
8. ALL DOORS WILL BE SAL WOOD FRAME & ALL WINDOW WILL GLAZED WITH STEEL FRAMES.
9. SNOWCEM CEMENT PAINT ON THE EXTERNAL WALL & WHITE WASH IN SIDE.

SL. NO.	TYPE	WIDTH	HEIGHT	S.LVL.	LINTEL LEV.	REMARKS
1	D	1.07	2.59	0.00	2.59	PANNELED
2	D1	0.91	2.59	0.00	2.59	PANNELED
3	D2	0.76	2.59	0.00	2.59	PANNELED
4	W	1.37	1.68	0.91	2.59	PANNELED
5	W1	0.91	1.37	1.22	2.59	PANNELED
6	W2	0.61	1.22	1.47	2.59	PANNELED

PROPOSED RESIDENTIAL BUILDING OF TIRUPATI S.S. DEVELOPERS LLP PARTNER, SRI SUDHIR KUMAR, S/O - SRI RAM NARAYAN SINGH, AT MAUZA - JALALPUR, PARGANA - PHULWARI SHARIF, THANA - DANAPUR, PRESENT THANA - RUPASPUR, THANA NO.- 22, KHATA NO.- 207 & 208, SURVEY PLOT NO.- 333(P), 334(P) & 335(P), DISTT - PATNA.

AR. SUDHENDU RANTAN
Regd. A.C. No.-C.A. 605137011

For TIRUPATI S.S. DEVELOPERS LLP
Partner

S.R. SHAMLESH RANTAN, M.E.
STRUCTURE ENGINEER
MP NO.-BRUH/01SE/23-0116
JHODI, BIHAR (PATNA)

SIGNATURE OF OWNER SIGNATURE OF ENGINEER
SHEET NO.- 02 NORTH


27/11/23
A.E.
Nagar Parishad Danapur Nizamit

विहार भू-सम्पदा (नियंत्रण और विकास) निष्पादकी 2017 (RERA) की शर्तों के अधीन रूप में मंडल भू-सम्पदा प्रक्रिया से इस परियोजना का निष्पन्न अधिकार होगा।


Building Plan No. 79/23-24
निम्नलिखित शर्तों के साथ एकत्रीकृत पदो/अधिकृतता को अनुमति के आधार पर भवन मानचित्र की स्वीकृति दी जाती है। सरकारी या किसी दूसरे के जमीन का अधिग्रहण नहीं करना होगा तथा यह एवं सबक को लिए बिना भवन अधिनियम 2014 के अनुसार अपने जमीन संपदा होगा। भवन भू-सम्पदा को बनाया होगा तथा अपने भवन से सरकारी नाला एक जल निचोरी हिसाब अपने खर्च से नाली निर्माण करा होगा। बरसाती पानी नाली को लिए भवन पर व्यवस्था होगा। भवन भू-सम्पदा विचारित करने की दिशा में भवन मानचित्र स्वतः स्वरूप समझा जाएगा एवं खड़े किया गये बनवट अवैध माना जायेगा। भवन मानचित्र की स्वीकृति केवल पाँच वर्ष के लिए मान्य होगी। भवन में आवस्यत होने के पुरा Completion Certificate/Occupancy Certificate बना अनिवार्य होगा।

27/11/2023
J.R.
Nagar Parishad Danapur Nizamit

नगर कार्यपालक एकाधिकारी नगर परिषद, नगर निगम

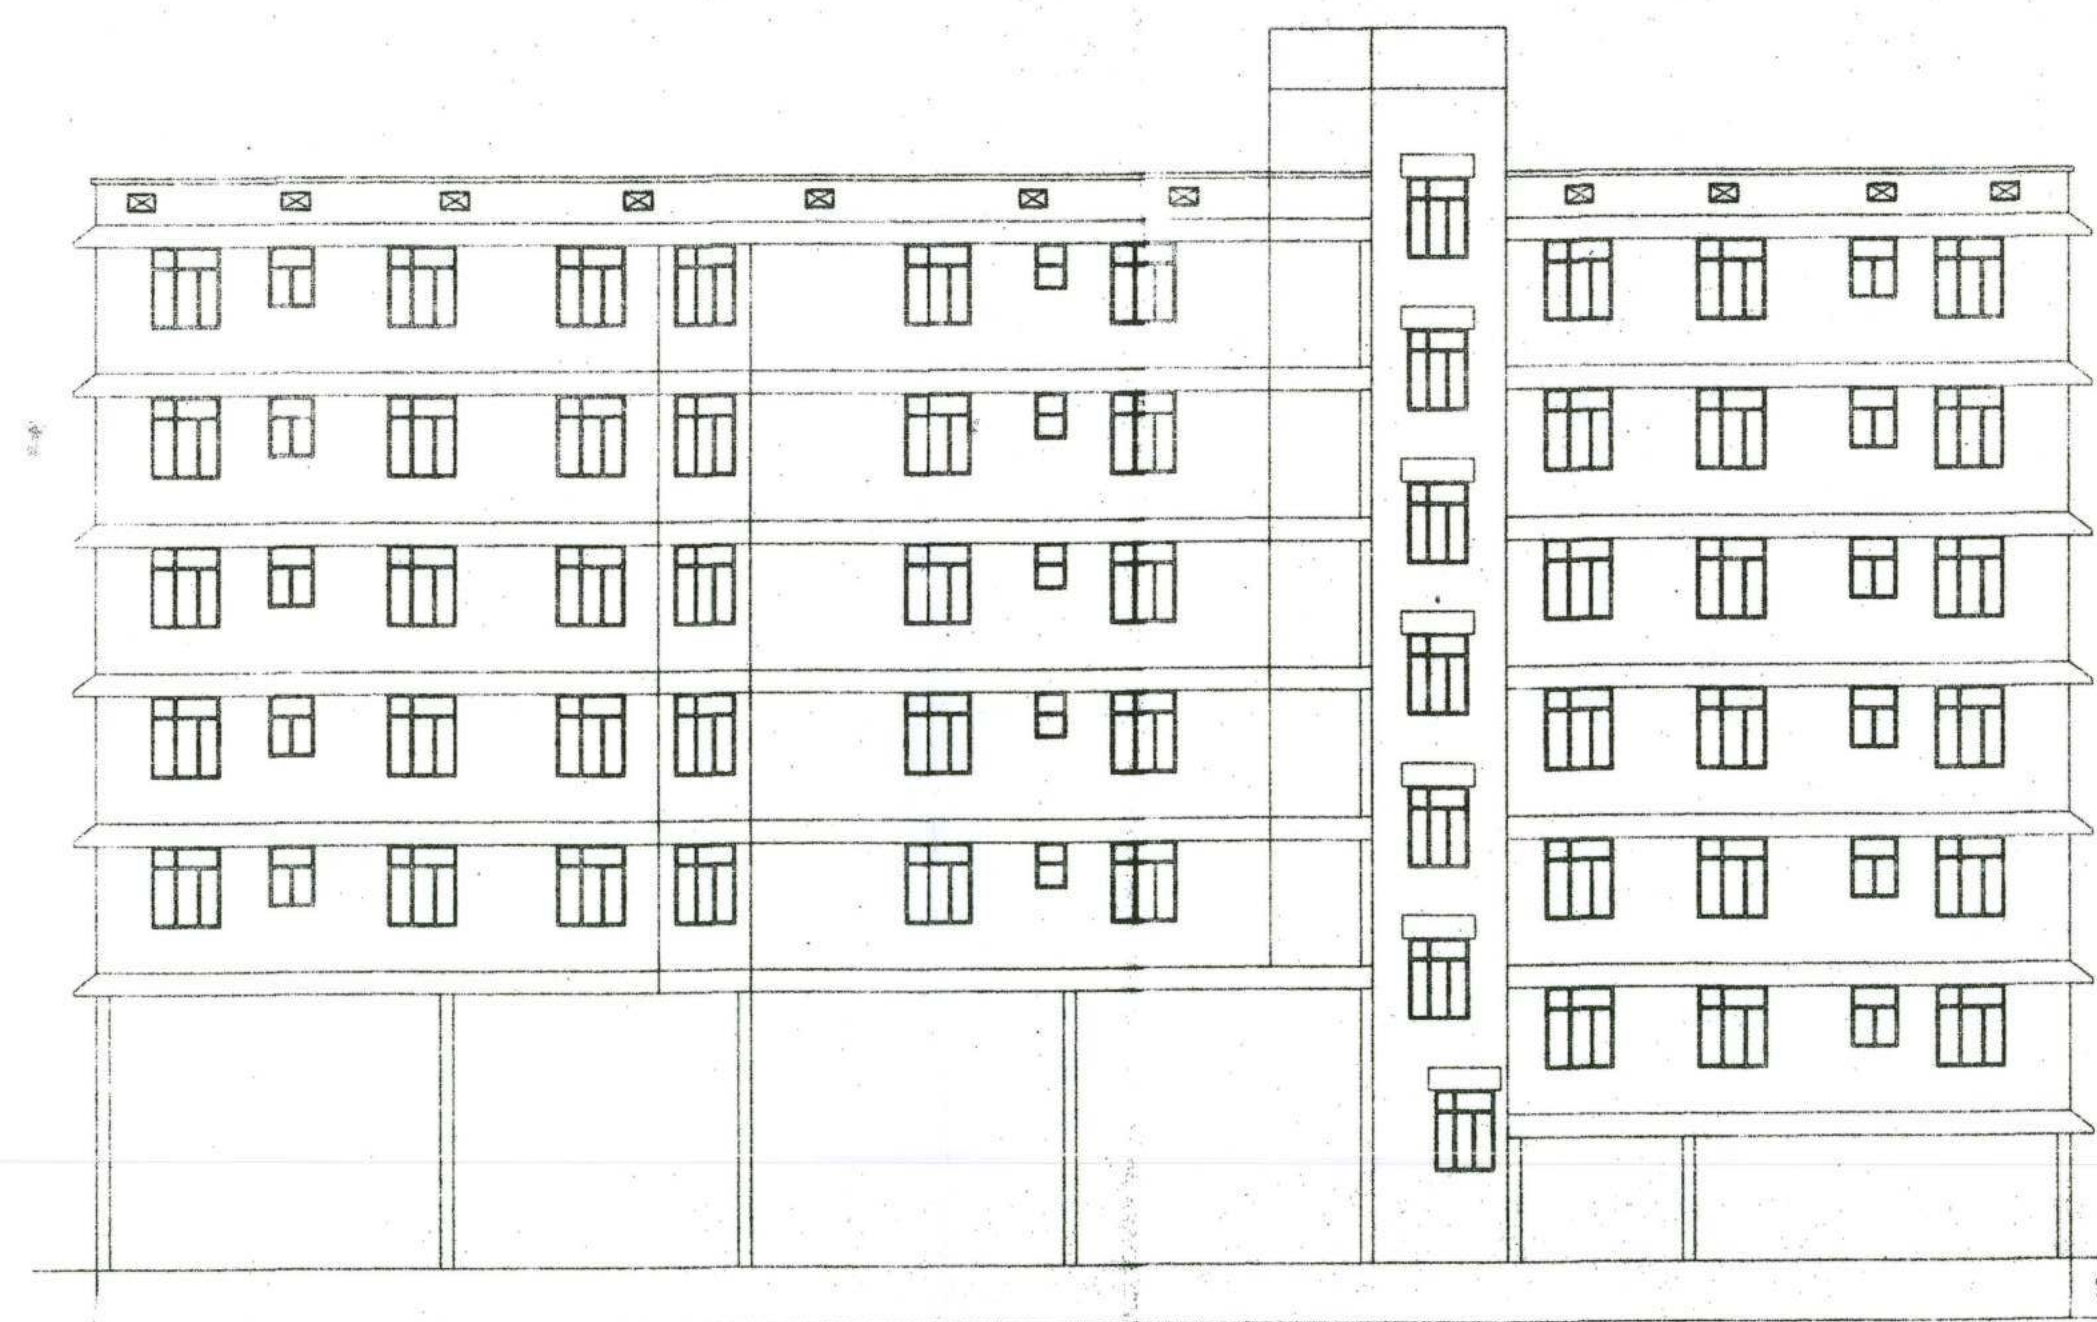


RIGHT SIDE ELEVATION

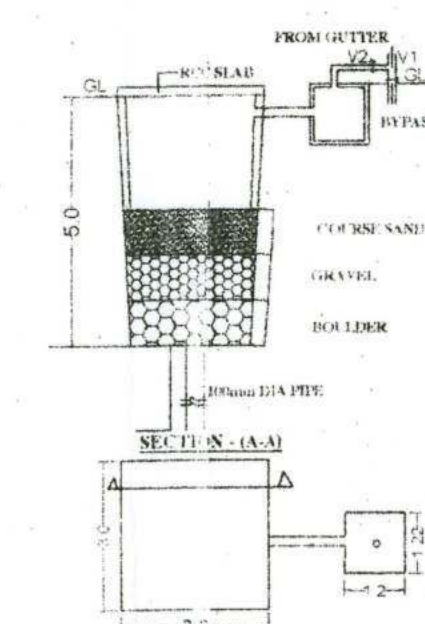DET OF RECHARGEABLE
BORE WELL


WATER HARVESTING
CALCULATION -
TOTAL TERRACE AREA - 642.86 SQMT
REQUIRED - $6100 \times 642.86 = 38.57 \text{ CUM}$
PROVIDED - $3.0 \times 3.0 \times 5$
= 45.00 CUM

SECTION (X-X)


SECTION - (Y-Y)

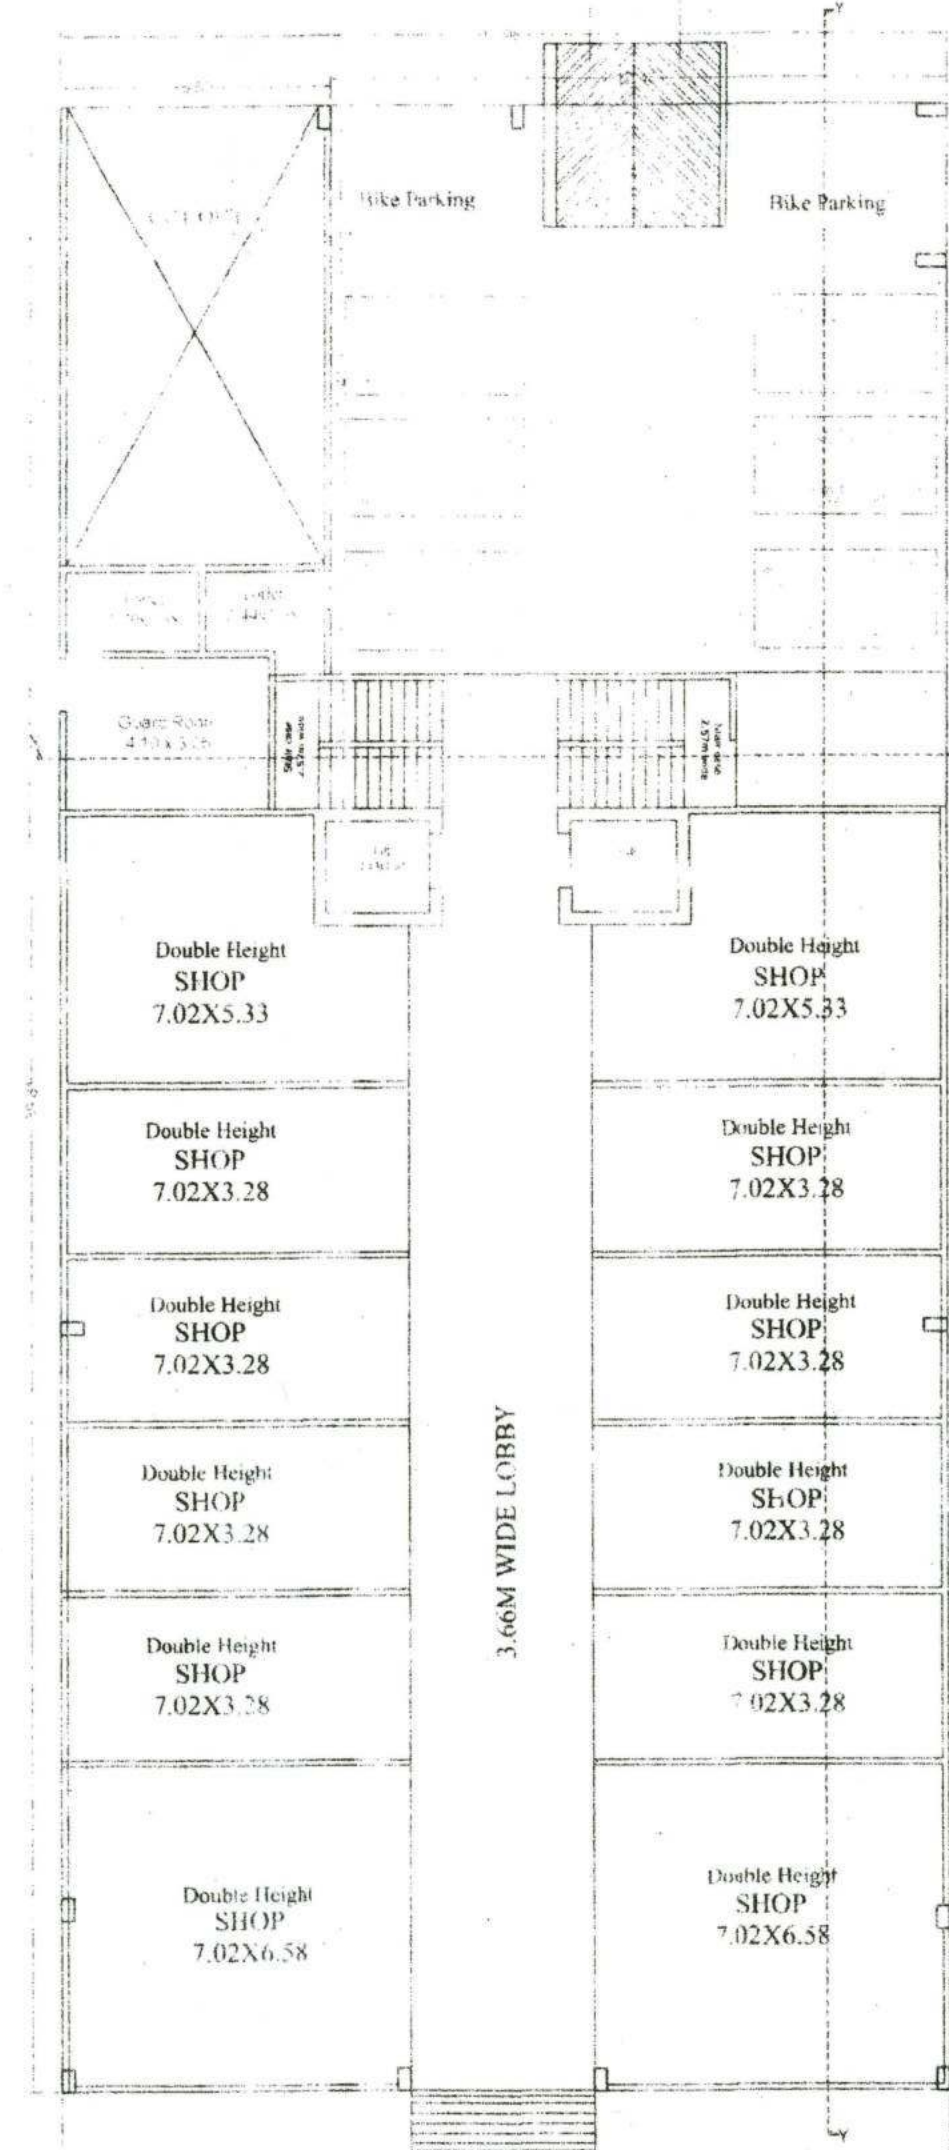


GROUND FLOOR PLAN

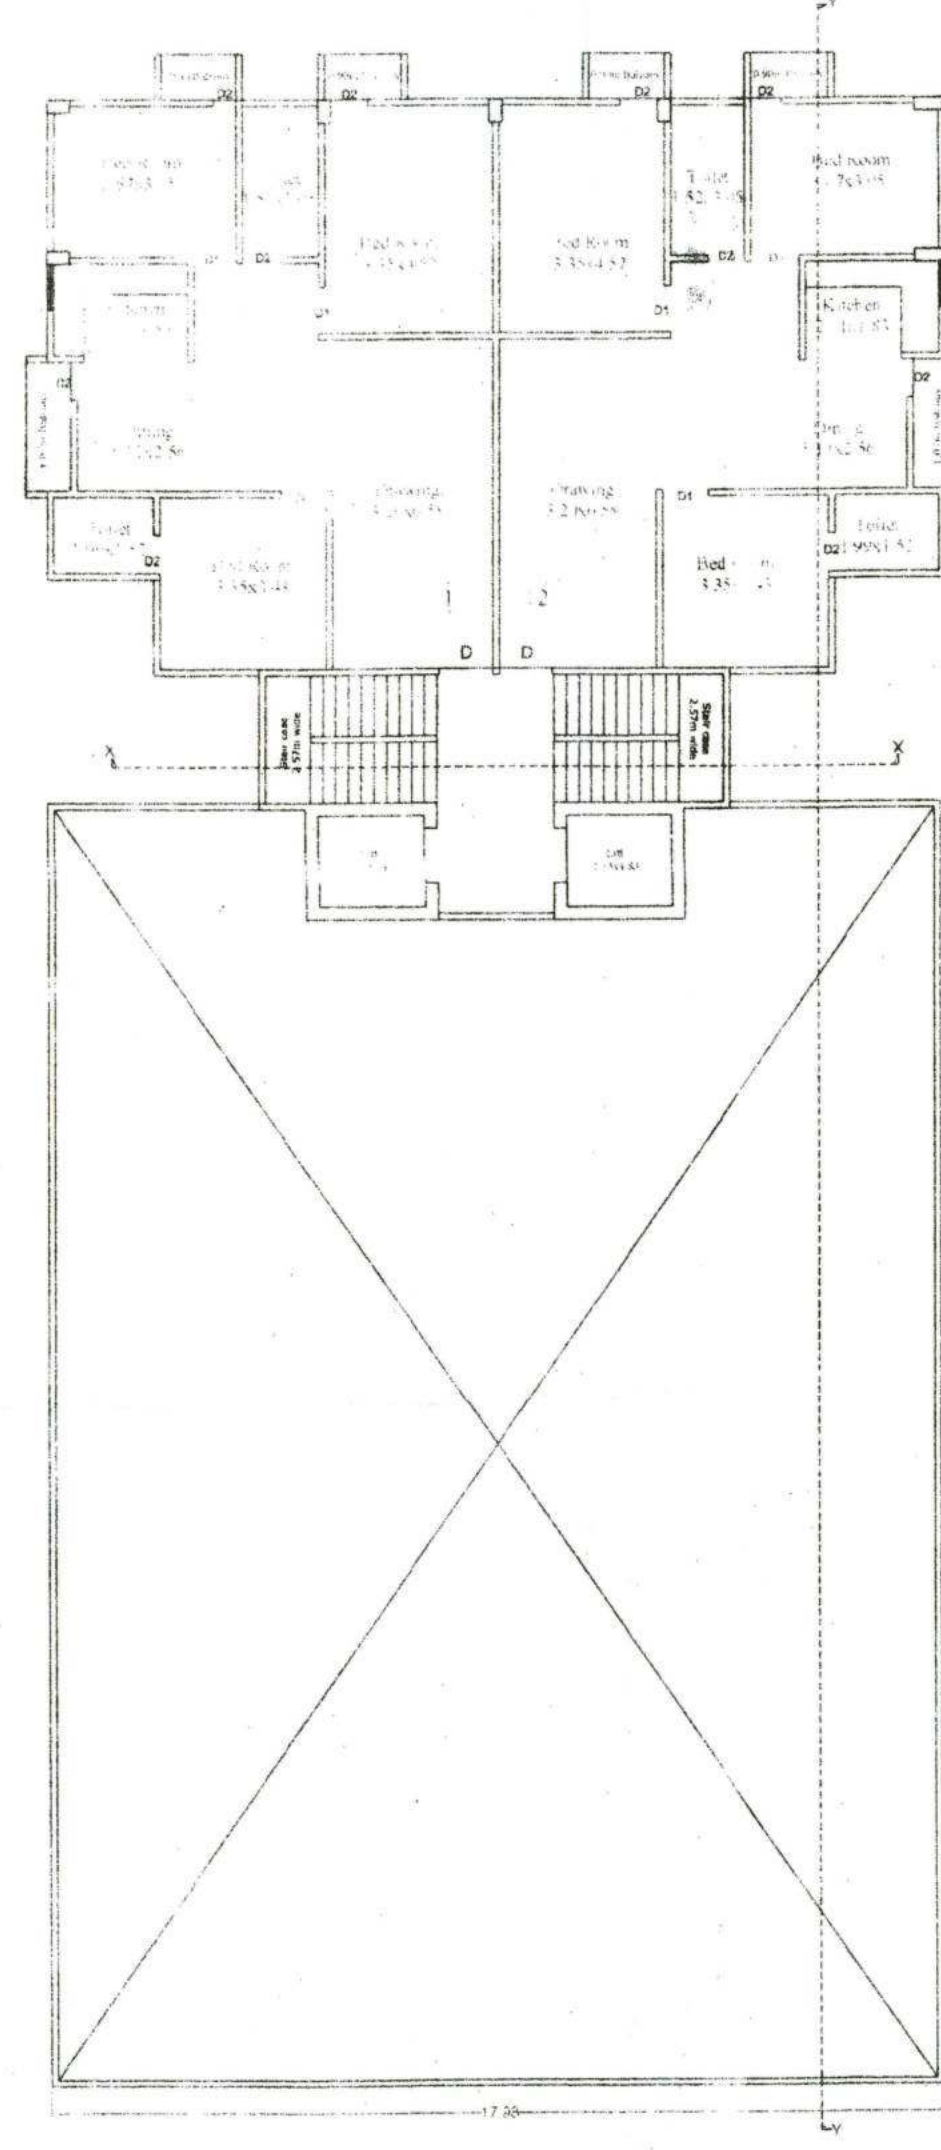

1ST FLOOR PLAN

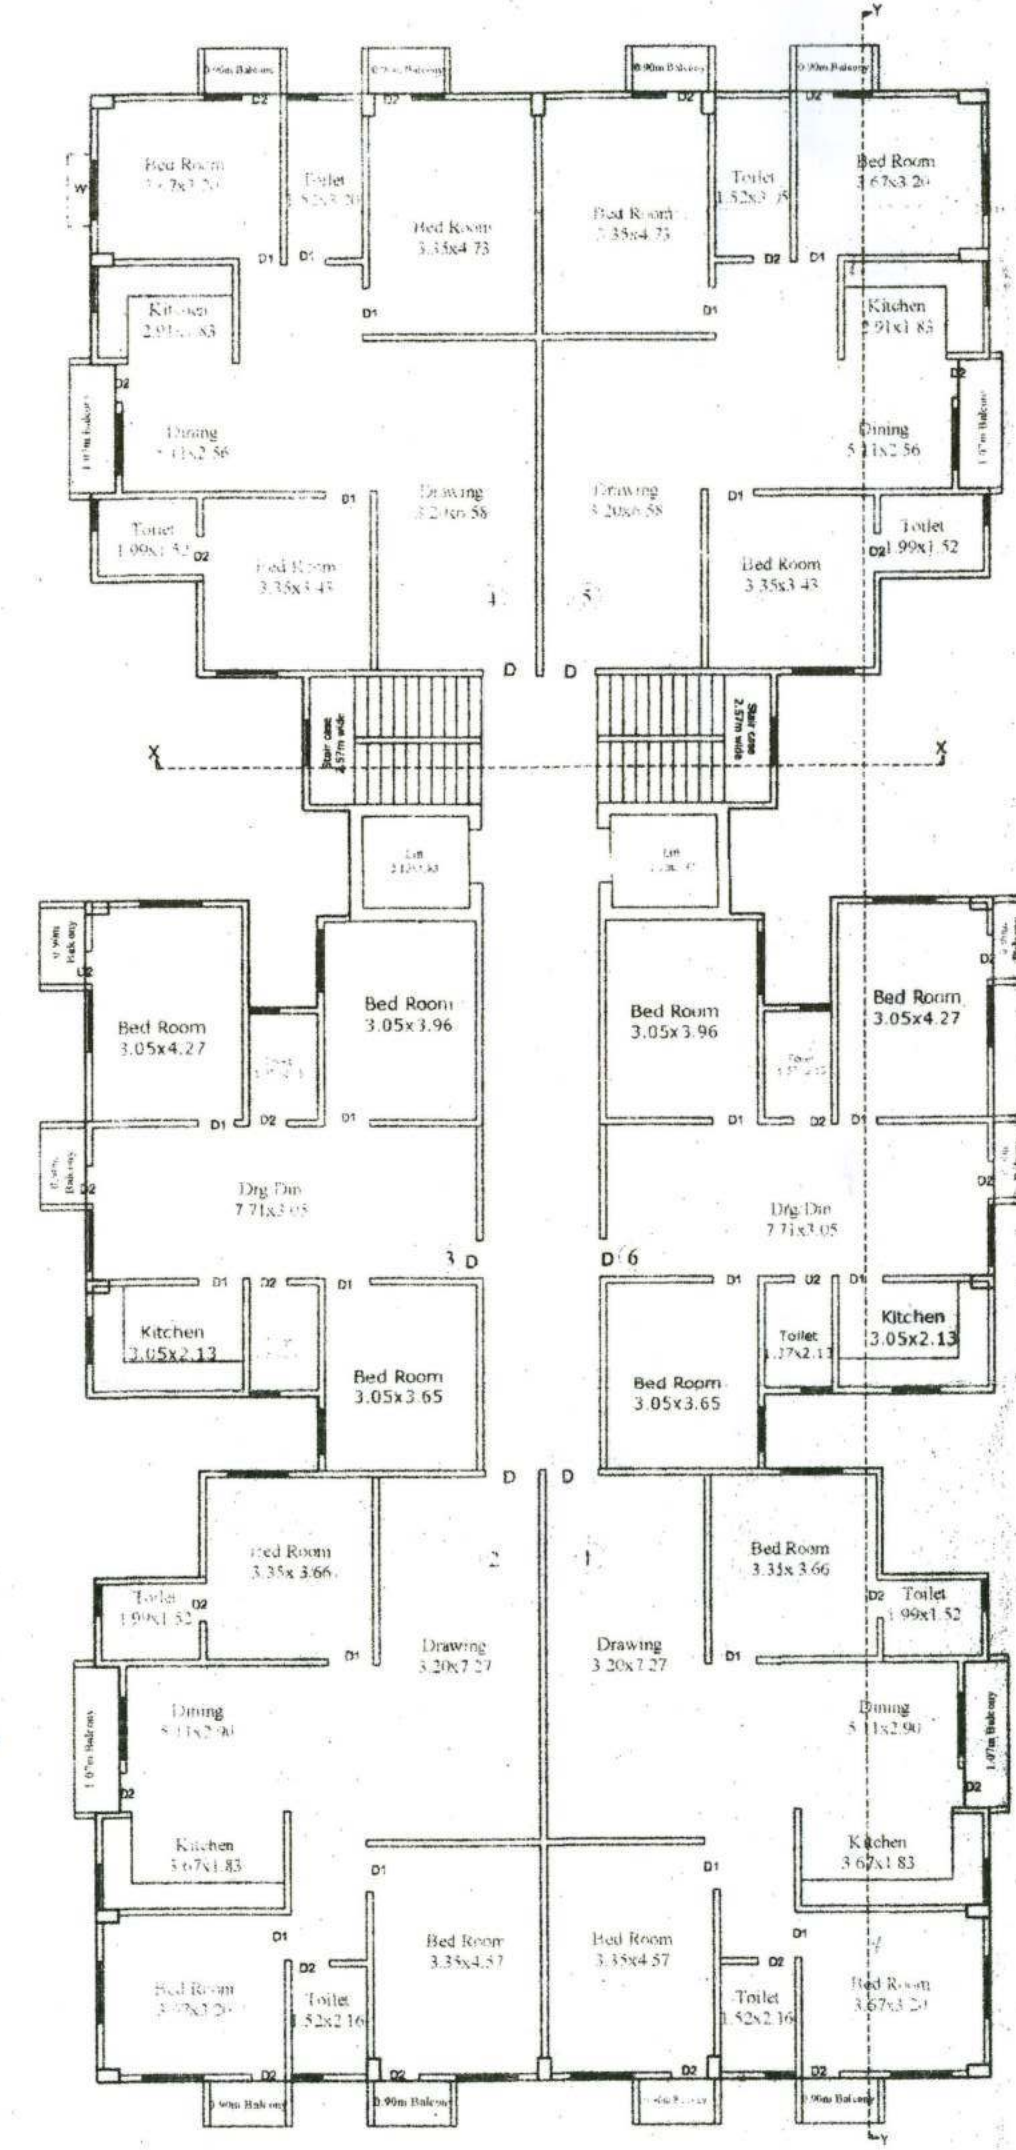

2ND TO 6TH FLOOR PLAN

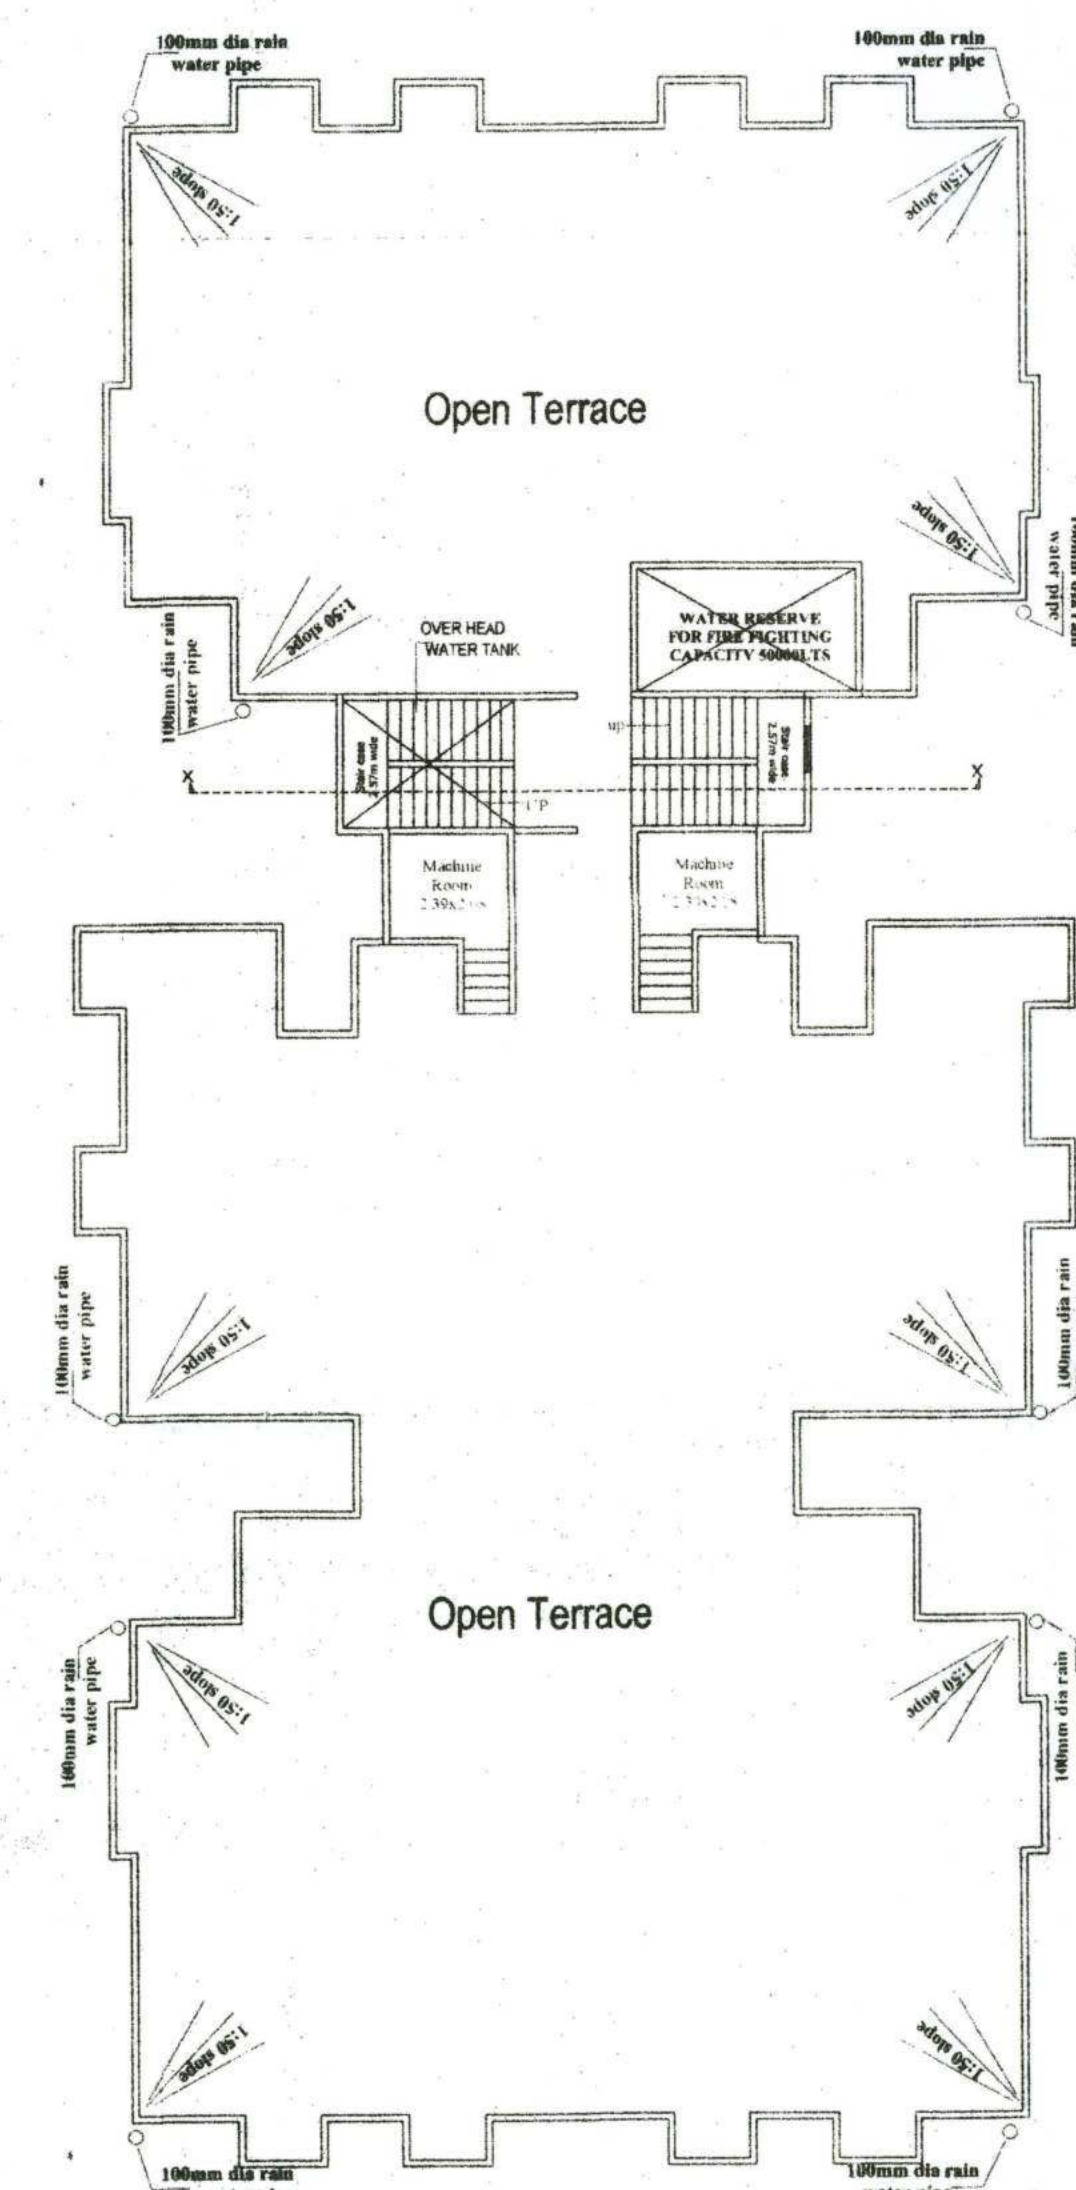

TERRACE PLAN

AREA CALCULATION	
TOTAL PLOT AREA AS PER DEED	= 1578.84 SQ.MT
TOTAL PLOT AREA AS PFR SITE	= 1578.27 SQ.MT
BASEMENT BUILT UP AREA	= 00.00 SQ.MT
GROUND FLOOR BUILT UP AREA	= 486.95 SQ.MT
FIRST FLOOR BUILT UP AREA	= 237.25 SQ.MT
SECOND FLOOR BUILT UP AREA	= 942.66 SQ.MT
THIRD FLOOR BUILT UP AREA	= 642.86 SQ.MT
FOURTH FLOOR BUILT UP AREA	= 642.86 SQ.MT
FIFTH FLOOR BUILT UP AREA	= 642.86 SQ.MT
SIXTH FLOOR BUILT UP AREA	= 642.86 SQ.MT
TOTAL BUILT UP AREA	= 3941.50 SQ.MT

F.A.R. - 249

BASEMENT PARKING AREA	= 951.95 SQ. MT
GROUND FLOOR PARKING AREA	= 141.97 SQ. MT
TOTAL PARKING AREA	= 1093.92 SQ. MT

OCCUPANT LOAD

COMMERCIAL

TOTAL BUILT UP AREA = 489.95
NO OF PERSON $489.95/10 = 48.99$ PERSON
TOTAL NO OF PERSON = 49 PERSON

RESIDENTIAL

TOTAL NO OF FLATS = 3~~2~~
5 PERSON /FLATS
TOTAL NO OF PERSON 32X5= 160 PERSON
SO TOTAL NO OF PERSON(Com.+Resi) 209 PERSON

WATER TANK CALCULATION

TOTAL NO OF PERSON(Com.+Resi) 209 PERSON

135 L / PERSON/ DAY REQUIRED WATER
209X135 = 28215 LITER { 28.21 CUM}
SIZE OF WATER TANK
(4.00X2.50X2.00)2 = 40.00

SEPTIC TANK CALCULATION

TOTAL NO OF PERSON 209
 $0.087 \text{ CUM/PERSON/DAY } 209 \times 0.087 = 18.18 \text{ CUM}$
 SIZE OF SEPTIC TANK
 $4.00 \times 2.50 \times 2.00 = 40.00 \text{ CUM}$

PARKING CALCULATION:-

COMMERCIAL

TOTAL COMMERCIAL BUILT UP AREA = 485.95 SQMT
TOTAL REQUIRED COMMERCIAL PARKING AREA 30% OF TOTAL BU AREA
REQUIRED CAR PARKING AREA = 146.98 SQMT

RESIDENTIAL

TOTAL RESIDENTIAL BUILT UP AREA = 3451.55 SQMT
TOTAL REQUIRED RESIDENTIAL PARKING AREA 25% OF TOTAL BU AREA
REQUIRED CAR PARKING AREA = 862.88 SQMT
TOTAL REQUIRED PARKING AREA (Commercial + Residential) = 1009.86 sqm
TOTAL PROVIDED PARKING AREA (951.95 + 141.97) = 1093.92 sqmt

**PROPOSED RESIDENTIAL BUILDING OF
TIRUPATI S.S. DEVELOPERS LLP PARTNER
SRI SUDHIR KUMAR, S/O - SRI RAM
NARAYAN SINGH , AT MAUZA - JALALPUR,
PARGANA - PHULWARI SHARIF, THANA -
DANAPUR, PRESENT THANA - RUPASPUR,
THANA NO.- 22, KHATA NO.- 207 & 208,
SURVEY PLOT NO.- 333(P), 334(P) & 335(P),
DISTT - PATNA.**

SIGNATURE OF OWNER

SIGNATURE OF ENGINEER

Dr. Shreshth Ranjan, M.I.E.
STRUCTURE ENGINEER
EMP NO. BR/UDHD/SE/23-011
JHARKHAND BIHAR (PATNA)

AR. SUDHENDU RAO
Regd. A. chitee
No.-C.A 005/37011

SIGNATURE OF OWNER

SIGNATURE OF ENGINEER

SHEET NO.- 01

NORTH

27/11/23
A.E.

Nagar Parishad Danapur Nizami

विहार भू-सम्पदा (निनियमन और विकास)
नियमावली 2017 (RERA) की शर्तों के अधीन
राज्य में गठित भू-सम्पदा प्राधिकरण से
इस परियोजना का निबंधन अनिवार्य होगा।

[illegible]

27/11/2025
J. E.
Nagar Parishad

नगर कार्यपालक पदाधिकारी
नगर पालिका, जनकपुर निजामत