

SCHEDULE OF DOORS & WINDOWS					
S.N.	TYPE	WIDTH	HEIGHT	CILL	DESCRIPTION
1	D1	1.20m	2.13m	0.06m	STANDARD DOOR
2	D2	1.10m	2.13m	0.06m	STANDARD DOOR
3	D3	1.10m	2.13m	0.06m	STANDARD DOOR
4	W1	1.80m	1.20m	0.91m	GLAZED WINDOW
5	W2	0.91m	1.20m	0.91m	GLAZED WINDOW
6	W3	0.61m	0.61m	1.50m	GLAZED WINDOW
7	W4	0.75m	2.13m	0.11m	GLAZED WINDOW
8	DW	0.61m	1.20m	0.91m	GLAZED WINDOW

PLOT DETAILS :-

PROPOSED RESIDENTIAL BUILDING OF
 1. SUNRISE SAI DEVELOPERS PVT LTD.
 DIRECTOR - PARAS KUMAR
 2. SUNRISE PROJECTS & CONSTRUCTION (I) PVT LTD
 DIRECTOR - PARAS KUMAR

1. SMT. SANGEETA DEVI W/O SRI ARUN KUMAR
 2. SRI SHAMBHU KR. S/O LATE CHANDRASEO SHARMA
 3. SRI SHAMBHU KR. S/O LATE CHANDRASEO SHARMA
 4. SRI SUBASH KUMAR
 5. SRI VIVEKANAND PRASAD
 6. SRI AJAY KUMAR
 7. SRI RAKESH KUMAR
 8. SRI RAJESH RAUSHAN
 ALL S/O LATE RAMRAGI PRASAD SINGH
 MAUZA - JAMSAUT
 SURVEY PLOT NO. - 2168
 KHATA NO. - 400
 TAUKI NO. - 5171
 THANA NO. - 30
 P.S. - SAHAPUR DIST. PATNA

SHEET NO.	SCALE	NORTH
A/02	1 : 100	↑

Brijesh
 Brajesh Kumar Sinha
 Structural Engineer
 Licence No. 11/STR-E/15/NPDN
 JAGAR PARSHAD DANAPUR NIZAMAT
 JAMSAUT, PATNA




Manoj Kumar
 Manoj Kumar
 (Architect)
 Danapur Regd. No.
 10/Arch/2015/NPDN

SIGNATURE OF STRUCTURAL ENGINEER
 SIGNATURE OF ARCHITECTS
 Signature of Builder
 Signature of Developer
 Signature of Contractor


PARAS KUMAR
 Sunrise Sai Developer's Pvt. Ltd.
 Emp. No. - N.P.D.N.Bulld. R.N. 6515-16

Building Plan No. 129/16-17
 निम्नलिखित इलाके के साथ भवन मानचित्र की स्वीकृति दी जाती है।
 सरकार या किसी दूसरे के जमीन का अधिकार नहीं करना होगा, तथा पथ एवं बाँध के लिए बिहार भवन अधिनियम 2014 के अनुसार अपनी जमीन छोड़ना होगा। भवन मूल-कच्चेपत्ती बनाया होगा तथा अपने भवन से सरकार या ना तो एक जल निकारी हेतु अपने खर्च से नाले निर्माण करना होगा।
 बरसाती पानी नाली के लिए मुक्त बर व्ययस्था करना होगा। भवन मूल-खण्ड विनियमित करने की स्थिति में भवन मानचित्र स्वतः रद्द समझा जावेगा एवं उसपर खड़े किये गये बनावट अथवा माना जावेगा। भवन मानचित्र की स्वीकृति केवल तीन वर्ष के लिए मान्य होगी। भवन में रहने के पूर्व NOC प्राप्त करना होगा। तकनीकी पदां/अनिवादा की अनुमति का आग्रह पर पारित।


Manoj Kumar
 Manoj Kumar
 (Architect)
 Danapur Regd. No.
 10/Arch/2015/NPDN

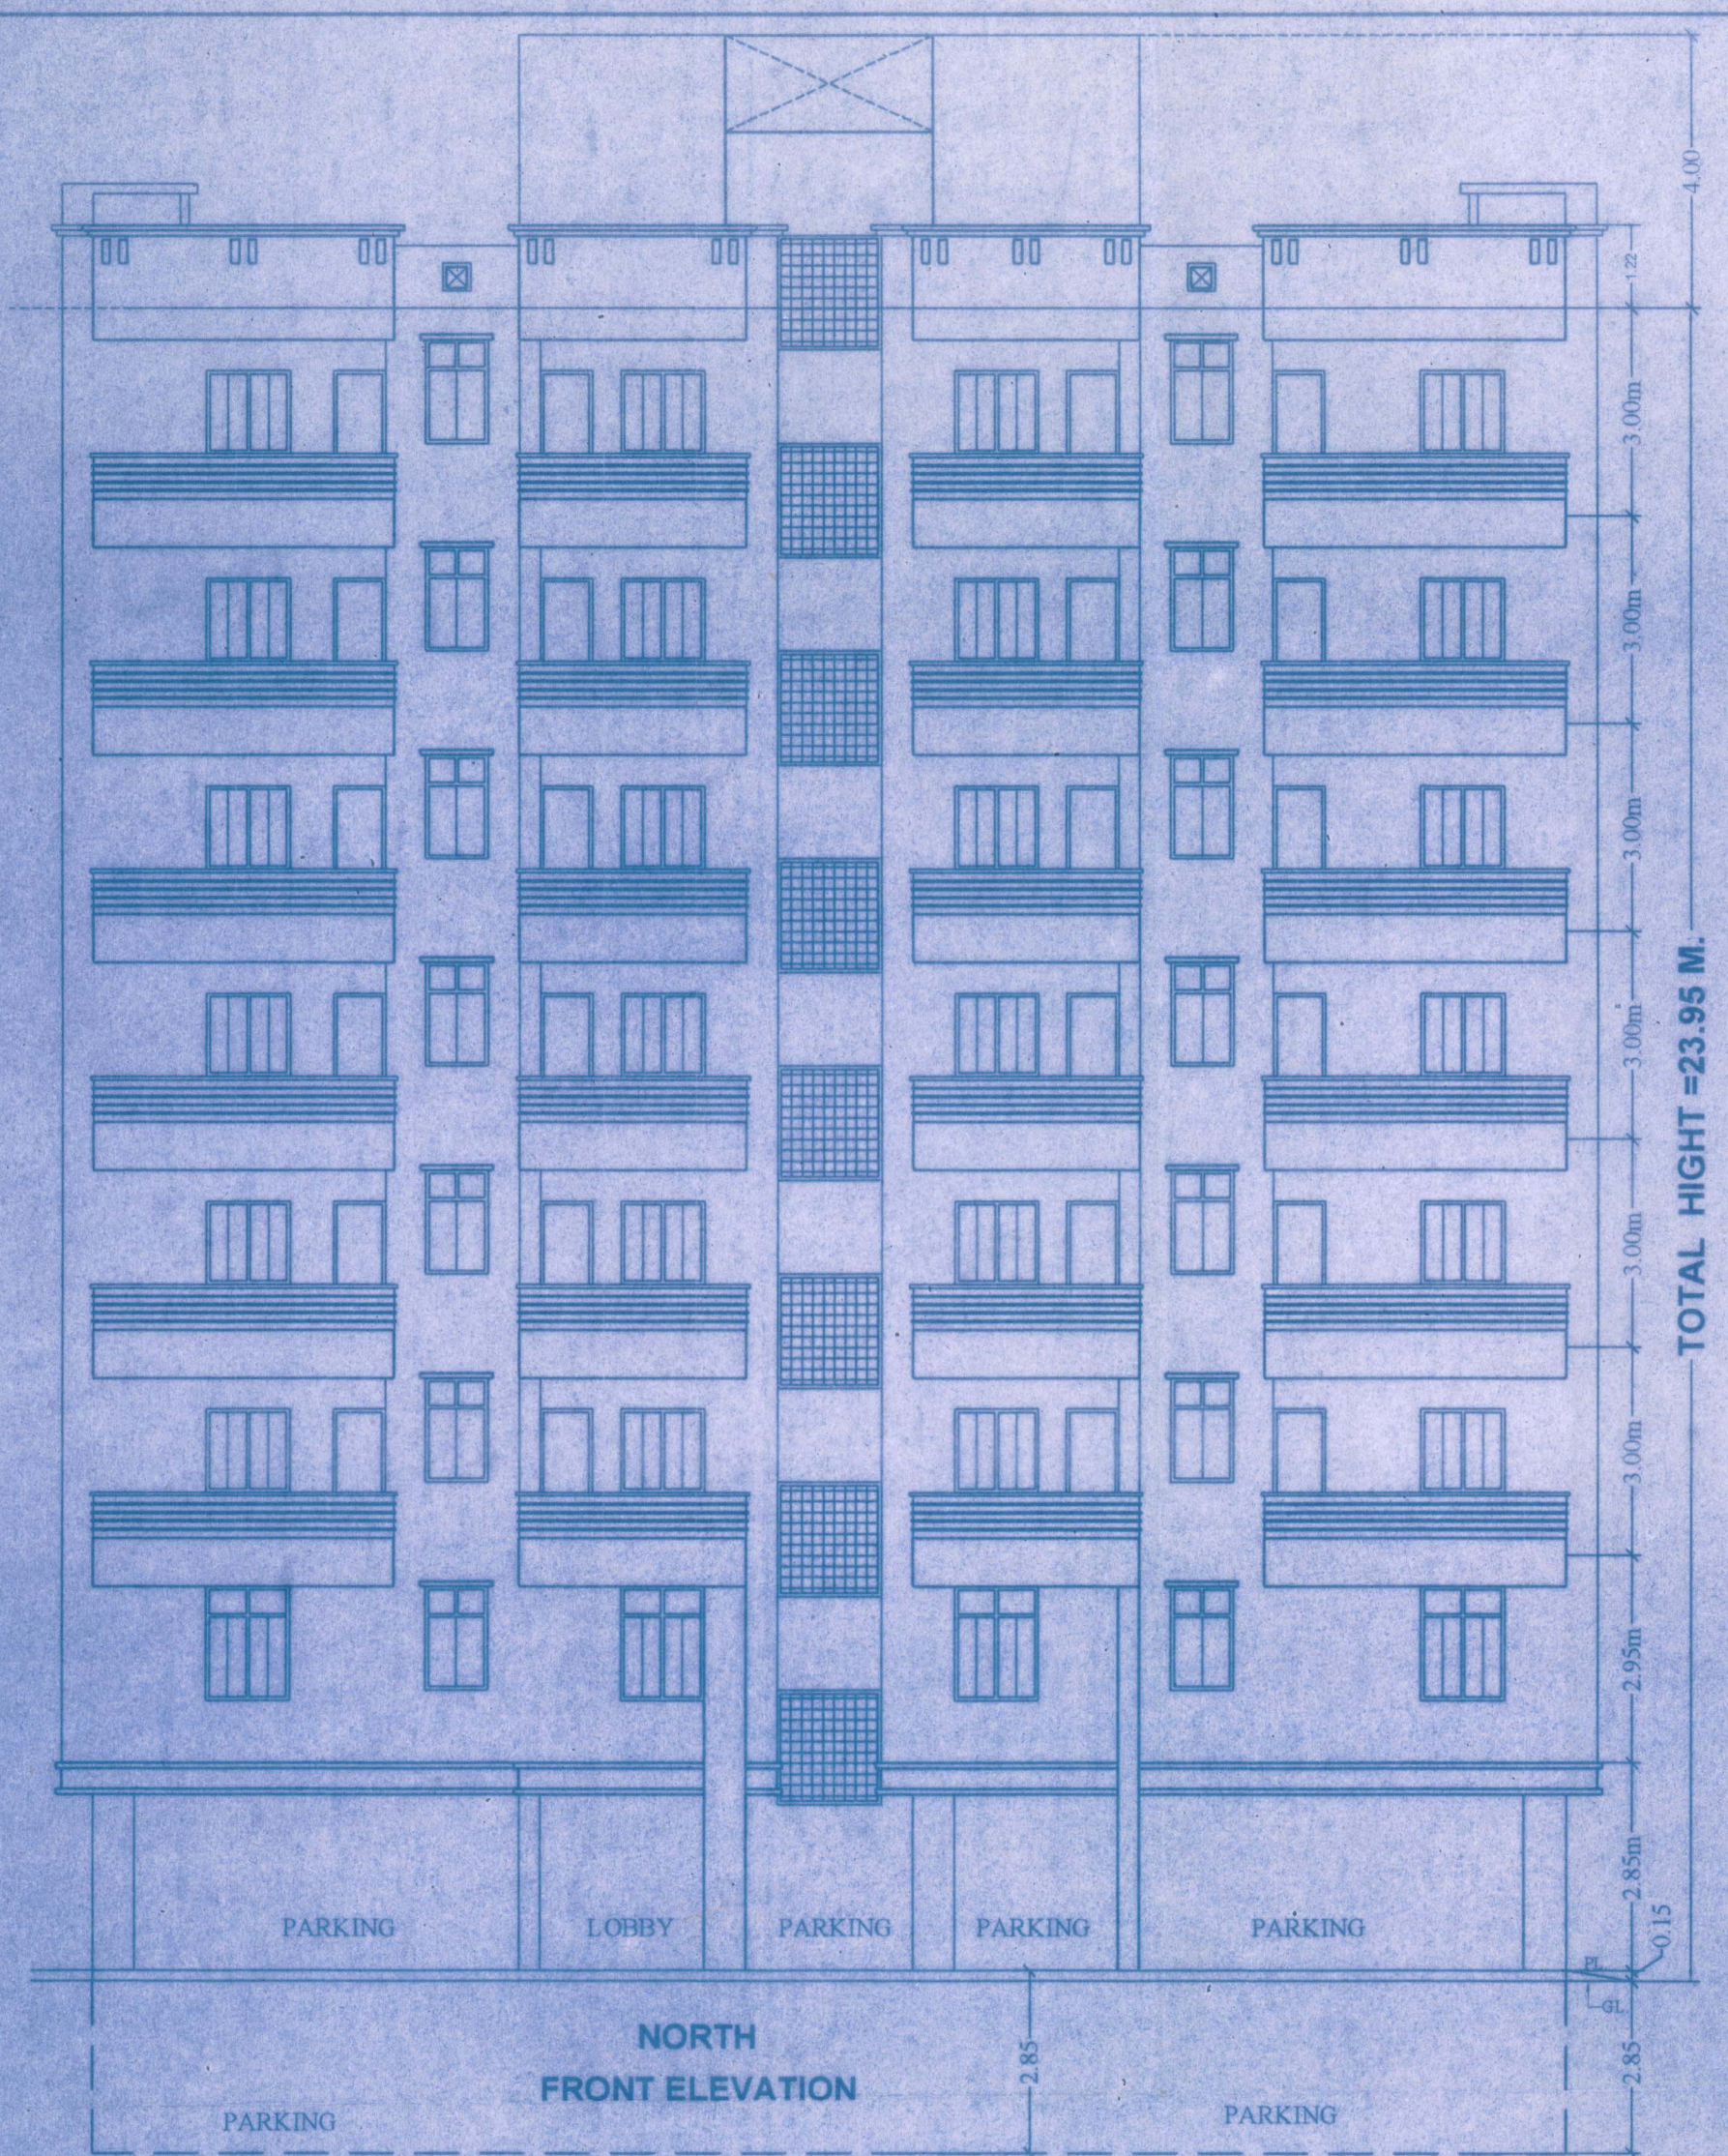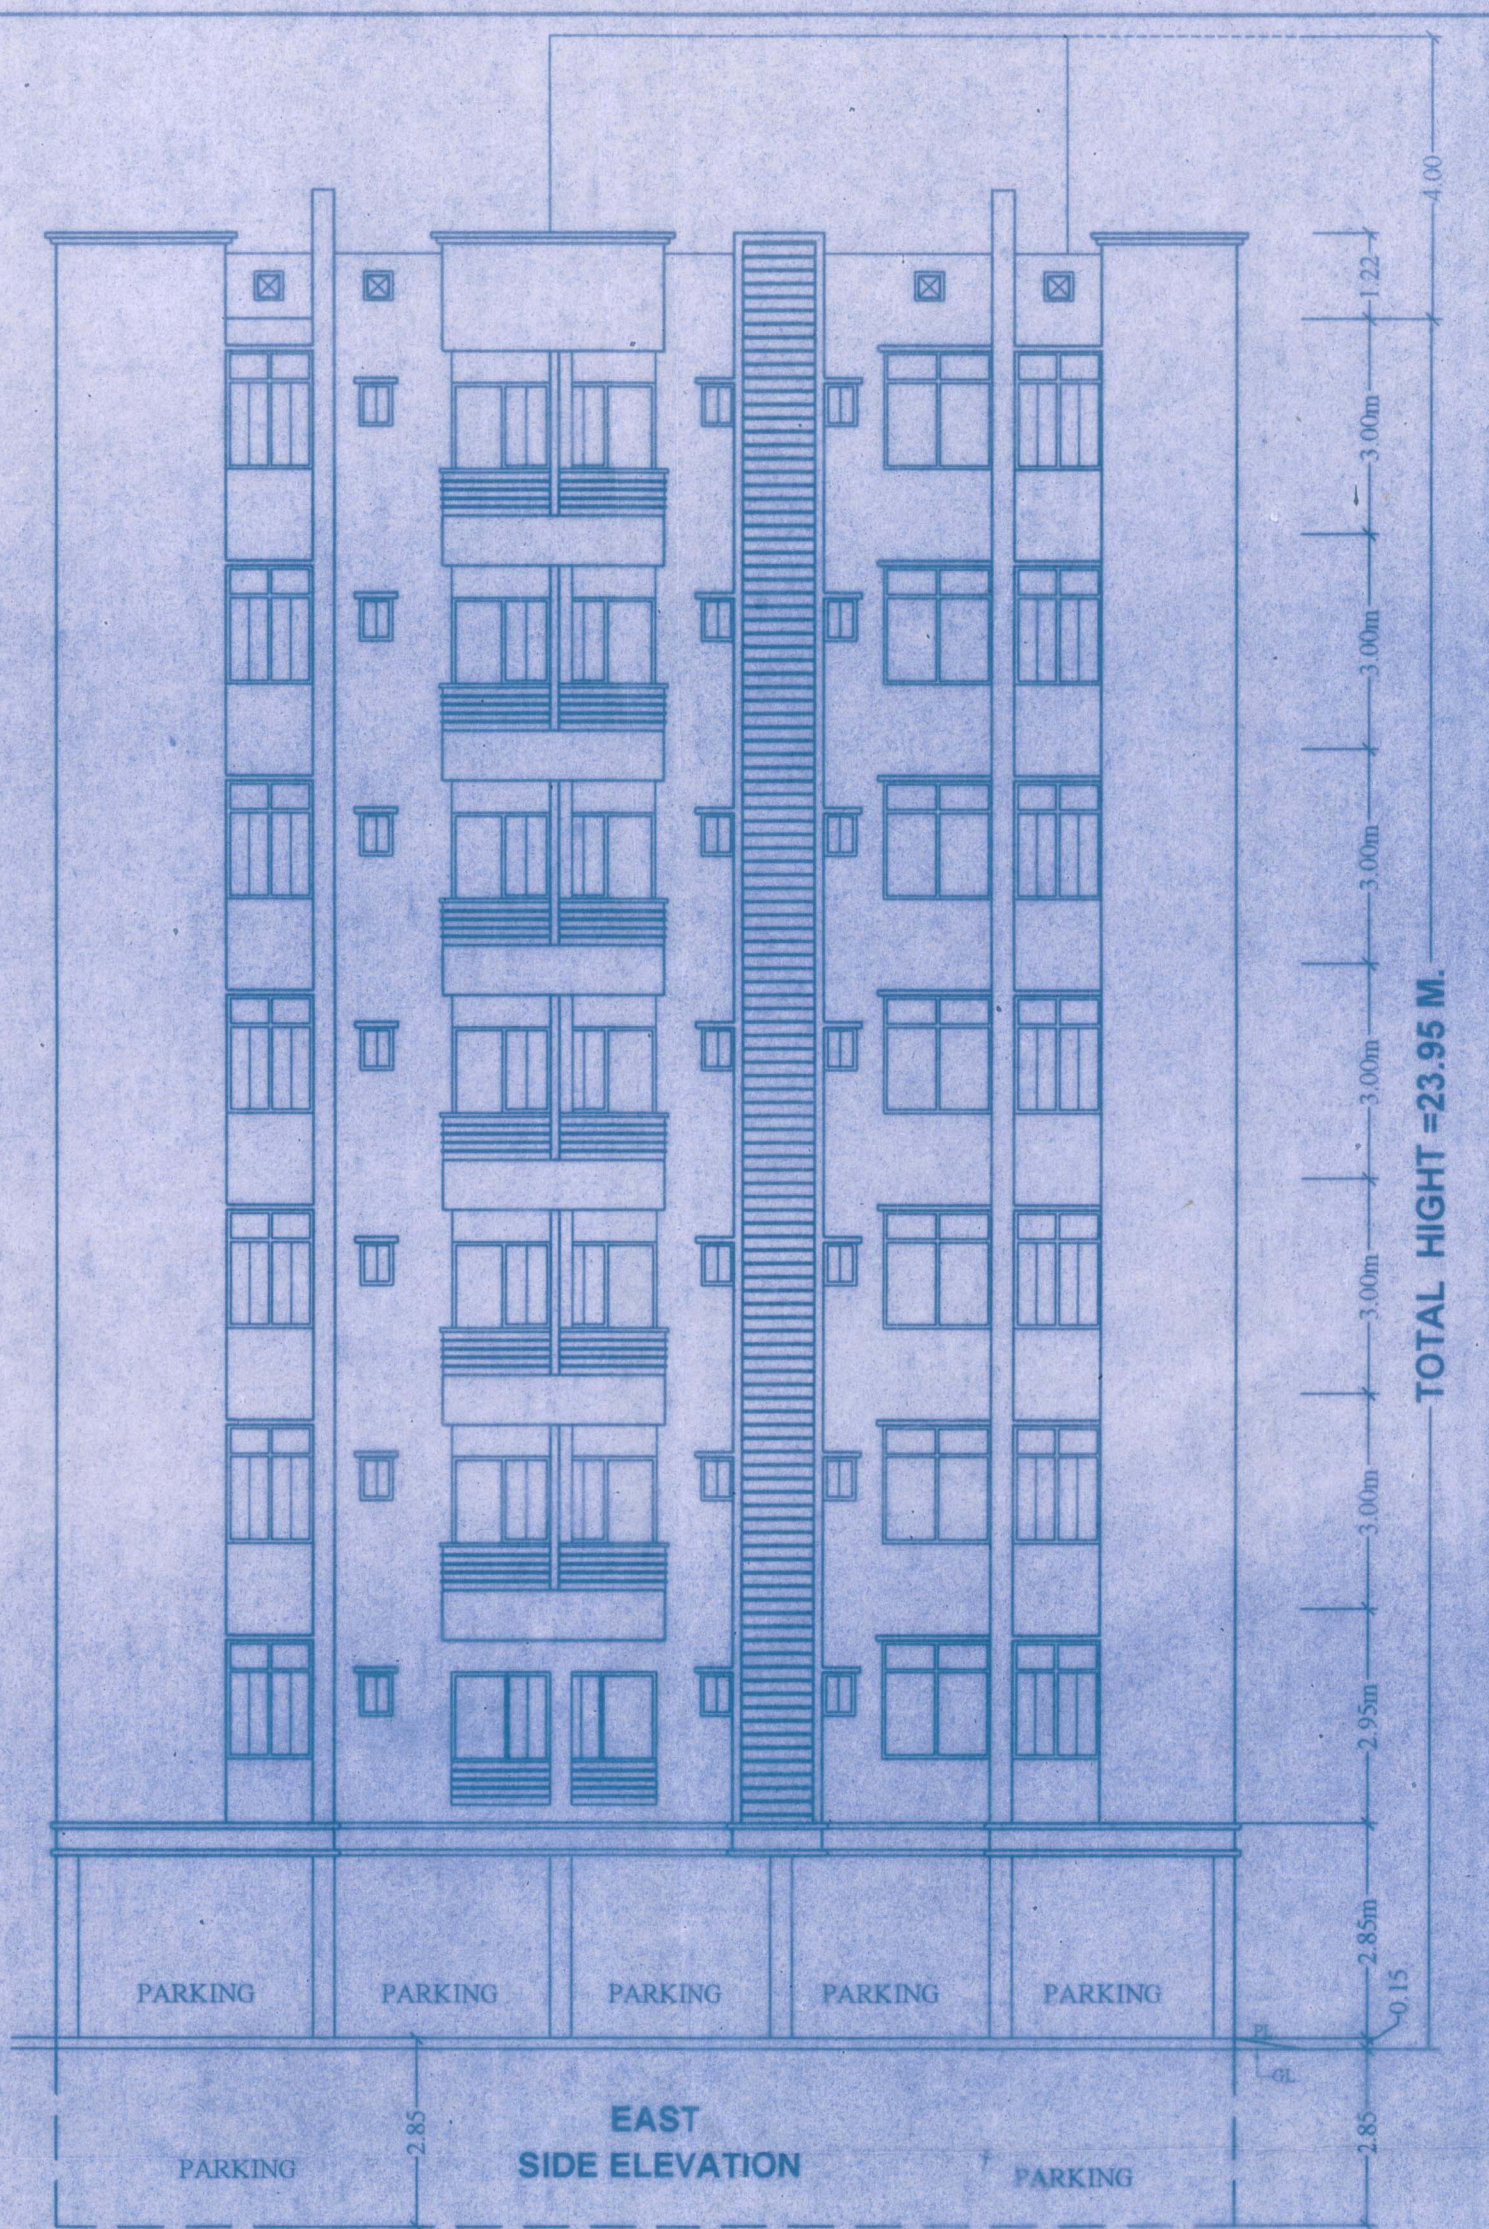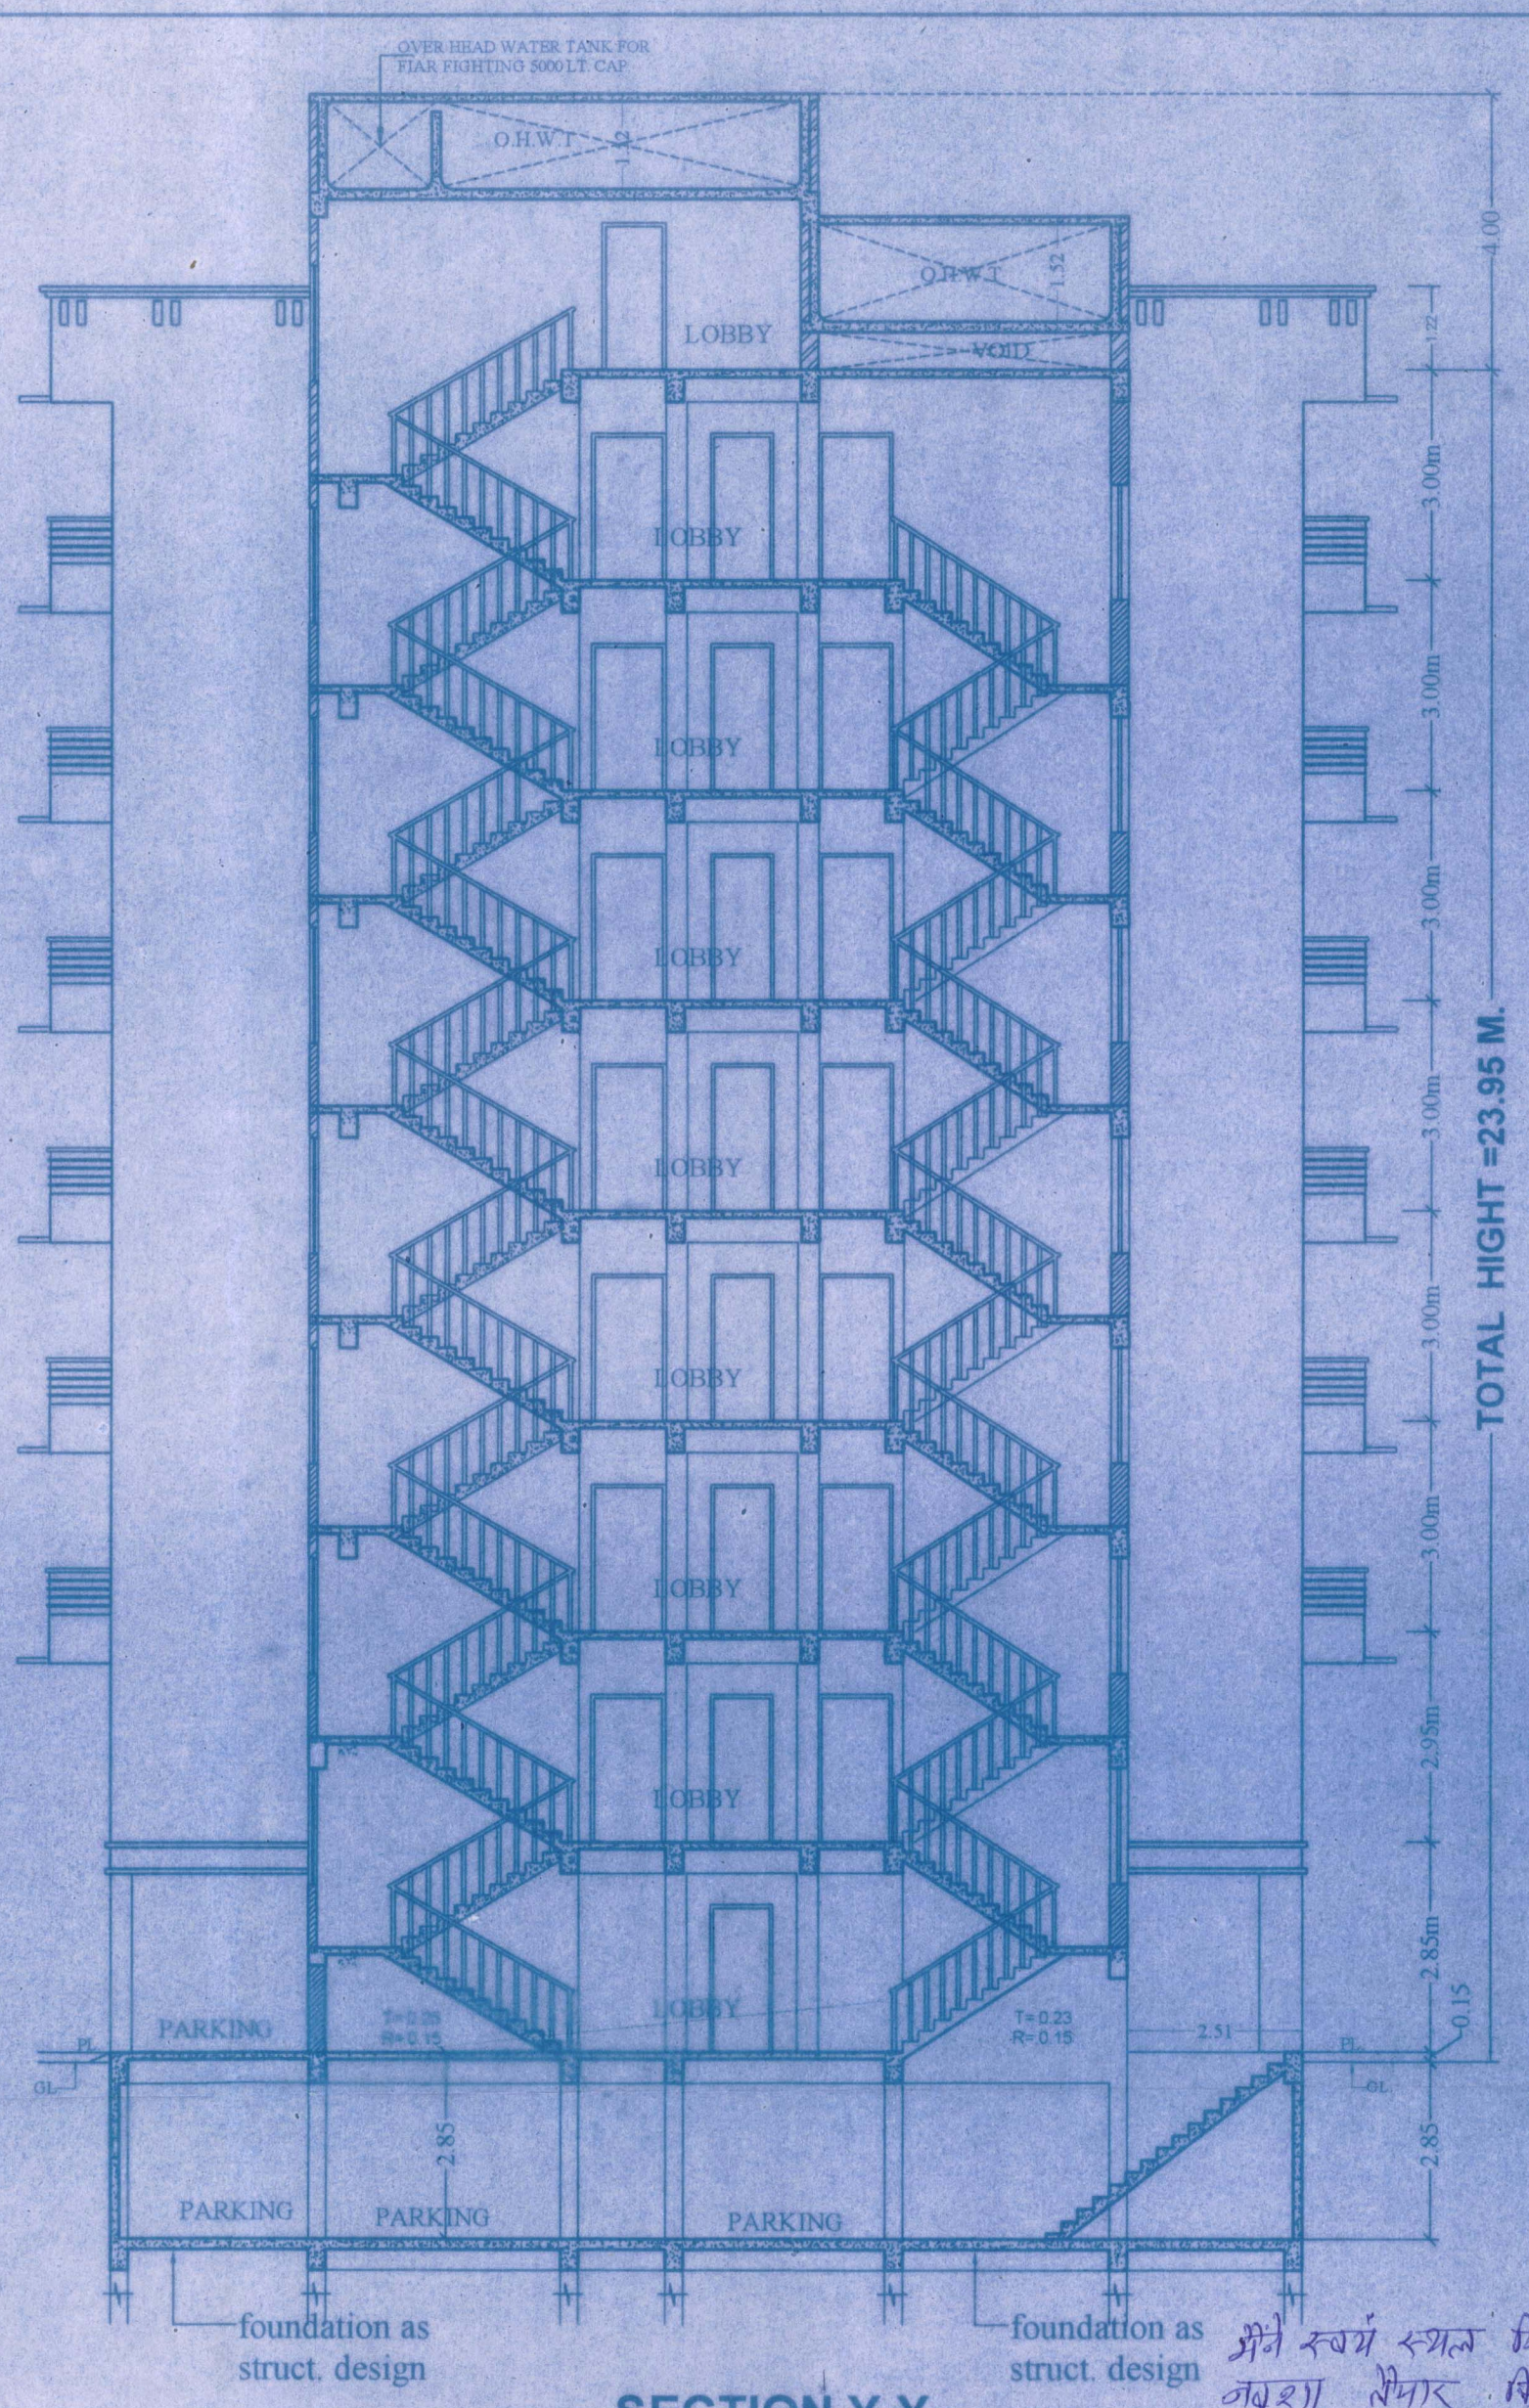


SECTION Y-Y

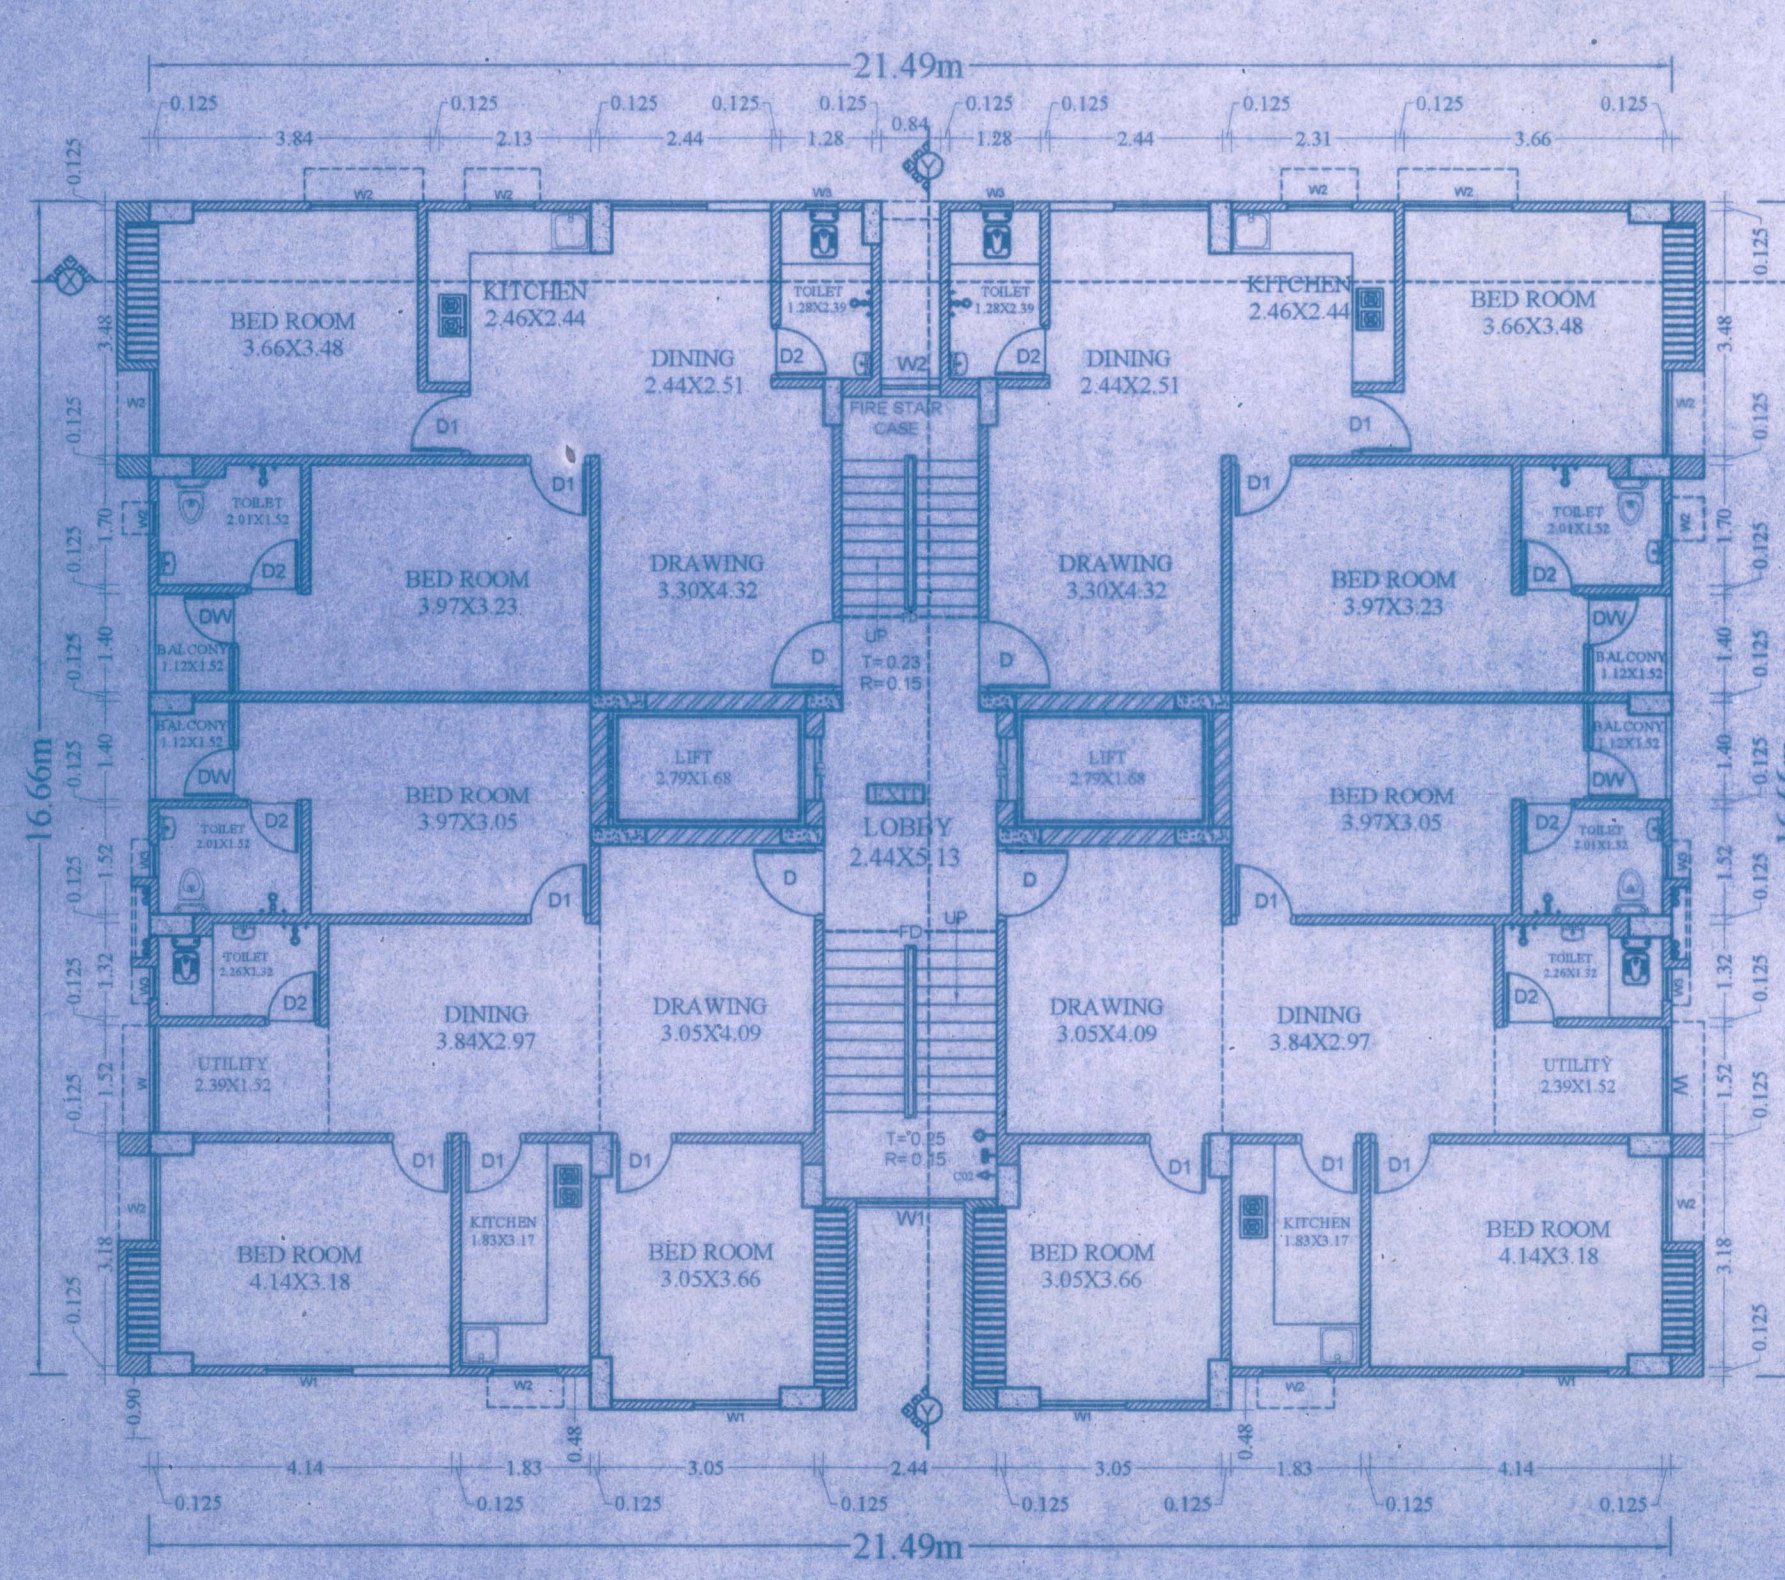

FIRST FLOOR PLAN

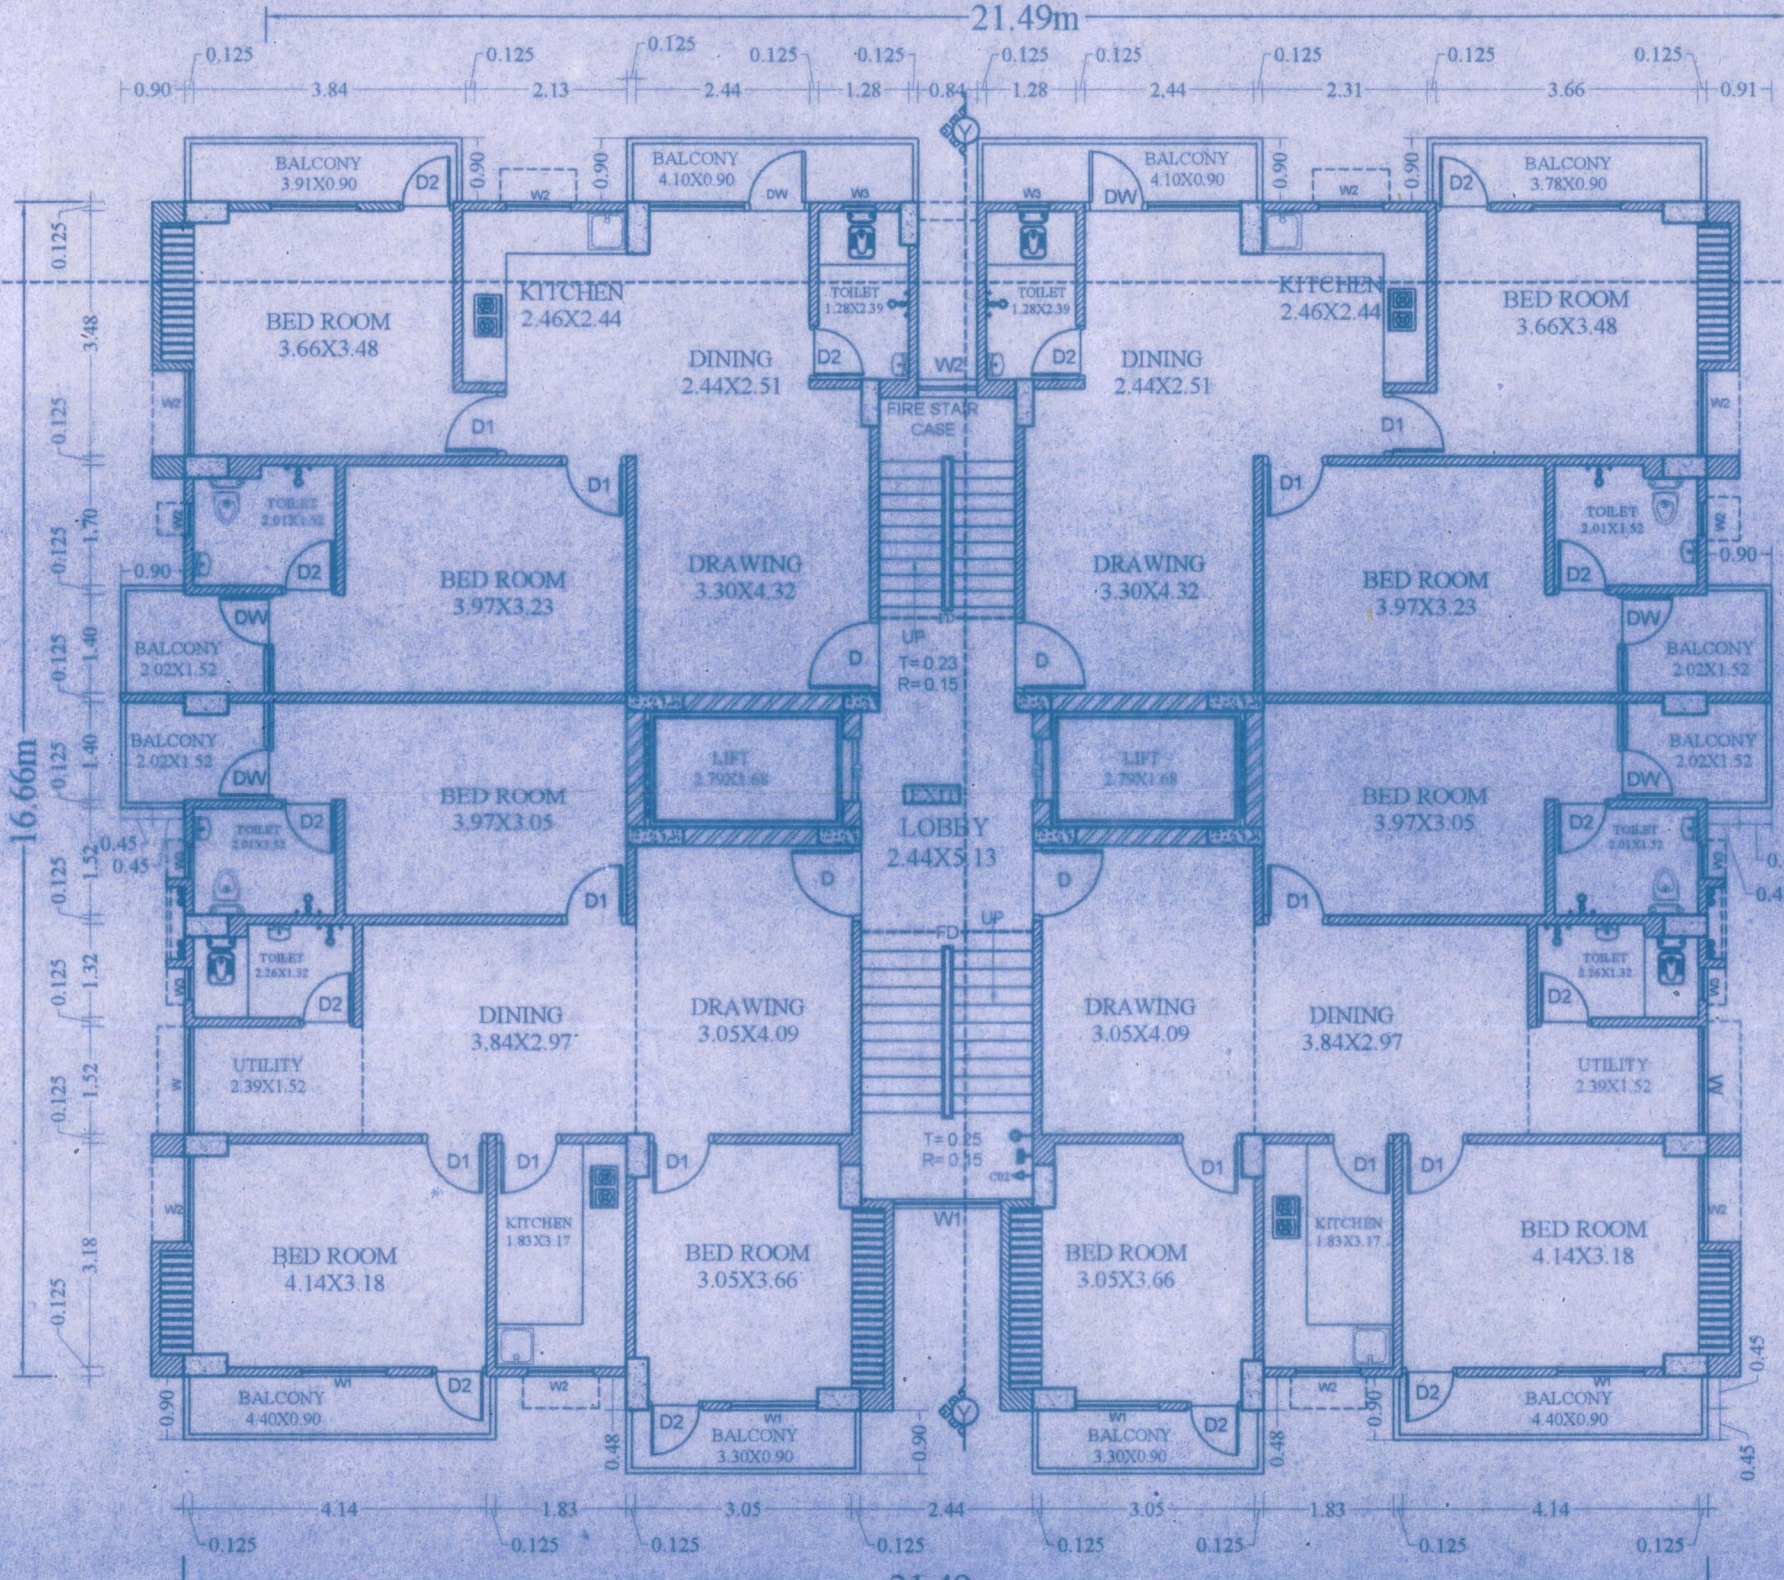

2nd, 3rd, 4th, 5th, 6th, & 7th floor plan

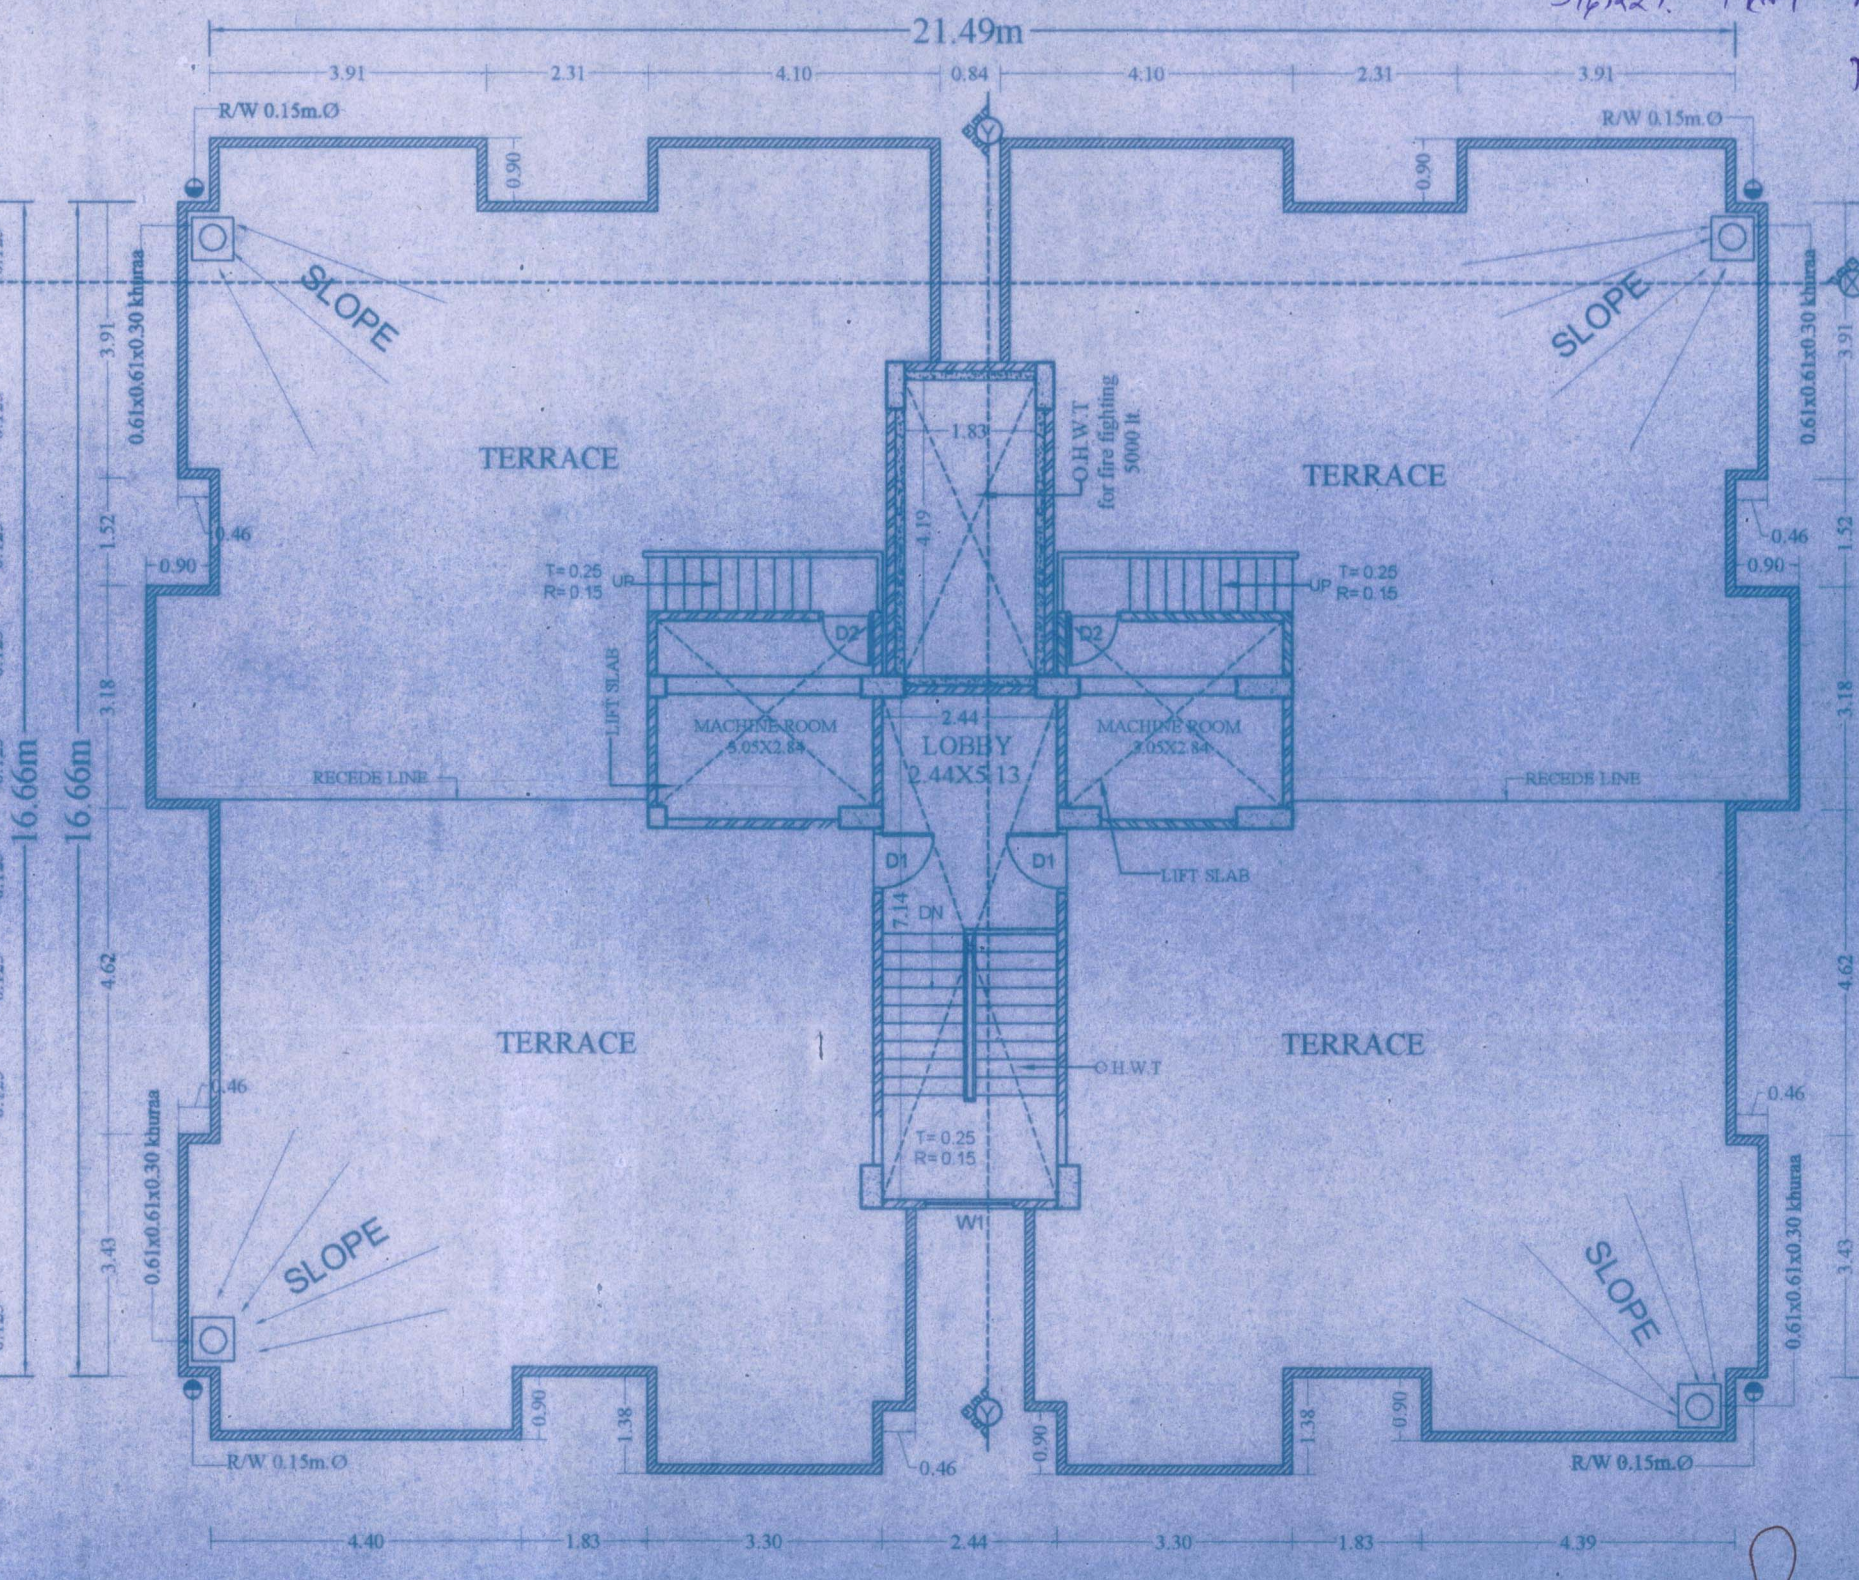

TERRACE FLOOR PLAN