
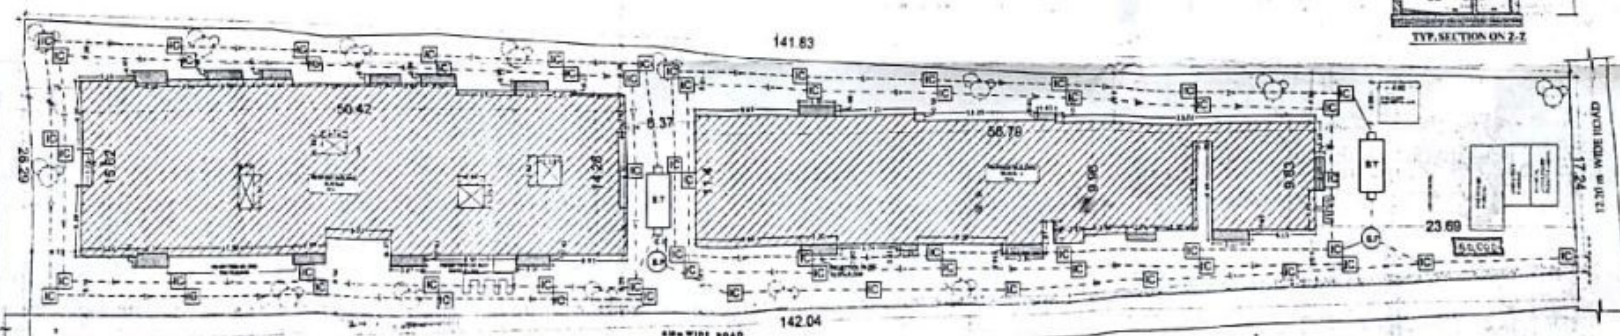
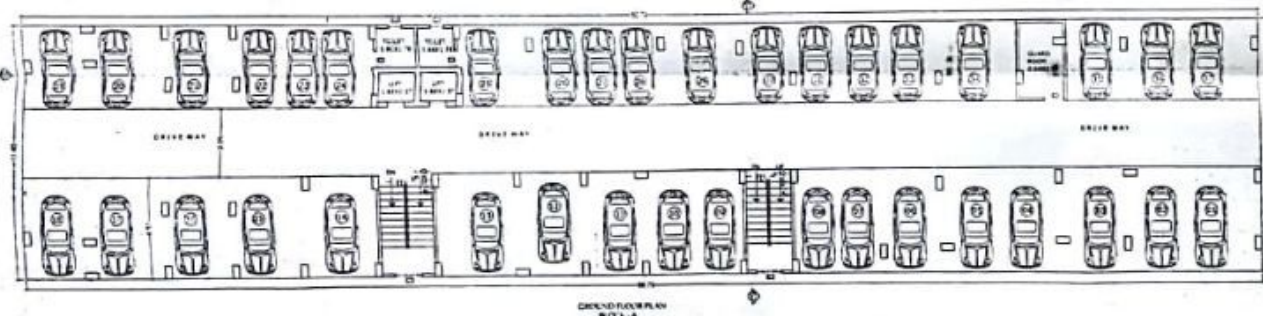


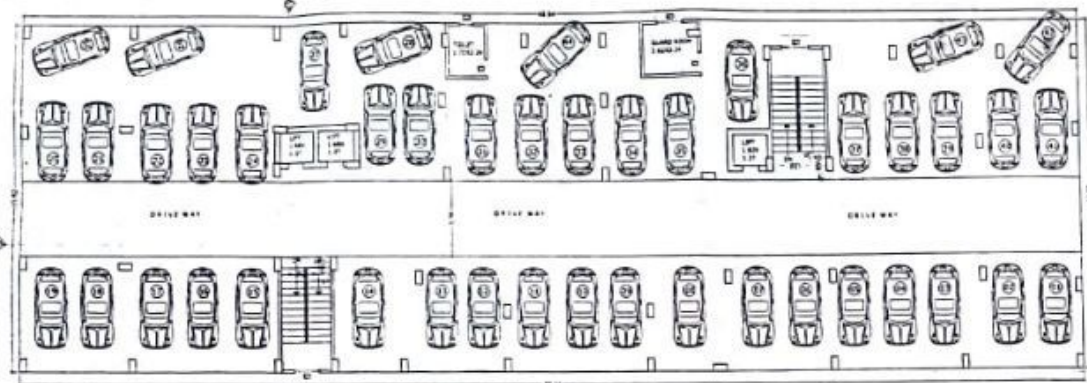

SITE PLAN
SCALE 1:200

KEY PLAN

PARKING CALCULATION

TOTAL B.V. AREA OF BLOCK - A = 2934.07 SQM
TOTAL B.V. AREA OF BLOCK - B = 1744.05 SQM
TOTAL B.V. AREA OF BLOCK - A + B = 4678.12
REDUCED PARKING 50%
OF TOTAL B.V. AREA = 2339.06 SQM
TOTAL COVERED PARKING AREA AT
GROUND FLOOR OF BLOCK - A+B
= 341.2+678.76 = 1019.96 SQM
OPEN PARKING AREA = 466.01
TOTAL PROVIDED PARKING AREA
= 1019.96+466.01 = 1485.97 SQM

RAIN WATER HARVESTING CALCULATION

TOTAL TERRACE AREA(BLOCK-A)=
000.00 = 116.00-3.00+0.00
REQD. AREA FOR RAIN WATER
HARVESTING = 4 CUB. M / 100 SQ. M
TOTAL REQD. AREA FOR RAIN
WATER HARVESTING =
116.00 / 100 = 11.60 SQ. M
PROPOSED SIZE = 14.00 SQ. M (10.00-4.00) = 40 CUB. M

AREA STAT	ENT
TOTAL RENT	48973

[illegible]

5 YEAR CIRCULATORY B/L
5 YEAR CIRCULATORY B/L

[illegible]

P A D no 1019011-244
 1019011-244
 P A D no 1019011-244

[illegible][illegible]

TOTAL PRESENTS: 100.00

SEPTIC TANK CA

TOTAL NET C/F PLAT BLK
TOTAL NET C/F PLAT BLK
TOTAL NET C/F PLAT BLK
EACH PLAT 5 PERS.
TOTAL NET C/F PERSONS =
ONCE PERSONS EQUAL AMT
TOTAL PERG. AREA = 0
PREVIOUS AREA C/F SE

PLOT DETAILS

PROPOSED RESIDENCE
FOR ASHURWAD EN
THROUGH ITS DIRT
SITE ADJAY JANG
S/O LATE JAGNAR
AT MAUZA - 50TH D
PLOT NO. - 33
KHATA NO. - 346
THANA NO. - 111
THANA - RAM KRISHN
DIST. - 27-12-2014



5

1

[illegible]

2/10/2017

Managing Debt

100

SIGN OF OWNER

—

102 338274

Plan Number

2

भुविना

१००-१०००
 १००-१०००
 १००-१०००

1

11

1.

1

1

1

वर्षा रानी

मुखिया

पंचायत - कनौजी कछुआड़ा, प्रखण्ड-सम्पतचक, जिला-पटना

पत्रांक : 2931

दिनांक : 23.04.2016.....

फ़ोन नं० - 1600

श्री अजय सिंह पिता- एवं जगन्नाथराय सिंह द्वारा आश्रितवाट
रेजीकरण प्र० नि० का निर्माण किया जा रहा है। जिसका खाता
नं० 146 खेसरा नं० 11 लैजी नं० खाता नं० 111
मौजा - शीघपुर में निर्माण करना चाहते हैं। जो कि ग्राम पंचायत
कनौजी कछुआड़ा के अन्तर्गत आता है। भवन निर्माण का नक्शा
बिहार पंचायती राज के नियमानुसार है। अतः सख निर्माण नक्शा
की स्वीकृति दी जाती है।

वर्षा रानी

मुखिया 1600

ग्राम पंचायत कनौजी कछुआड़ा

प्रखण्ड-सम्पतचक, पटना-16