

फारम-VII-क
कार्यलय नगर परिषद दानापुर निजामत
भवन की योजना के अनुमोदन

उपविधि संख्या- 8(4)

आप के आवेदन संख्या- 124 तिथि- 11.04.2016 के सदर्भ में

श्री भद्रसेन प्रसाद यादव, पिता-स्व० प्यारे प्रसाद यादव, श्रीमती लीला देवी, पति-श्री राजेन्द्र प्रसाद शर्मा,
पता- गुलमहियाबाग, थाना-फतुहा, जिला-पटना।

- (क) आवासीय भवन के निर्माण
- (ख) व्यवसायिक भवनों के निर्माण
- (ग) भवन के पुनःनिर्माण
- (घ) विद्यमान भवन में परिवर्तन या परिवर्धन
- (ङ) भवन के उपयोग में परिवर्तन

हेतु दानापुर नगर परिषद/नगर निगम/नगर परिषद/नगर पंचायत/महानगर क्षेत्र/बिहार शहरी आयोजना तथा विकास अधिनियम, 2012 के अधिन स्कीम के प्लॉट नं०- 1162, खाता नं०- 155, तौजी नं०-5285, थाना नं०- 21, मौजा- दानापुर शहजादपुर, पता- दानापुर, जिला- पटना के बाबत निम्नलिखित शर्तों/निर्बंधनों के अध्याधीन एतद् द्वारा भवन योजना जिसका प्लान केस नं०-..... /16-17 है, को स्वीकृति दी जाती है:-

(1) भूमि/भवन का उपयोग अनन्य रूप से आवासीय प्रयोजन के लिए किया जाएगा और इस प्राधिकार के पूर्व अनुमोदन के बिना उपयोगों को किसी अन्य उपयोग के लिए परिवर्तित नहीं किया जाएगा।

(2) विकास पूर्ण रूप से आवश्यक अनुमति के पृष्ठांकन के साथ संलग्न योजनाओं के अनुसार किया जाएगा।

(3) अनुमोदित योजना में दर्शाया गया 845.20 वर्ग मीटर का पार्किंग एवं ग्रीन एरिया 10% का स्थान खुला रखा जाएगा और इसके किसी भाग पर निर्माण नहीं किया जाएगा।

(4) प्रस्तावित निर्माण वाली भूमि 6.10 मी० चौड़ाई के वर्तमान पहुंच मार्ग के माध्यम से सुगम्य होगी।

(5) प्रश्नगत भूमि आवेदक के विधिपूर्ण स्वामित्व एवं शांतिपूर्ण कब्जा में अवश्य हो।

(6) सड़क को मानक चौड़ाई तक और चौड़ी करने के लिए आवेदक, विभिन्न विकास योजना/आयोजन प्राधिकारों/ या बिहार शहरी आयोजन तथा विकास अधिनियम, 2012 के अधिन अधिसूचित किसी योजना स्कीम के अधिन आच्छादित सुसंगत आयोजना प्राधिकार/ग्राम पंचायत

(18) बहुमंजिला भवन के नक्शे में वर्णित आग्निशामन फाईटिंग उपकरण सिस्टम के भी प्रावधान को पूरा कर तथा प्राधिकार के अनुमति प्राप्त कर ही भवन में प्रवेश किया जायेगा।

(19) वर्णित नक्शे में दिखलाये गये पार्किंग एरिया में किसी प्रकार का निर्माण कार्य नहीं किया जायेगा।

(20) महायोजना में प्रस्तावित भूमि उपयोग के अनुसार ही निर्माण कार्य एवं भवन का उपयोग किया जायेगा।

(21) बाईलॉज के उप-विविध 2014 के अनुपालन में आप अपने प्रस्तावित भूखण्ड को 10% भाग में पेड लगाना सुनिश्चित करेंगे।


(22) भवन निर्माण के दौरान भूकम्प रोधी तकनीक का प्रावधान करना होगा। बहुमंजिले भवनों के भूकम्प से बचाव हेतु किये जाने वाले उपायों की सूची को निर्माण स्थल पर अनिवार्य रूप से डिसप्ले किया जाय।

(23) पब्लिक विलिडिंग में अंपंग व्यक्तियों (Person's with disabilities) के अवरोध रहित आवागमन का प्रावधान बाईलॉज के अनुरूप सुनिश्चित करना होगा।

(24) स्थल पर बनाये गये साईनबोर्ड पर प्राधिकार से पारित नक्शे की संख्या तथा पारित नक्शे कितने के लिए हैं का उल्लेख किया जाय।

(25) निर्माण स्थल पर प्राधिकार द्वारा स्वीकृत नक्शे कि एक प्रति अनिवार्य रूप से रखा जाय ताकि प्राधिकार के पंदाधिकारी द्वारा स्थल निरीक्षण के समय उनके स्वीकृत नक्शा उपलब्ध हो सके।



कनीय अभियंता
नगर परिषद दानापुर निजामत




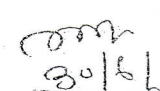

30/6/16
सहायक अभियंता
नगर परिषद दानापुर निजामत


नगर कार्यपालक/पदाधिकारी
नगर परिषद दानापुर निजामत

ज्ञापांक:- 108 दिनांक:- 30/6/2016

प्रतिलिपि:- श्री भद्रसेन प्रसाद यादव, पिता-स्व0 प्यारे प्रसाद यादव, श्रीमती लीला देवी, पति-श्री राजेन्द्र प्रसाद शर्मा, पता- गुलमहिया बाग, थाना-फतुहा, जिला-पटना को सूचनाार्थ प्रेषित।

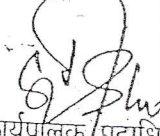
नगर कार्यपालक/पदाधिकारी
नगर परिषद दानापुर निजामत

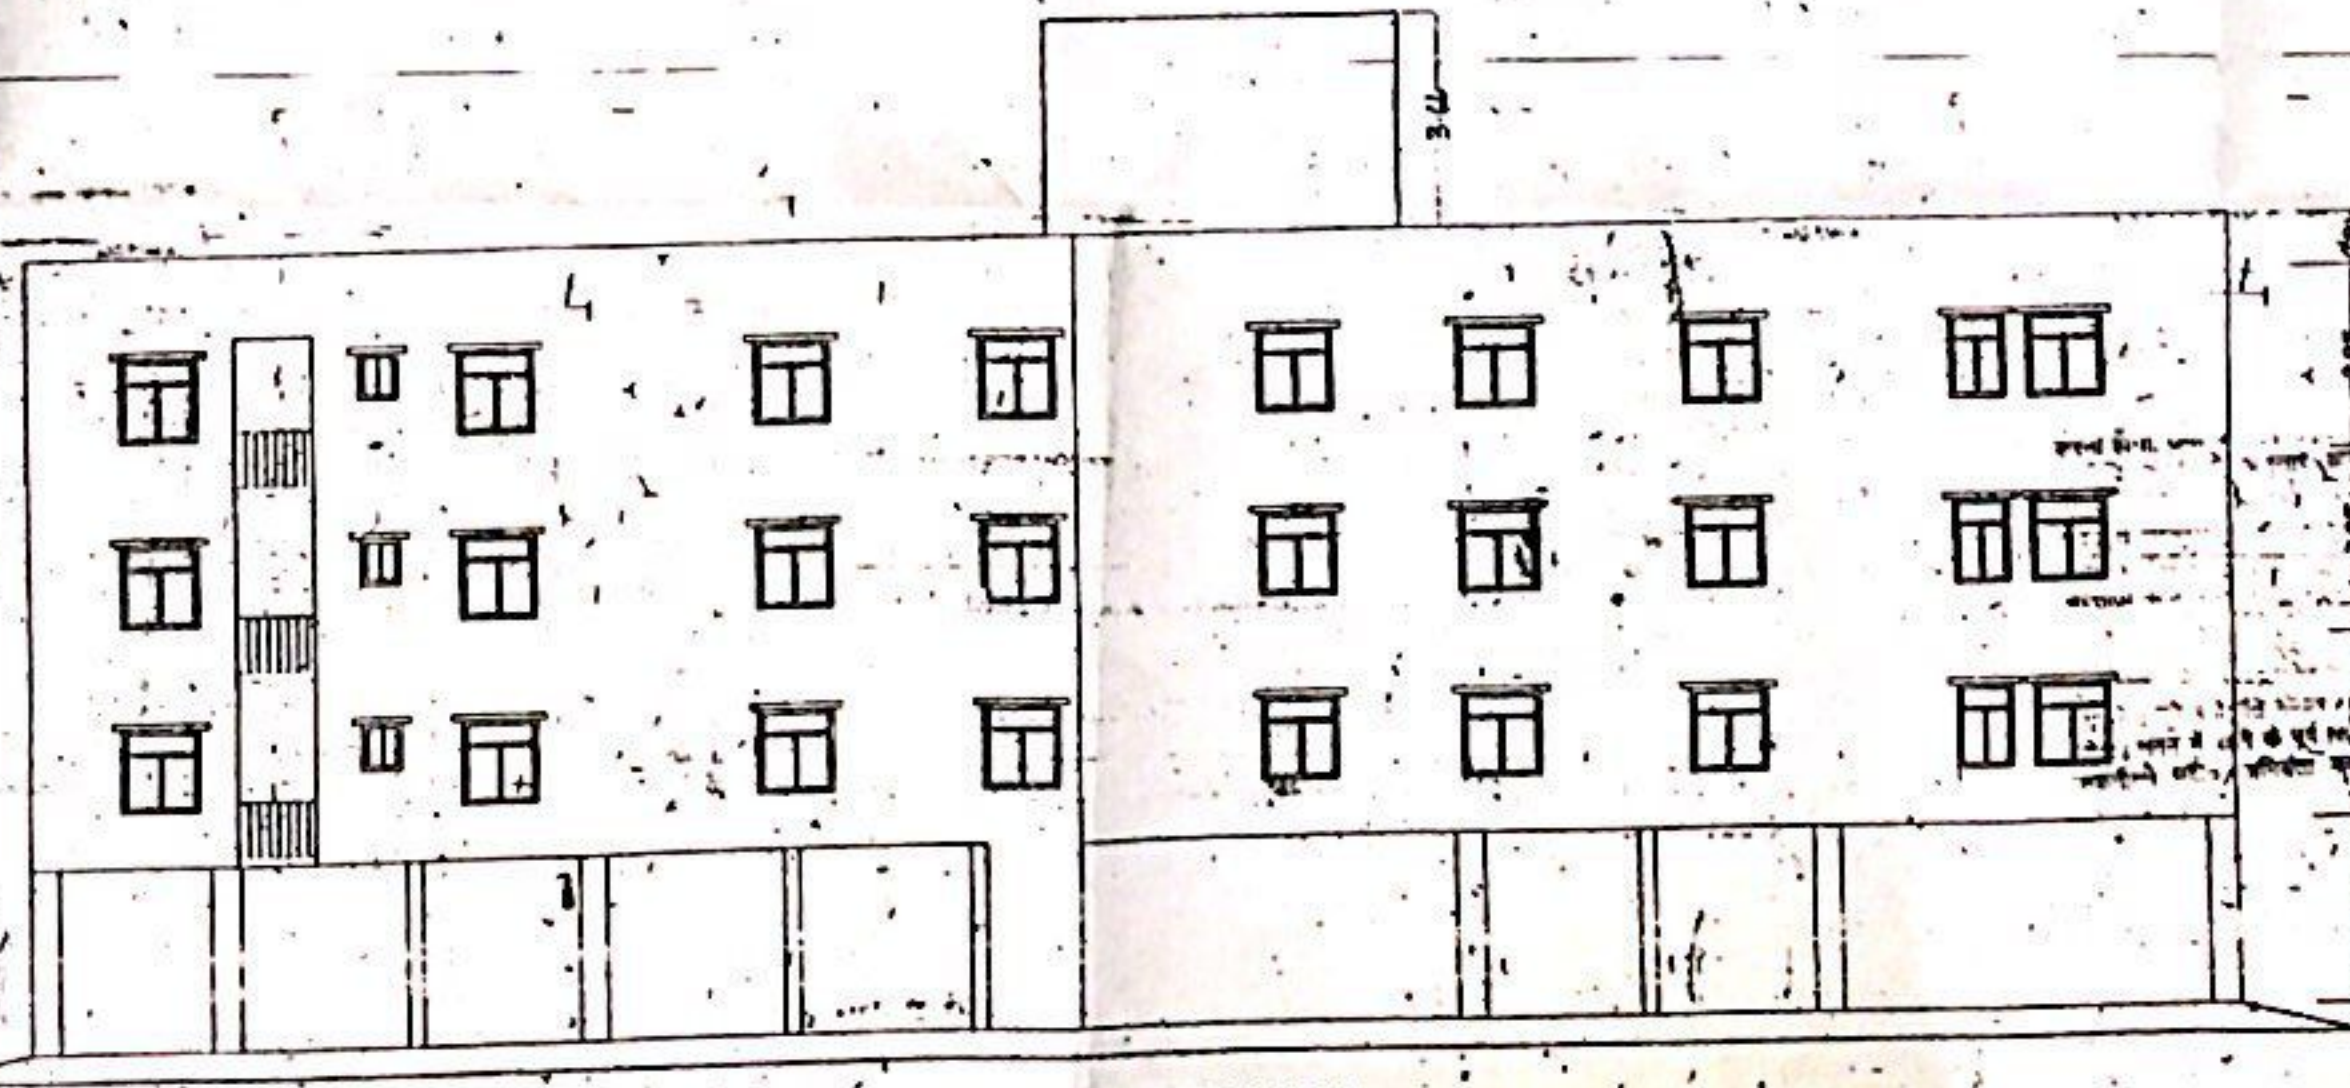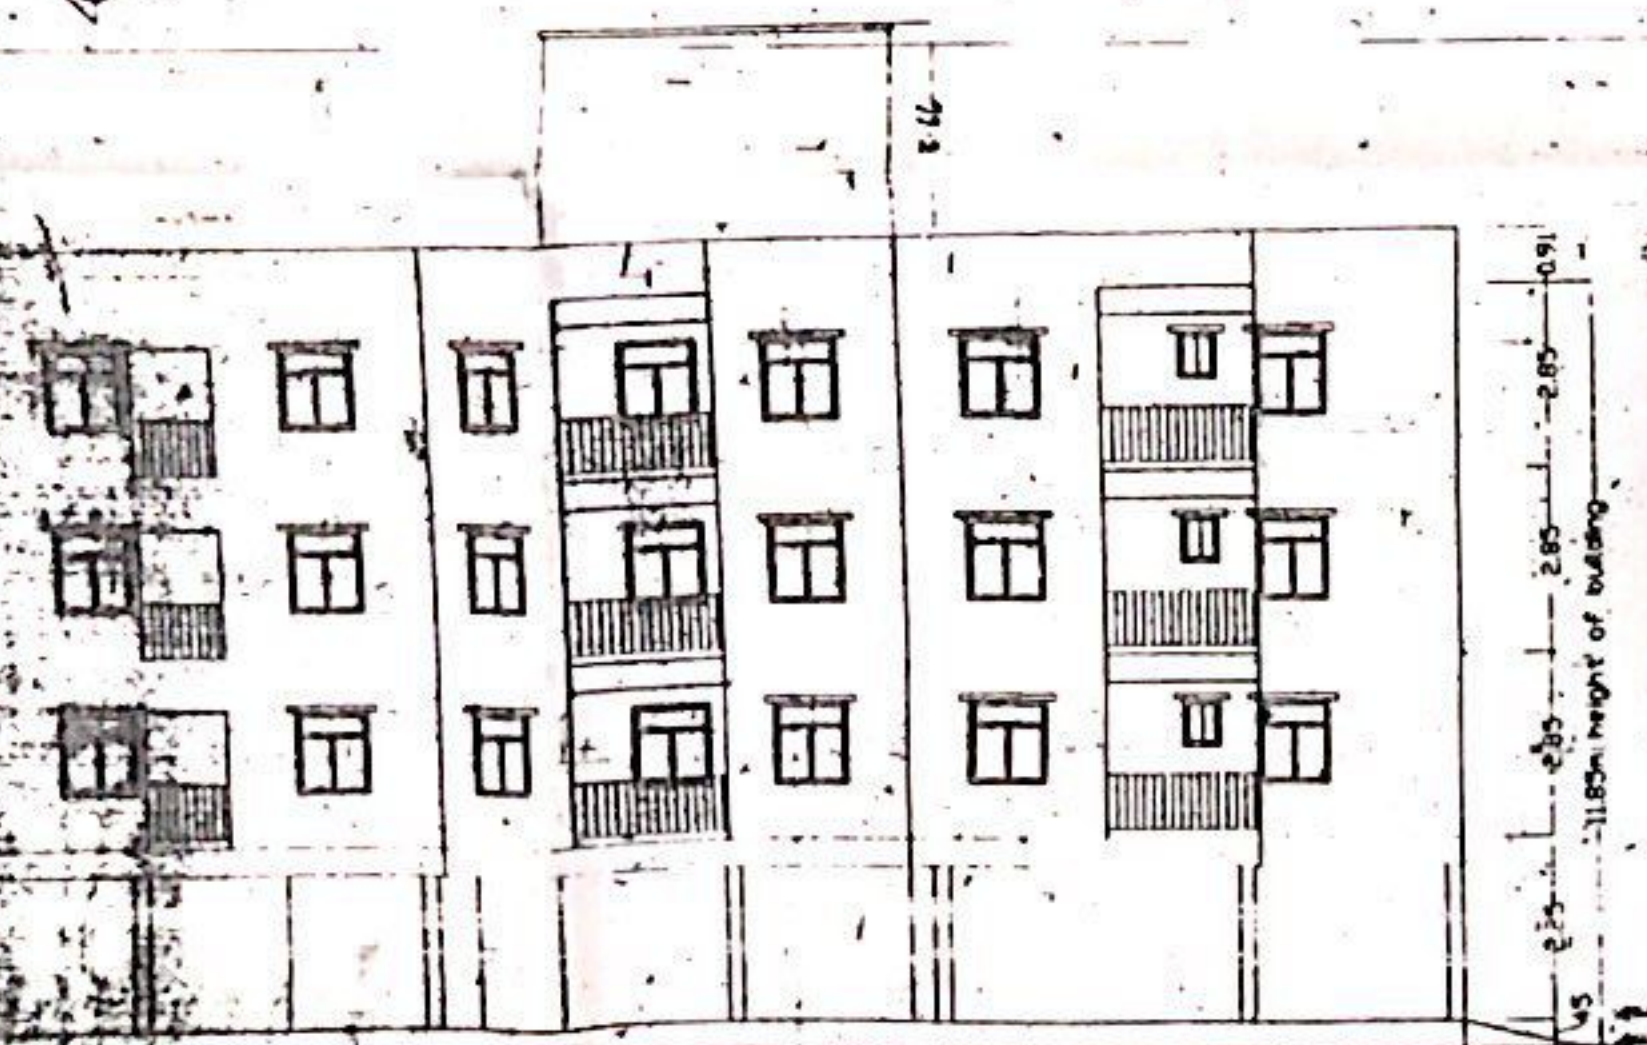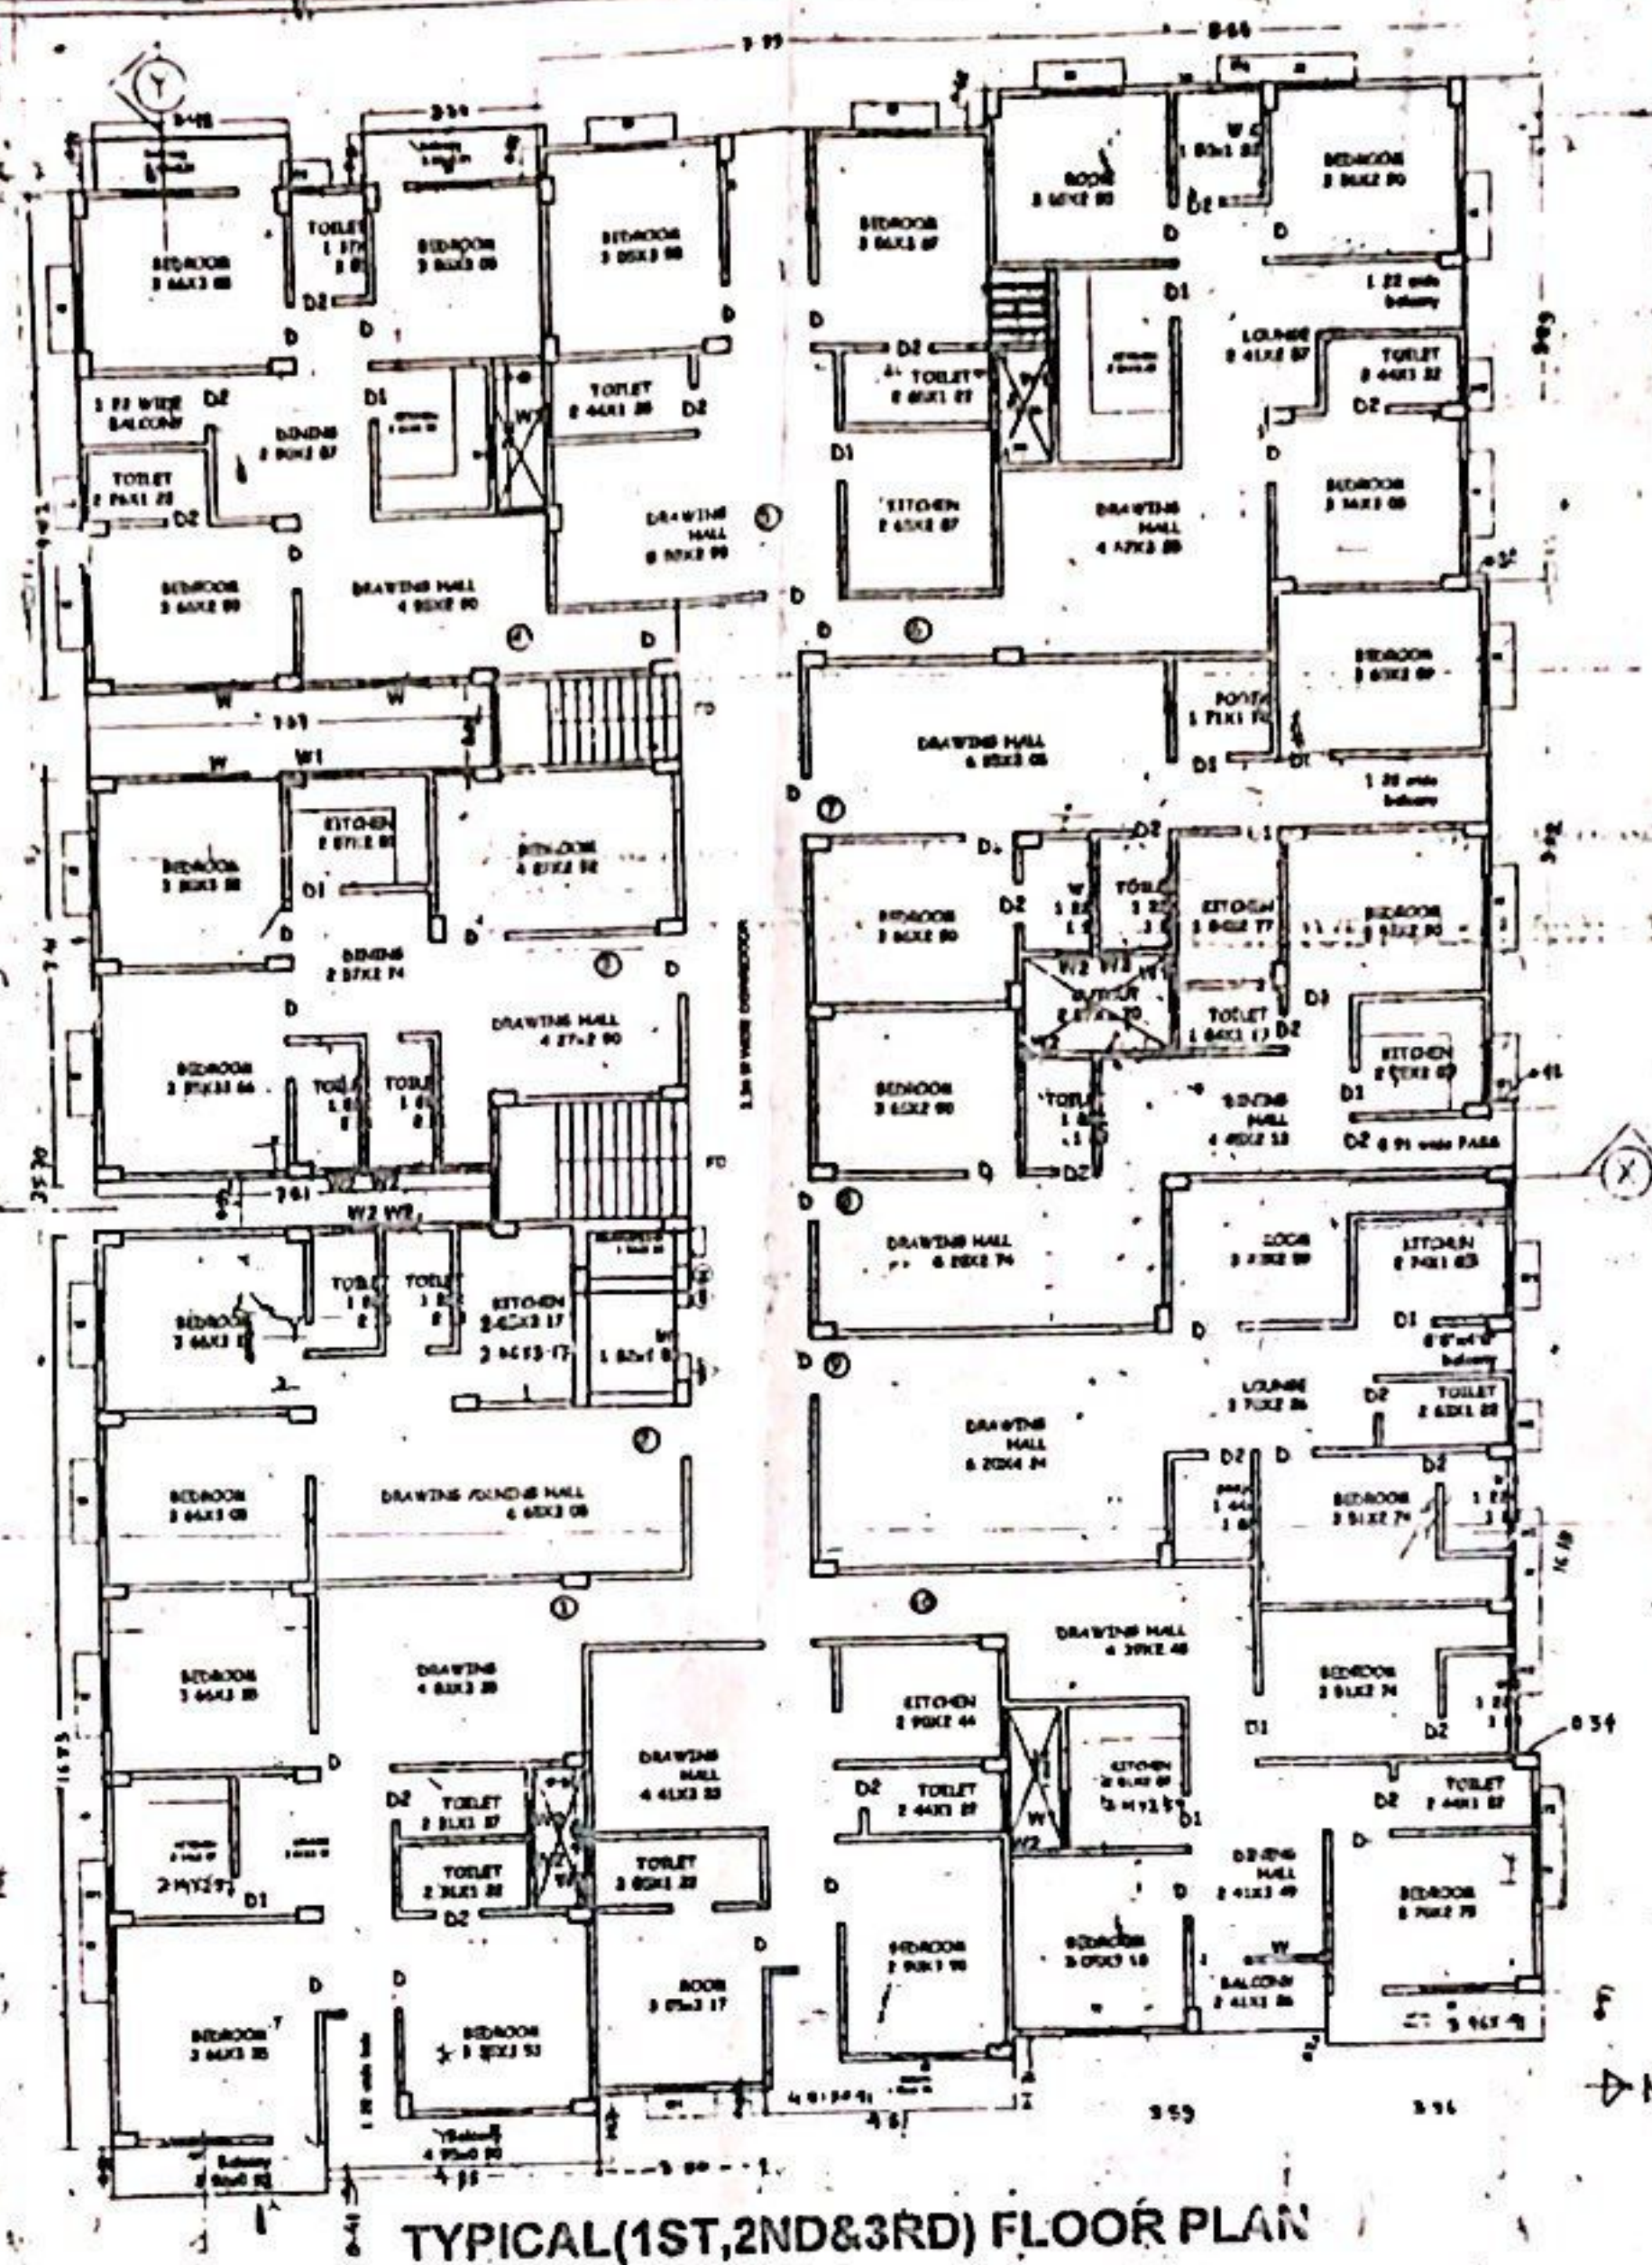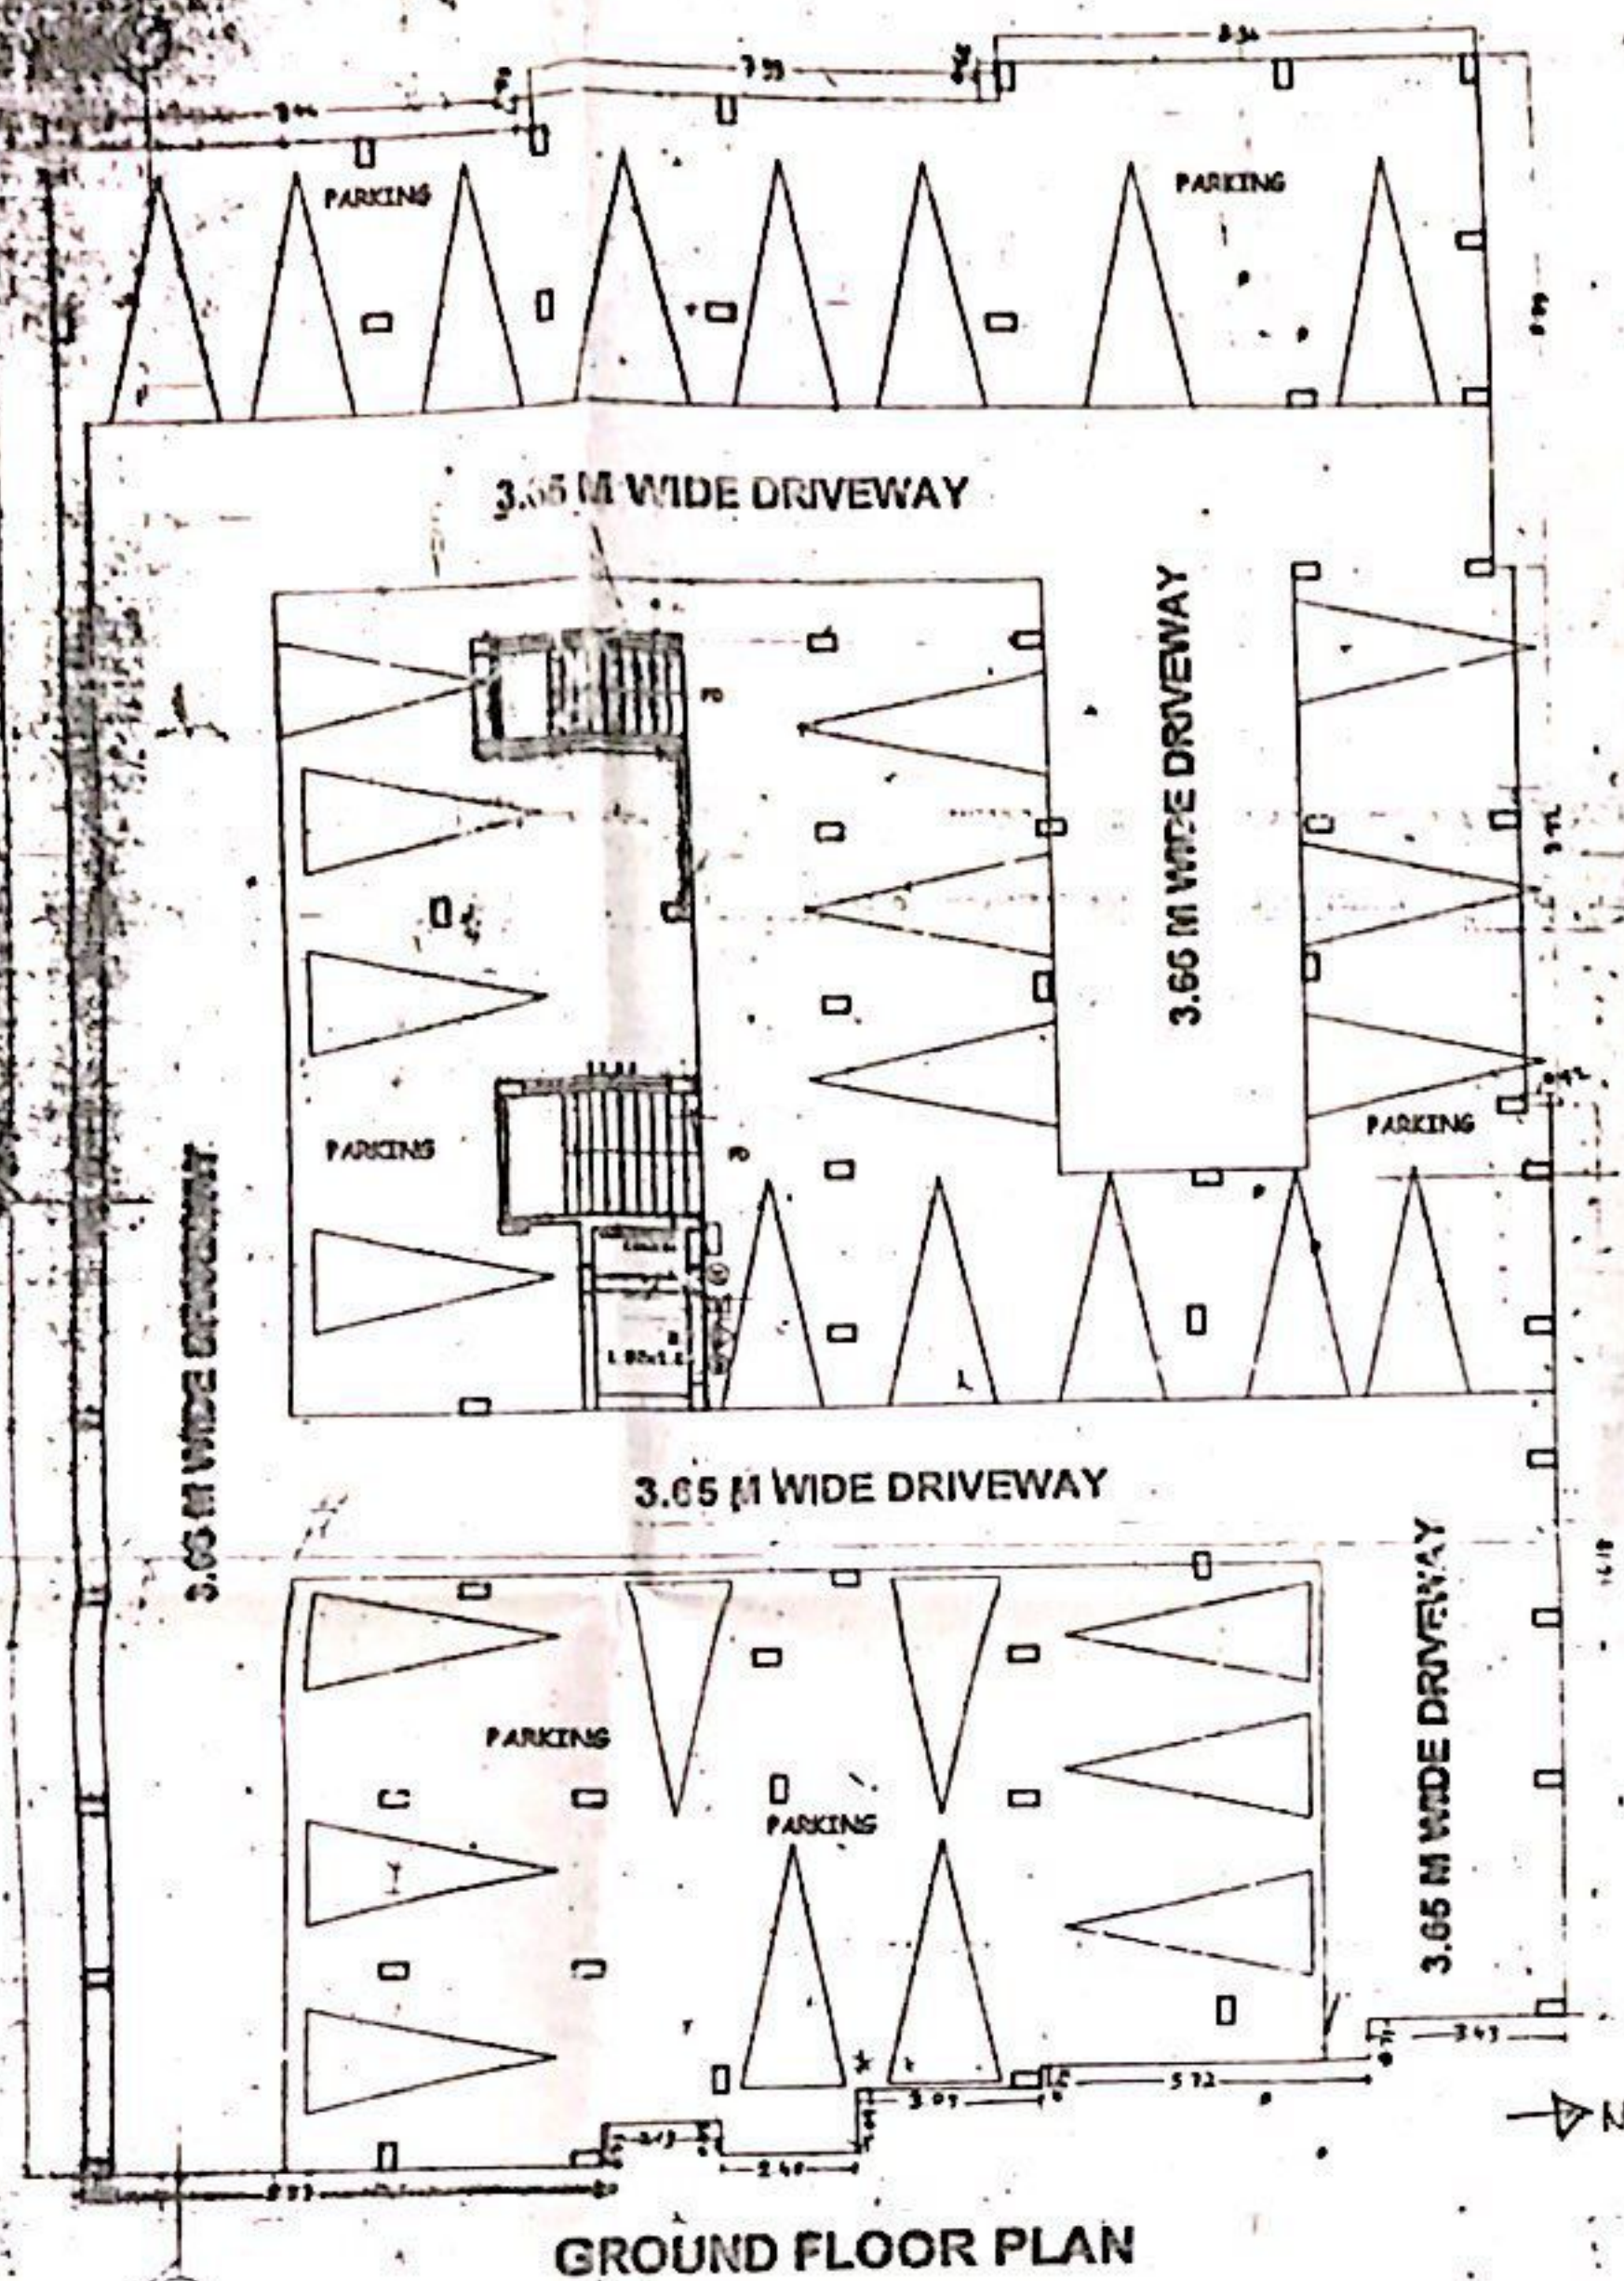

TYPE	WIDTH	HEIGHT	SILL LV	LIN LV	DESCRIPTION
SW	1.10				STAIR WINDOW
D	1.06	2.10	0.00	2.10	FULLY PARALLELED
D1	0.90	2.10	0.00	2.10	DO
D2	0.75	2.10	0.00	2.10	DO
W	1.22	1.22	0.91	2.29	FULLY GLAZED
W1	0.91	1.22	1.22	2.10	DO
W2	0.61	0.91	1.22	2.10	DO
V	1.21	0.80	1.40	2.10	DO
S	1.22				STAIR WINDOW

WATER TANK REQUIREMENT
 135 PERSON / DAY WATER TANK () IITY
 135X 1.33 X 165 = 29025.75 LTRS = 29.03 M3
 WATER TANK FOR FIRE FIGHTING = 20.00 M3
 WATER TANK SIZE = 49.03 M3 (RLO)
 5 CM X 4 CM X 2 CM = 52.00 M3 (PROVIDED)

SEPTIC TANK REQUIREMENT
0.057 M³/PERSON/DAY
SEPTIC TANK CAPACITY
0.037 X 105 = 17.40 M³ (Required)
4.5 M X 3.5 M X 1.5 M = 23.63 M³ (Provided)

AREA STATEMENT

TOTAL PLOT AREA (AS PER DEED) = 1448.95 00 SqM
TOTAL PLOT AREA (AS ON SITE) = 1373.17 SqM
GROUND FLOOR BUILT UP AREA = 33.84 SqM
FIRST FLOOR BUILT UP AREA = 875.84 SqM
SECOND FLOOR BUILT UP AREA = 875.84 SqM
THIRD FLOOR BUILT UP AREA = 875.84 SqM
TOTAL BUILTUP AREA = 2558.16 SqM

$$FAR = \frac{\text{TOTAL BUILT UP AREA}}{\text{TOTAL PLOT AREA}} = \frac{2655.16}{1375.17} = 1.94$$
 PLOT COVERAGE = 59.00%
 BARSATI AREA = 0.00

OCCUPANT LOAD (RESIDENTIAL)
 NUMBER OF FLATS = 33
 5 PERSON / FLAT
 NUMBER OF PERSON = $33 \times 5 = 165$ PERSONS

PARKING CALCULATION

AREA REQUIRED FOR CAR PARKING
= 25% OF 2658.18-604.54 Sqm
AREA PROVIDED FOR CAR PARKING = 845.20 Sqm SHADE

RAIN WATER HARVESTING CALCULATION
 SIZE OF RECHARGING PIT/TRENCHES SHALL BE 8 CUBIC
 FOR EVERY 100 SQM OF ROOF AREA

RECHARGING PIT/TRENCHES = $\frac{875 \text{ B4 Sgm}}{100} \times 6 = 52.55$

RECHARGING PIT/TRENCHES = 8 00X5 00X2 03=00 00 CUM
PROVIDED

LEGEND FOR FIRE PROTECT. M

3 FIRE INFRANT IN 22 RD PREPARE / BACK AND ONLY CLIMBER

3 SPRINKLER CONNECTION TO THE HOT TUBS SYSTEM

THE DEFENDANT REQUESTS OF PRACTICE TAC RECOMMENDATION

8. INTERIOR PANEL FOR THE ALARMIC FIRE ALARM SYSTEM WITH ALARMIC PRAT / SMOKE DETECTOR AS THE SENSITIVE IN CODE

FLANKING W/WHEN CLAY CONNECTS TO THE WEST BARRI SYSTEM AND
AS PER THE BELLEVUE MAP - CODE OF PRACTICE AND RECOMMENDATION FOR

SHORE PIGS WITH 10 METERS MORE LENGTH ONLY CONSIDERED TO
THE NET LOSS SYSTEM AND AS PER THE REFERENCE NO. OF PRACTICE
THE RECOMMENDATION

10. INSULATED COPPER STRIP OF 10 MM X 25" 10.25"

11. 200 PORTABLE CHEMICAL BATHMASTER OF 2.5 LB CAPACITY

12. GULL POINT SWITCH FOR THE AUTOMATIC / ELECTRIC FIRE ALARM SYSTEM WITH A BELL-ALARM & BELL-ALARM CONNECTION

14. MICROPHONE PORTION FOR THE PUBLIC ADDRESS SYSTEM
15. LOUDSPEAKERS OUTLET FOR THE PUBLIC ADDRESS SYSTEM

Law

29/6/16

1. The first part of the document is a list of names and titles, including "The Hon. Mr. Justice" and "The Hon. Mr. Justice".

SPECIFICATION

- 1.) R.C.C. ISOLATED FOOTING FOUNDATION AS PER STRUCTURE DESIGN WITH PROPER REIN.
- 2.) 1st CLASS BRICK WORK IN SUPER STR. WITH 1:4 CEMENT MORTAR
- 3.) 10M TH. LIME TERRACING OVER R.C.C. ROOF
- 4.) 25 MM TH. I.P.S FLOORING OVER DRY RAMMED
- 5.) 12 MM TH. CEMENT PLASTER ON BOTH SIDE OF BRICK WORK
- 6.) CHOUKAT OF DOOR TO BE APPROPRIATE CLASS OR R.C.C WITH FLUSH DOOR SHUTTER. OF SALWOOD
- 7.) FULLY GLAZED WINDOW IN STEEL FRAME.
- 8.) P.L. & G.I. AS SHOWN IN SECTION.
- 9.) WHITE OR COLOR WASH AS/ CHOICE.

PROPOSED RESIDENTIAL APARTMENT
FOR (1).SRI BHADRASENPRASAD YADAV
S/O PYARE PRASAD YADAV

(2).LEELA DEVI
W/O-LATE RAJENDRA PD: SHARMA

SURVEY PLOT NO:- 1162
KHATA NO.:- 155
TAUZI NO :- 5285
THANA NO :- 21
MAUJA :- DANAPUR

SCALE 1:100 NORTH SHEET NO 01/02

NAME OF OWNER

(1) SRI BHADRASEN PRASAD YADAV
SOPYARE PRASAD YADAV

(2) LEELA DEVI
MS. LA. 7. RAJENDRAPATI BHATTAR


3x3mm
CRATE HOOK KULAN
Structure Engineer
Department of S.T.E.
Kuala Lumpur, Malaysia

Kumar Shalindra Mai
COA Regd No - CA792518
Enrollment No. 516042/2014/11PDM


SIGNATURE OF ARCHITECT/ENGINEER

[illegible]


ALL DIMENSION ARE IN METRE

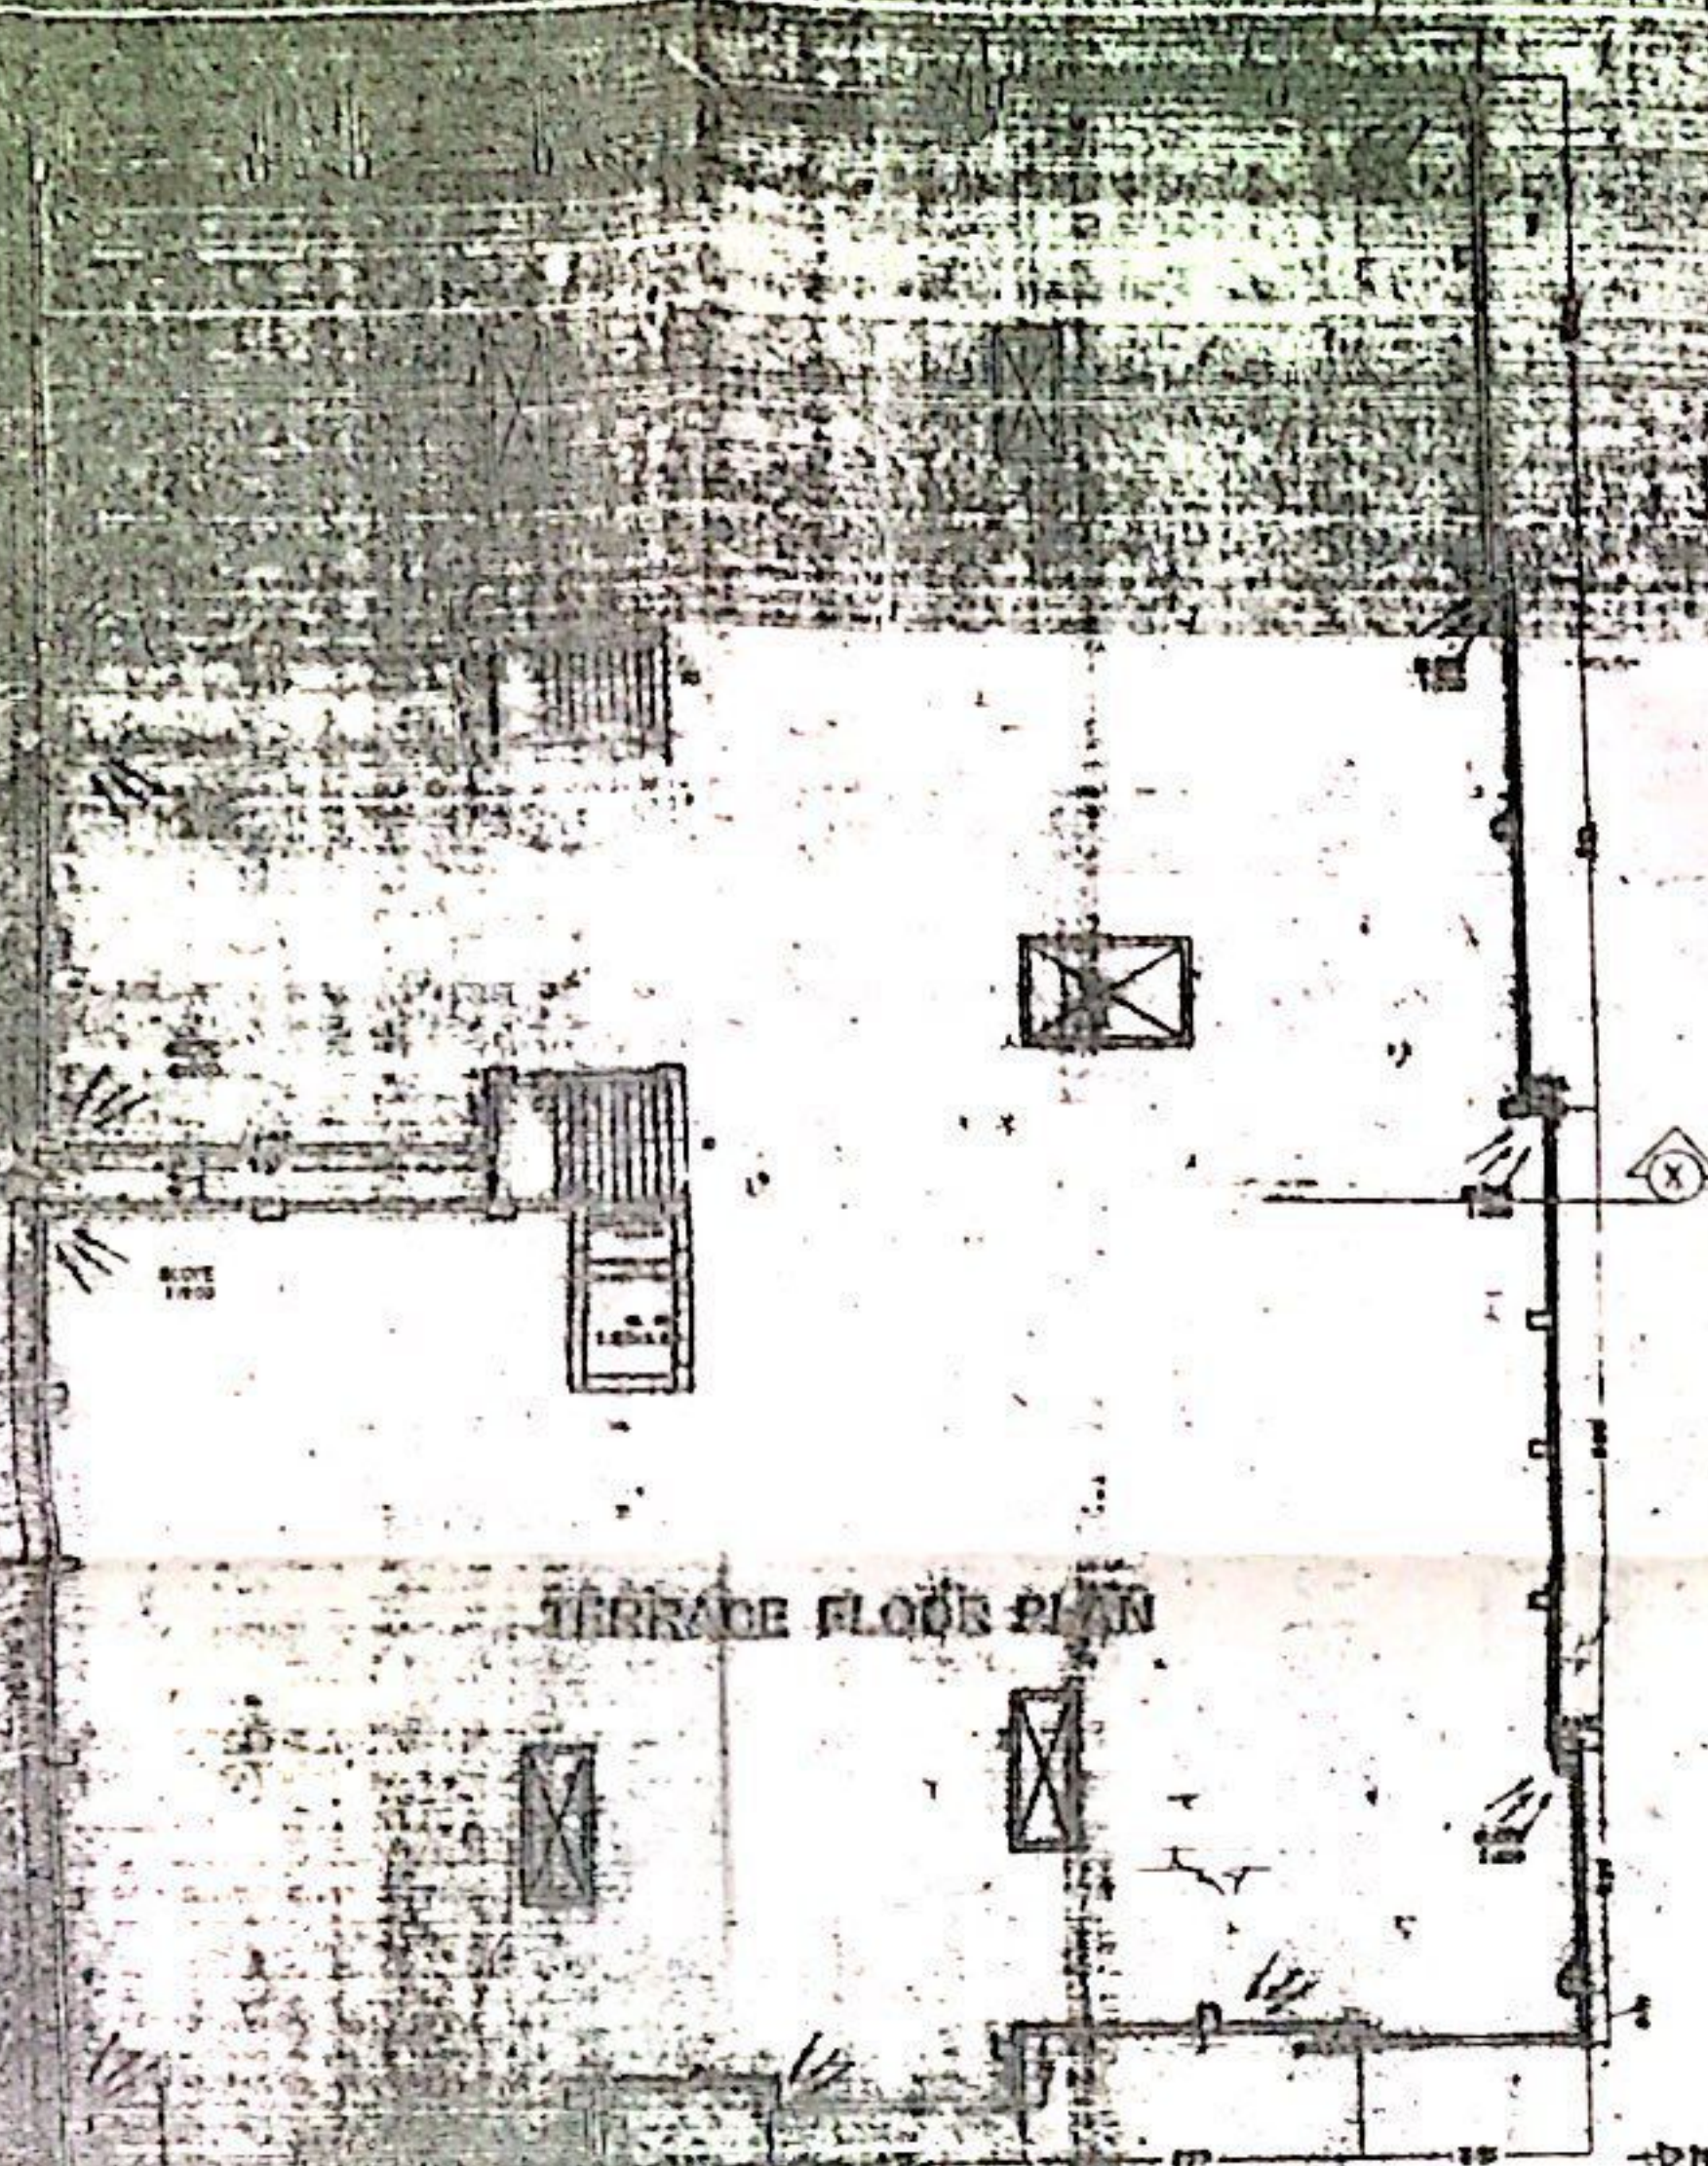

TERRACE FLOOR PLAN

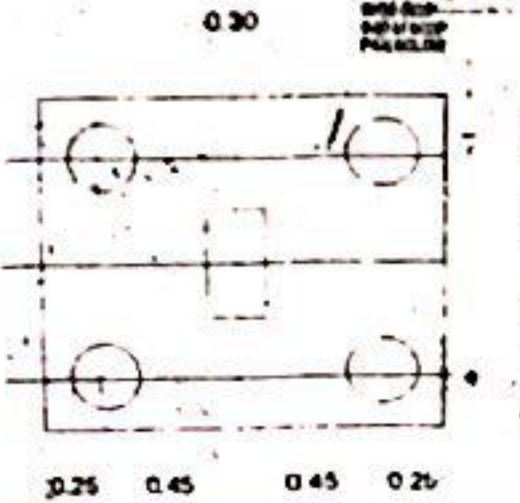

PLAN

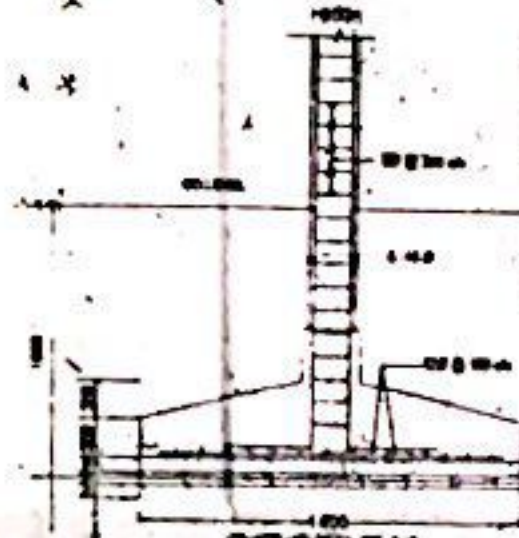


SECTION

DETAIL OF FOOTING FOUNDATION



SECTION YY

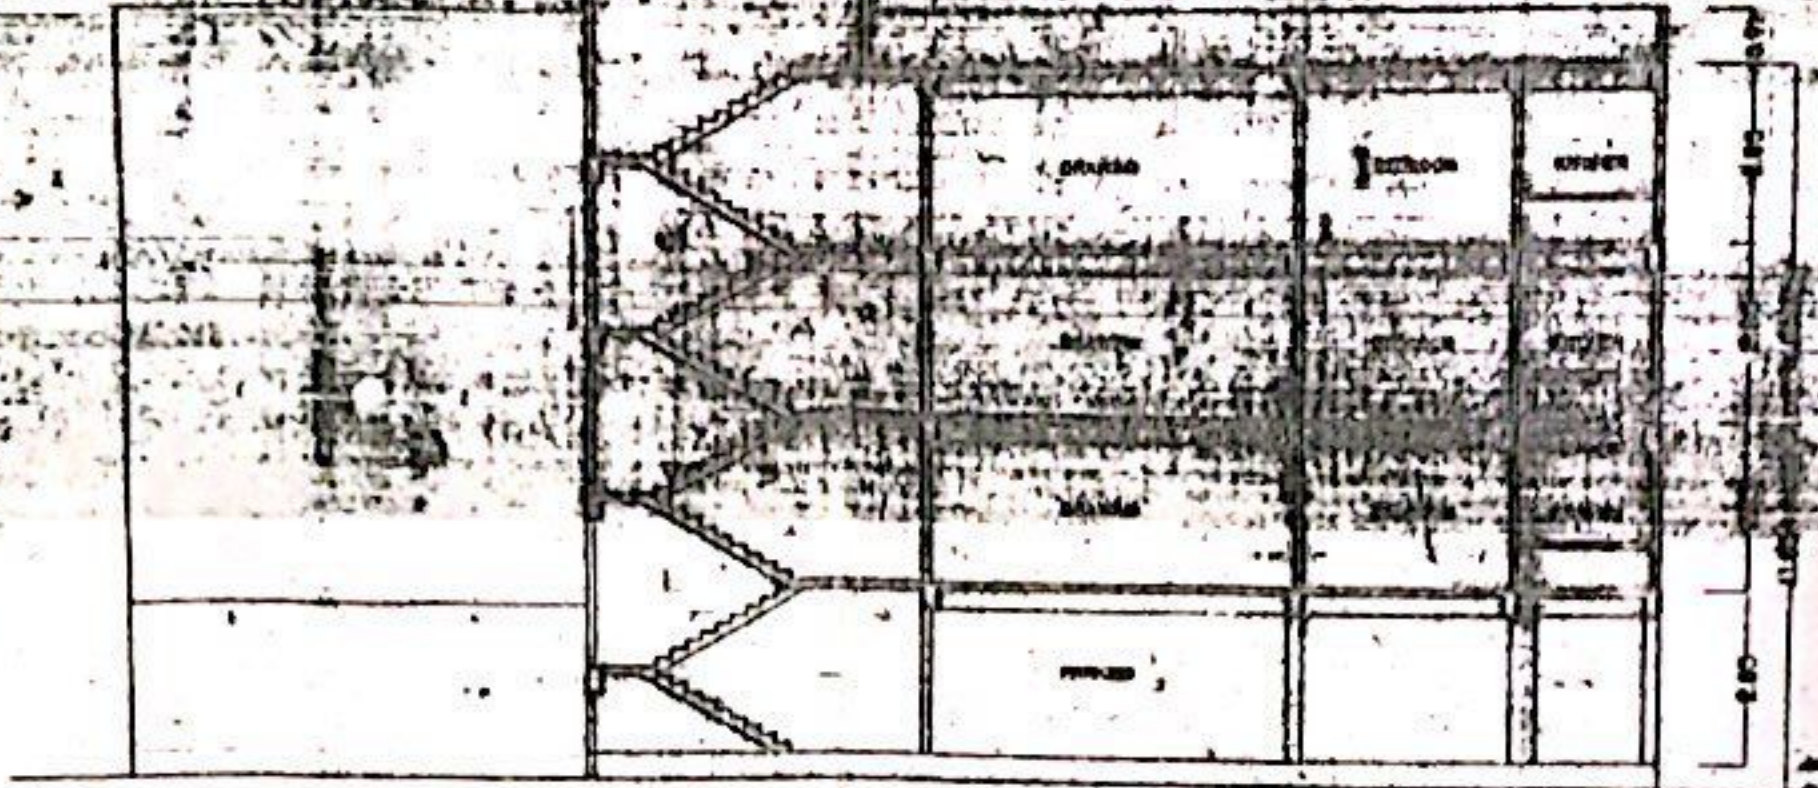


SECTION XX




PLAN OF SUPPLY TANK AND STAIRS



RAIN WATER HARVESTING PLAN

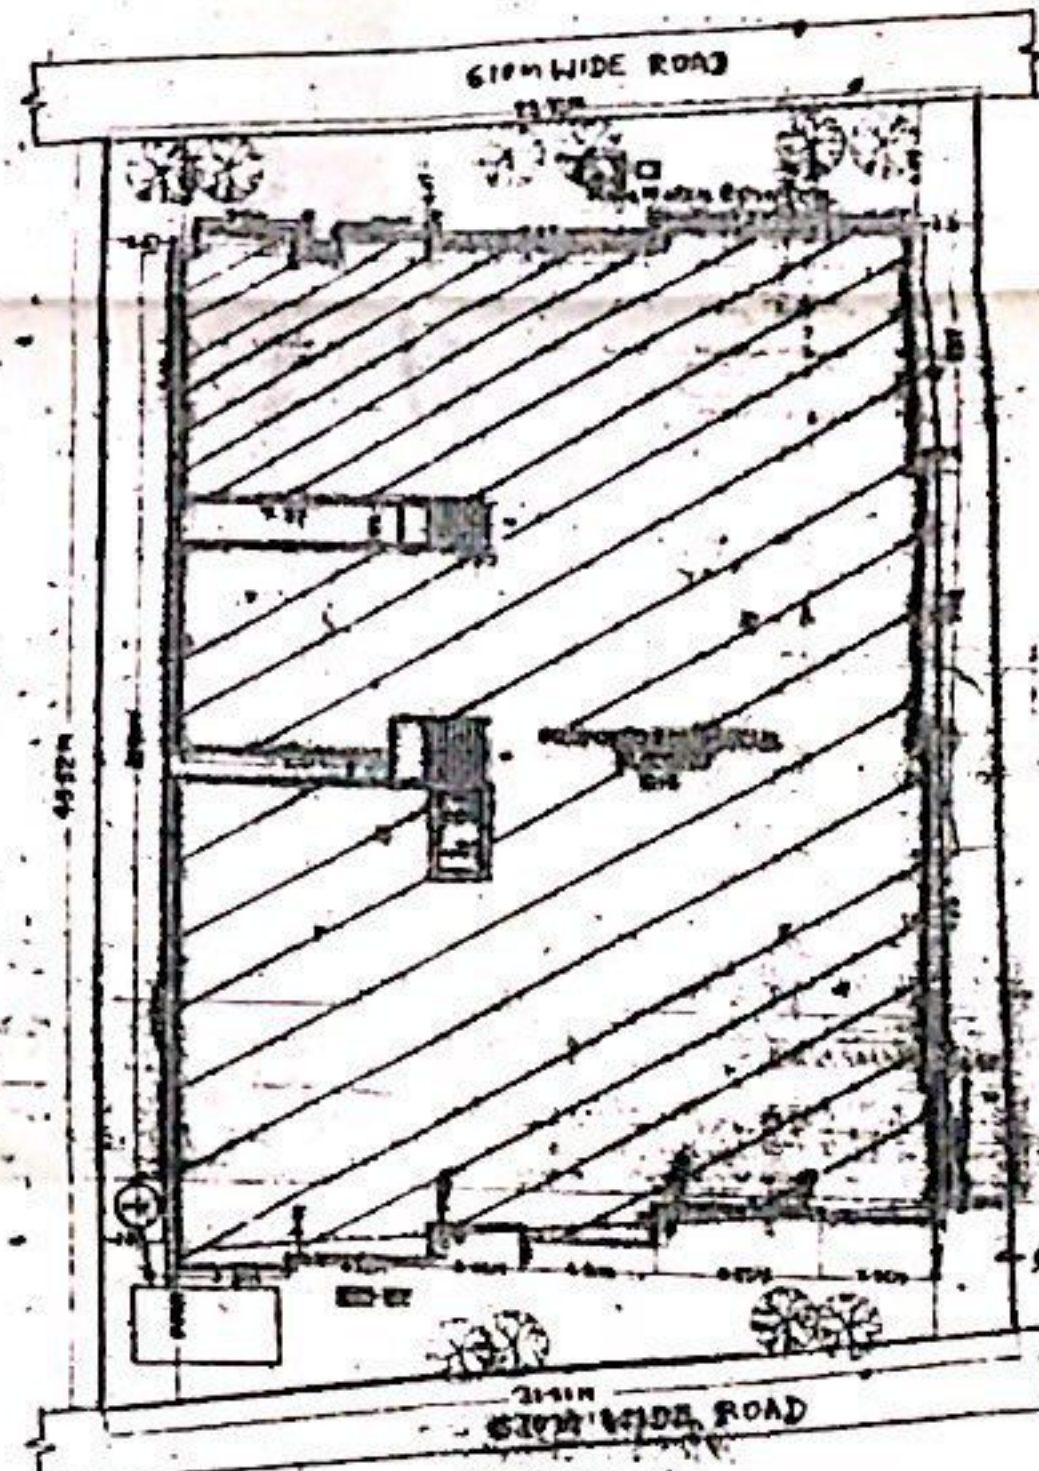

SITE PLAN

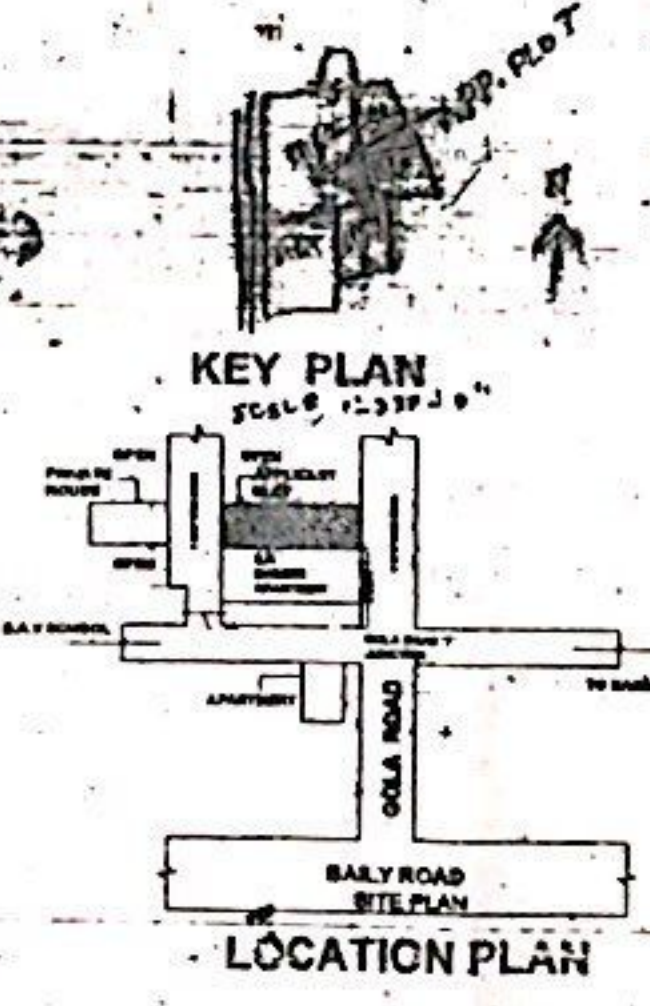

KEY PLAN

LOCATION PLAN

PROPOSED RESIDENTIAL APARTMENT
 FOR SRI BHAKTAS NERAYADAV
 S/O PYARI PRASAD YADAV
 W/O NEHA DEVI
 W/O ANIL KUMAR SHARMA
 SURVEY NO. 152
 KHATA NO. 155
 TADZI NO. 5285
 SHANA NO. 21
 MADAT DANAPUR

SCALE
 1:100
 1:200

SIGNATURE OF ARCHITECT/ENGINEER

108/11/12