






WEST SIDE ELEVATION

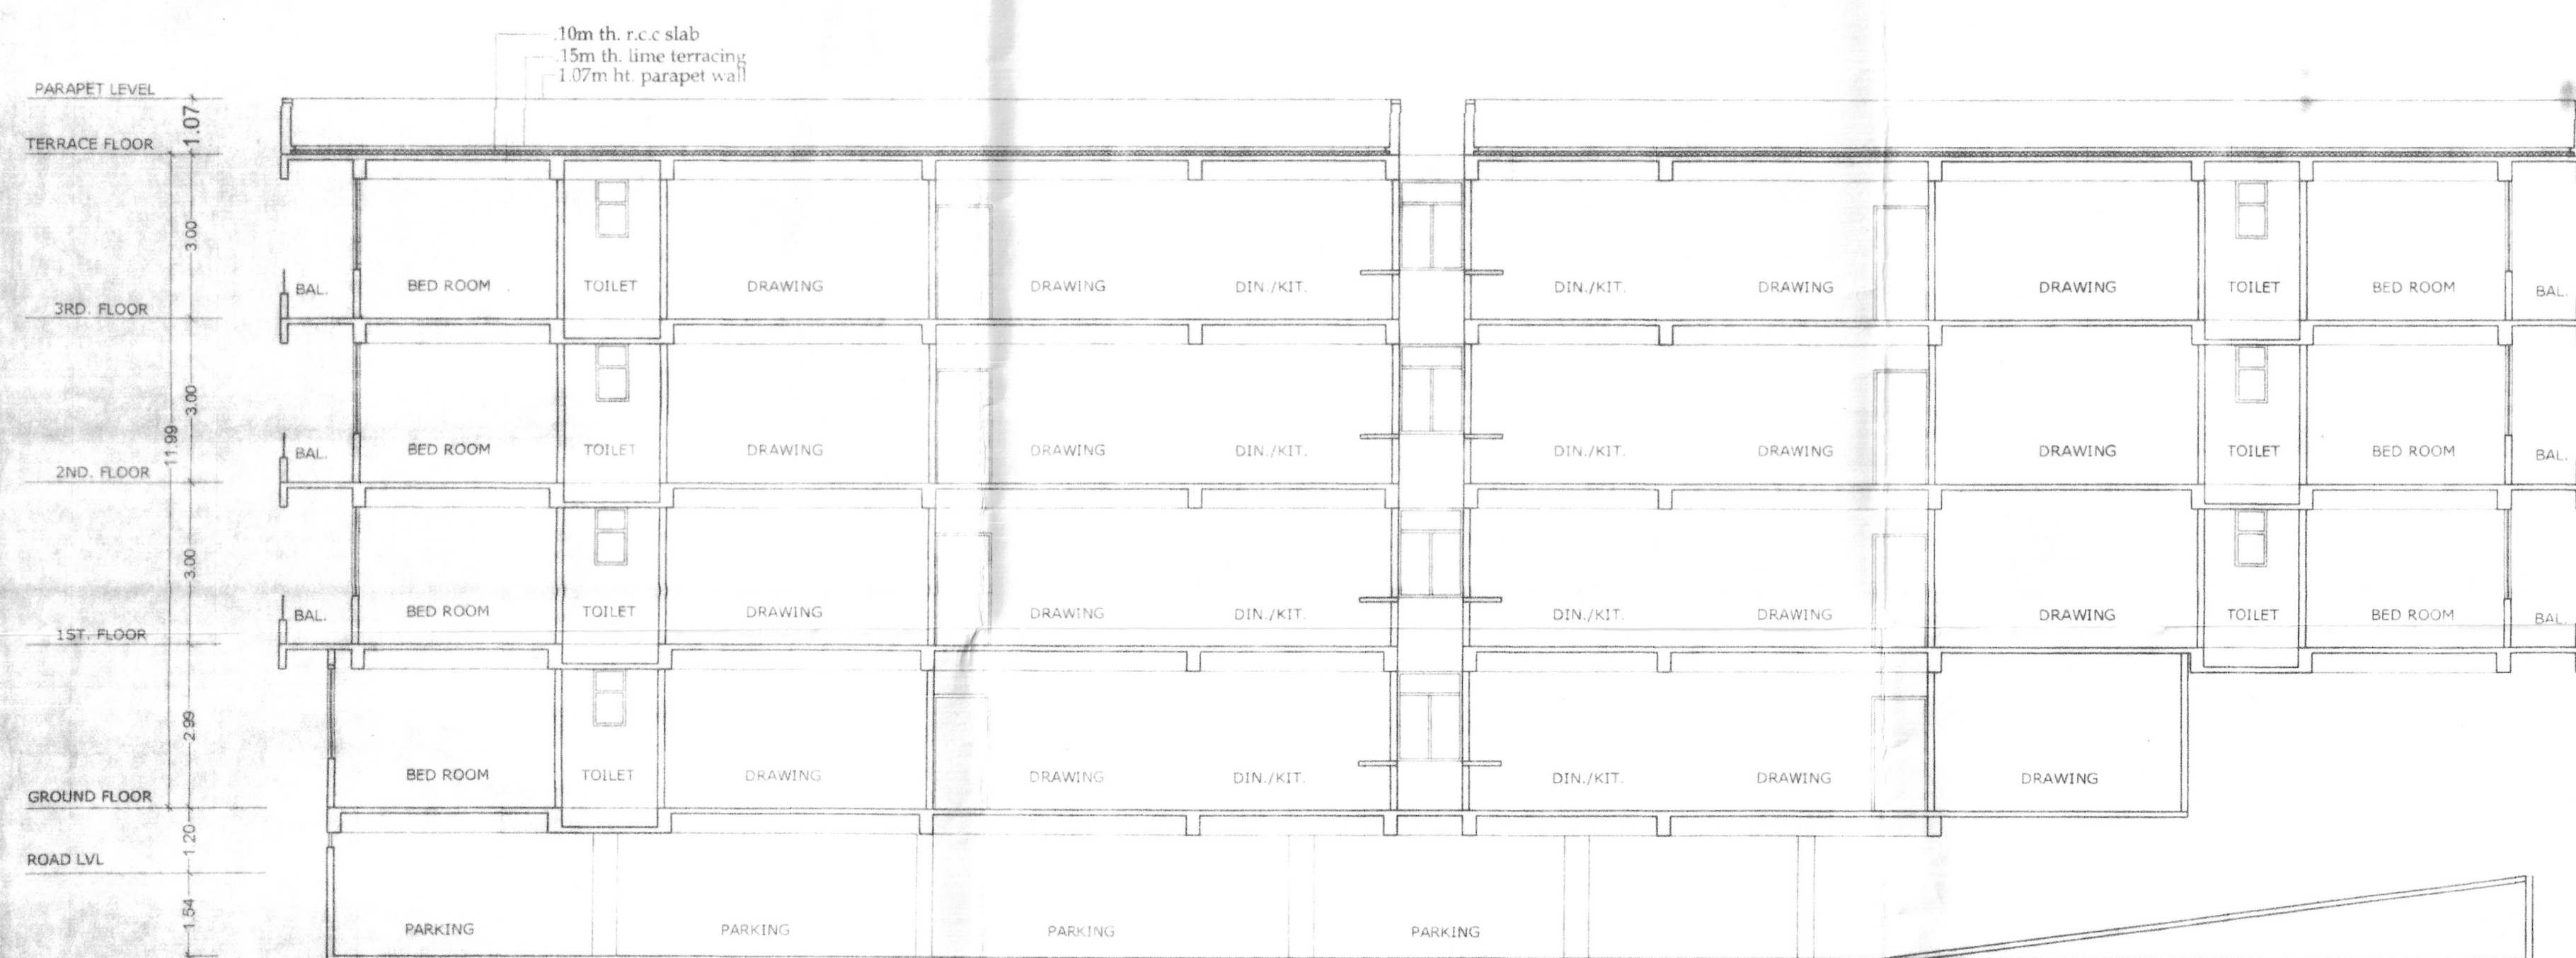


SECTION Y-Y

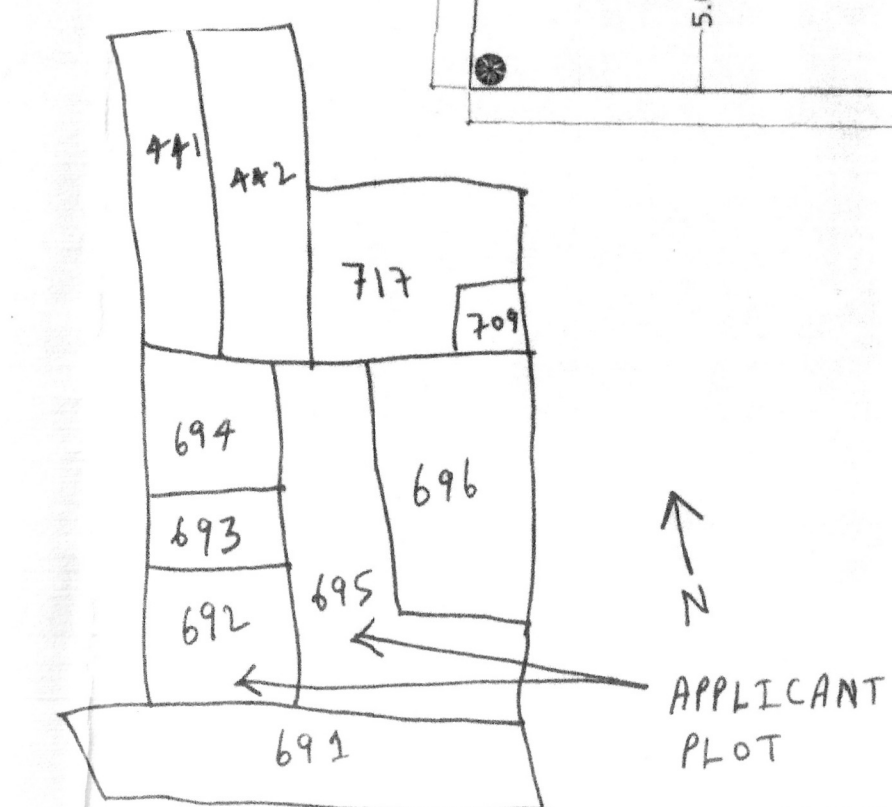

KEY PLAN

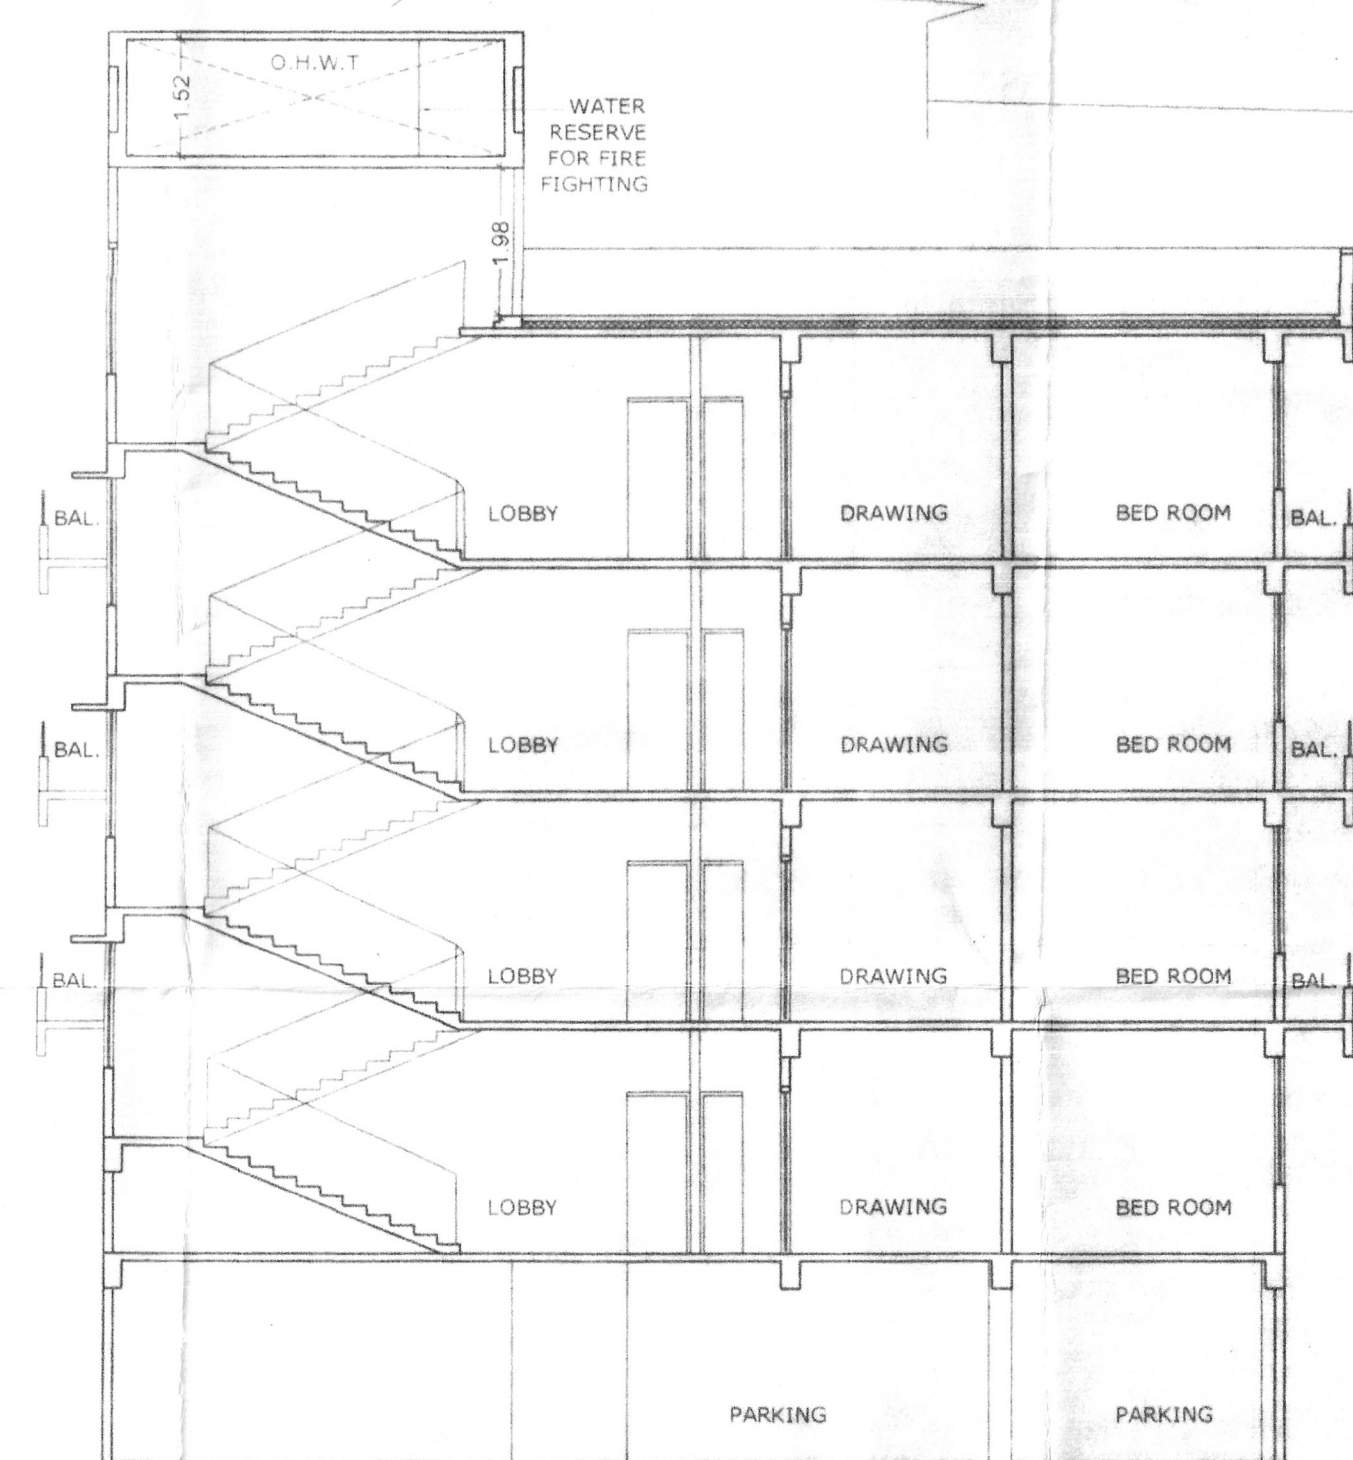

SECTION X-X

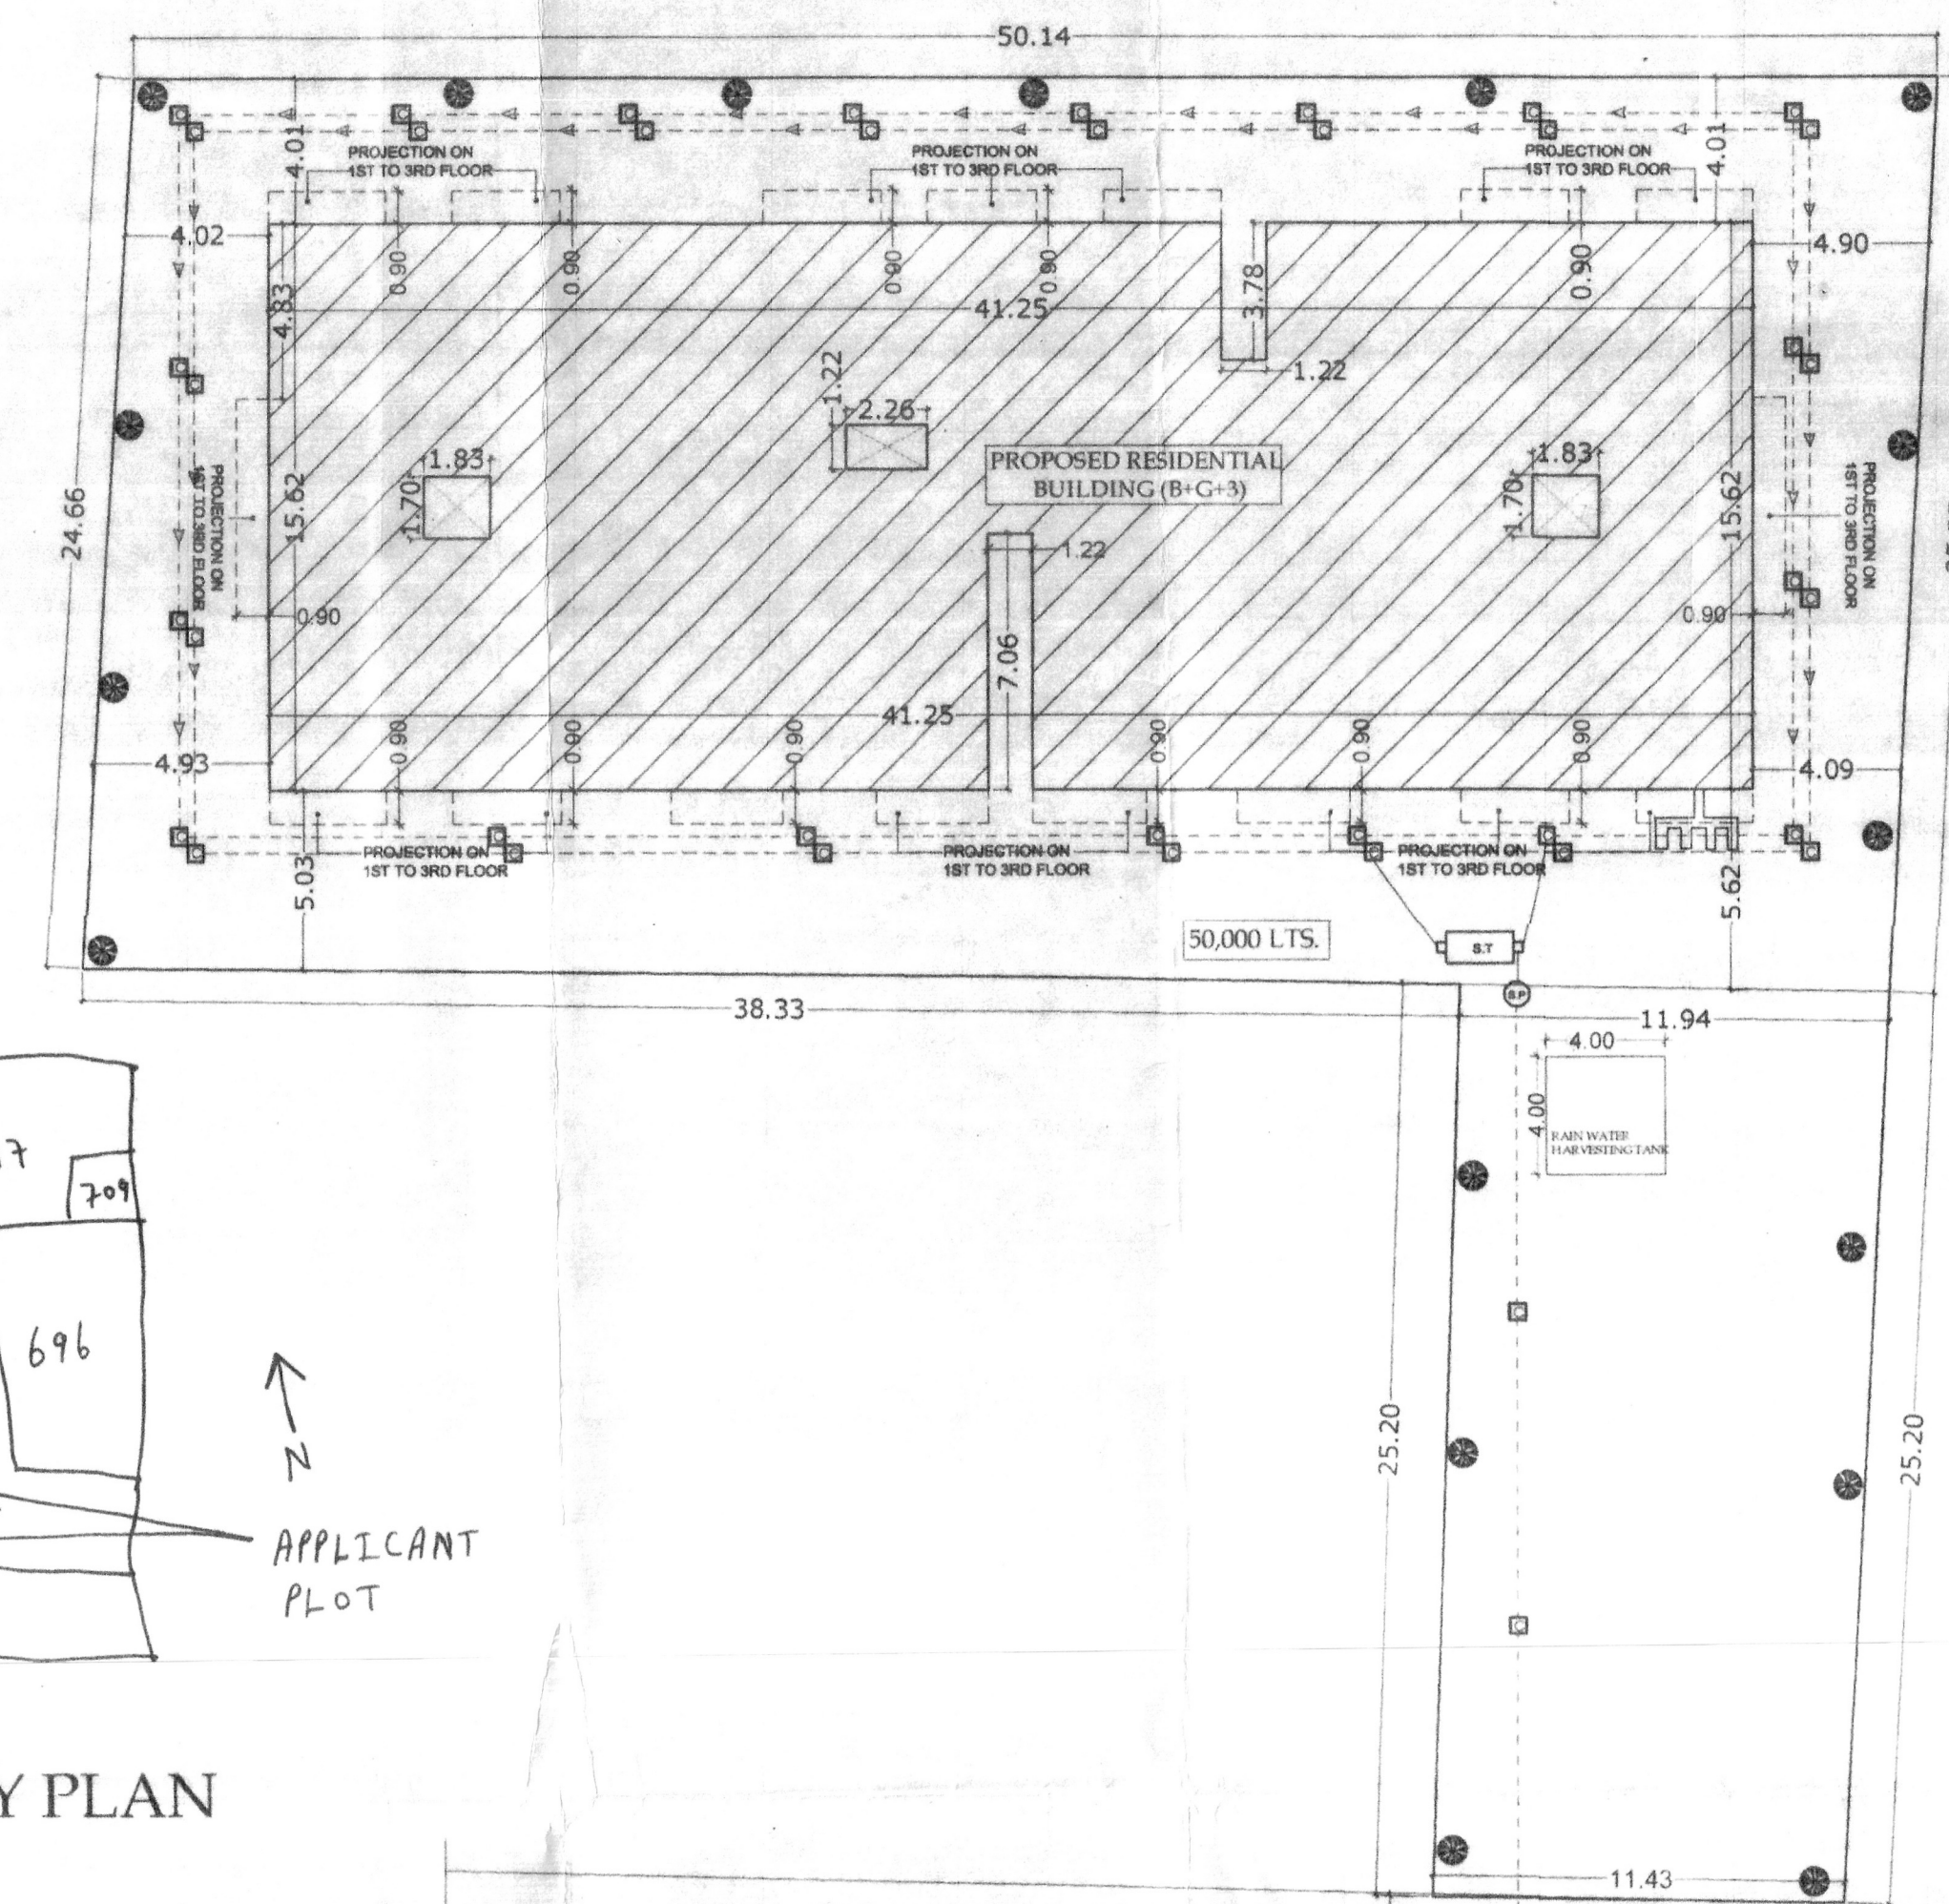


SITE PLAN
SCALE 1:200

ROAD

TO DANAPUR TO GANDHI MAIDAN

BISKIT FACTORY ROAD

LOCATION PLAN
NOT TO SCALE

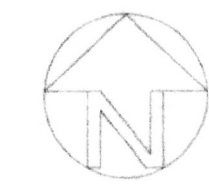

NORTH

- LEGEND FOR FIRE FIGHTING.**
- 1) FIRE RESISTANT CHECK DOOR → FD
 - 2) FIRE HYDRANT → FH
 - 3) HOSE REEL → HR
 - 3) UNDER GROUND WATER STATIC TANK WITH AUTOMATIC REFILLING ARRANGEMENT FOR FIRE FIGHTING. [50,000]
 - 5) FIRE EXTINGUISHER & (WCO2 TYPE ISI MARKED) → CO2
 - 6) MANUAL CALL POINT → MCP
 - 7) ILLUMINATED EXIT DIRECTIONAL SIGN → EXIT
 - 8) SIAMESE CONNECTION → SC
 - 9) OVER HEAD WATER TANK 10000 LTR. FOR FIRE FIGHTING
 - 10) P.A SYSTEM → PA
 - 11) EMERGENCY LIGHTING SYSTEM → EL
 - 12) SPRINKLER → S
 - 13) SMOKE DETECTOR → SD

PLOT DETAILS.

PROPOSED RESIDENTIAL BUILDING FOR ARANYA ENGICON PVT. LTD. THROUGH ITS DIRECTOR

(1) SRI AMARJEET NATH
S/O SRI PRADEEP KUMAR

(2) SRI KISHOR KUMAR
S/O SRI BANGALI LAL MANDAL

(3) SMT. MRIDULA SINHA
D/O SACHIDANAND SINGH

MAUZA - SIKANDARPUR
PLOT NO. - 692,695
KHATA NO. - 253
THANA NO. - 17
TAUZI NO - 5855
THANA - DANAPUR
DIST. - PATNA.

NORTH	SCALE 1:100/1:200	DRG. NO. 02/2
ARANYA ENGICON PVT. LTD. <i>Amarjeet Nath</i> DIRECTOR	<i>Er. Amrendra Kumar</i> (Structural Engineer) Reg. No. - 01/STAU/2018 (W.P.D.N.) (W.P.D.N.) (Sindhupalanchok Engineer) <i>Ar. Pawan Kumar</i> COA Regd. No. - CA/2008/43222 SIGN. OF ARCHITECT	
ARANYA ENGICON PVT. LTD. <i>Mridula Sinha</i> DIRECTOR		
ARANYA ENGICON PVT. LTD. <i>Pradeep Kumar</i> DIRECTOR		
SIGN. OF OWNER		

A. E.
Nagar Parishad Danapur Nizamat

Building Plan No. 02/21-22

Ar. Pawan Kumar
COA Regd. No. - CA/2008/43222

विभागीय कार्य के अन्तर्गत निम्नलिखित विवरणों के अनुसार के आदेश पर भवन निर्माण कार्य प्रारम्भ किया जा रहा है।
सर्वकारी या निजी रूप से उद्घाटन का अधिकार नहीं होगा। भवन में 2014 के अनुसार लागू होने वाले नियमों का पालन किया जाएगा। भवन में निर्माण कार्य प्रारम्भ होने पर 15 दिनों के अन्दर में भवन के विवरणों का विवरण भवन विभाग को उपलब्ध कराना होगा। 

नगर पंचायत, नगर पंचायत, नगर पंचायत