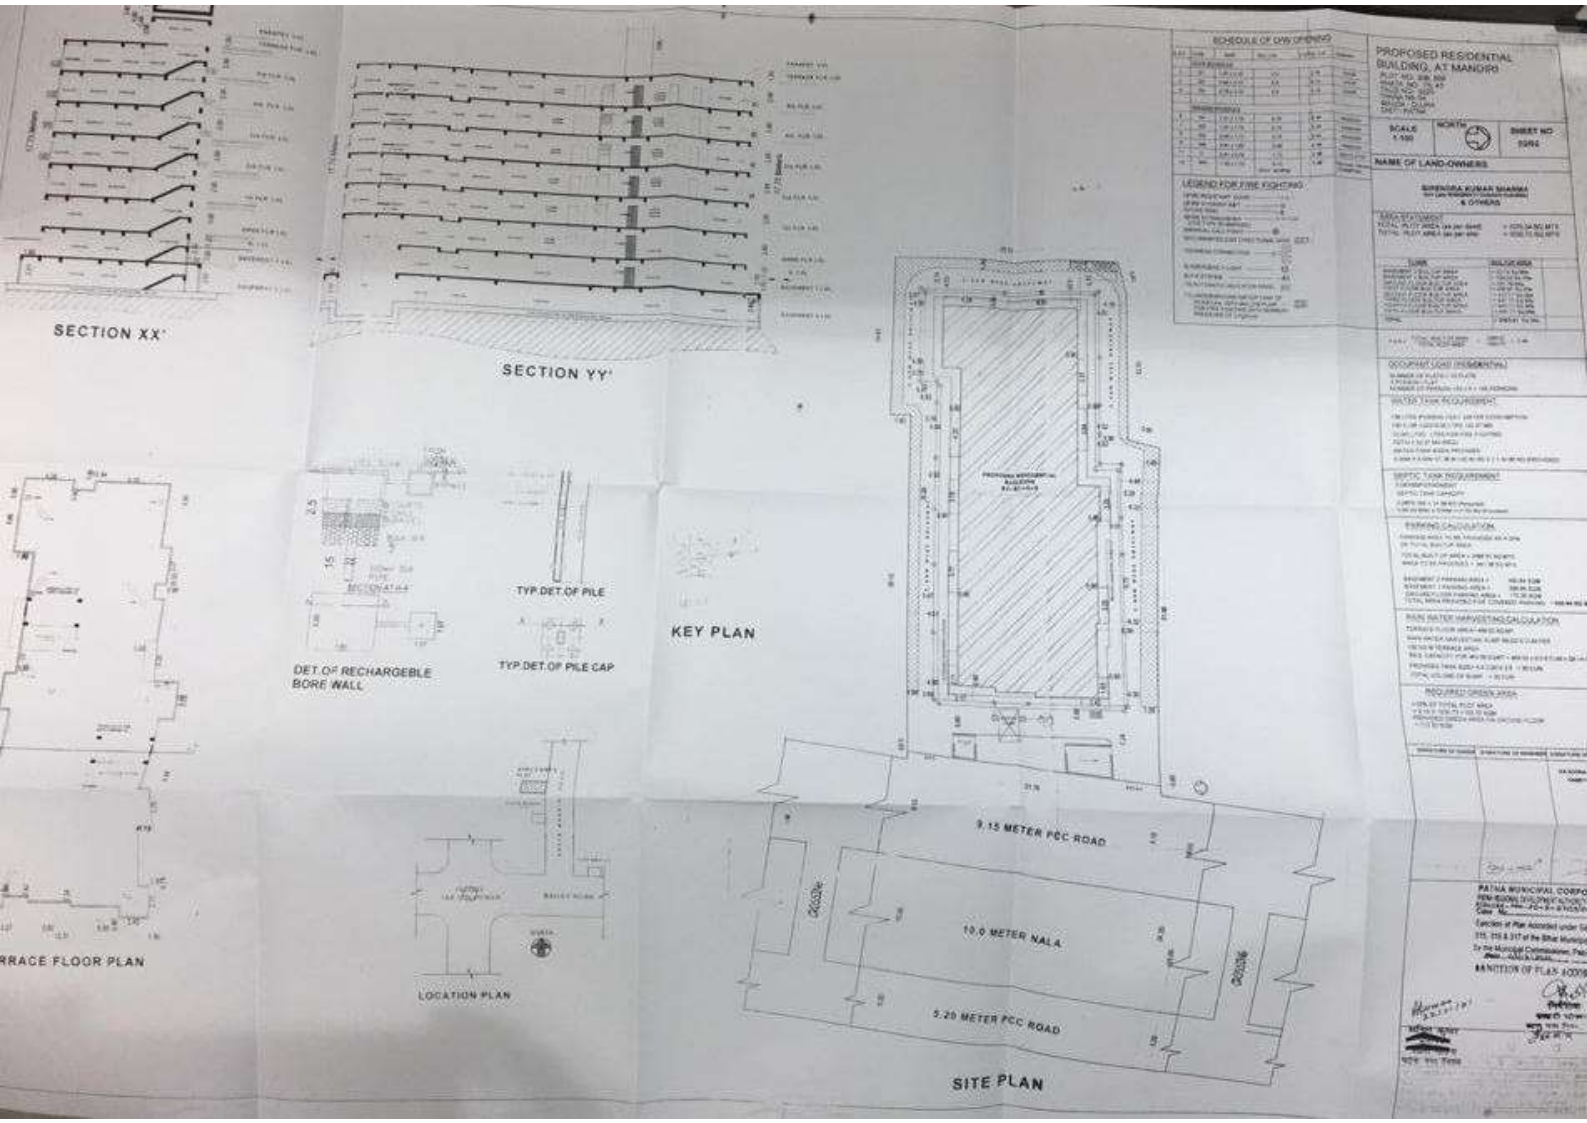
SECTION XX'
SECTION YY'
TYP.DET.OF PILE
TYP.DET.OF PILE CAP
DET.OF RECHARGEBLE BORE WALL
KEY PLAN
LOCATION PLAN
SITE PLAN
9.15 METER PCC ROAD
10.0 METER NALA
5.20 METER PCC ROAD
PROPOSED RESIDENTIAL BUILDING, AT MANORI
SCALE
NORTH
SHEET NO
NAME OF LAND-OWNERS
SCHEDULE OF DWG OF BUILDING
LEGEND FOR FIRE FIGHTING
OCCUPANT LOAD (RESIDENTIAL)
WATER TANK REQUIREMENT
SEPTIC TANK REQUIREMENT
PARKING CALCULATION
RAIN WATER HARVESTING CALCULATION
REQUIRED GREEN AREA