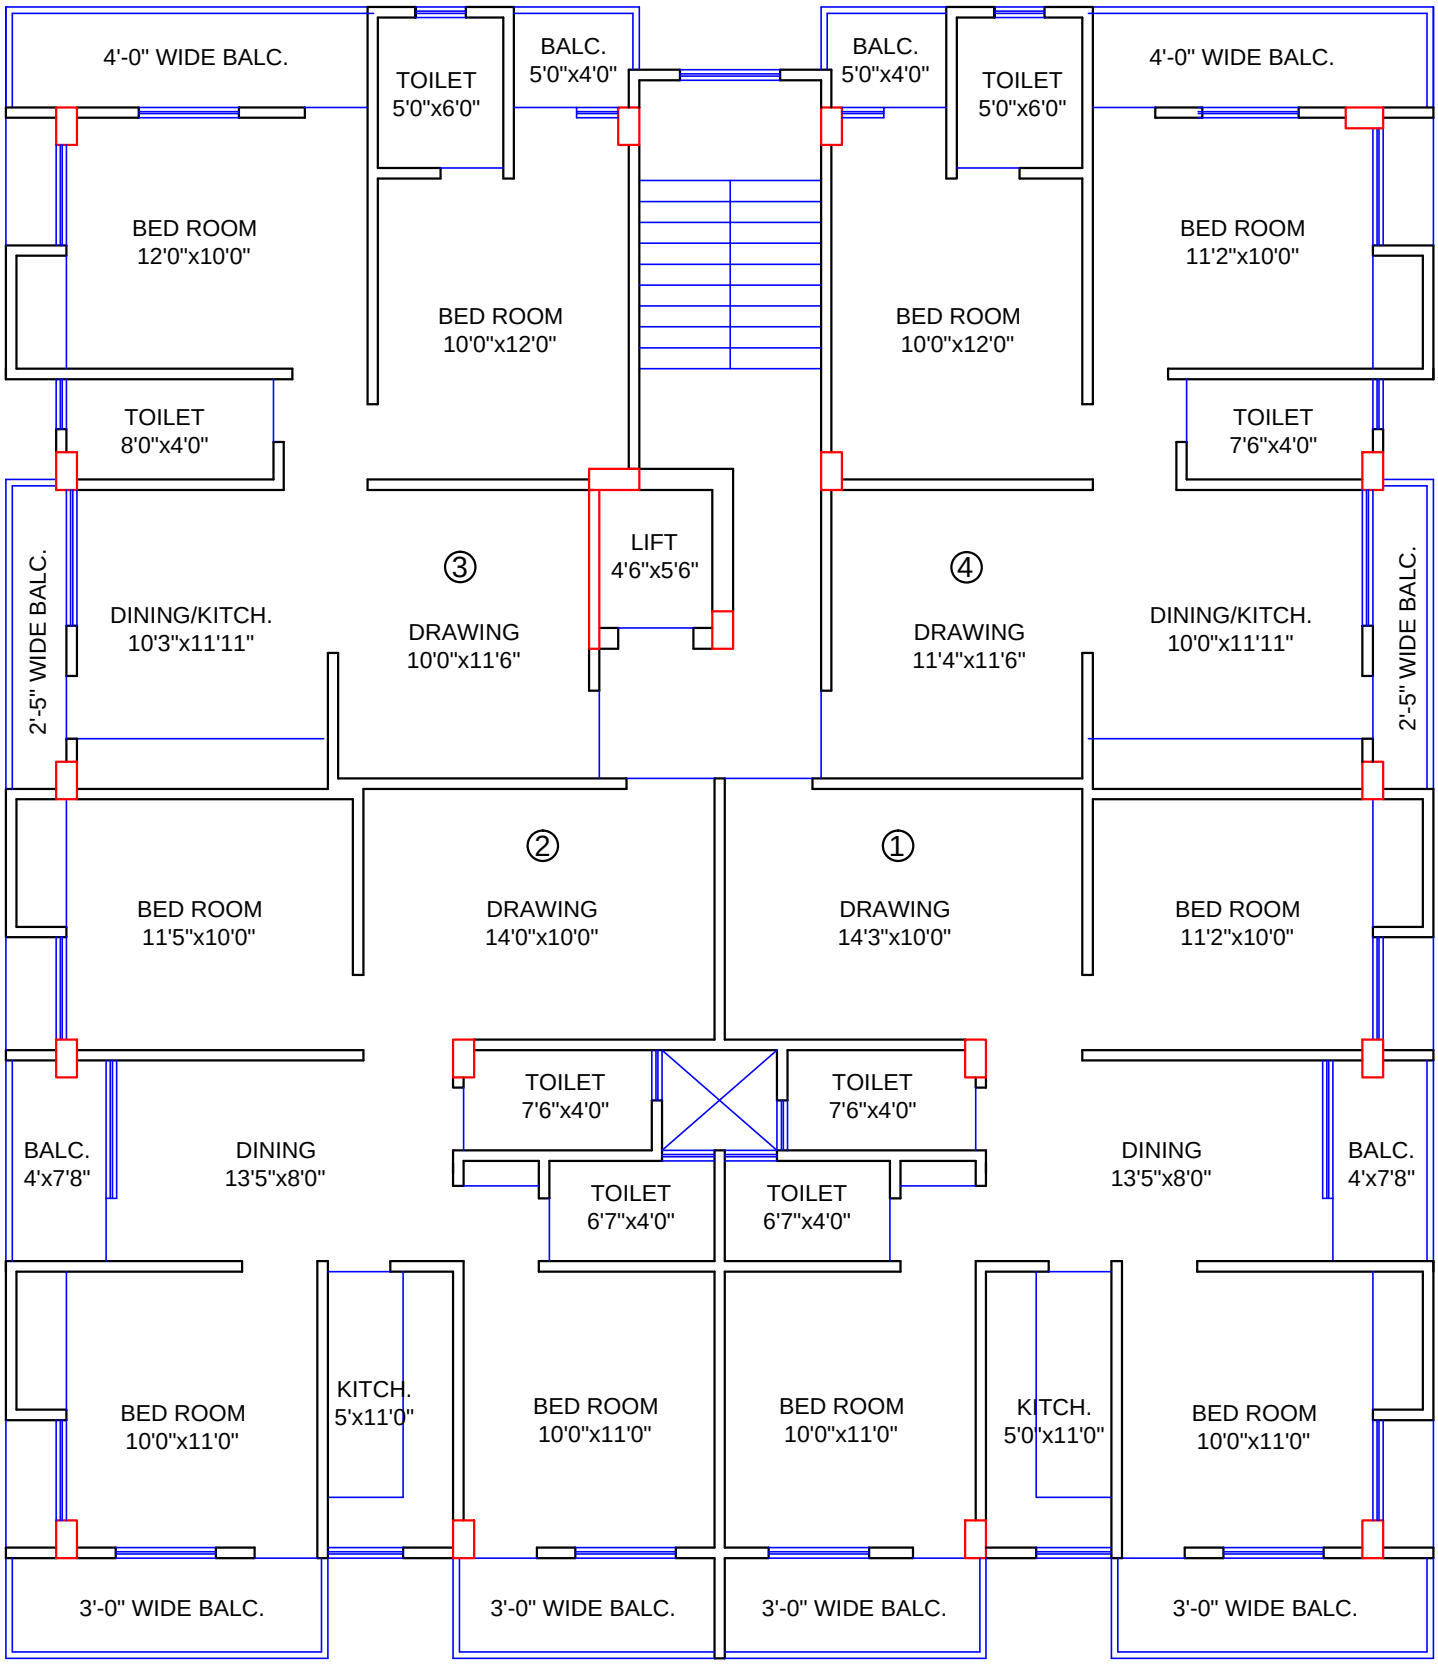


AREA STATEMENTS

TYPE	BUILT UP AREA	CARPET AREA	BALCONY AREA
1	970 SFT.	768 SFT.	125 SFT.
2	970 SFT.	768 SFT.	125 SFT.
3	770 SFT.	599 SFT.	107 SFT.
4	760 SFT.	597 SFT.	107 SFT.

DEVELOPER

SHASTHI INFRABUILD PVT. LTD
SAGUNA MAINPUR, DANAPUR, PATNA

NORTH:-

PROJECT:-

PAUL BHAWAN

AT-BUS-STAND, PURENDRAPUR, PATNA

DATE:-

CITY PLANNERS

ARCHITECTS ENGINEER
PUSHPANJALI MALL(MAX MALL)
WEST BORING CANAL ROAD, PATNA

SHEET TITLE

TYPICAL FLOOR PLAN